


800 LINCOLN ROAD

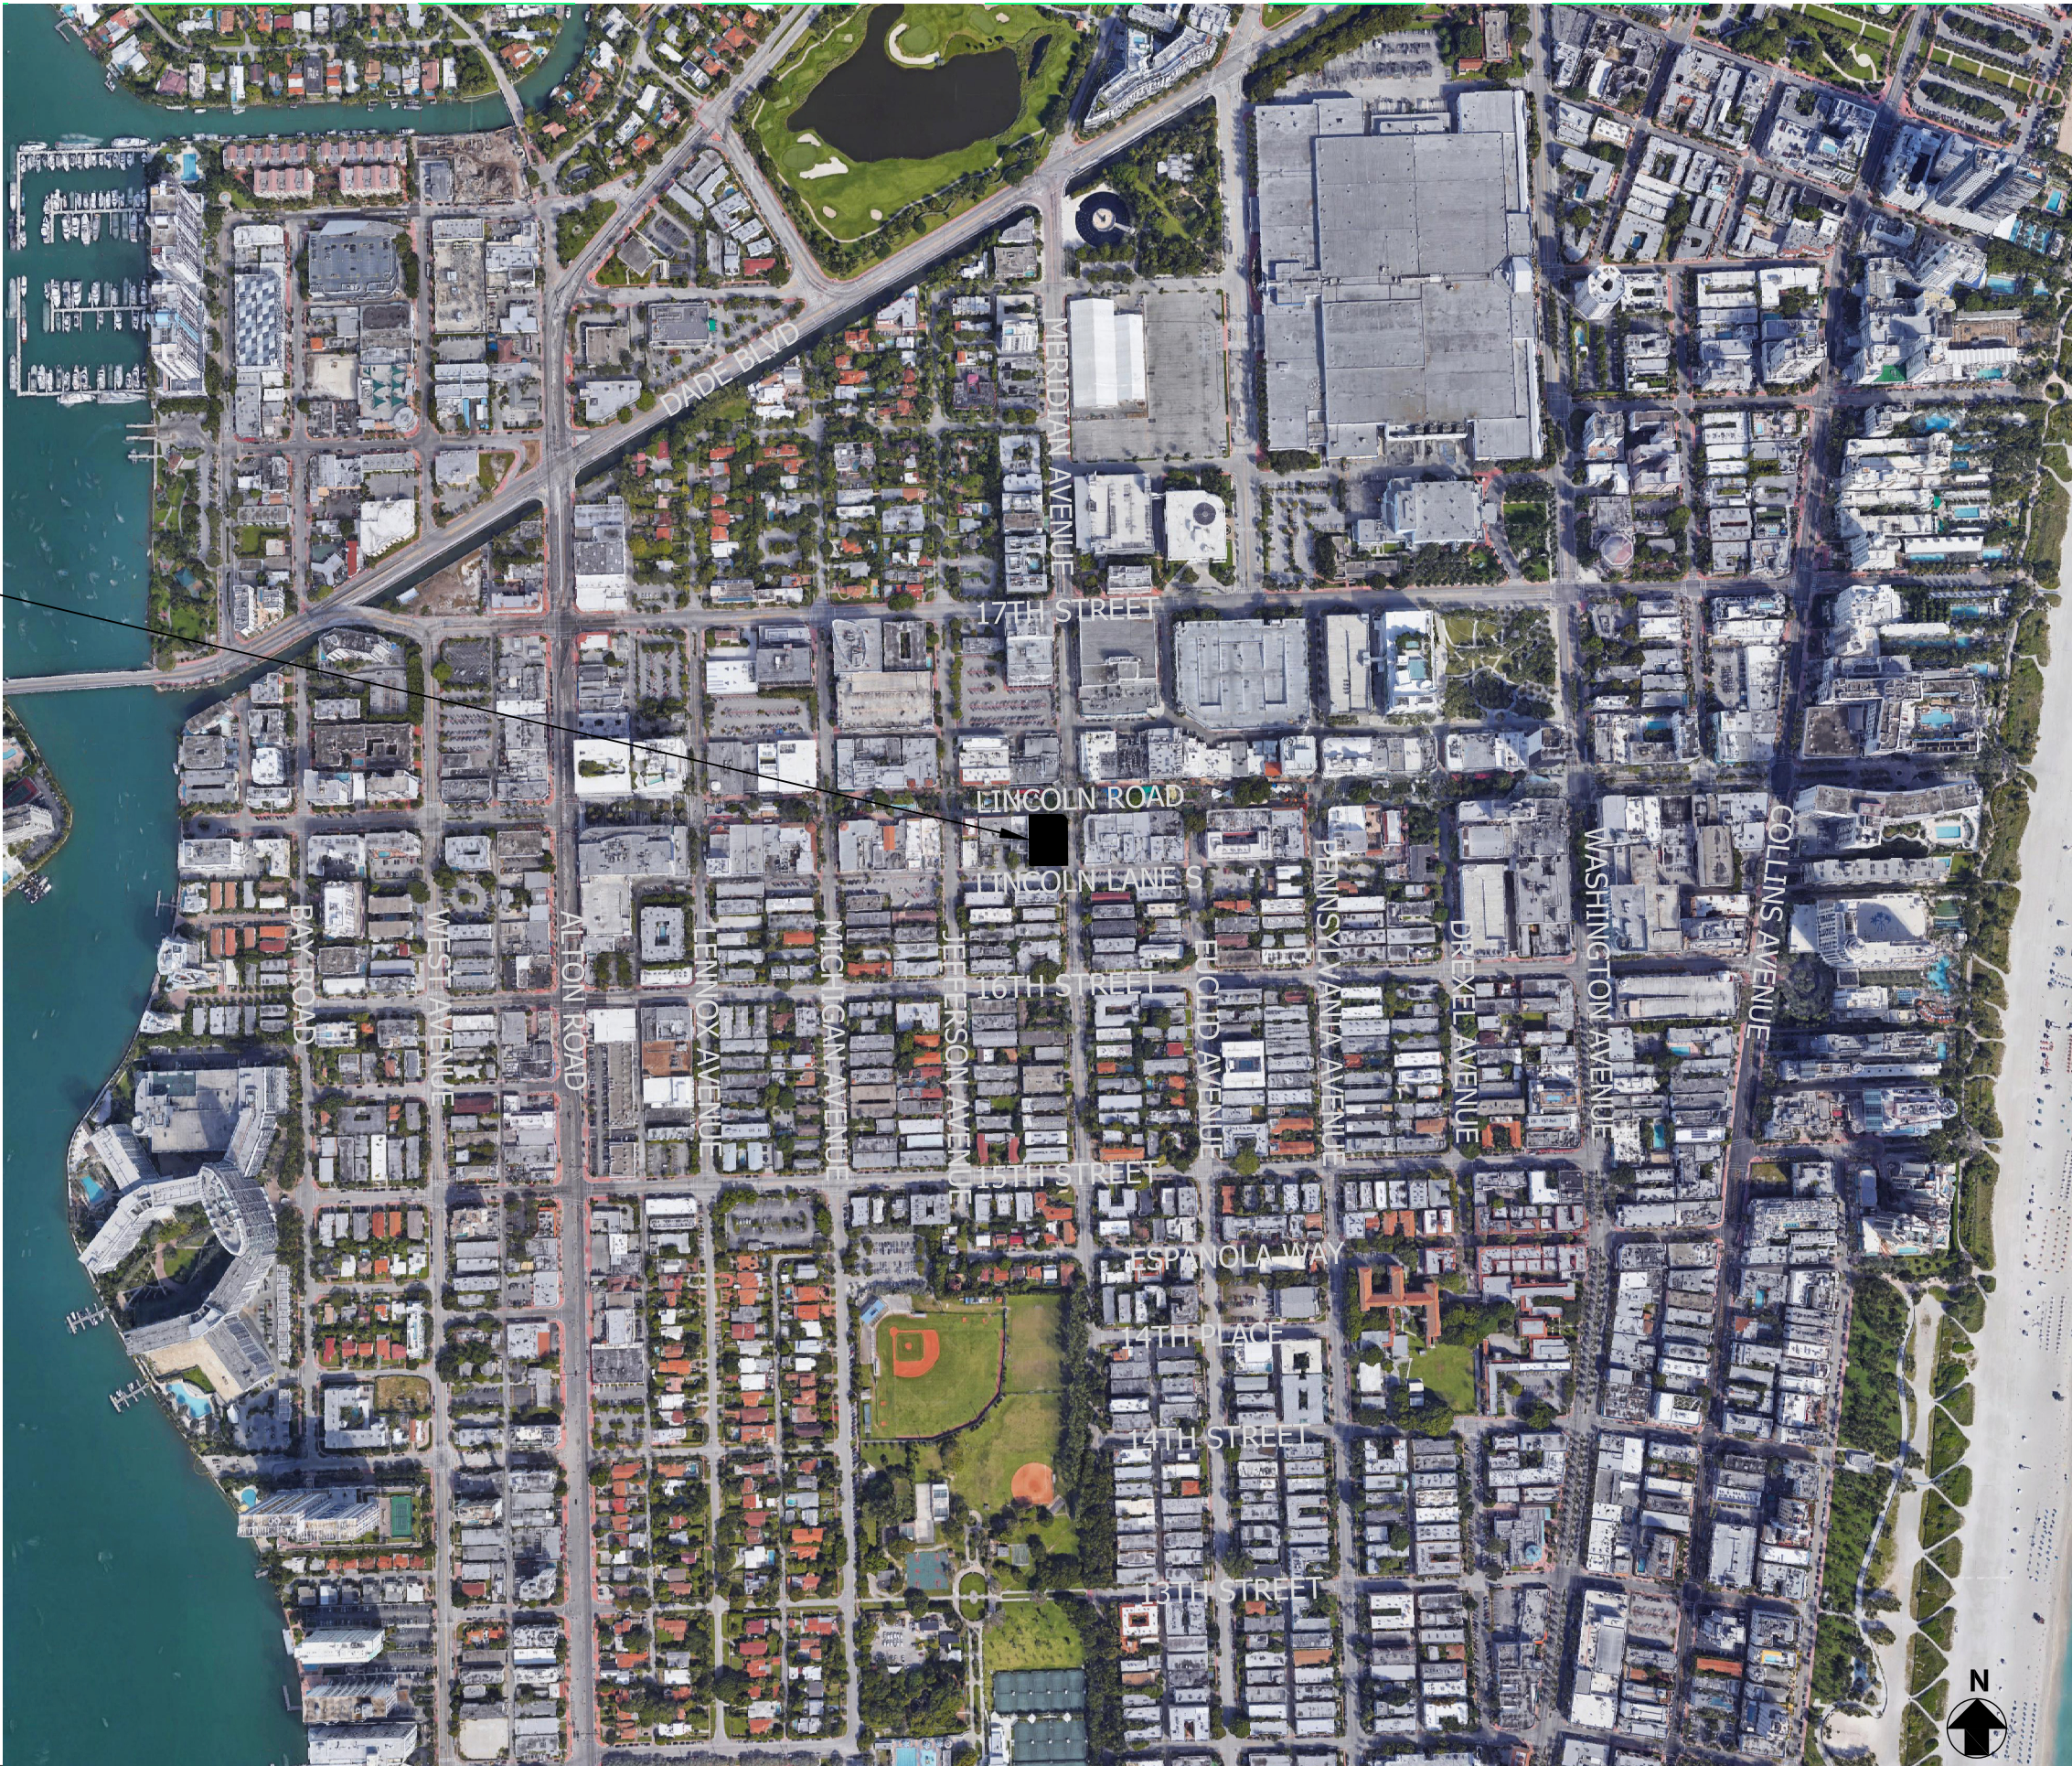

1

1/2 MILE RADIUS VICINITY PLAN

SCALE: N.T.S.



3526 NORTH MIAMI AVE.
MIAMI, FL 33127
TEL: 305.571.1811
Todd Tragash, A.I.A. Florida Registration Number #11053

PLANNING BOARD REVIEW - 6/1/2021
City of Miami Beach
777 17th Street, Suite, 201
Miami Beach, FL, 33139




Project # 4104
800 Lincoln Road, Level 2.
Miami Beach, FL, 33139



A-1.3

CONTEXT LOCATION PLAN

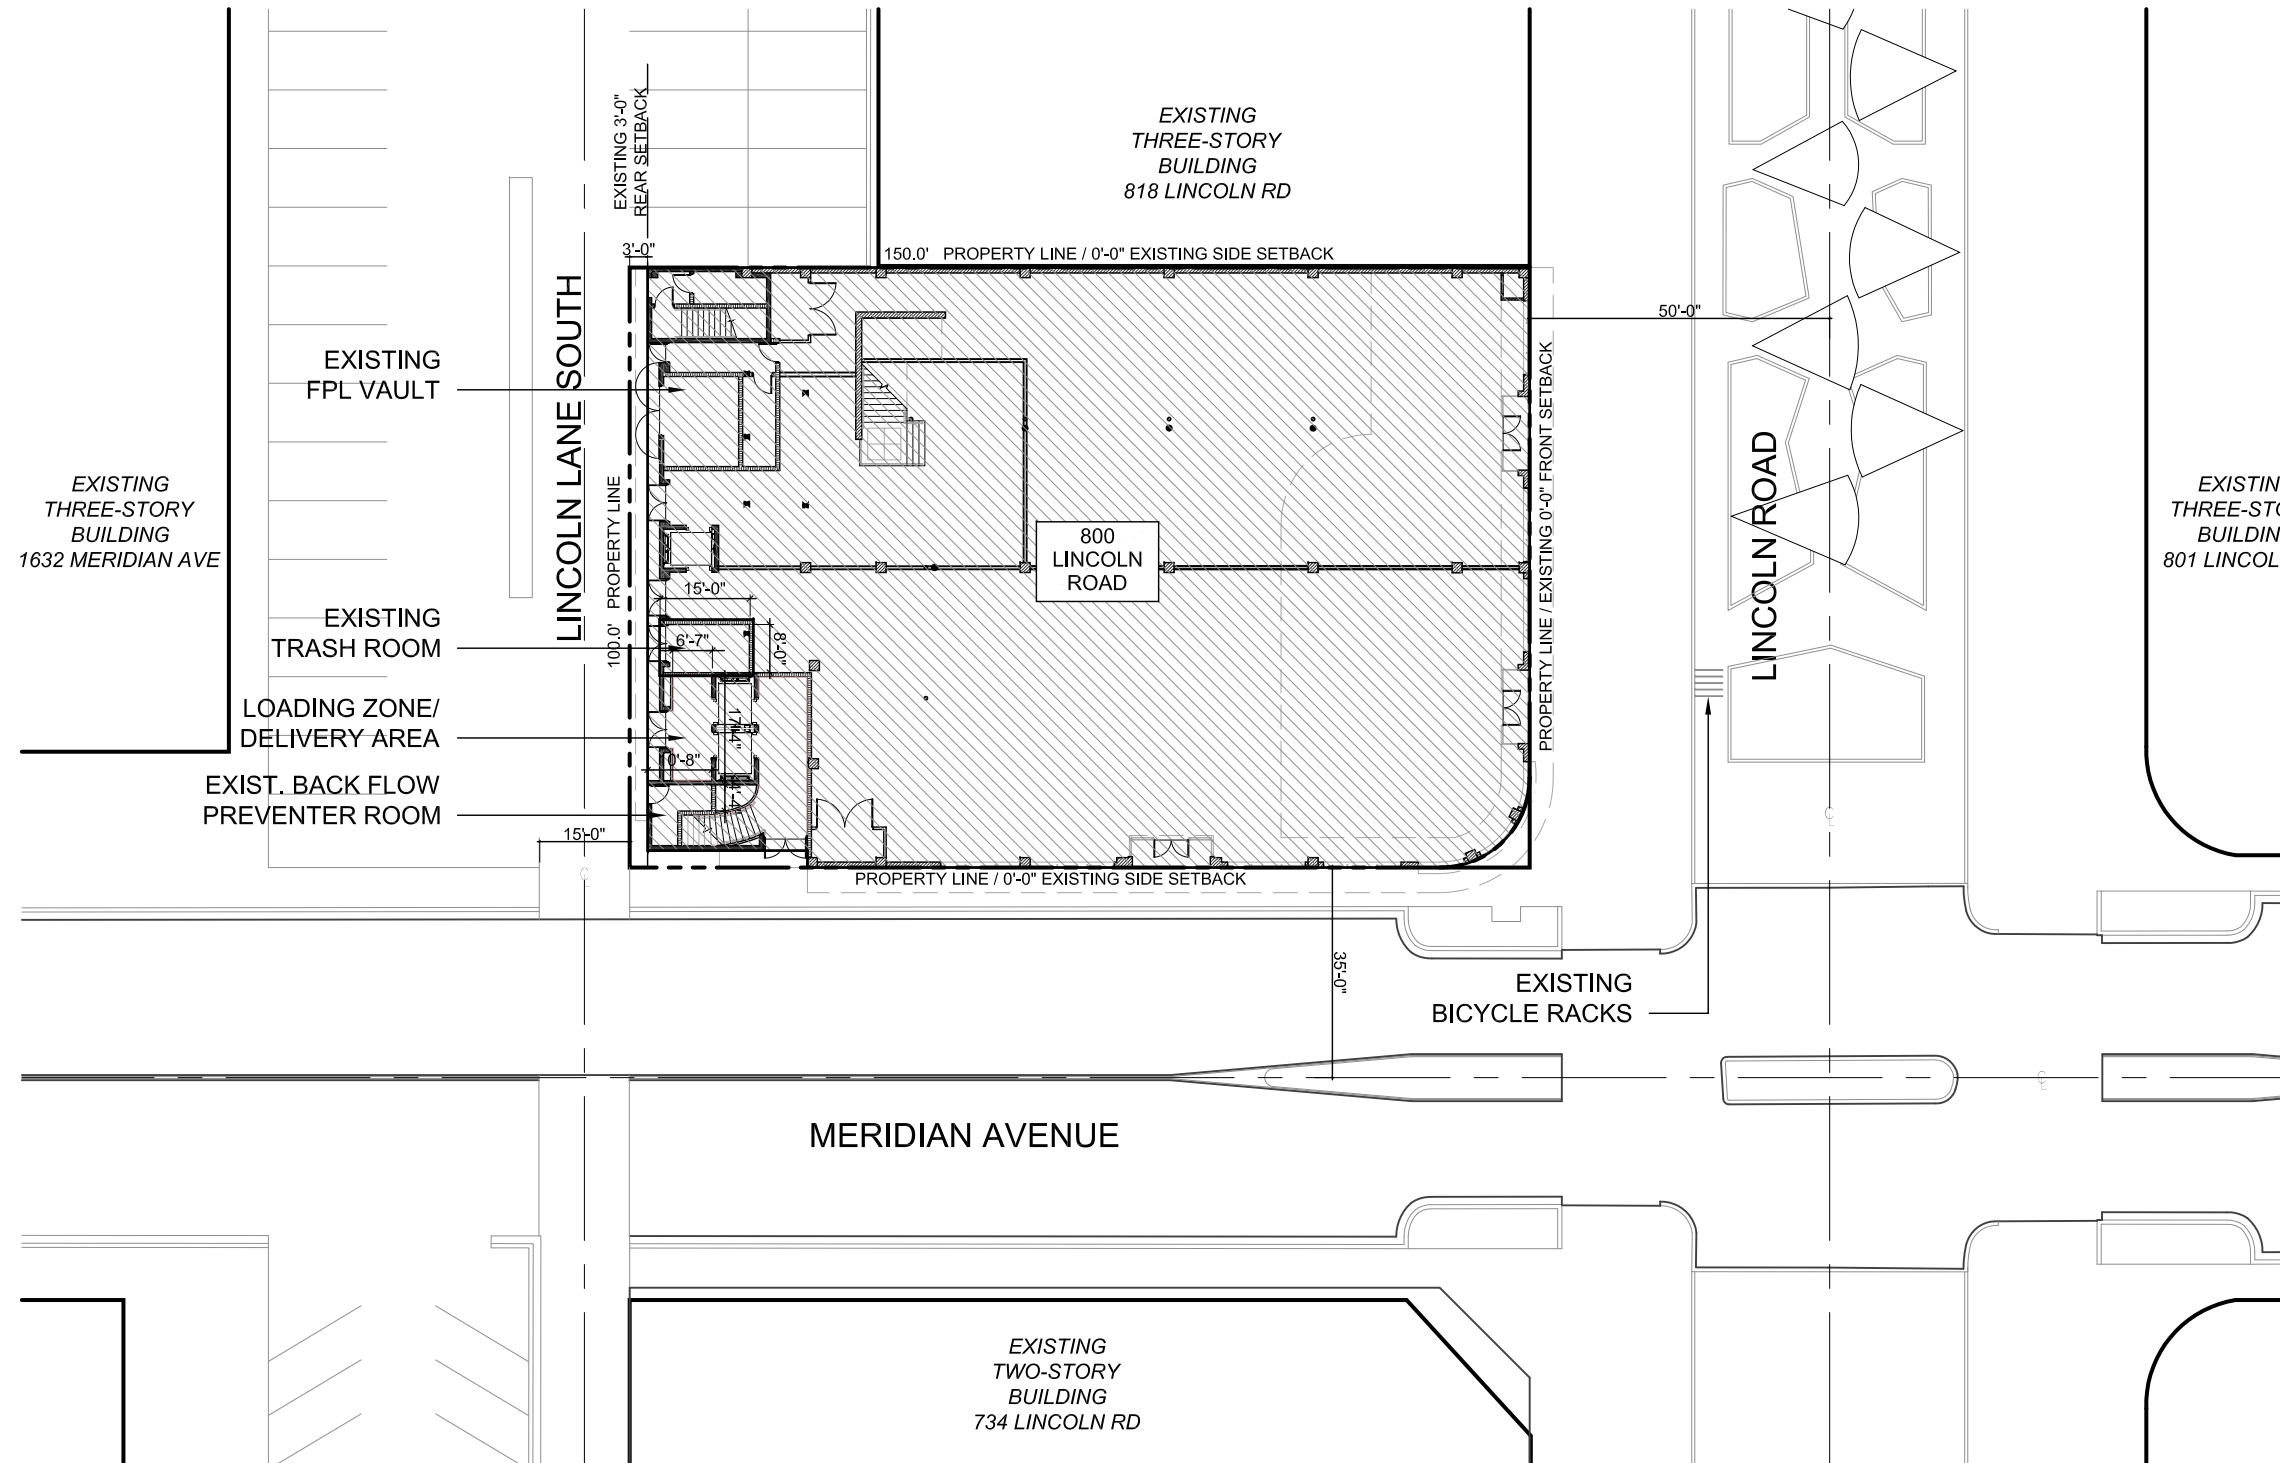

LEGEND

PROPERTY LINE



SET BACK LINE



EXISTING THREE-STORY BUILDING 801 LINCOLN RD

1 EXISTING SITE PLAN (NO CHANGES - PER HPB ORDER No 7550 & PB18-0253 CU

SCALE: 1/32" = 1'-0"





1 AERIAL VIEW / PHOTO KEY PLAN
SCALE: N.T.S.



1 LINCOLN ROAD (NORTH) FACADE
SCALE: N.T.S.