



420 W. 51ST ST. RESIDENCE

420 W. 51ST ST., MIAMI BEACH, FL 33140

FOLIO #02-3222-022-1570

DRB PRESENTATION - DRB21-0687 - 10-05-2021

SCOPE OF WORK

- NEW 2 STORY HOME WITH UNDERSTORY ON LOT WITH EXISTING TENNIS COURT.
- REQUEST FOR VARIANCES FOR FRONT SETBACK FOR TENNIS COURT AND ASSOCIATED FENCE, AND FRONT YARD PERVIOUS OPEN SPACE

Rev.	Date	Rev.	Date

ALL DRAWINGS AND WRITTEN MATERIALS ARE THE PROPERTY OF Kobi Karp Architecture and Interior Design, Inc. (KKAD). NO PART OF THIS DOCUMENT MAY BE REPRODUCED OR TRANSMITTED IN ANY FORM OR BY ANY MEANS, ELECTRONIC OR MECHANICAL, WITHOUT THE WRITTEN CONSENT OF Kobi Karp Architecture and Interior Design, Inc. (KKAD).

DRB

420 W 51st St

MIAMI BEACH, FL 33140

Owner:

Name
Address
Tel.
Email

Consultant:

Name
Address
Tel.
Email

Consultant:

Name
Address
Tel.
Email

Consultant:

Name
Address
Tel.
Email

Architect of Record:

Kobi Karp Architecture and Interior Design, Inc.
2015 Biscayne Boulevard, Suite #200
Miami, Florida 33137 USA
Tel: +1(305) 572 1818
Fax: +1(305) 572 3786




COVER

Date	09-02-2021	Sheet No.	A0.00
Scale			
Project	2144		

Neighbor Support and Outreach

PB21-0447 and DRB21-0687: 420 W 51 St

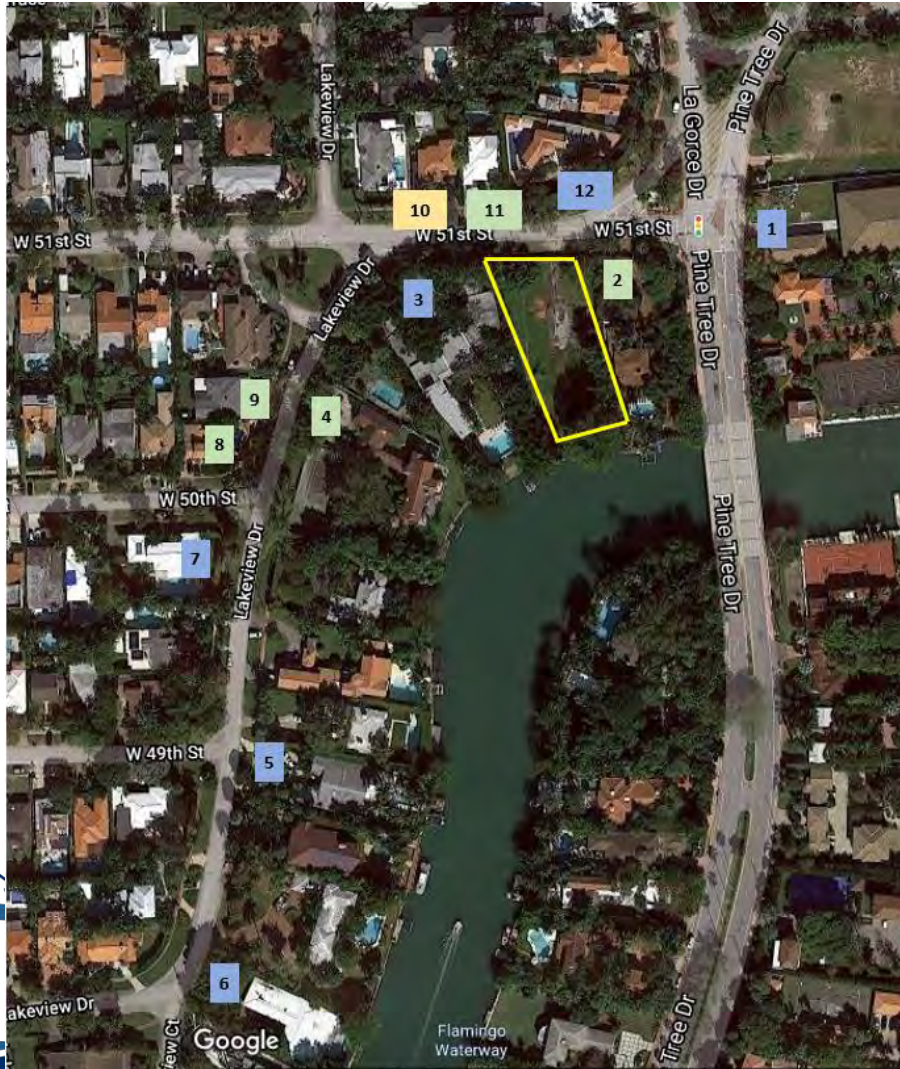

No.	Property Address	Owner	Status
1	5101 Pine Tree Drive	Richard Meruelo	Support Letter
2	5030 Lakeview Drive	Avi Klein	Support Letter forthcoming
3	5045 Lakeview Drive	Jonathan Saxton	Support Letter
4	5005 Lakeview Drive	Michael D. Farkas	Support Letter forthcoming
5	4901 Lakeview Drive	Marte Singerman	Support Letter
		Paul Singerman	Support Letter
6	4801 Lakeview Drive	Carol S. Rappaport	Support Letter
		Robert Rappaport	Support Letter
7	510 W. 50 Street	Joanie Stein	Verbal support at Zoom meeting Support Letter forthcoming
8	5000 Lakeview Drive	Adrian Gonzalez	Support Letter
9	5014 Lakeview Drive	Heather Pachter	Verbal support at Zoom meeting Support Letter forthcoming
10	445 W51 Street	Veronica E. Sanmartino	Invited to Zoom
11	435 W 51 Street	Jeffrey Meier	Verbal support at Zoom meeting Support Letter forthcoming
		Eric Eddy	Verbal support at Zoom meeting Support Letter forthcoming
12	5100 La Gorce Drive	Paul Lobkovich	Support Letter

July 9, 2021

Planning Board Members
Design Review Board Members
c/o Thomas Mooney, Planning Director
Planning Department
City of Miami Beach
1700 Convention Center Drive, 2nd Floor
Miami Beach, Florida 33139

Re: **PB21-0447** – Modification of Planning Board Order No. 1472 and
DRB21-0687 – Design Review and Variances for New Single-Family Residence and
Tennis Court Located at 420 W 51 Street
- LETTER OF SUPPORT

Dear Board Members:

I am the owner of 4801 Lakeview Drive, Miami Beach, Florida, which is in close proximity or abutting the above-referenced property. I had a conversation with the applicant's representative regarding the two above-referenced applications associated with approval of a new single-family home and tennis court at 420 W 51 Street. I reviewed the plans and renderings of the proposed home and understand the requests, including the variances needed for the tennis court at its current location. The home is beautifully-designed, will greatly improve the existing vacant condition, and will be a welcome addition to the neighborhood.

Based on the foregoing, I fully support the applicant's new home and all associated requests, and ask the Planning Board and the Design Review Board to approve the applications.

Sincerely,


Signature

Robert Rappaport
Print name

July 9, 2021

Planning Board Members
Design Review Board Members
c/o Thomas Mooney, Planning Director
Planning Department
City of Miami Beach
1700 Convention Center Drive, 2nd Floor
Miami Beach, Florida 33139

Re: **PB21-0447** – Modification of Planning Board Order No. 1472 and
DRB21-0687 – Design Review and Variances for New Single-Family Residence and
Tennis Court Located at 420 W 51 Street
- LETTER OF SUPPORT

Dear Board Members:

I am the owner of 4901 Lakeview Drive, Miami Beach, Florida, which is in close proximity or abutting the above-referenced property. I had a conversation with the applicant's representative regarding the two above-referenced applications associated with approval of a new single-family home and tennis court at 420 W 51 Street. I reviewed the plans and renderings of the proposed home and understand the requests, including the variances needed for the tennis court at its current location. The home is beautifully-designed, will greatly improve the existing vacant condition, and will be a welcome addition to the neighborhood.

Based on the foregoing, I fully support the applicant's new home and all associated requests, and ask the Planning Board and the Design Review Board to approve the applications.

Sincerely,


Signature

Marie Singerman
Print name

July 7, 2021

Planning Board Members
Design Review Board Members
c/o Thomas Mooney, Planning Director
Planning Department
City of Miami Beach
1700 Convention Center Drive, 2nd Floor
Miami Beach, Florida 33139

Re: **PB21-0447** – Modification of Planning Board Order No. 1472 and
DRB21-0687 – Design Review and Variances for New Single-Family Residence and
Tennis Court Located at 420 W 51 Street
- LETTER OF SUPPORT

Dear Board Members:

I am the owner of 5045 Lakeview Drive, Miami Beach, Florida, which is in close proximity or abutting the above-referenced property. I had a conversation with the applicant's representative regarding the two above-referenced applications associated with approval of a new single-family home and tennis court at 420 W 51 Street. I reviewed the plans and renderings of the proposed home and understand the requests, including the variances needed for the tennis court at its current location. The home is beautifully-designed, will greatly improve the existing vacant condition, and will be a welcome addition to the neighborhood.

Based on the foregoing, I fully support the applicant's new home and all associated requests, and ask the Planning Board and the Design Review Board to approve the applications.

Sincerely,


Signature

Jonathan Saxton

July 21, 2021

Planning Board Members
Design Review Board Members
c/o Thomas Mooney, Planning Director
Planning Department
City of Miami Beach
1700 Convention Center Drive, 2nd Floor
Miami Beach, Florida 33139

Re: **PB21-0447** – Modification of Planning Board Order No. 1472 and
DRB21-0687 – Design Review and Variances for New Single-Family Residence and
Tennis Court Located at 420 W 51 Street
- LETTER OF SUPPORT

Dear Board Members:

I am the owner of 3100 La Gorce Drive, Miami Beach, Florida, which is in close proximity or abutting the above-referenced property. I had a conversation with the applicant's representative regarding the two above-referenced applications associated with approval of a new single-family home and tennis court at 420 W 51 Street. I reviewed the plans and renderings of the proposed home and understand the requests, including the variances needed for the tennis court at its current location. The home is beautifully-designed, will greatly improve the existing vacant condition, and will be a welcome addition to the neighborhood.

Based on the foregoing, I fully support the applicant's new home and all associated requests, and ask the Planning Board and the Design Review Board to approve the applications.

Sincerely,


Signature

Paul Lobkovich
Print name

July 9, 2021

Planning Board Members
Design Review Board Members
c/o Thomas Mooney, Planning Director
Planning Department
City of Miami Beach
1700 Convention Center Drive, 2nd Floor
Miami Beach, Florida 33139


Re: **PB21-0447** – Modification of Planning Board Order No. 1472 and
DRB21-0687 – Design Review and Variances for New Single-Family Residence and
Tennis Court Located at 420 W 51 Street
- LETTER OF SUPPORT

Dear Board Members:

I am the owner of 4801 Lakeview Drive, Miami Beach, Florida, which is in close proximity or abutting the above-referenced property. I had a conversation with the applicant's representative regarding the two above-referenced applications associated with approval of a new single-family home and tennis court at 420 W 51 Street. I reviewed the plans and renderings of the proposed home and understand the requests, including the variances needed for the tennis court at its current location. The home is beautifully-designed, will greatly improve the existing vacant condition, and will be a welcome addition to the neighborhood.

Based on the foregoing, I fully support the applicant's new home and all associated requests, and ask the Planning Board and the Design Review Board to approve the applications.

Sincerely,

 
Signature

Carol S. Rappaport
Print name

July 9, 2021

Planning Board Members
Design Review Board Members
c/o Thomas Mooney, Planning Director
Planning Department
City of Miami Beach
1700 Convention Center Drive, 2nd Floor
Miami Beach, Florida 33139

Re: **PB21-0447** – Modification of Planning Board Order No. 1472 and
DRB21-0687 – Design Review and Variances for New Single-Family Residence and
Tennis Court Located at 420 W 51 Street
- LETTER OF SUPPORT

Dear Board Members:

I am the owner of 4901 Lakeview Drive, Miami Beach, Florida, which is in close proximity or abutting the above-referenced property. I had a conversation with the applicant's representative regarding the two above-referenced applications associated with approval of a new single-family home and tennis court at 420 W 51 Street. I reviewed the plans and renderings of the proposed home and understand the requests, including the variances needed for the tennis court at its current location. The home is beautifully-designed, will greatly improve the existing vacant condition, and will be a welcome addition to the neighborhood.

Based on the foregoing, I fully support the applicant's new home and all associated requests, and ask the Planning Board and the Design Review Board to approve the applications.

Sincerely,


Signature

Paul Singerman
Print name

6/29/2021

Planning Board Members
Design Review Board Members
c/o Thomas Mooney, Planning Director
Planning Department
City of Miami Beach
1700 Convention Center Drive, 2nd Floor
Miami Beach, Florida 33139

Re: **PB21-0447** – Modification of Planning Board Order No. 1472 and
DRB21-0687 – Design Review and Variances for New Single-Family Residence and
Tennis Court Located at 420 W 51 Street


LETTER OF SUPPORT

Dear Board Members:

I am the owner of 5101 Drake Dr, Miami Beach, Florida, which is in close proximity or abutting the above-referenced property. I had a conversation with the applicant's representative regarding the two above-referenced applications associated with approval of a new single-family home and tennis court at 420 W 51 Street. I reviewed the plans and renderings of the proposed home and understand the requests, including the variances needed for the tennis court at its current location. The home is beautifully-designed, will greatly improve the existing vacant condition, and will be a welcome addition to the neighborhood.

Based on the foregoing, I fully support the applicant's new home and all associated requests, and ask the Planning Board and the Design Review Board to approve the applications.

Sincerely,

 
Signature
Richard M. Arvelo
Print name

July 21, 2021

Planning Board Members
Design Review Board Members
c/o Thomas Mooney, Planning Director
Planning Department
City of Miami Beach
1700 Convention Center Drive, 2nd Floor
Miami Beach, Florida 33139

Re: **PB21-0447** – Modification of Planning Board Order No. 1472 and
DRB21-0687 – Design Review and Variances for New Single-Family Residence and
Tennis Court Located at 420 W 51 Street
- LETTER OF SUPPORT


Dear Board Members:

I am the owner of 5000 Lakeview Drive, Miami Beach, Florida, which is in close proximity or abutting the above-referenced property. I had a conversation with the applicant's representative regarding the two above-referenced applications associated with approval of a new single-family home and tennis court at 420 W 51 Street. I reviewed the plans and renderings of the proposed home and understand the requests, including the variances needed for the tennis court at its current location. The home is beautifully-designed, will greatly improve the existing vacant condition, and will be a welcome addition to the neighborhood.


Based on the foregoing, I fully support the applicant's new home and all associated requests, and ask the Planning Board and the Design Review Board to approve the applications.

Sincerely,


Signature
Adrian Gonzalez
Print name

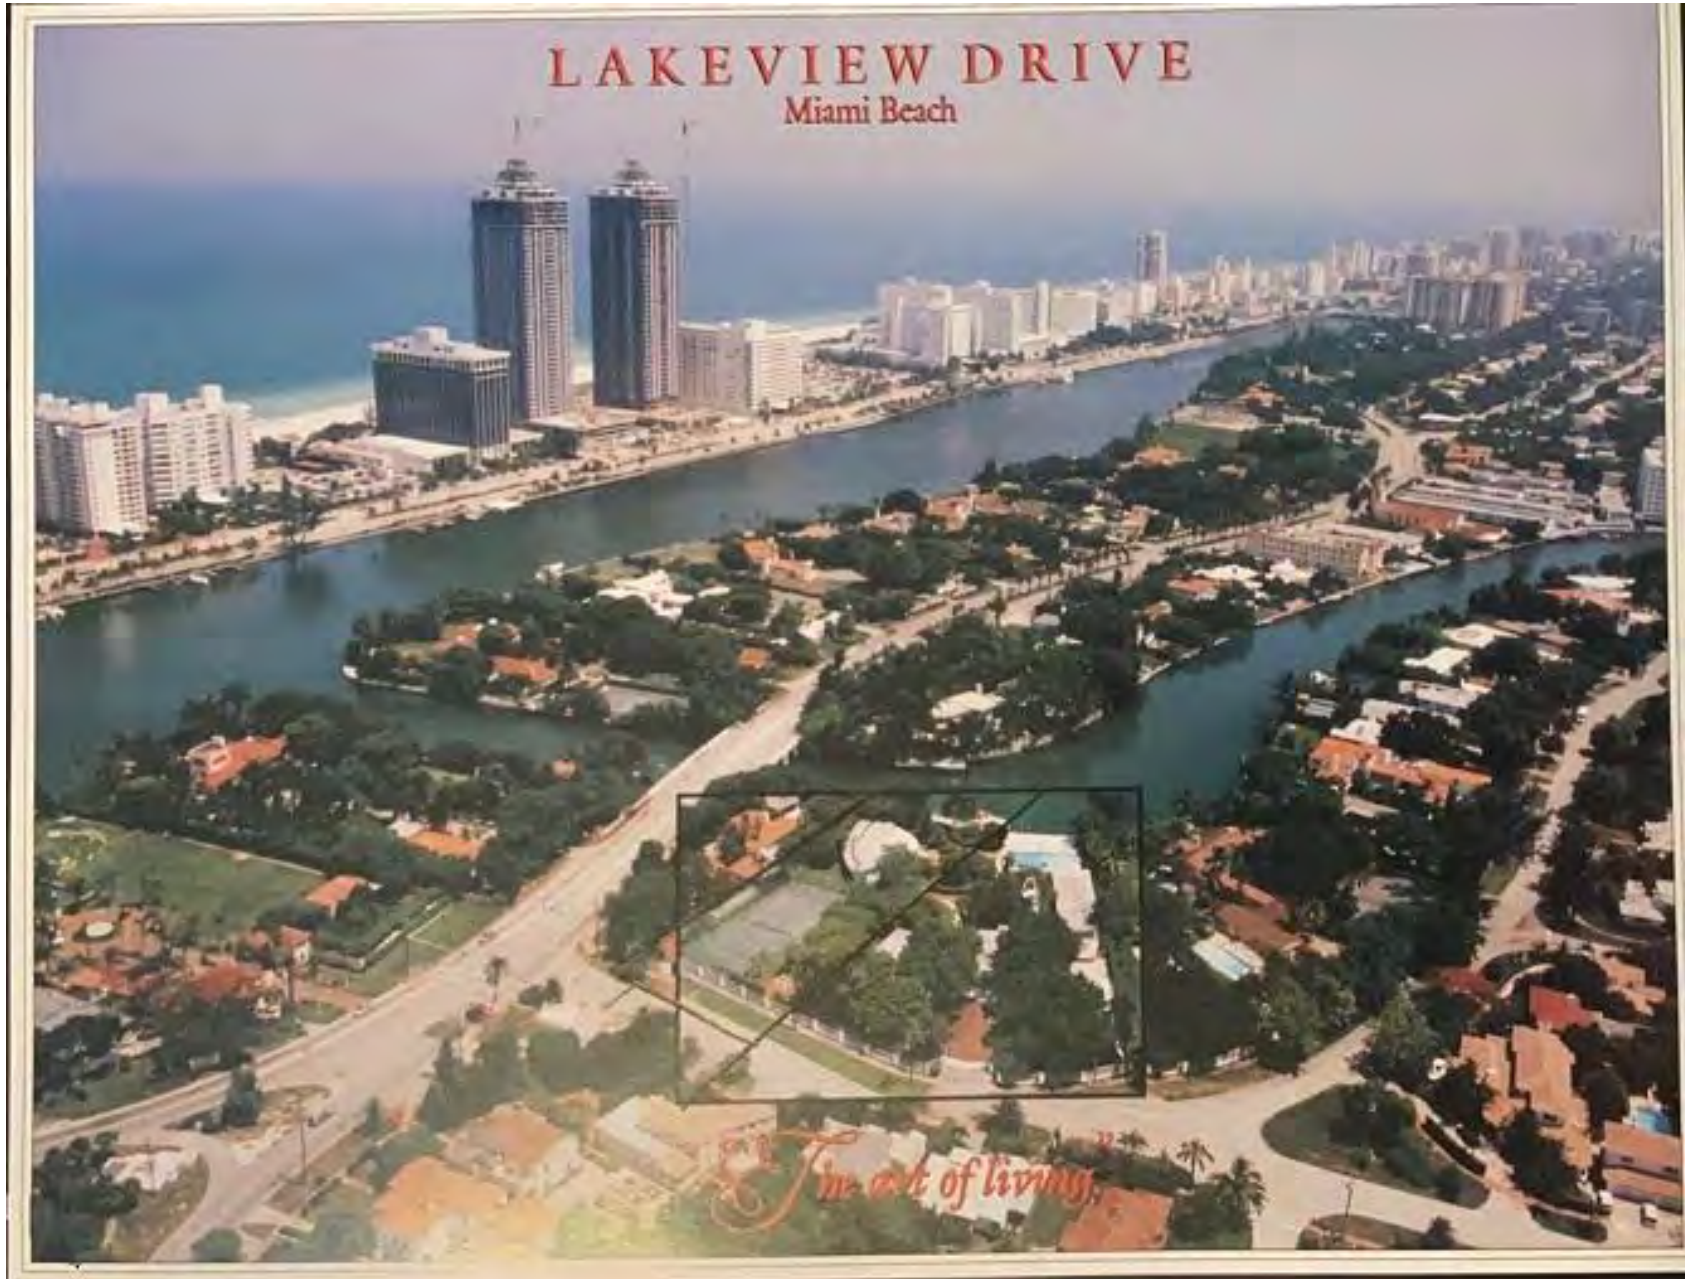

LOCATION MAP 1

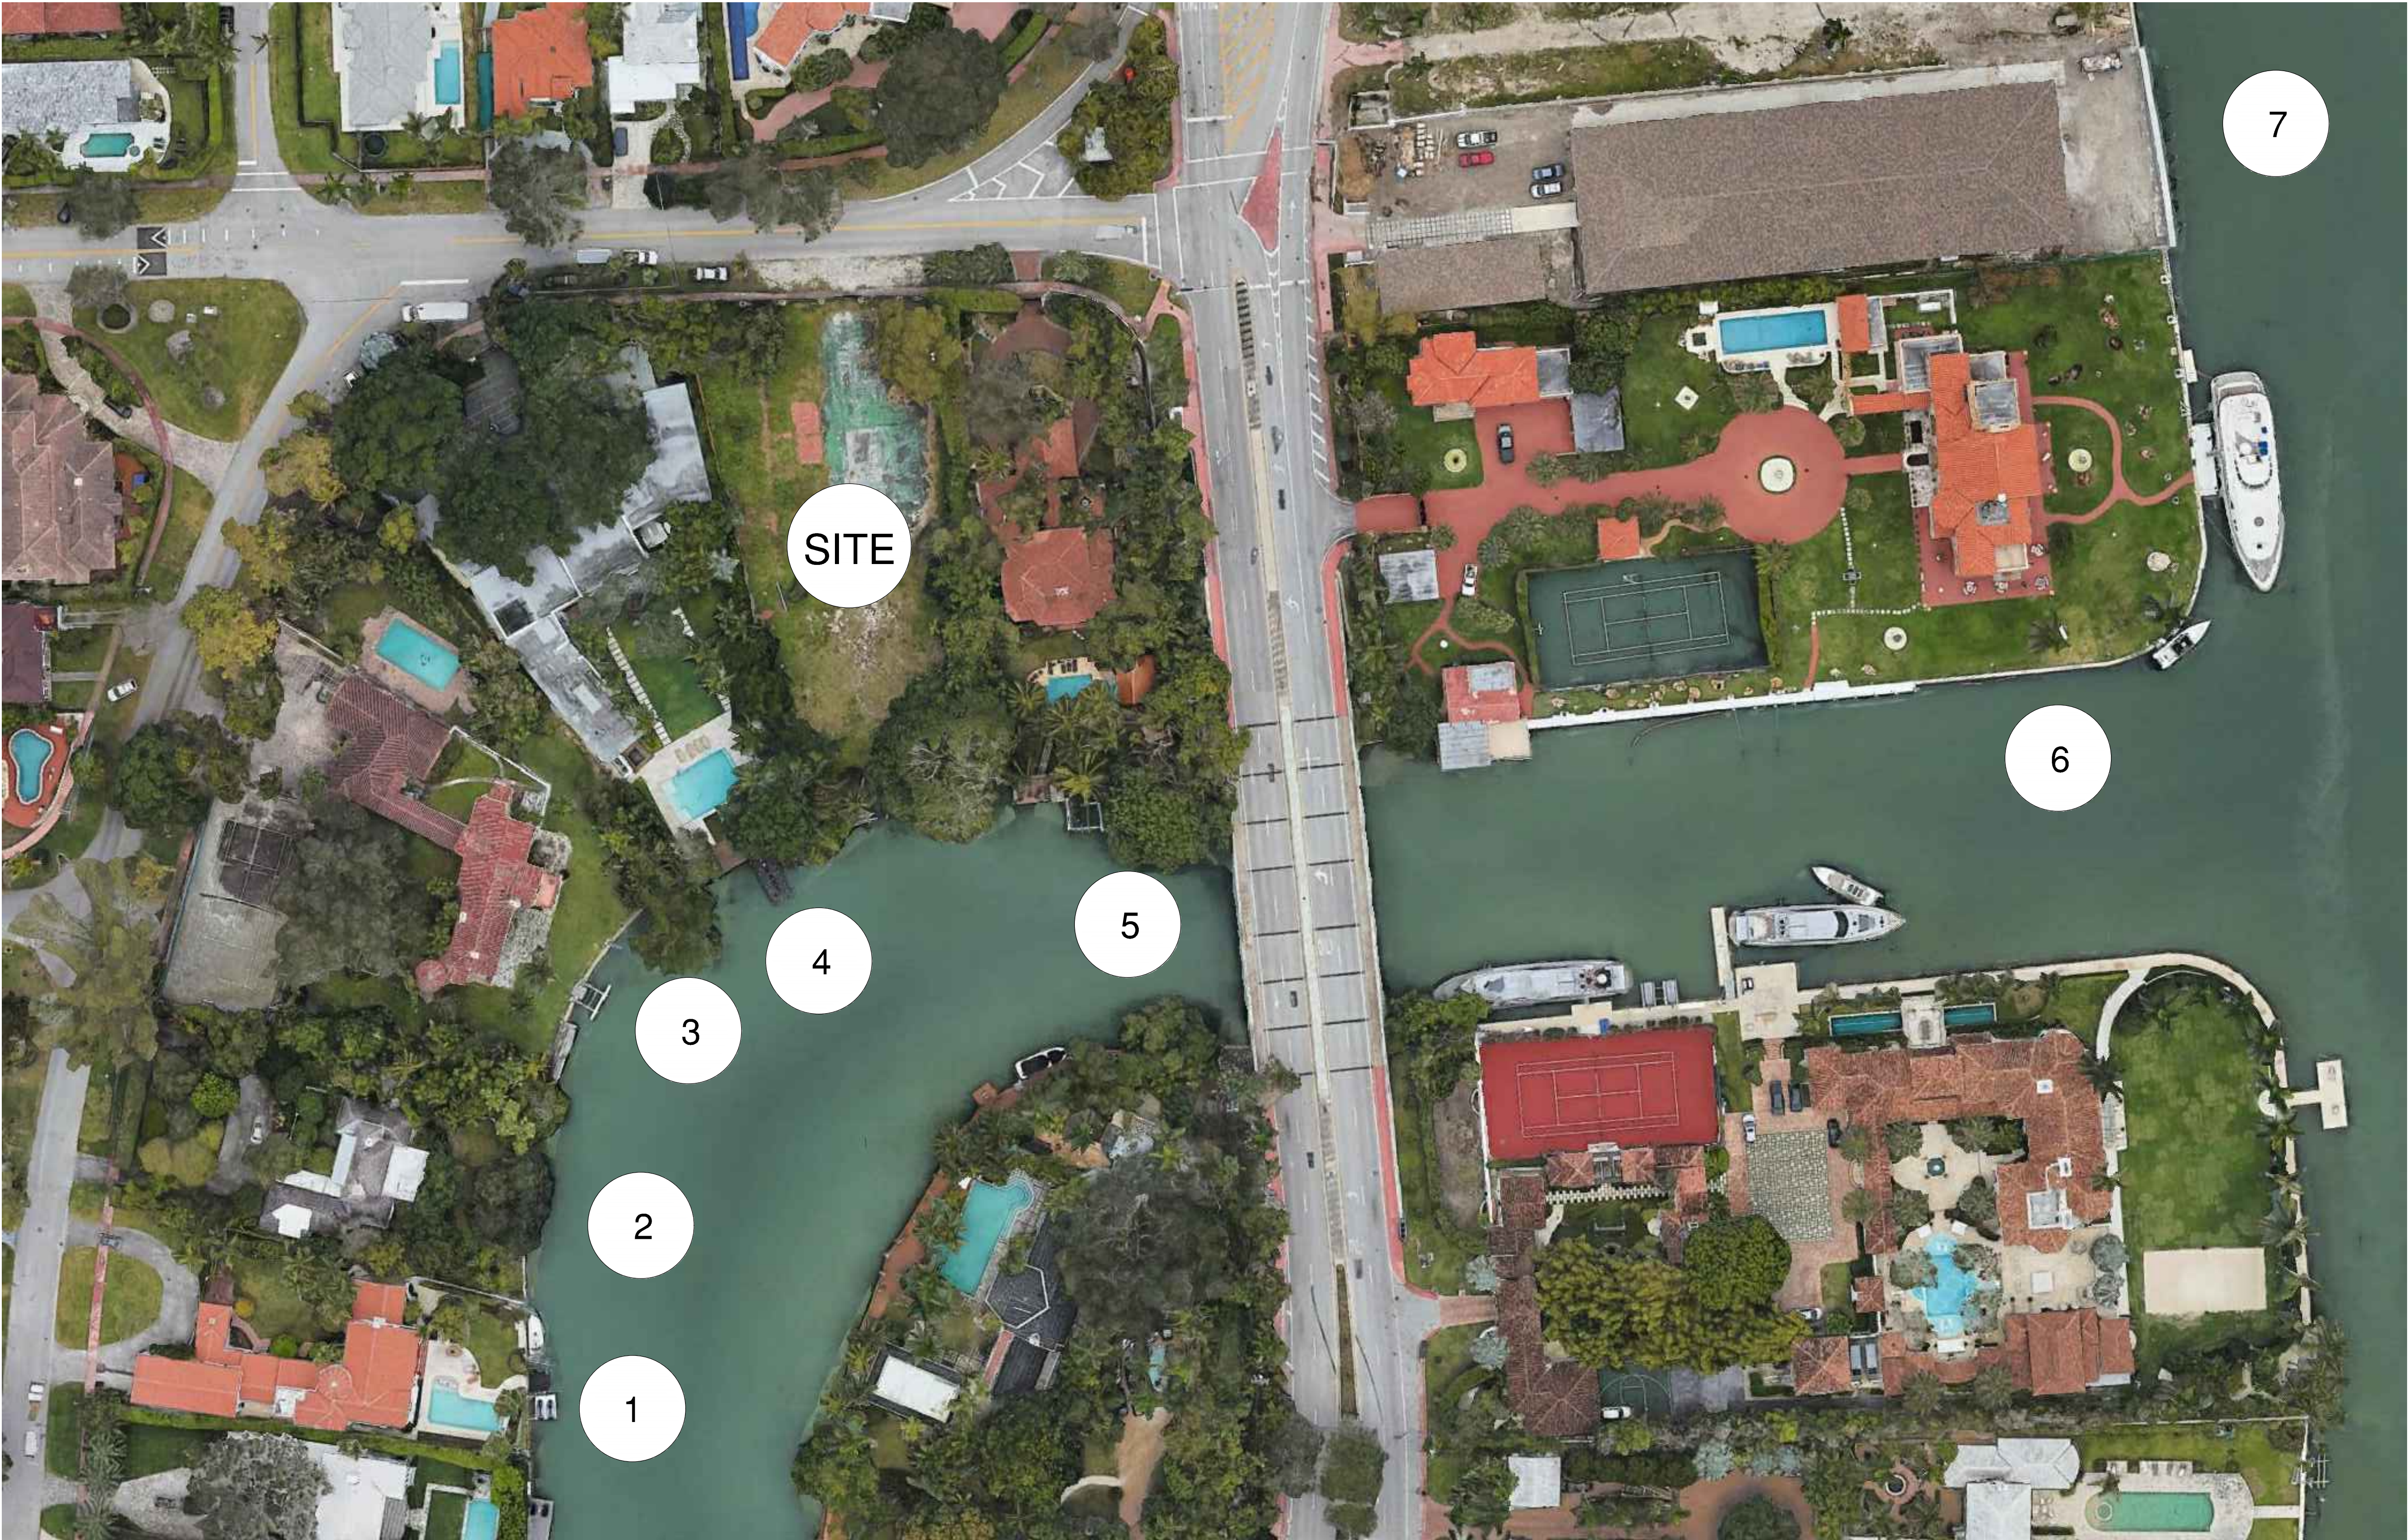

- 1
- 2
- 3
- 4
- 5
- 6
- 7
- 8
- 9
- 10
- 11
- 12

Rev.	Date	Rev.	Date

ALL DRAWINGS AND WRITTEN MATERIAL APPEARING HEREIN CONSTITUTE THE ORIGINAL AND UNPUBLISHED WORK OF KOBİ KARP İAİ, AND MAY NOT BE REPRODUCED, COPIED, OR DISCLOSED WITHOUT THE EXPRESS WRITTEN CONSENT OF KOBİ KARP ARCHITECTURE & INTERIOR DESIGN, INC. İAİ. (İ) 2020

PLANNING BOARD

100% Submission

420 W 51st St

MIAMI BEACH, FL 33140

Owner:
Name
Address
Tel:
Email

Consultant:
Name
Address
Tel:
Email

Consultant:
Name
Address
Tel:
Email

Consultant:
Name
Address
Tel:
Email

Architect of Record:
Kobi Karp Architecture and Interior Design, Inc.
2915 Biscayne Boulevard, Suite #200
Miami, Florida 33137 USA
Tel: +1(305) 573 1818
Fax: +1(305) 573 3766




KOBİ KARP
Lic. # AR0012578



NEIGHBORHOOD MAP

Date	06-01-2021	#2
Scale		
Project	2144	

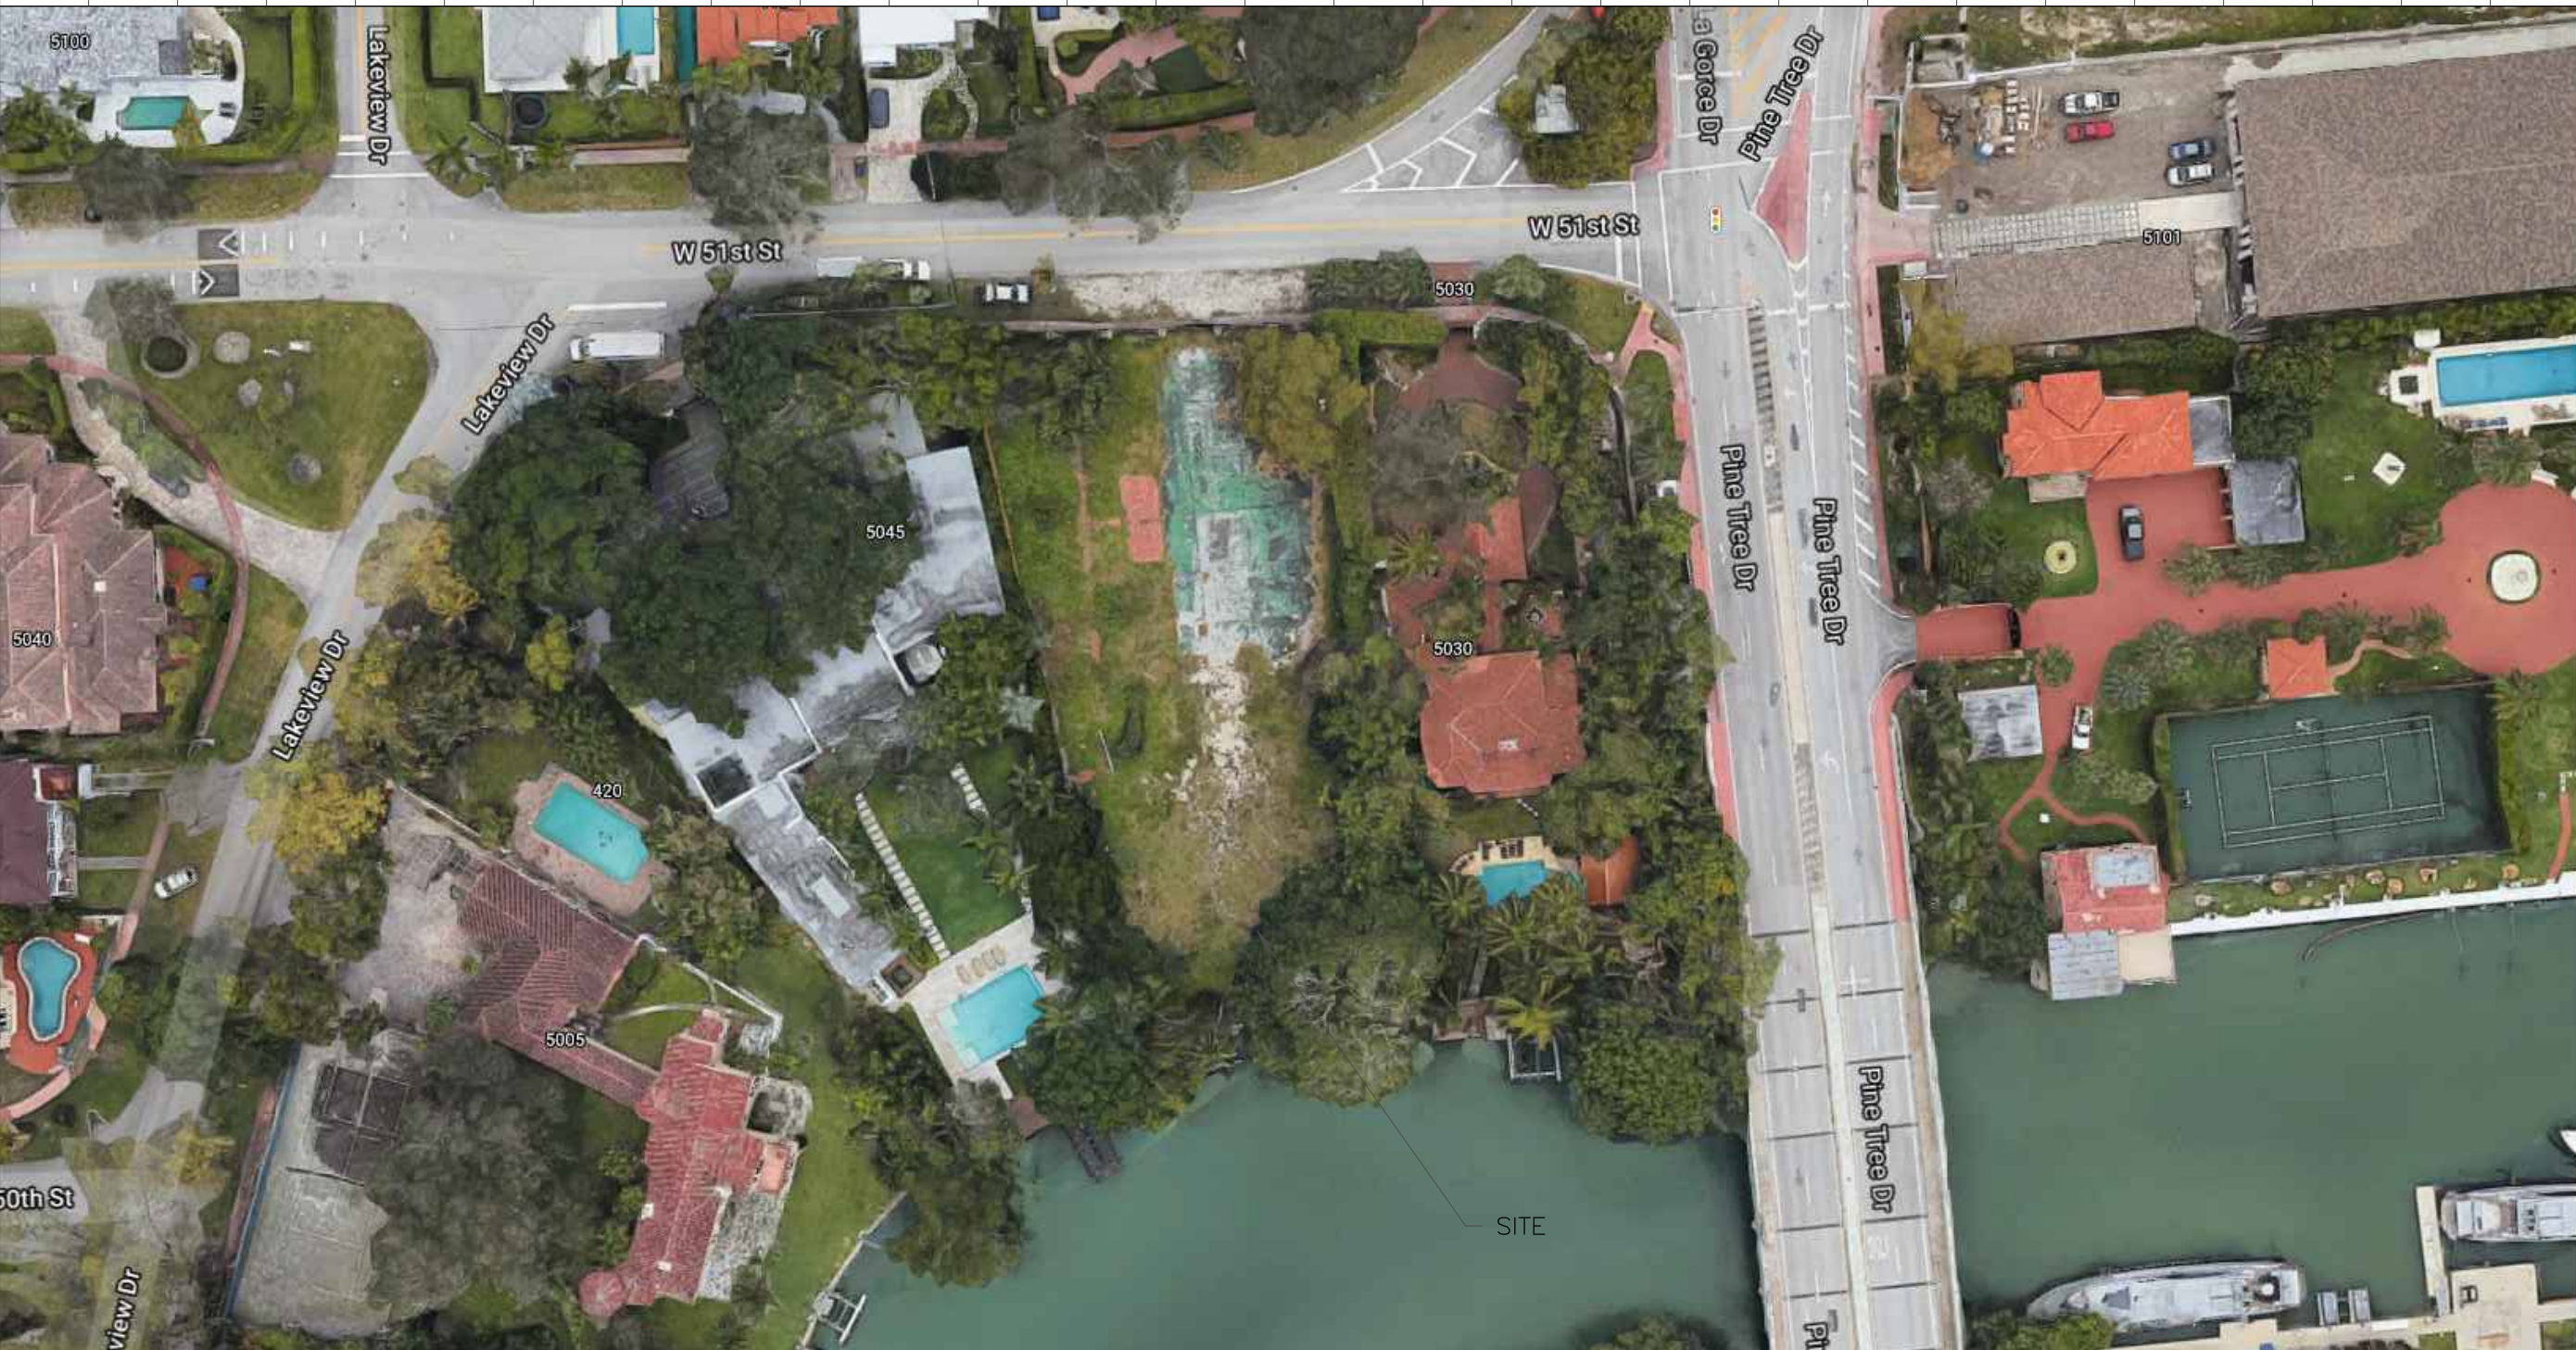

SITE AERIAL



SITE AERIAL - FRONT



SITE AERIAL - REAR



SITE - STREET VIEW

- 1
- 2
- 3
- 4
- 5
- 6
- 7
- 8
- 9
- 10
- 11
- 12

Rev.	Date	Rev.	Date

ALL DRAWINGS AND WRITTEN MATERIAL APPEARING HEREIN CONSTITUTE THE ORIGINAL AND UNPUBLISHED WORK OF KOBİ KARP AIA, AND MAY NOT BE REPRODUCED, COPIED, OR DISCLOSED WITHOUT THE EXPRESS WRITTEN CONSENT OF KOBİ KARP ARCHITECTURE & INTERIOR DESIGN, INC. AIA. (c) 2020

PLANNING BOARD

100% Submission

420 W 51st St

MIAMI BEACH, FL 33140

Owner:
Name
Address
Tel:
Email

Consultant:
Name
Address
Tel:
Email

Consultant:
Name
Address
Tel:
Email

Consultant:
Name
Address
Tel:
Email

Architect of Record:
Kobi Karp Architecture and Interior Design, Inc.
2915 Biscayne Boulevard, Suite #200
Miami, Florida 33137 USA
Tel: +1(305) 573 1818
Fax: +1(305) 573 3766



KOBİ KARP
Lic. # AR0012578



CONTEXTUAL ANALYSIS

Date	06-01-2021	#3
Scale		
Project	2144	



EXTERIOR VIEW FROM THE STREET



VIEW OF INTERIOR TENNIS COURT TO THE STREET



VIEW OF INTERIOR TENNIS COURT TO THE WATERWAY



VIEW OF WATERWAY

1	
2	
3	
4	
5	
6	
7	
8	
9	
10	
11	
12	

Rev.	Date	Rev.	Date

ALL DRAWINGS AND WRITTEN MATERIAL APPEARING HEREIN CONSTITUTE THE ORIGINAL AND UNPUBLISHED WORK OF KOBİ KARP P.A. AND MAY NOT BE REPRODUCED, COPIED, OR DISCLOSED WITHOUT THE EXPRESS WRITTEN CONSENT OF KOBİ KARP ARCHITECTURE & INTERIOR DESIGN, INC. P.A. © 2020

PLANNING BOARD

100% Submission

420 W 51st St

MIAMI BEACH, FL 33140

Owner:
Name
Address
Tel:
Email

Consultant:
Name
Address
Tel:
Email

Consultant:
Name
Address
Tel:
Email

Consultant:
Name
Address
Tel:
Email

Architect of Record:
Kobi Karp Architecture and Interior Design, Inc.
2915 Biscayne Boulevard, Suite #200
Miami, Florida 33137 USA
Tel: +1(305) 573 1818
Fax: +1(305) 573 3766



K O B I



K A R P


KOBİ KARP
Lic. # AR0012578

CONTEXTUAL ANALYSIS

Date	06-01-2021	#4
Scale		
Project	2144	

PROPOSED RESIDENCE

420 W 51 ST
LOT SIZE: 28,317 Sq.Ft

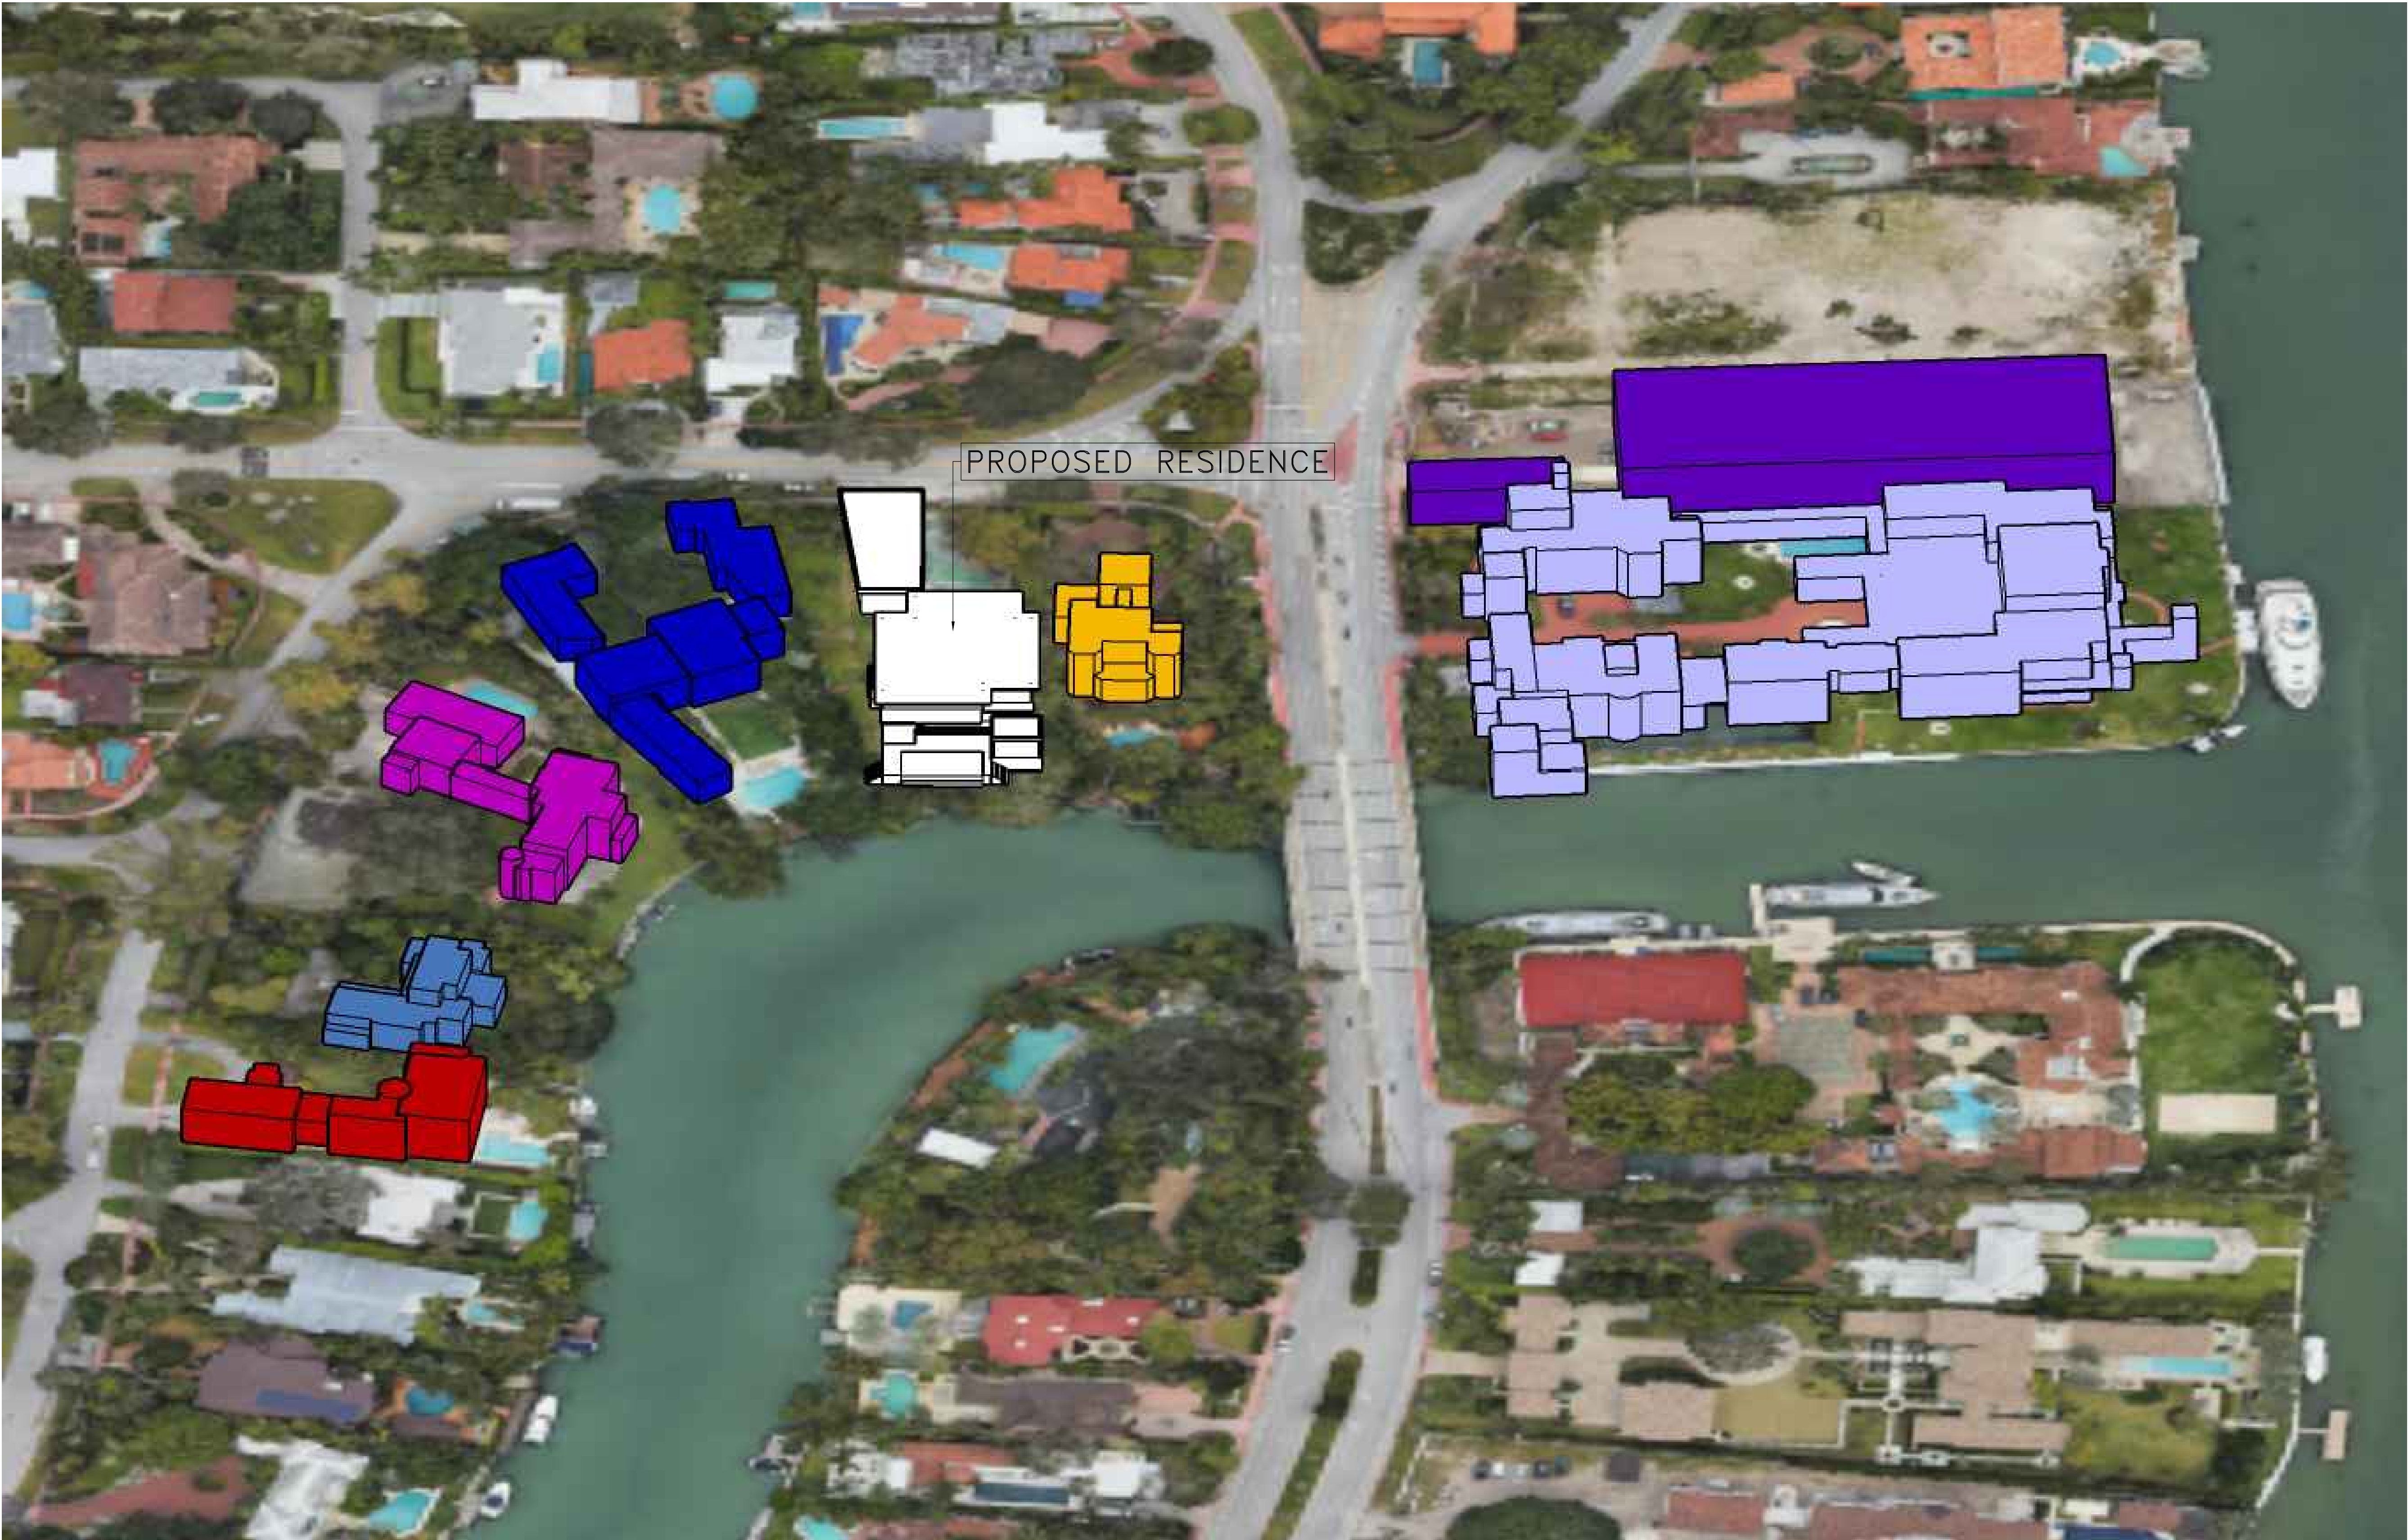

1	
2	
3	
4	
5	
6	
7	
8	
9	
10	
11	
12	

Rev.	Date	Rev.	Date

ALL DRAWINGS AND WRITTEN MATERIAL APPEARING HEREIN CONSTITUTE THE ORIGINAL AND UNPUBLISHED WORK OF KOBİ KARP P.A. AND MAY NOT BE REPRODUCED, COPIED, OR DISCLOSED WITHOUT THE EXPRESS WRITTEN CONSENT OF KOBİ KARP ARCHITECTURE & INTERIOR DESIGN, INC. P.A. © 2020

PLANNING BOARD

100% Submission

420 W 51st St

MIAMI BEACH, FL 33140

Owner:
Name
Address
Tel:
Email

Consultant:
Name
Address
Tel:
Email

Consultant:
Name
Address
Tel:
Email

Consultant:
Name
Address
Tel:
Email

Architect of Record:
Kobi Karp Architecture and Interior Design, Inc.
2915 Biscayne Boulevard, Suite #200
Miami, Florida 33137 USA
Tel: +1(305) 573 1818
Fax: +1(305) 573 3766



NEIGHBORHOOD MASSING

Date	06-01-2021	#7
Scale		
Project	2144	



GROUND FLOOR RENDER PLAN

3/32" = 1'-0"



CHRISTOPHER
CAWLEY
LANDSCAPE
ARCHITECTURE

785 NE 8th Street, Suite 205 Miami, Florida 33138
(305) 585-3000 (305) 585-4555
CHRISTOPHERCAWLEY.COM LIC 39000489

Rev.	Date	Rev.	Date

ALL DRAWINGS AND WRITTEN MATERIAL APPEARING HEREIN CONSTITUTE THE ORIGINAL AND UNPUBLISHED WORK OF KOBİ KARP AIA, AND MAY NOT BE REPRODUCED, USED, OR DISCLOSED WITHOUT THE EXPRESS WRITTEN CONSENT OF KOBİ KARP ARCHITECTURE, A PROFESSIONAL AIA FIRM, INC.

DRB

100% Submission

420 W 51st St
MIAMI BEACH, FL 33140



CHRISTOPHER CAWLEY, AIA
Florida License LA 6665786

Owner:
Name
Address
Tel.
Email

Consultant:
Name
Address
Tel.
Email

Consultant:
Name
Address
Tel.
Email

Consultant:
Name
Address
Tel.
Email

Architect of Record:
Kobi Karp Architecture and Interior Design, Inc.
2915 Biscayne Boulevard, Suite #200
Miami, Florida 33137 USA
Tel: +1(305) 573-1818
Fax: +1(305) 573-3766

KOBİ KARP
Lic. # AR0012578



Date: 06-2-2021	Sheet No.
Scale:	L0.01
Project: 2144	



420 W 51st St - MIAMI BEACH, FL

© The work product provided by Kobi Karp Architecture and Interior Design, Inc. is the sole property of Kobi Karp Architecture and Interior Design, Inc. (KKAID). The work product may not be used without the expressed written consent of Kobi Karp Architecture and Interior Design, Inc. (KKAID).

WWW.KOBIKARP.COM

Rev.	Date	Rev.	Date

ALL DRAWINGS AND WRITTEN MATERIALS ARE THE SOLE PROPERTY OF Kobi Karp Architecture and Interior Design, Inc. (KKAID). NO PART OF THIS DOCUMENT MAY BE REPRODUCED OR TRANSMITTED IN ANY FORM OR BY ANY MEANS, ELECTRONIC OR MECHANICAL, WITHOUT THE WRITTEN CONSENT OF Kobi Karp Architecture and Interior Design, Inc. (KKAID).

DRB

420 W 51st St

MIAMI BEACH, FL 33140

Owner:

Name
Address
Tel.
Email

Consultant:

Name
Address
Tel.
Email

Consultant:

Name
Address
Tel.
Email

Consultant:

Name
Address
Tel.
Email

Architect of Record:

Kobi Karp Architecture and Interior Design, Inc.
2015 Biscayne Boulevard, Suite #200
Miami, Florida 33137 USA
Tel: +1(305) 573 1818
Fax: +1(305) 573 3786



RENDERINGS

1 RENDERING FRONT VIEW
N.T.S.

Date	09-02-2021	Sheet No.	A1.01
Scale			
Project	2144		



420 W 51st St. MIAMI BEACH, FL

© The work product provided by Kobi Karp Architecture and Interior Design, Inc. is the sole property of Kobi Karp Architecture and Interior Design, Inc. The work product may not be used without the expressed written consent of Kobi Karp Architecture and Interior Design, Inc. (KKAD)

www.kobikarp.com

Rev.	Date	Rev.	Date

ALL DRAWINGS AND WRITTEN MATERIAL ARE THE SOLE PROPERTY OF Kobi Karp Architecture and Interior Design, Inc. (KKAD). NO PART OF THIS DOCUMENT MAY BE REPRODUCED OR TRANSMITTED IN ANY FORM OR BY ANY MEANS, ELECTRONIC OR MECHANICAL, WITHOUT THE WRITTEN CONSENT OF Kobi Karp Architecture and Interior Design, Inc. (KKAD).

DRB

420 W 51st St

MIAMI BEACH, FL 33140

Owner:
Name
Address
Tel.
Email

Consultant:
Name
Address
Tel.
Email

Consultant:
Name
Address
Tel.
Email

Consultant:
Name
Address
Tel.
Email

Architect of Record:
Kobi Karp Architecture and Interior Design, Inc.
2015 Biscayne Boulevard, Suite #200
Miami, Florida 33137 USA
Tel: +1(305) 572 1818
Fax: +1(305) 572 3786



RENDERINGS

2 RENDERING FRONT VIEW (CLOSE UP)
N.T.S.

Date	08-02-2021	Sheet No.	A1.02
Scale			
Project	2144		



420 W 51 St.- MIAMI BEACH, FL

© The work product provided by Kobi Karp Architecture and Interior Design, Inc. is the sole property of Kobi Karp Architecture and Interior Design, Inc. The work product may not be used without the expressed written consent of Kobi Karp Architecture and Interior Design, Inc. (KKAID)

WWW.KOBIKARP.COM

Rev.	Date	Rev.	Date

ALL DRAWINGS AND WRITTEN MATERIALS ARE THE SOLE PROPERTY OF Kobi Karp Architecture and Interior Design, Inc. (KKAID). NO PART OF THIS DOCUMENT MAY BE REPRODUCED OR TRANSMITTED IN ANY FORM OR BY ANY MEANS, ELECTRONIC OR MECHANICAL, WITHOUT THE WRITTEN CONSENT OF Kobi Karp Architecture and Interior Design, Inc. (KKAID).

DRB

420 W 51st St

MIAMI BEACH, FL 33140

Owner:
Name
Address
Tel.
Email

Consultant:
Name
Address
Tel.
Email

Consultant:
Name
Address
Tel.
Email

Consultant:
Name
Address
Tel.
Email

Architect of Record:
Kobi Karp Architecture and Interior Design, Inc.
2015 Biscayne Boulevard, Suite #200
Miami, Florida 33137 USA
Tel: +1(305) 573 1818
Fax: +1(305) 573 3786



RENDERINGS

Date	08-02-2021	Sheet No.	A1.03
Scale			
Project	2144		

- 1.
- 2.
- 3.
- 4.
- 5.
- 6.
- 7.
- 8.
- 9.
- 10.
- 11.
- 12.

Rev.	Date	Rev.	Date

ALL DIMENSIONS AND NOTATIONS ARE TOTAL UNLESS OTHERWISE SPECIFIED. THE DESIGNER ASSUMES NO LIABILITY FOR ANY ERRORS OR OMISSIONS. THE DESIGNER SHALL BE RESPONSIBLE FOR THE DESIGN. THE DESIGNER SHALL BE RESPONSIBLE FOR THE DESIGN. THE DESIGNER SHALL BE RESPONSIBLE FOR THE DESIGN.

DRB

420 W 51st St
MIAMI BEACH, FL 33140

Owner:
Name
Address
Tel.
Email

Consultant:
Name
Address
Tel.
Email

Consultant:
Name
Address
Tel.
Email

Consultant:
Name
Address
Tel.
Email


Architect of Record:
Kobi Kap Architecture and Interior Design, Inc.
2015 Brickyard Boulevard, Suite #200
Miami, Florida 33137 USA
Tel: +1(305) 572 1818
Fax: +1(305) 572 3786



PROPOSED PLAN

A PROPOSED LEVEL 1
Scale: 1/32" = 1'-0"

Date	08-02-2021	Sheet No.	A3.01
Scale			
Project	2144		

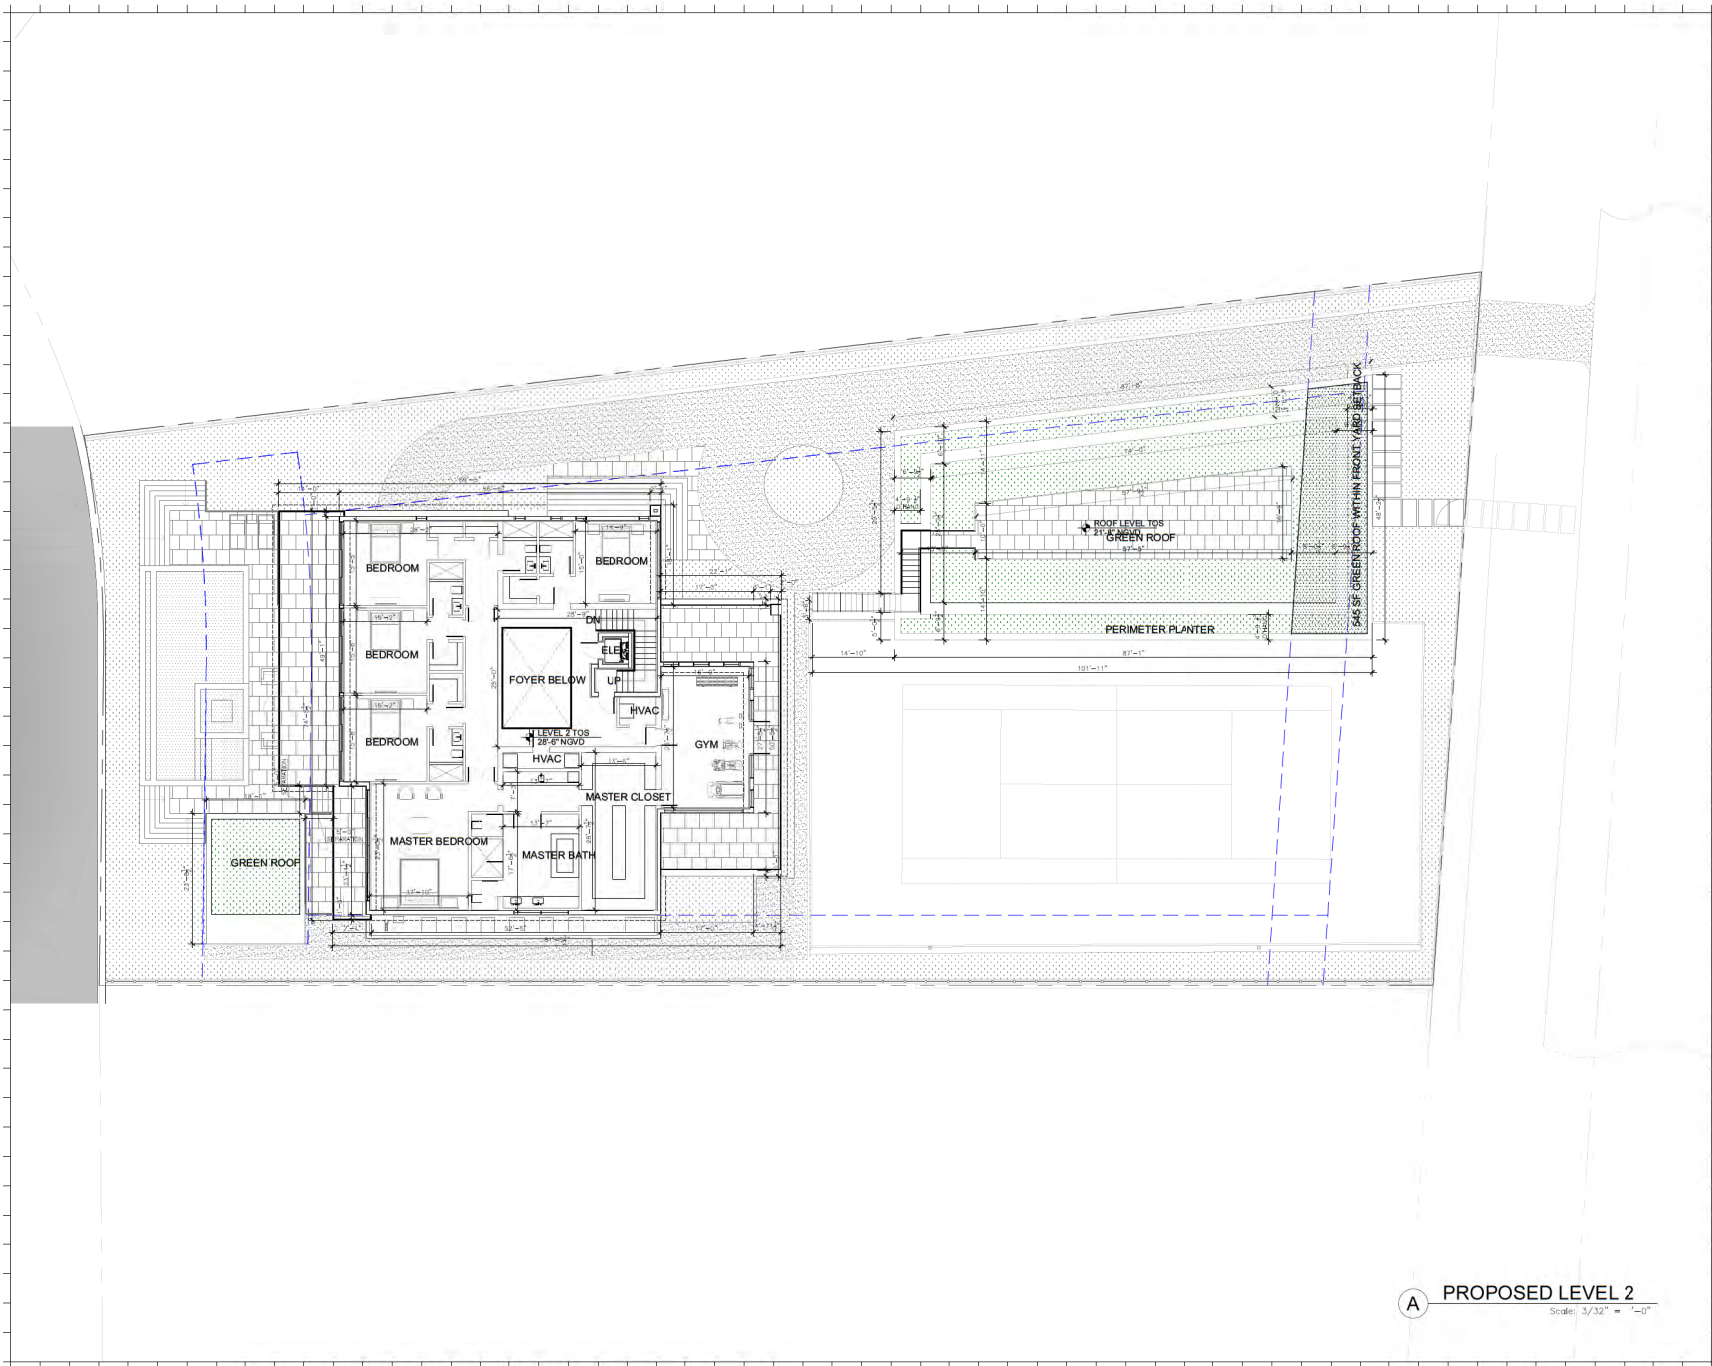

1		
2		
3		
4		
5		
6		
7		
8		
9		
10		
11		
12		

Rev.	Date	Rev.	Date

ALL DIMENSIONS AND NOTATIONS ARE IN METERS UNLESS OTHERWISE NOTED. THE ORIGINAL AND UNREVISED WORK OF KOB I KARP ARCHITECTURE & INTERIOR DESIGN, INC. IS THE PROPERTY OF KOB I KARP ARCHITECTURE & INTERIOR DESIGN, INC. NO. 02-0001

DRB

420 W 51st St
MIAMI BEACH, FL 33140

Owner:
Name
Address
Address
Tel.
Email

Consultant:
Name
Address
Address
Tel.
Email

Consultant:
Name
Address
Address
Tel.
Email

Consultant:
Name
Address
Address
Tel.
Email

Architect of Record:
Kobi Karp Architecture and Interior Design, Inc.
2015 Biscayne Boulevard, Suite #200
Miami, Florida 33137 USA
Tel: +1(305) 572 1818
Fax: +1(305) 572 3786



PROPOSED PLAN


Date	08-02-2021	Sheet No.	A3.02
Scale			
Project	2144		

PROPOSED LEVEL 2
Scale: 3/32" = 1'-0"




ALL DRAWINGS AND WRITTEN MATERIAL APPEARING HEREIN CONSTITUTE THE ORIGINAL AND UNPUBLISHED WORK OF KOBELKAMP, AIA, AND MAY NOT BE DUPLICATED, USED, OR DISCLOSED WITHOUT THE EXPRESS WRITTEN CONSENT OF KOBELKAMP ARCHITECTURE & INTERIOR DESIGN, INC., AIA. © 2020

Architect of Record:
Kobi Karp Architecture and Interior Design, Inc.
2915 Biscayne Boulevard, Suite #200
Miami, Florida 33137 USA
Tel: +1(305) 573 1818
Fax: +1(305) 573 3766

 

Date	08-02-2021	Sheet No. A3.03
Scale		
Project	2144	

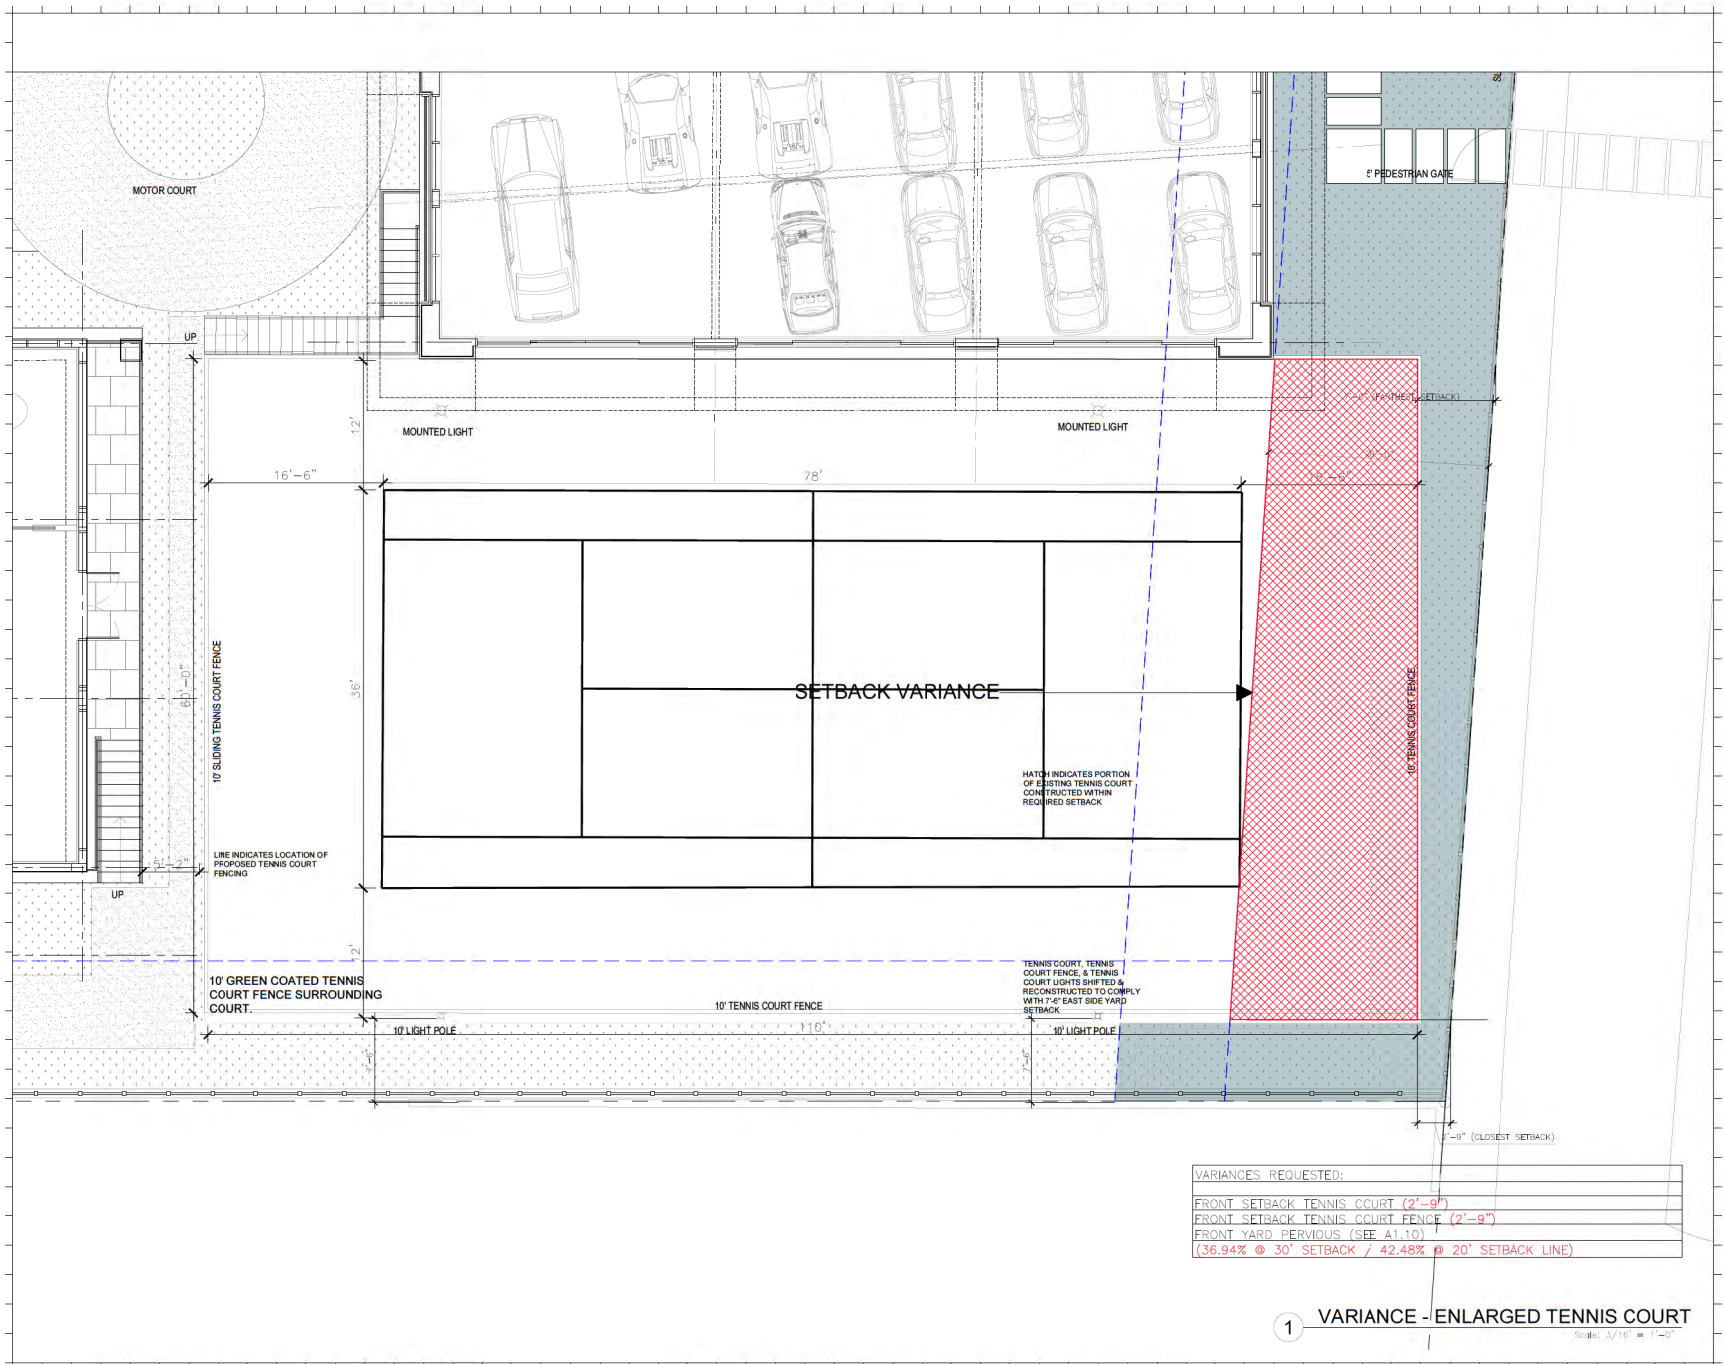

Rev.	Date	Rev.	Date

ALL DIMENSIONS AND SETBACKS ARE BASED ON THE EXISTING CONDITIONS. THE ORIGINAL AND VARIANCE ARE THE PROPERTY OF KOBİ KARP ARCHITECTURE & INTERIOR DESIGN, INC. ALL RIGHTS RESERVED.

DRB

420 W 51st St
MIAMI BEACH, FL 33140

Owner:
Name:
Address:
Tel:
Email:

Consultant:
Name:
Address:
Tel:
Email:

Consultant:
Name:
Address:
Tel:
Email:

Consultant:
Name:
Address:
Tel:
Email:

Architect of Record:
Kobi Karp Architecture and Interior Design, Inc.
2915 Biscayne Boulevard, Suite #200
Miami, Florida 33137 USA
Tel: +1(305) 573 1818
Fax: +1(305) 573 3786



ZONING DIAGRAMS

Date	08-02-2021	Sheet No.	A1.17
Scale			
Project	2144		

ELEVATION MATERIAL LEGEND



1 - STONE




2 - WOOD



3 - METAL FINISH



4 - LOUVERED SCREEN

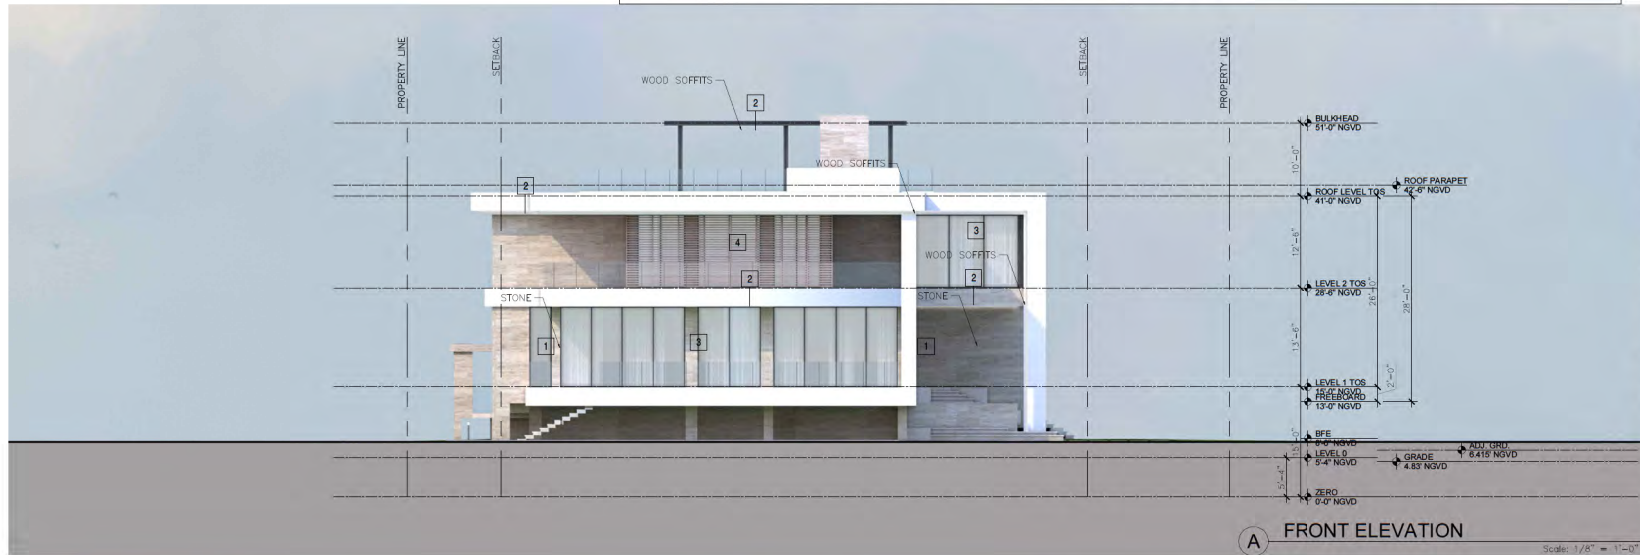

Rev.	Date	Rev.	Date

ALL DIMENSIONS AND MATERIALS ARE TO BE USED AS A GUIDE ONLY. THE ARCHITECT AND ENGINEER SHALL BE RESPONSIBLE FOR THE DESIGN AND CONSTRUCTION OF THE PROJECT. THE ARCHITECT AND ENGINEER SHALL BE RESPONSIBLE FOR THE DESIGN AND CONSTRUCTION OF THE PROJECT.

DRB

420 W 51st St

MIAMI BEACH, FL 33140

Owner:
Name
Address
Tel
Email

Consultant:
Name
Address
Tel
Email

Consultant:
Name
Address
Tel
Email

Consultant:
Name
Address
Tel
Email

Architect of Record:
Kobi Karp Architecture and Interior Design, Inc.
2015 Biscayne Boulevard, Suite #200
Miami, Florida 33137 USA
Tel: +1(305) 573 1818
Fax: +1(305) 573 3786



RENDERED ELEVATIONS

Date	08-02-2021	Sheet No.	A4.10
Scale			
Project	2144		

ELEVATION MATERIAL LEGEND



1 - STONE



2 - WOOD



3 - METAL FINISH



4 - LOUVERED SCREEN



Rev.	Date	Rev.	Date

ALL DIMENSIONS AND MATERIALS ARE BASED ON THE CONSTRUCTION OF THE BUILDING AND SHALL BE SUBJECT TO THE DISCRETION OF THE ARCHITECT.

DRB

420 W 51st St
MIAMI BEACH, FL 33140

Owner:
Name
Address
Tel
Email

Consultant:
Name
Address
Tel
Email

Consultant:
Name
Address
Tel
Email

Consultant:
Name
Address
Tel
Email

Architect of Record:
Kobi Karp Architecture and Interior Design, Inc.
2015 Biscayne Boulevard, Suite #200
Miami, Florida 33137 USA
Tel: +1(305) 573 1818
Fax: +1(305) 573 3766



RENDERED ELEVATIONS

Date	08-02-2021	Sheet No.	A4.11
Scale			
Project	2144		



Architectural elevation of the building facade. The design features a modern, minimalist aesthetic with large glass windows and a prominent horizontal band of windows. A rusted metal screen is visible on the right side of the facade. The text "METAL PANELS" is visible on the left side of the facade.

[illegible]

ALL DRAWINGS AND WRITTEN MATERIAL APPEARING HEREIN CONSTITUTE THE ORIGINAL AND UNPUBLISHED WORK OF KOBEL KARP, AIA, AND MAY NOT BE DUPLICATED, USED OR DISCLOSED WITHOUT THE EXPRESS WRITTEN CONSENT OF KOBEL KARP ARCHITECTURE & INTERIOR DESIGN, INC. AIA © 2020

MIAMI BEACH, FL 33140

Owner:
Name
Address
Address:
Tel:
Email:

Consultant:
Name
Address
Address
Tel:
Email

Consultant:
Name
Address
Address
Tel:
Email

Consultant:
Name
Address
Address
Tel:
Email

Architect of Record:
Kobi Karp Architecture and Interior Design, Inc.
2915 Biscayne Boulevard, Suite #200
Miami, Florida 33137 USA
Tel: +1(305) 573 1818
Fax: +1(305) 573 3766



K O B I
K A R P

RENDERED ELEVATIONS

Date	08-02-2021	Sheet No. A4.12
Scale		
Project	2144	



420 W 51st St., MIAMI BEACH, FL

© The work product provided by Kobi Karp Architecture and Interior Design, Inc. is the sole property of Kobi Karp Architecture and Interior Design, Inc. The work product may not be used without the expressed written consent of Kobi Karp Architecture and Interior Design, Inc. (KKAID)

AXONOMETRIC NW VIEW



WWW.KOBIKARP.COM

A N.W. AXONOMETRIC

Rev.	Date	Rev.	Date

ALL DIMENSIONS AND MATERIALS ARE TO BE USED AS SHOWN ON THE ORIGINAL AND UNREVISED WORK OF Kobi Karp Architecture and Interior Design, Inc. (KKAID). NO PART OF THIS DOCUMENT IS TO BE REPRODUCED OR TRANSMITTED IN ANY FORM OR BY ANY MEANS WITHOUT THE WRITTEN CONSENT OF Kobi Karp Architecture and Interior Design, Inc. (KKAID).

DRB

420 W 51st St

MIAMI BEACH, FL 33140

Owner:
Name
Address
Tel
Email

Consultant:
Name
Address
Tel
Email

Consultant:
Name
Address
Tel
Email

Consultant:
Name
Address
Tel
Email

Architect of Record:
Kobi Karp Architecture and Interior Design, Inc.
2015 Biscayne Boulevard, Suite #200
Miami, Florida 33137 USA
Tel: +1(305) 573 1818
Fax: +1(305) 573 3786



AXONOMETRICS

Date	08-02-2021	Sheet No.	A4.13
Scale			
Project	2144		



B S.E. AXONOMETRIC

Rev.	Date	Rev.	Date

ALL DIMENSIONS AND MATERIALS ARE APPROXIMATE. THE INFORMATION AND SPECIFICATIONS OF THIS DRAWING ARE NOT TO BE USED FOR CONSTRUCTION. THE INFORMATION IS THE PROPERTY OF Kobi Karp Architecture and Interior Design, Inc. (KKAID)

DRB

420 W 51st St
MIAMI BEACH, FL 33140

Owner:
Name
Address
Tel
Email

Consultant:
Name
Address
Tel
Email

Consultant:
Name
Address
Tel
Email

Consultant:
Name
Address
Tel
Email

Architect of Record:
Kobi Karp Architecture and Interior Design, Inc.
2915 Biscayne Boulevard, Suite #200
Miami, Florida 33137 USA
Tel: +1(305) 573 1818
Fax: +1(305) 573 3766



AXONOMETRICS

Date	08-02-2021	Sheet No.	A4.14
Scale			
Project	2144		



420 W 51 St.- MIAMI BEACH, FL

© The work product provided by Kobi Karp Architecture and Interior Design, Inc. is the sole property of Kobi Karp Architecture and Interior Design, Inc. The work product may not be used without the expressed written consent of Kobi Karp Architecture and Interior Design, Inc. (KKAID)

WWW.KOBIKARP.COM

3 RENDERING STREET VIEW
N.T.S.

Rev.	Date	Rev.	Date

ALL DRAWINGS AND WRITTEN MATERIAL ARE THE SOLE PROPERTY OF Kobi Karp Architecture and Interior Design, Inc. (KKAID). NO PART OF THIS DOCUMENT MAY BE REPRODUCED OR TRANSMITTED IN ANY FORM OR BY ANY MEANS, ELECTRONIC OR MECHANICAL, WITHOUT THE WRITTEN CONSENT OF Kobi Karp Architecture and Interior Design, Inc. 12-2020

DRB

420 W 51st St
MIAMI BEACH, FL 33140

Owner:
Name
Address
Address
Tel.
Email

Consultant:
Name
Address
Address
Tel.
Email

Consultant:
Name
Address
Address
Tel.
Email

Consultant:
Name
Address
Address
Tel.
Email

Architect of Record:
Kobi Karp Architecture and Interior Design, Inc.
2015 Biscayne Boulevard, Suite #200
Miami, Florida 33137 USA
Tel: +1(305) 572 1818
Fax: +1(305) 572 3786



RENDERINGS

Date	09-02-2021	Sheet No.	A1.04
Scale			
Project	2144		

END



420 W 51 St.- MIAMI BEACH, FL

© The work product provided by Kobi Karp Architecture and Interior Design, Inc. is the sole property of Kobi Karp Architecture and Interior Design, Inc. The work product may not be used without the expressed written consent of Kobi Karp Architecture and Interior Design, Inc (KKAID)



420 W 51 St.- MIAMI BEACH, FL

© The work product provided by Kobi Karp Architecture and Interior Design, Inc. is the sole property of Kobi Karp Architecture and Interior Design, Inc. The work product may not be used without the expressed written consent of Kobi Karp Architecture and Interior Design, Inc (KKAID)

- 1
- 2
- 3
- 4
- 5
- 6
- 7
- 8
- 9
- 10
- 11
- 12

Rev.	Date	Rev.	Date

ALL DRAWINGS AND WRITTEN MATERIAL APPEARING HEREIN CONSTITUTE THE ORIGINAL AND UNPUBLISHED WORK OF KOBİ KARP İAİ, AND MAY NOT BE DUPLICATED, USED, OR DISCLOSED WITHOUT THE EXPRESS WRITTEN CONSENT OF KOBİ KARP ARCHİTECTURE & İNTERİOR DESIGN, İNC. İAİ. (c) 2020

DRB

420 W 51st St

MIAMI BEACH, FL 33140

Owner:
Name
Address
Tel:
Email

Consultant:
Name
Address
Tel:
Email

Consultant:
Name
Address
Tel:
Email

Consultant:
Name
Address
Tel:
Email

Architect of Record:
Kobi Karp Architecture and Interior Design, Inc.
2915 Biscayne Boulevard, Suite #200
Miami, Florida 33137 USA
Tel: +1(305) 573 1818
Fax: +1(305) 573 3766



KOBİ KARP
Lic. # AR0012578




PROPOSED PLAN

Date	08-02-2021	Sheet No.
Scale		A3.01
Project	2144	

A PROPOSED LEVEL 1

Scale: 3/32" = 1'-0"

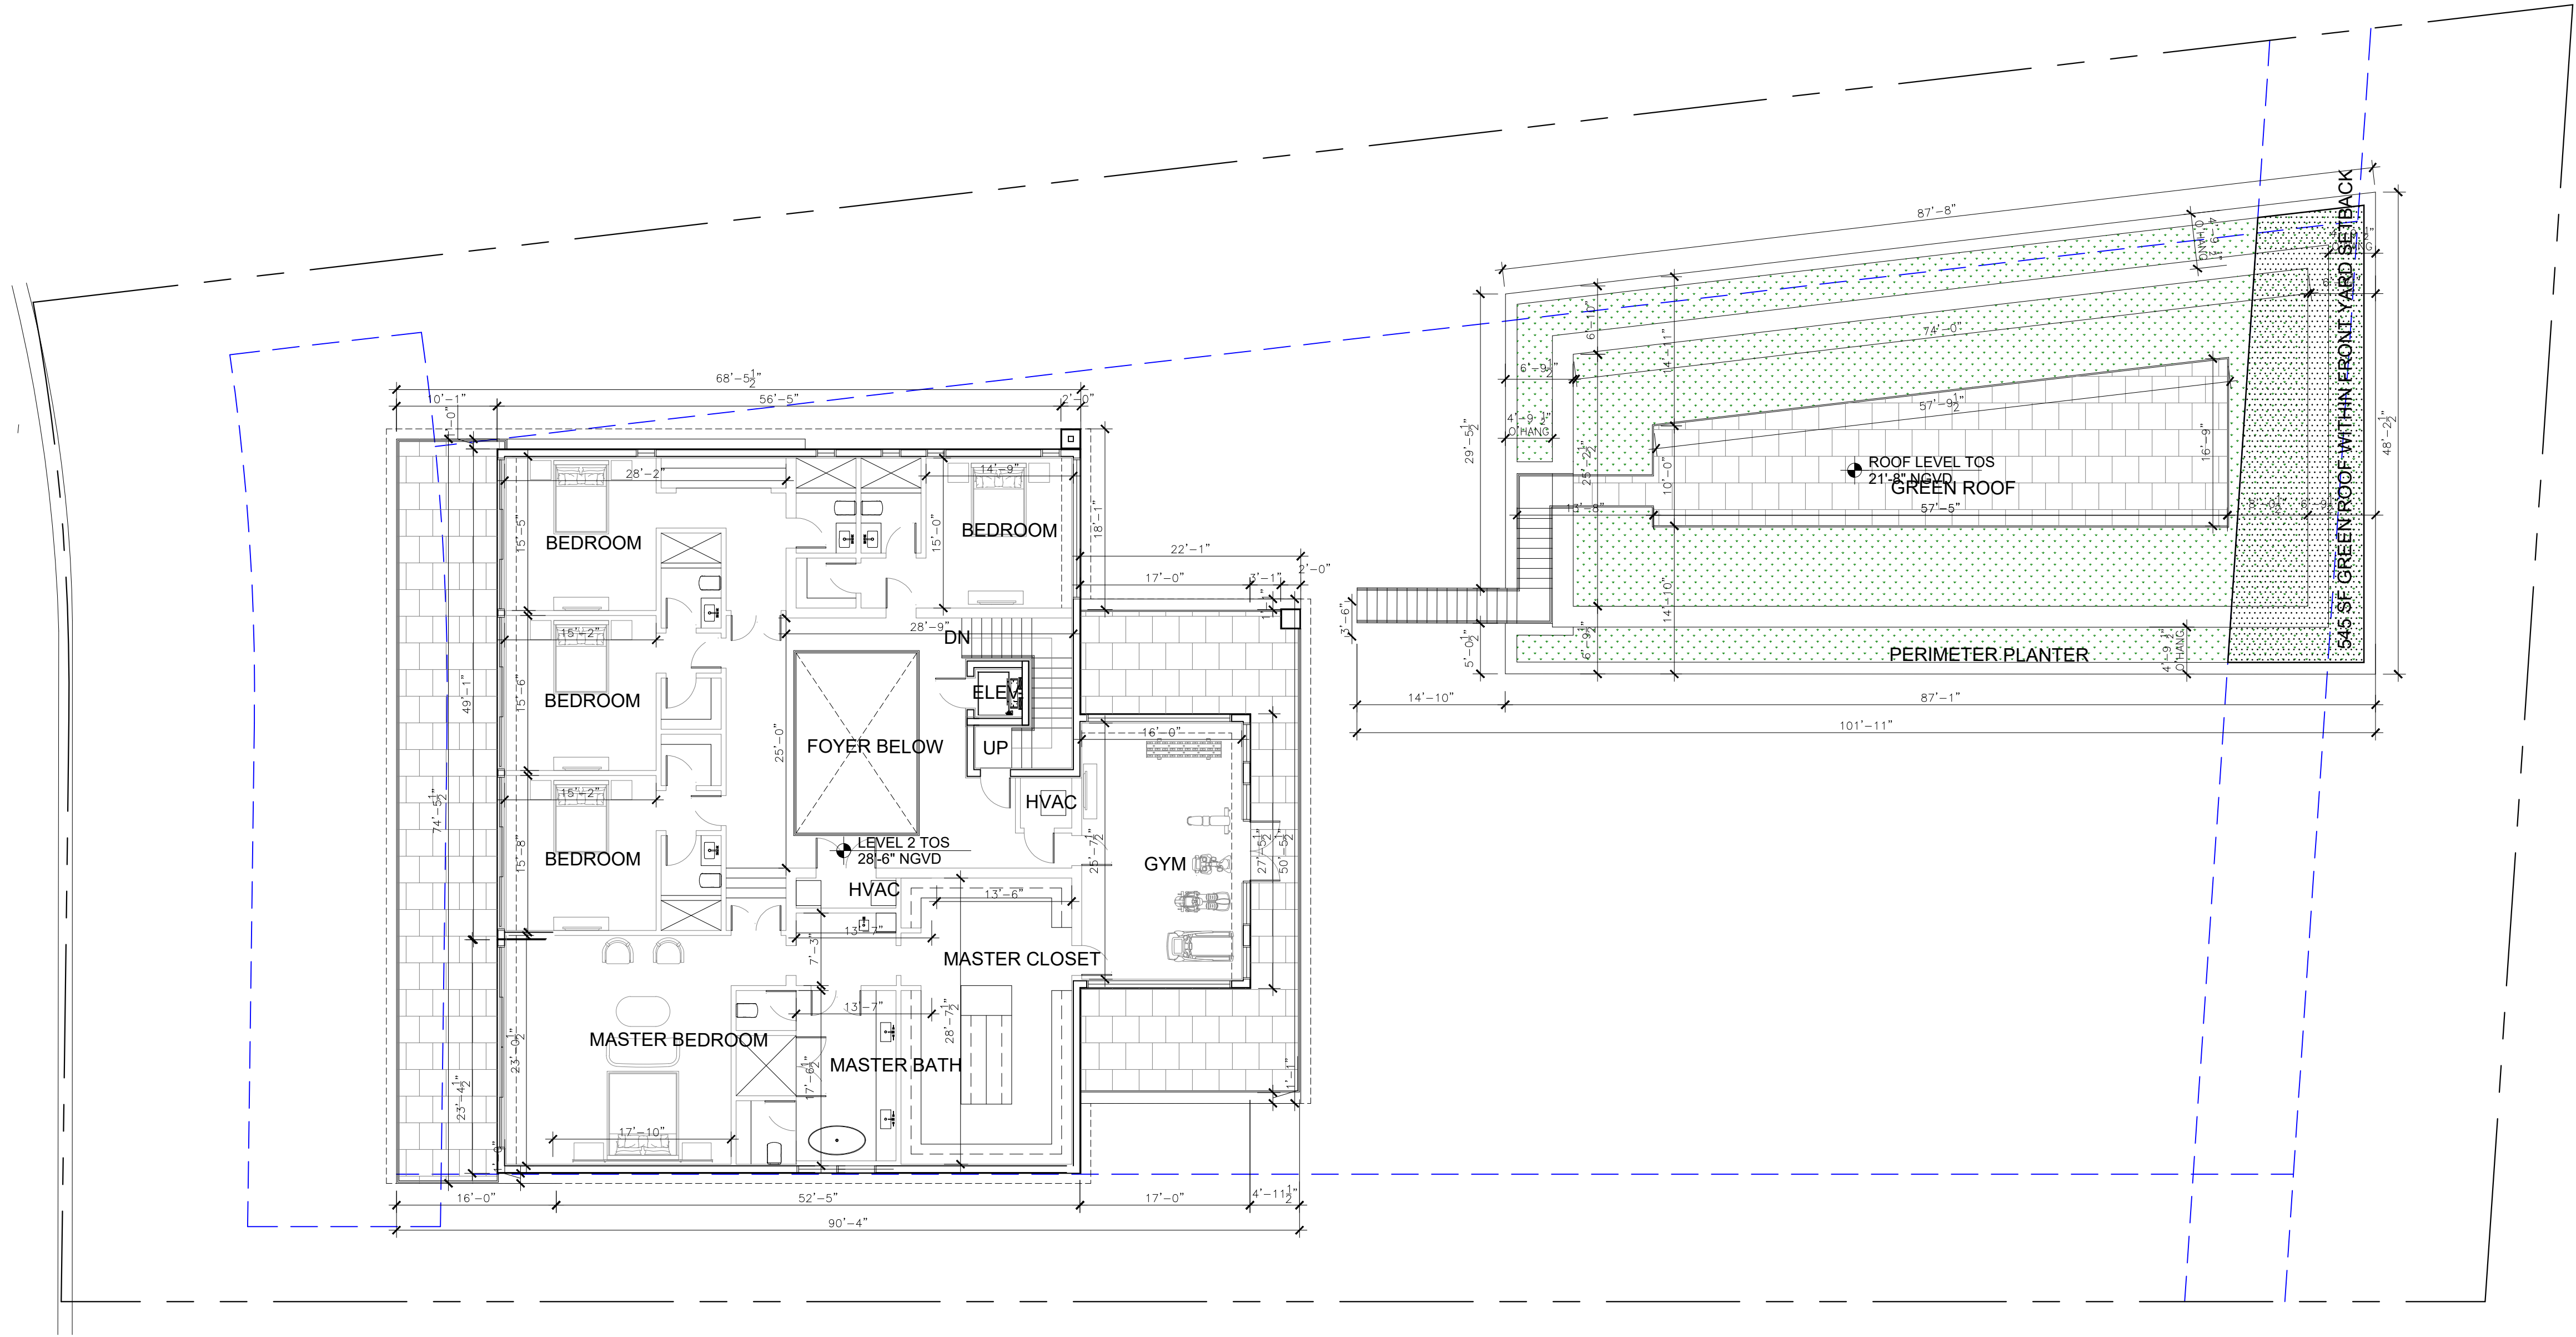

PROPOSED LEVEL 2

Scale: 3/32" = 1'-0"

- 1
- 2
- 3
- 4
- 5
- 6
- 7
- 8
- 9
- 10
- 11
- 12

Rev.	Date	Rev.	Date

ALL DRAWINGS AND WRITTEN MATERIAL APPEARING HEREIN CONSTITUTE THE ORIGINAL AND UNPUBLISHED WORK OF KOBİ KARP AIA, AND MAY NOT BE DUPLICATED, USED, OR DISCLOSED WITHOUT THE EXPRESS WRITTEN CONSENT OF KOBİ KARP ARCHITECTURE & INTERIOR DESIGN, INC. AIA. (c) 2020

DRB

420 W 51st St

MIAMI BEACH, FL 33140

Owner:

Name
Address
Tel:
Email

Consultant:

Name
Address
Tel:
Email

Consultant:

Name
Address
Tel:
Email

Consultant:


Name
Address
Tel:
Email

Architect of Record:

Kobi Karp Architecture and Interior Design, Inc.
2915 Biscayne Boulevard, Suite #200
Miami, Florida 33137 USA
Tel: +1(305) 573 1818
Fax: +1(305) 573 3766




KOBİ KARP
Lic. # AR0012578

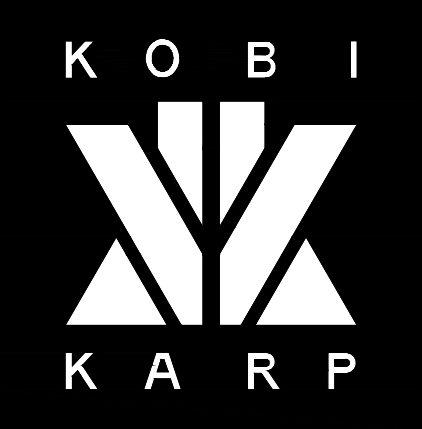

PROPOSED PLAN

Date	08-02-2021	Sheet No.
Scale		A3.02
Project	2144	

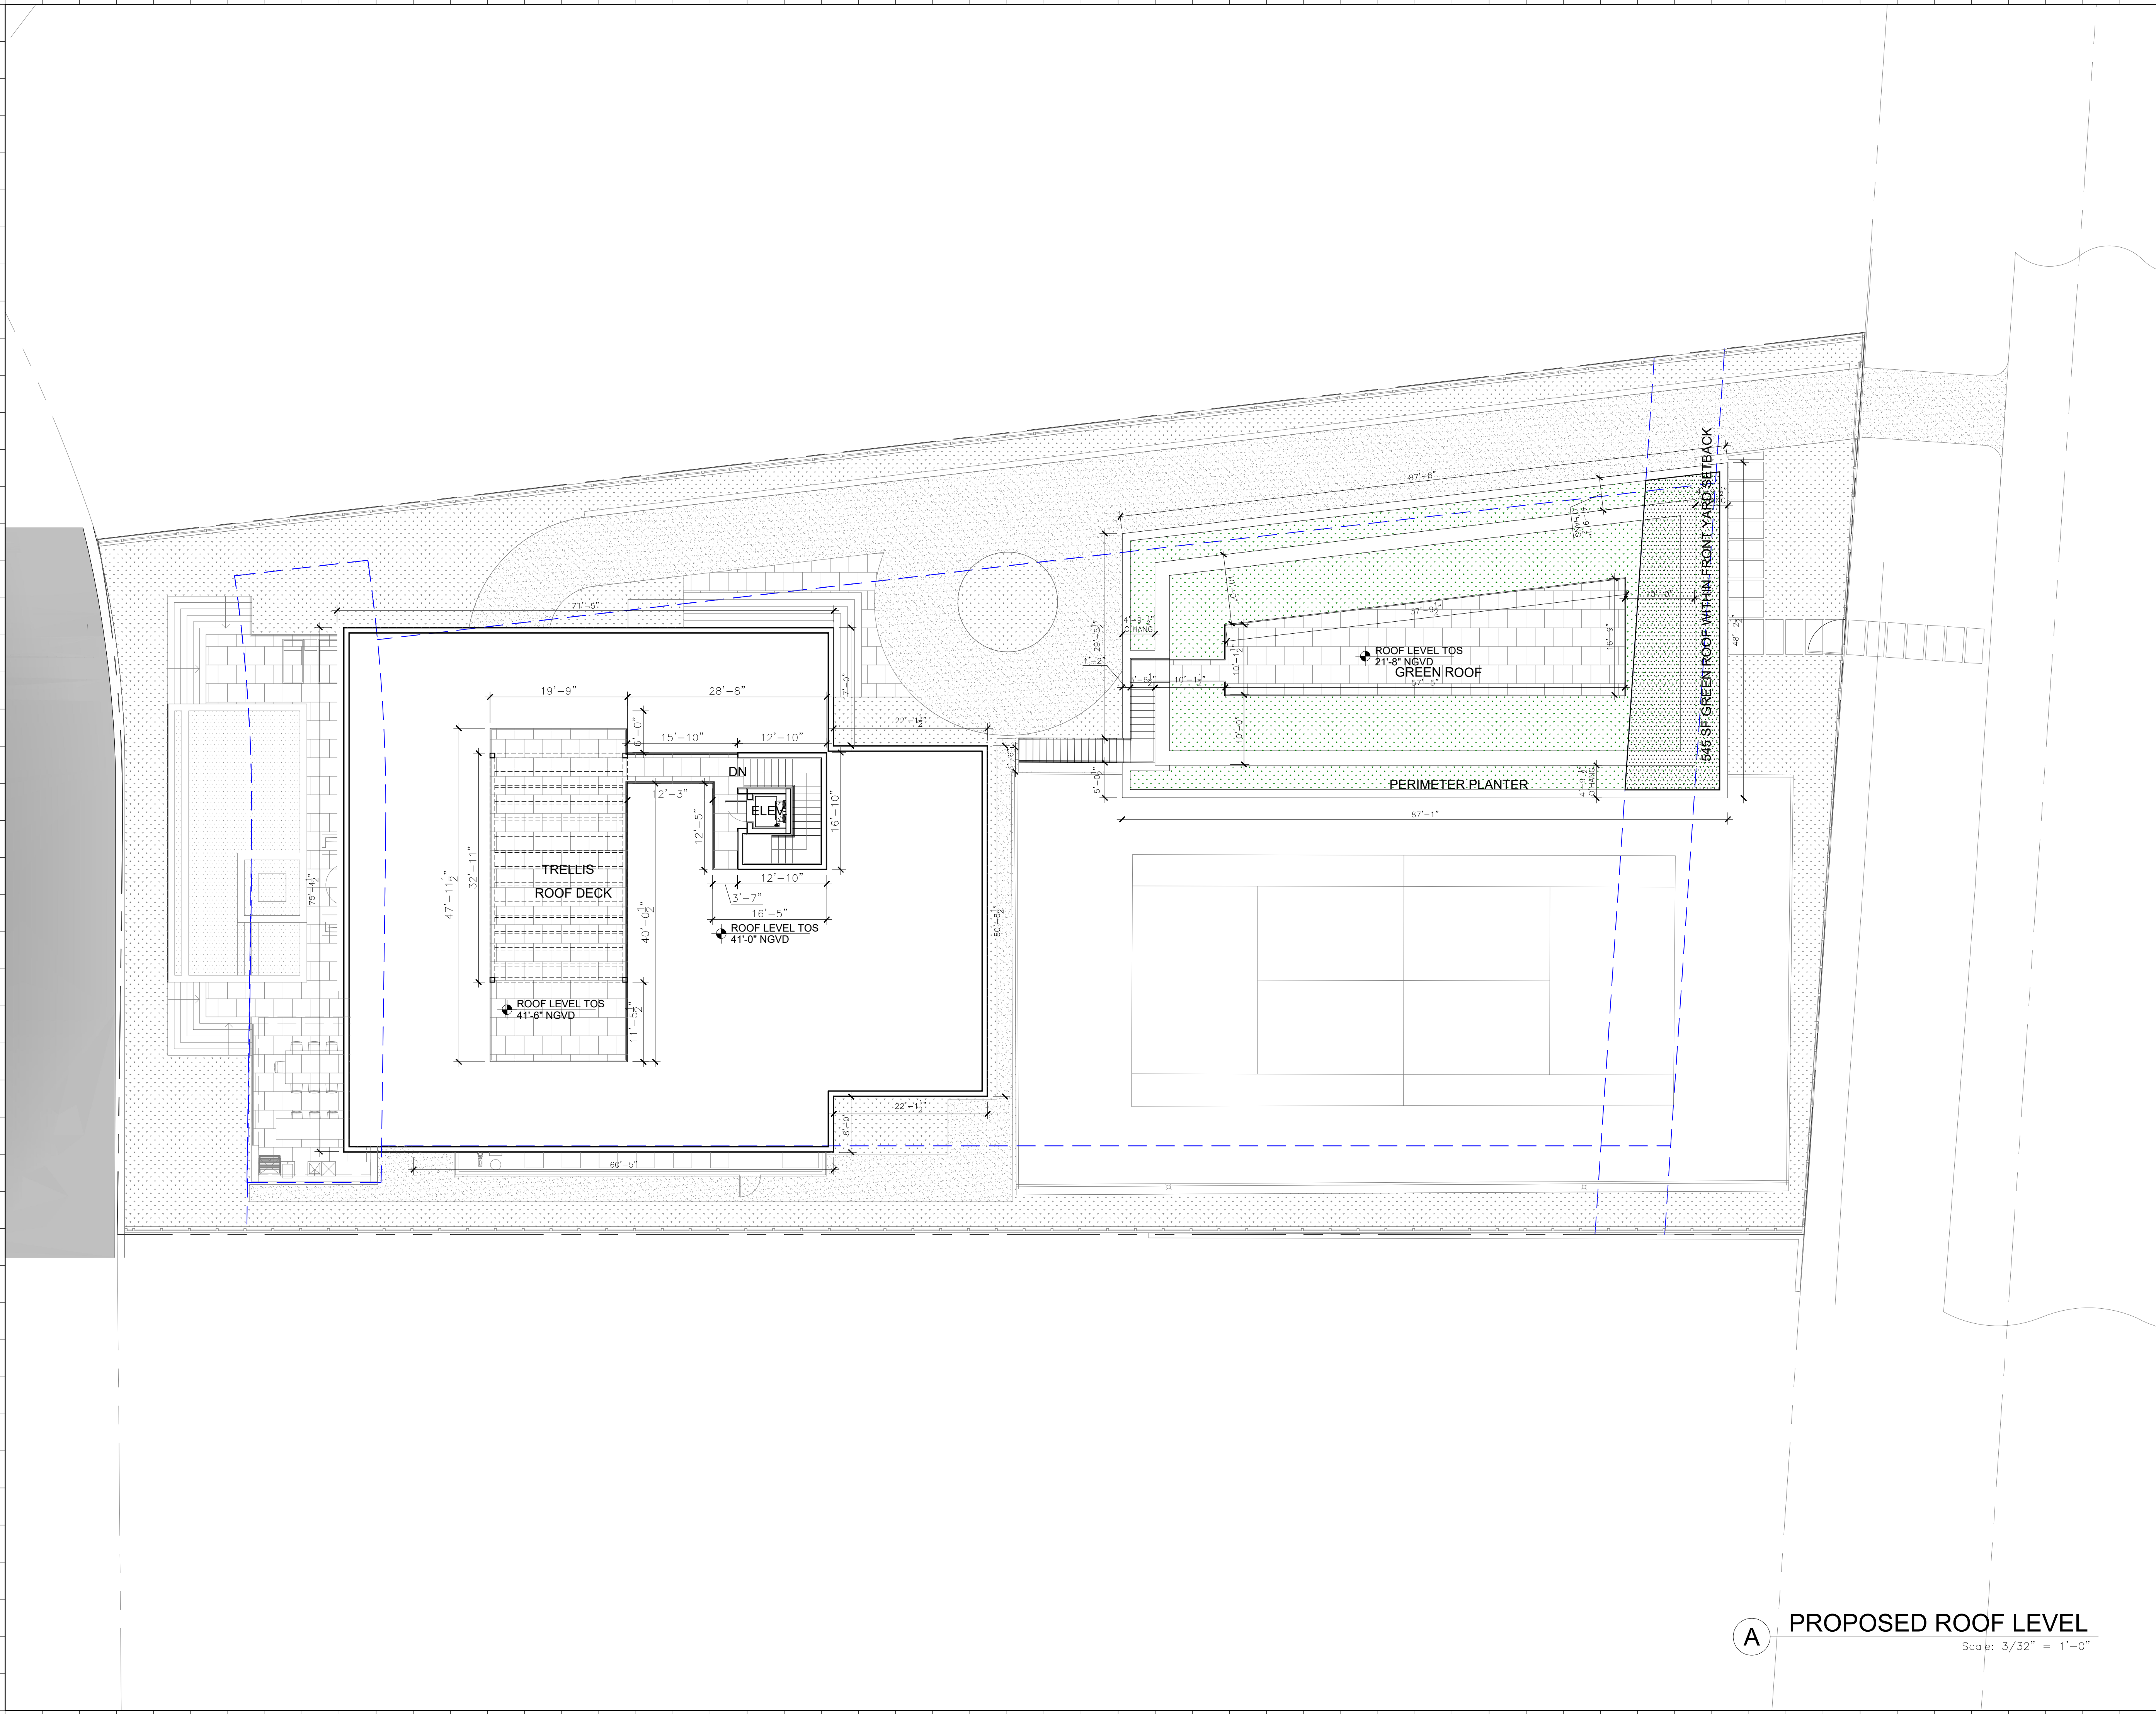

PROPOSED ROOF LEVEL

Scale: 3/32" = 1'-0"

- 1
- 2
- 3
- 4
- 5
- 6
- 7
- 8
- 9
- 10
- 11
- 12

Rev.	Date	Rev.	Date

ALL DRAWINGS AND WRITTEN MATERIAL APPEARING HEREIN CONSTITUTE THE ORIGINAL AND UNPUBLISHED WORK OF KOBİ KARP AIA, AND MAY NOT BE DUPLICATED, USED, OR DISCLOSED WITHOUT THE EXPRESS WRITTEN CONSENT OF KOBİ KARP ARCHITECTURE & INTERIOR DESIGN, INC. AIA. (c) 2020

DRB

420 W 51st St

MIAMI BEACH, FL 33140

Owner:
Name
Address
Tel:
Email

Consultant:
Name
Address
Tel:
Email

Consultant:
Name
Address
Tel:
Email

Consultant:
Name
Address
Tel:
Email

Architect of Record:
Kobi Karp Architecture and Interior Design, Inc.
2915 Biscayne Boulevard, Suite #200
Miami, Florida 33137 USA
Tel: +1(305) 573 1818
Fax: +1(305) 573 3766



KOBİ KARP
Lic. # AR0012578



PROPOSED ROOF PLAN

Date	08-02-2021	Sheet No.
Scale		A3.03
Project	2144	


ELEVATION MATERIAL LEGEND



1 - STONE




2 - WOOD

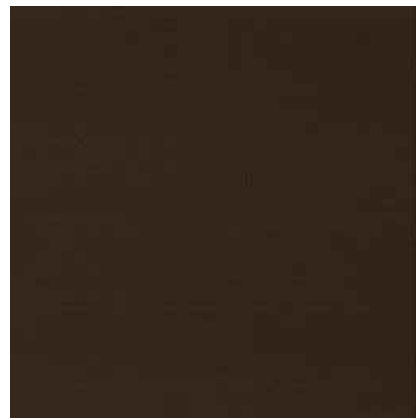

3 - METAL FINISH




4 - LOUVERED SCREEN

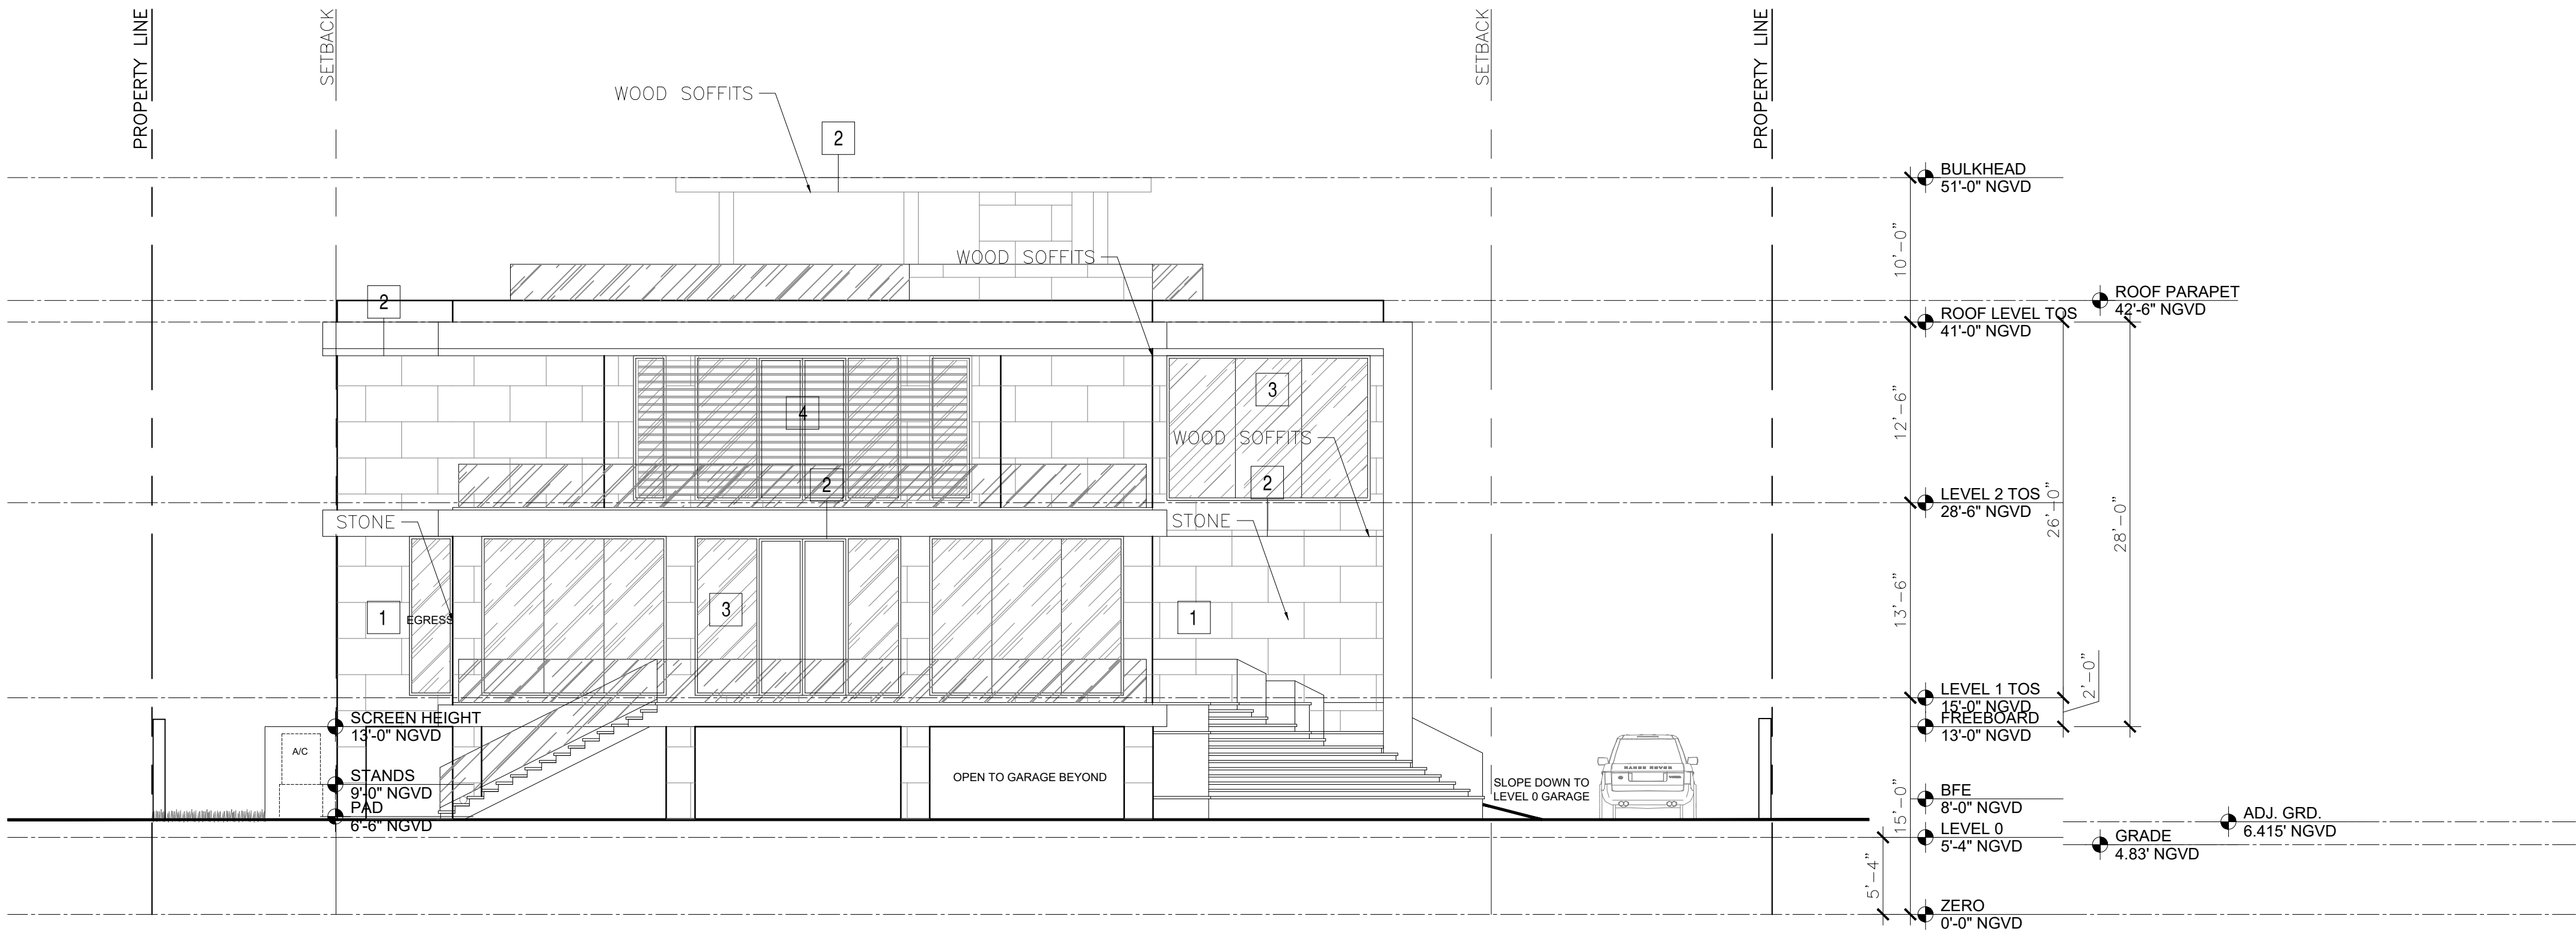

A FRONT NORTH ELEVATION

Scale: 1/8" = 1'-0"

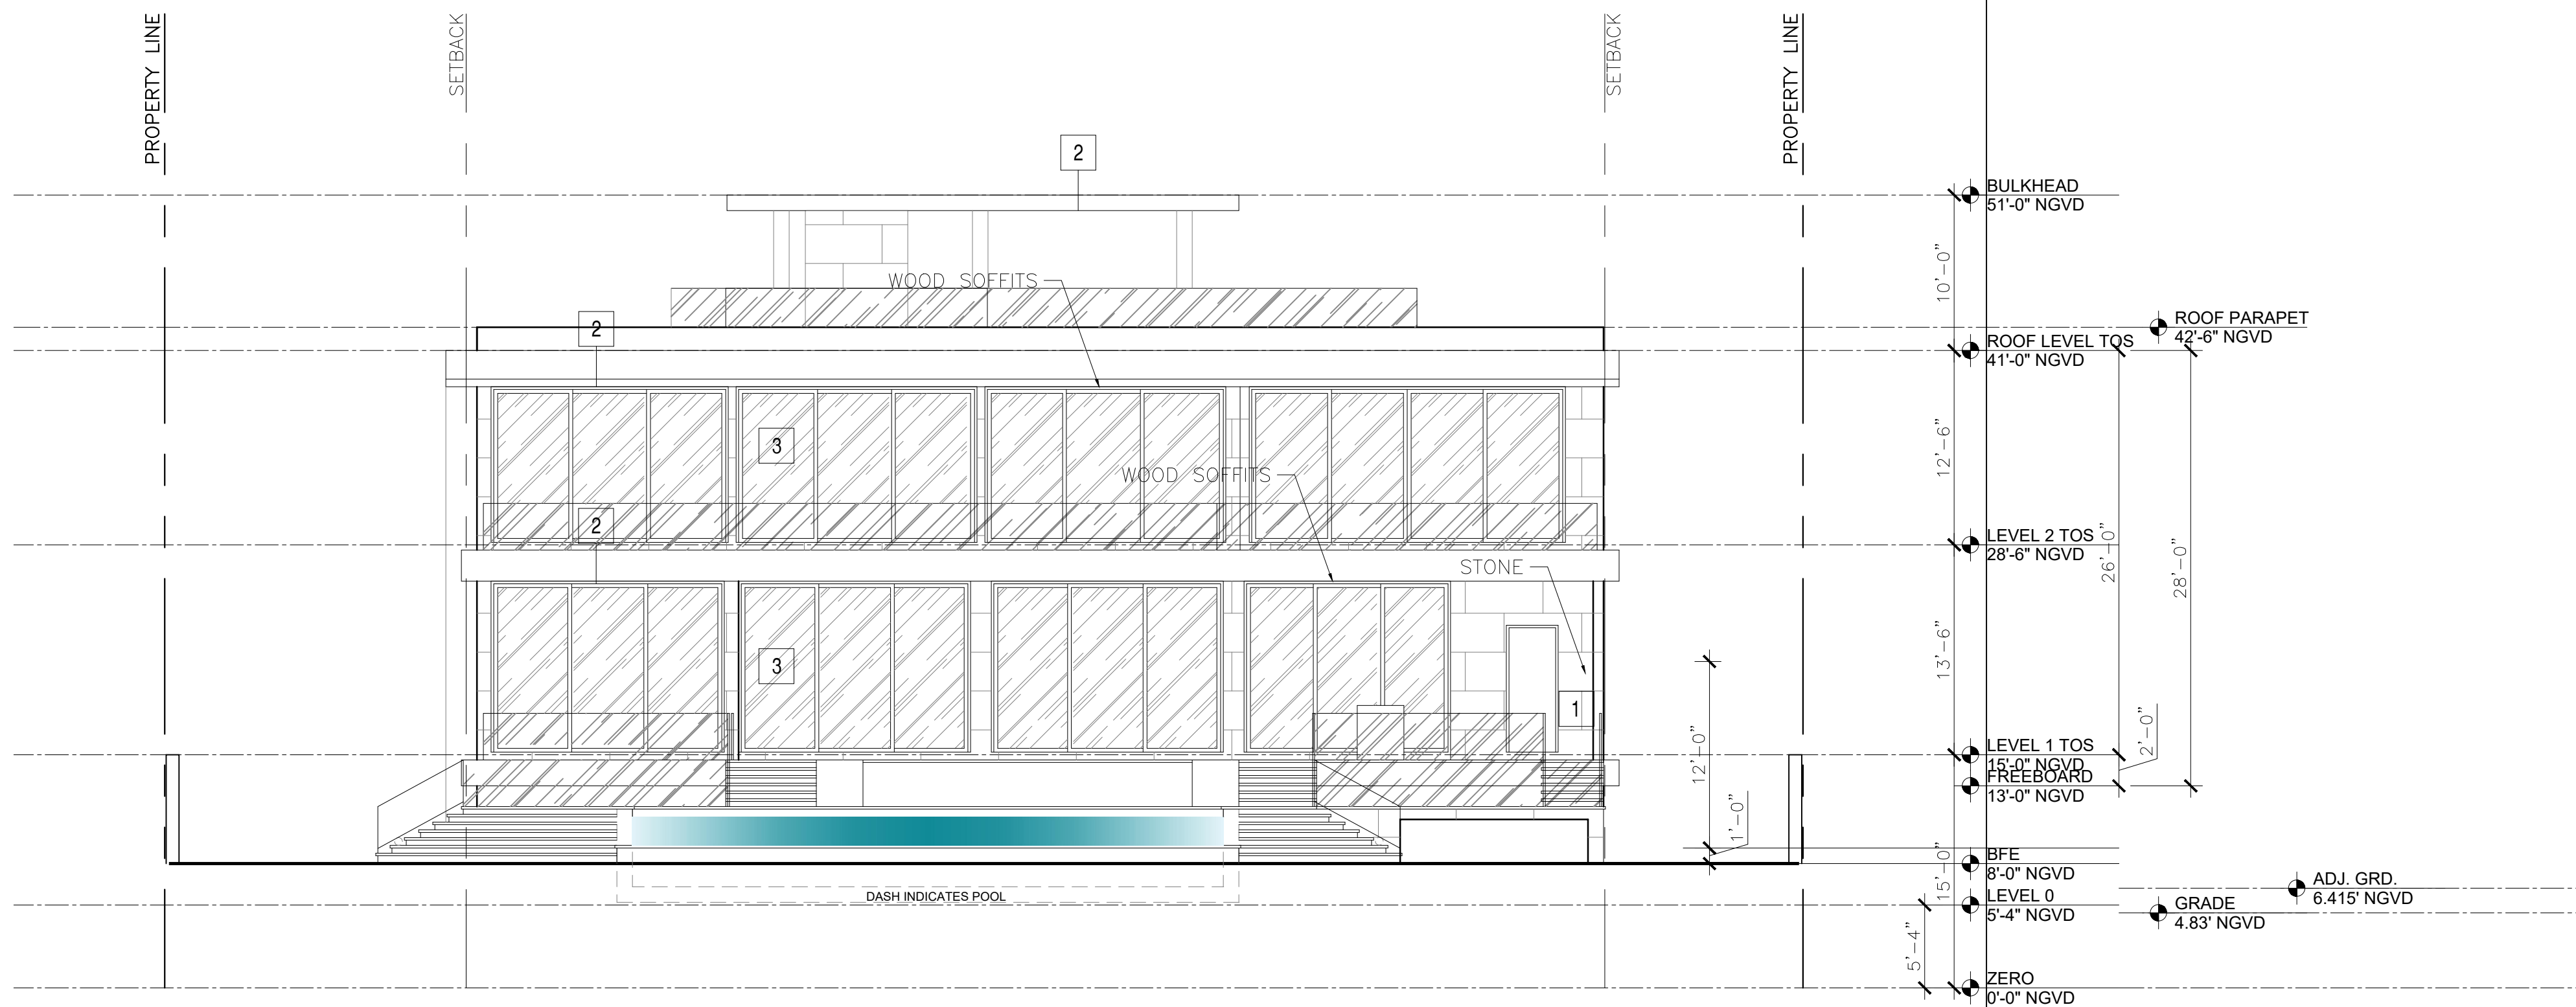

B REAR SOUTH ELEVATION

Scale: 1/8" = 1'-0"

- 1
- 2
- 3
- 4
- 5
- 6
- 7
- 8
- 9
- 10
- 11
- 12

Rev.	Date	Rev.	Date

ALL DRAWINGS AND WRITTEN MATERIAL APPEARING HEREIN CONSTITUTE THE ORIGINAL AND UNPUBLISHED WORK OF KOBİ KARP AIA, AND MAY NOT BE DUPLICATED, USED, OR DISCLOSED WITHOUT THE EXPRESS WRITTEN CONSENT OF KOBİ KARP ARCHITECTURE & INTERIOR DESIGN, INC. AIA. (c) 2020

DRB

420 W 51st St

MIAMI BEACH, FL 33140

Owner:

Name
Address
Tel:
Email

Consultant:

Name
Address
Tel:
Email

Consultant:

Name
Address
Tel:
Email

Consultant:

Name
Address
Tel:
Email

Architect of Record:

Kobi Karp Architecture and Interior Design, Inc.
2915 Biscayne Boulevard, Suite #200
Miami, Florida 33137 USA
Tel: +1(305) 573 1818
Fax: +1(305) 573 3766



ELEVATIONS

Date	08-02-2021	Sheet No.
Scale		A4.01
Project	2144	

ELEVATION MATERIAL LEGEND




1 - STONE




2 - WOOD



3 - METAL FINISH

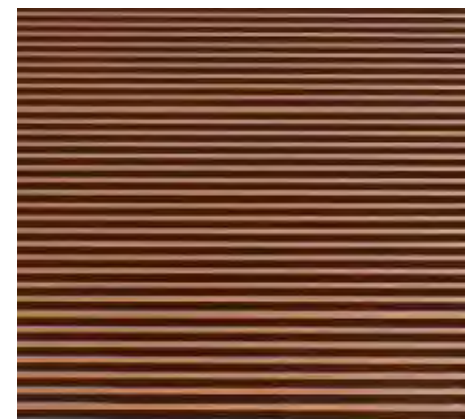


4 - LOUVERED SCREEN

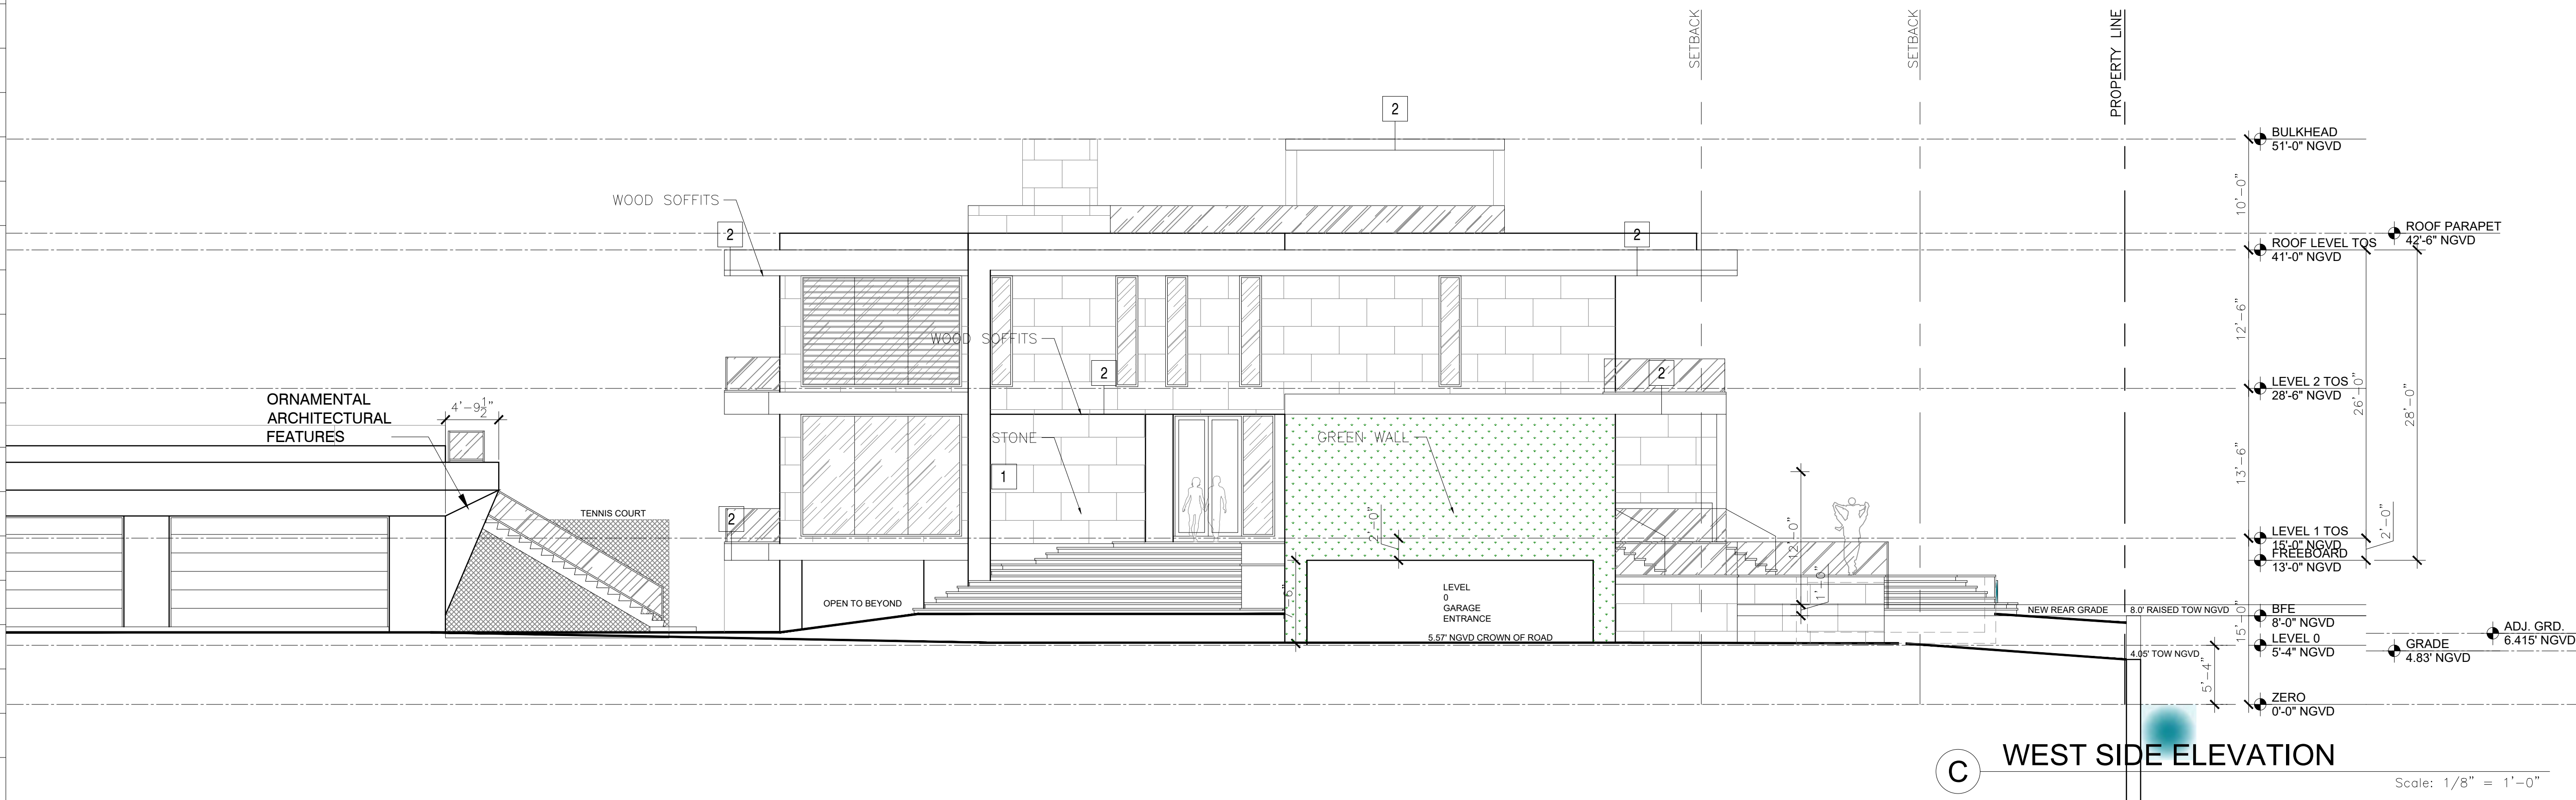

C WEST SIDE ELEVATION

Scale: 1/8" = 1'-0"

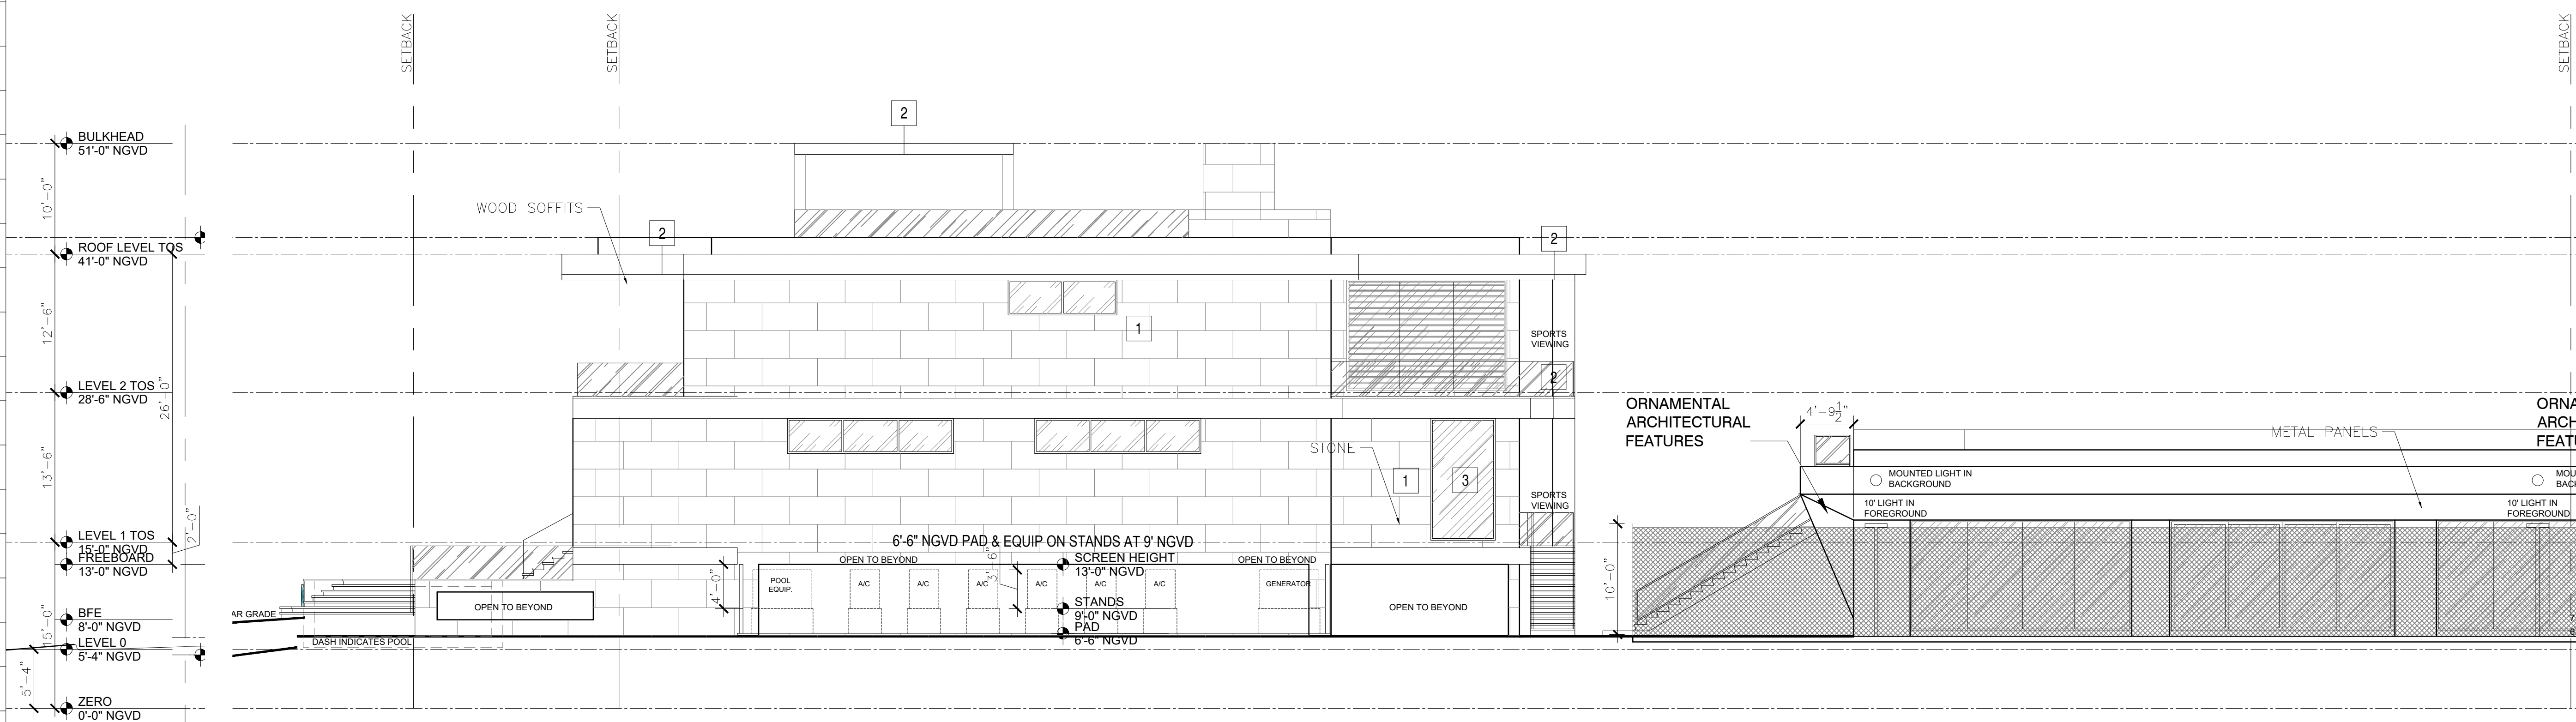

D EAST SIDE ELEVATION

Scale: 1/8" = 1'-0"

1
2
3
4
5
6
7
8
9
10
11
12

Rev.	Date	Rev.	Date

ALL DRAWINGS AND WRITTEN MATERIAL APPEARING HEREIN CONSTITUTE THE ORIGINAL AND UNPUBLISHED WORK OF KOBİ KARP AIA, AND MAY NOT BE DUPLICATED, USED, OR DISCLOSED WITHOUT THE EXPRESS WRITTEN CONSENT OF KOBİ KARP ARCHITECTURE & INTERIOR DESIGN, INC. AIA. (c) 2020

DRB

420 W 51st St

MIAMI BEACH, FL 33140

Owner:
Name
Address
Address
Tel:
Email

Consultant:
Name
Address
Address
Tel:
Email

Consultant:
Name
Address
Address
Tel:
Email

Consultant:
Name
Address
Address
Tel:
Email

Architect of Record:
Kobi Karp Architecture and Interior Design, Inc.
2915 Biscayne Boulevard, Suite #200
Miami, Florida 33137 USA
Tel: +1(305) 573 1818
Fax: +1(305) 573 3766



ELEVATIONS

Date	08-02-2021	Sheet No.
Scale		A4.02
Project	2144	

END



FRONT ELEVATION

1/8" = 1'-0"

FRONT ELEVATION

CHRISTOPHER
CRAWLEY
LANDSCAPE
ARCHITECTURE

201 NE 10th Street, Suite 1010, Miami, Florida 33132
Tel: (305) 573-1818 Fax: (305) 573-3766
CHRISTOPHERCRAWLEY.COM | LIC 20034460

Rev.	Date	Rev.	Date

ALL DIMENSIONS AND MATERIALS ARE TO BE DETERMINED BY THE ARCHITECT. THE ARCHITECT SHALL BE RESPONSIBLE FOR THE ACCURACY OF THE DIMENSIONS AND MATERIALS. 

DRB

100% Submission

420 W 51st St

MIAMI BEACH, FL 33140



CHRISTOPHER CRAWLEY, RLA
Florida License 14188158

Owner:
Name
Address
Tel
Email

Consultant:
Name
Address
Tel
Email

Consultant:
Name
Address
Tel
Email


Consultant:
Name
Address
Tel
Email

Architect of Record:
Kobi Kap Architecture and Interior Design, Inc.
2015 Biscayne Boulevard, Suite #200
Miami, Florida 33137 USA
Tel: +1(305) 573 1818
Fax: +1(305) 573 3766

KOBI KARP
Lic. # AR0012578



Date	09-2-2021	Sheet No.	L0.02
Scale			
Project	2144		

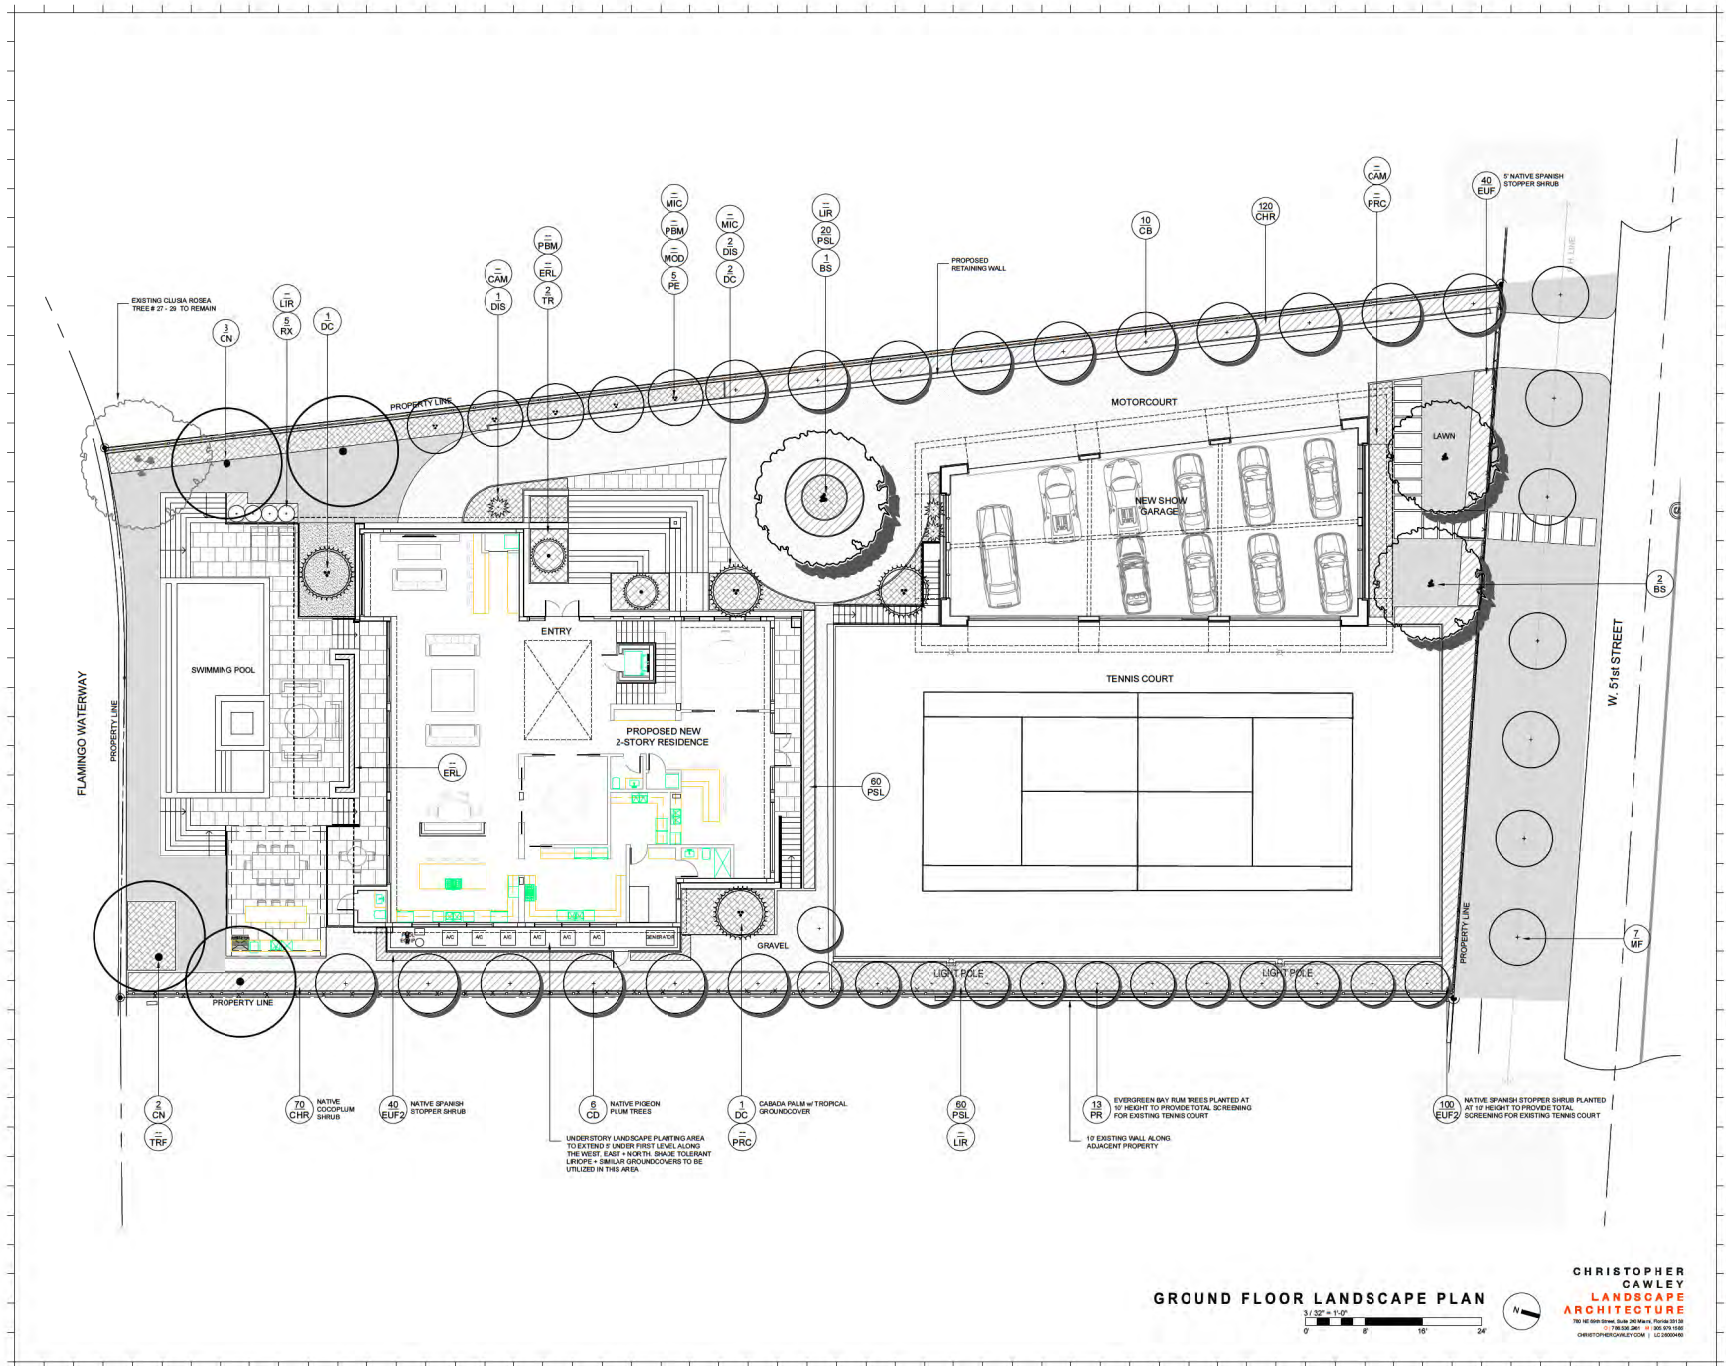

Rev.	Date	Rev.	Date

ALL DRAWINGS AND MATERIALS ARE THE PROPERTY OF KOBİ KARP ARCHITECTURE AND INTERIOR DESIGN, INC. ANY REUSE OR MODIFICATION OF THIS DRAWING WITHOUT THE WRITTEN PERMISSION OF KOBİ KARP ARCHITECTURE AND INTERIOR DESIGN, INC. IS PROHIBITED.

DRB
100% Submission

420 W 51st St
MIAMI BEACH, FL 33140



CHRISTOPHER CRAWLEY, P.L.A.
Florida License # 188878

Owner:
Name:
Address:
Tel:
Email:

Consultant:
Name:
Address:
Tel:
Email:

Consultant:
Name:
Address:
Tel:
Email:

Consultant:
Name:
Address:
Tel:
Email:

Architect of Record:
Kobi Karp Architecture and Interior Design, Inc.
2915 Biscayne Boulevard, Suite 4000
Miami, Florida 33137 USA
Tel: +1(305) 573 1818
Fax: +1(305) 573 3766



KOBİ KARP
L.L.C. # AR0012578

Date	09-2-2021	Sheet No.
Scale	1" = 10'	L2.00
Project	2144	



1 HALF MILE RADIUS SITE LOCATION & IMAGE KEY PLAN

NO SCALE



IMAGES ON SHEET A0.04-CONTEXT
C1 - W 51ST ST - LOOKING EAST
C2 - W 51ST ST - LOOKING WEST

IMAGES ON SHEET A0.05-EXISTING PROPERTY
E1 - FRONT YARD
E2 - SIDE YARD - EAST
E3 - SIDE YARD - WEST
E4 - REAR YARD

IMAGES ON SHEET A0.06-NEIGHBOR PROPERTY
N1 - 5030 PINETREE
N2 - 5045 LAKEVIEW
N3 - 5101 PINETREE
N4 - 5011 PINETREE
N5 - 5005 LAKEVIEW
N6 - 4985 LAKEVIEW
N7 - 4969 LAKEVIEW

Rev.	Date	Rev.	Date

ALL DRAWINGS AND WRITTEN MATERIAL ARE HEREBY CERTIFIED TO BE THE ORIGINAL AND UNREPRODUCED WORK OF KOBİ KARP ARCHITECTURE & INTERIOR DESIGN, INC. IN ACCORDANCE WITH THE PROFESSIONAL SEAL OF KOBİ KARP ARCHITECTURE & INTERIOR DESIGN, INC. NO. 12-2020

DRB

420 W 51st St

MIAMI BEACH, FL 33140

Owner:	Name	Address	Tel.	Email
Consultant:	Name	Address	Tel.	Email
Consultant:	Name	Address	Tel.	Email
Consultant:	Name	Address	Tel.	Email
Architect of Record:	Name	Address	Tel.	Email
Kobi Karp Architecture and Interior Design, Inc. 2015 Biscayne Boulevard, Suite #200 Miami, Florida 33137 USA Tel: +1(305) 572 1818 Fax: +1(305) 572 3786				



IMAGE KEY

Date	09-02-2021	Sheet No.	A0.02
Scale			
Project	2144		



C1 - W 51ST ST (VIEW TO EAST)



C2 - W 51ST ST (VIEW TO WEST)



Planning Department, 1700 Convention Center Drive, 2nd Floor
Miami Beach, Florida 33139, www.miamibeachfl.gov
305.673.7550

SINGLE FAMILY RESIDENTIAL - ZONING DATA SHEET

ITEM #	Project Information	DRB FINAL SUBMITTAL SET - DRB-21-0687 - 07/05/2021		
1	Address:	420 W 51 ST, MIAMI BEACH, FL 33140		
2	Folio number(s):	02-3222-022-1570 LAKE VIEW SUB		
3	Board and file numbers :	DRB-21-0687		
4	Year built:	N/A	Zoning District:	RS-2
5	Base Flood Elevation:	8'-0" NGVD	Grade value in NGVD:	4.83' NGVD
6	Adjusted grade (Flood+Grade/2):	6.415' NGVD	Free board:	13'-0" NGVD
7	Lot Area:	28,317 SF		
8	Lot width:	127'-7"	Lot Depth:	249' - 2"
9	Max Lot Coverage SF and %:	8,495 SF (30.00%)	Proposed Lot Coverage SF and %:	7,911 (27.93%)
10	Existing Lot Coverage SF and %:	N/A	Lot coverage deducted (garage-storage) SF:	7,911 (27.93%)
11	Front Yard Open Space SF and %:	1,421 (38.94%) VARIANCE REQ	Rear Yard Open Space SF and %:	2,710 SF (70.02%)
12	Max Unit Size SF and %:	14,158 SF (50.00%)	Proposed Unit Size SF and %:	11,880 SF (41.95%)
13	Existing First Floor Unit Size:	N/A	Proposed First Floor Unit Size:	6,877 SF (24.28%)
14	Existing Second Floor Unit Size	N/A	Proposed Second Floor volumetric Unit Size SF and % (Note: to exceed 70% of the first floor of the main home requires Board Approval)	N/A PER ORDINANCE 2020-4359
15			Proposed Second Floor Unit Size SF and % :	4,312 SF (15.22%)
16			Proposed Roof Deck Area SF and % (Note: Maximum is 25% of the enclosed floor area immediately below):	1,071 SF (24.83)

	Zoning Information / Calculations	Required	Existing	Proposed	Deficiencies
17	Height:	28'- FLAT ROOFS		28'-0"	
18	Setbacks:				
19	Front First level:	20'-0"		128'-0"	
20	Front Second level:	30'-0"		128'-0"	
21	Side 1:	19'-0" MIN.		19'-1"	
22	Side 2 or (facing street):	12'-10.75" MIN.		12'-11"	
23	Rear:	15% OF 249'-2" = 37'-4"		42'-7"	
	Accessory Structure Side 1:	7'-6"		N/A	
24	Accessory Structure Side 2 or (facing street) :	7'-6"		N/A	
25	Accessory Structure Rear:	12'-0"		N/A	
26	Sum of side yard :	31'-10.75" (25% OF LOT WIDTH)		32'-0"	
27	Located within a Local Historic District?			Yes or No	
28	Designated as an individual Historic Single Family Residence Site?			Yes or No	
29	Determined to be Architecturally Significant?			Yes or No	
	Additional data or information must be presented in the format outlined in this section				

Notes:

If not applicable write N/A

LEGAL DESCRIPTION:

Lot 17, in Block 31, "LAKE VIEW SUBDIVISION", according to the plat thereof, as recorded in Plat Book 14, at Page 42, of the Public Records of Miami-Dade County Florida.

Containing 28,317 Square Feet or 0.65 Acres, more or less, by calculations.

INDEX	
SHEET NUMBER	SHEET NAME
A0.00	COVER SHEET
S	SURVEY
A0.01	INDEX OF DRAWINGS AND DATA SHEET
A0.02	IMAGE KEY
A0.03	EXISTING SITE IMAGES
A0.04	CONTEXTUAL IMAGES
A0.05	CONTEXTUAL IMAGES
A1.01	RENDERING
A1.02	RENDERING
A1.03	RENDERING
A1.10	ZONING DIAGRAM
A1.11	ZONING DIAGRAM
A1.12	ZONING DIAGRAM
A1.13	ZONING DIAGRAM
A1.14	ZONING DIAGRAM
A1.15	ZONING DIAGRAM
A1.16	VARIANCE DIAGRAM
A1.17	ENLARGED TENNIS COURT
A1.18	50% UNDERSTORY DIAGRAM
A1.20	CONTEXT ELEVATIONS
A2.01	SITE PLAN
A2.02	SETBACK DIMENSION DIAGRAM
A3.00	LEVEL 0 (UNDERSTORY) FLOOR PLAN
A3.01	LEVEL 1 FLOOR PLAN
A3.02	LEVEL 2 FLOOR PLAN
A3.03	ROOF LEVEL PLAN
A3.10	ENLARGED LEVEL 0 FLOOR PLAN
A3.11	ENLARGED LEVEL 1 FLOOR PLAN
A3.12	ENLARGED LEVEL 2 FLOOR PLAN
A3.13	ENLARGED ROOF LEVEL PLAN
A4.01	ELEVATION
A4.02	ELEVATION
A4.03	ELEVATION
A4.10	RENDERED ELEVATION
A4.11	RENDERED ELEVATION
A4.12	RENDERED ELEVATION
A4.13	AXONOMETRICS
A4.14	AXONOMETRICS
A5.01	SECTIONS
A5.02	SECTIONS
A5.03	SITE SECTIONS

Rev.	Date	Rev.	Date

ALL DRAWINGS AND WRITTEN MATERIALS ARE THE PROPERTY OF KOBİ KARP ARCHITECTURE & INTERIOR DESIGN, INC. NO PART OF THIS DOCUMENT MAY BE REPRODUCED OR TRANSMITTED IN ANY FORM OR BY ANY MEANS, ELECTRONIC OR MECHANICAL, WITHOUT PERMISSION IN WRITING FROM KOBİ KARP ARCHITECTURE & INTERIOR DESIGN, INC. 07-12-2021

DRB

420 W 51st St

MIAMI BEACH, FL 33140

Owner:	Name
Address	
Tel:	
Email:	
Consultant:	Name
Address	
Tel:	
Email:	
Consultant:	Name
Address	
Tel:	
Email:	
Consultant:	Name
Address	
Tel:	
Email:	
Architect of Record:	Kobi Karp Architecture and Interior Design, Inc.
	2015 Biscayne Boulevard, Suite #200
	Miami, Florida 33137 USA
	Tel: +1(305) 573 1818
	Fax: +1(305) 573 3786



INDEX

Date	08-02-2021	Sheet No.	A0.01
Scale			
Project	2144		



E1 - 420 W 51ST ST VIEW TO FRONT



E2 - 420 W 51ST ST VIEW TO EAST SIDE



E3 - 420 W 51ST ST VIEW TO WEST SIDE



E4 - 420 W 51ST ST VIEW TO REAR

1 EXISTING CONDITIONS

NO SCALE

Rev.	Date	Rev.	Date

ALL DRAWINGS AND WRITTEN MATERIALS ARE THE PROPERTY OF THE ARCHITECT AND WILL BE KEPT IN THE ARCHITECT'S OFFICE. NO PART OF THIS DRAWING OR WRITTEN MATERIALS SHALL BE REPRODUCED OR TRANSMITTED IN ANY FORM OR BY ANY MEANS, ELECTRONIC OR MECHANICAL, INCLUDING PHOTOCOPYING, RECORDING, OR BY ANY INFORMATION STORAGE AND RETRIEVAL SYSTEM, WITHOUT THE WRITTEN CONSENT OF KOBEL ARCHITECTURE & INTERIOR DESIGN, INC. NY, NY 10001

DRB

420 W 51st St
MIAMI BEACH, FL 33140

Owner:	Name
Address	Address
Tel.	Tel.
Email	Email
Consultant:	Name
Address	Address
Tel.	Tel.
Email	Email
Consultant:	Name
Address	Address
Tel.	Tel.
Email	Email
Consultant:	Name
Address	Address
Tel.	Tel.
Email	Email
Architect of Record:	Kobi Kap Architecture and Interior Design, Inc.
	2015 Biscayne Boulevard, Suite #200
	Miami, Florida 33137 USA
	Tel: +1(305) 572 1818
	Fax: +1(305) 572 3786



SITE IMAGES

Date	08-02-2021	Sheet No.
Scale		A0.03
Project	2144	



N1 - 5030 PINETREE



N2 - 5045 LAKEVIEW



N3 - 5101 PINETREE



N4 - 5011 PINETREE

Rev.	Date	Rev.	Date

ALL DRAWINGS AND WRITTEN MATERIAL ARE THE PROPERTY OF KOBİ KARP ARCHITECTURE & INTERIOR DESIGN, INC. NO PART OF THIS DOCUMENT MAY BE REPRODUCED OR TRANSMITTED IN ANY FORM OR BY ANY MEANS, ELECTRONIC OR MECHANICAL, WITHOUT PERMISSION IN WRITING FROM KOBİ KARP ARCHITECTURE & INTERIOR DESIGN, INC. NY, NY 10001

DRB

420 W 51st St
MIAMI BEACH, FL 33140

Owner:	Name	Address	Tel.	Email
Consultant:	Name	Address	Tel.	Email
Consultant:	Name	Address	Tel.	Email
Consultant:	Name	Address	Tel.	Email
Architect of Record:	Name	Address	Tel.	Email
Kobi Karp Architecture and Interior Design, Inc. 2015 Biscayne Boulevard, Suite #200 Miami, Florida 33137 USA Tel: +1(305) 572 1818 Fax: +1(305) 572 3786				



CONTEXT IMAGES

Date	09-02-2021	Sheet No.	A0.04
Scale			
Project	2144		



N6 - 4985 LAKEVIEW



N7 - 4969 LAKEVIEW



N5 - 5005 LAKEVIEW

Rev.	Date	Rev.	Date

ALL DRAWINGS AND WRITTEN MATERIAL ARE THE PROPERTY OF KOBİ KARP ARCHITECTURE & INTERIOR DESIGN, INC. NO PART OF THIS DOCUMENT MAY BE REPRODUCED OR TRANSMITTED IN ANY FORM OR BY ANY MEANS, ELECTRONIC OR MECHANICAL, WITHOUT PERMISSION IN WRITING FROM KOBİ KARP ARCHITECTURE & INTERIOR DESIGN, INC. NY, NY 10001

DRB

420 W 51st St

MIAMI BEACH, FL 33140

Owner:
Name
Address
Tel.
Email

Consultant:
Name
Address
Tel.
Email

Consultant:
Name
Address
Tel.
Email


Consultant:
Name
Address
Tel.
Email

Architect of Record:
Kobi Karp Architecture and Interior Design, Inc.
2015 Biscayne Boulevard, Suite #200
Miami, Florida 33137 USA
Tel: +1(305) 572 1818
Fax: +1(305) 572 3786




CONTEXT IMAGES

Date	09-02-2021	Sheet No.	A0.05
Scale			
Project	2144		

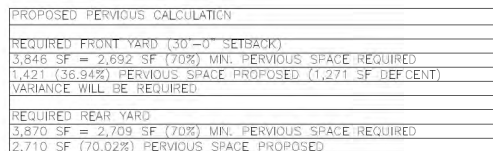
[illegible]

K O B I
K A R P


Date	08-02-2021	Sheet No. A1.10
Scale		
Project	2144	

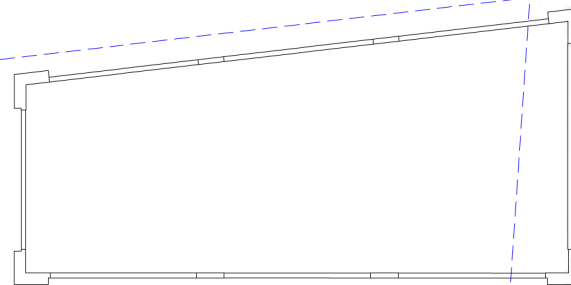

Date	08-02-2021	Sheet No. A1.12
Scale		
Project	2144	

 

Scale: 1X8" = 1'-0"

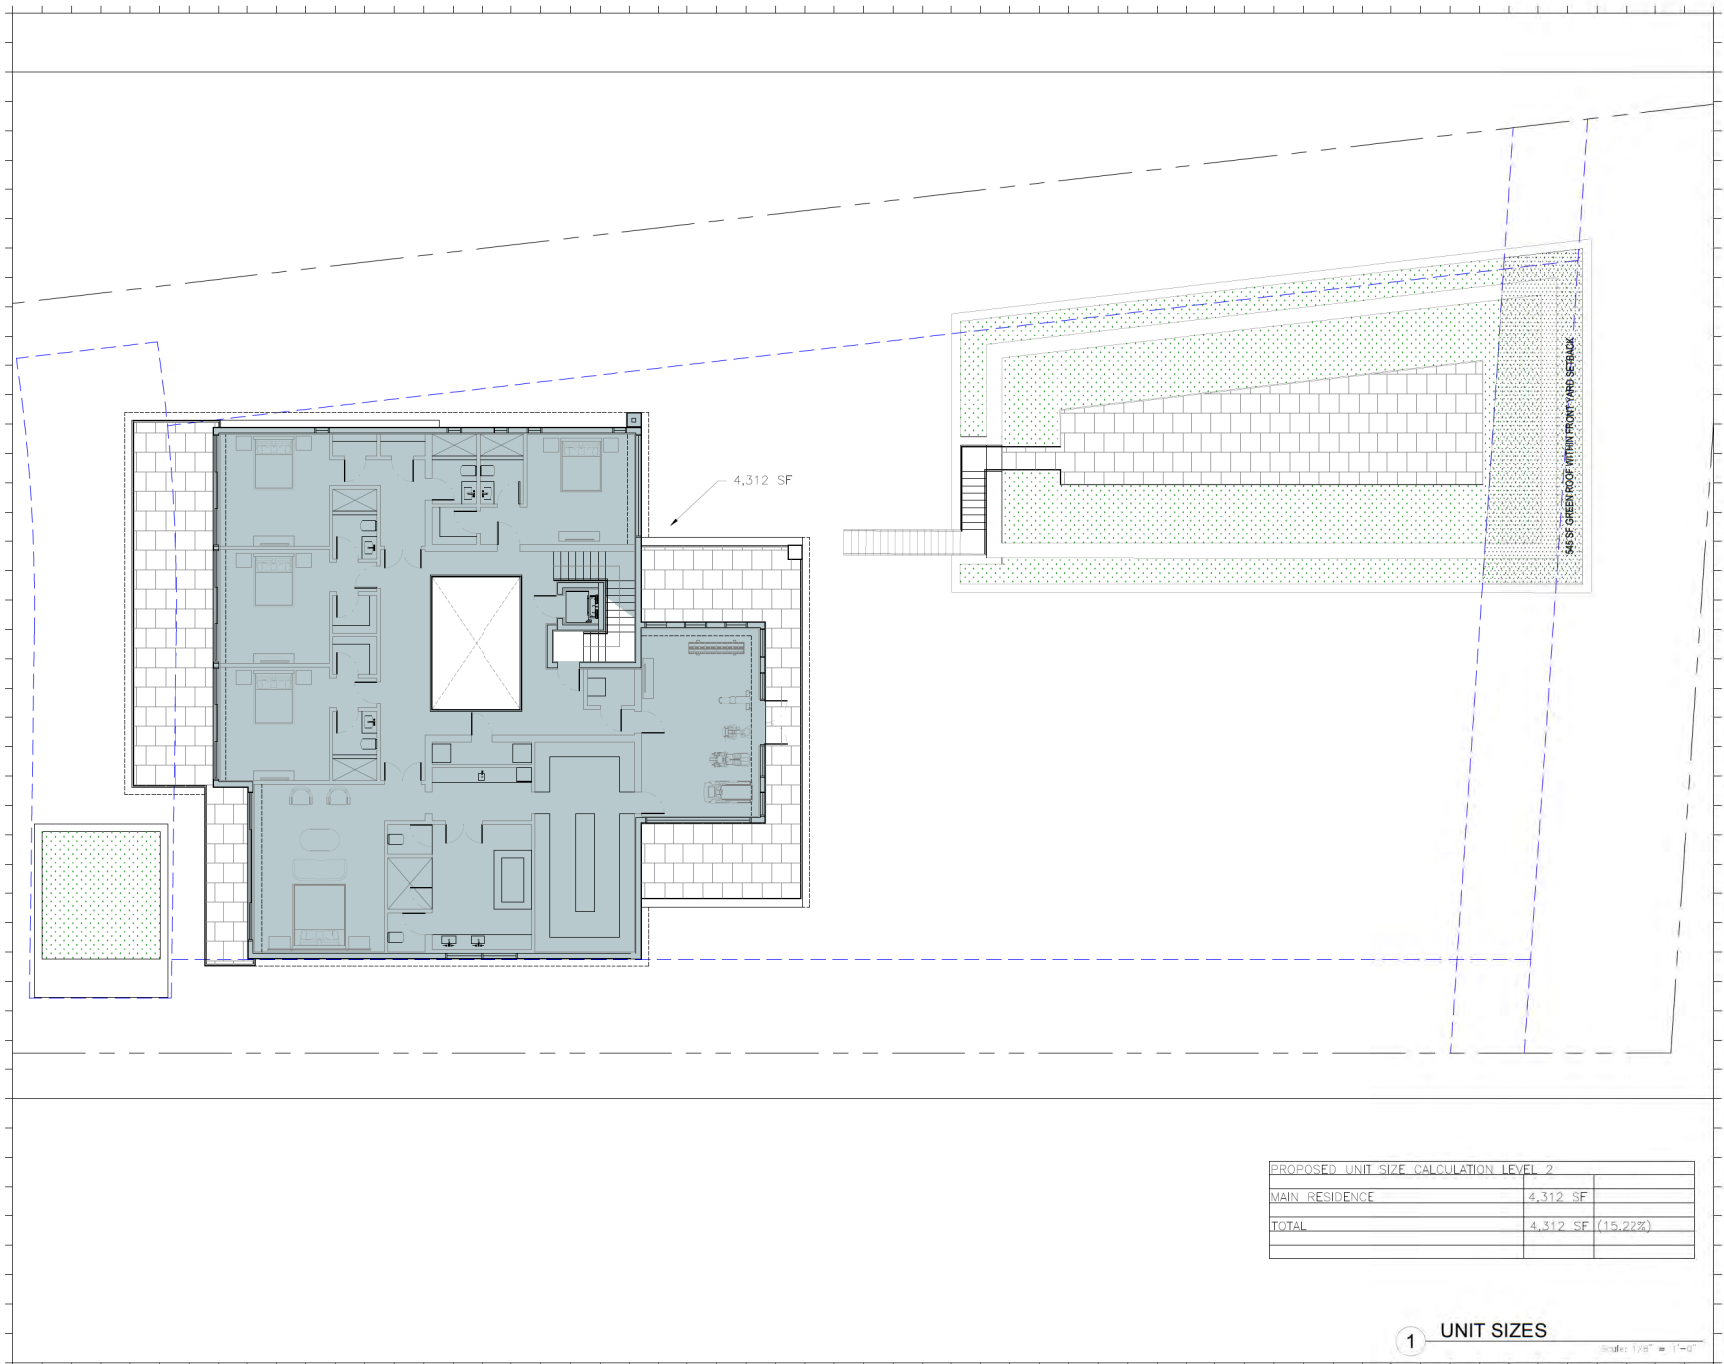

Rev.	Date	Rev.	Date

ALL DIMENSIONS AND NOTATIONS ARE TOTAL UNLESS OTHERWISE NOTED. THE ORIGINAL AND UNREVISED WORK OF KOBEL & ASSOCIATES ARCHITECTS, LLC, IS THE PROPERTY OF KOBEL & ASSOCIATES ARCHITECTS, LLC. NO PART OF THIS DOCUMENT IS TO BE REPRODUCED OR TRANSMITTED IN ANY FORM OR BY ANY MEANS, ELECTRONIC OR MECHANICAL, WITHOUT PERMISSION IN WRITING FROM KOBEL & ASSOCIATES ARCHITECTS, LLC. REV. 12/2021

DRB

420 W 51st St
MIAMI BEACH, FL 33140

Owner:
Name
Address
Tel.
Email

Consultant:
Name
Address
Tel.
Email

Consultant:
Name
Address
Tel.
Email

Consultant:
Name
Address
Tel.
Email

Architect of Record:
Kobi Karp Architecture and Interior Design, Inc.
2915 Biscayne Boulevard, Suite #200
Miami, Florida 33137 USA
Tel: +1(305) 572 1818
Fax: +1(305) 572 3786




ZONING DIAGRAMS

Date	09-02-2021	Sheet No.	A1.14
Scale			
Project	2144		

PROPOSED UNIT SIZE CALCULATION LEVEL 2		
MAIN RESIDENCE	4,312 SF	
TOTAL	4,312 SF (15.22%)	

1 UNIT SIZES

Scale: 1/8" = 1'-0"

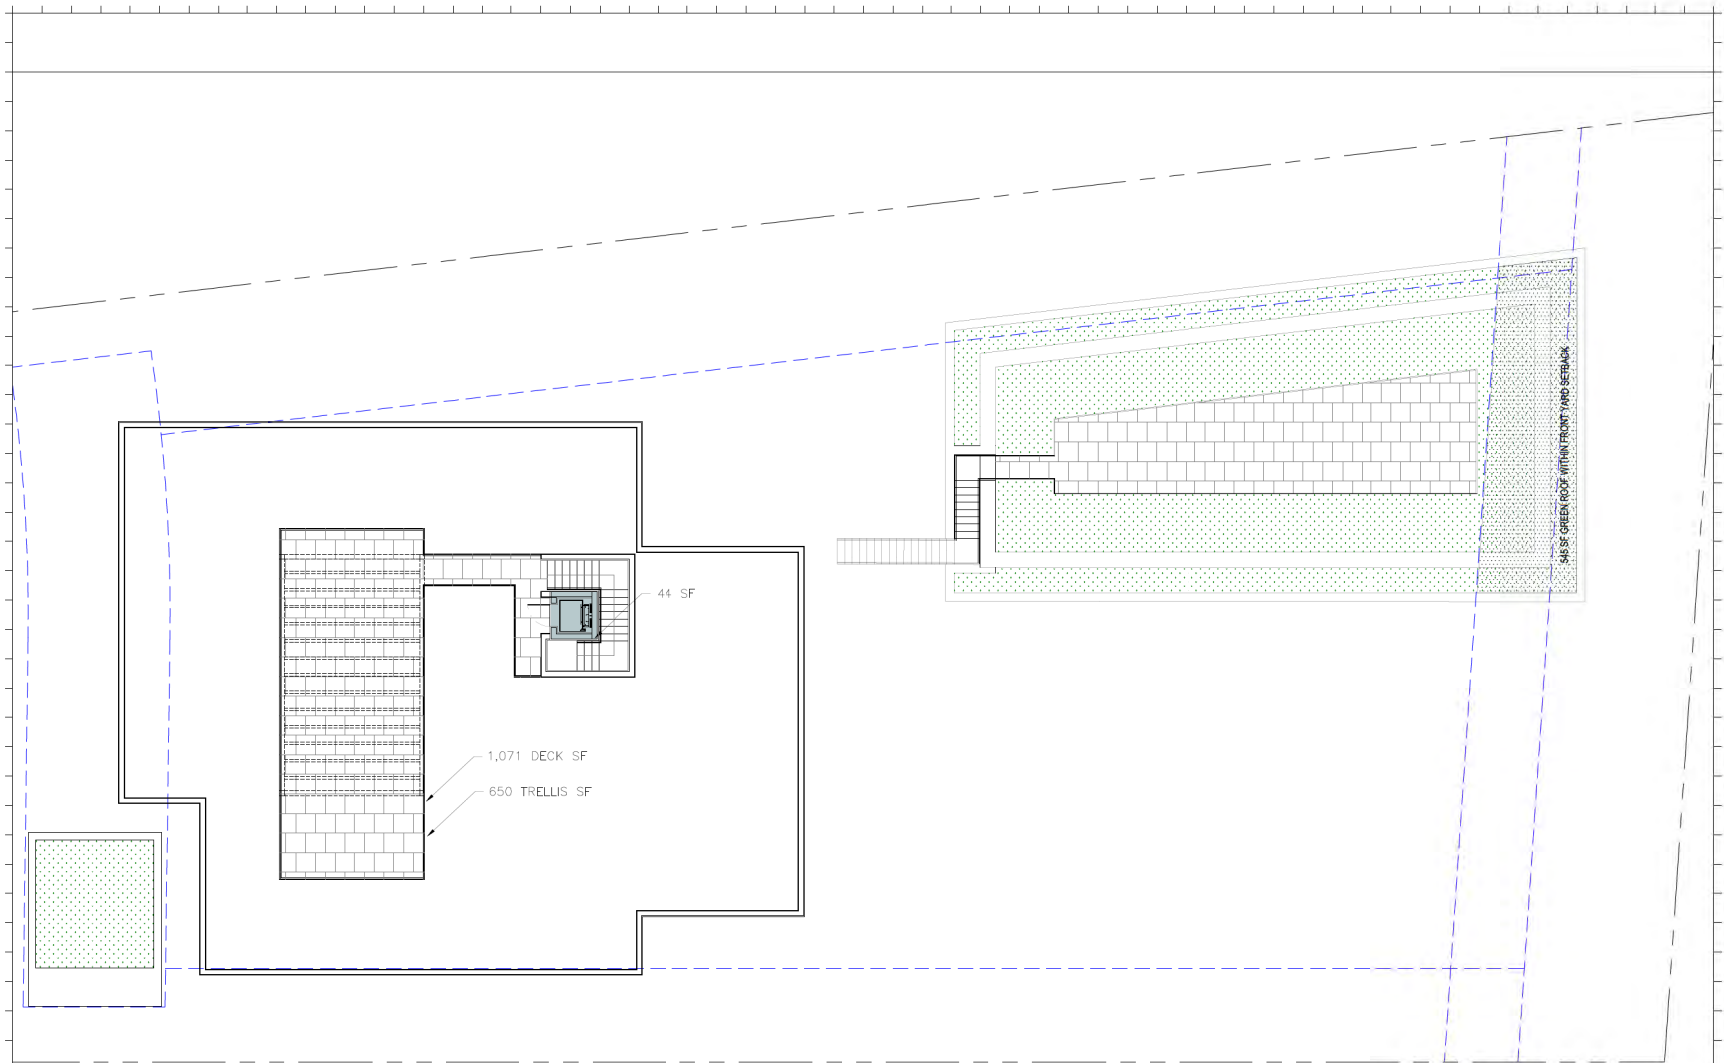

PROPOSED UNIT SIZE CALCULATION ROOF LEVEL	
ELEVATOR BULKHEAD	44 SF
TOTAL	44 SF

PROPOSED ROOF DECK CALCULATION	
SECOND FLOOR ENCLOSED AREA	4,312 SF
MAX USEABLE ROOF DECK ALLOWED	1,078 SF (25.00%)
TOTAL PROPOSED USEABLE ROOF DECK	1,071 SF (24.83%)
MAXIMUM TRELLIS 20%	862 SF (20.00%)
PROPOSED TRELLIS	650 SF (13.92%)

Rev.	Date	Rev.	Date

ALL DIMENSIONS AND NOTATIONS ARE IN FEET AND INCHES. DIMENSIONS ARE TO FACE UNLESS OTHERWISE NOTED. DIMENSIONS ARE TO FACE UNLESS OTHERWISE NOTED. DIMENSIONS ARE TO FACE UNLESS OTHERWISE NOTED.

DRB

420 W 51st St
MIAMI BEACH, FL 33140

Owner:
Name
Address
Tel.
Email

Consultant:
Name
Address
Tel.
Email

Consultant:
Name
Address
Tel.
Email

Consultant:
Name
Address
Tel.
Email

Architect of Record:
Kobi Kap Architecture and Interior Design, Inc.
2015 Biscayne Boulevard, Suite #200
Miami, Florida 33137 USA
Tel: +1(305) 572 1818
Fax: +1(305) 572 3786




ZONING DIAGRAMS

Date	08-02-2021	Sheet No.	A1.15
Scale			
Project	2144		


1 UNIT SIZES

Scale: 1/8" = 1'-0"

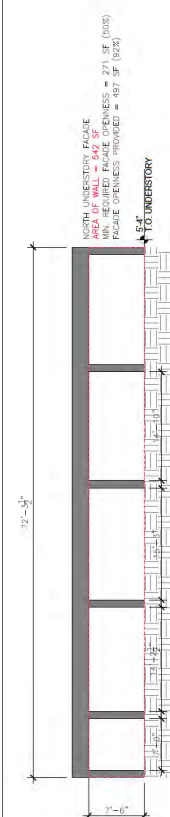


Date	08-02-2021	Sheet No. A1.18
Scale		
Project	2144	

1 50% UNDERSTORY DIAGRAMS

 

Scale: $3/32" = 1'-0"$

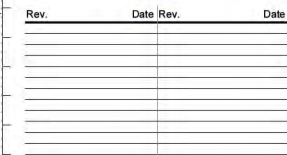

DRB

420 W 51st St
MIAMI BEACH, FL 33140

Owner:
Name:
Address:
Address:
Tel:
Email:

Consultant:
Name
Address
Address
Tel:
Email

Consultant:	
Name	
Address	
Address	
Tel:	
Email	

Consultant:
Name
Address
Address
Tel:
Email

Architect of Record:
Kobi Karp Architecture and Interior Design, Inc.
2915 Biscayne Boulevard, Suite #200
Miami, Florida 33137 USA
Tel: +1(305) 573 1818
Fax: +1(305) 573 3766





PROPOSED PLAN

Date	08-02-2021	Sheet No. A3.10
Scale		
Project	2144	

A PROPOSED LEVEL 0 (ENLARGED VIEW) Scale: 1/8" = 1'-0"

Scale: $1/8" = 1'-0"$

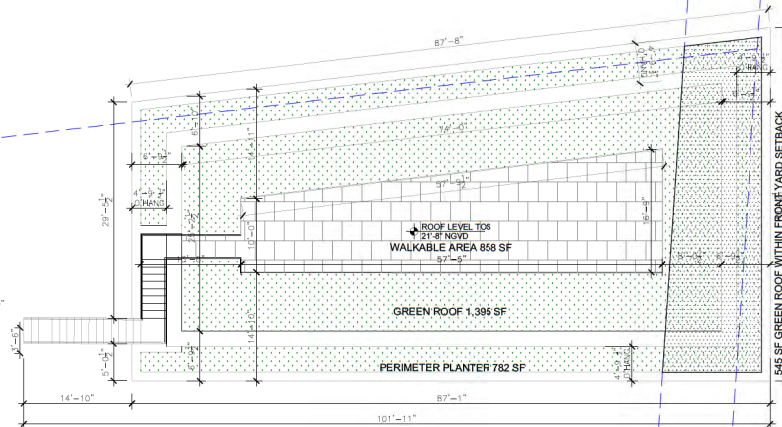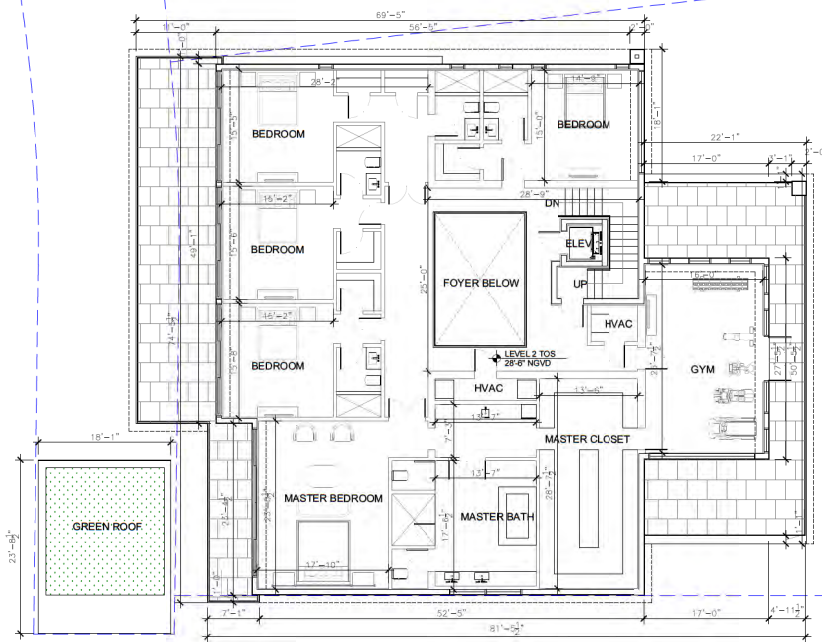

Rev.	Date	Rev.	Date

ALL DIMENSIONS ARE SHOWN IN FEET AND INCHES. DIMENSIONS ARE SHOWN TO THE CENTERLINE UNLESS OTHERWISE NOTED. 

DRB

420 W 51st St
MIAMI BEACH, FL 33140


Owner:	Name	Address	Address	Tel.	Email
Consultant:	Name	Address	Address	Tel.	Email
Consultant:	Name	Address	Address	Tel.	Email
Consultant:	Name	Address	Address	Tel.	Email
Architect of Record:	Name	Address	Address	Tel.	Email
Kobi Kap Architecture and Interior Design, Inc. 2015 Biscayne Boulevard, Suite #200 Miami, Florida 33137 USA Tel: +1(305) 572 1818 Fax: +1(305) 572 3786					



PROPOSED PLAN

A PROPOSED LEVEL 2 (ENLARGED)
Scale: 1/8" = 1'-0"

Date	08-02-2021	Sheet No.	A3.12
Scale			
Project	2144		

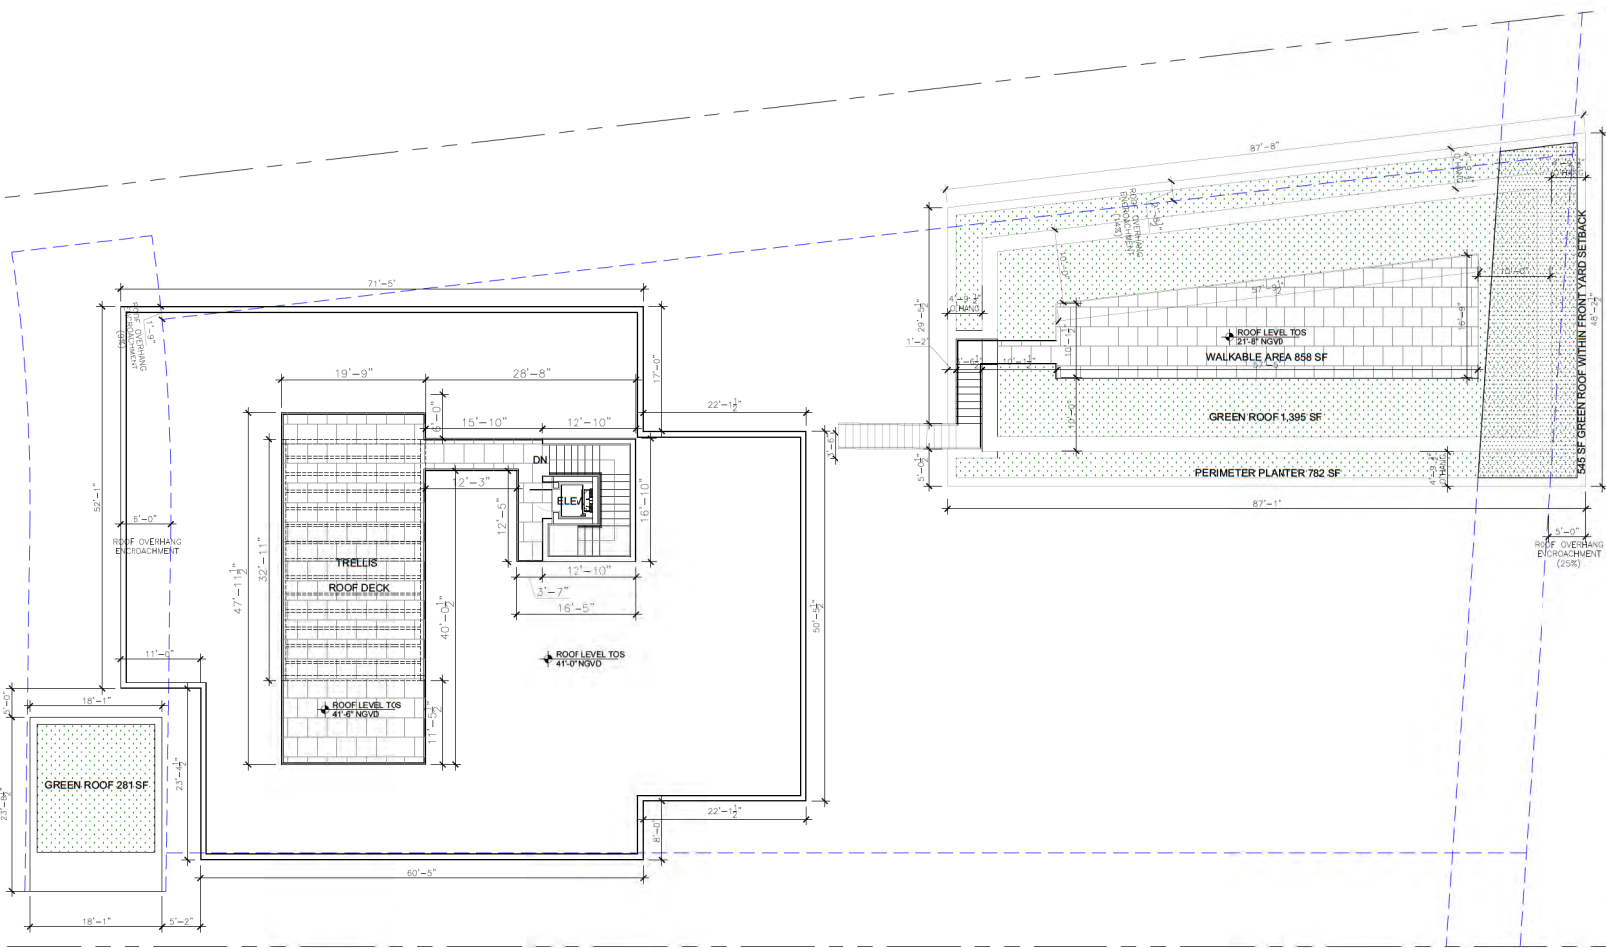

Rev.	Date	Rev.	Date

ALL DIMENSIONS ARE SHOWN WITH TOTALS UNLESS OTHERWISE NOTED. THE ORIGINAL AND UNREVISED WORK OF KOBIL KARP ARCHITECTURE AND INTERIOR DESIGN, INC. IS THE PROPERTY OF KOBIL KARP ARCHITECTURE AND INTERIOR DESIGN, INC. AND SHALL REMAIN THE PROPERTY OF KOBIL KARP ARCHITECTURE AND INTERIOR DESIGN, INC. ANY REPRODUCTION OF THIS DOCUMENT WITHOUT THE WRITTEN CONSENT OF KOBIL KARP ARCHITECTURE AND INTERIOR DESIGN, INC. IS PROHIBITED.

DRB

420 W 51st St
MIAMI BEACH, FL 33140

Owner:	Name	Address	Tel	Email
Consultant:	Name	Address	Tel	Email
Consultant:	Name	Address	Tel	Email
Consultant:	Name	Address	Tel	Email

Architect of Record:
Kobi Kap Architecture and Interior Design, Inc.
2915 Biscayne Boulevard, Suite #200
Miami, Florida 33137 USA
Tel: +1(305) 573 1818
Fax: +1(305) 573 3786




PROPOSED ROOF PLAN

A PROPOSED ROOF LEVEL (ENLARGED)
Scale: 1/8" = 1'-0"

Date	08-02-2021	Sheet No.	A3.13
Scale			
Project	2144		

4 - LOUVERED SCREEN

 

Date	08-02-2021	Sheet No. A4.01
Scale		
Project	2144	

ELEVATION MATERIAL LEGEND



1 - STONE




2 - WOOD



3 - METAL FINISH




4 - LOUVERED SCREEN

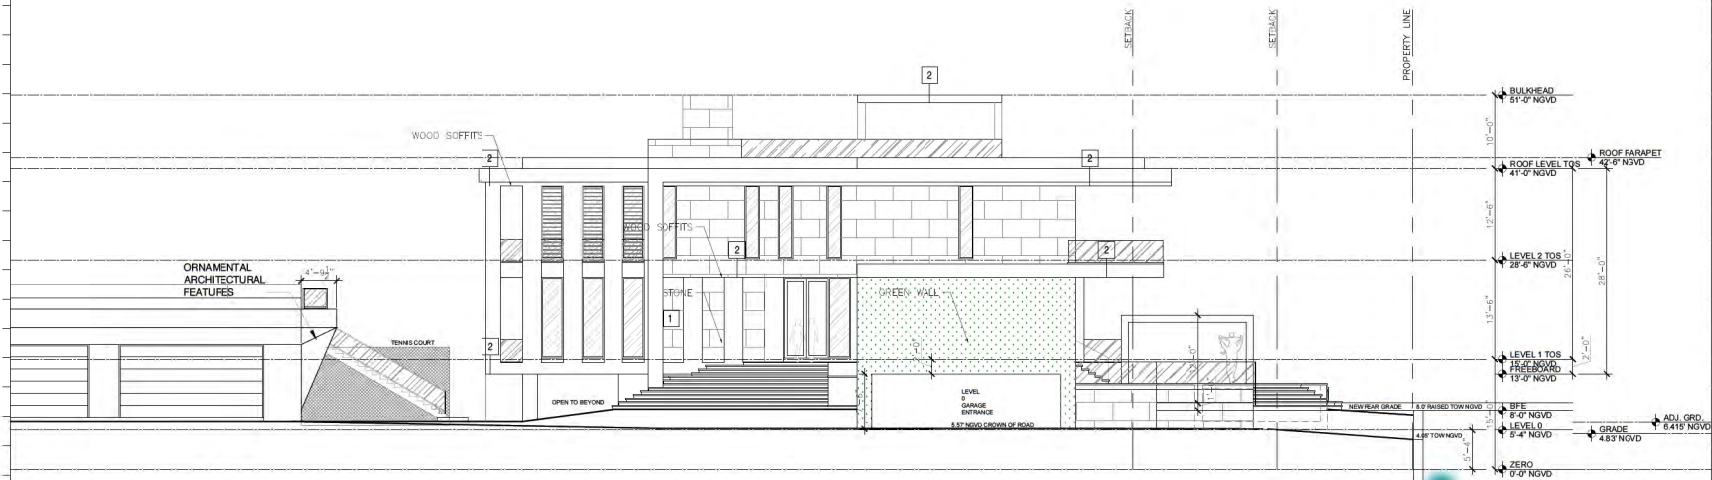

C WEST SIDE ELEVATION

Scale: 1/8" = 1'-0"

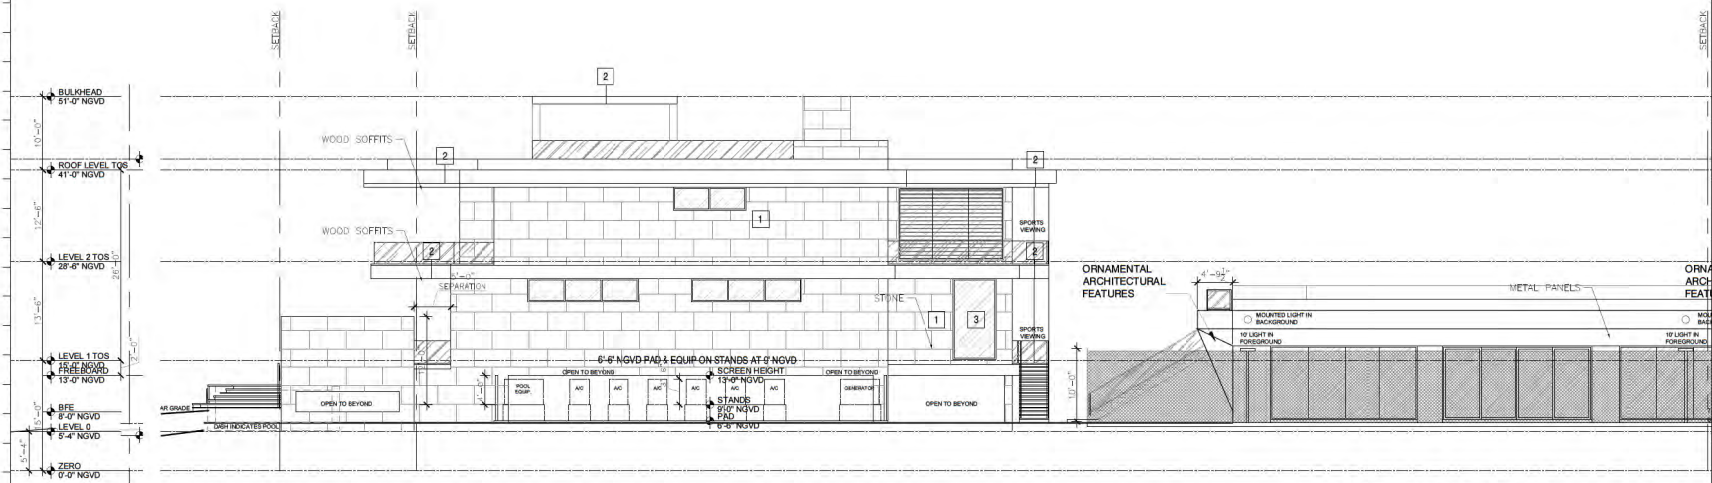

D EAST SIDE ELEVATION

Scale: 1/8" = 1'-0"

Rev.	Date	Rev.	Date

Rev.	Date	Rev.	Date

DRB

420 W 51st St
MIAMI BEACH, FL 33140

Owner:
Name
Address
Address
Tel
Email

Consultant:
Name
Address
Address
Tel
Email

Consultant:
Name
Address
Address
Tel
Email

Consultant:
Name
Address
Address
Tel
Email


Architect of Record:
Kobi Karp Architecture and Interior Design, Inc.
2915 Bayshore Boulevard, Suite #200
Miami, Florida 33137 USA
Tel: +1305 573 1818
Fax: +1305 573 3766



ELEVATIONS


Date	08-02-2021	Sheet No.	A4.02
Scale	2144	Project	2144

4 - LOUVERED SCREEN

 


K O B I
K A R P


Date	06-02-2021	Sheet No. A4.03
Scale		
Project	2144	

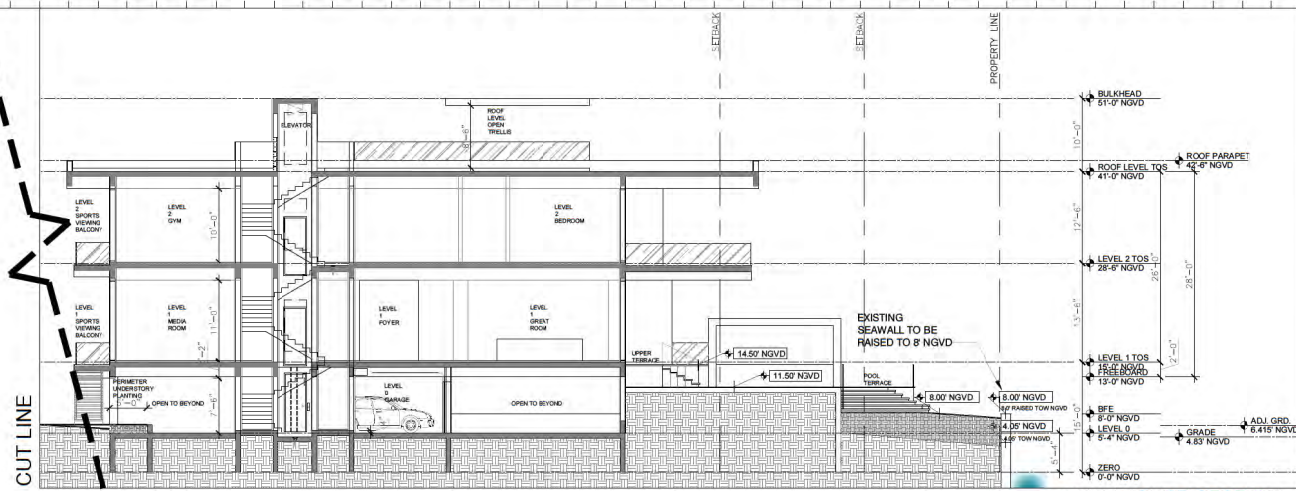


1 MAIN HOUSE SECTION
Scale: 1/8" = 1'-0"

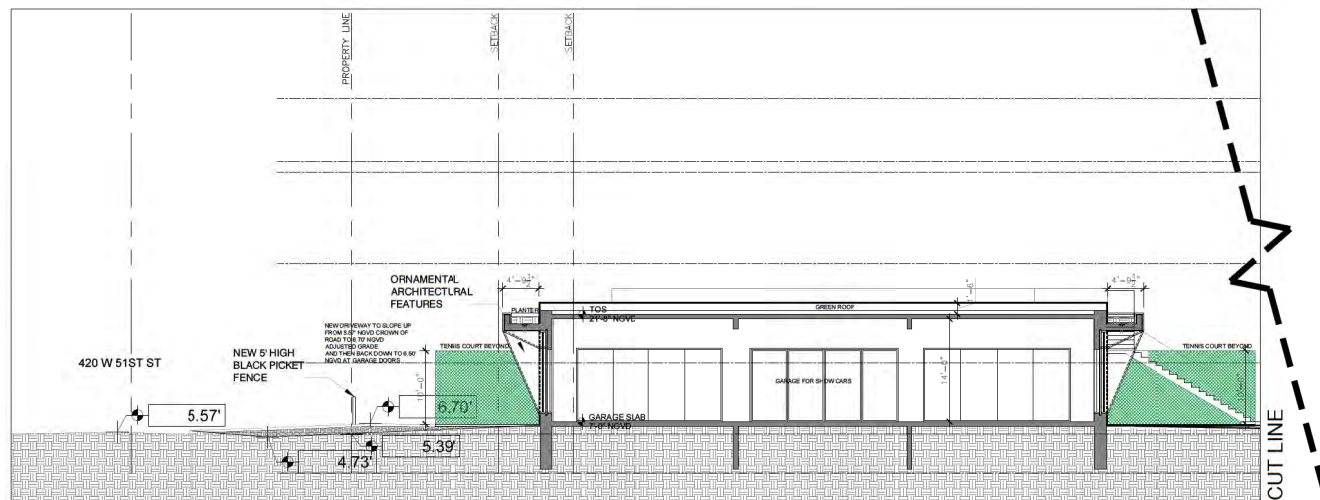

2 GARAGE SECTION
Scale: 1/8" = 1'-0"

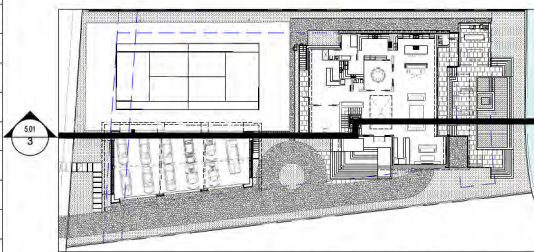

4 FULL SITE SECTION KEY
Scale: 1/32" = 1'-0"

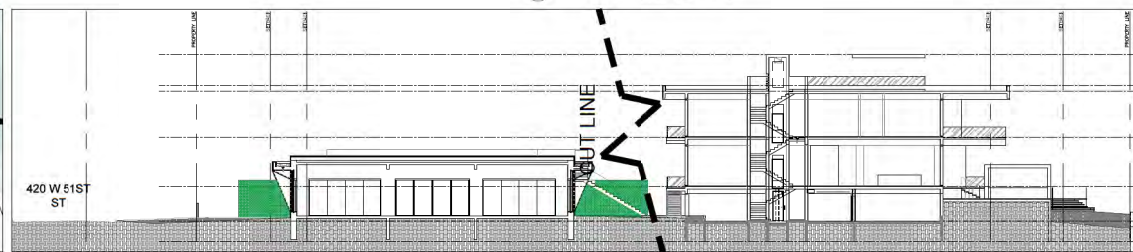

3 FULL SITE SECTION KEY
Scale: 1/16" = 1'-0"

Rev.	Date	Rev.	Date

ALL DIMENSIONS AND NOTATIONS ARE TOTALS UNLESS OTHERWISE SPECIFIED. THE ORIGINAL AND UNREVISED WORK OF THE ARCHITECT SHALL BE SUPPLIED TO THE CLIENT. ANY CHANGES TO THE DESIGN SHALL BE THE PROPERTY OF KOBEL ARCHITECTURE & INTERIOR DESIGN, INC. 03/2021

DRB

420 W 51st St
MIAMI BEACH, FL 33140




Owner:	Name	Address	Tel.	Email
Consultant:	Name	Address	Tel.	Email
Consultant:	Name	Address	Tel.	Email
Consultant:	Name	Address	Tel.	Email

Architect of Record:
Kobi Karp Architecture and Interior Design, Inc.
2015 Brickyard Boulevard, Suite #200
Miami, Florida 33157 USA
Tel: +1(305) 573 1818
Fax: +1(305) 573 3786



SECTIONS

Date	08-02-2021	Sheet No.	A5.01
Scale			
Project	2144		

   DRB

Owner: Name Address Address Tel. Email
Consultant: Name Address Address Tel. Email
Consultant: Name Address Address Tel. Email
Consultant: Name Address Address Tel. Email
Architect of Record: Kohli Kap Architecture and Interior Design, Inc. 15125 Biscayne Boulevard, Suite #200 Miami, Florida 33137 USA Tel: +1(305) 573 1818 Fax: +1(305) 573 3790



Date	08-02-2021	Sheet No. A5.03
Scale		
Project	2144	



C.M.B. LANDSCAPE FINAL DRB SUBMITTAL - 08.02.21
450 W. 51ST STREET | MIAMI BEACH, FLORIDA

CLIENT / PROPERTY INFORMATION

PROPERTY ADDRESS
420 W. 51st STREET
MIAMI BEACH, FL 33140

EXISTING VEGETATION SUMMARY

The existing vegetation located on the property is composed mostly of small palms, one coconut palm, a multi-trunk clusia rosea along the western seawall and a ficus along the eastern property line. The landscape architect is requesting to remove the existing vegetation on site. Please note that the landscape architect intends to provide an improved landscape design that shall mitigate for the palm and tree loss by introducing new native trees to the site and meet all landscape requirements set forth by C.M.B. Chapter 126.

SCOPE OF WORK

- New landscape design to complement new Residence

INDEX OF SHEETS

- L0.00 Landscape Cover + Sheet Index
- L1.00 Existing Tree Survey + Disposition Plan
- L1.01 Existing Tree Chart + Mitigation Summary
- L2.00 Ground Floor Landscape Plan
- L3.00 Plant List, Landscape Code + Details

CHRISTOPHER
CRAWLEY
LANDSCAPE
ARCHITECTURE
750 NE 10th Street, Suite 200 Miami, Florida 33132
Tel: 305.573.1818 Fax: 305.573.3766
CHRISTOPHERCRAWLEY.COM | 02.0000480

Rev.	Date	Rev.	Date

ALL DRAWINGS AND MATERIALS ARE THE PROPERTY OF THE CLIENT. THE ORIGINALS AND ANY REVISIONS MUST BE KEPT BY THE CLIENT. ANY REUSE OR REPRODUCTION OF THE ORIGINALS WITHOUT THE WRITTEN CONSENT OF KOB KARP ARCHITECTURE & INTERIOR DESIGN, INC. IS PROHIBITED.

DRB

100% Submission

420 W 51st St
MIAMI BEACH, FL 33140



CHRISTOPHER CRAWLEY, P.L.A.
Florida License # 000178

Owner:
Name
Address
Tel
Email

Consultant:
Name
Address
Tel
Email

Consultant:
Name
Address
Tel
Email

Consultant:
Name
Address
Tel
Email

Architect of Record:
Kobi Karp Architecture and Interior Design, Inc.
2915 Biscayne Boulevard, Suite #200
Miami, Florida 33137 USA
Tel: +1(305) 573 1818
Fax: +1(305) 573 3766

KOBI KARP
L.I.C. # AR0012578



Date	08-2-2021	Sheet No.	L0.00
Scale			
Project	2144		

C.M.B. EXISTING TREE INVENTORY + DISPOSITION CHART - 420 W 51 ST.

NUMBER	COMMON NAME	BOTANICAL NAME	SPECIMEN DBH (IN)	HEIGHT (FT)	SPREAD (FT)	CONDITION	DISPOSITION	MITIGATION	COMMENTS	
#1	ALEXANDER PALM	Archontophoenix alexandriae	NO	+/- 6"	+/- 30'	+/- 5'	FAIR	REMOVE	NA	SMALL PALM, NO MITIGATION REQUIRED
#2	ALEXANDER PALM	Archontophoenix alexandriae	NO	+/- 6"	+/- 30'	+/- 5'	FAIR	REMOVE	NA	SMALL PALM, NO MITIGATION REQUIRED
#3	ALEXANDER PALM	Archontophoenix alexandriae	NO	+/- 6"	+/- 30'	+/- 5'	FAIR	REMOVE	NA	SMALL PALM, NO MITIGATION REQUIRED
#4	ALEXANDER PALM	Archontophoenix alexandriae	NO	+/- 6"	+/- 30'	+/- 5'	FAIR	REMOVE	NA	SMALL PALM, NO MITIGATION REQUIRED
#5	ALEXANDER PALM	Archontophoenix alexandriae	NO	+/- 6"	+/- 30'	+/- 5'	FAIR	REMOVE	NA	SMALL PALM, NO MITIGATION REQUIRED
#6	ALEXANDER PALM	Archontophoenix alexandriae	NO	+/- 6"	+/- 30'	+/- 5'	FAIR	REMOVE	NA	SMALL PALM, NO MITIGATION REQUIRED
#7	ALEXANDER PALM	Archontophoenix alexandriae	NO	+/- 6"	+/- 30'	+/- 5'	FAIR	REMOVE	NA	SMALL PALM, NO MITIGATION REQUIRED
#8	ALEXANDER PALM	Archontophoenix alexandriae	NO	+/- 6"	+/- 30'	+/- 5'	FAIR	REMOVE	NA	SMALL PALM, NO MITIGATION REQUIRED
#9	ALEXANDER PALM	Archontophoenix alexandriae	NO	+/- 6"	+/- 30'	+/- 5'	FAIR	REMOVE	NA	SMALL PALM, NO MITIGATION REQUIRED
#10	ALEXANDER PALM	Archontophoenix alexandriae	NO	+/- 6"	+/- 30'	+/- 5'	FAIR	REMOVE	NA	SMALL PALM, NO MITIGATION REQUIRED
#11	ALEXANDER PALM	Archontophoenix alexandriae	NO	+/- 6"	+/- 30'	+/- 5'	FAIR	REMOVE	NA	SMALL PALM, NO MITIGATION REQUIRED
#12	ALEXANDER PALM	Archontophoenix alexandriae	NO	+/- 6"	+/- 30'	+/- 5'	FAIR	REMOVE	NA	SMALL PALM, NO MITIGATION REQUIRED
#13	ALEXANDER PALM	Archontophoenix alexandriae	NO	+/- 6"	+/- 30'	+/- 5'	FAIR	REMOVE	NA	SMALL PALM, NO MITIGATION REQUIRED
#14	ALEXANDER PALM	Archontophoenix alexandriae	NO	+/- 6"	+/- 30'	+/- 5'	FAIR	REMOVE	NA	SMALL PALM, NO MITIGATION REQUIRED
#15	ALEXANDER PALM	Archontophoenix alexandriae	NO	+/- 6"	+/- 30'	+/- 5'	FAIR	REMOVE	NA	SMALL PALM, NO MITIGATION REQUIRED
#16	ALEXANDER PALM	Archontophoenix alexandriae	NO	+/- 6"	+/- 30'	+/- 5'	FAIR	REMOVE	NA	SMALL PALM, NO MITIGATION REQUIRED
#17	ALEXANDER PALM	Archontophoenix alexandriae	NO	+/- 6"	+/- 30'	+/- 5'	FAIR	REMOVE	NA	SMALL PALM, NO MITIGATION REQUIRED
#18	ALEXANDER PALM	Archontophoenix alexandriae	NO	+/- 6"	+/- 30'	+/- 5'	FAIR	REMOVE	NA	SMALL PALM, NO MITIGATION REQUIRED
#19	ALEXANDER PALM	Archontophoenix alexandriae	NO	+/- 6"	+/- 30'	+/- 5'	FAIR	REMOVE	NA	SMALL PALM, NO MITIGATION REQUIRED
#20	ALEXANDER PALM	Archontophoenix alexandriae	NO	+/- 6"	+/- 30'	+/- 5'	FAIR	REMOVE	NA	SMALL PALM, NO MITIGATION REQUIRED
#21	ALEXANDER PALM	Archontophoenix alexandriae	NO	+/- 6"	+/- 30'	+/- 5'	FAIR	REMOVE	NA	SMALL PALM, NO MITIGATION REQUIRED
#22	ALEXANDER PALM	Archontophoenix alexandriae	NO	+/- 6"	+/- 30'	+/- 5'	FAIR	REMOVE	NA	SMALL PALM, NO MITIGATION REQUIRED
#23	ALEXANDER PALM	Archontophoenix alexandriae	NO	+/- 6"	+/- 30'	+/- 5'	FAIR	REMOVE	NA	SMALL PALM, NO MITIGATION REQUIRED
#24	ALEXANDER PALM	Archontophoenix alexandriae	NO	+/- 6"	+/- 30'	+/- 5'	FAIR	REMOVE	NA	SMALL PALM, NO MITIGATION REQUIRED
#25	LAUREL FIG	Ficus microcarpa	PROHIBITED	+/- 144"	+/- 60'	+/- 60'	FAIR	REMOVE	140" DBH	PROHIBITED SPECIES. IN CONFLICT WITH SITE DESIGN. MITIGATION PROVIDED
#26	COCONUT PALM	Coccothrinax	NO	+/- 15'	+/- 40'	+/- 15'	FAIR	REMOVE	1 REP. TREE	IN CONFLICT WITH SITE DESIGN. MITIGATION PROVIDED
#27,28,29	PITCH APPLE	Clusia rosea	YES	+/- 20"	+/- 30'	+/- 30'	FAIR	REMAIN	NA	PRESERVE + PROTECT
#30	ALEXANDER PALM	Archontophoenix alexandriae	NO	+/- 6"	+/- 30'	+/- 5'	FAIR	REMOVE	NA	SMALL PALM, NO MITIGATION REQUIRED

TOTAL TREE DBH LOSS: 144" + THE REMOVAL OF (1) PALM
 TREE MITIGATION REQUIRED: (48) REPLACEMENT TREES @ 12HT x 2" DBH x 6' SPREAD
 PALM MITIGATION REQUIRED: (1) REPLACEMENT TREES @ 12HT x 2" DBH x 6' SPREAD

CH. 46 TREE PRESERVATION + PROTECTION / TREE + PALM MITIGATION SUMMARY

TOTAL TREE DBH LOSS: 144"

REPLACEMENT TREES REQUIRED:

(48) REPLACEMENT TREES REQUIRED @ 12' HEIGHT + 2" DBH + 6' SPREAD OR (24) REPLACEMENT TREES REQUIRED @ 16' HEIGHT + 4" DBH + 8' SPREAD

REPLACEMENT TREES PROVIDED: 49 REPLACEMENT TREES PROVIDED @ 12HT + 2" DBH

BREAKDOWN:

- (3) NATIVE CLIMB LIMBO TREES @ 20' HEIGHT + 6" DBH + 10' SPREAD = 9 REPLACEMENT TREES
- (15) BRILLIANT BEAUTY GEM TREES @ 10' HEIGHT + 4" DBH + 6' SPREAD = 30 REPLACEMENT TREES
- (13) BAYUM TREES @ 12' HEIGHT + 2" DBH + 6' SPREAD = 13 REPLACEMENT TREES
- (7) NATIVE SIMPSON STOPPER TREES @ 12' HEIGHT + 2" DBH + 6' SPREAD = 7 REPLACEMENT TREES

TOTAL PALMS REMOVED: 1 PALM

REPLACEMENT TREES REQUIRED:

(1) REPLACEMENT TREES REQUIRED @ 12' HEIGHT + 2" DBH + 6' SPREAD OR (1) REPLACEMENT TREES REQUIRED @ 16' HT + 4" DBH + 8' SPREAD

REPLACEMENT TREES PROVIDED: 12 REPLACEMENT TREES PROVIDED @ 12HT + 2" DBH

BREAKDOWN:

- (8) NATIVE PIGEON PLUM TREES @ 16' HEIGHT + 4" DBH + 8' SPREAD = 12 REPLACEMENT TREES

TREE DISPOSITION SUMMARY

	TOTAL	REMAIN	REMOVE	RELOCATE
TREES	4	3	1	0
PALMS	27	0	27	0

EXISTING TREE CHART + MITIGATION SUMMARY

CHRISTOPHER
 CAWLEY
 LANDSCAPE
 ARCHITECTURE

750 NE 55TH STREET, SUITE 200 MIAMI, FLORIDA 33137
 TEL: (305) 573-1815 FAX: (305) 573-3766
 CHRISTOPHERCAWLEY.COM | LIC. 0000480

Rev. Date Rev. Date

ALL INFORMATION AND MITIGATION MATERIALS ARE PREPARED BY THE CONSULTANT. THE CONSULTANT HAS CONDUCTED VISUAL VERIFICATION OF THE EXISTING TREE INVENTORY AND THE MITIGATION SUMMARY.

DRB

100% Submission

420 W 51st St

MIAMI BEACH, FL 33140



CHRISTOPHER CAWLEY, P.L.A.
 Florida License # 000178

Owner:

Name

Address

Tel

Email

Consultant:

Name

Address

Tel

Email

Consultant:

Name

Address

Tel

Email

Consultant:

Name

Address

Tel

Email

Architect of Record:

Kobi Karp Architecture and Interior Design, Inc.
 2915 Biscayne Boulevard, Suite #200
 Miami, Florida 33137 USA
 Tel: +1(305) 573-1815
 Fax: +1(305) 573-3766

KOBI KARP
 L.I.C. # AF0012578





Date: 09-2-2021

Scale:

Project: 2144

Sheet No.

L1.01

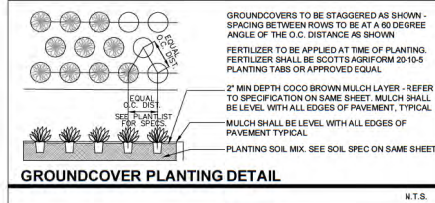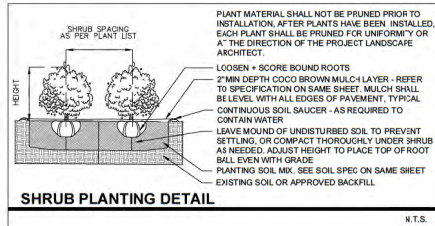

LANDSCAPE LEGEND

MIAMI BEACH LANDSCAPE ORDINANCE CHAPTER 26(RS1 - RS4 Single Family Home Residential)

ZONING: RS2 **LOT SIZE:** 26,316 SF **ACRES:** .65

TREES
FRONT YARD - 2 TREES REQUIRED / 3 TREES PROVIDED
REAR YARD - 3 TREES REQUIRED / 3 TREES PROVIDED

TOTAL OF 5 TREES REQUIRED FOR LOTS UP TO 6,000 SF. 1 ADDITIONAL TREE IS REQUIRED FOR EACH ADDITIONAL 1,000 SF OF LOT AREA.

26,316 - 6,000 = 22,316 SF = 28 TOTAL TREES REQUIRED / 32 TREES PROVIDED.
(3 NATIVE GUMBO LIMBO TREES + 6 NATIVE PIGEON PLUM TREES + 13 BAYRAM TREES + 10 BRAZILIAN BEAUTYLEAF TREES PROVIDED)

DIVERSITY REQUIREMENT
21-30 REQUIRED TREES = 6 TREE SPECIES / 6 SPECIES PROVIDED

NATIVE TREES
30% OF REQUIRED TREES OR 30 X 13 = 9 NATIVE TREES REQUIRED / 21 NATIVE TREES PROVIDED (3 NATIVE GUMBO LIMBO TREES + 6 NATIVE PIGEON PLUM TREES PROVIDED)

LOW MAINTENANCE TREES
50% OF REQUIRED TREES OR 50 X 13 = 15 LOW MAINTENANCE REQUIRED / 22 LM TREES PROVIDED (3 NATIVE GUMBO LIMBO TREES + 6 NATIVE PIGEON PLUM TREES + 13 BAYRAM TREES PROVIDED)

STREET TREE REQUIREMENT
AVERAGE STREET TREE SPACING 20' ON CENTER
W. 51st STREET: 130 LF / 20 = 7 STREET TREES REQUIRED / 7 STREET TREES PROVIDED (7 NATIVE SIMPSON STOPPER TREES PROVIDED)

SHRUBS
12 SHRUBS (OR VINES) REQUIRED FOR EACH REQUIRED LOT AND STREET TREE @ 12 X 36 = 420 SHRUBS REQUIRED / 470 SHRUBS PROVIDED (140 NATIVE SPANISH STOPPER SHRUBS + 190 NATIVE COCOPLUM SHRUBS + 140 NATIVE DWARF BAHAMA COFFEE PROVIDED)


NATIVE SHRUBS
50% OF TOTAL SHRUBS REQUIRED MUST BE NATIVE OR 50 X 348 = 210 NATIVE SHRUBS REQUIRED / 470 NATIVE SHRUBS PROVIDED (140 NATIVE SPANISH STOPPER SHRUBS + 190 NATIVE COCOPLUM SHRUBS + 140 NATIVE DWARF BAHAMA COFFEE PROVIDED)

LARGE SHRUBS / SMALL TREES
0% OF TOTAL SHRUBS REQUIRED MUST BE LARGE SHRUBS OR SMALL TREES @ 10 X 348 = 12 LARGE SHRUBS REQUIRED / 330 LARGE SHRUBS / SMALL TREES PROVIDED (140 NATIVE SPANISH STOPPER SHRUBS + 190 NATIVE COCOPLUM SHRUBS PROVIDED)


NATIVE LARGE SHRUBS / SMALL TREES
50% OF TOTAL LARGE SHRUBS REQUIRED MUST BE NATIVE OR 50 X 35 = 21 NATIVE LARGE SHRUBS REQUIRED / 330 NATIVE LARGE SHRUBS PROVIDED (140 NATIVE SPANISH STOPPER SHRUBS + 190 NATIVE COCOPLUM SHRUBS PROVIDED)

LAWN AREA
50% MAXIMUM OF LANDSCAPE AREA: NEW LAWN AREAS ARE LESS THAN 50% OF LANDSCAPE AREA

IRRIGATION SYSTEM
100% COVERAGE PROVIDED PURSUANT TO CMB REQUIREMENTS SET IN CHAPTER 126

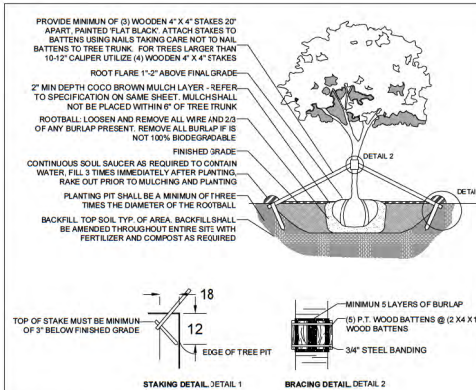

C.M.B. LARGE TREE PLANTING DETAIL

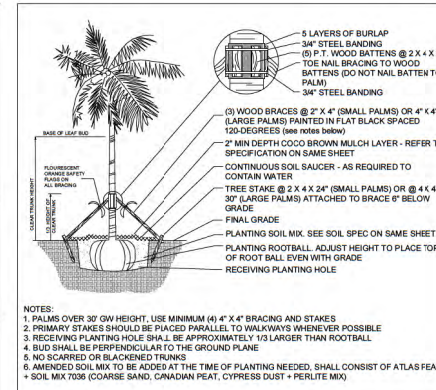

C.M.B. PALM PLANTING DETAIL

PLANT LIST - 420 W 51 ST.

KEY	QTY.	NATIVE	COMMON NAME	BOTANICAL NAME	HEIGHT, SPECIFICATION, & NOTES
TREES					
BS	3	YES	GUMBO LIMBO TREE	<i>Bursera simaruba</i>	20' ht min, 10' spread min, 6" dbh, specimen
CB	10	NO	BRAZILIAN BEAUTYLEAF TREE	<i>Cataphyllum brasiliense</i>	16' ht min, 10' spread min, 6" dbh, standard trunk
CD	6	YES	PIGEON PLUM TREE	<i>Coccoloba diversifolia</i>	16' ht min, 8' spread min, 4" dbh, standard trunk
CS	ALT	YES	SILVER BUTTWOOD TREE	<i>Conocarpus erectus 'Sericeus'</i>	16' ht min, 8' spread min, 4" dbh, mild trunk
PR	13	NO	BAYRAM TREE	<i>Pimenta racemosa</i>	12' ht min, 8' spread min, 2" dbh, standard trunk, equal to Treeworld Wholesale
MF	7	YES	SIMPSON STOPPER TREE	<i>Myrciastes fragrans</i>	12' ht min, 8' spread min, 2" dbh, 5' clear trunk, standard trunk, equal to Treeworld Wholesale
PALMS					
CN	5	NO	COCONUT PALM	<i>Coccothrinax palmetto</i>	8' gray wood, leaning, Florida Fancy
DC	4	NO	CABADA PALM	<i>Ocotea latifolia</i>	16' ht on, full
PE	5	NO	ALEXANDER PALM	<i>Phycosperma elegans</i>	12-13' ht clear trunk, 7-8' gray wood, double, #2 thin trunk
TR	ALT	YES	THATCH PALM	<i>Thrinax parviflora</i>	4'-8' height CA
FX	5	NO	LADY PALM	<i>Rhapis excelsa</i>	15 gallon, 3' - 4' height
SHRUBS					
EUP1	40	YES	SPANISH STOPPER SHRUB	<i>Eugenia fedida</i>	15 gallon, 5' height, 2" spread, 30' on center
EUP2	100	YES	SPANISH STOPPER SHRUB	<i>Eugenia fedida</i>	25 gallon, 10' height, 2" spread, 30' on center
CHR	150	YES	COCOPALM	<i>Chrysobalanus icaco 'horizontal'</i>	15 gallon, 5' height, 2" spread, 30' on center
PSL	140	YES	DWARF BAHAMA COFFEE	<i>Psychotria ligustrifolia</i>	7 gallon, 2' - 3' height, 30' spread
GROUNDCOVERS					
CAN	AS REQ	NO	CARISMA EMERALD BLANKET	<i>Carissa macrocarpa</i>	3 gallon, 12" on center, full
DS	AS REQ	NO	DOON	<i>Doon nipa</i>	7 gallon, 3" height x 2' spread
BRL	AS REQ	YES	GOLDEN BEACH CRESPER	<i>Erinacea littoralis</i>	1 gallon, 12" on center, full
LRI	AS REQ	NO	LYLTURF	<i>Liriodendron muscari</i>	1 gallon, 12" on center, full
MIC	AS REQ	NO	WART FERN	<i>Monstera scolopendrium</i>	1 gallon, 12" on center, full
MOD	AS REQ	NO	SWISS CHEESE PLANT	<i>Monstera deliciosa</i>	3 gallon, 24" on center, full
PGC	AS REQ	NO	PHILODENDRON 'GREEN CONGO'	Same	3 gallon, 18" on center, full
PBM	AS REQ	NO	PHILODENDRON 'BURLY MARX'	Same	3 gallon, 18" on center, full
PRC	AS REQ	NO	PHILODENDRON 'ROJO CONGO'	Same	3 gallon, 18" on center, full
TRF	AS REQ	YES	DWARF FAKAHATCHEE	<i>Tripacum flodense</i>	7 gallon, 30" spread, full
SOD, AGGREGATE & MULCH					
M.C.	AMERIGROW PREMIUM PINEBARK BROWN SHREDDED MULCH				
SOD	NATIVE SEA SHORE PASPALUM LAWN - OVER 2" TOPSOIL BED, SEE PLANTING SPECS				
DGA	3/4" DECOMPOSED GRANITE AGGREGATE OR STONE TO BE SELECTED, INSTALLED OVER FILTER FABRIC AND WEED BARRIER MATERIAL / QUARRY, 2" MIN. DEPTH				

PLANT LIST, LANDSCAPE CODE + DETAILS

CHRISTOPHER CRAWLEY LANDSCAPE ARCHITECTURE
750 NE 10th Street, Suite 200, Miami, Florida 33132
Tel: (305) 573 1818 Fax: (305) 573 1818
CHRISTOPHERCRAWLEY.COM | 122-0000480

Rev.	Date	Rev.	Date

DRB

100% Submission

420 W 51st St

MIAMI BEACH, FL 33140



CHRISTOPHER CRAWLEY, P.L.A.
Florida License # 188878

Owner:
Name
Address
Address
Tel
Email

Consultant:
Name
Address
Address
Tel
Email

Consultant:
Name
Address
Address
Tel
Email

Consultant:
Name
Address
Address
Tel
Email

Architect of Record:
Kobi Karp Architecture and Interior Design, Inc.
2915 Biscayne Boulevard, Suite 4000
Miami, Florida 33137 USA
Tel: +1(305) 573 1818
Fax: +1(305) 573 3786




KOBI KARP
Lic. # AR0012578

Date	08-2-2021	Sheet No.	
Scale			
Project	2144		

L3.00

MAP OF BOUNDARY AND TOPOGRAPHIC SURVEY

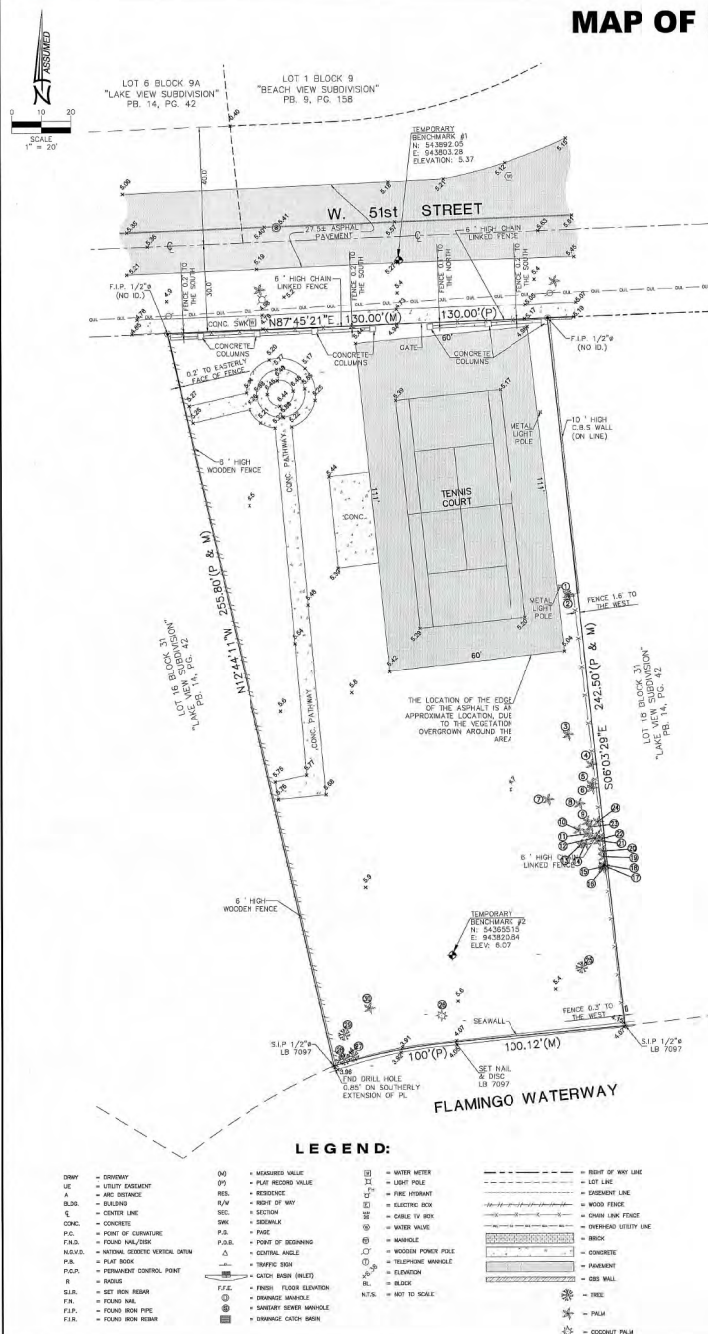

TREE No	COMMON NAME	DIAMETER (INCHES)	HEIGHT (FT)	CANOPY (FT)
1	PALM	4	35	5
2	PALM	4	35	5
3	PALM	4	35	5
4	PALM	4	30	5
5	PALM	4	30	5
6	PALM	4	30	5
7	PALM	4	30	5
8	PALM	4	30	5
9	PALM	4	30	5
10	PALM	4	30	5
11	PALM	4	30	5
12	PALM	4	30	5
13	PALM	4	30	5
14	PALM	4	30	5
15	PALM	4	30	8
16	PALM	4	30	8
17	PALM	4	30	8
18	PALM	4	30	8
19	PALM	4	30	8
20	PALM	4	30	8
21	PALM	4	30	8
22	PALM	4	20	8
23	PALM	4	30	8
24	PALM	4	20	8
25	TRETT	140	60	60
26	COCONUT	15	40	15
27	TRETT	12	30	30
28	TRETT	12	30	30
29	TRETT	8	15	8
30	PALM	4	10	8

SURVEYOR'S NOTES:

SECTION 1) DATE OF FIELD SURVEY:

1. The date of completion of the field work of the Boundary and Topographic Survey was on March 4, 2021.

2. The date of completion of the field work of the Tree Survey was on May 27, 2021.

SECTION 2) LEGAL DESCRIPTION:

Lot 17, in Block 31, "LAKE VIEW SUBDIVISION", according to the plat thereof, as recorded in Plat Book 14, at Page 42, of the Public Records of Miami-Dade County Florida.

Containing 28,317 Square Feet or 0.65 Acres, more or less, by calculations.

Property Address and Tax Folio Number:

420 W 51st Street, Miami Beach, Florida, 33140

Folio No.: 02-3222-022-1570

SECTION 3) ACCURACY:

The accuracy obtained by field measurement methods and office calculations of closed geometric figures meets and exceeds the Standards of Practice requirement for this Type of Survey as defined in Rule 5J-17.051, Florida Administrative Code.

Elevations of well identified features as depicted on the Survey Map were measured to an estimated vertical position accuracy of 1/100 of a foot on hard surfaces and 1/10 of a foot on ground surfaces.

Well identified features as depicted on the Survey Map were measured to an estimated horizontal position accuracy of 1/10 of a foot.

This Map of Survey is intended to be displayed at a scale of (1"=20') or smaller.

SECTION 4) SOURCES OF DATA:

North arrow direction is based on an assumed Meridian.

Plat of "LAKE VIEW SUBDIVISION", recorded in Plat Book 14, at Page 42, Miami-Dade County Records.

Warranty Deed, dated July 11th, 2001, recorded in Official Records Book 19827, Page 3375, Miami-Dade County Records.

Bearings as shown hereon are based upon the Northerly Boundary Line of the Subject Site with an assumed bearing of N87°45'21"W, said line to be considered a well established and monumented line.

This property is to be located in Flood Zone "AE" (Elevation of 6 feet), as per Federal Emergency Management Agency (FEMA) Community Number 120651 (City of Miami Beach), Map Panel No. 12086C0309, Suffix 1, Map Revised Date: September 11, 2009.

Elevations as shown hereon are based on the National Geodetic Vertical Datum of 1929, as per Miami-Dade County's Benchmark Number A-34, Elevation 14.34 feet.

SECTION 5) LIMITATIONS:

Since no other information was furnished other than that is cited in the Sources of Data, the Client is hereby advised that there may be legal restrictions on the Subject Property that are not shown on the Survey Map that may be found in the Public Records of Miami-Dade County.

The Surveyor makes no representation as to ownership or possession of the Subject Property by any entity or individual that may appear in the public records of this County.

No excavation or determination was made as to how the Subject Property is served by utilities.

No improvements were located, other than those shown. No underground foundations, improvements and/or utilities were located or shown hereon.

SECTION 6) CLIENT INFORMATION:

This Boundary and Topographic Survey was prepared at the request of and certified to:

Paul Bloch

SECTION 7) SURVEYOR'S CERTIFICATE:

I hereby certify that this "Boundary Topographic Survey" and the Survey Map resulting therefrom was performed under my direction and is true and correct to the best of my knowledge and belief and further, that said "Boundary and Topographic Survey" meets the intent of the applicable provisions of the "Standards of Practice for Land Surveying in the State of Florida", pursuant to Rule 5J-17.051 through 5J-17.052 of the Florida Administrative Code and its implementing law, Chapter 472.027 of the Florida Statutes.

HADONNE CORP., a Florida Corporation
Florida Certificate of Authorization Number LB7097

By: *[Signature]*
Raul Ismael, P.E.
For the State of Florida
Registered Surveyor and Mapper LS6099
State of Florida
Date: July 6, 2021

NOTICE: Not valid without the original signatures and seal of a Florida Licensed Surveyor and Mapper. Additions or deletions to Survey Maps by other than the signing party are prohibited without the written consent of the signing party.

