

REQUEST FOR DRB APPROVAL FOR:
PRICE RESIDENCE

DRB21-0722
FINAL SUBMITTAL: 9/7/2021

NOVEMBER 2021 AGENDA

1649 W 22ND STREET, MIAMI BEACH, FL 33140



CLIENT
STEVEN PRICE
TINA PRICE

ARCHITECT
CHOEFF LEVY FISCHMAN
ARCHITECTURE + DESIGN
8425 BISCAYNE BLVD. SUITE 201
MIAMI, FL 33138
(305) 434-8338

LANDSCAPE ARCHITECT
CLAD
LANDSCAPE ARCHITECTURE AND DESIGN
8020 NE 4TH AVENUE, STUDIO 113
MIAMI, FL 33138
(786) 536-6076

SCOPE OF WORK

REQUEST FOR DRB APPROVAL FOR THE PROPERTY
LOCATED AT
1649 W 22ND STREET, MIAMI BEACH, FL 33140

WAIVER REQUESTED:

1. REQUEST TO WAIVE THE MAXIMUM BUILDING HEIGHT FROM 24'-0"
TO 28'-0".

2. REQUEST TO WAIVE SIDE COURTYARD REQUIREMENTS GREATER
THAN 60' IN LENGTH, ON THE WEST AND EAST SIDES OF THE
PROPERTY.

ADDITIONAL REQUEST:

ALLOW SIDE PROPERTY WALLS TO BE SOLID TO 7' HIGH ABOVE
ADJUSTED GRADE, IN LIEU OF 3" OPEN PICKETS AT TOP 3 FEET.

PRICE RESIDENCE
1649 22ND STREET, MIAMI BEACH,
FL 33140

seal



9/7/2021

Ralph Choeff
registered architect
AR0009679
AA26003009

comm no.
2111

date:
06/25/2021

revised:

sheet no.

A-000



AERIAL PLAN OF PROPERTY AND SURROUNDING PROPERTIES



AERIAL PLAN OF PROPERTY AND SURROUNDING PROPERTIES MASSING


RESIDENCE 2 (BLUE)

2142 BAY AVENUE, MIAMI BEACH

LOT SIZE: 25,671 SF

FOOTPRINT: 7,871 SF

UNIT SIZE: 31%

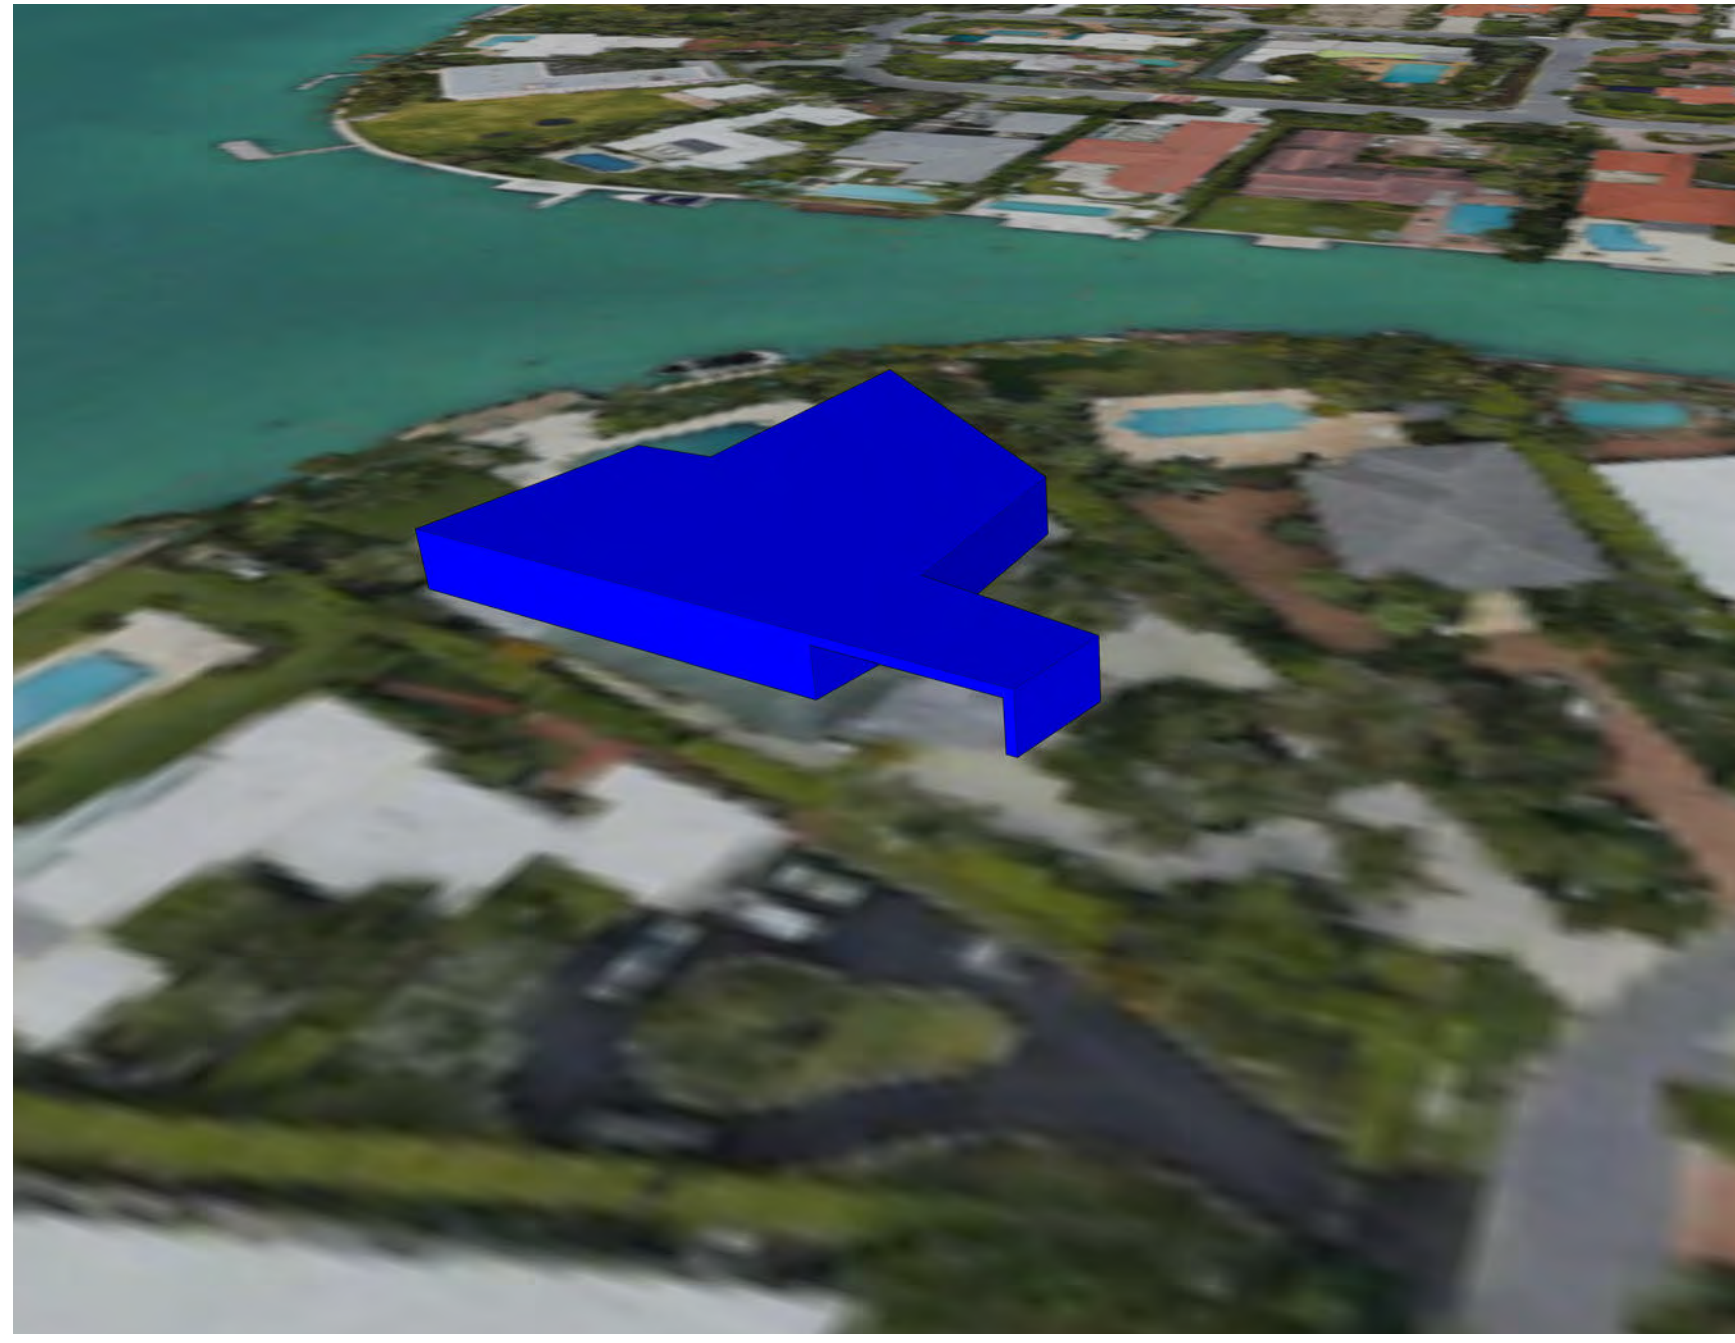


RESIDENCE 3 (GREEN)

1645 W 22ND STREET, MIAMI BEACH

LOT SIZE: 15,250 SF

FOOTPRINT: 2,758 SF

UNIT SIZE: 18%

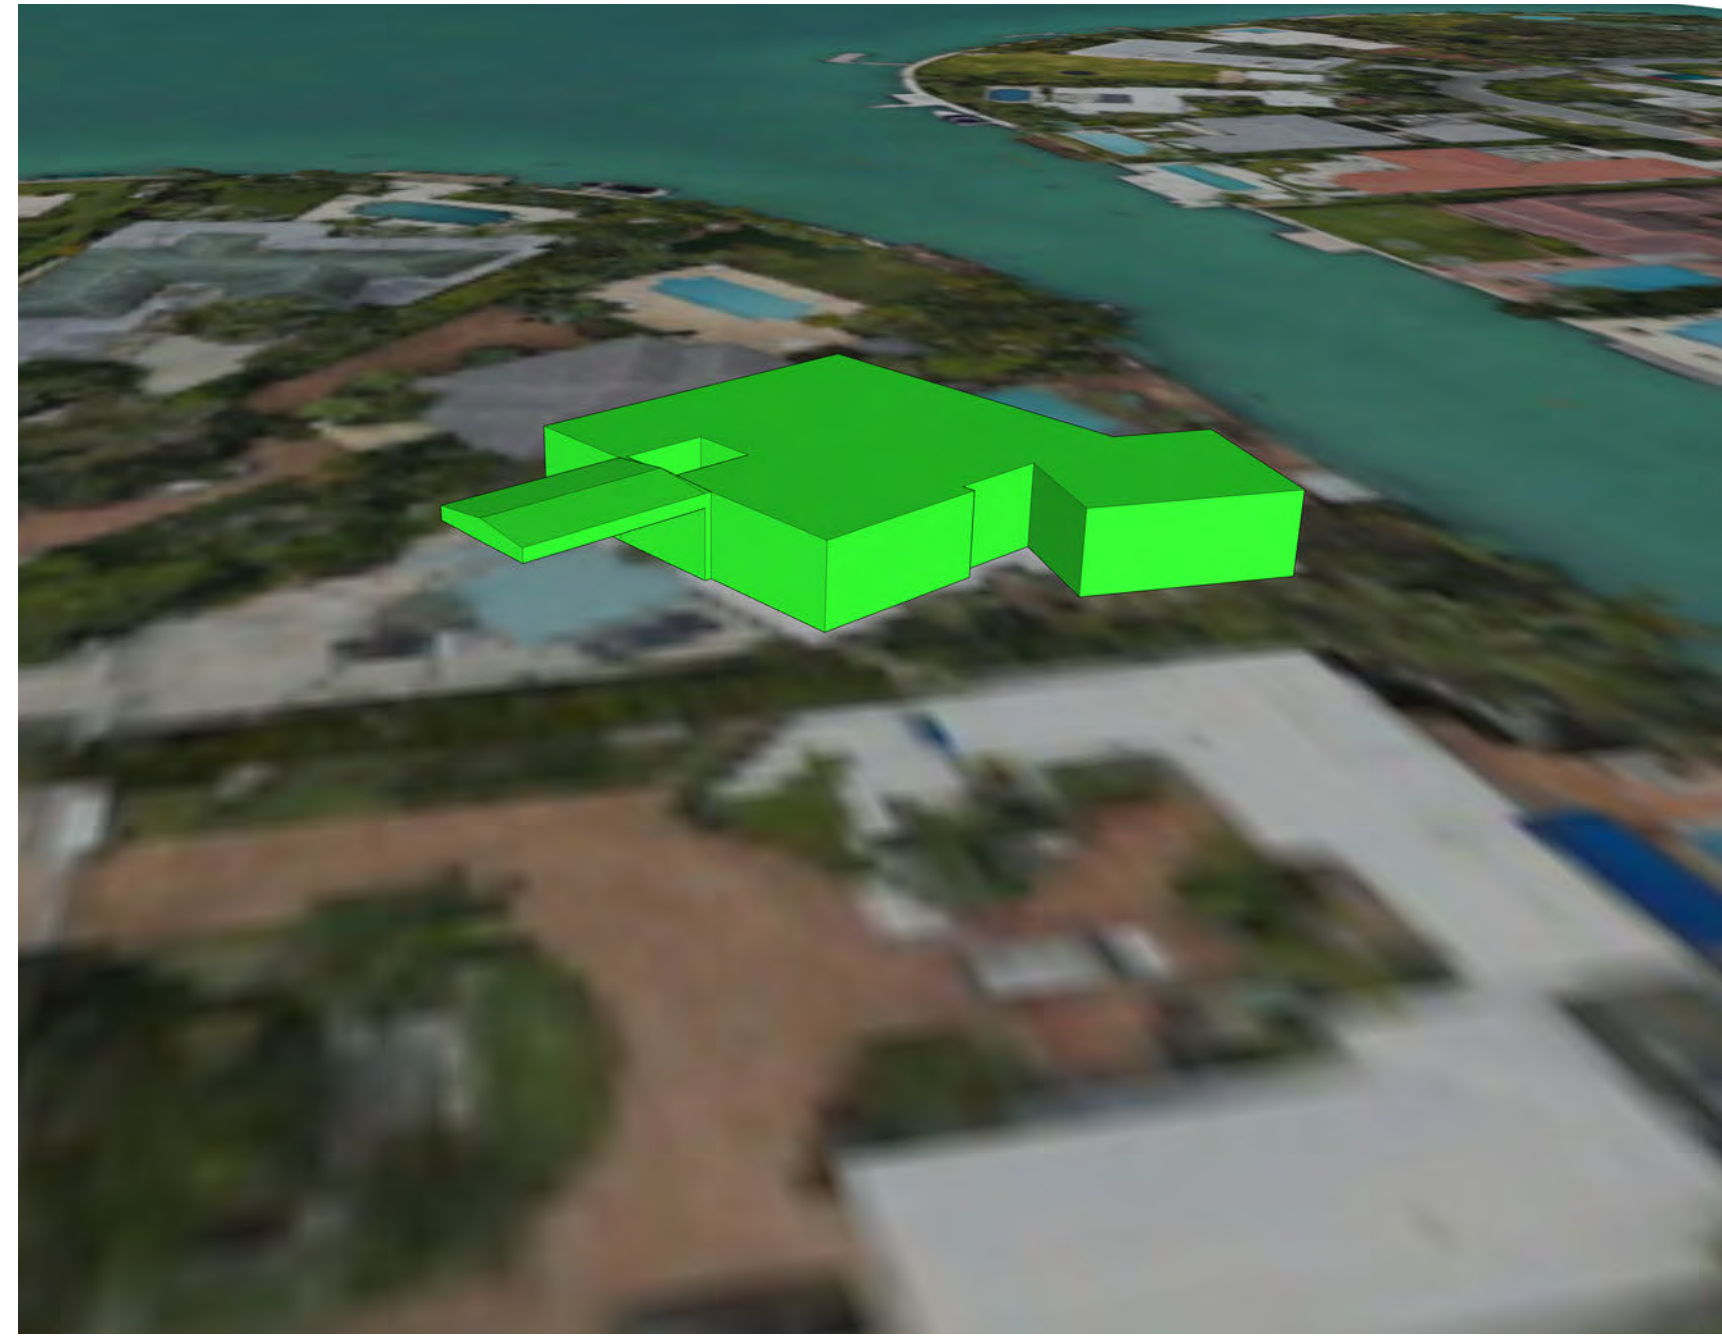

PROPOSED RESIDENCE (RED)

1649 22ND STREET, MIAMI BEACH, FL 33140

LOT SIZE: 21,497 SF


FOOTPRINT: 10,385 SF

UNIT SIZE: 48%



PRICE RESIDENCE
1649 22ND STREET, MIAMI BEACH,
FL 33140

seal

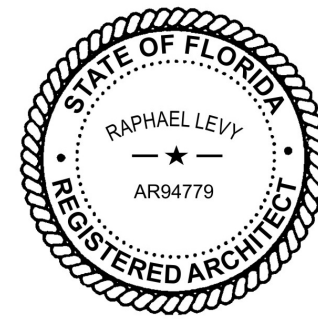

Ralph Choeff
registered architect
AR0009679
AA26003009

comm no.
2111

date:
06/25/2021

revised:

sheet no.

A-006


MASSING STUDIES

CHOEFF LEVY FISCHMAN
ARCHITECTURE + DESIGN
8405 Biscayne Blvd, suite 201
Miami, Florida 33138
(305) 434-8338
(305) 882-5292
www.clfarchitects.com

PROPOSED RESIDENCE - FILE No. DRB21-0722

SINGLE FAMILY RESIDENTIAL - ZONING DATA SHEET					
ITEM #	Zoning Information				
1	Address:	1649 W 22nd Street, Miami Beach, FL 33140			
2	Folio number(s):	02-3228-001-1920			
3	Board and file numbers :				
4	Year built:	NOW	Zoning District:		RS-3
5	Based Flood Elevation:	AE 8.00	Grade value in NGVD:		4.67' NGVD
6	Adjusted grade (Flood+Grade/2):	6.33' NGVD	Free board:		8'+3' (11' N.G.V.D.)
7	Lot Area:	21,497 SF			
8	Lot width (AVG.):	95'-11"	Lot Depth (AVG.):		227.935'
9	Max Lot Coverage SF and %:	6,449.1 SF (30%)	Proposed Lot Coverage SF and %:		6,080.2 SF (28.3%)
10	Existing Lot Coverage SF and %:	N/A	Lot coverage deducted (garage-storage) SF:		500 SF
11	Front Yard Open Space SF and %:	748 SF (50.5%)	Rear Yard Open Space SF and %:		3,976 (80%)
12	Max Unit Size SF and %:	10,748.5 SF (50%)	Proposed Unit Size SF and %:		10,385.2 SF (48%)
13	Existing First Floor Unit Size:	N/A	Proposed First Floor Unit Size:		6,080.2 SF
			Proposed Second Floor Unit Size:		4,214 SF
14			Garage Portion to Count:		306 SF
			Cabana		106.2 SF
15					
16			Proposed Roof Deck Area SF and % (Note: Maximum is 25% of the enclosed floor area immediately below):		1033 SF (24.5%)
		Required	Existing	Proposed	Deficiencies
17	Height:	24'-0"		28'-0"	
18	Setbacks:				
19	Front First level:	20'-0"		33'-10.5"	
20	Front Second level:	30'-0"		84'-0"	
21	Side 1:	12'-0"		12'-4"	
22	Side 2:	12'-0"		12'-6"	
23	Rear:	34'-3"		43'-5.5"	
24	Accessory Structure Side 1:	7'-6"		12'-4"	
25	Accessory Structure Side 2 :	7'-6"		97'-4"	
26	Accessory Structure Rear:	17'-1 1/2"		17'-1 1/2"	
27	Sum of Side yard :	24'-0"		24'-0"	
28	Located within a Local Historic District?		No		
29	Designated as an individual Historic Single Family Residence Site?		No		
30	Determined to be Architecturally Significant?		No		
Notes:					
ITEM #	New Construction Floodplain Management Data				
1	Flood Zone:	AE + 8'			
2	FIRM Map Number	12086C0317L			
3	Base Flood Elevation (BFE):	8.00' NGVD			
4	Proposed Flood Design Elevation:	9.00' NGVD			
5	Crown of Road Elevation:				
6	Classification of Structure:	Category II			
7	Building Use:	Single-Family Residence			
8	Lowest Elev. of Equip				
9	Lowest Adjacent Grade				
10	Highest Adjacent Grade				

PRICE RESIDENCE
1649 22ND STREET, MIAMI BEACH,
FL 33140

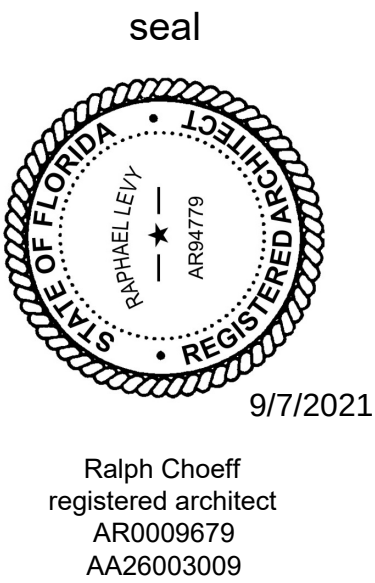


comm no.
2111

date:
06/25/2021

revised:

WAIVER REQUEST #1


REQUEST TO WAIVE SIDE COURTYARD
REQUIREMENTS FROM 24'-0" TO 28'-0".

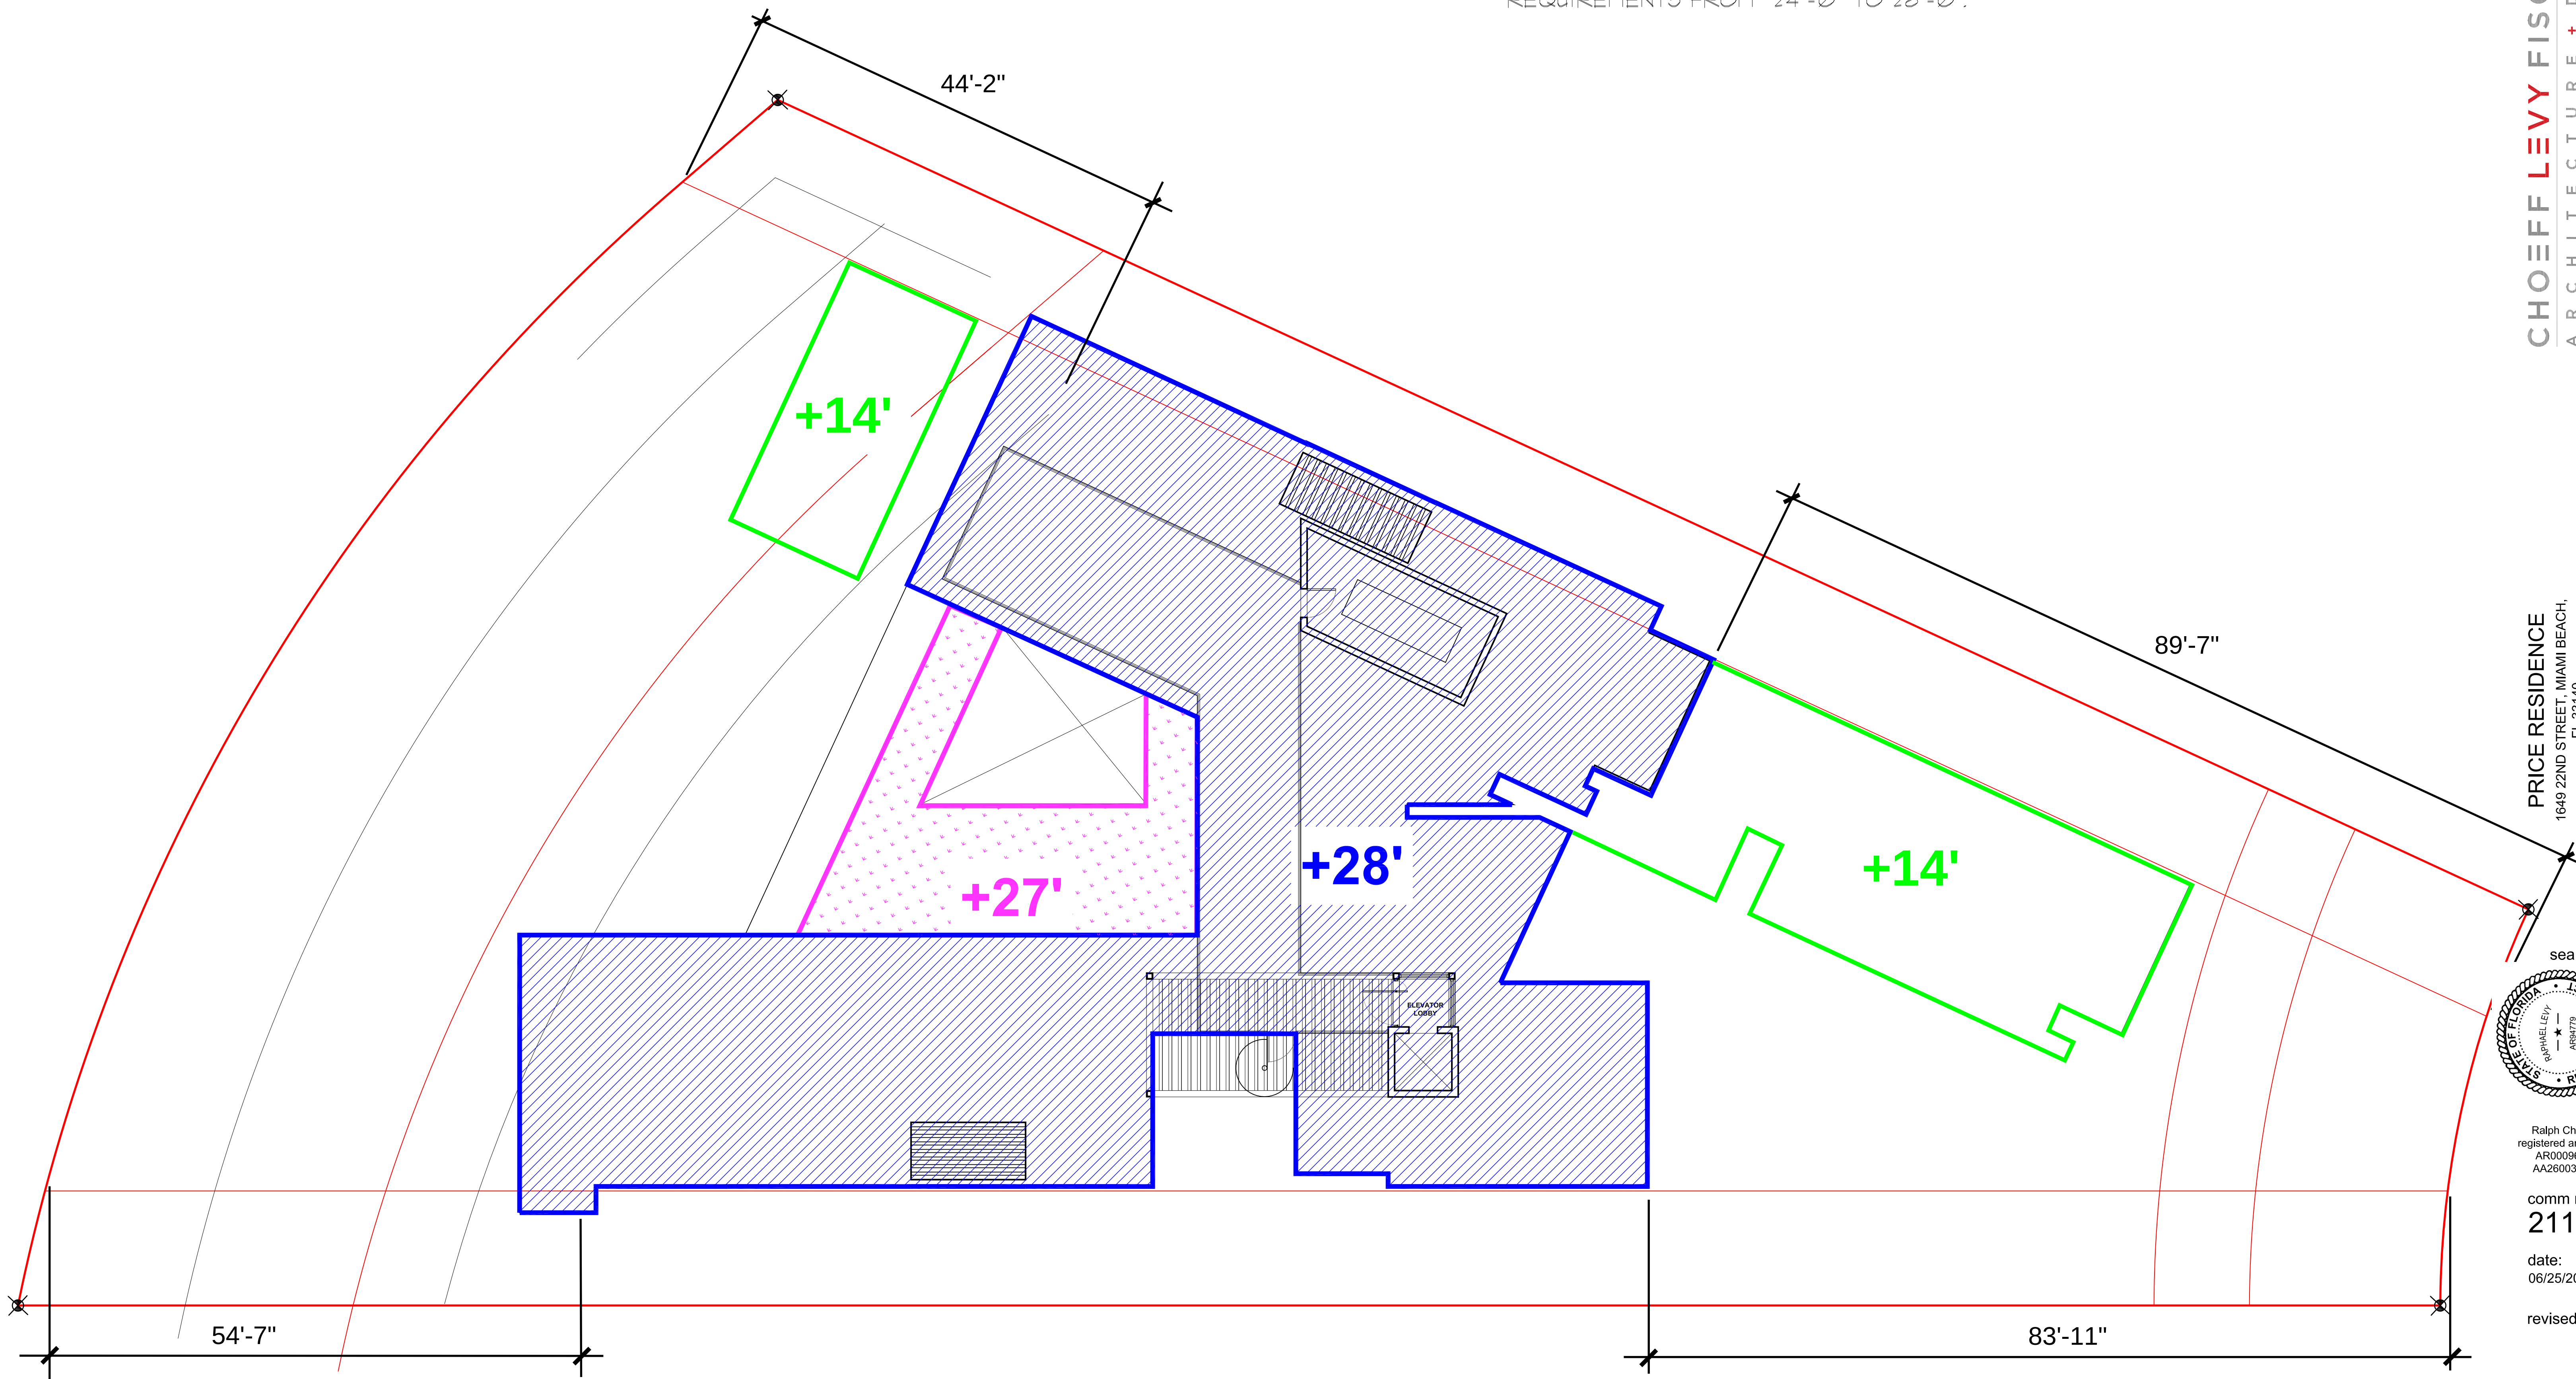

ROOF HEIGHTS
SCALE: 1/8" = 1'-0"

CHOEFF LEVY FISCHMAN
ARCHITECTURE + DESIGN
8425 Biscayne Blvd. suite 201
Miami, Florida 33138
www.cfoarchitects.com
(t) 305.434.8338
(f) 305.892.5292

PRICE RESIDENCE
1649 22ND STREET, MIAMI BEACH,
FL 33140

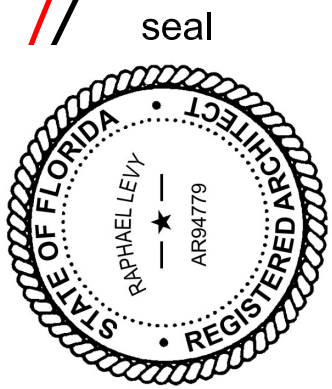

9/7/2021
Ralph Choeff
registered architect
AR0009679
AA26003009

comm no.
2111

date:
06/25/2021

revised:


sheet no.

A-007A


WAIVER REQUEST #2A

REQUEST TO WAIVE SIDE COURTYARD
REQUIREMENTS FOR 2 STORY ELEVATIONS
GREATER THAN 60' IN LENGTH ON THE WEST SIDE
OF THE PROPERTY.

WEST COURTYARD	
LOT SIZE:	21,497 SQFT
COURTYARD AREA, MIN.:	215 SQFT (1%)
WEST COURTYARD AREA: 248 SQFT (1.15%)	

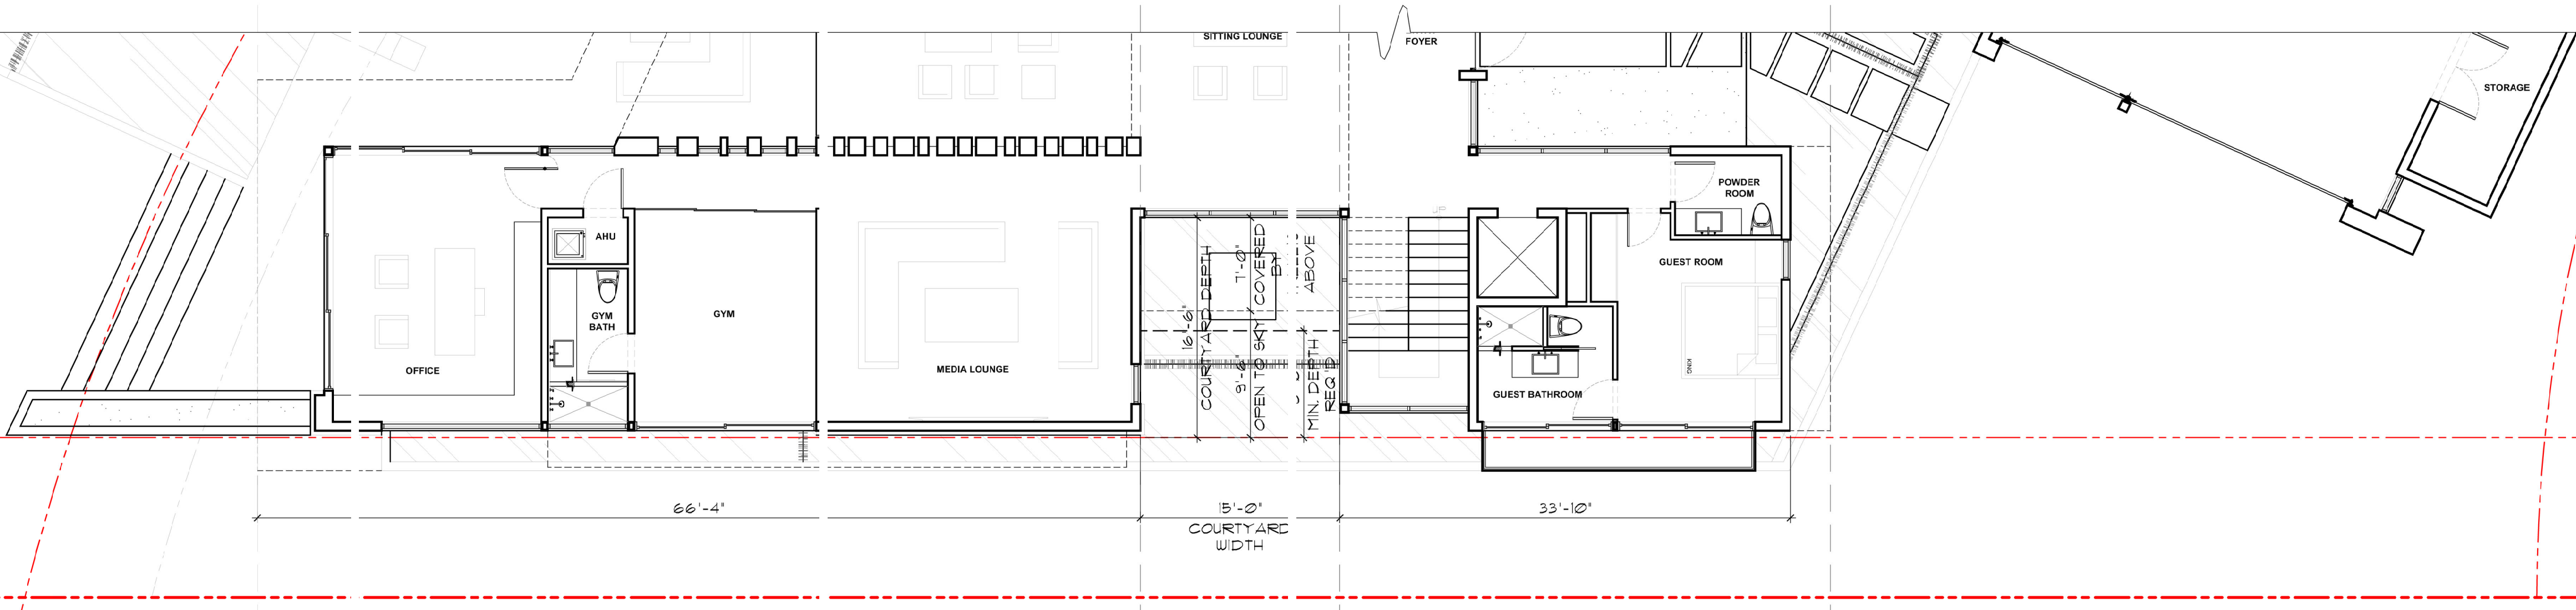

SOUTH (FRONT) ELEVATION
SCALE: 1/8" = 1'-0"

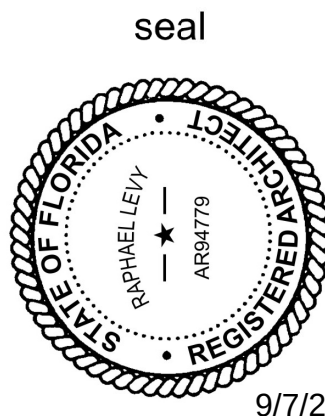

EAST COURTYARD, 1ST FLOOR
LOT SIZE: 21,497 SQFT
COURTYARD AREA, MIN.: 215 SQFT (1%)


EAST COURTYARD AREA: 32 SQFT (0.15%)

EAST COURTYARD, 2ND FLOOR
LOT SIZE: 21,497 SQFT
COURTYARD AREA, MIN.: 215 SQFT (1%)

EAST COURTYARD AREA: 66 SQFT (0.37%)


WAIVER REQUEST #2B

REQUEST TO WAIVE SIDE COURTYARD
REQUIREMENTS FOR 2 STORY ELEVATIONS
GREATER THAN 60' IN LENGTH ON THE EAST SIDE
OF THE PROPERTY.

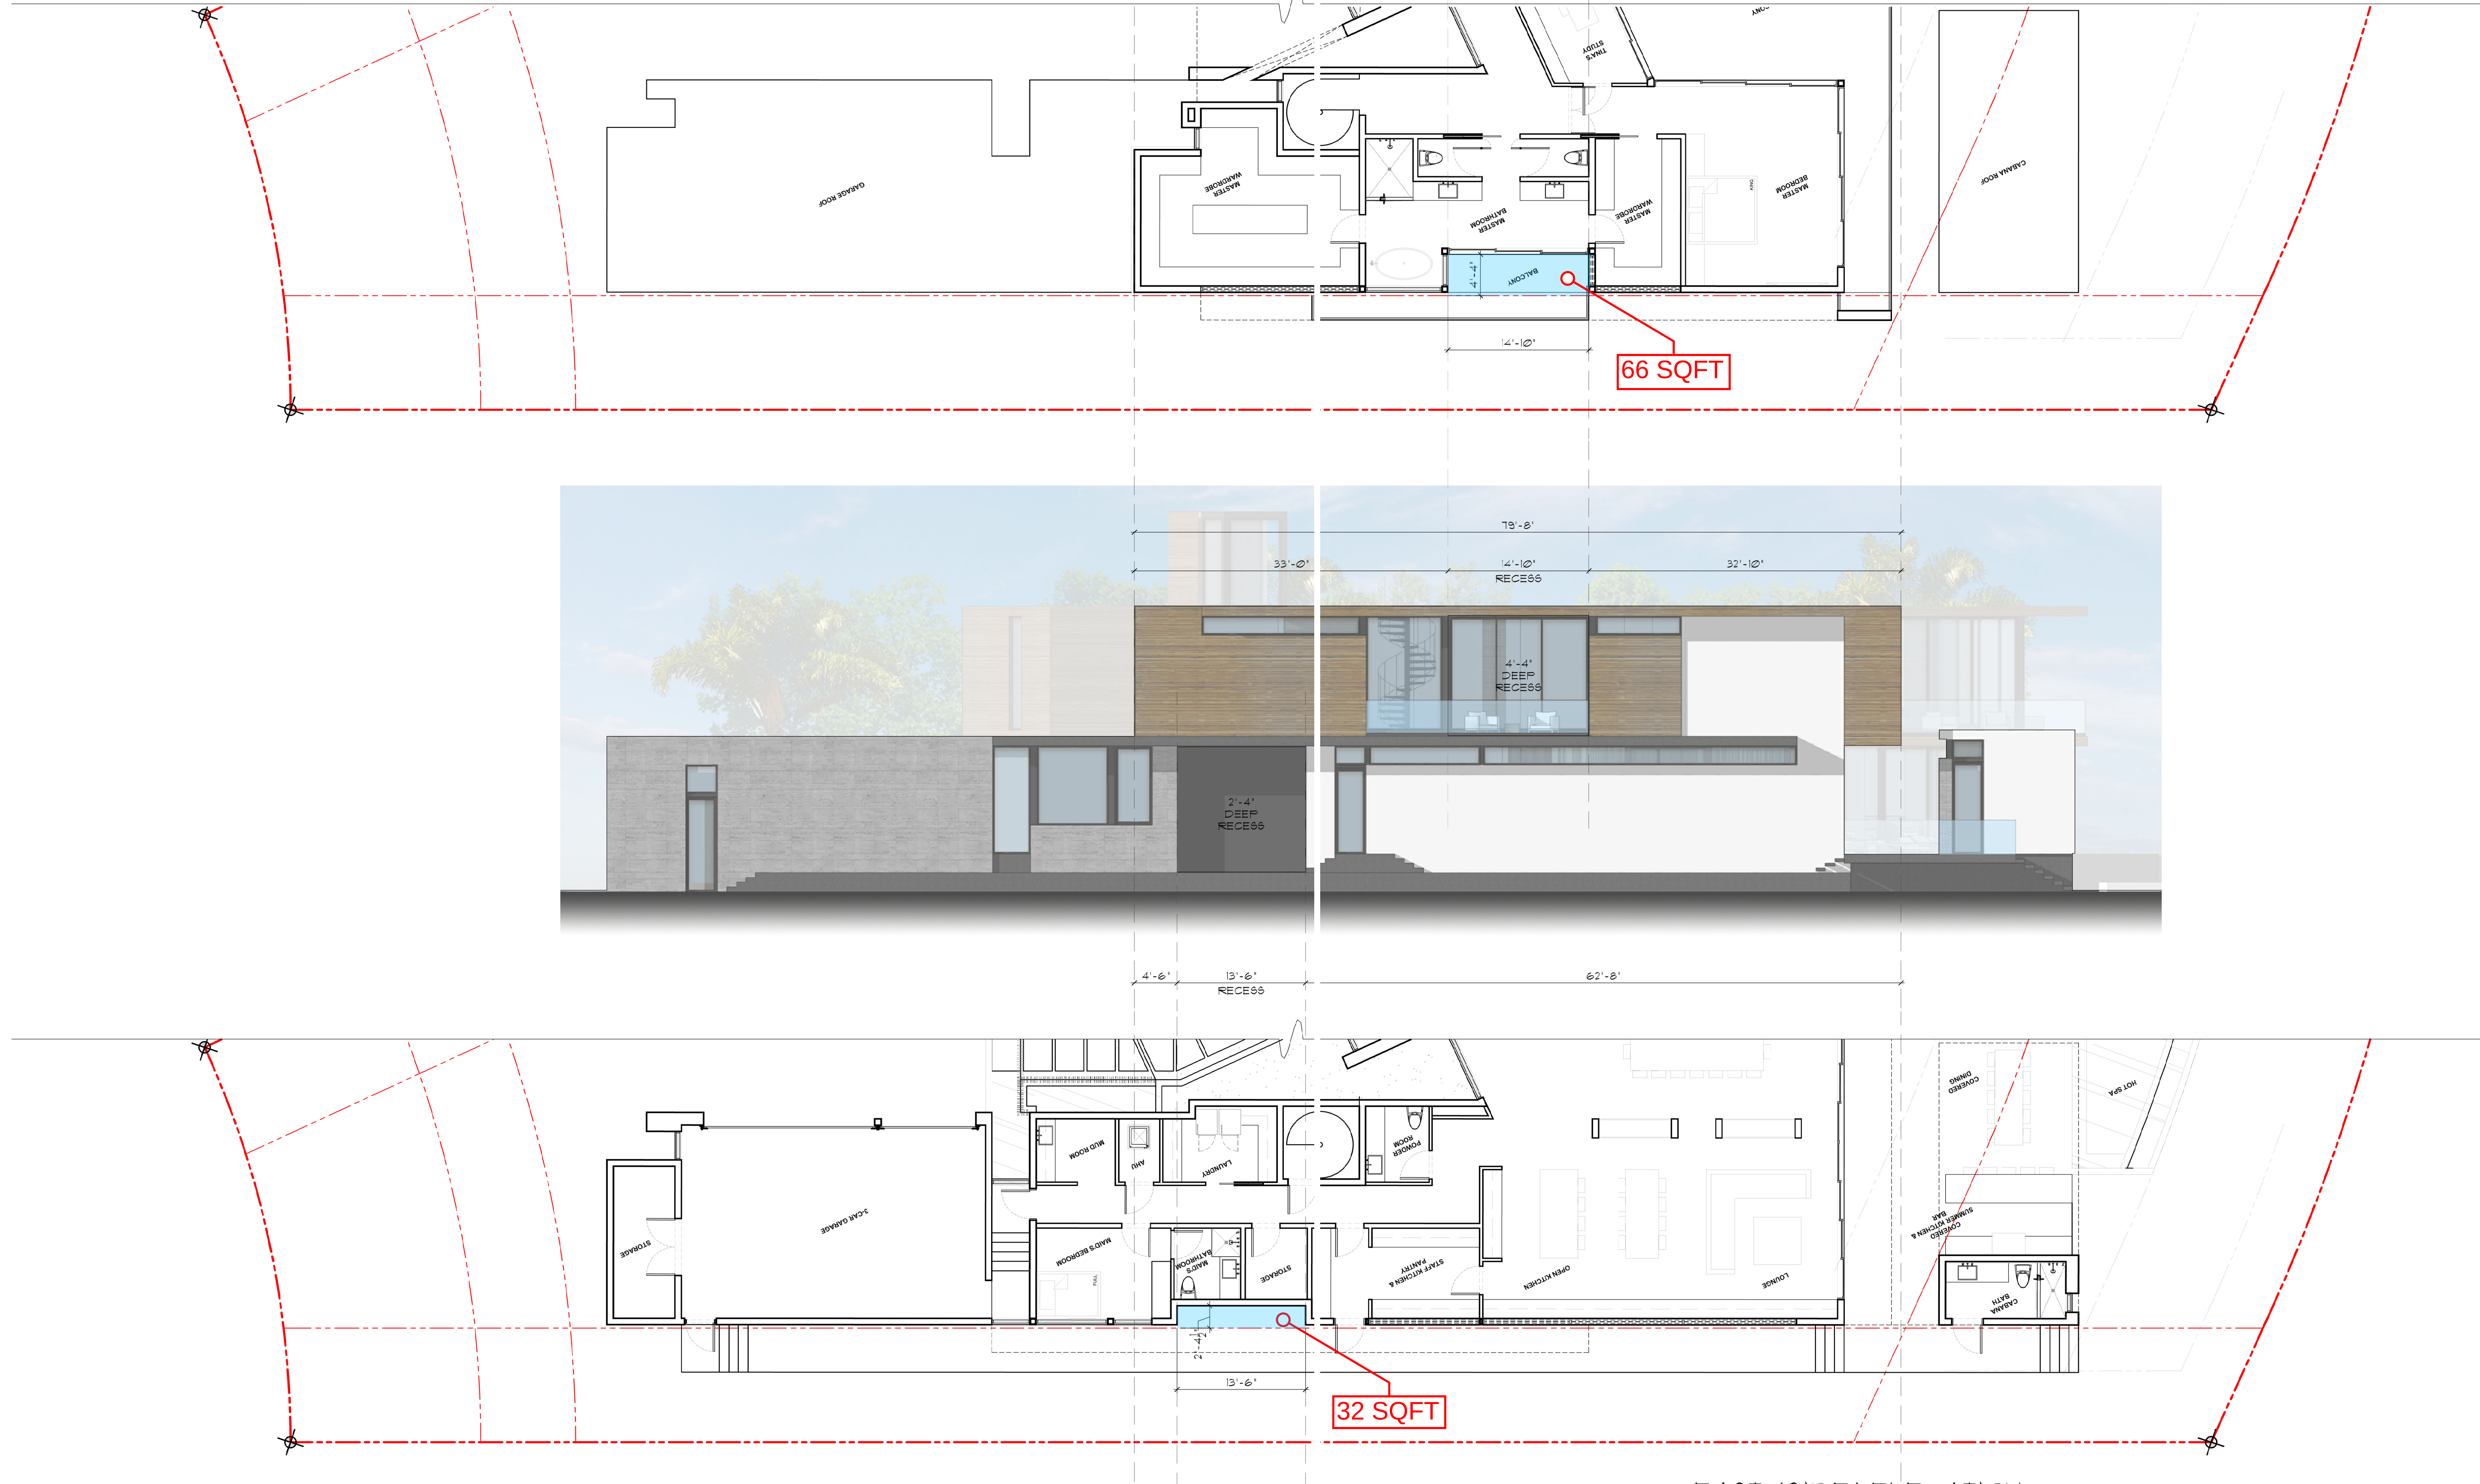


EAST (SIDE) ELEVATION


SCALE: 1/8" = 1'-0"

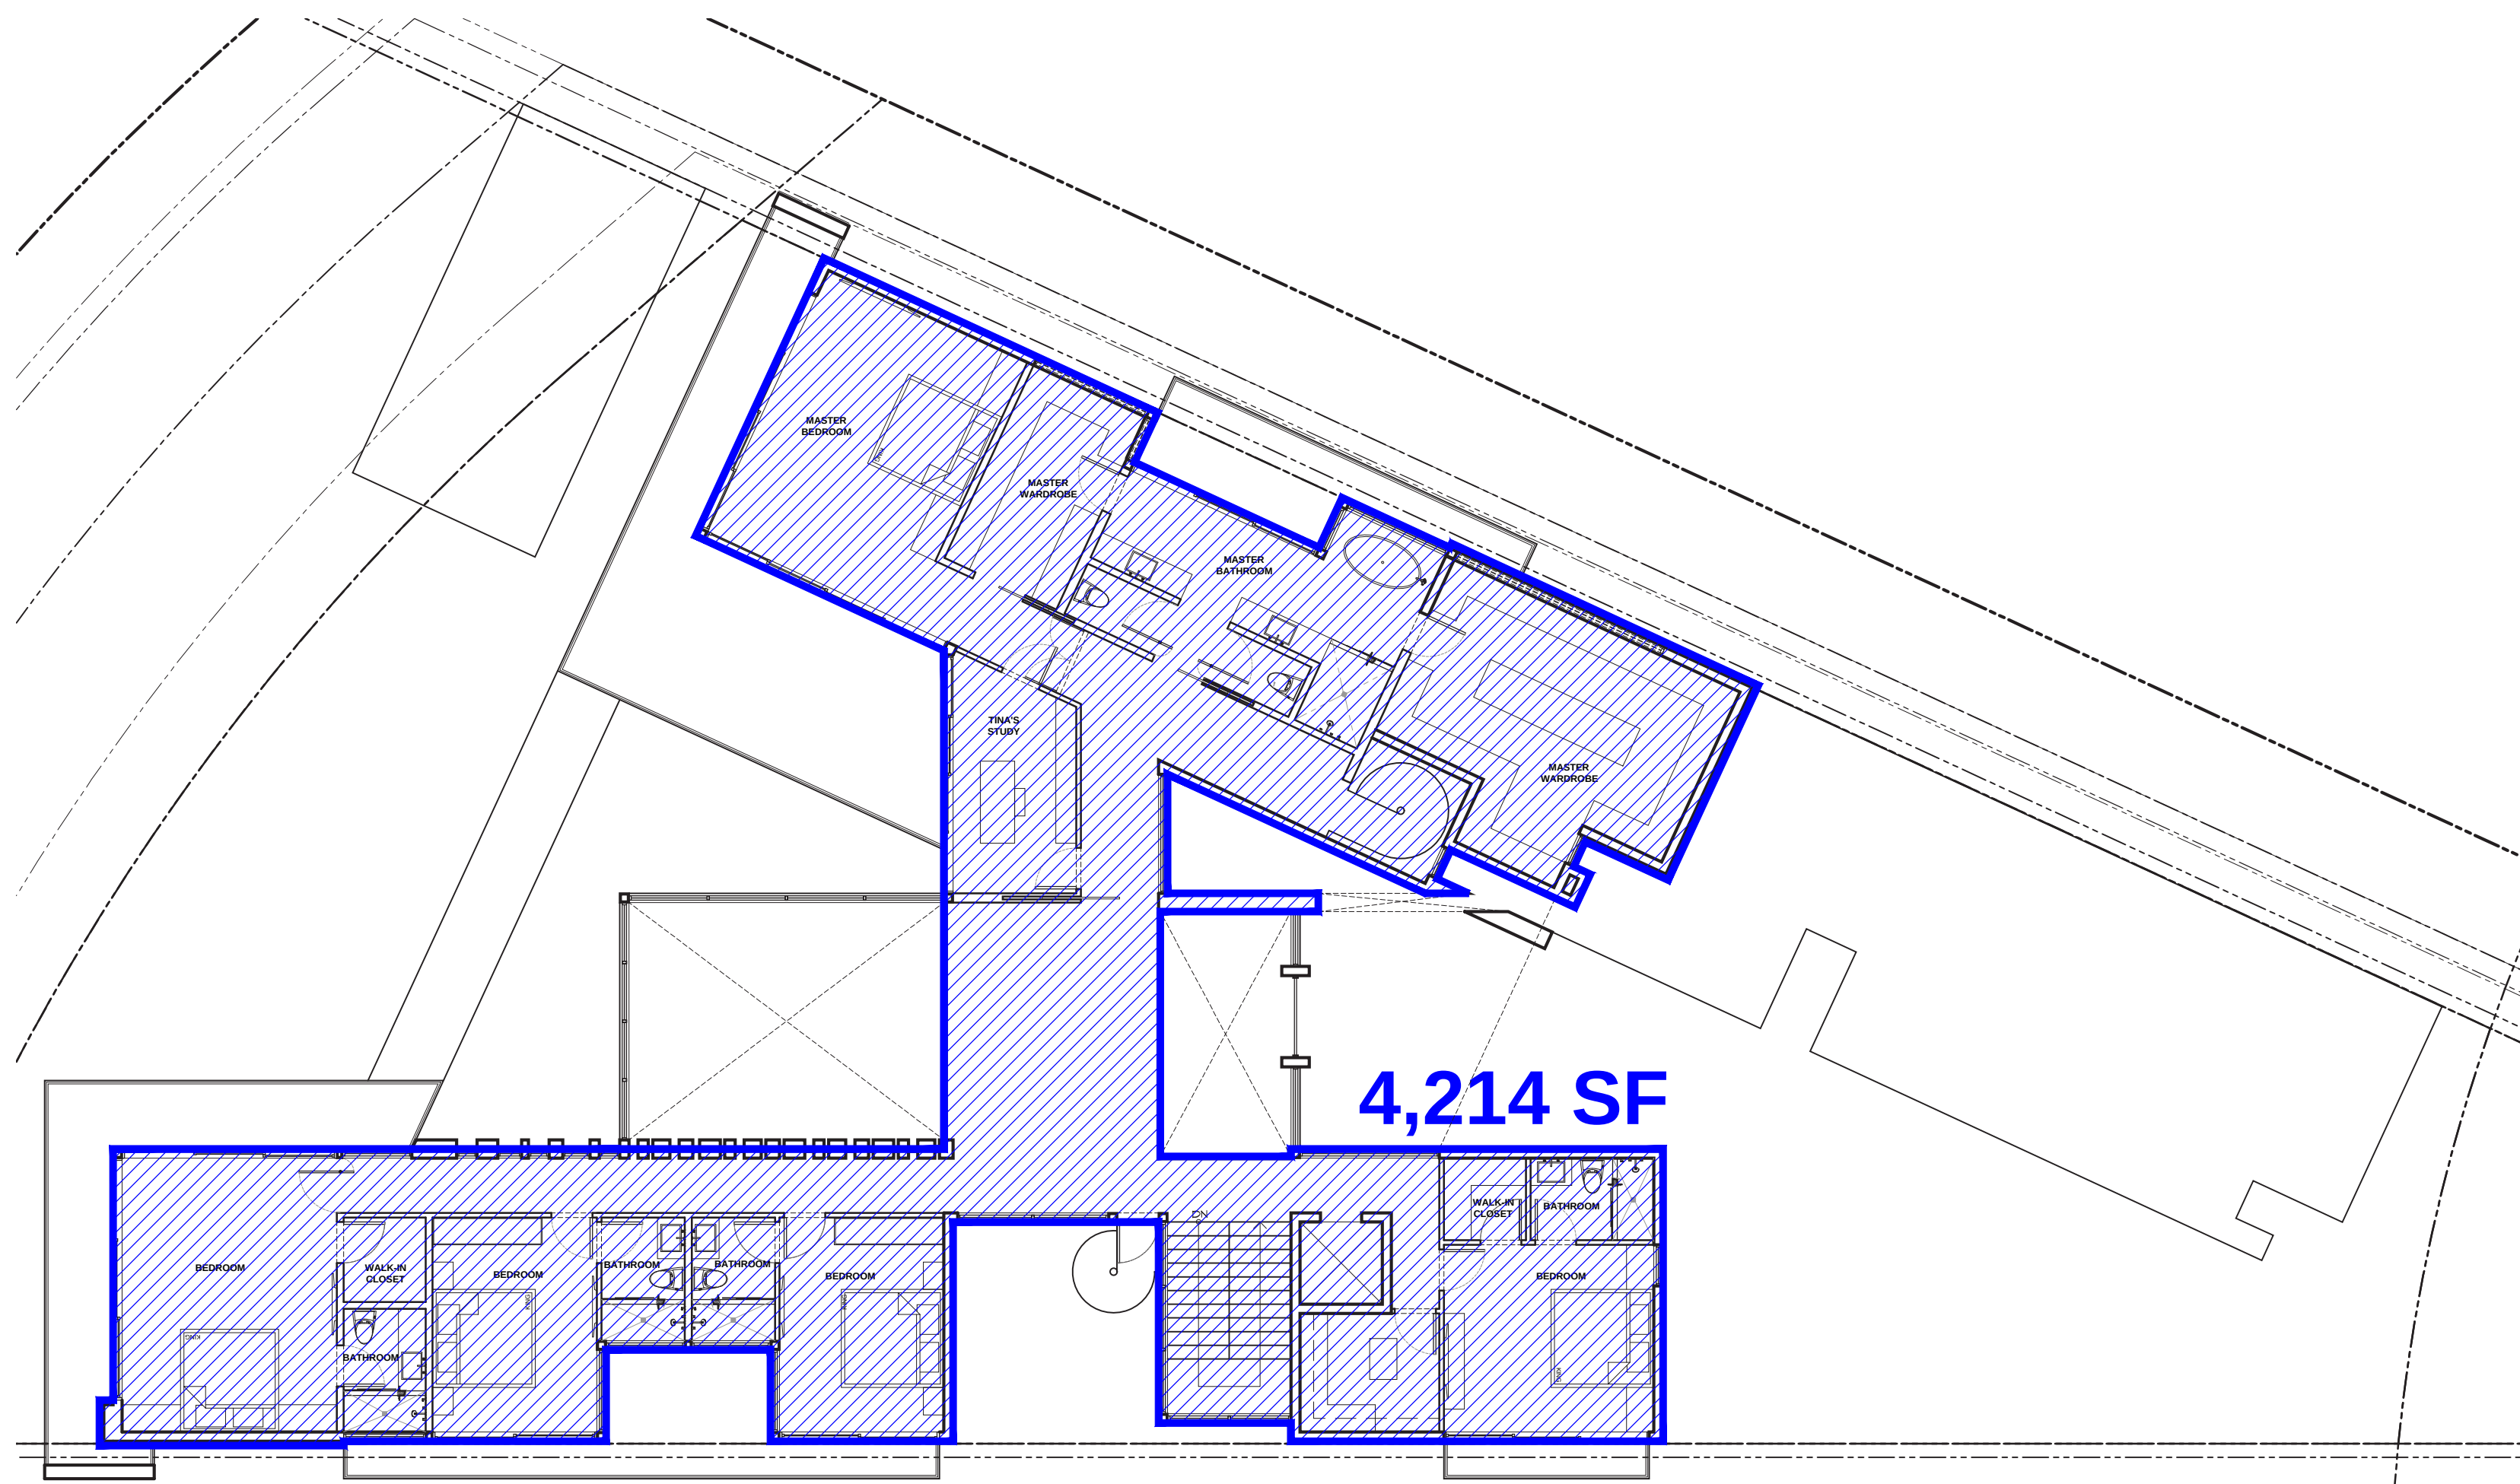

UNIT SIZE
SECOND FLOOR
SCALE: 3/32" = 1'-0"

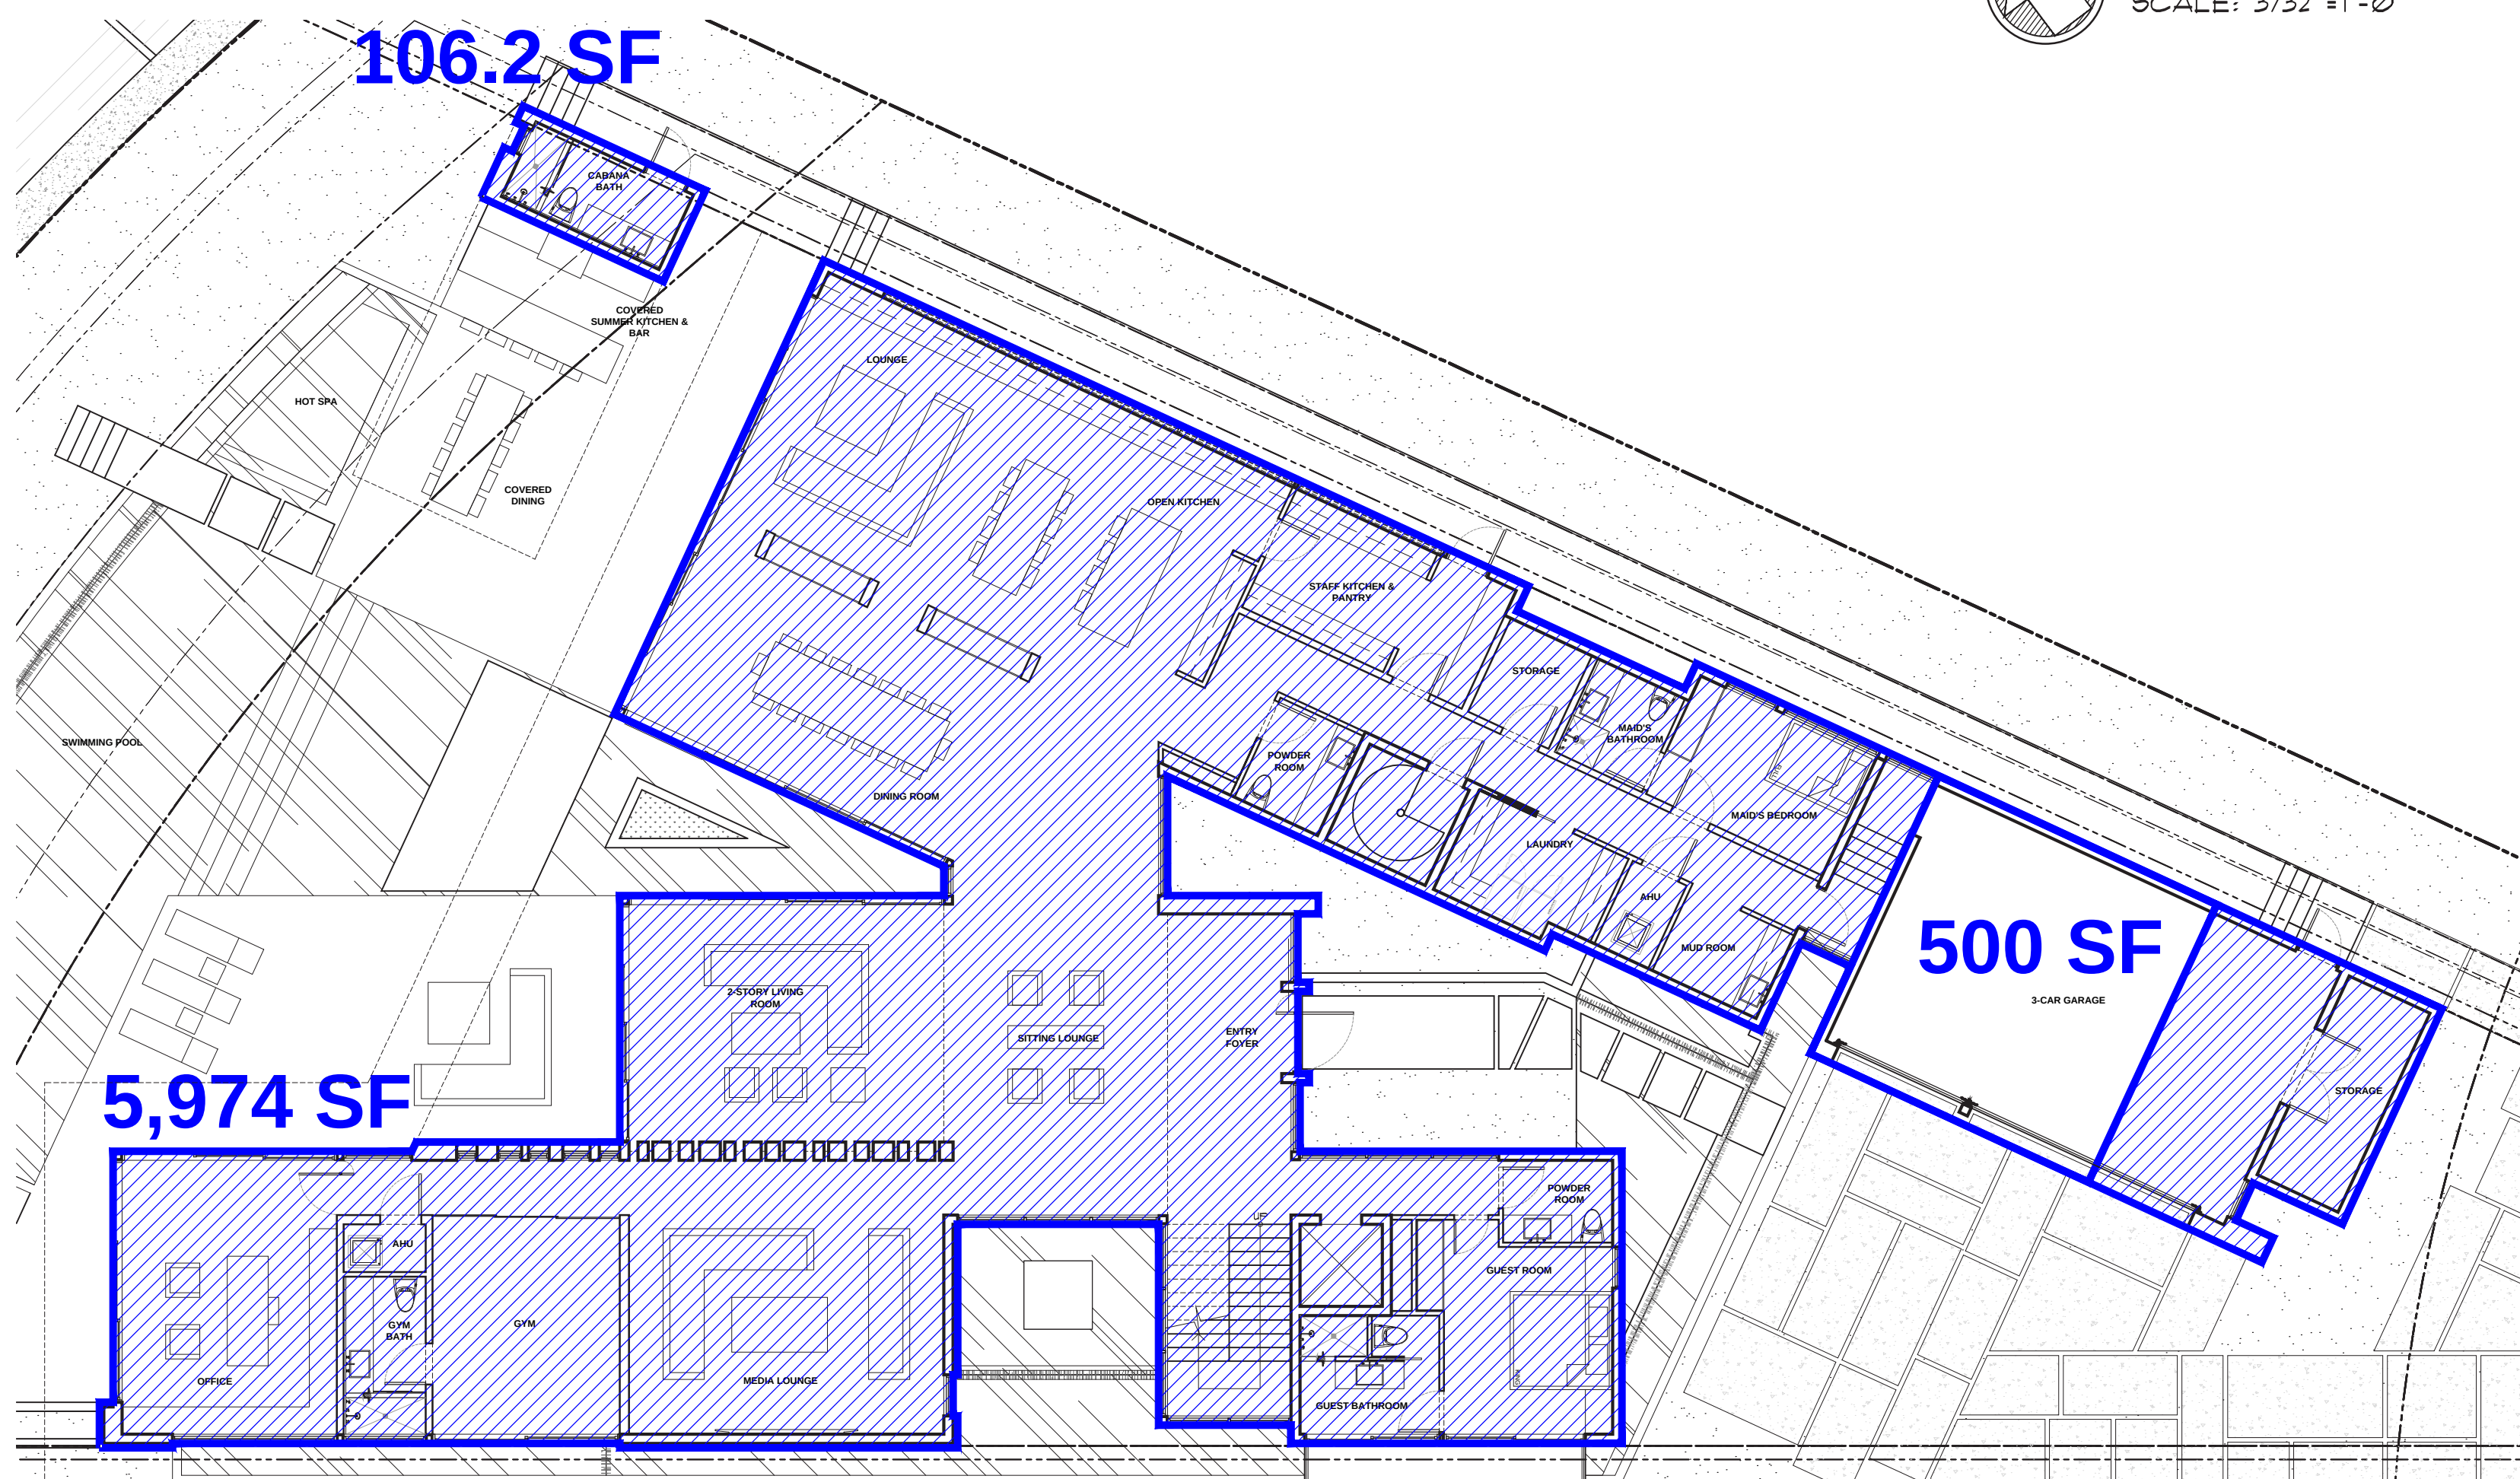

UNIT SIZE
FIRST FLOOR
SCALE: 3/32" = 1'-0"

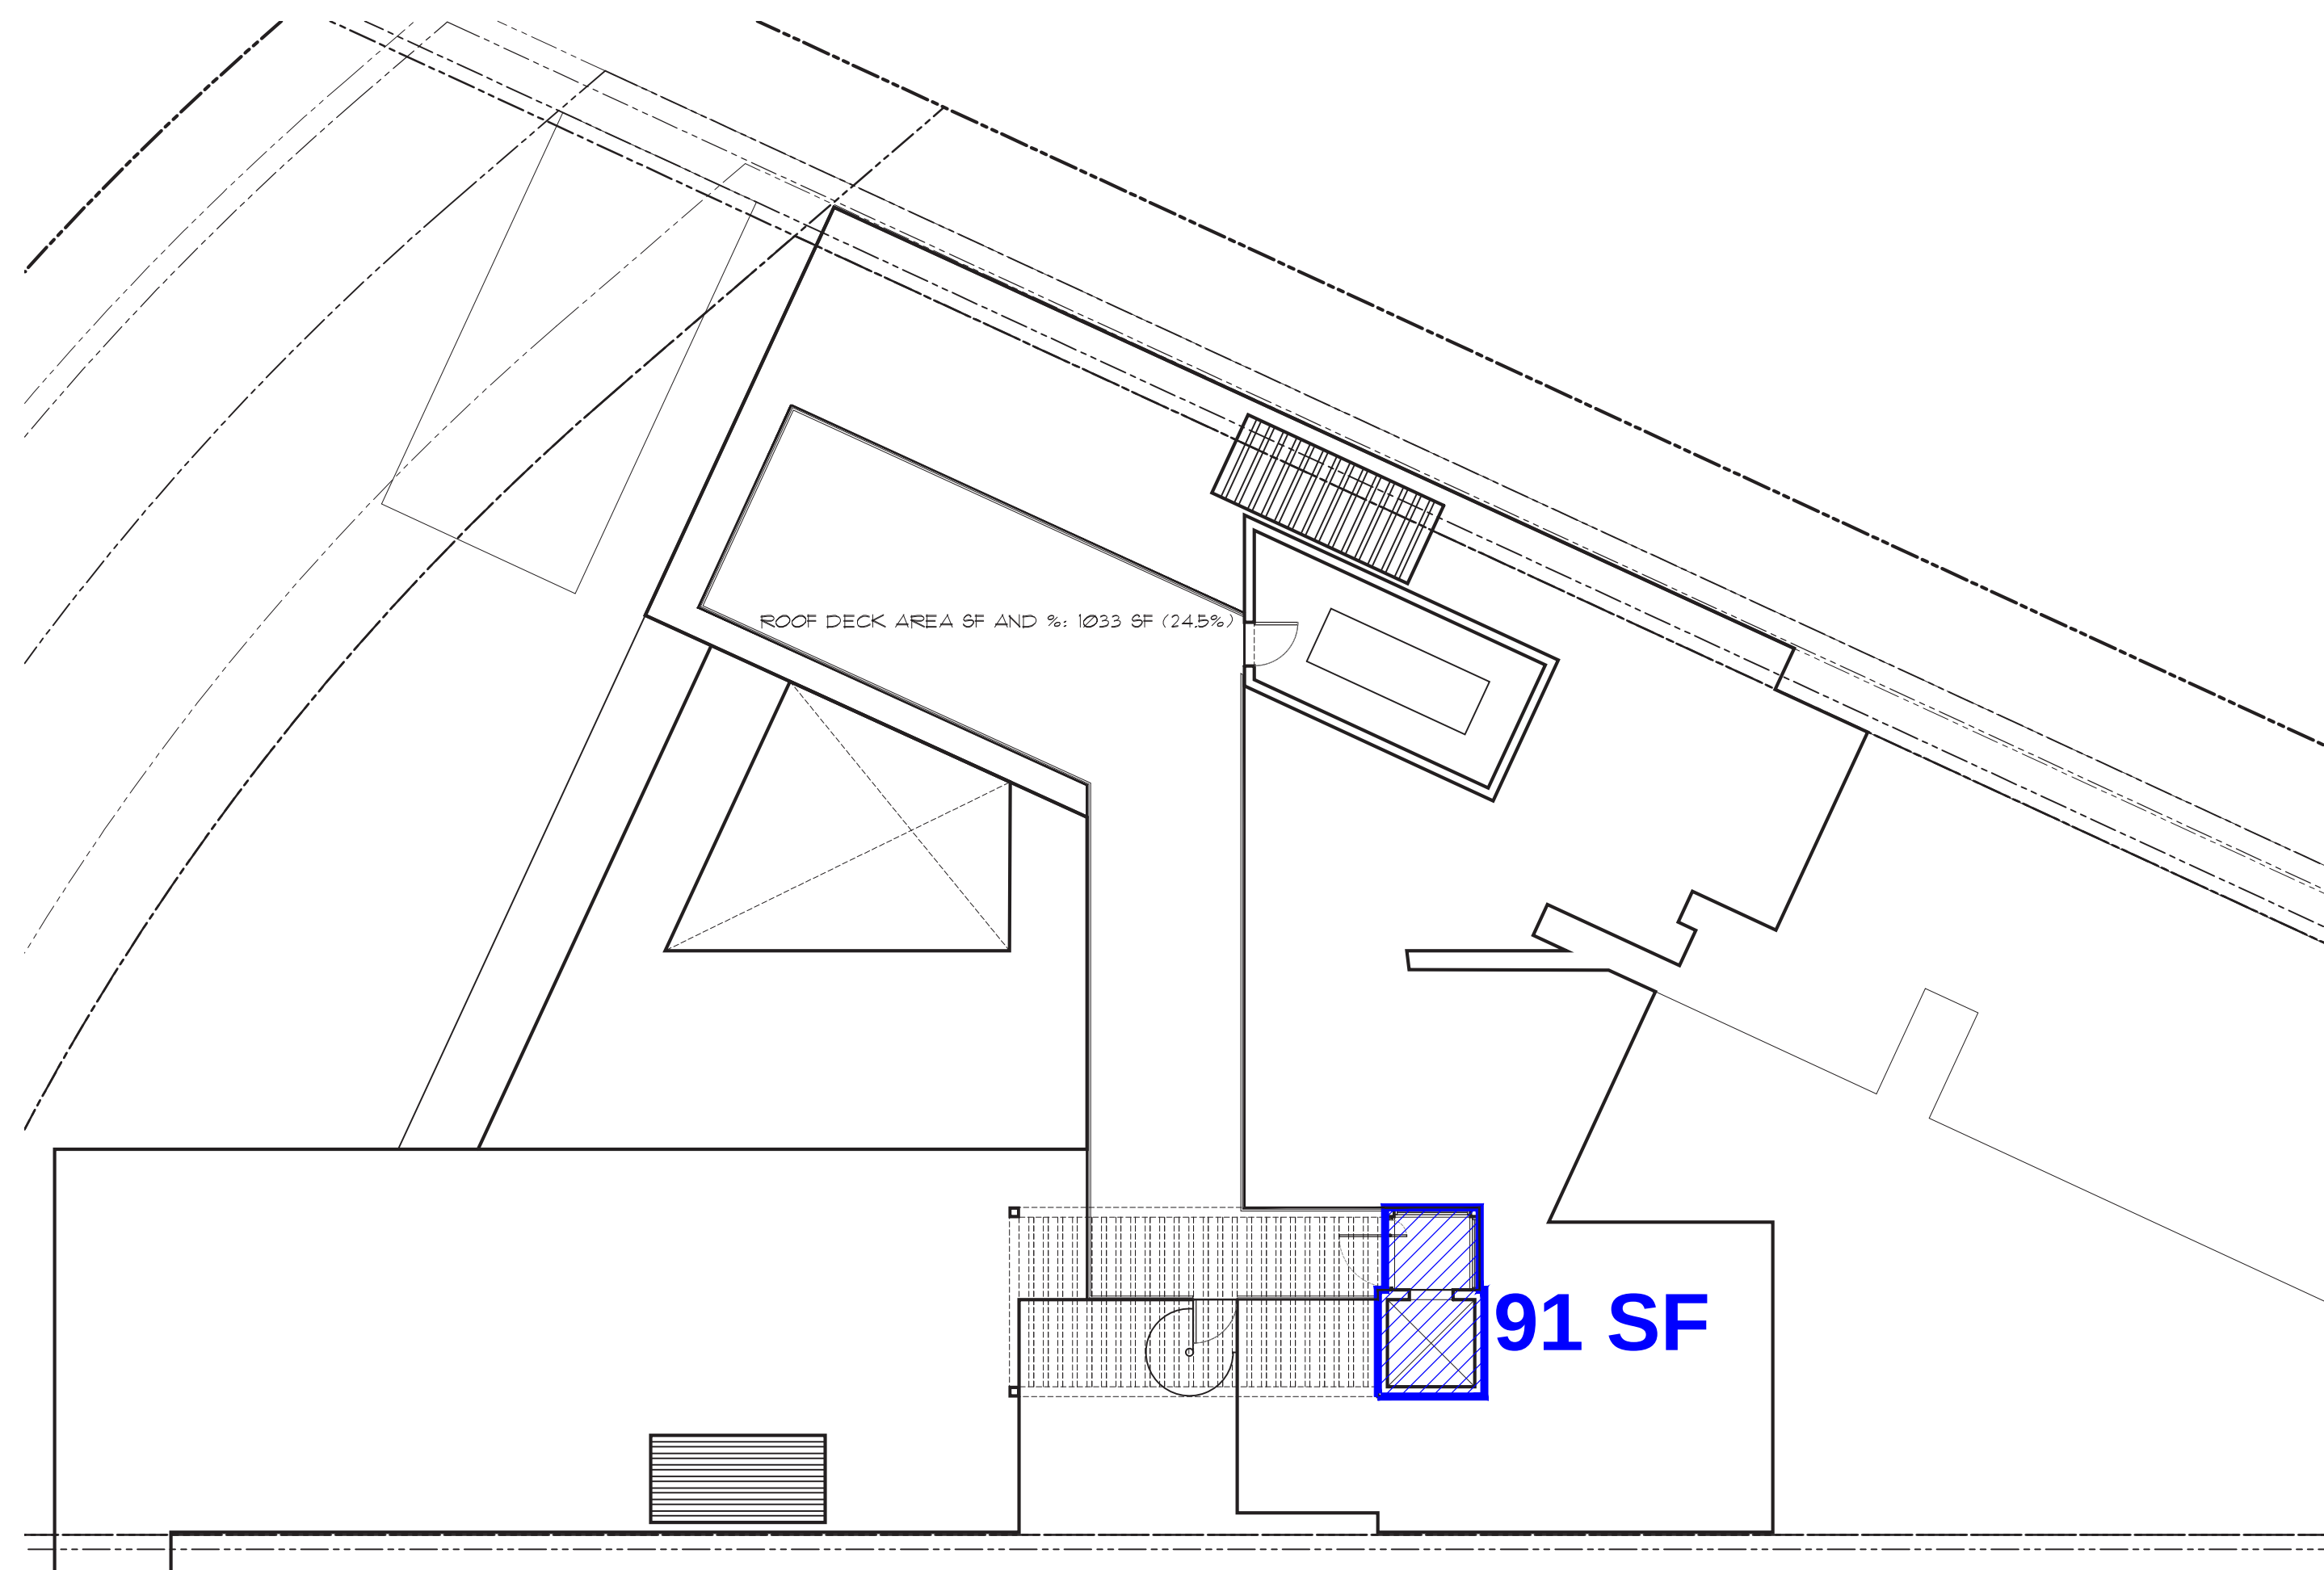

UNIT SIZE
ROOF DECK
SCALE: 3/32" = 1'-0"

UNIT SIZE :

LOT SIZE: _____ 21,497 S.F.

FIRST FLOOR _____ 6,080.2 S.F.

SECOND FLOOR _____ 4,214 S.F.

ROOF DECK _____ 91 S.F.

TOTAL PROPOSED _____ 10,385.2 S.F.
48%

MAX UNIT / LOT SIZE _____ 10,748.5 S.F.
(50% MAX)


CHOEFF LEVY FISCHMAN
ARCHITECTURE + DESIGN
(305) 434.8338
(305) 892.5292
www.clfarchitects.com
8425 Biscayne Blvd, suite 201
Miami, Florida 33138

(t) 305.434.8338
(f) 305.892.5292

8425 Biscayne Blvd, suite 201
Miami, Florida 33138

PRICE RESIDENCE
1649 22ND STREET, MIAMI BEACH,
FL 33140

seal

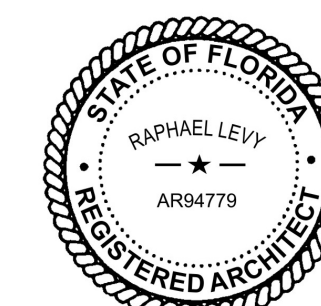

9/7/2021

Ralph Choeff
registered architect
AR0009679
AA26003009

comm no.
2111

date:
06/25/2021


revised:

sheet no.


A-008

LOT COVERAGE:

LOT SIZE:	21,497 S.F.
FIRST FLOOR	5,974 S.F.
CABANA	106.2 S.F.
COVERED TERRACE EXCEEDING 5'	254 S.F.
TOTAL	6,334.02 S.F. 29.5%
MAX LOT COVERAGE	6,449.1 S.F. (30% MAX)

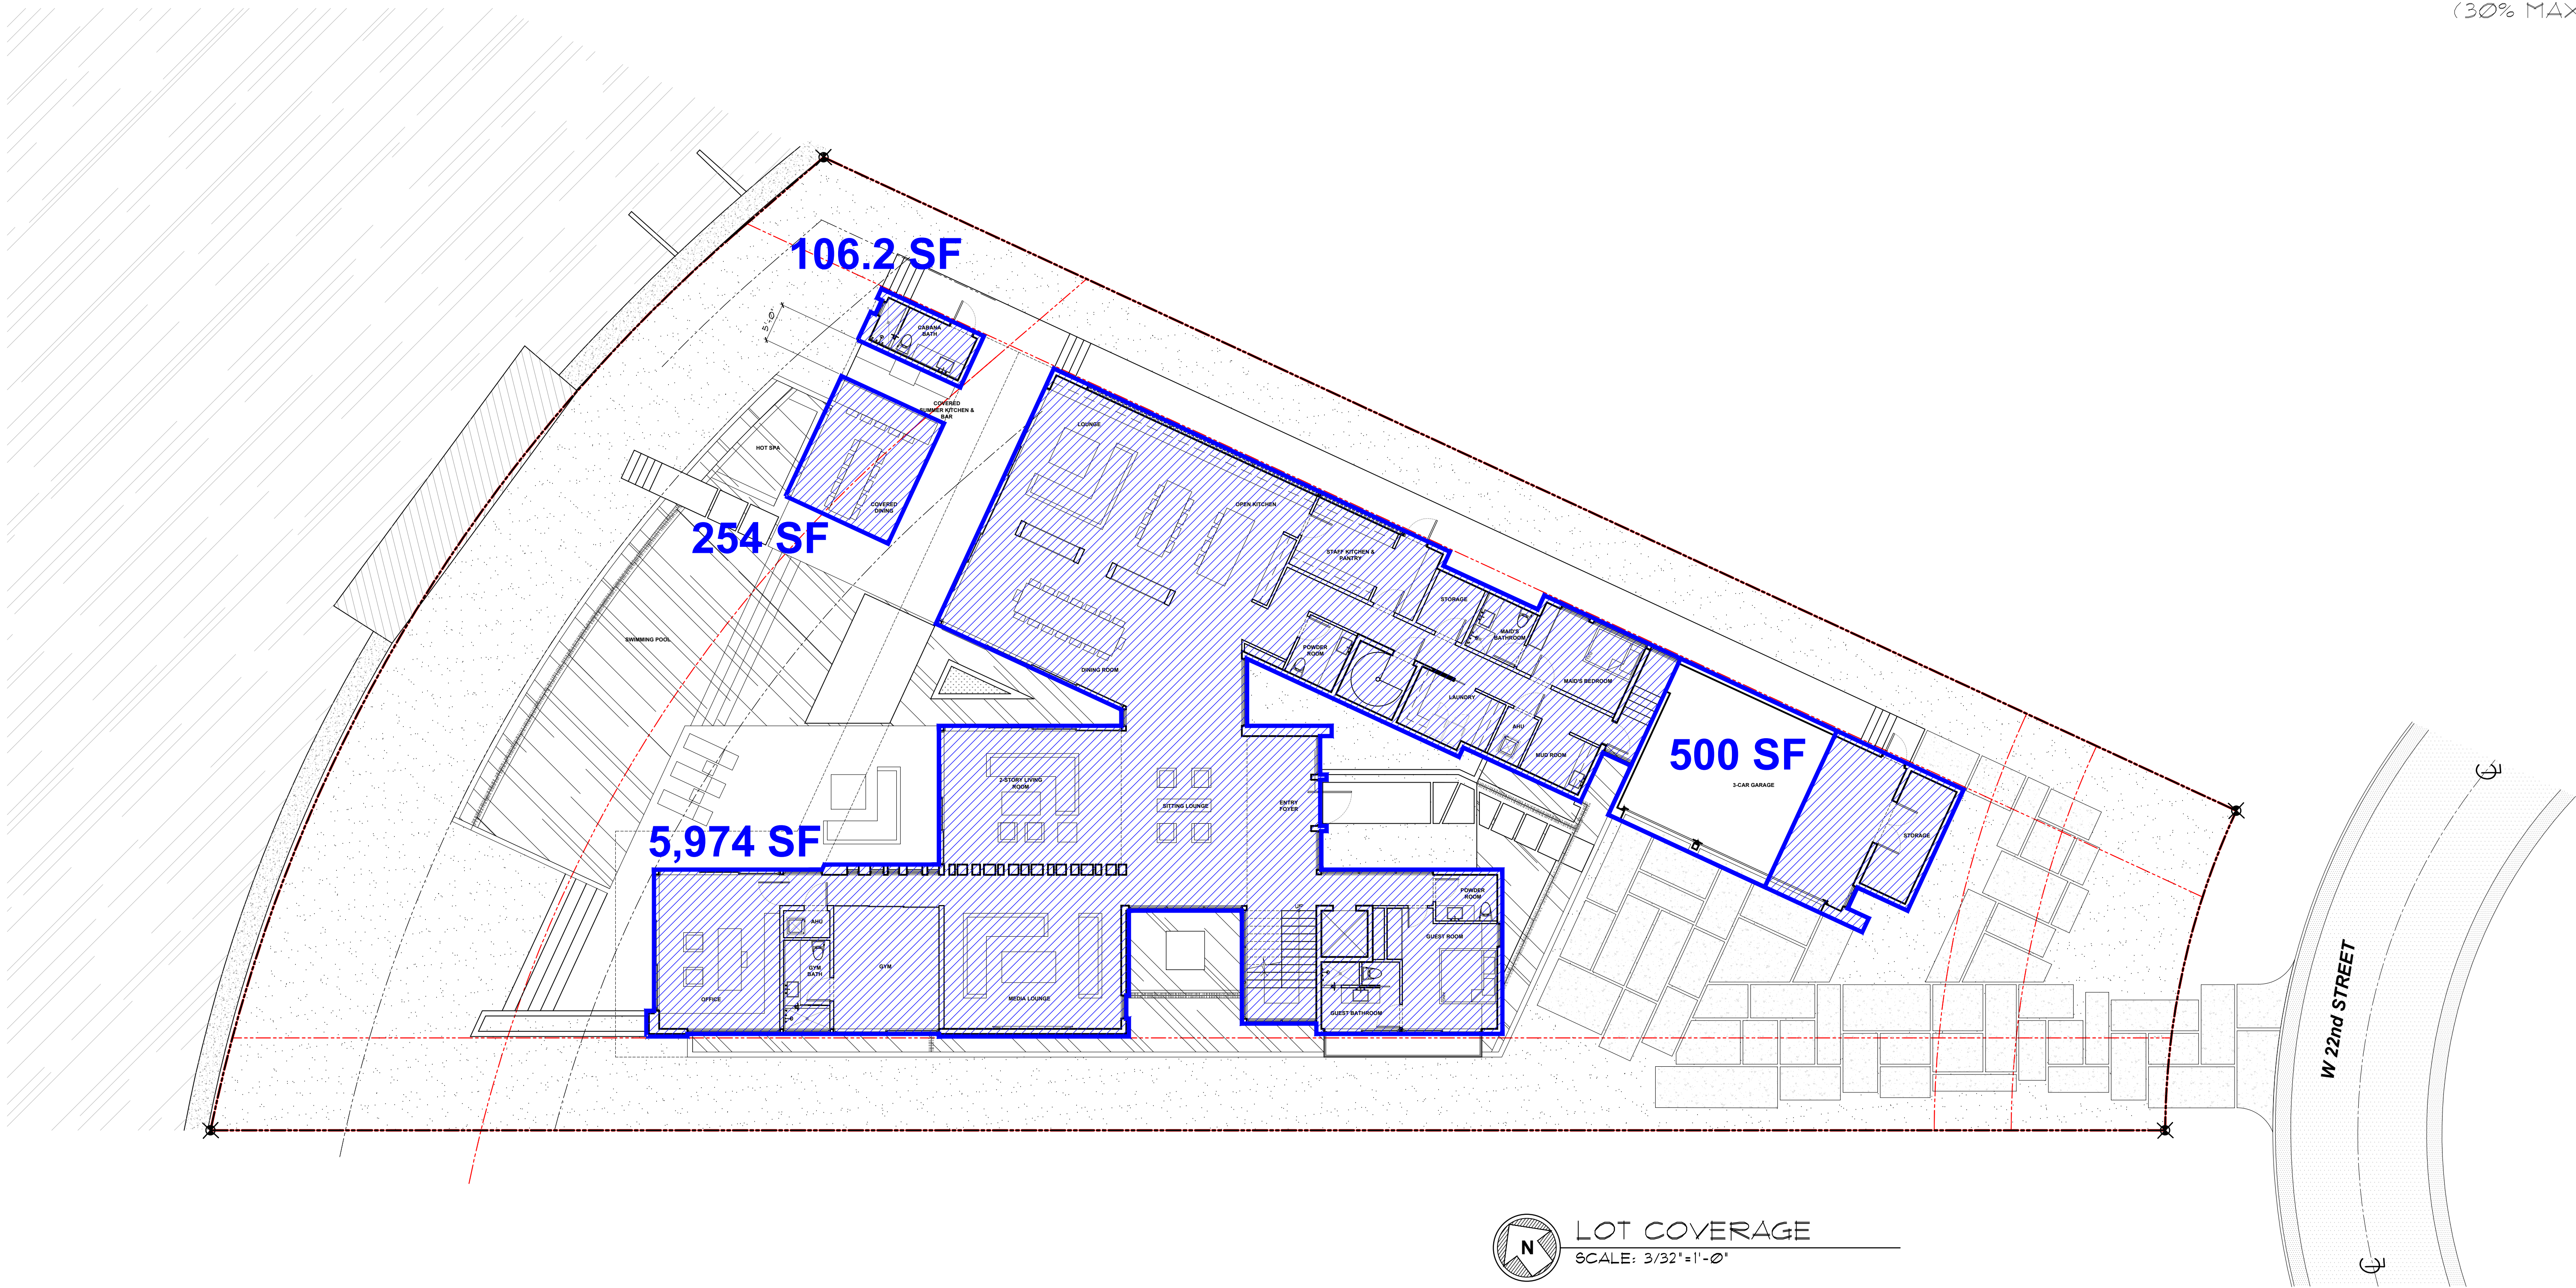

PRICE RESIDENCE
1649 22ND STREET, MIAMI BEACH,
FL 33140

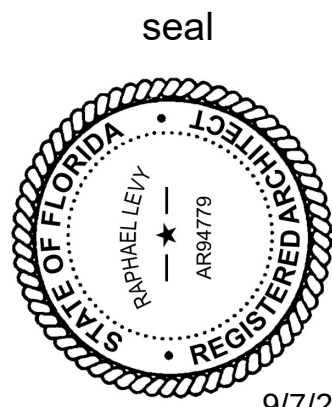

9/7/2021
Ralph Choeff
registered architect
AR0009679
AA26003009

comm no.
2111

date:
06/25/2021

revised:

sheet no.

A-009

FRONT YARD CALCULATIONS

AREA:	1,480 S. F.	100%
IMPERVIOUS AREA:	732 S. F.	49.5%
PERVIOUS AREA:	748 S. F.	50.5% (50% MIN)


REAR YARD CALCULATIONS

AREA:	4,974 S. F.	10
IMPERVIOUS AREA:	998 S. F.	2
PERVIOUS AREA:	3,976 S. F.	8
		(

LEGEND

 IMPERVIOUS AREA:

PERVIOUS AREA:

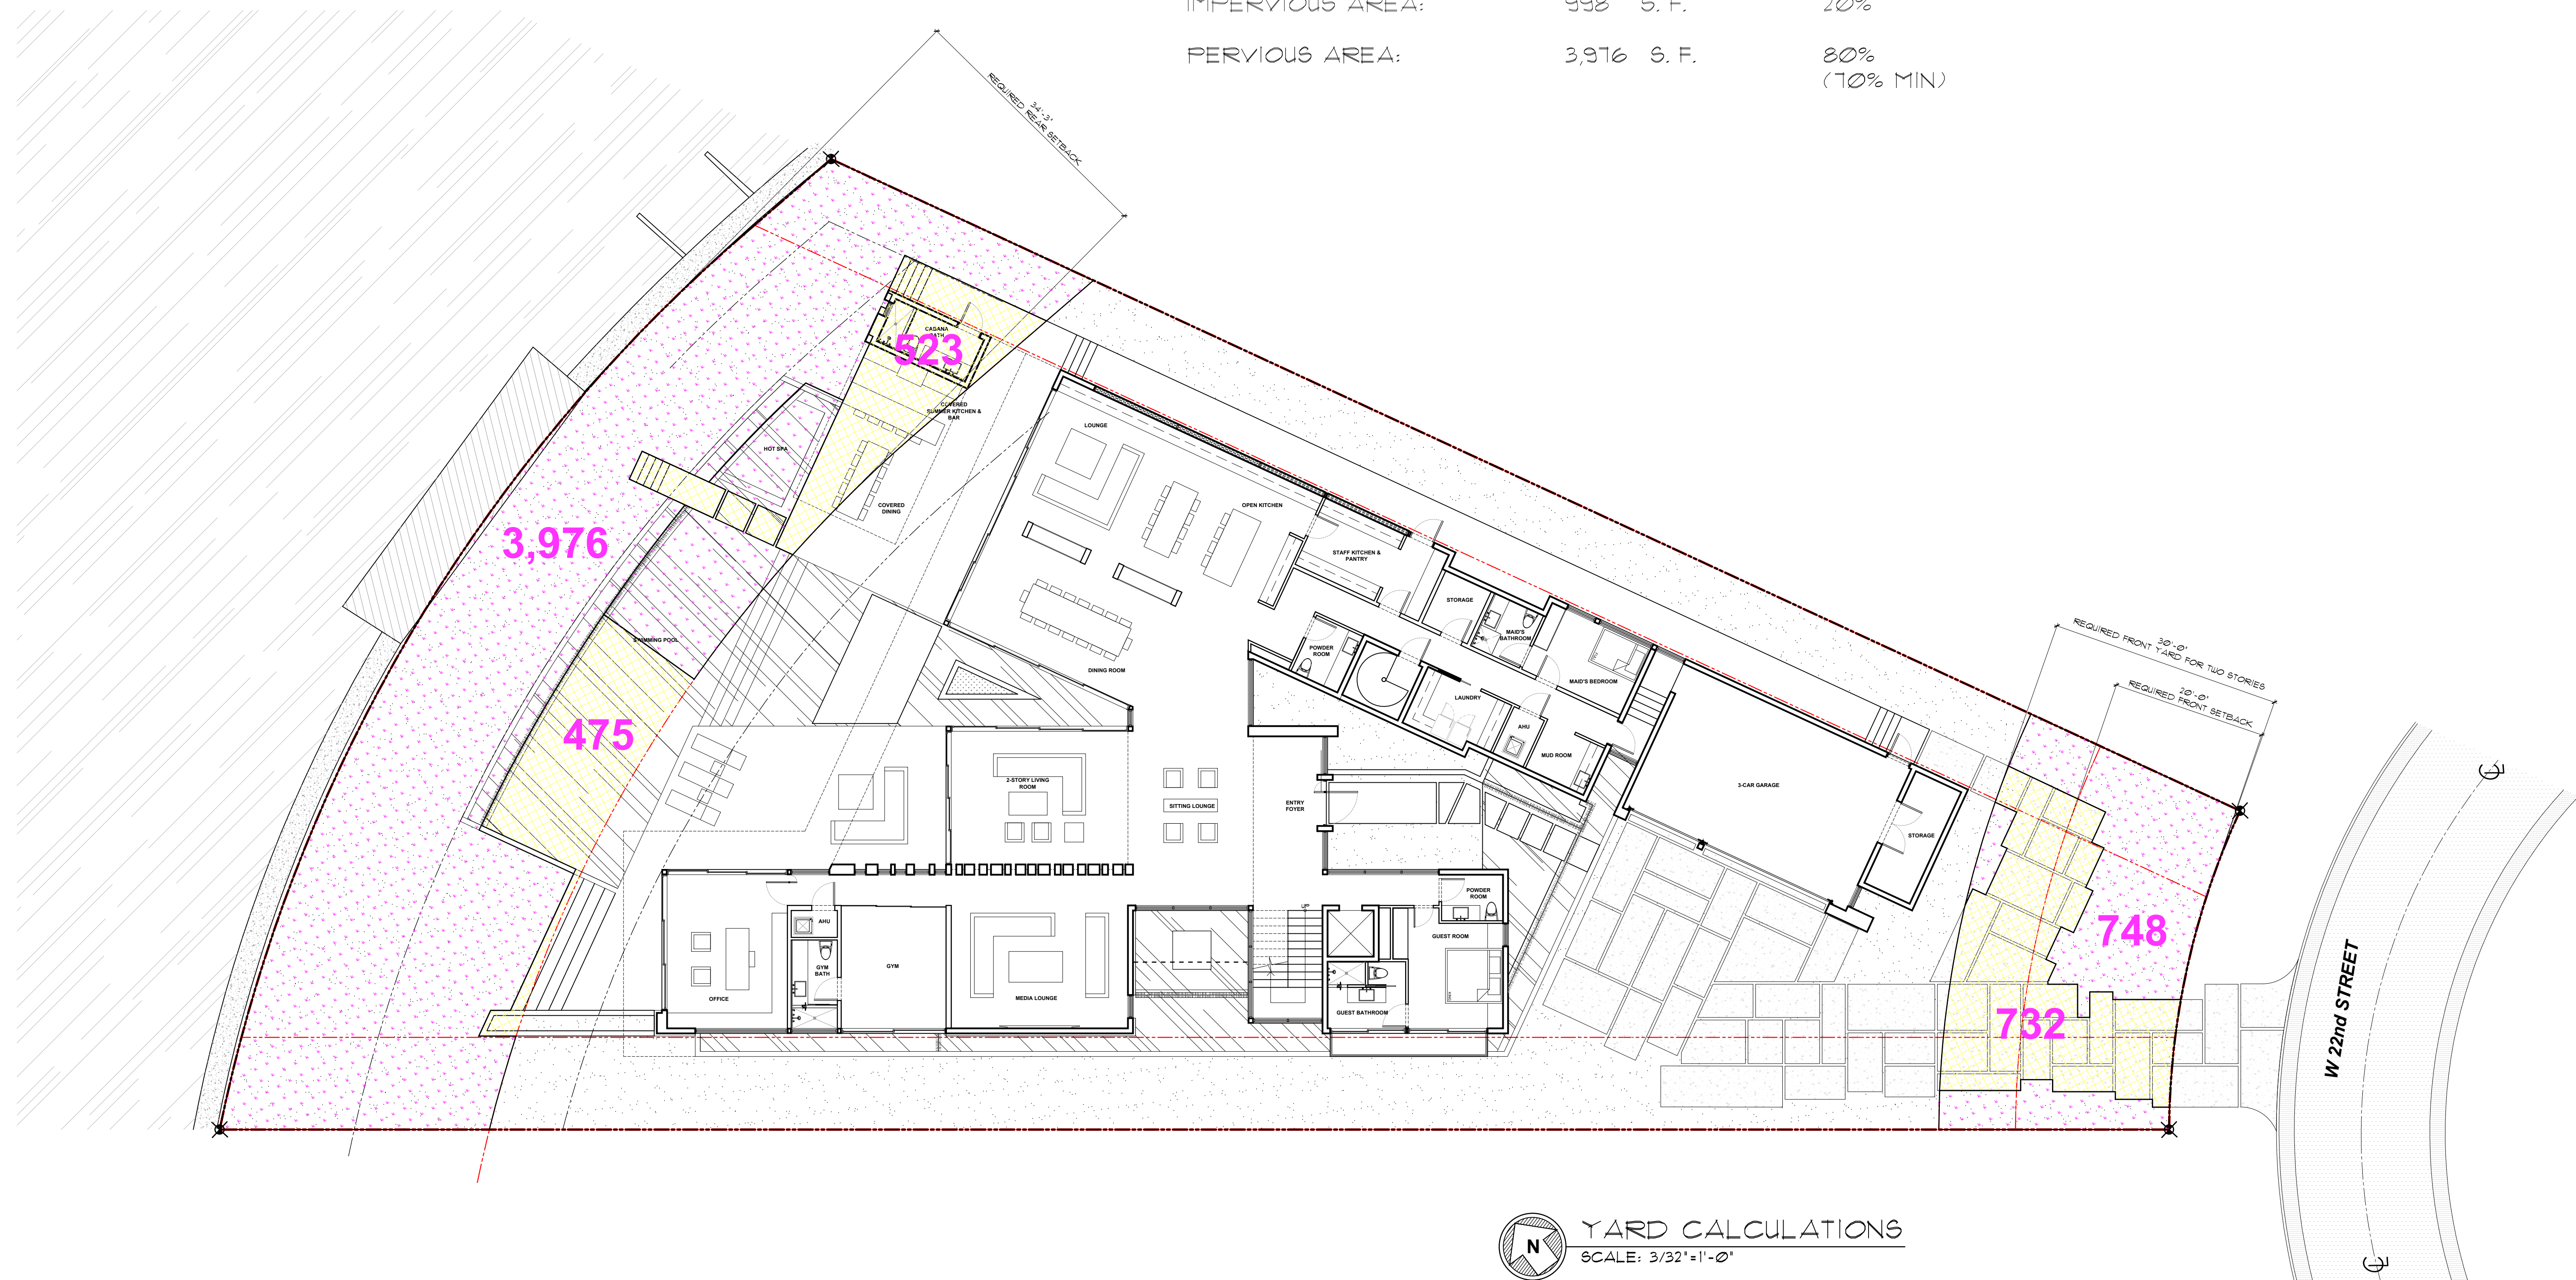

 YARD CALCULATIONS
SCALE: 3/32" = 1'-0"

PRICE RESIDENCE
1649 22ND STREET, MIAMI BEACH,
FL 33140


CHOEFF LEVY FISCHMAN
ARCHITECTURE + DESIGN

8425 Biscayne Blvd, suite 201
Miami, Florida 33138

(t) 305.434.8338
(f) 305.892.5292

www.ellarchitects.com

seal

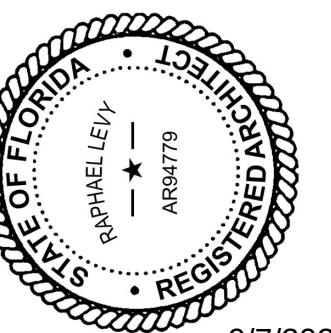

7/2021

Ralph Choeff
Registered architect
AR0009679
AA26003009

comm no.
2111

date:
06/25/2021

revised:

sheet no.

A-010

seal



Ralph Choëff
registered architect
AR0009679
AA26003009

comm no.
2111


date:
06/25/2021

revised:


sheet no.

A-100

1 SITE PLAN
A-100 Scale: 3/32" = 1'-0"

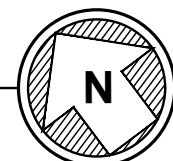

seal

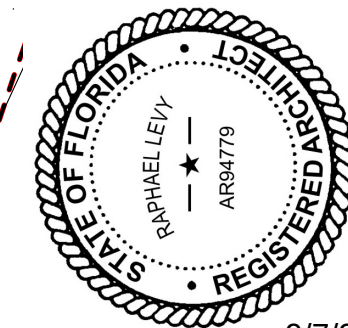

Ralph Choeff
registered architect
AR0009679
AA26003009



comm no.
2111


date:
08/25/2021

revised:

sheet no.



A-101

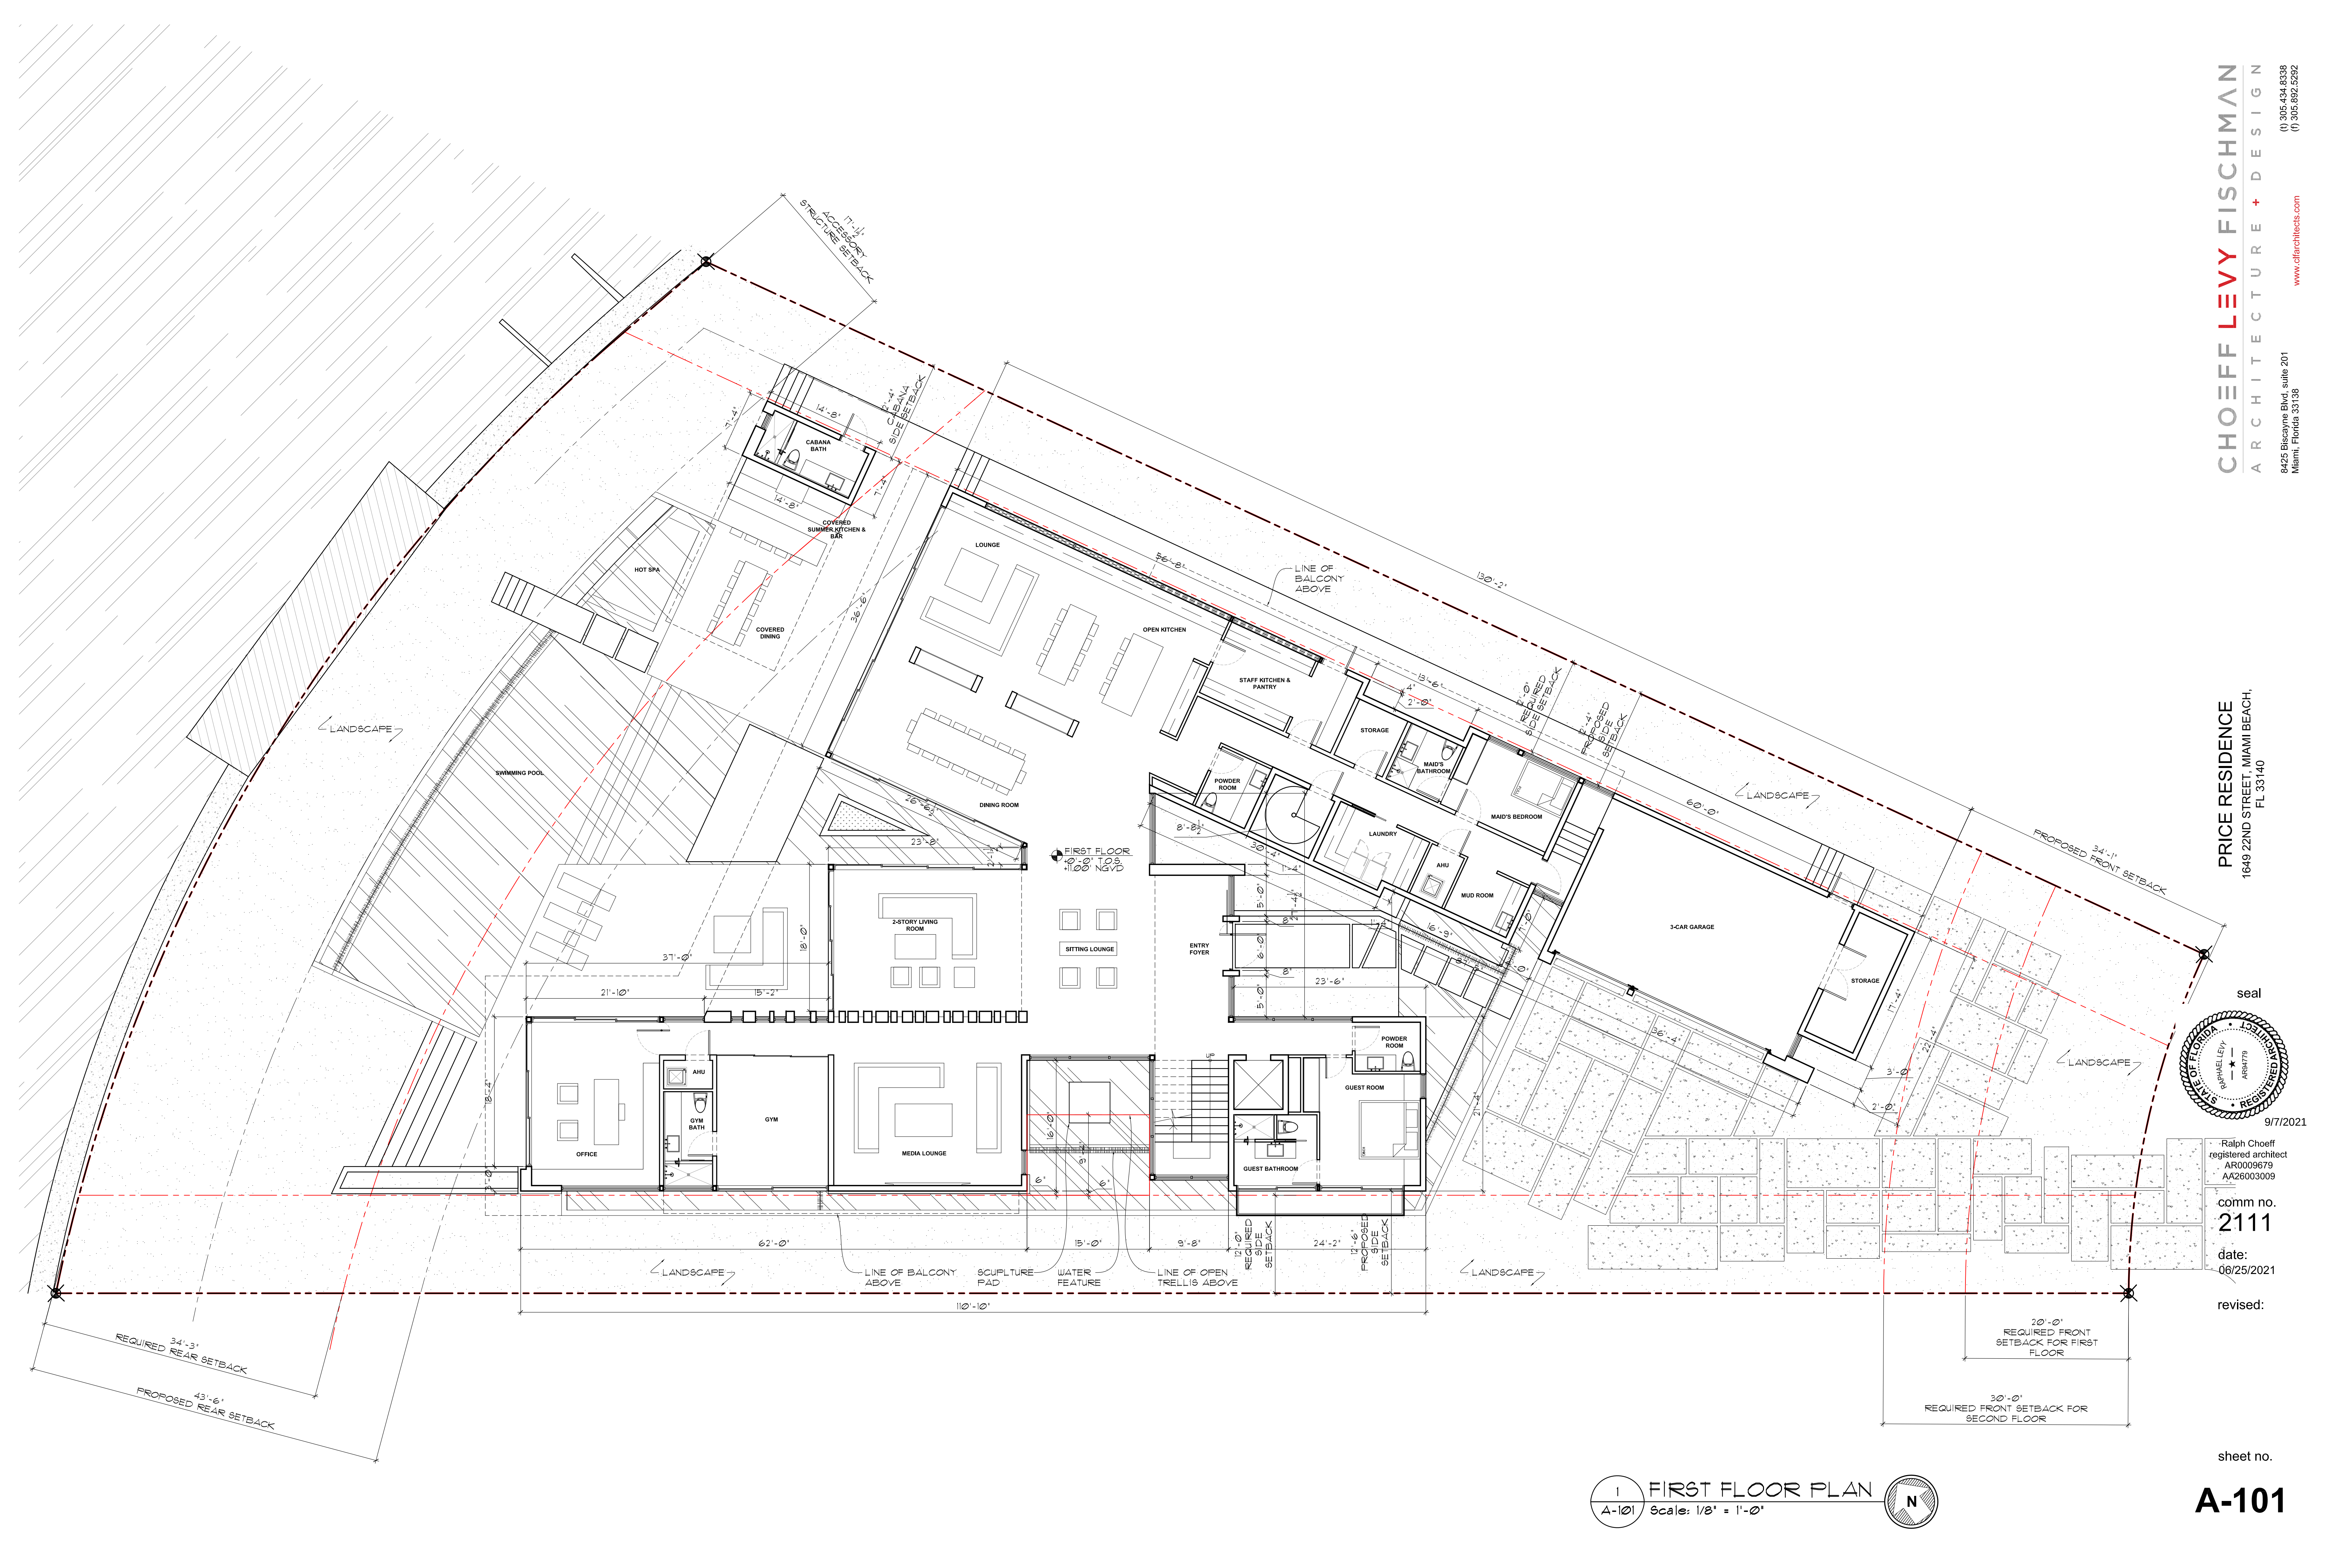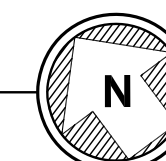

 

sheet no.

UPDATE BACKGROUND

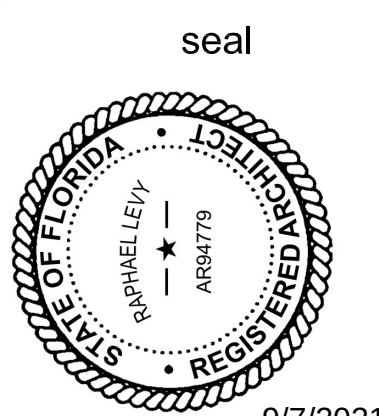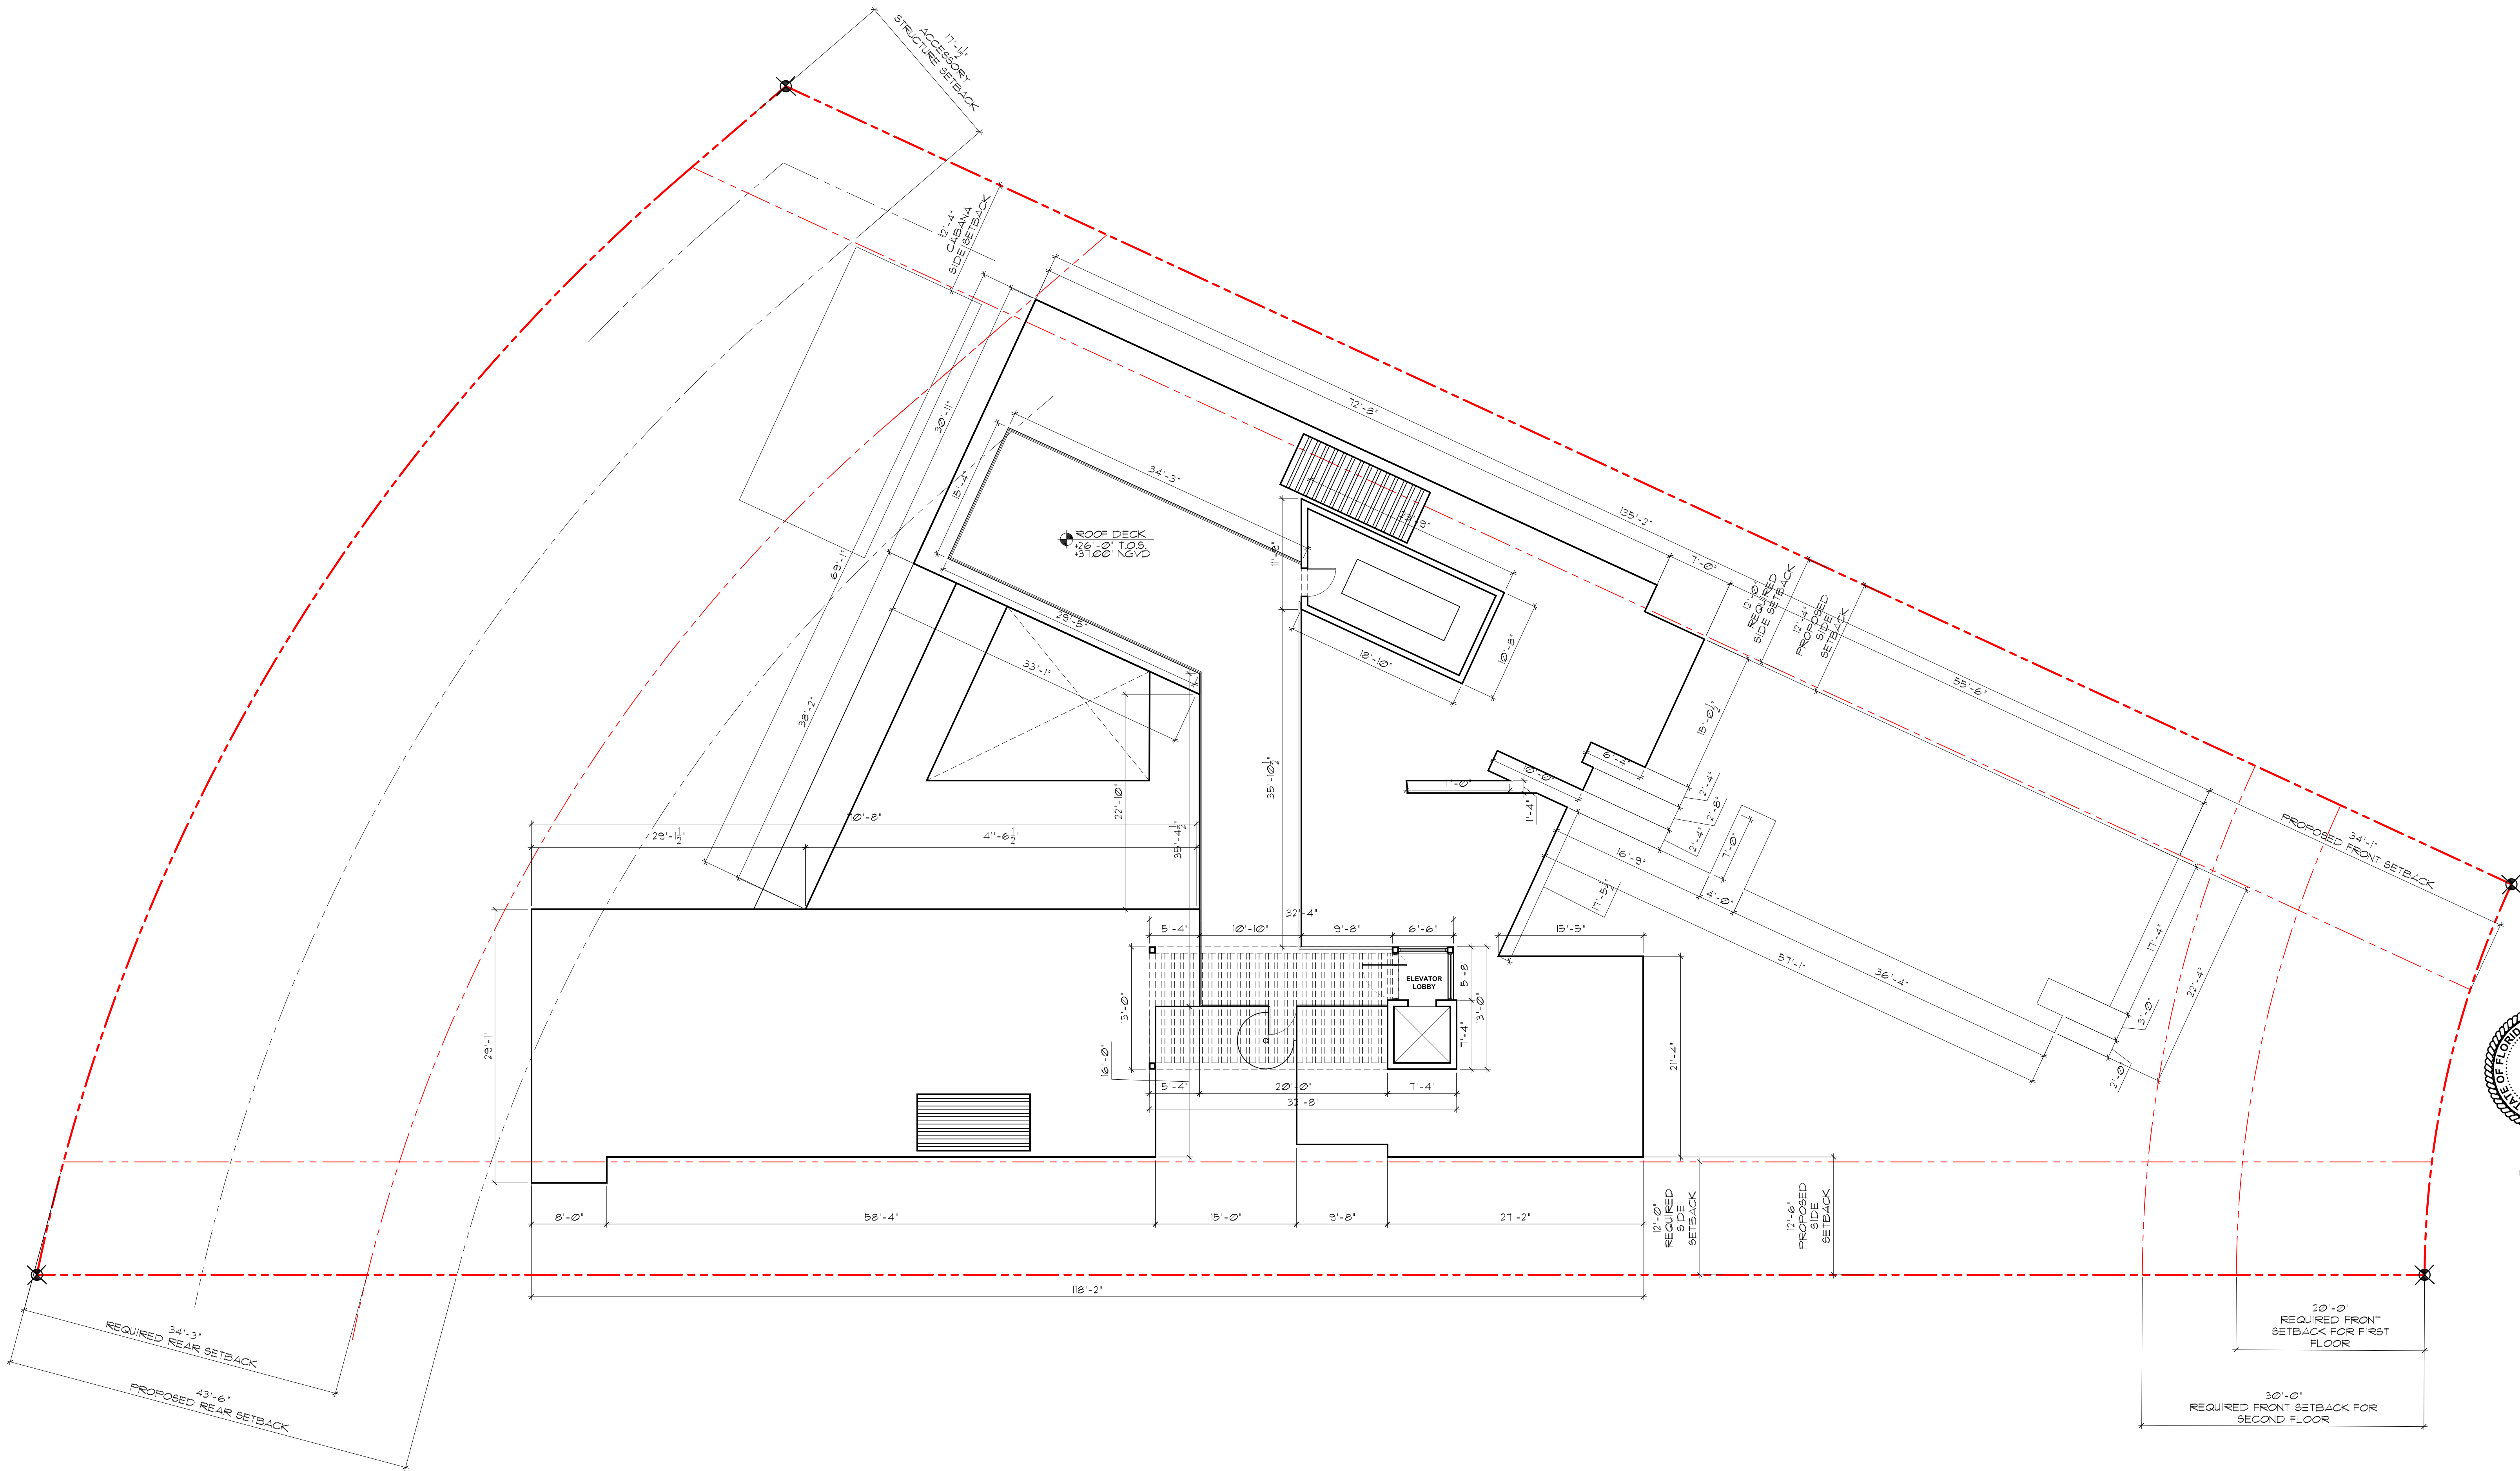


PRICE RESIDENCE
1649 22ND STREET, MIAMI BEACH,
FL 33140



9/7/2021
Ralph Choëff
registered architect
AR0009679
AA26003009
comm no.
2111
date:
06/25/2021
revised:

sheet no.

A-103

1 ROOF PLAN
A-103 Scale: 1/8" = 1'-0"

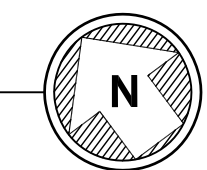

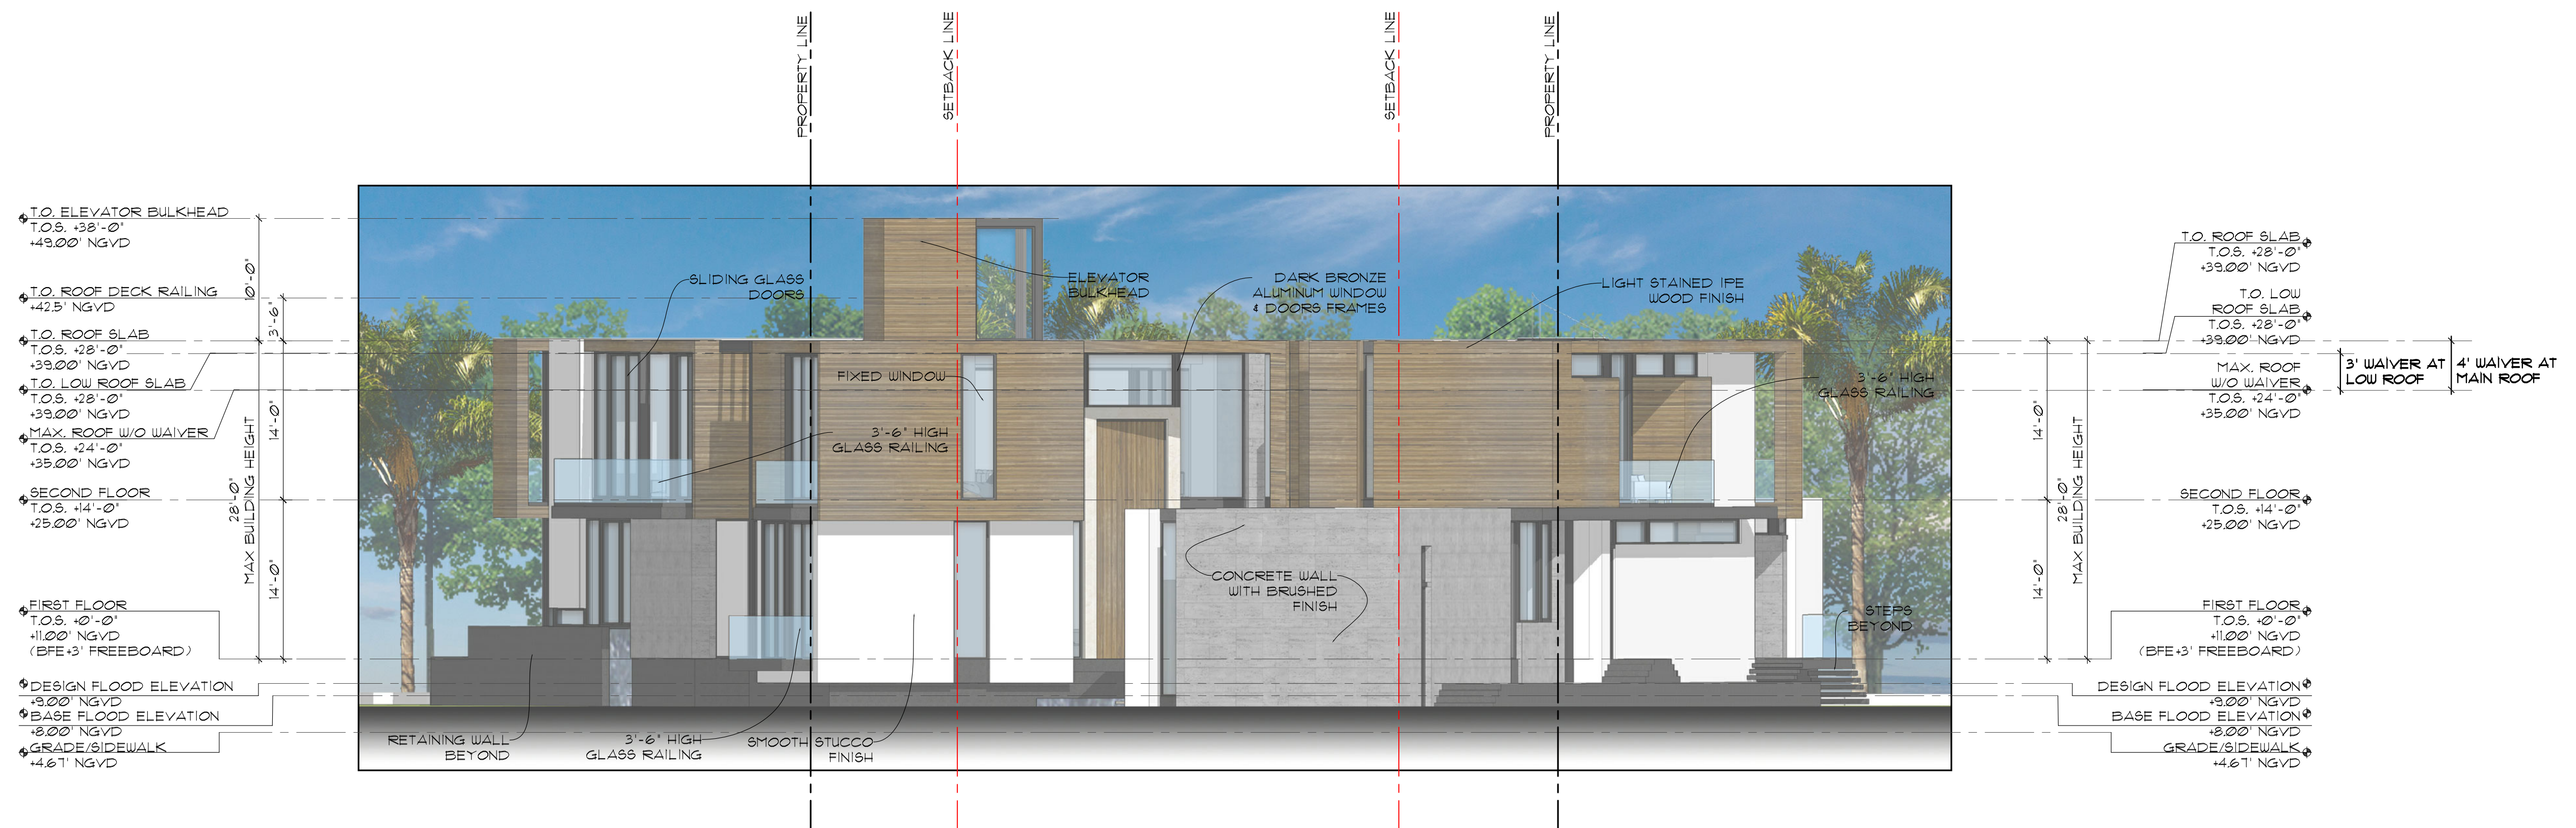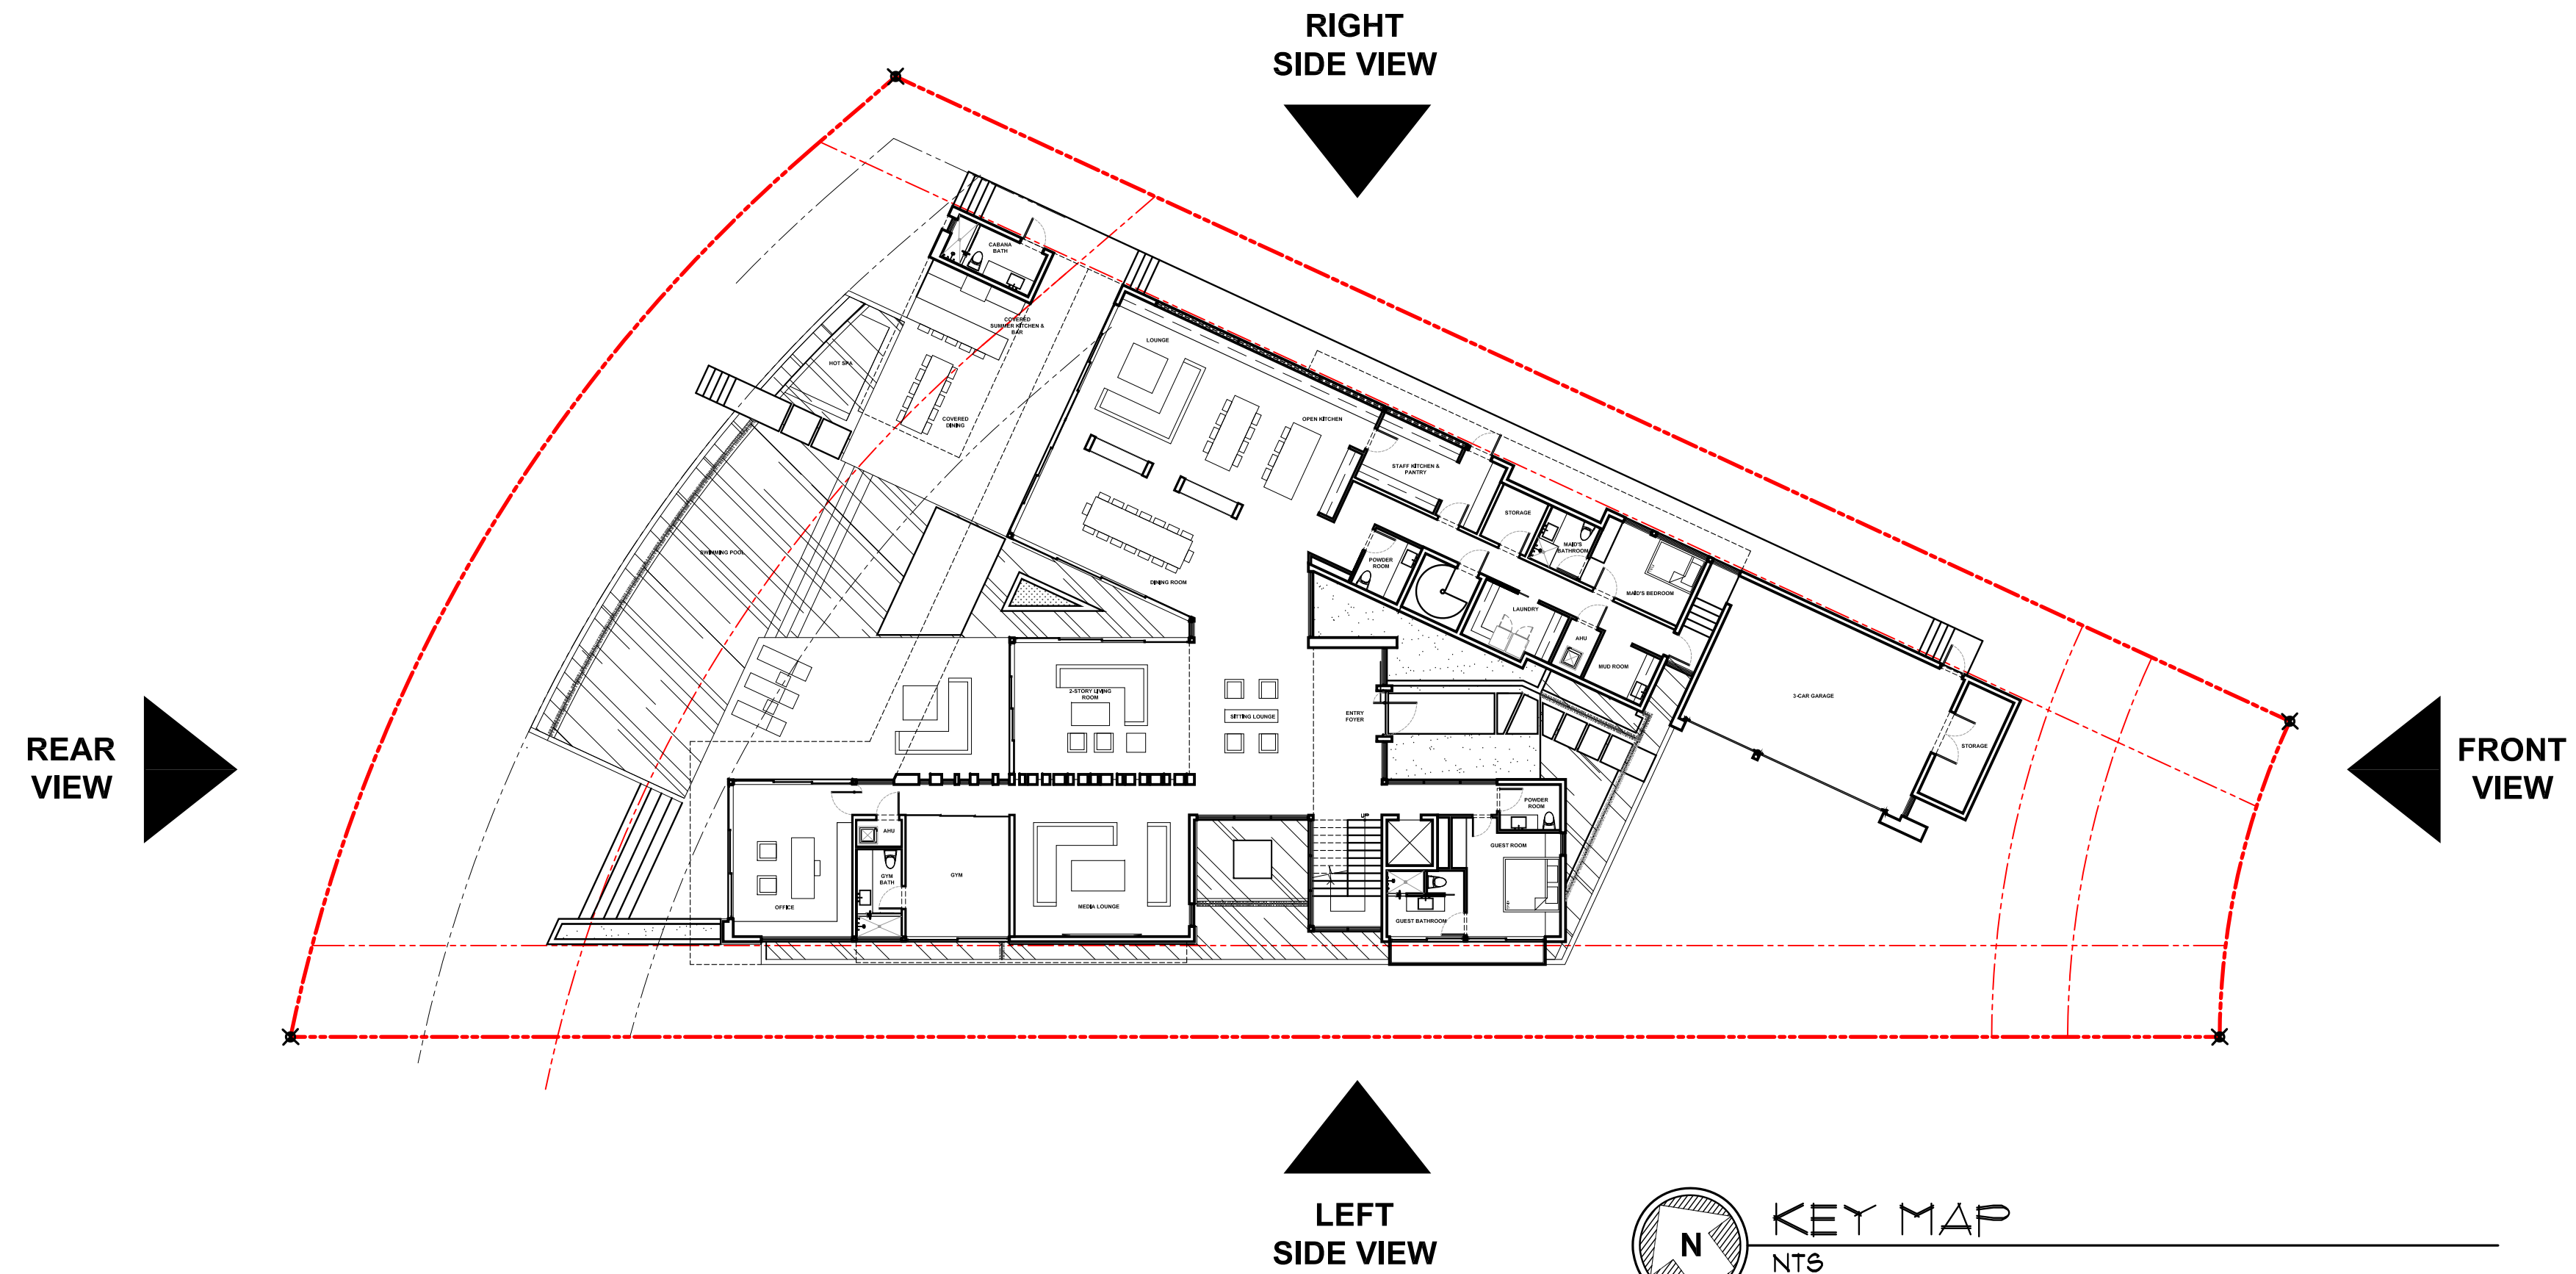


SOUTH (FRONT) ELEVATION
SCALE: 1/8" = 1'-0"

PRICE RESIDENCE
1649 22ND STREET, MIAMI BEACH,
FL 33140

CHOEFF LEVY FISCHMAN
ARCHITECTURE + DESIGN
8425 Biscayne Blvd. suite 201
Miami, Florida 33138
(305) 434-8338
(305) 892-5292
www.clfarchitects.com

seal

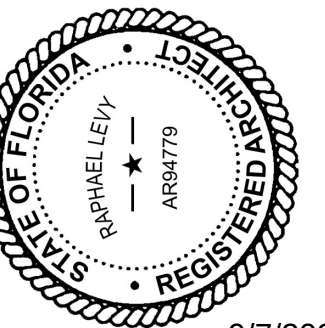

9/7/2021

Ralph Choëff
registered architect
AR0009679
AA26003009


comm no.
2111

date:
06/25/2021


revised:

sheet no.

A-300

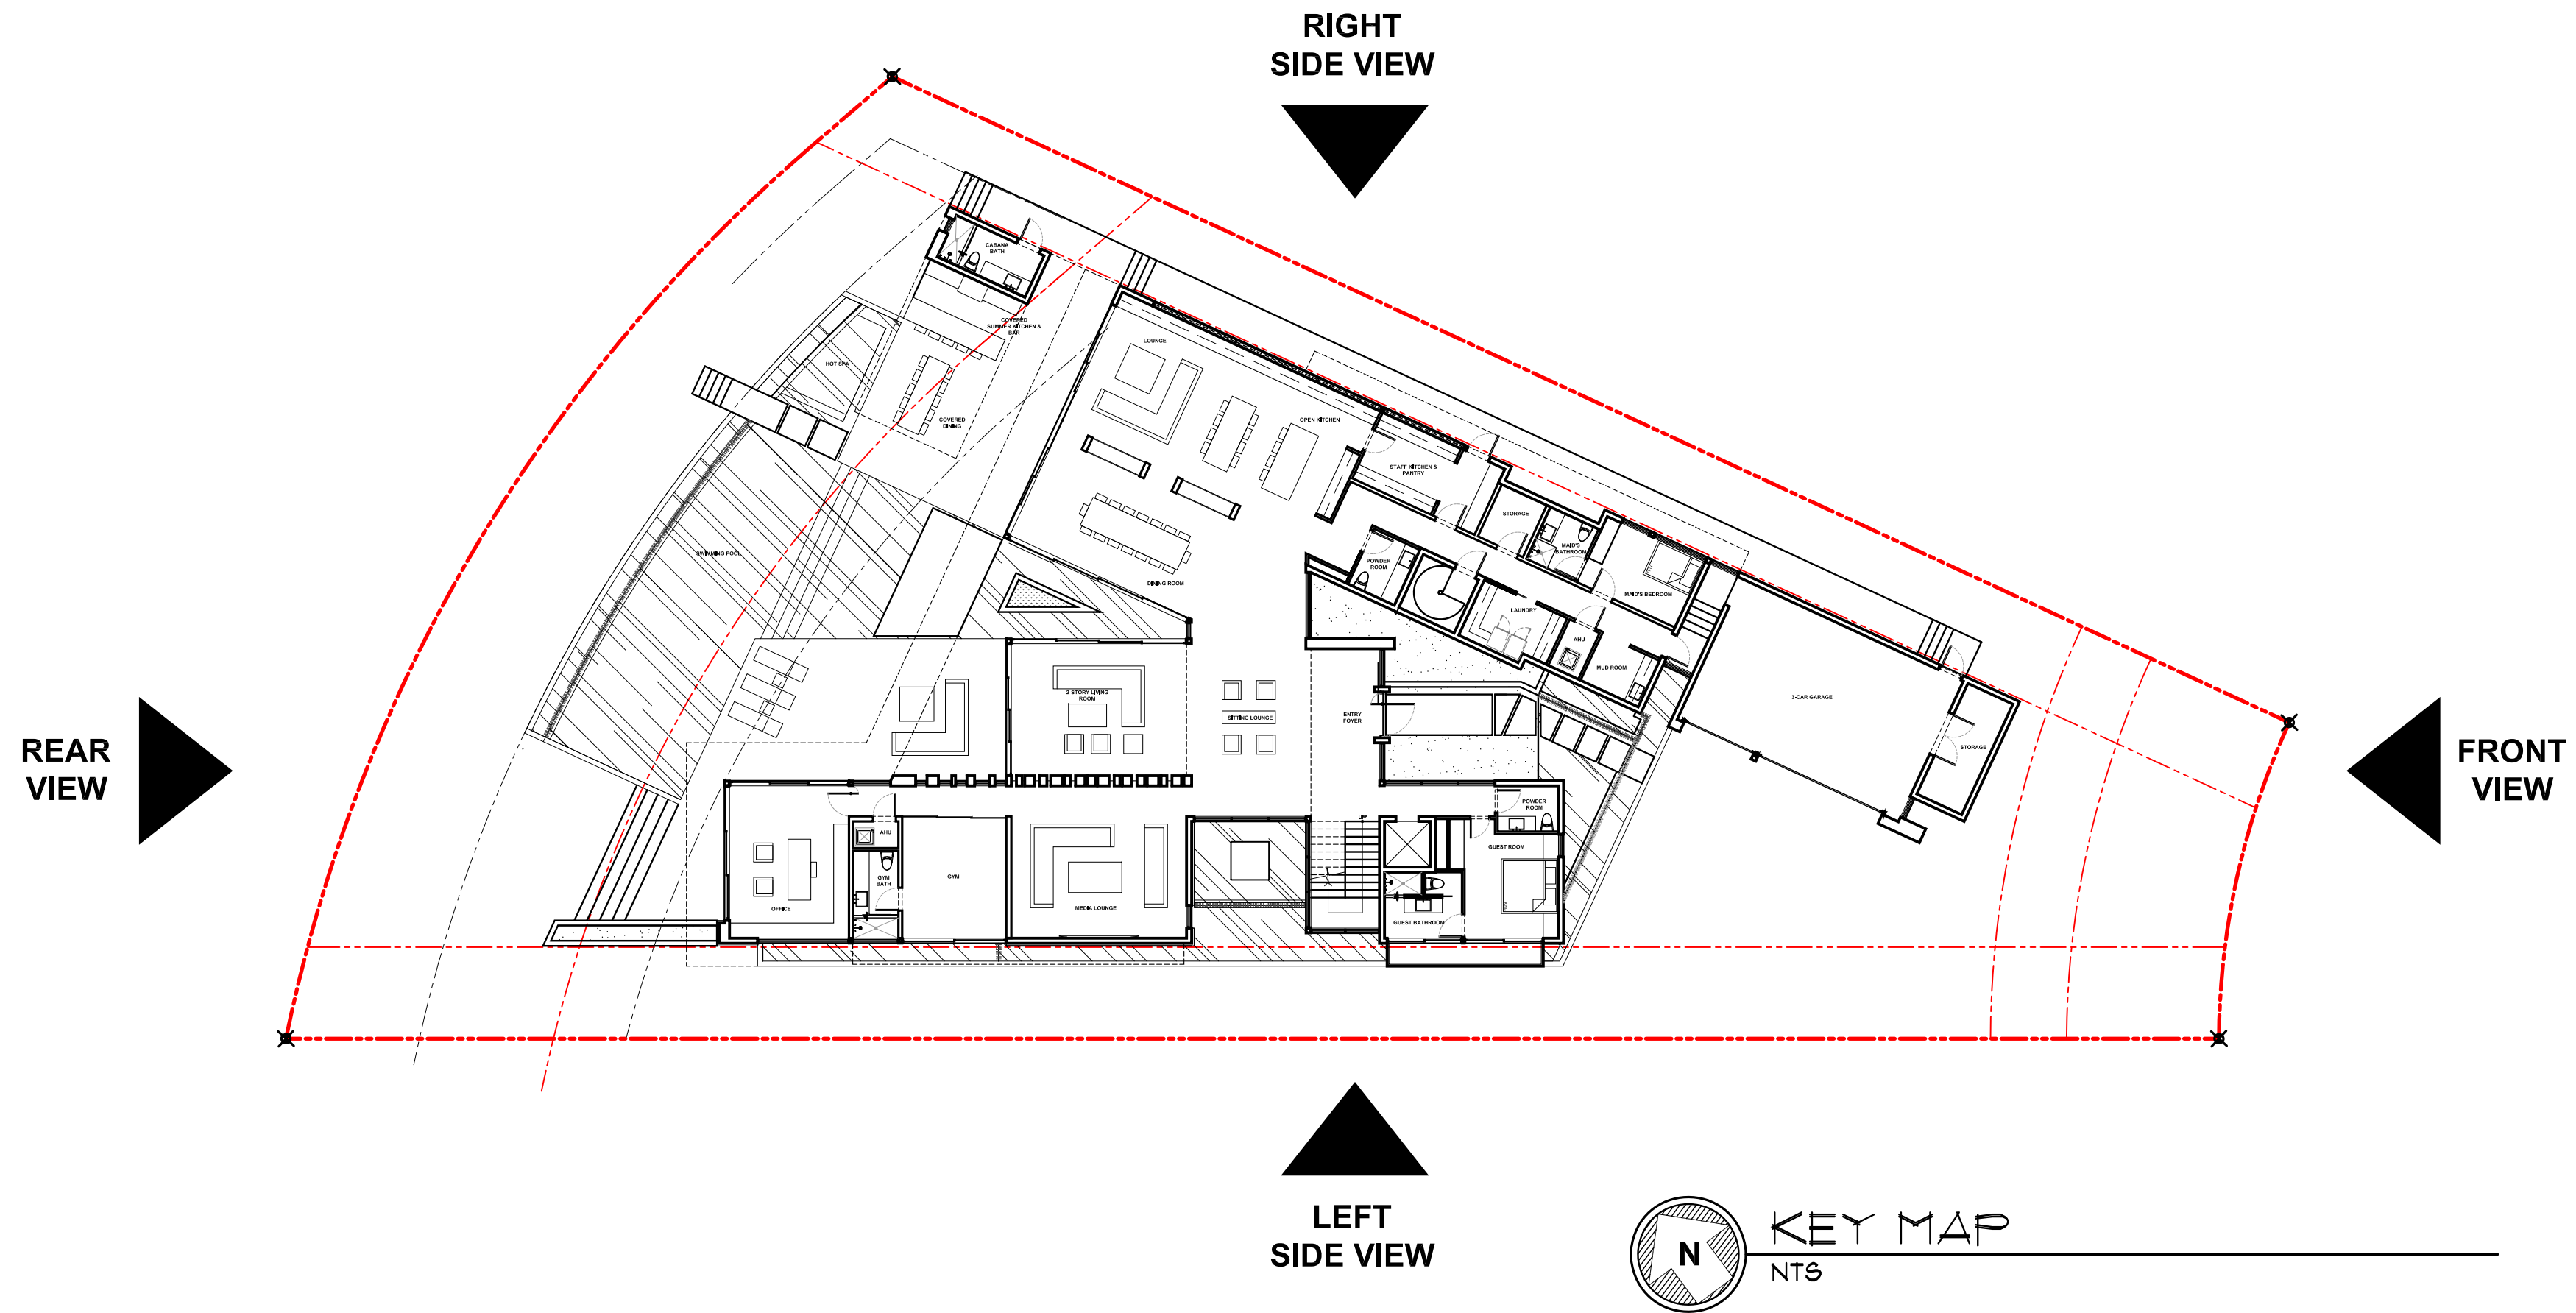

PRICE RESIDENCE
1649 22ND STREET, MIAMI BEACH,
FL 33140

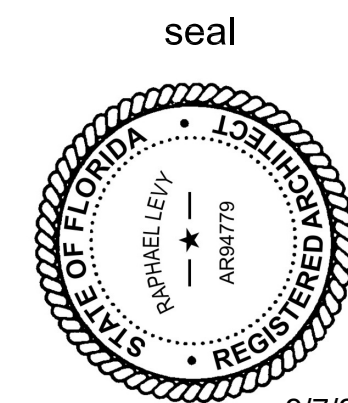

Ralph Choëff
registered architect
AR0009679
AA26003009

comm no.
2111



date:
06/25/2021


revised:

sheet no.


A-301

CHOEFF LEVY FISCHMAN
ARCHITECTURE + DESIGN
8425 Biscayne Blvd. suite 201
Miami, Florida 33138
www.clfarchitects.com
(t) 305.434.8338
(f) 305.892.5292

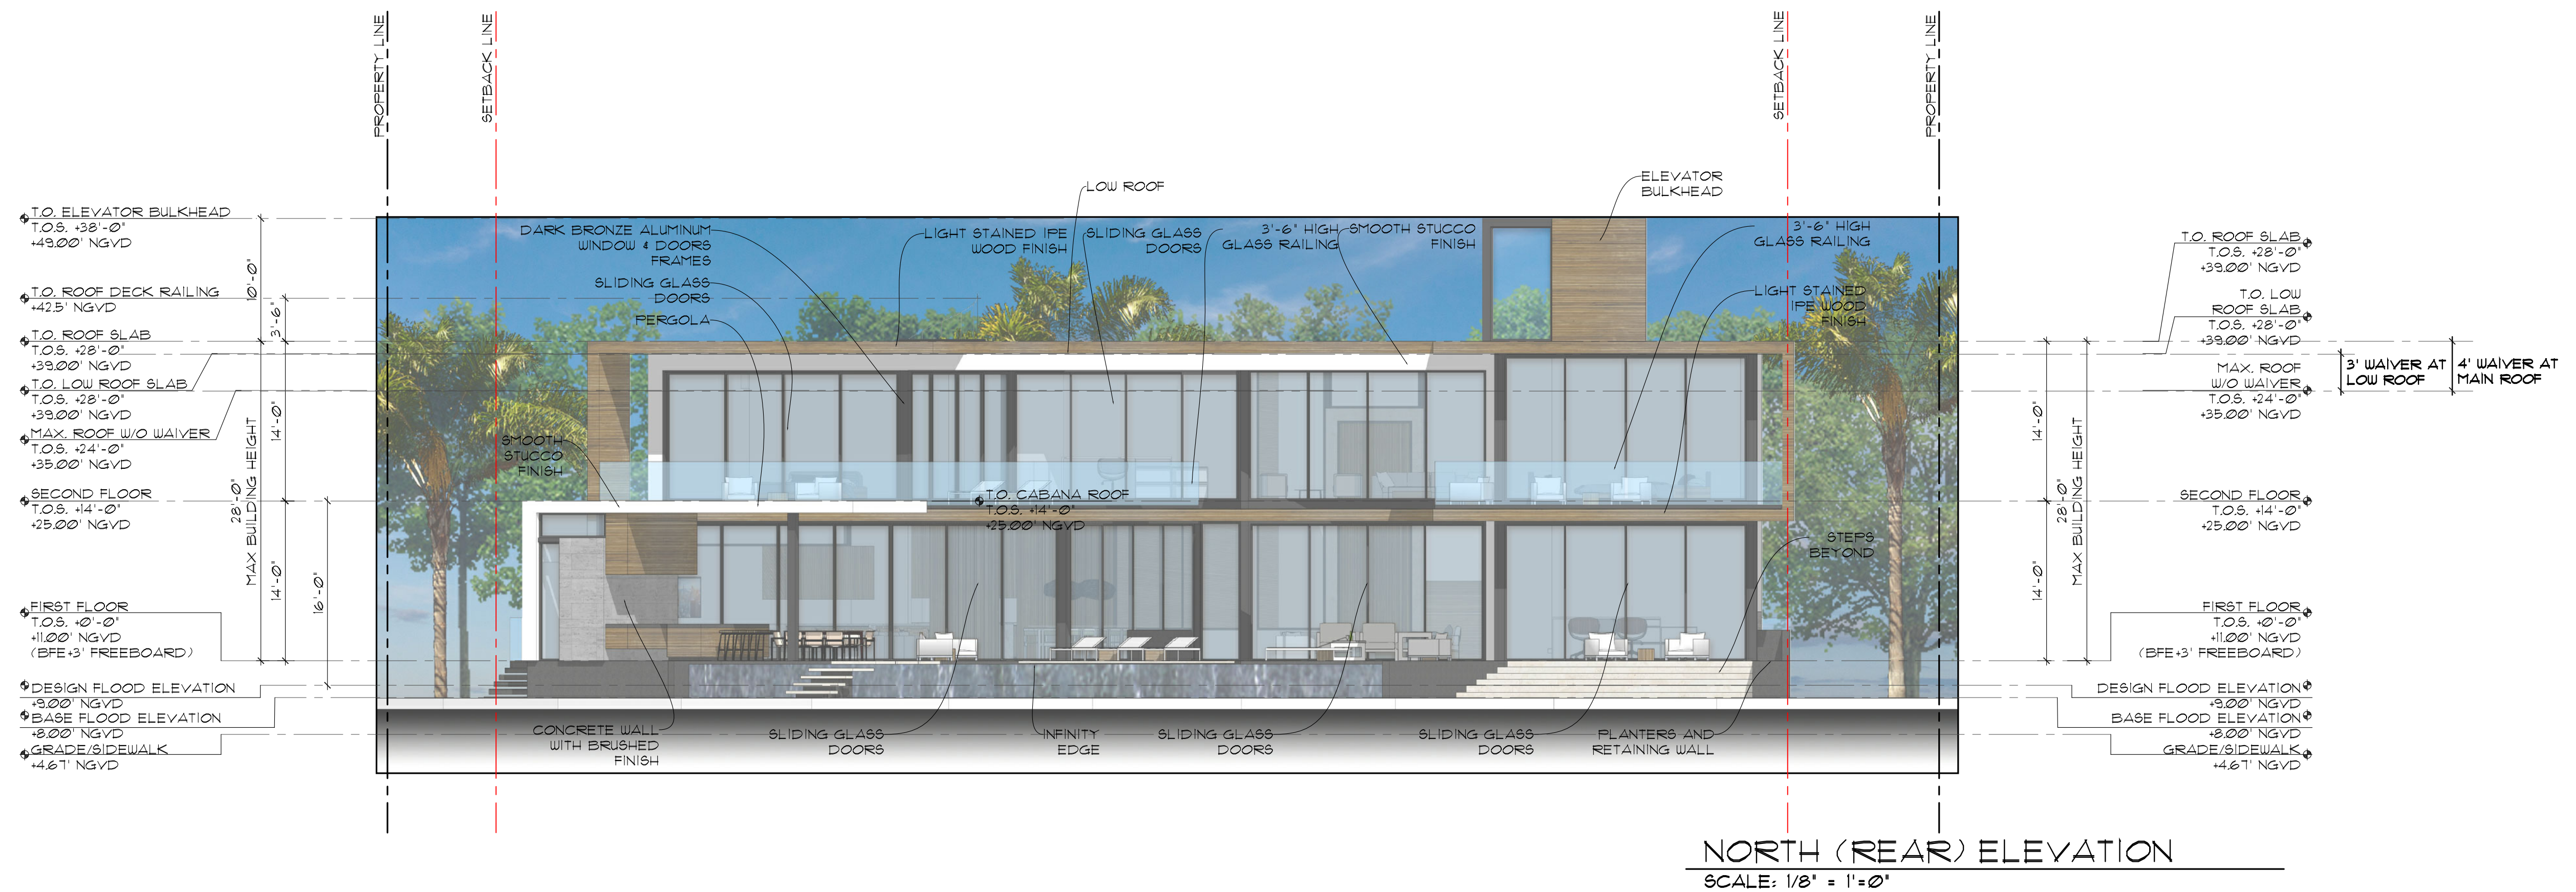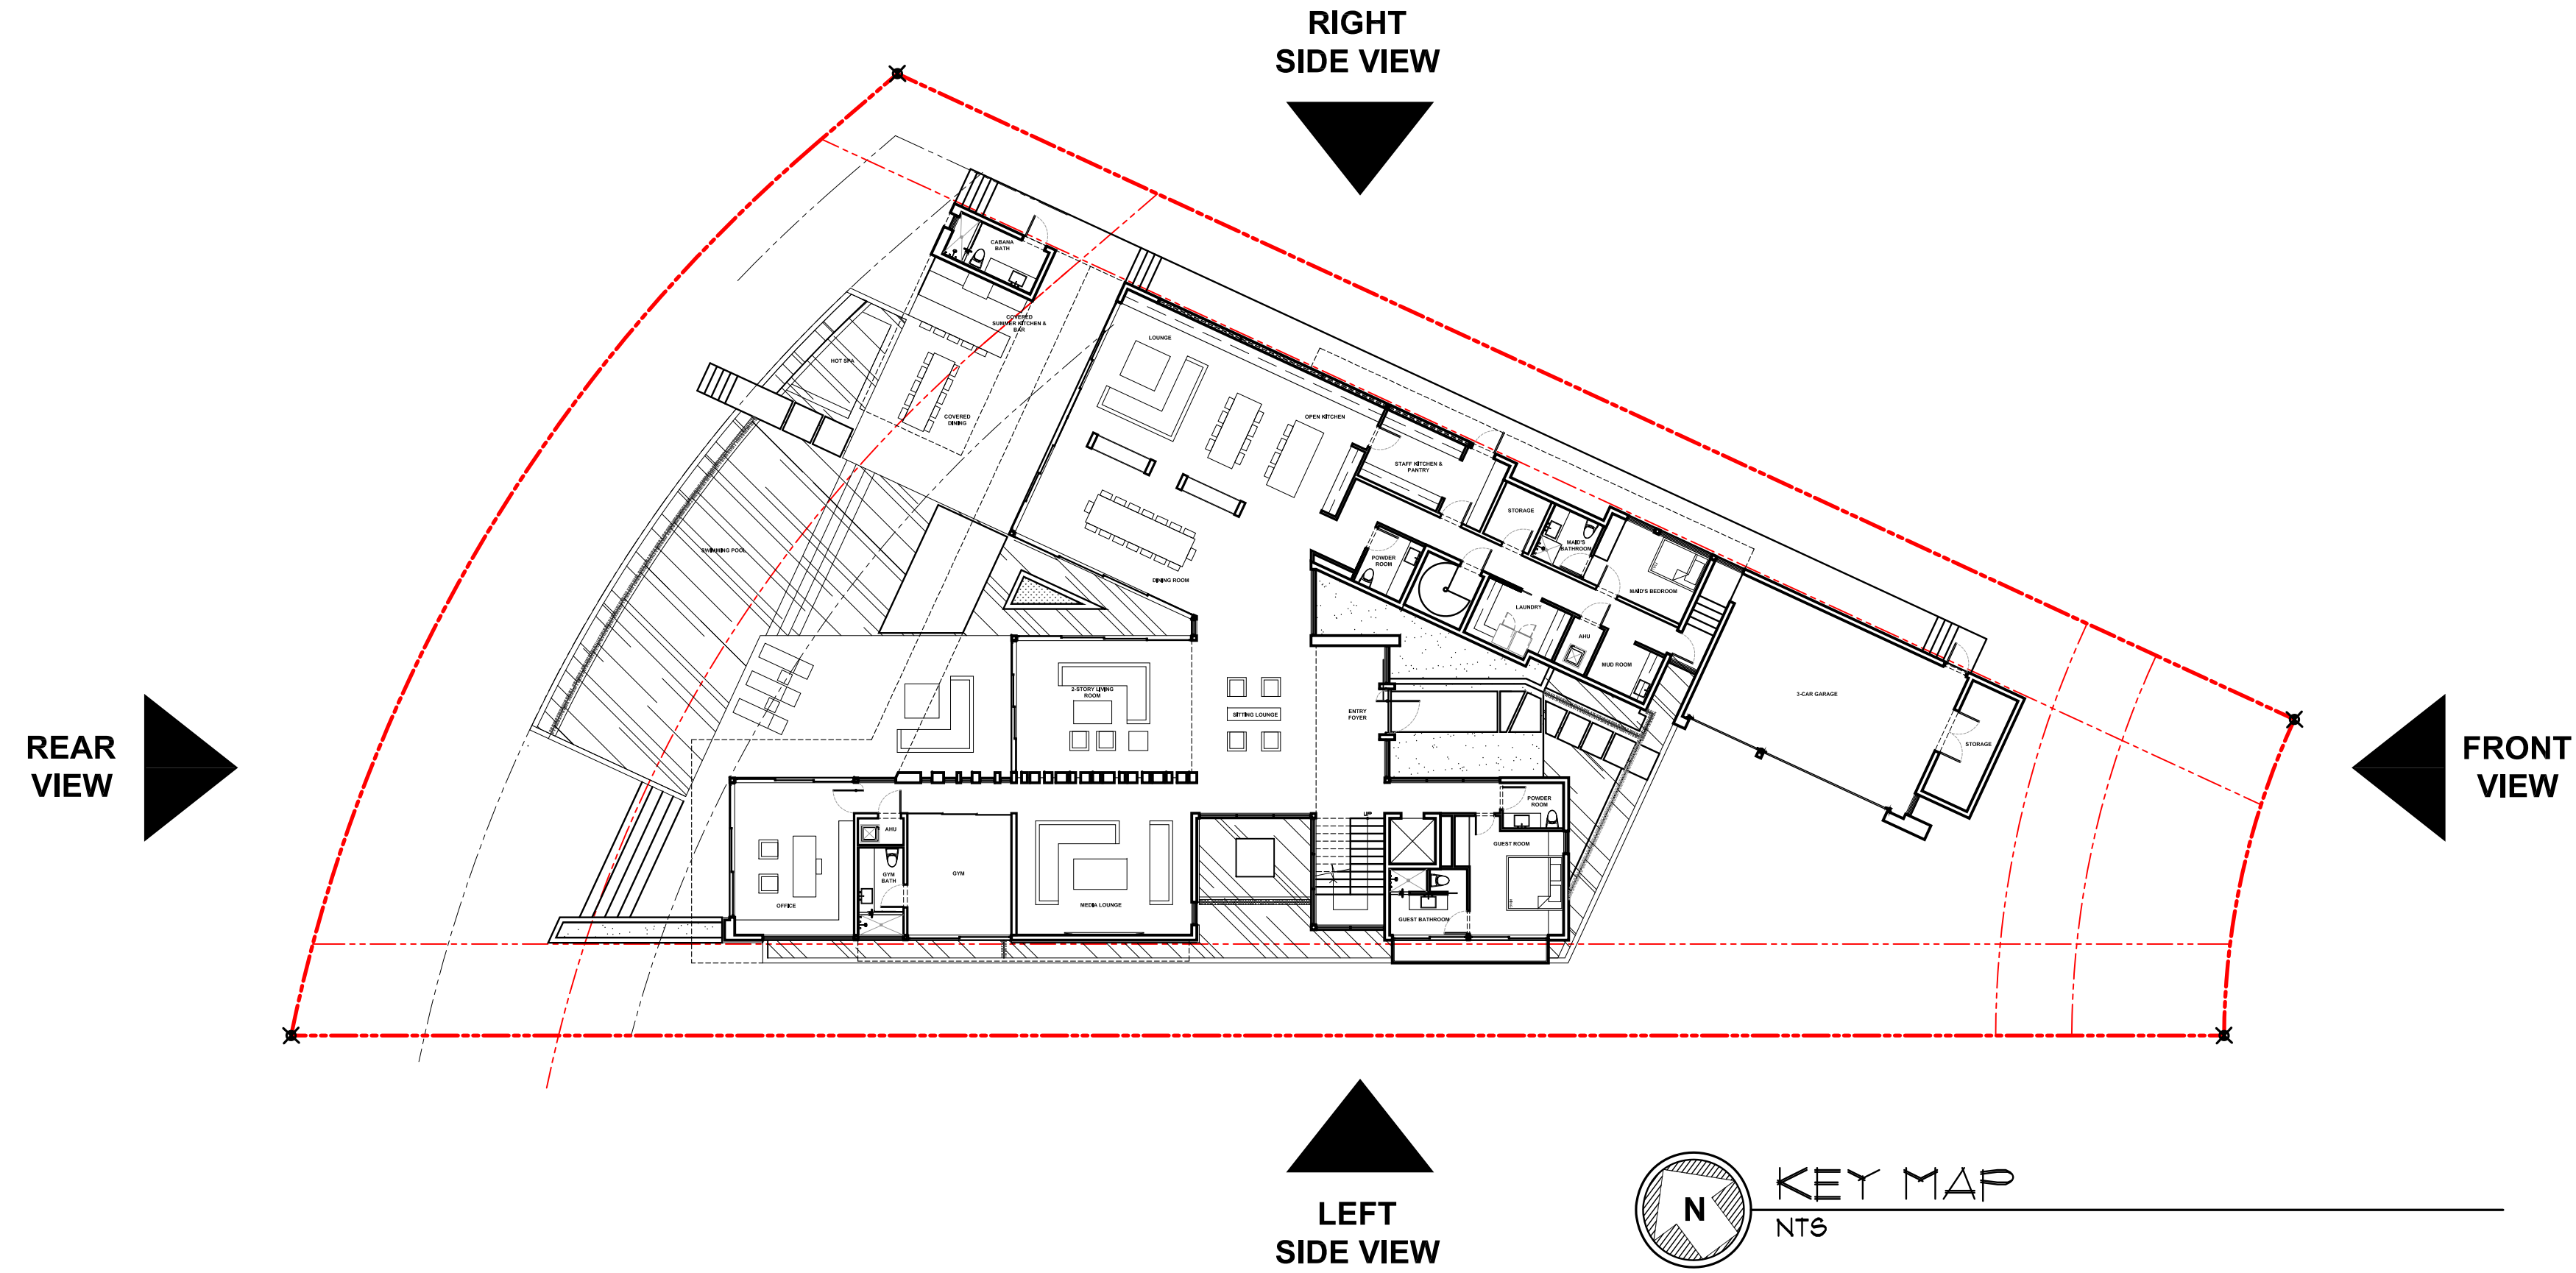

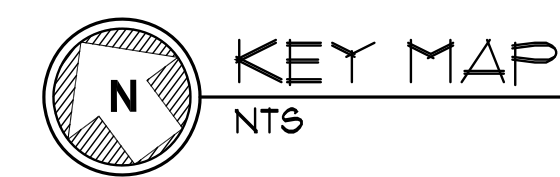

PRICE RESIDENCE
1649 22ND STREET, MIAMI BEACH,
FL 33140

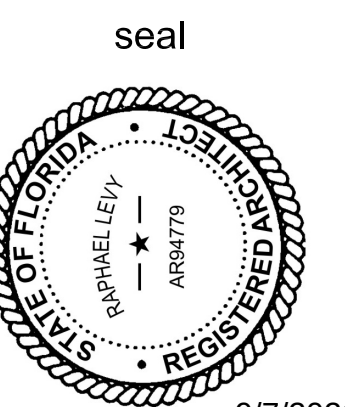

Ralph Choeff
Registered architect
AR0009679
AA26003009

comm no.
2111

date:
06/25/2021

revised:

sheet no.


A-303



SOUTHEAST BIRD'S EYE LEVEL VIEW



NORTHEAST BIRD'S EYE LEVEL VIEW

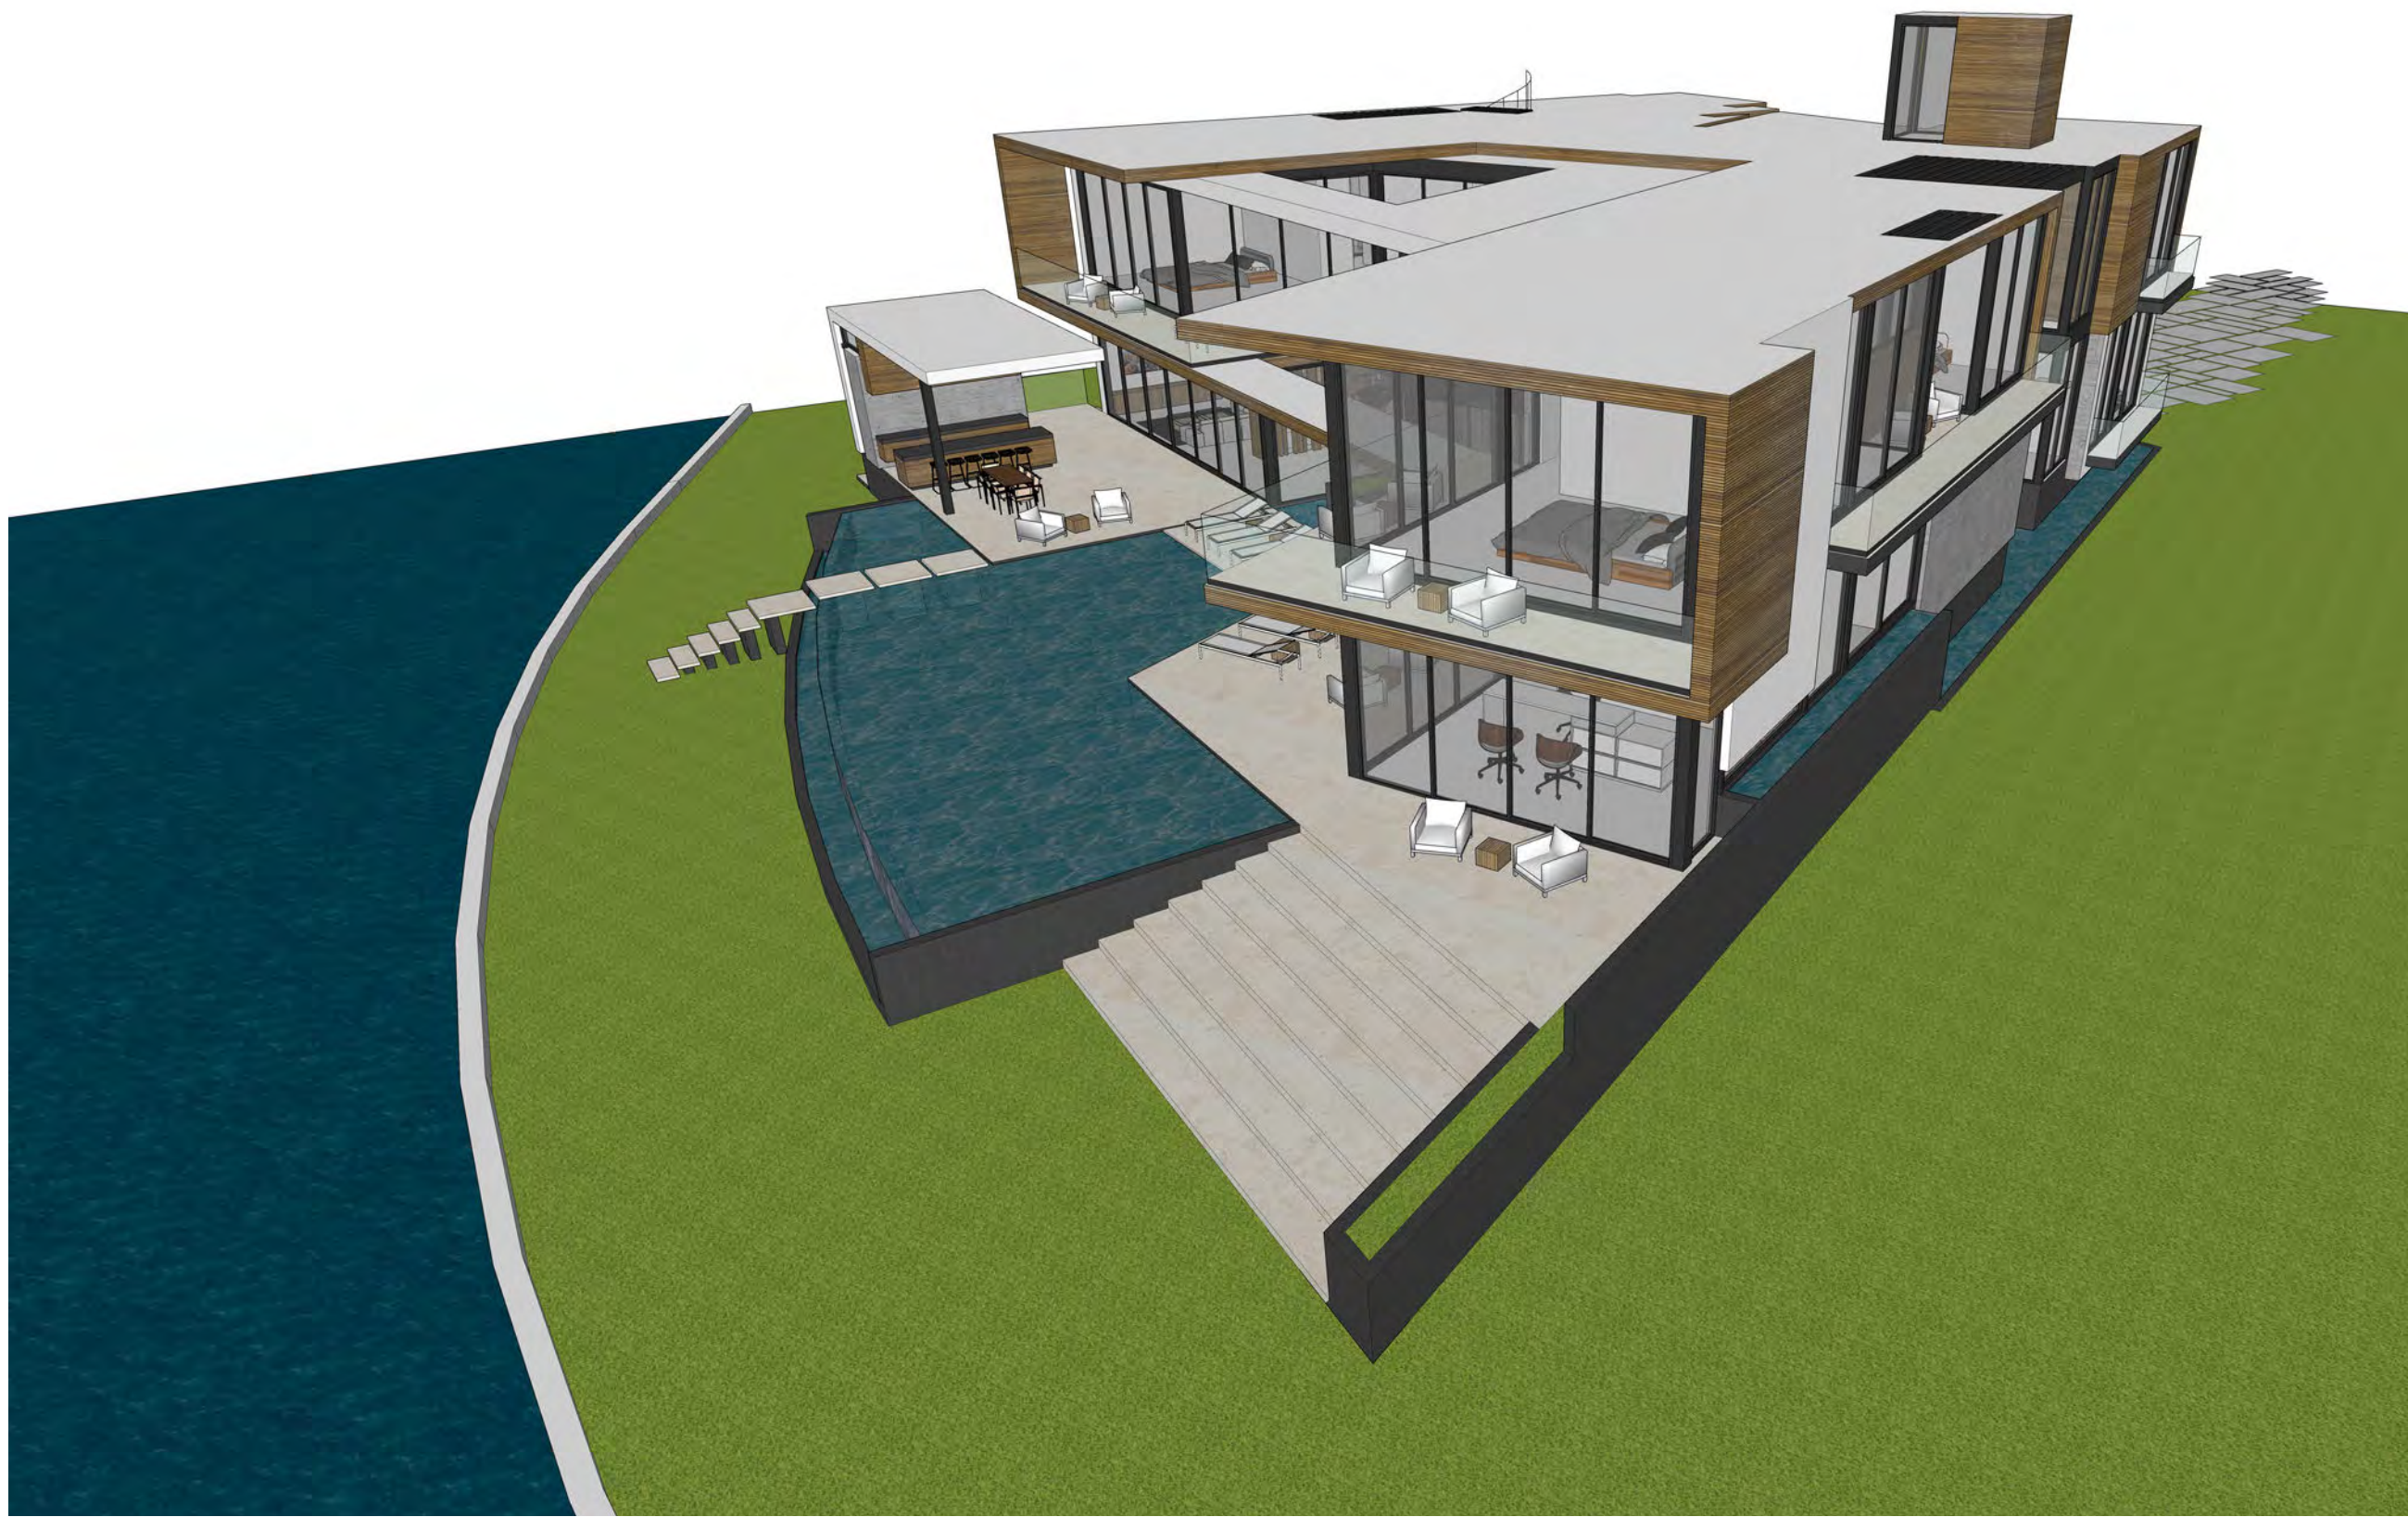

SOUTHWEST BIRD'S EYE LEVEL VIEW



NORTHWEST BIRD'S EYE LEVEL VIEW




SMOOTH STUCCO




TARIMATEC WOOD CLADDING



NATURAL CONCRETE FINISH

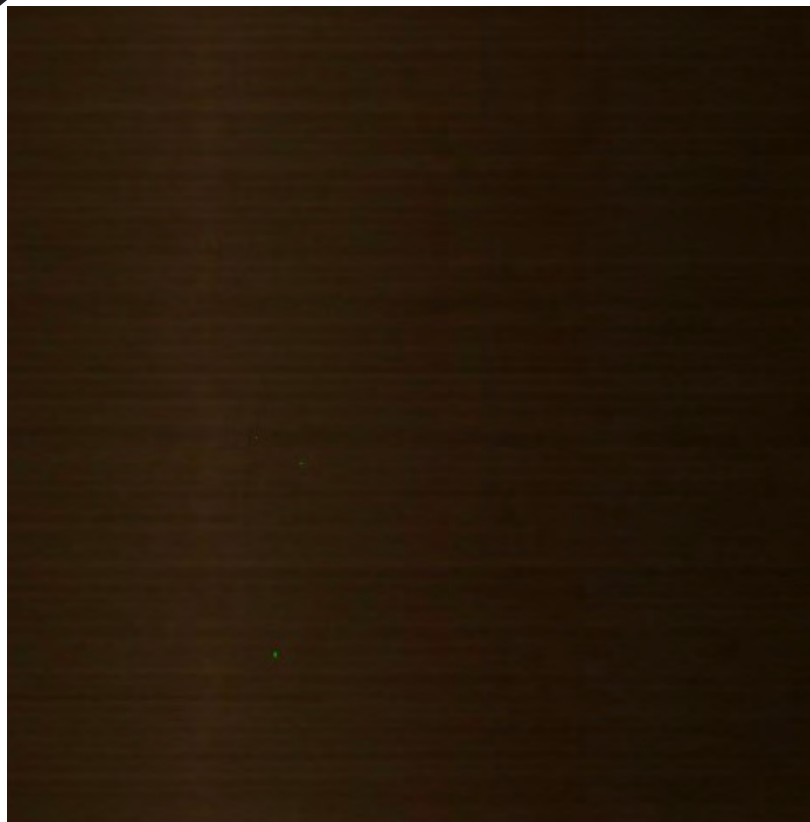

DARK BRONZE ALUMINUM
FINISH

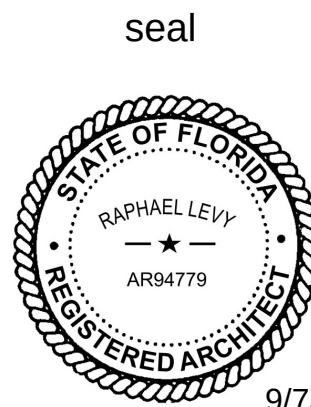

Ralph Choeff
registered architect
AR0009679
AA26003009

comm no.
2111

date:
06/25/2021

revised:

sheet no.



Front Rendering

PRICE RESIDENCE
1649 22ND STREET, MIAMI BEACH,
FL 33140

seal

9/7/2021

Ralph Choeff
registered architect
AR0009679
AA26003009

comm no.
2111
date:
06/25/2021
revised:



Front Rendering



Side Rendering



Side Rendering

PRICE RESIDENCE
1649 22ND STREET, MIAMI BEACH,
FL 33140

seal


9/7/2021

Ralph Choeff
registered architect
AR0009679
AA26003009

comm no.
2111
date:
06/25/2021
revised:



Rear Rendering

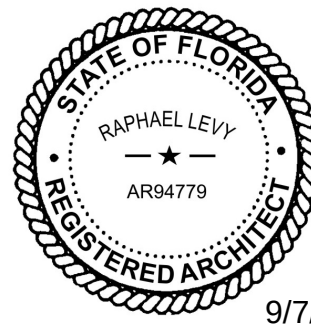




Rear Rendering

CHOEFF LEVY FISCHMAN
ARCHITECTURE + DESIGN
8405 Biscayne Blvd, suite 201
Miami, Florida 33138
(305) 434-8338
(305) 892-5292
www.clfarchitects.com

PRICE RESIDENCE
1649 22ND STREET, MIAMI BEACH,
FL 33140

seal

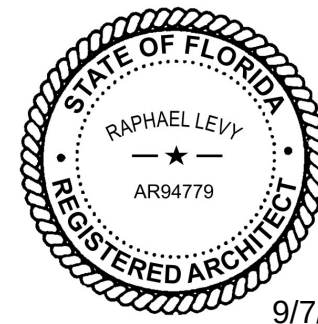

Ralph Choeff
registered architect
AR0009679
AA26003009

comm no.
2111

date:
06/25/2021

revised:

sheet no.

G-205