

REQUEST FOR DRB APPROVAL FOR:
PRICE RESIDENCE

DRB21-0722
REVISED FINAL SUBMITTAL 11/22/2021
NOVEMBER 2021 AGENDA

1649 W 22ND STREET, MIAMI BEACH, FL 33140



CLIENT

STEVEN PRICE
TINA PRICE

ARCHITECT

CHOEFF LEVY FISCHMAN
ARCHITECTURE + DESIGN
8425 BISCAYNE BLVD. SUITE 201
MIAMI, FL 33138
(305) 434-8338

LANDSCAPE ARCHITECT

CLAD
LANDSCAPE ARCHITECTURE AND DESIGN
8020 NE 4TH AVENUE, STUDIO 113
MIAMI, FL 33138
(786) 536-6076

SCOPE OF WORK

REQUEST FOR DRB APPROVAL FOR THE PROPERTY
LOCATED AT
1649 W 22ND STREET, MIAMI BEACH, FL 33140


WAIVER REQUESTED:

1. REQUEST TO WAIVE THE MAXIMUM BUILDING HEIGHT FROM 24'-0" TO 28'-0"
2. REQUEST TO WAIVE SIDE COURTYARD REQUIREMENTS GREATER THAN 60' IN LENGTH, ON THE WEST AND EAST SIDE OF THE PROPERTY.

ADDITIONAL REQUEST:

TO PROVIDE SOLID SIDE PROPERTY WALLS, UP TO 7' HIGH ABOVE ADJUSTED GRADE, IN LIEU OF 3" OPEN PICKETS AT TOP 3 FEET.

PRICE RESIDENCE
1649 22ND STREET, MIAMI BEACH,
FL 33140

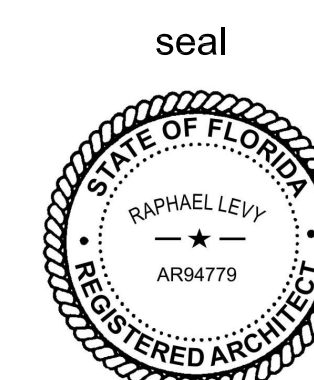

11/22/2021
Ralph Choeff
registered architect
AR0009679
AA26003009

comm no.
2111

date:
06/25/2021

revised:

sheet no.

A-000
REVISED

CHOEFF LEVY FISCHMAN
ARCHITECTURE + DESIGN
8425 Biscayne Blvd, suite 201
Miami, Florida 33138
www.cflarchitects.com
(t) 305.434.8338
(f) 305.892.5292

REQUEST FOR DRB APPROVAL FOR:
PRICE RESIDENCE

DRB21-0722
REVISED FINAL SUBMITTAL 11/22/2021
NOVEMBER 2021 AGENDA

1649 W 22ND STREET, MIAMI BEACH, FL 33140

INDEX OF DRAWINGS



SITE




SITE

COVER PAGES/ CONTEXT	
A-000	COVER SHEET + SCOPE OF WORK
A-001	INDEX OF DRAWINGS + LOCATION MAP
A-002	PROPERTY SURVEY
A-003	SITE PHOTOGRAPHS
A-004	SURROUNDING PROPERTIES PHOTOGRAPHS
A-005	CONTEXT ANALYSIS
A-006	MASSING STUDIES
A-007	ZONING DATA SHEET
PROPOSED ARCHITECTURAL DRAWINGS	
A-008	AREA CALC'S - UNIT SIZE
A-009	AREA CALC'S - LOT COVERAGE
A-010	AREA CALC'S - YARD CALC'S
A-100	SITE PLAN
A-101	FIRST FLOOR PLAN
A-102	SECOND FLOOR PLAN
A-103	ROOF PLAN
A-300	FRONT COLORED ELEVATION
A-301	RIGHT COLORED ELEVATION
A-302	REAR COLORED ELEVATION
A-303	LEFT COLORED ELEVATION
GRAPHICS	
G-100	AXONOMETRICS
G-101	MATERIAL BOARD
G-200	FRONT RENDERING
G-201	FRONT RENDERING
G-202	LEFT SIDE RENDERING
G-203	RIGHT SIDE RENDERING
G-204	REAR RENDERING
G-205	REAR RENDERING



PRICE RESIDENCE
1649 22ND STREET, MIAMI BEACH,
FL 33140

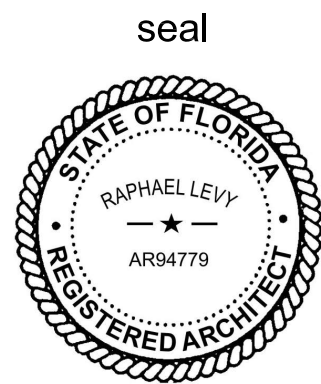

11/22/2021
Ralph Choeff
registered architect
AR0009679
AA26003009


comm no.
2111

date:
06/25/2021

revised:

sheet no.

A-001

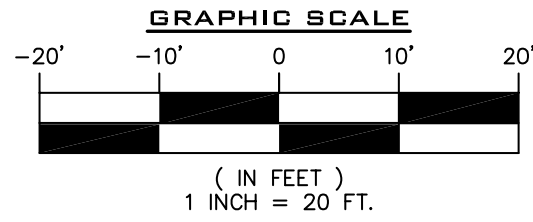

LEGAL DESCRIPTION:

LOT 23, BLOCK 4A, OF "3RD REVISED PLAT OF SUNSET ISLANDS", ACCORDING TO THE PLAT THEREOF, AS RECORDED IN PLAT BOOK 40, AT PAGE 8, OF THE PUBLIC RECORDS OF MIAMI-DADE COUNTY, FLORIDA.

PROPERTY ADDRESS:

FOLIO NO. 02-3228-001-1920

1649 W 22ND STREET,
MIAMI BEACH, FL 33140-4512


AREA OF PROPERTY: 21,497 SQUARE FEET AND/OR
0.494 ACRES MORE OR LESS.

CERTIFIED TO:

THIS BOUNDARY SURVEY HAS BEEN PREPARED FOR THE EXCLUSIVE USE OF THE ENTITIES NAME HEREON. THE CERTIFICATIONS DO NOT EXTEND TO ANY UNNAMED PARTIES.

-DONALD M. ABRASHOFF AND BRUCE A. CARTER

MAP OF BOUNDARY SURVEY

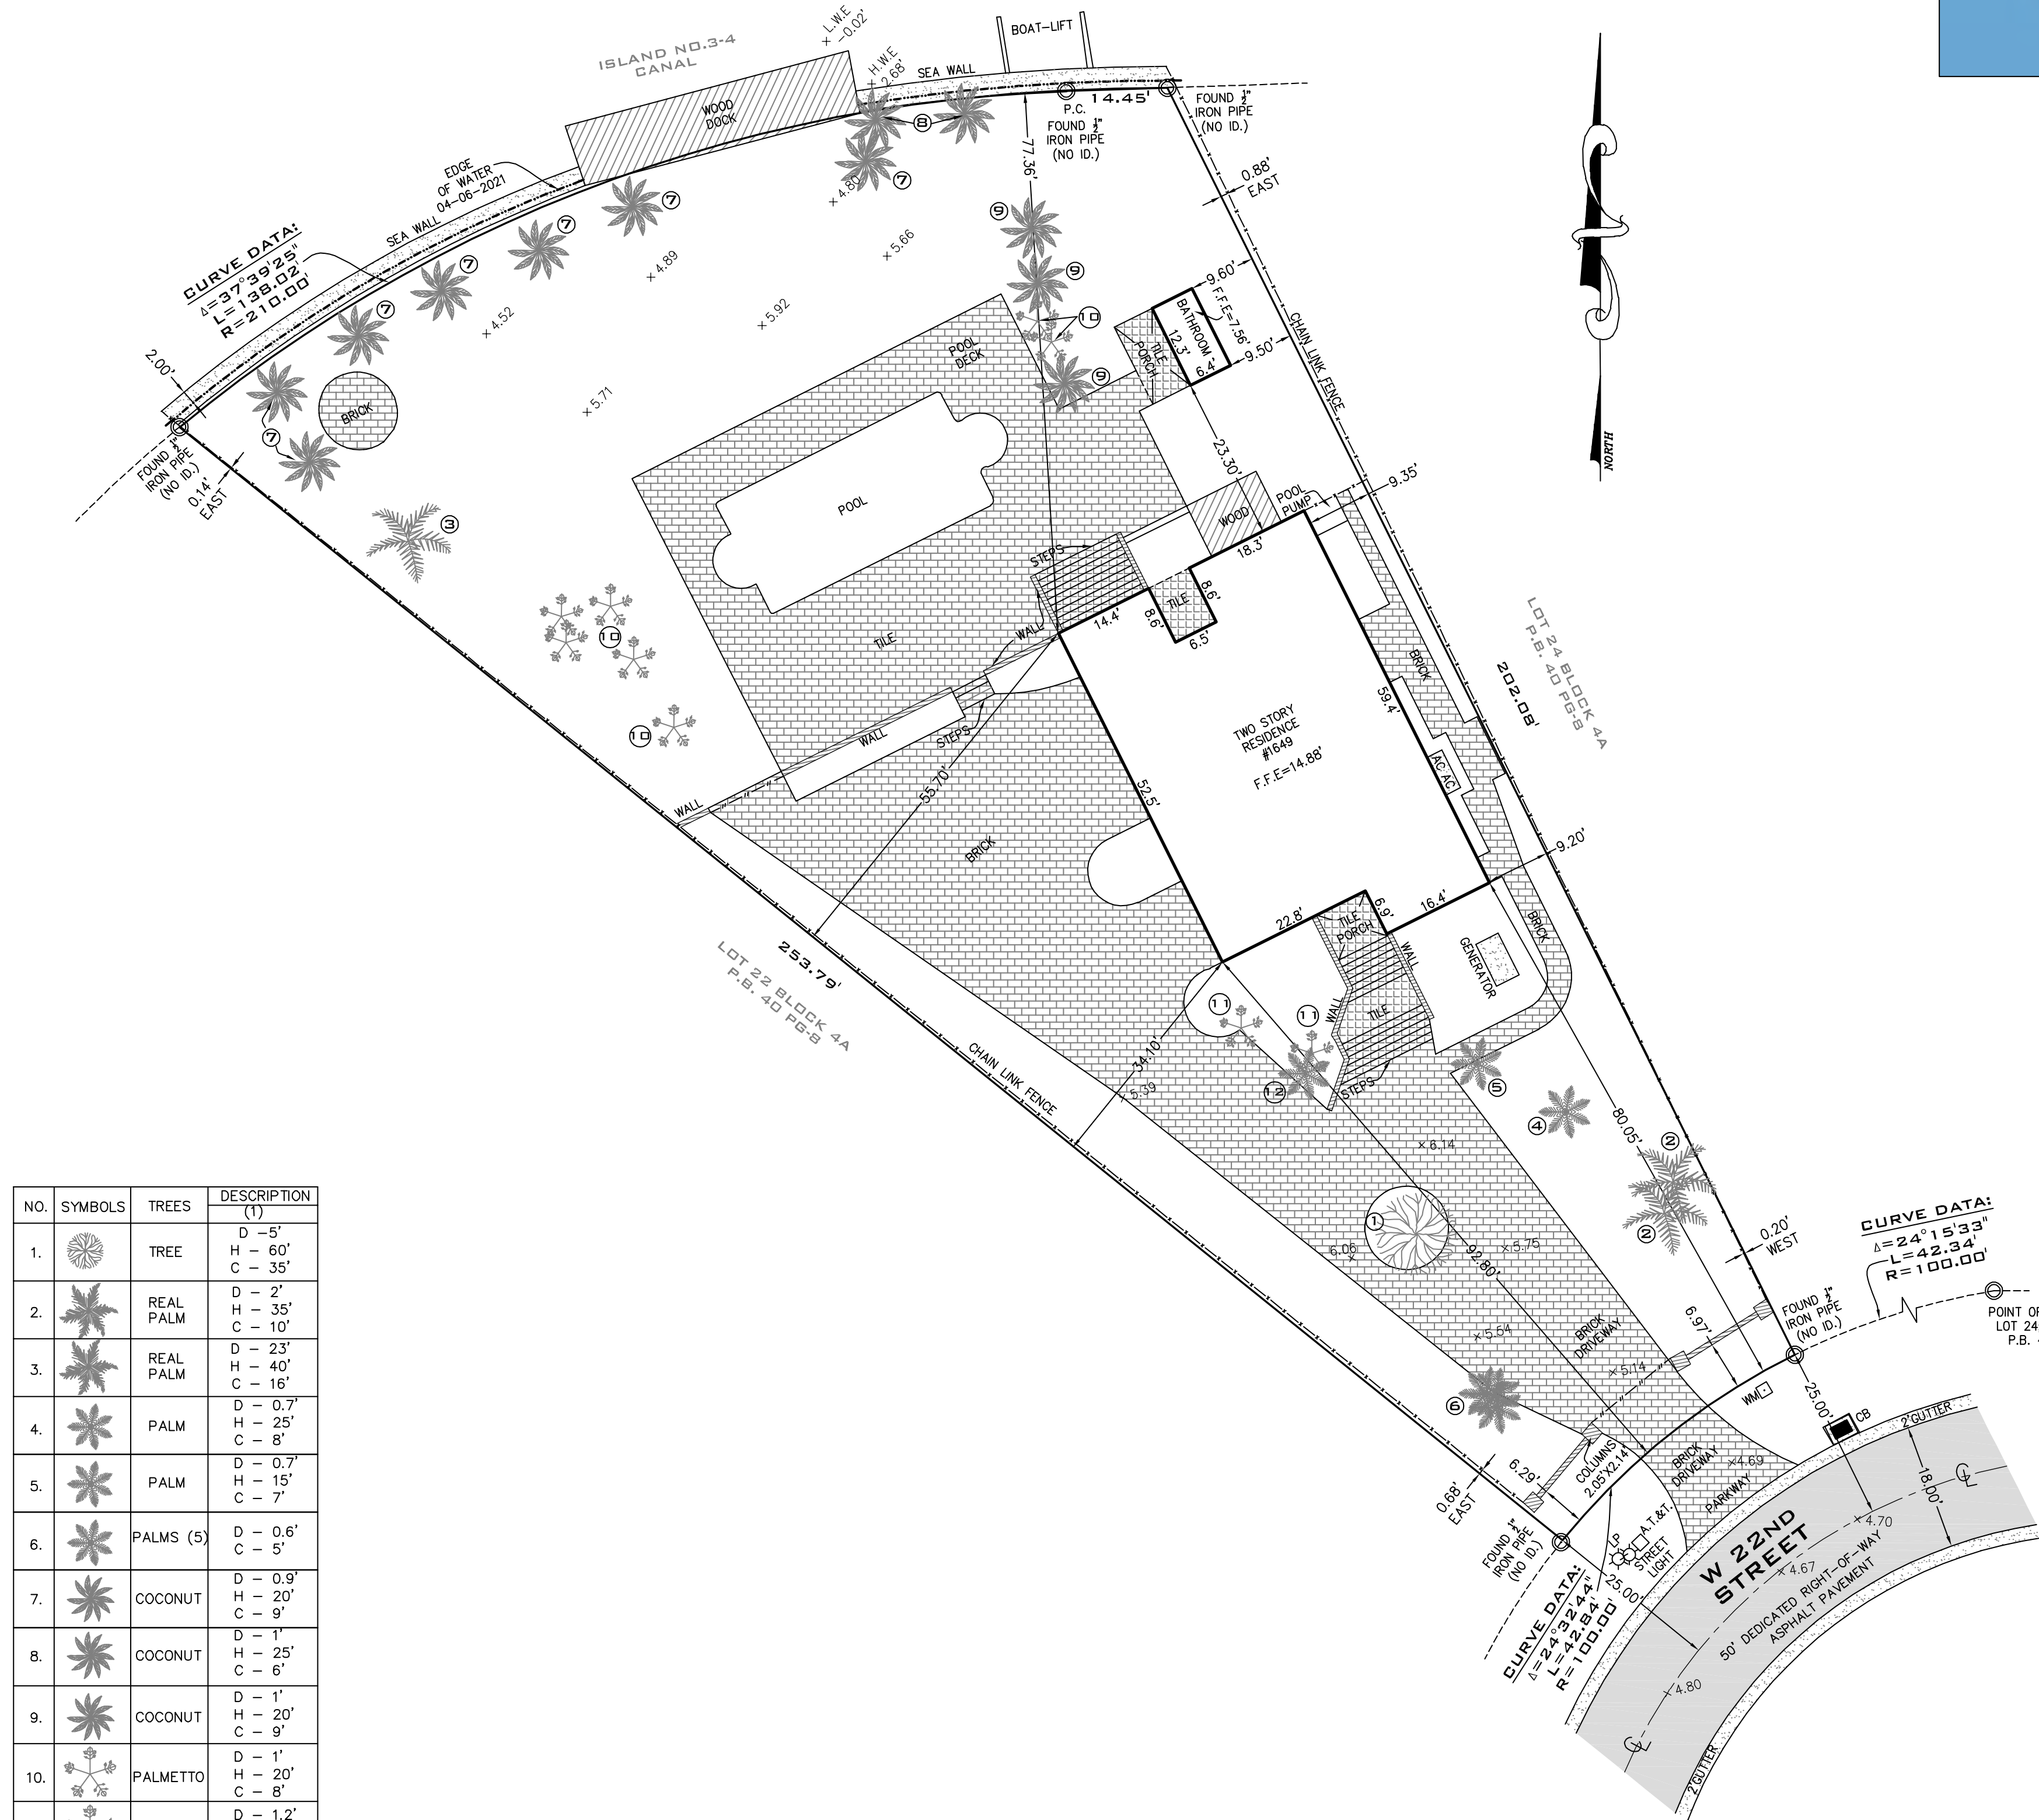

NO.	SYMBOLS	TREES	DESCRIPTION (1)
1.		TREE	D - 6' H - 60' C - 35'
2.		REAL PALM	D - 2' H - 35' C - 10'
3.		REAL PALM	D - 23' H - 40' C - 16'
4.		PALM	D - 0.7' H - 25' C - 8'
5.		PALM	D - 0.7' H - 15' C - 7'
6.		PALMS (5)	D - 0.6' C - 5'
7.		COCONUT	D - 0.9' H - 20' C - 9'
8.		COCONUT	D - 1' H - 25' C - 6'
9.		COCONUT	D - 1' H - 20' C - 9'
10.		PALMETTO	D - 1' H - 20' C - 8'
11.		PALMETTO	D - 1.2' H - 15' C - 7'
12.		PALM	D - 0.9' H - 22' C - 5'

SURVEYOR'S NOTES:

- 1.) THE ABOVE CAPTIONED PROPERTY WAS SURVEYED AND DESCRIBED BASED ON THE ABOVE LEGAL DESCRIPTION; PROVIDED BY CLIENT.
- 2.) THIS CERTIFICATION IS ONLY FOR THE LANDS AS DESCRIBED. IT IS NOT A CERTIFICATION OF TITLE, ZONING, EASEMENTS, OR FREEDOM OF ENCUMBRANCES. ABSTRACT NOT REVIEWED.
- 3.) THERE MAY BE ADDITIONAL RESTRICTIONS NOT SHOWN ON THIS BOUNDARY SURVEY THAT MAY BE FOUND IN THE PUBLIC RECORDS OF HIS COUNTY. EXAMINATION OF ABSTRACT OF TITLE WILL HAVE TO BE MADE TO DETERMINE RECORDED INSTRUMENTS, IF ANY AFFECTING THIS PROPERTY.
- 4.) ACCURACY: THE EXPECTED USE OF THE LAND, AS CLASSIFIED IN FLORIDA MINIMUM TECHNICAL STANDARDS (5J-17.5IFAC), IS "RESIDENTIAL". THE MINIMUM RELATIVE DISTANCE ACCURACY FOR THIS TYPE OF BOUNDARY SURVEY IS 1 FOOT IN 7,500 FEET. THE ACCURACY OBTAINED BY MEASUREMENT AND CALCULATION OF A CLOSED GEOMETRIC FIGURE WAS FOUND TO EXCEED THIS REQUIREMENT.
- 5.) FOUNDATIONS AND/OR FOOTINGS THAT MAY CROSS BEYOND THE BOUNDARY LINES OF THE PARCEL HEREIN DESCRIBED ARE NOT SHOWN.
- 6.) TYPE OF SURVEY: BOUNDARY SURVEY
- 7.) ELEVATIONS SHOWN HEREON ARE BASED ON TO THE NATIONAL GEODETIC VERTICAL DATUM OF 1929 (N.G.S.V.D.29)
- 8.) ALL MEASUREMENTS ARE IN ACCORDANCE WITH THE UNITED STATES STANDARD U.S. FOOT
- 9.) CONTACT THE APPROPRIATE AUTHORITY PRIOR TO ANY DESIGN WORK ON THE HEREIN DESCRIBED PARCEL FOR BUILDING AND ZONING INFORMATION.
- 10.) UNDERGROUND UTILITIES ARE NOT DEPICTED HEREON. CONTACT THE APPROPRIATE AUTHORITY PRIOR TO ANY DESIGN WORK OR CONSTRUCTION ON THE PROPERTY HEREIN DESCRIBED. SURVEYOR SHALL BE NOTIFIED AS TO ANY DEVIATION FROM UTILITIES SHOWN HEREON.
- 11.) ENCUMBRANCES NOT SHOWN ON THE PLAT.
- 12.) THE WRITTEN CONSENT OF LANDMARK SURVEYING & ASSOCIATES, INC. UNDERGROUND PORTIONS OF FOOTING, FOUNDATIONS OR OTHER IMPROVEMENTS WERE NOT LOCATED.
- 13.) ONLY VISIBLE AND ABOVE GROUND ENCROACHMENTS LOCATED.
- 14.) WALL TIES ARE TO THE FACE OF THE WALL.
- 15.) FENCE OWNERSHIP NOT DETERMINED.
- 16.) BASIS OF BEARINGS REFERENCED TO LINE NOTED AS B.B.
- 17.) BOUNDARY SURVEY MEANS A DRAWING AND/OR GRAPHIC REPRESENTATION OF THE SURVEY WORK PERFORMED IN THE FIELD.
- 18.) NO IDENTIFICATION FOUND ON PROPERTY CORNERS UNLESS NOTED.
- 19.) THE SOURCES OF DATA USED FOR THE PREPARATION OF THIS BOUNDARY SURVEY IS "3RD REVISED PLAT OF SUNSET ISLANDS" RECORDED IN PLAT BOOK 40, AT PAGE 8.
- 20.) THIS MAP OF SURVEY IS INTENDED TO BE DISPLAYED AT A SCALE OF ONE INCH EQUALS 20 FEET OR SMALLER.

LOCATION MAP

SECTION 28, TOWNSHIP 53 SOUTH, RANGE 42 EAST
LYING AND BEING IN MIAMI-DADE COUNTY FLORIDA
(NOT TO SCALE)



LB No. 7633

PROFESSIONAL SURVEYORS AND MAPPERS
1435 S.W. 87th AVENUE, SUITE "20"
MIAMI, FL 33174
PHONE: (305) 556-4002 FAX: (305) 556-4003
WWW.LANDMARKSURVEYING.COM
EMAIL: REQUEST@LANDMARKSURVEYING.COM

ABBREVIATIONS AND LEGEND:

- AC - DENOTES AIR CONDITIONING UNIT
- B.B. - DENOTES BASIS OF BEARINGS
- ASPH. - DENOTES ASPHALT
- B.M. - DENOTES BENCH MARK
- P.L. - DENOTES PROPERTY LINE
- C.B.S. - DENOTES CONCRETE BLOCK STUCCO CONCRETE
- L.P. - DENOTES LIGHT POLE
- CB - DENOTES CATCH BASIN
- CS - DENOTES CENTERLINE
- L.W.E. - DENOTES LAKE & MAINTENANCE EASEMENT
- D.E. - DENOTES DRAINAGE EASEMENT
- D.H. - DENOTES DRILL HOLE
- (W) - DENOTES MEASURE
- (R) - DENOTES RECORD
- WEP - DENOTES WOOD POWER POLE
- U.E. - DENOTES UTILITY EASEMENT
- P.B. - DENOTES PERMANENT CONTROL POINT
- P.S. - DENOTES PAGE
- P.C.P. - DENOTES PERMANENT CONTROL POINT
- P.O.B. - DENOTES POINT OF BEGINNING
- TYP. - DENOTES TYPICAL
- M.H.W. - DENOTES MEAN HIGH WATER LINE
- - DENOTES WOOD FENCE
- - - - - DENOTES CHAIN LINK FENCE
- - - - - DENOTES IRON FENCE
- o - DENOTES FOUND IRON PIPE (NO ID.)
- Δ - DENOTES FOUND NAIL AND DISC
- - DENOTES ASPHALT PAVEMENT
- - DENOTES BRICK
- - DENOTES CONCRETE PAD
- XXX - DENOTES ELEVATIONS

FLOOD ZONE: AE

ELEVATION: 8.0

COMMUNITY: 120651

PANEL: 12086C0317

DATE OF FIRM: 09-11-2009

SUFFIX: L

ORIGINAL FIELD WORK SURVEY DATE: 04-06-2021

BENCH MARK: N/A

ELEVATION: N/A

DATE: 04-06-2021

DRAWN BY: J.FEE

SCALE: 1"=20'

REVISION / UPDATE OF SURVEY

DATE: N/A

DESCRIPTION: N/A

JOB NO.

2103.0368

ALL BEARINGS AND DISTANCES SHOWN
HEREON ARE RECORD AND MEASURED
UNLESS OTHERWISE NOTED.

SURVEYOR'S CERTIFICATION: I HEREBY CERTIFY TO THE BEST OF MY KNOWLEDGE AND BELIEF THAT THIS "MAP OF BOUNDARY SURVEY" IS A TRUE AND CORRECT REPRESENTATION OF A SURVEY PREPARED UNDER MY DIRECTION, THAT IT MEETS THE STANDARDS OF PRACTICE ESTABLISHED BY THE STATE OF FLORIDA BOARD OF PROFESSIONAL LAND SURVEYORS IN CHAPTER 5J-17.050 THROUGH 5J-17.052 OF THE FLORIDA ADMINISTRATIVE CODE AND IS IN ACCORDANCE WITH THE FLORIDA STATUTE 42.02, FLORIDA STATUTE.

SIGNED:
ARTURO MENEGUITA, P.S.M., STATE OF FLORIDA, LICENSE NO. 5844-STATE OF FLORIDA
NOT VALID WITHOUT THE SIGNATURE AND THE ORIGINAL RAISED SEAL OF A FLORIDA LICENSED SURVEYOR AND MAPPING ENGINEER OR DELEGATIONS TO SURVEY MAPS OR REPORTS BY OTHER THAN THE SIGNING PARTY OR PARTIES IS PROHIBITED WITHOUT WRITTEN CONSENT OF THE SIGNING PARTY OR PARTIES AND/OR NOT VALID WITHOUT AN AUTHENTIC ELECTRONIC SIGNATURE AND VERIFIED ELECTRONIC SEAL.



PHOTOGRAPH 1



PHOTOGRAPH 2



PHOTOGRAPH 3



PHOTOGRAPH 4



PHOTOGRAPH 5




PHOTOGRAPH 6



PHOTOGRAPH 7



PHOTOGRAPH 8

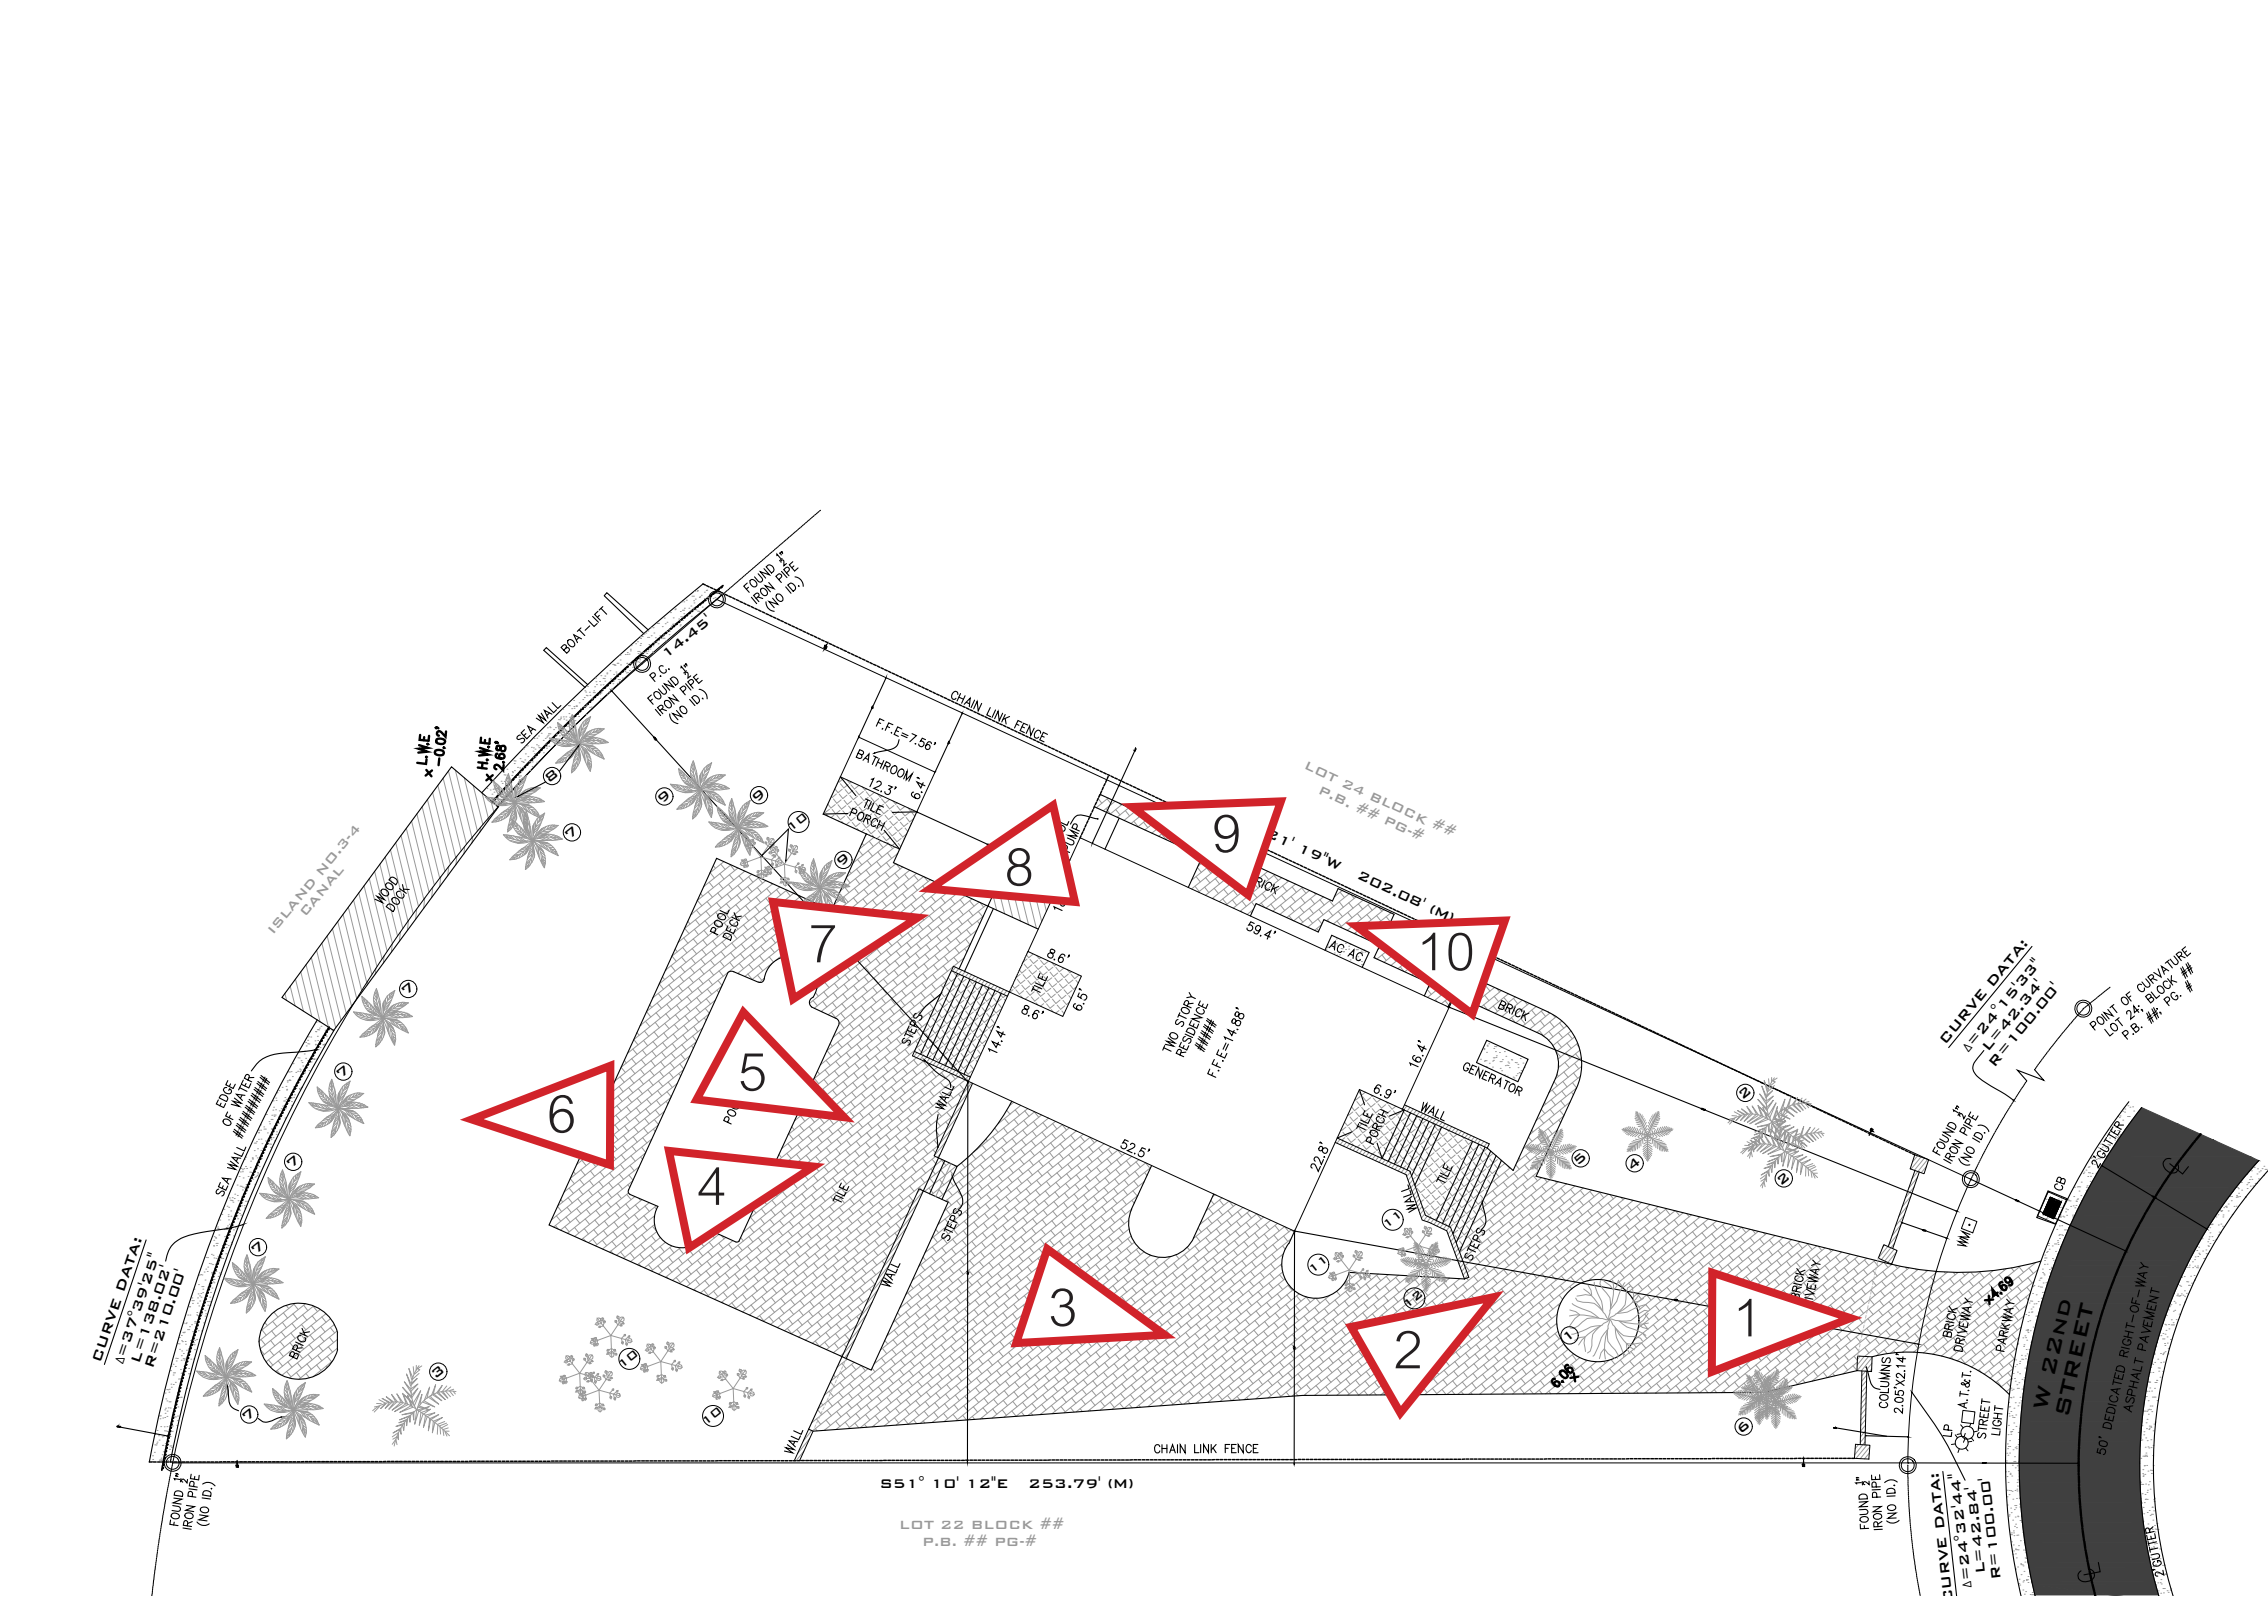

PHOTOGRAPH 10



SITE



RESIDENCE 1



RESIDENCE 2



RESIDENCE 3



RESIDENCE 4



RESIDENCE 5



RESIDENCE 6



RESIDENCE 7



AERIAL PHOTOGRAPH OF PROPERTY AND SURROUNDING PROPERTIES



AERIAL PHOTOGRAPH OF PROPERTY AND SURROUNDING PROPERTIES



AERIAL PLAN OF PROPERTY AND SURROUNDING PROPERTIES



RESIDENCE 2



SUBJECT PROPERTY




RESIDENCE 3



AERIAL PHOTOGRAPH WITH PROPOSED RESIDENCE INSERTED



SURROUNDING CONTEXT ELEVATIONS

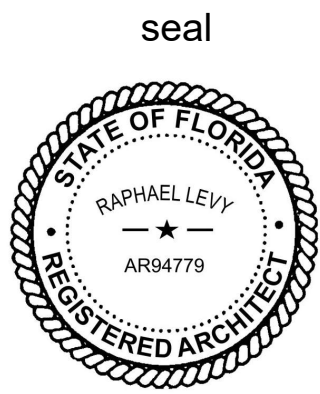



AERIAL PLAN OF PROPERTY AND SURROUNDING PROPERTIES



AERIAL PLAN OF PROPERTY AND SURROUNDING PROPERTIES MASSING


RESIDENCE 2 (BLUE)

2142 BAY AVENUE, MIAMI BEACH

LOT SIZE: 25,671 SF

FOOTPRINT: 7,871 SF

UNIT SIZE: 31%

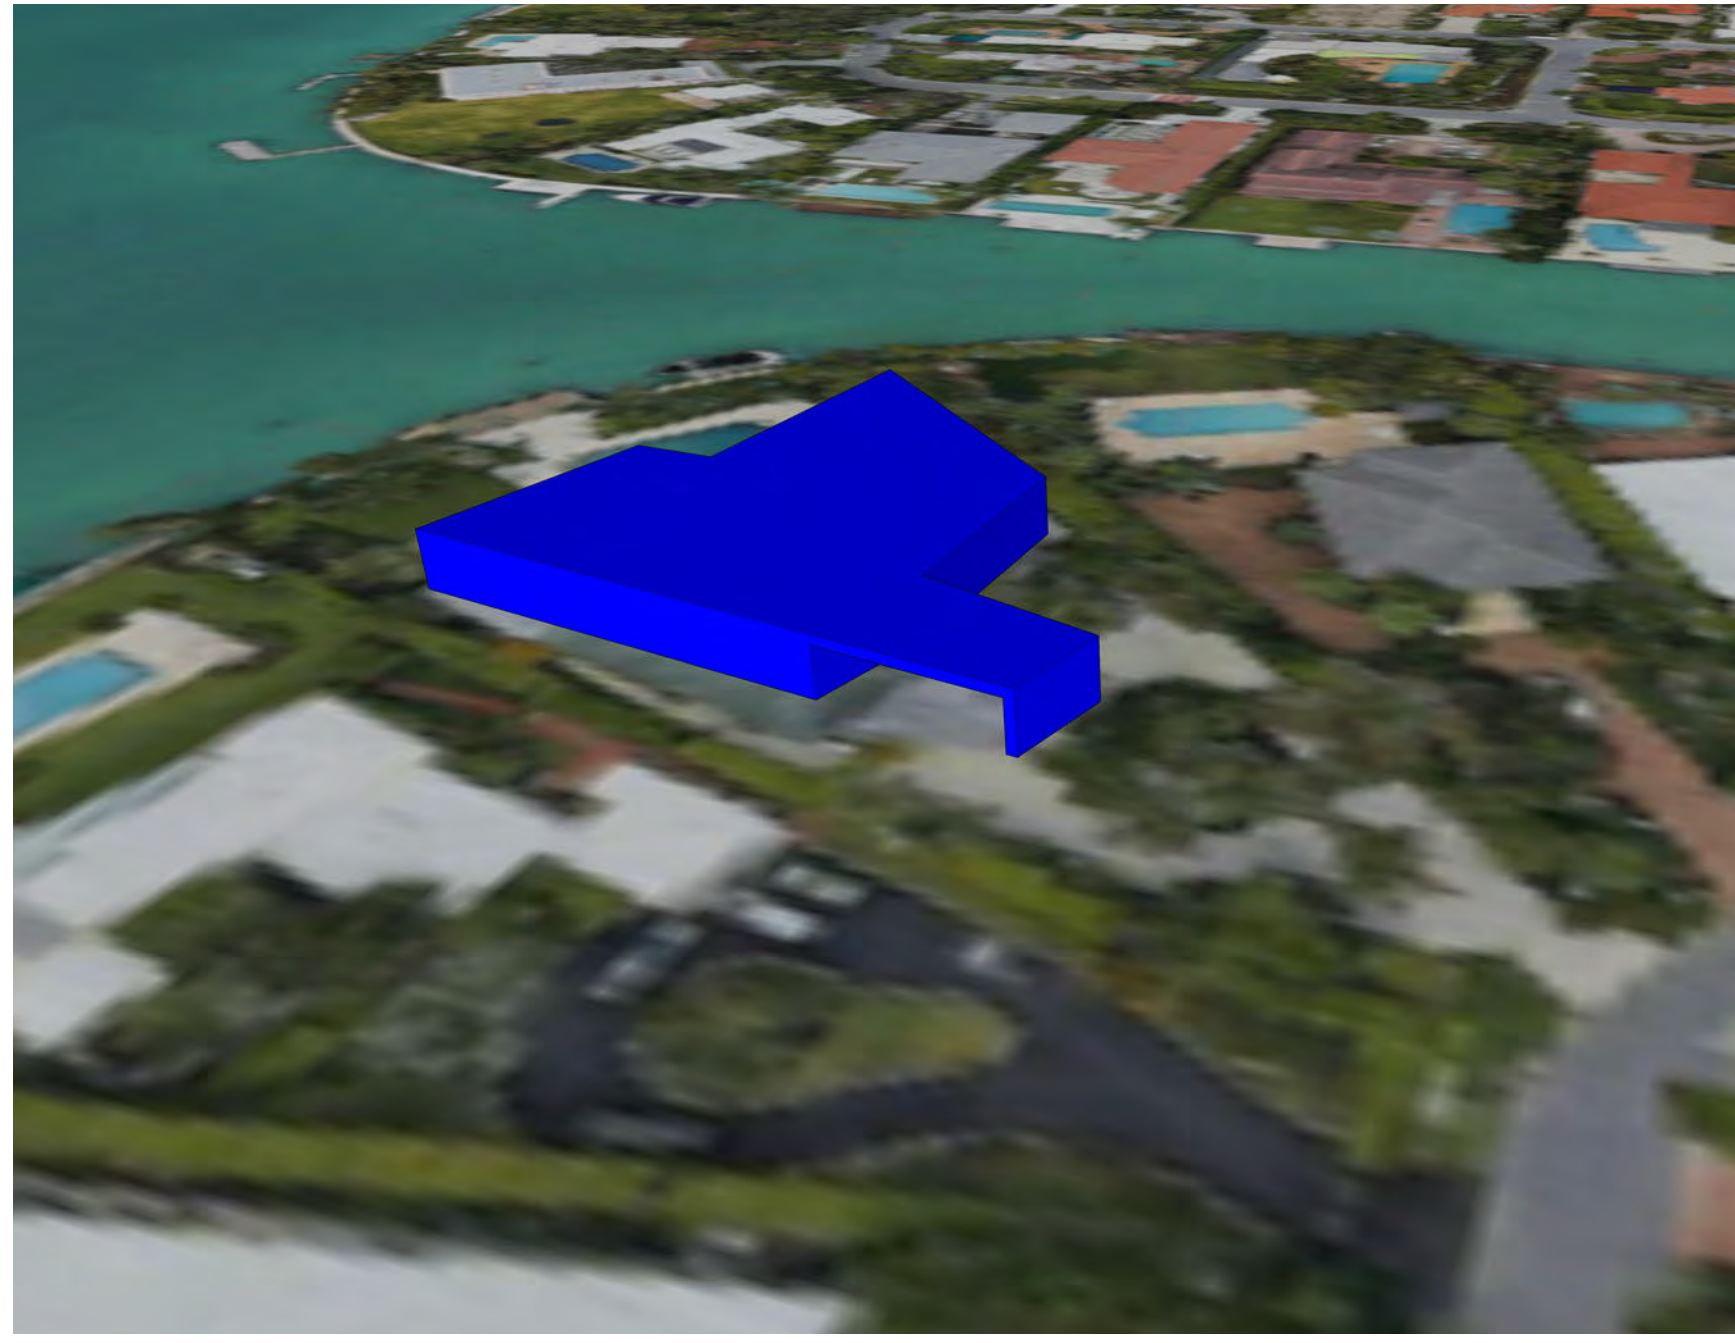


RESIDENCE 3 (GREEN)

1645 W 22ND STREET, MIAMI BEACH

LOT SIZE: 15,250 SF

FOOTPRINT: 2,758 SF

UNIT SIZE: 18%

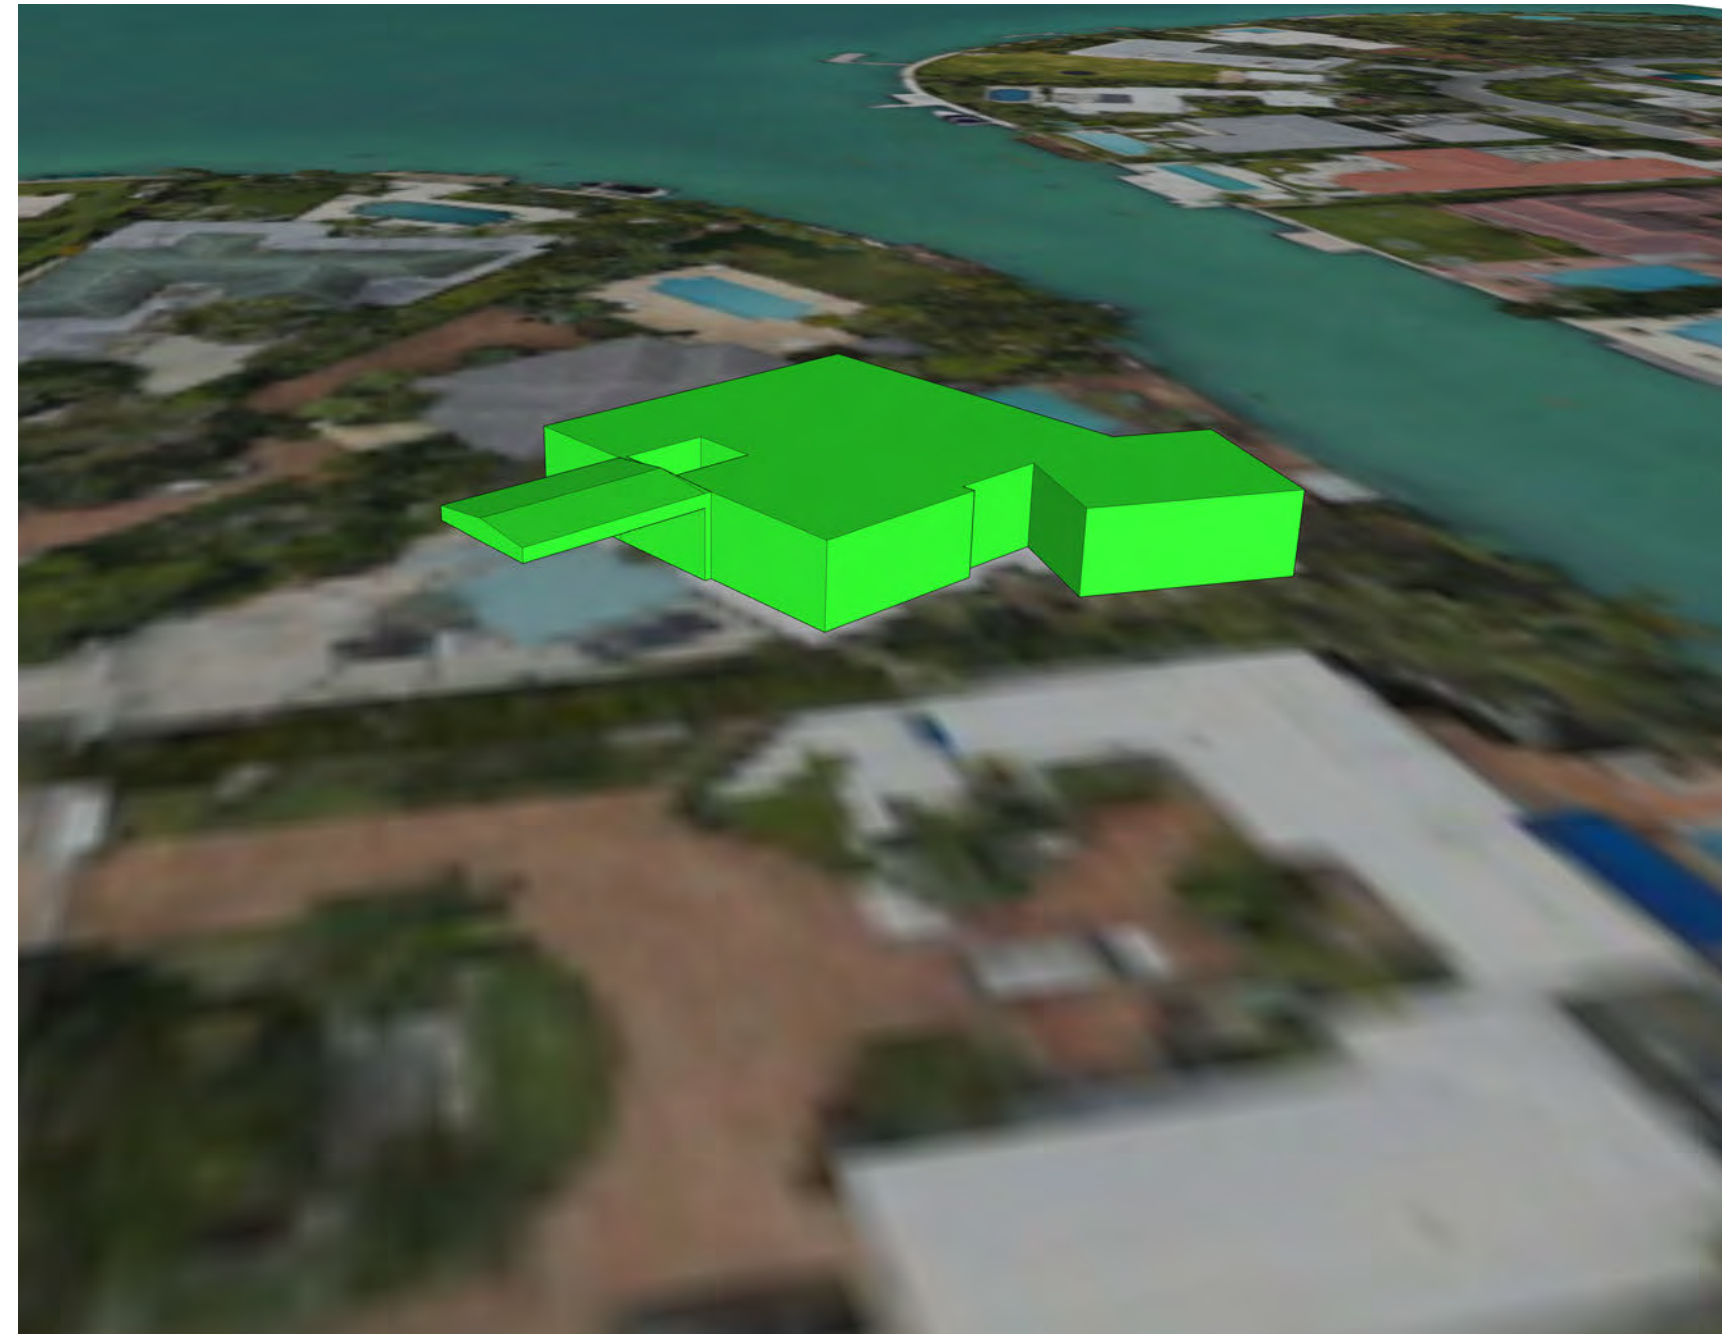

PROPOSED RESIDENCE (RED)

1649 22ND STREET, MIAMI BEACH, FL 33140


LOT SIZE: 21,497 SF

FOOTPRINT: 10,385 SF

UNIT SIZE: 48%



PRICE RESIDENCE
1649 22ND STREET, MIAMI BEACH,
FL 33140

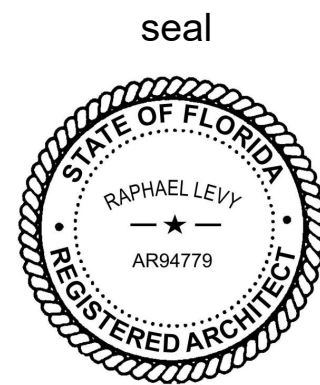

11/22/2021
Ralph Choeff
registered architect
AR0009679
AA26003009

comm no.
2111

date:
06/25/2021

revised:

sheet no.

A-006

CHOEFF LEVY FISCHMAN
ARCHITECTURE + DESIGN
8405 Biscayne Blvd, suite 201
Miami, Florida 33138
(305) 434-8338
(305) 882-5292
www.clfarchitects.com


MASSING STUDIES

PROPOSED RESIDENCE - FILE No. DRB21-0722


SINGLE FAMILY RESIDENTIAL - ZONING DATA SHEET						
ITEM #	Zoning Information					
1	Address:	1649 W 22nd Street, Miami Beach, FL 33140				
2	Folio number(s):	02-3228-001-1920				
3	Board and file numbers :					
4	Year built:	NOW	Zoning District:		RS-3	
5	Based Flood Elevation:	AE 8.00	Grade value in NGVD:		4.67' NGVD	
6	Adjusted grade (Flood+Grade/2):	6.33' NGVD	Free board:		8'+3' (11' N.G.V.D.)	
7	Lot Area:	21,497 SF				
8	Lot width (AVG.):	95'-11"	Lot Depth (AVG.):		227.935'	
9	Max Lot Coverage SF and %:	6,449.1 SF (30%)	Proposed Lot Coverage SF and %:		6,305.2 SF (29.3%)	
10	Existing Lot Coverage SF and %:	N/A	Lot coverage deducted (garage-storage) SF:		500 SF	
11	Front Yard Open Space SF and %:	748 SF (50.5%)	Rear Yard Open Space SF and %:		3,976 (80%)	
12	Max Unit Size SF and %:	10,748.5 SF (50%)	Proposed Unit Size SF and %:		10,328.2 SF (48%)	
13	Existing First Floor Unit Size:	N/A	Proposed First Floor Unit Size:		6,051.2 SF	
			Proposed Second Floor Unit Size:		4,186 SF	
14			Garage Portion to Count:		306 SF	
			Cabana		106.2 SF	
15						
16			Proposed Roof Deck Area SF and % (Note: Maximum is 25% of the enclosed floor area immediately below):		1033 SF (24.5%)	
		Required	Existing	Proposed	Deficiencies	
17	Height:	24'-0"		28'-0"		
18	Setbacks:					
19	Front First level:	20'-0"		33'-10.5"		
20	Front Second level:	30'-0"		84'-0"		
21	Side 1:	12'-0"		12'-4"		
22	Side 2:	12'-0"		12'-6"		
23	Rear:	34'-3"		43'-5.5"		
24	Accessory Structure Side 1:	7'-6"		12'-4"		
25	Accessory Structure Side 2 :	7'-6"		97'-4"		
26	Accessory Structure Rear:	17'-1 1/2"		17'-1 1/2"		
27	Sum of Side yard :	24'-0"		24'-0"		
28	Located within a Local Historic District?		No			
29	Designated as an individual Historic Single Family Residence Site?		No			
30	Determined to be Architecturally Significant?		No			
Notes:						
ITEM #	New Construction Floodplain Management Data					
1	Flood Zone:	AE + 8'				
2	FIRM Map Number	12086C0317L				
3	Base Flood Elevation (BFE):	8.00' NGVD				
4	Proposed Flood Design Elevation:	9.00' NGVD				
5	Crown of Road Elevation:					
6	Classification of Structure:	Category II				
7	Building Use:	Single-Family Residence				
8	Lowest Elev. of Equip					
9	Lowest Adjacent Grade					
10	Highest Adjacent Grade					

WAIVER REQUEST #1

REQUEST TO WAIVE SIDE COURTYARD
REQUIREMENTS FROM 24'-0" TO 28'-0".

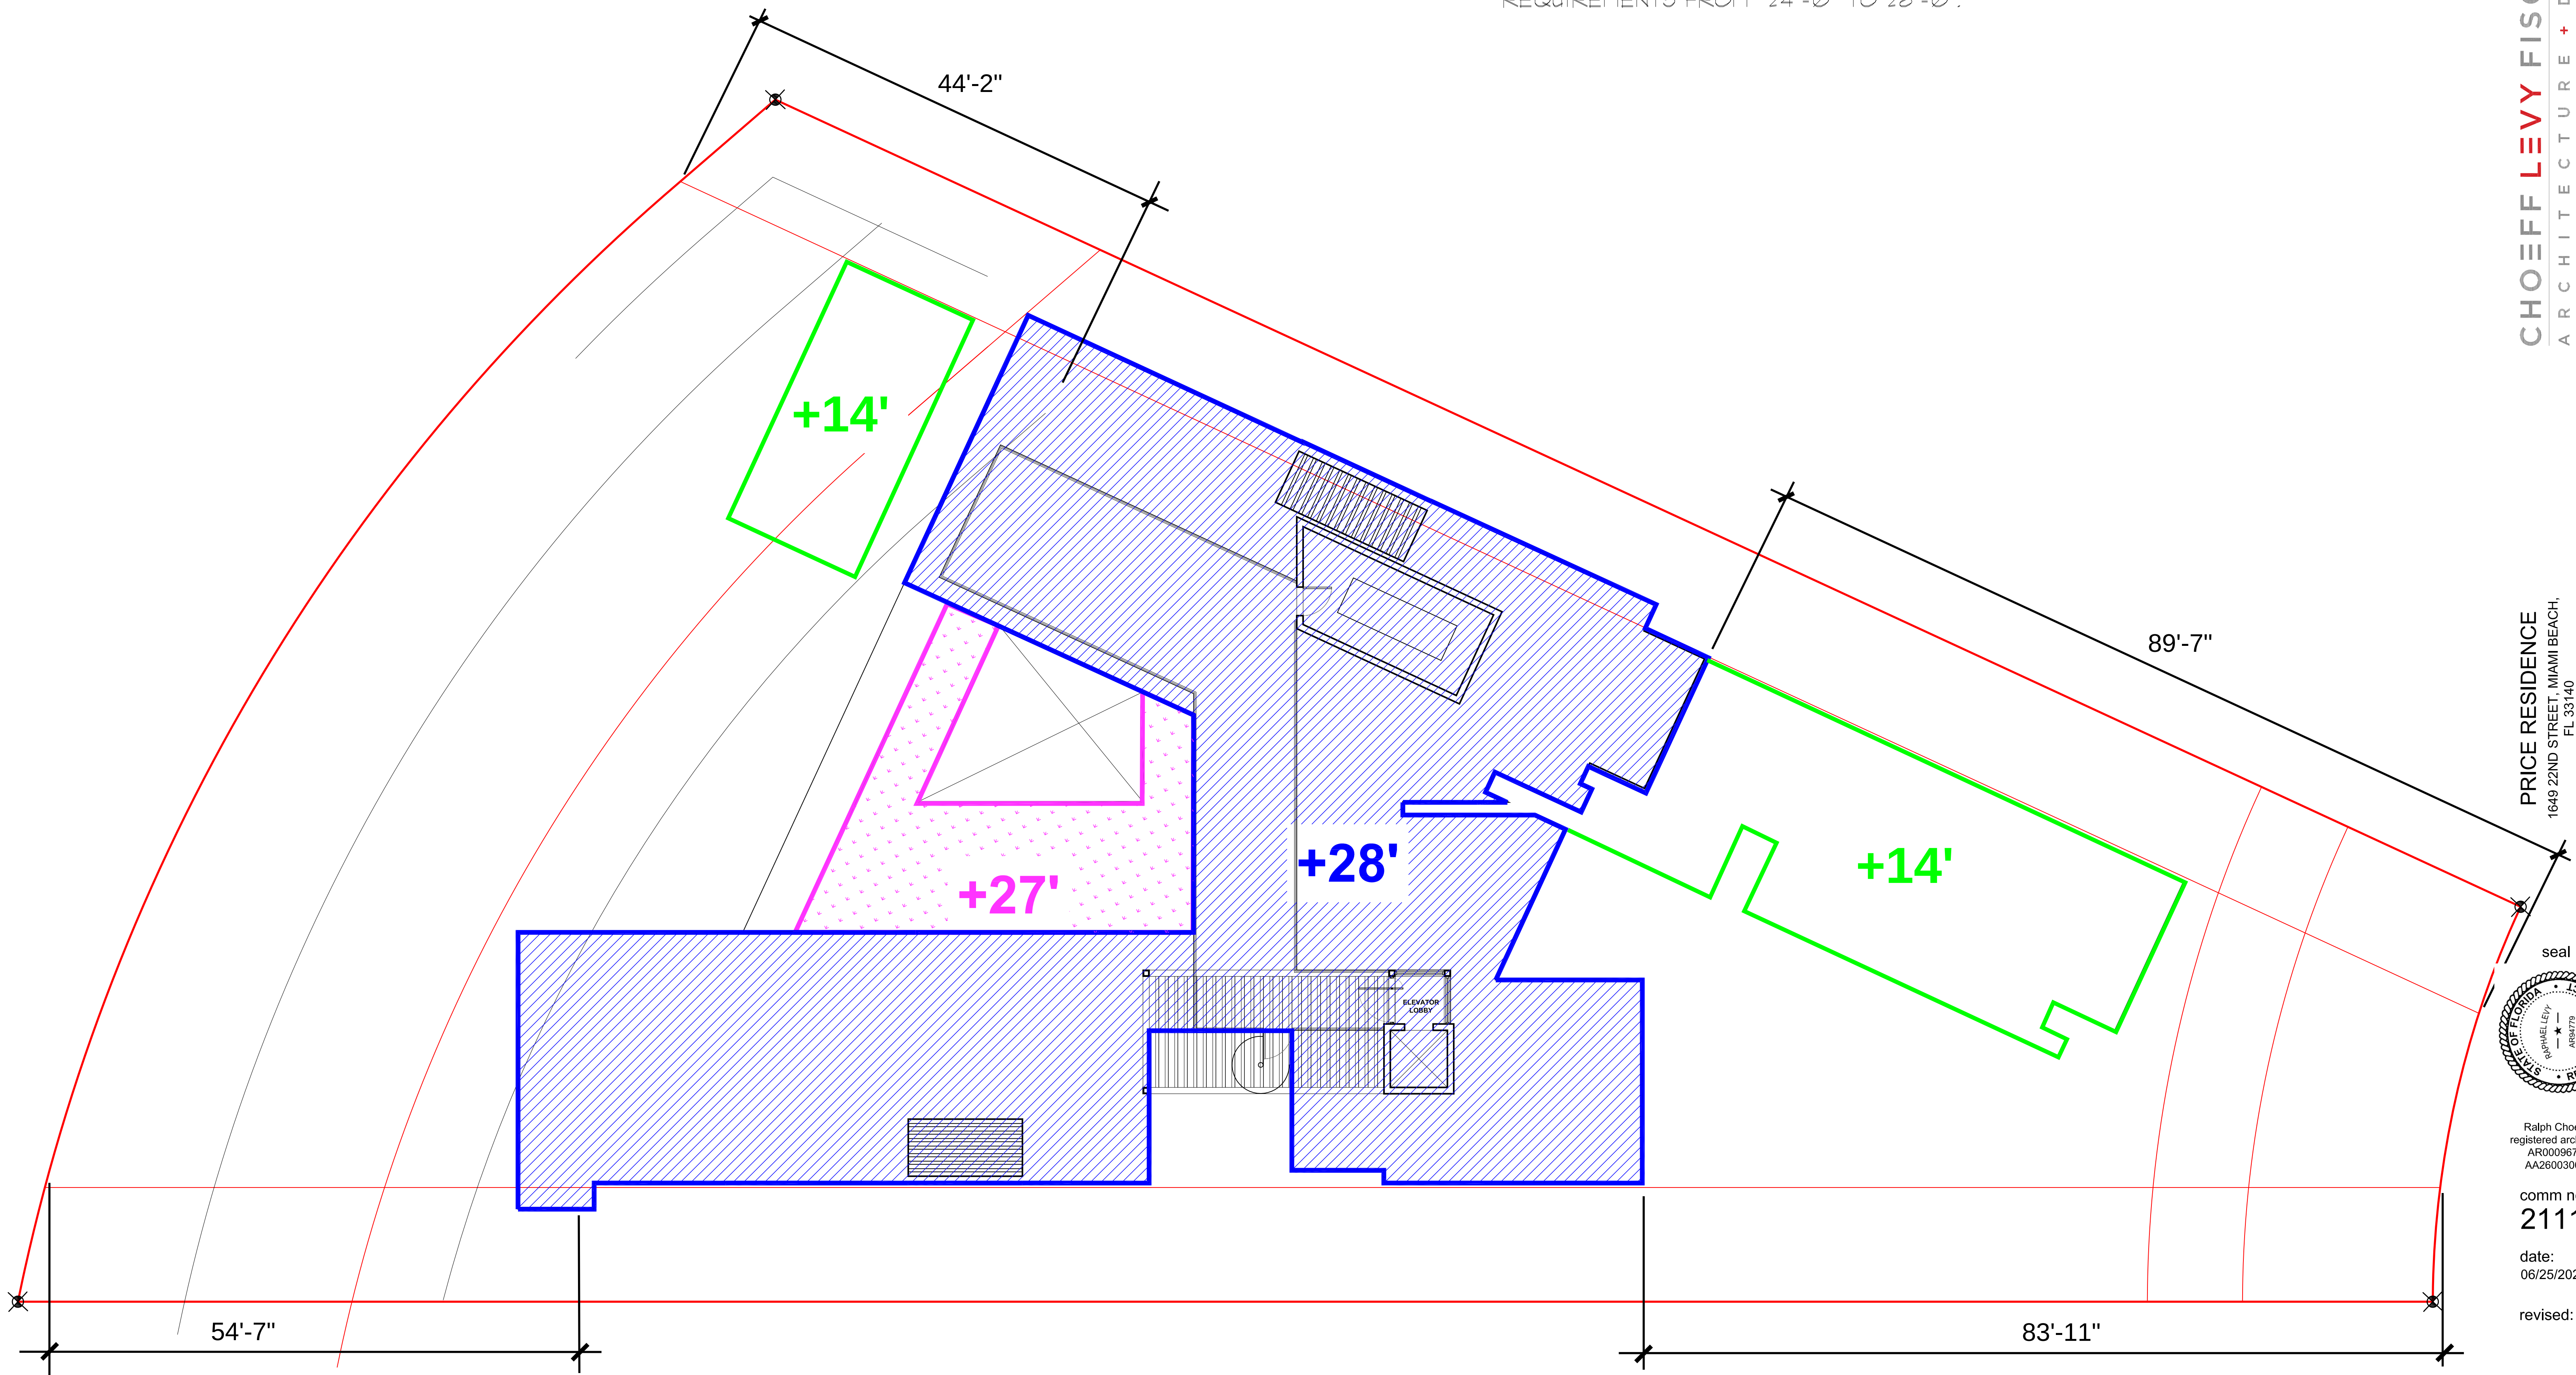

PRICE RESIDENCE
1649 22ND STREET, MIAMI BEACH,
FL 33140

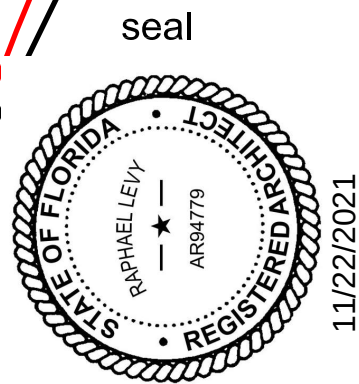

Ralph Choeff
registered architect
AR0009679
AA26003009

comm no.
2111

date:
06/25/2021

revised:

sheet no.


A-007A



WAIVER REQUEST #1

REQUEST TO WAIVE SIDE COURTYARD
REQUIREMENTS FROM 24'-0" TO 28'-0".

PRICE RESIDENCE
1649 22ND STREET, MIAMI BEACH,
FL 33140

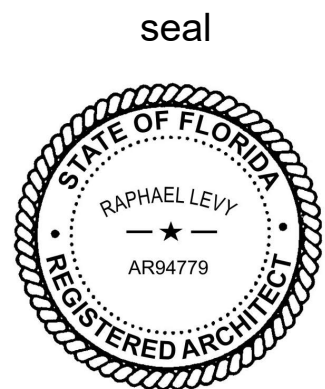

11/22/2021
Ralph Choeff
registered architect
AR0009679
AA26003009

comm no.
2111

date:
06/25/2021

revised:


sheet no.

A-007A.1
NEW SHEET

CHOEFF LEVY FISCHMAN
ARCHITECTURE + DESIGN
8425 Biscayne Blvd. suite 201
Miami, Florida 33138
(t) 305.434.8338
(f) 305.892.5292
www.clarchitects.com

WAIVER REQUEST #1


REQUEST TO WAIVE SIDE COURTYARD
REQUIREMENTS FROM 24'-0" TO 28'-0".

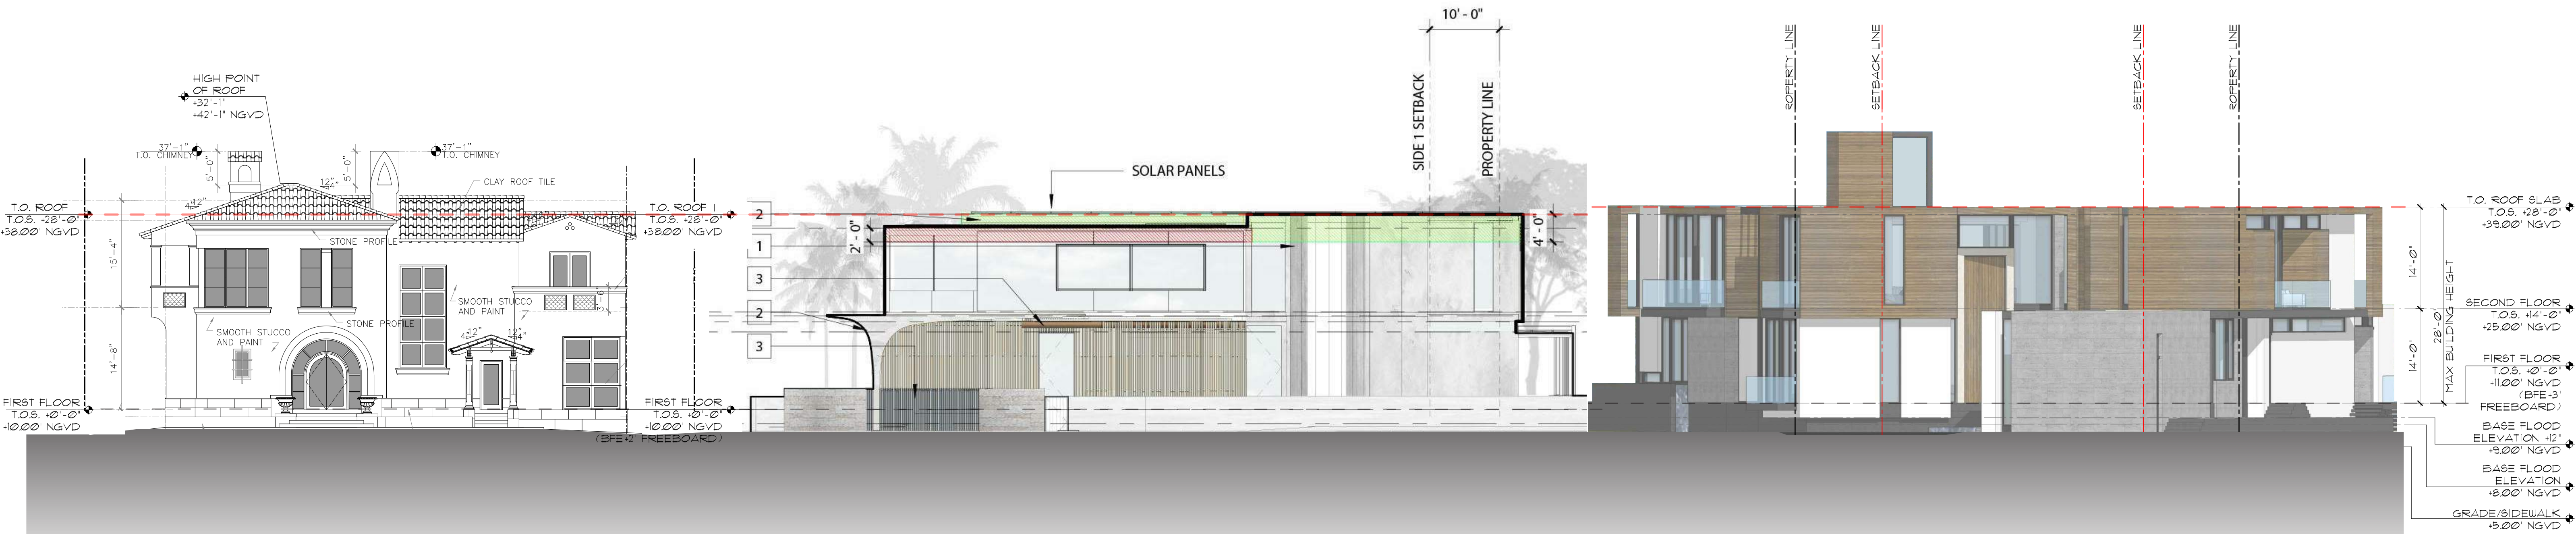

2138 Bay Ave
West (Rear) Elevation

2142 Bay Ave
West (Rear) Elevation

1649 W 22nd street
North/West (Rear) Elevation

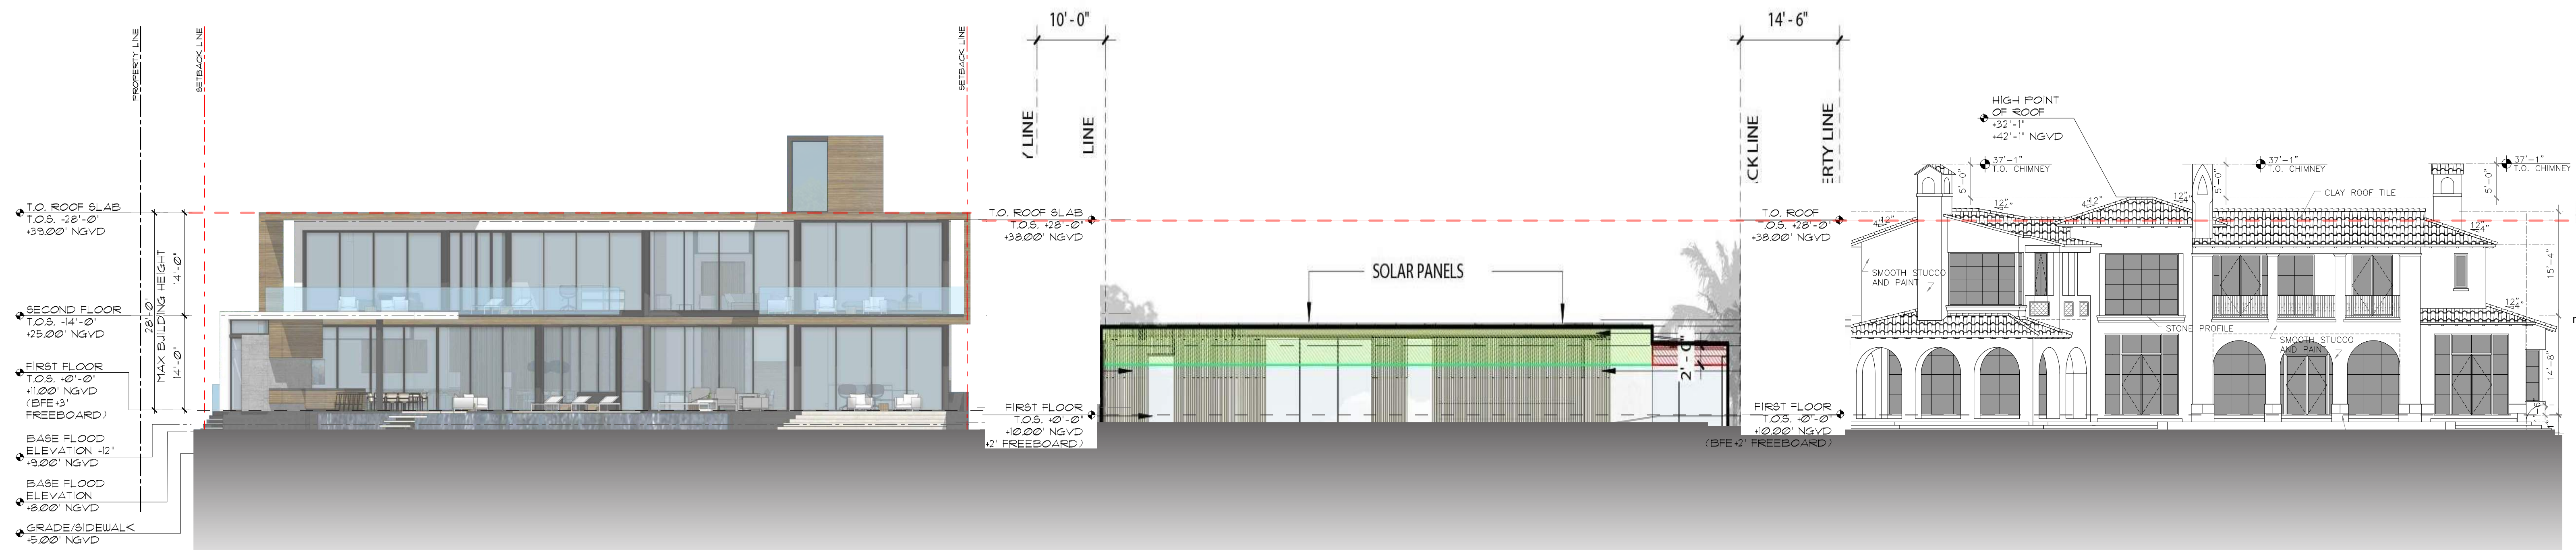


1649 W 22nd street
North/West (Rear) Elevation

2142 Bay Ave
West (Rear) Elevation

2138 Bay Ave
West (Rear) Elevation

PRICE RESIDENCE
1649 22ND STREET, MIAMI BEACH,
FL 33140

seal

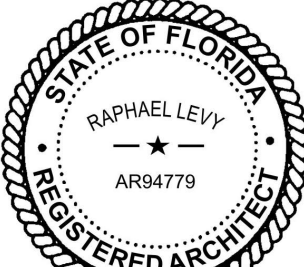

11/22/2021
Ralph Choeff
registered architect
AR0009679
AA26003009

comm no.
2111

date:
06/25/2021

revised:

sheet no.

A-007A.2
NEW SHEET

CHOEFF LEVY FISCHMAN
ARCHITECTURE + DESIGN
8425 Biscayne Blvd. suite 201
Miami, Florida 33138
(t) 305.434.8338
(f) 305.892.5292
www.clarchitects.com

REQUEST TO WAIVE SIDE COURTYARD
REQUIREMENTS FROM 24'-0" TO 28'-0".


PRICE RESIDENCE
1649 22ND STREET, MIAMI BEACH,
FL 33140

CHOEFFE LEVY FISCHMAN
ARCHITECTURE + DESIGN

8425 Biscayne Blvd, suite 201
Miami, Florida 33138

(t) 305.434.8338
(f) 305.892.5292

www.clfarchitects.com

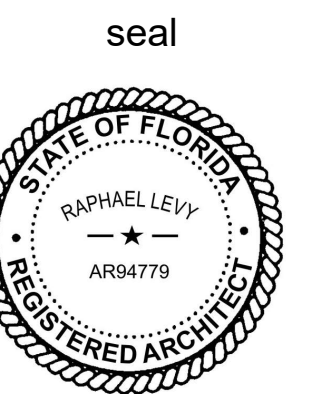

11/22/2021
Ralph Choeff
Registered architect
AR0009679
AA26003009



comm no.
2111

date:
06/25/2021

revised:

sheet no.


A-007A.3
NEW SHEET

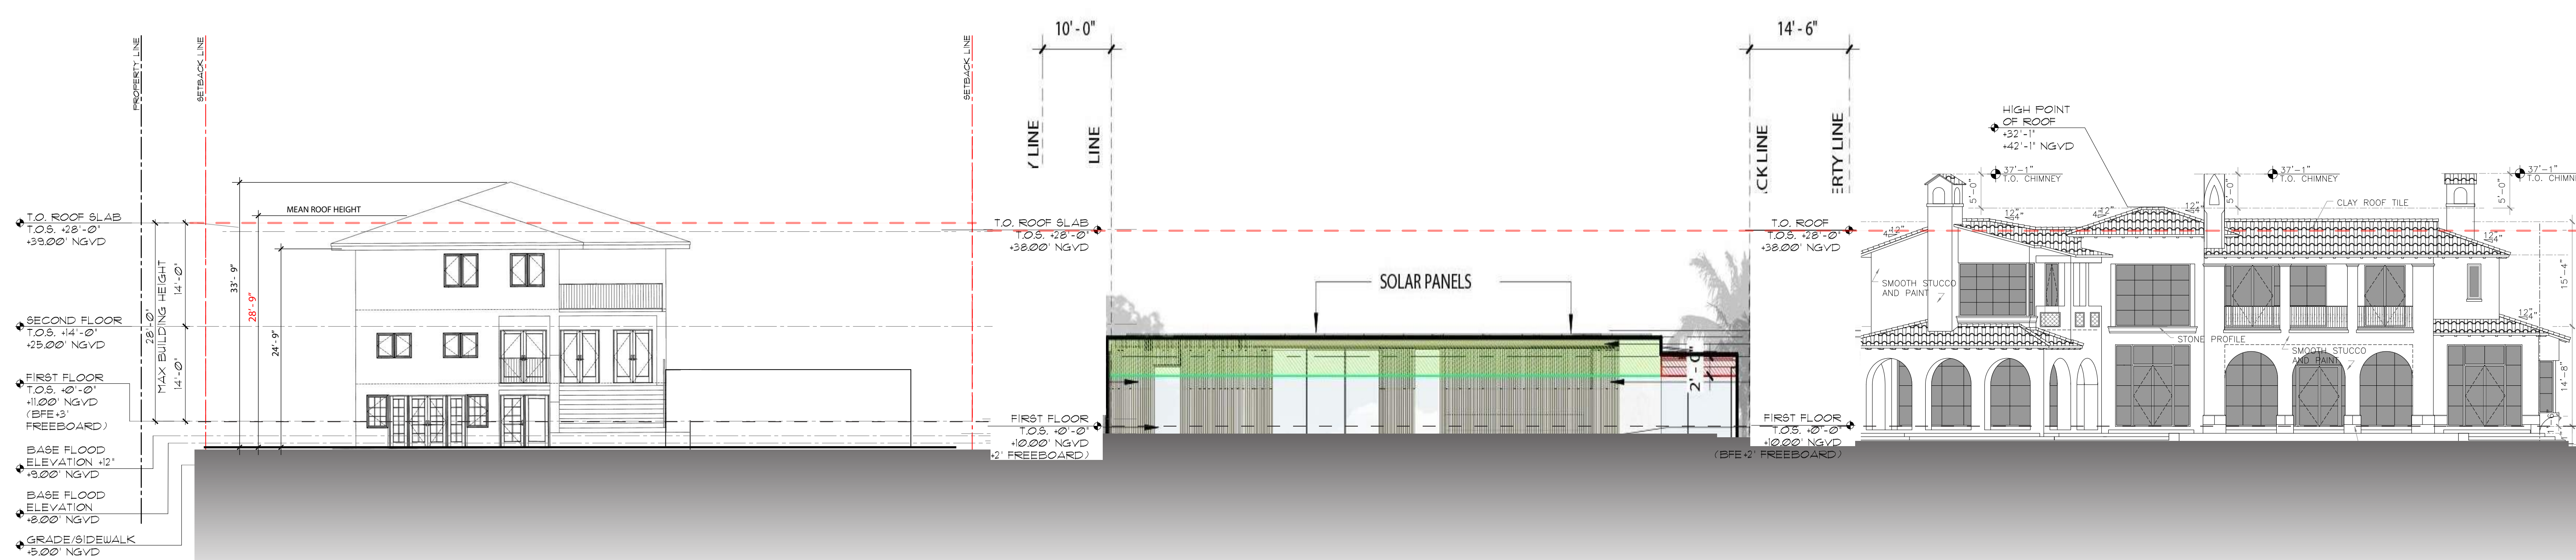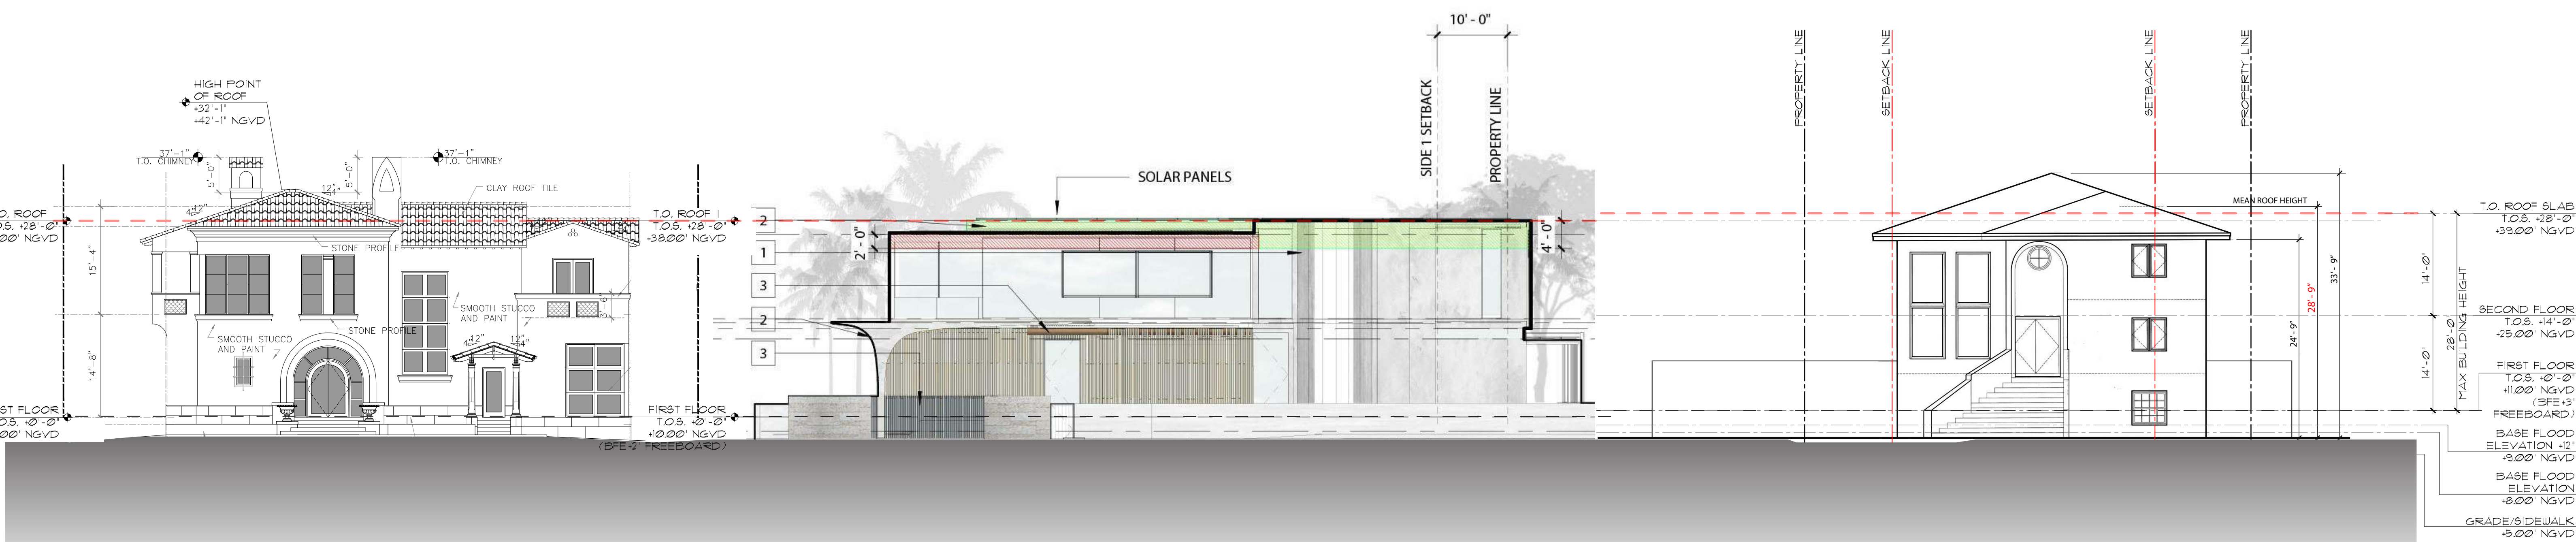


WAIVER REQUEST #2A

REQUEST TO WAIVE SIDE COURTYARD
REQUIREMENTS FOR 2 STORY ELEVATIONS
GREATER THAN 60' IN LENGTH ON THE WEST SIDE
OF THE PROPERTY.

WEST COURTYARD	
LOT SIZE:	21,497 SQFT
COURTYARD AREA, MIN.:	215 SQFT (1%)
WEST COURTYARD AREA:	248 SQFT (1.15%)

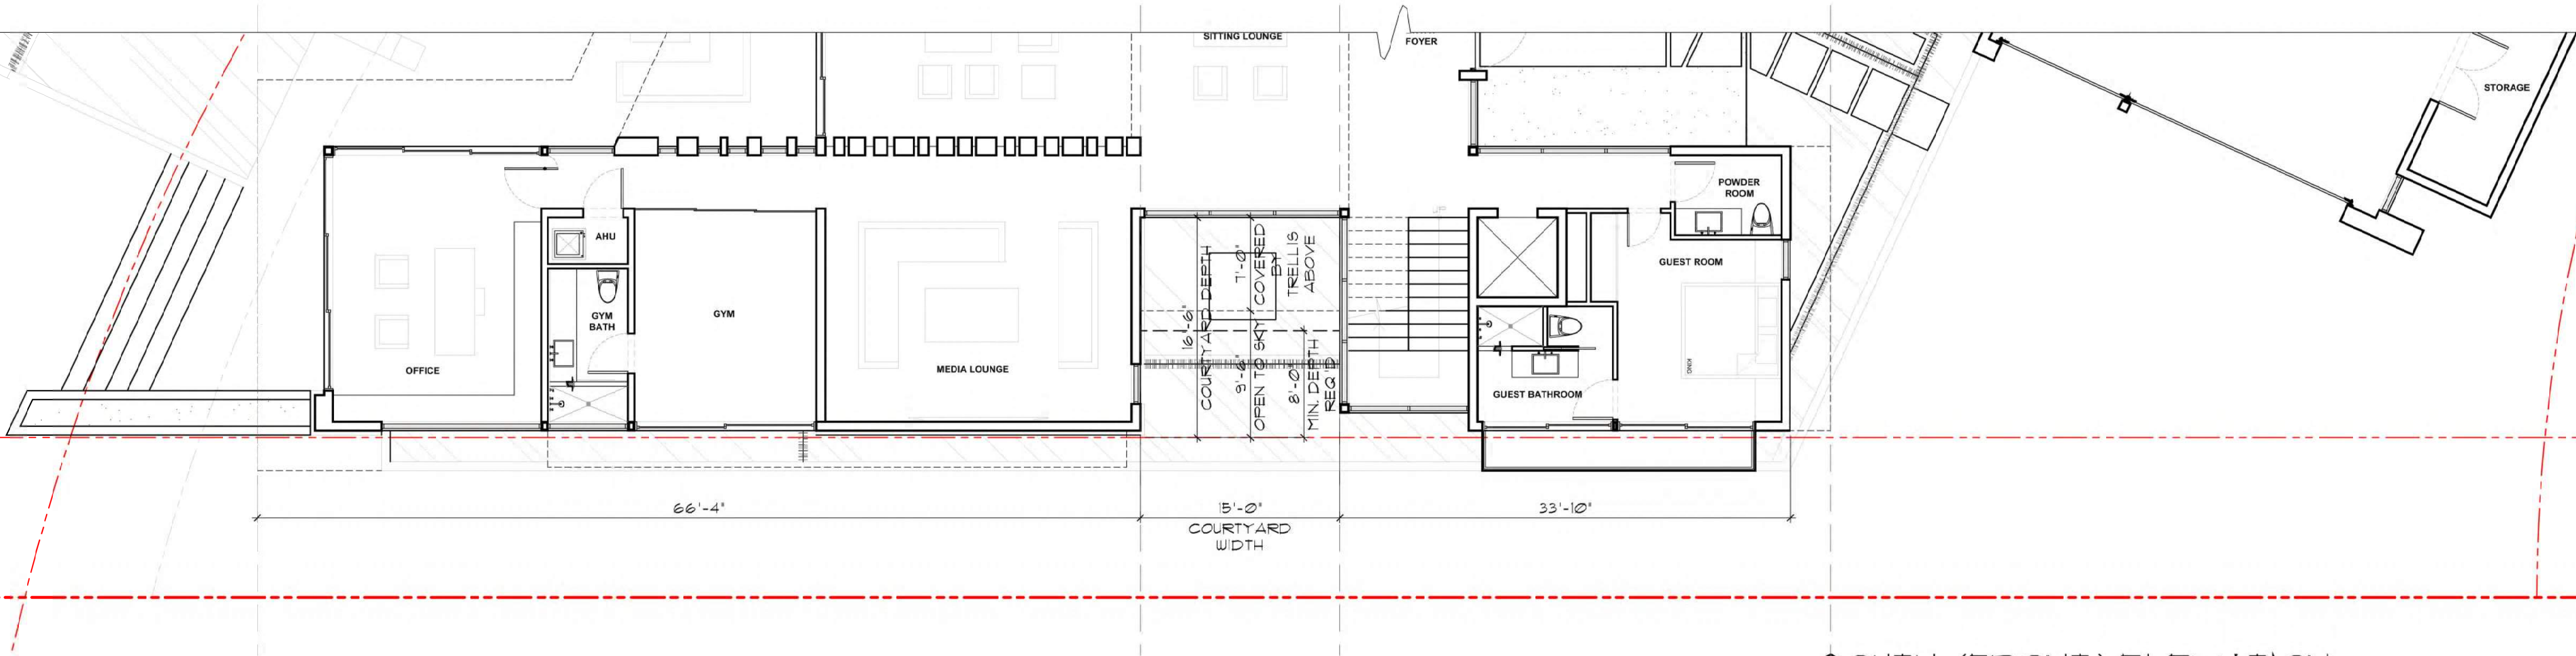

SOUTH (FRONT) ELEVATION
SCALE: 1/8" = 1'-0"

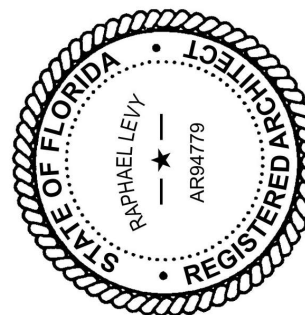


WAIVER REQUEST #2B

REQUEST TO WAIVE SIDE COURTYARD
REQUIREMENTS FOR 2 STORY ELEVATIONS
GREATER THAN 60' IN LENGTH ON THE EAST SIDE
OF THE PROPERTY.

EAST COURTYARD.
LOT SIZE: 21,497 SQFT
COURTYARD AREA, MIN.: 215 SQFT (1%)

RECESSED AREAS, 1st FLR: 55 SQFT (0.26%)
RECESSED AREAS, 2nd FLR: 84 SQFT (0.39%)

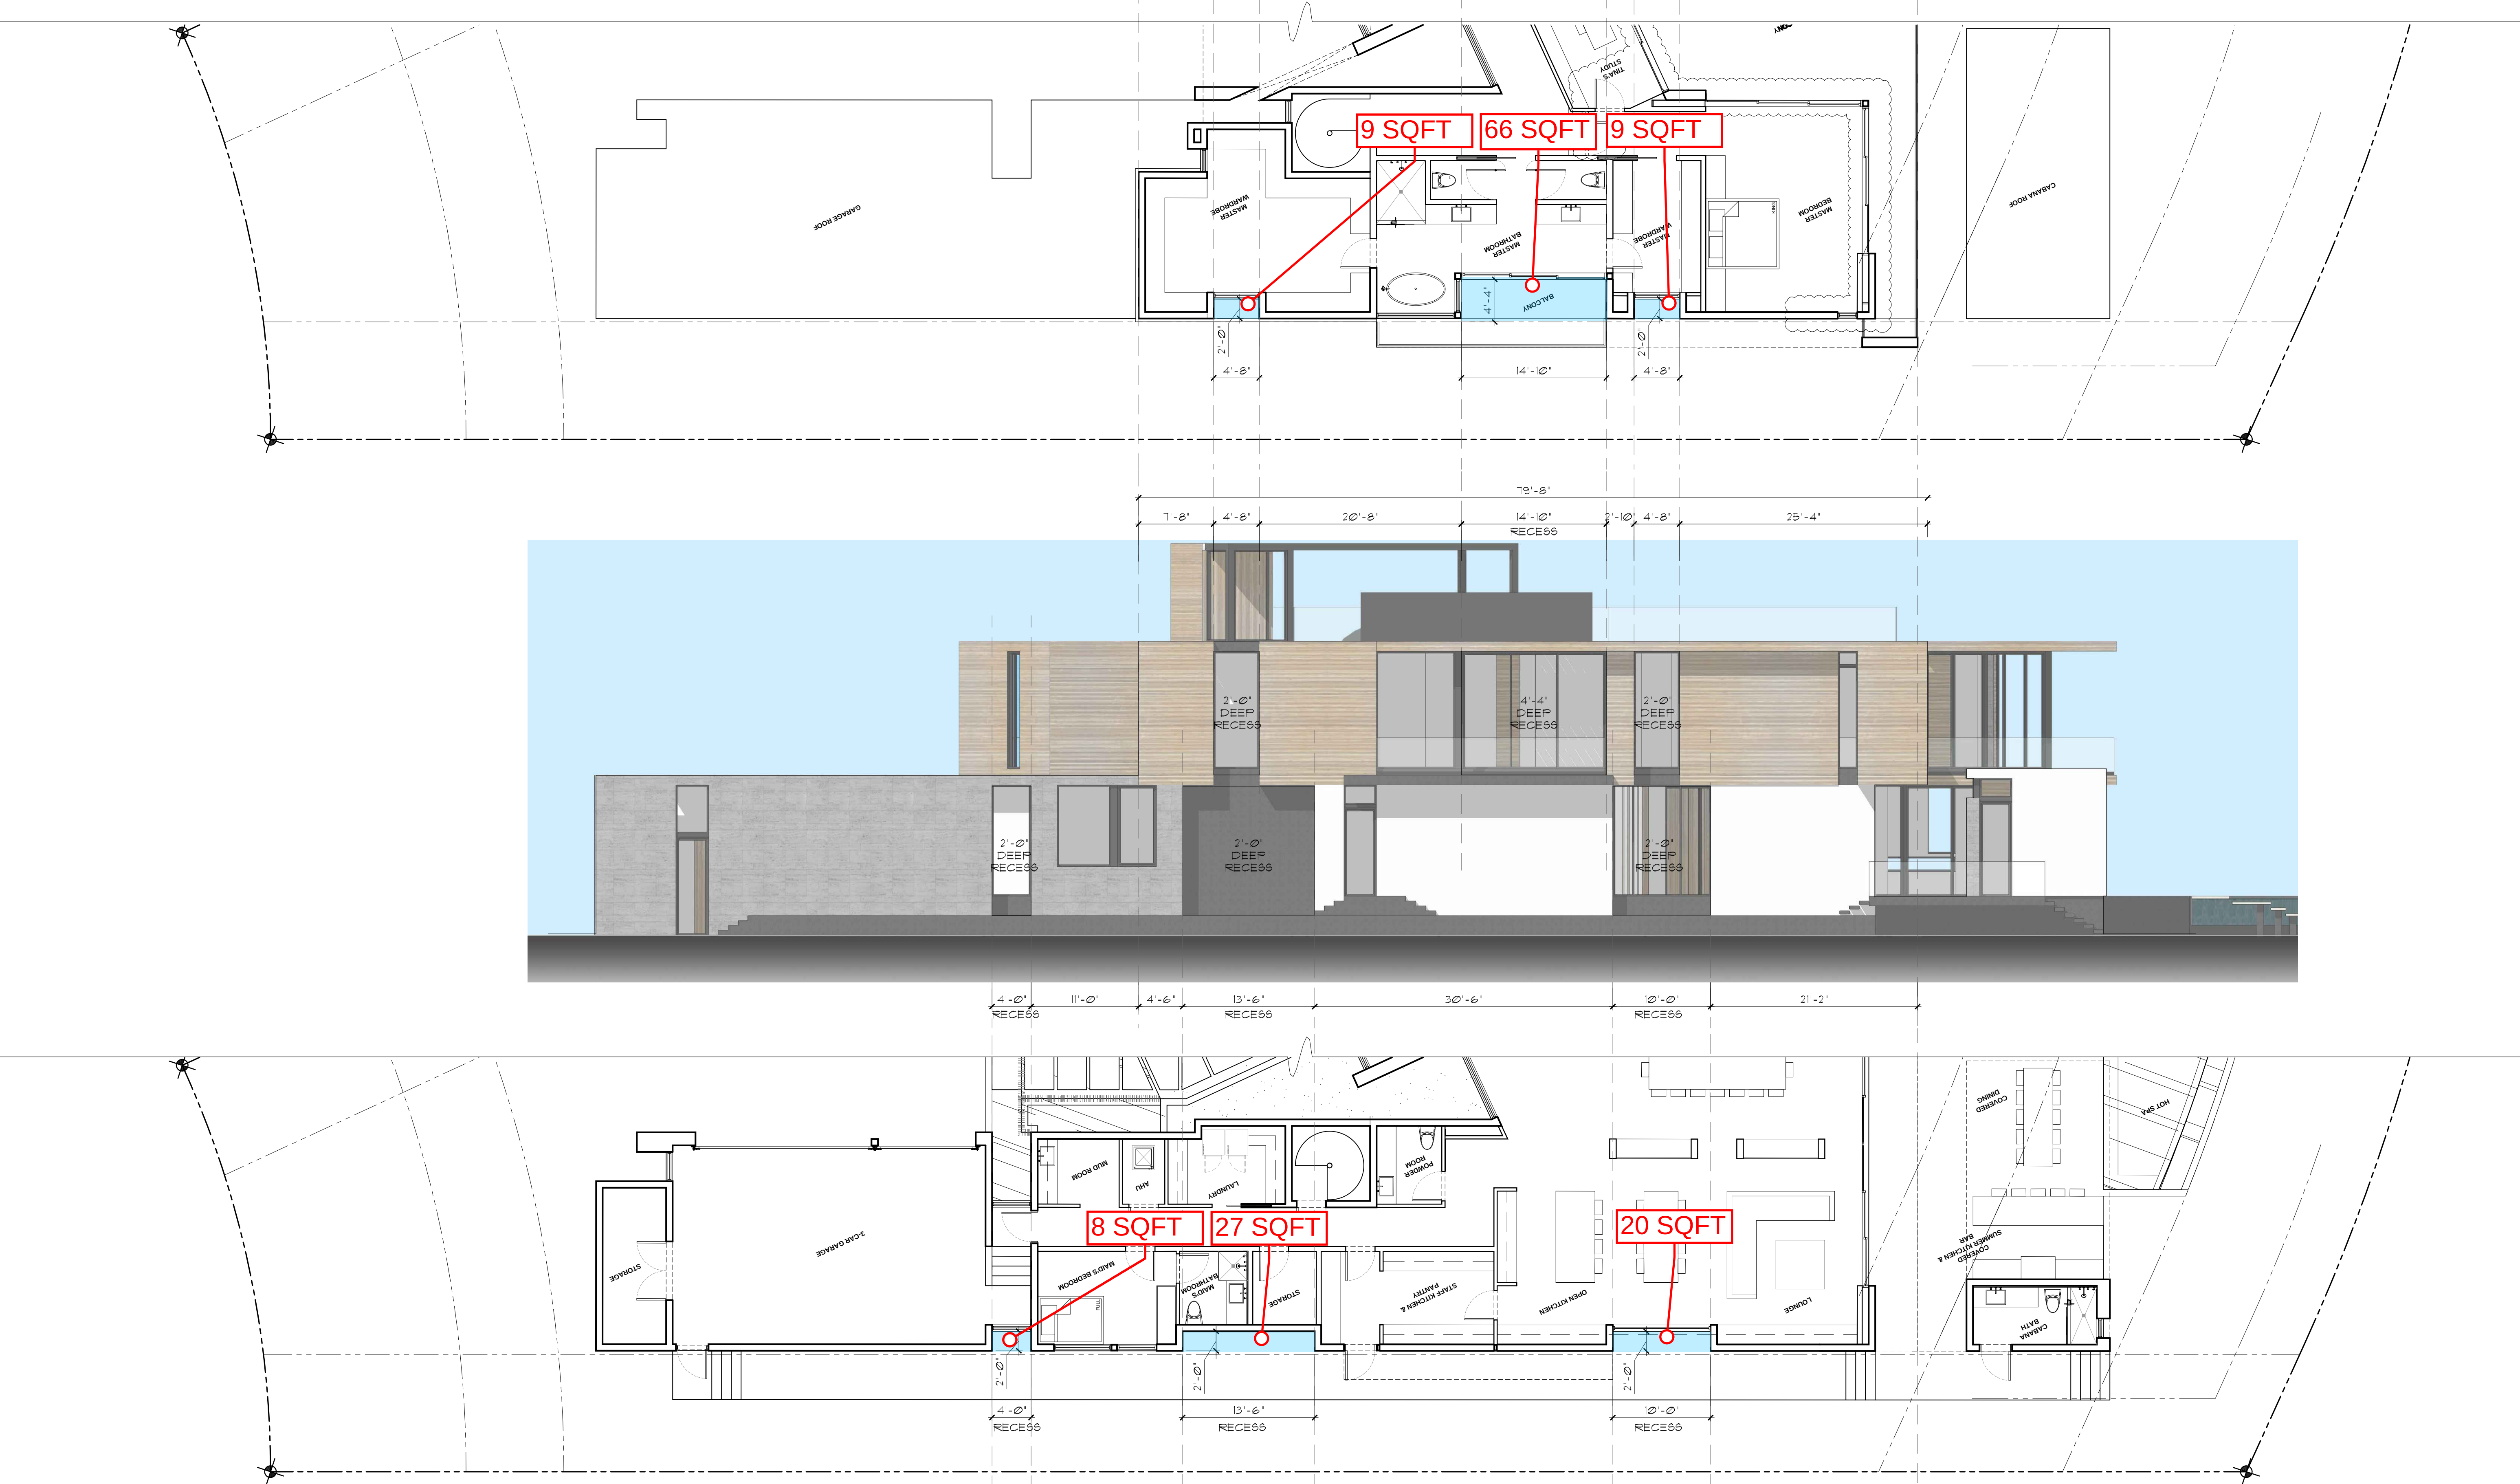

EAST (SIDE) ELEVATION
SCALE: 1/8" = 1'-0"

CHOEFF LEVY FISCHMAN
ARCHITECTURE + DESIGN
8425 Biscayne Blvd, suite 201
Miami, Florida 33138
www.clarchitects.com
(t) 305.434.8338
(f) 305.892.5292

PRICE RESIDENCE
1649 22ND STREET, MIAMI BEACH,
FL 33140

seal



Ralph Choeff
registered architect
AR0009679
AA26003009

comm no.
2111

date:
06/25/2021

revised:

sheet no.

A-007B
REVISED 2B

TO PROVIDE SOLID SIDE PROPERTY WALLS, UP TO 7' HIGH ABOVE ADJUSTED GRADE, IN LIEU OF 3" OPEN PICKETS AT TOP 3 FEET.



Miami, Florida 33138
www.clarchitects.com
(f) 305.892.5292



11/22/2021

T202/22/TT



STAFF COMMENT:
ADD PLANAR MOVEMENT TO NE FACADE


"STAFF RECOMMENDS THAT THE SUBJECT ELEVATION BE FURTHER REFINED WITH RECESSED PLANES AND FENESTRATION IN ORDER TO MITIGATE THE WAIVER REQUEST."


-STAFF REPORT

NORTHEAST FACADE
AS SUBMITTED
NTS




NORTHEAST FACADE
MODIFIED
NTS

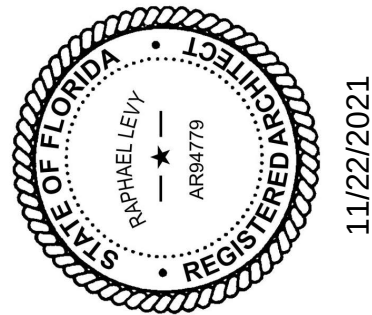

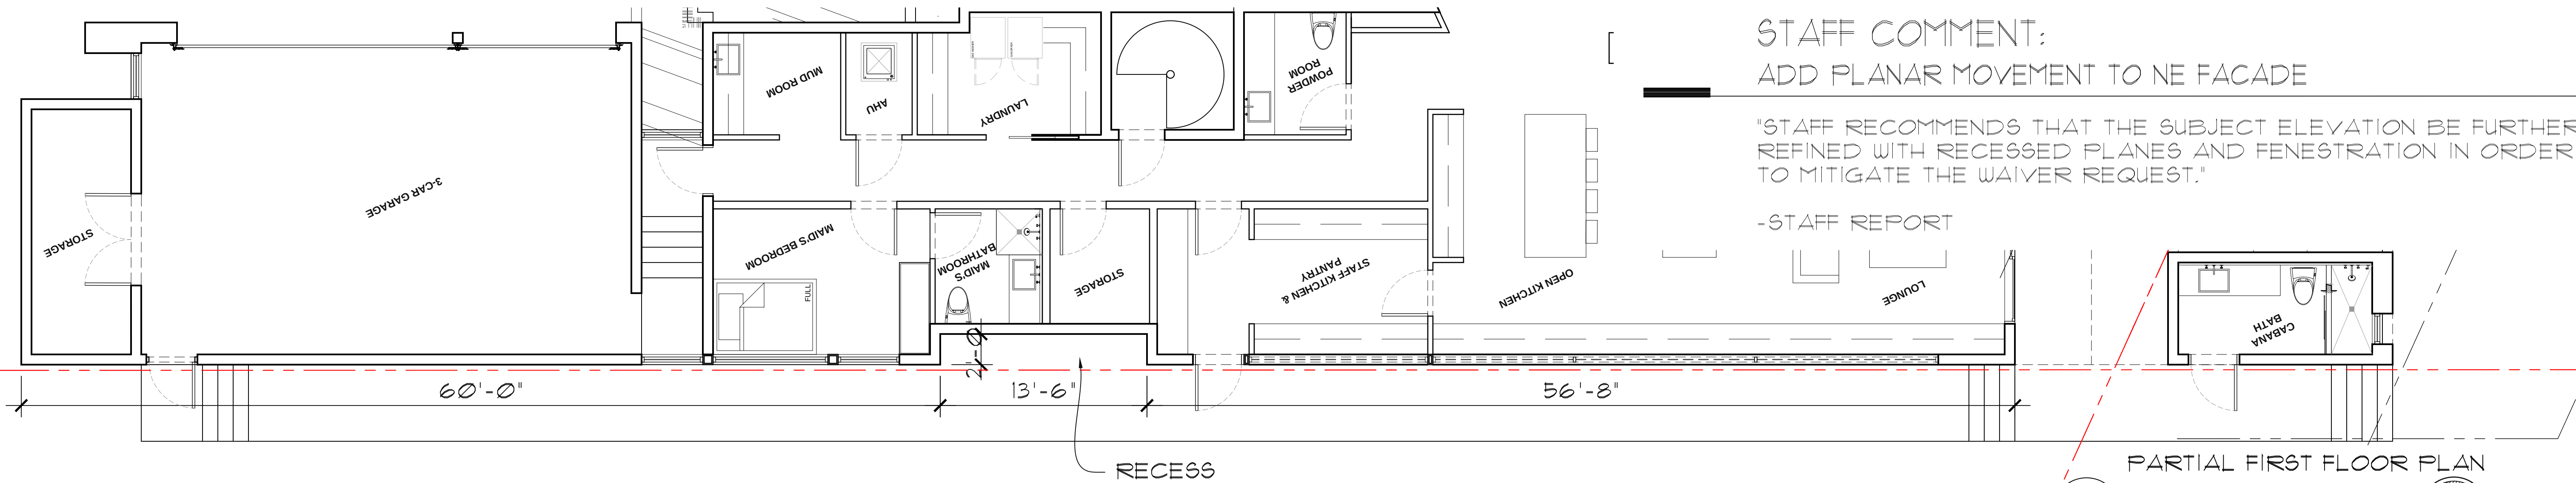


PARTIAL FIRST FLOOR PLAN
AS SUBMITTED
1 D2
Scale: 3/16" = 1'-0"
N

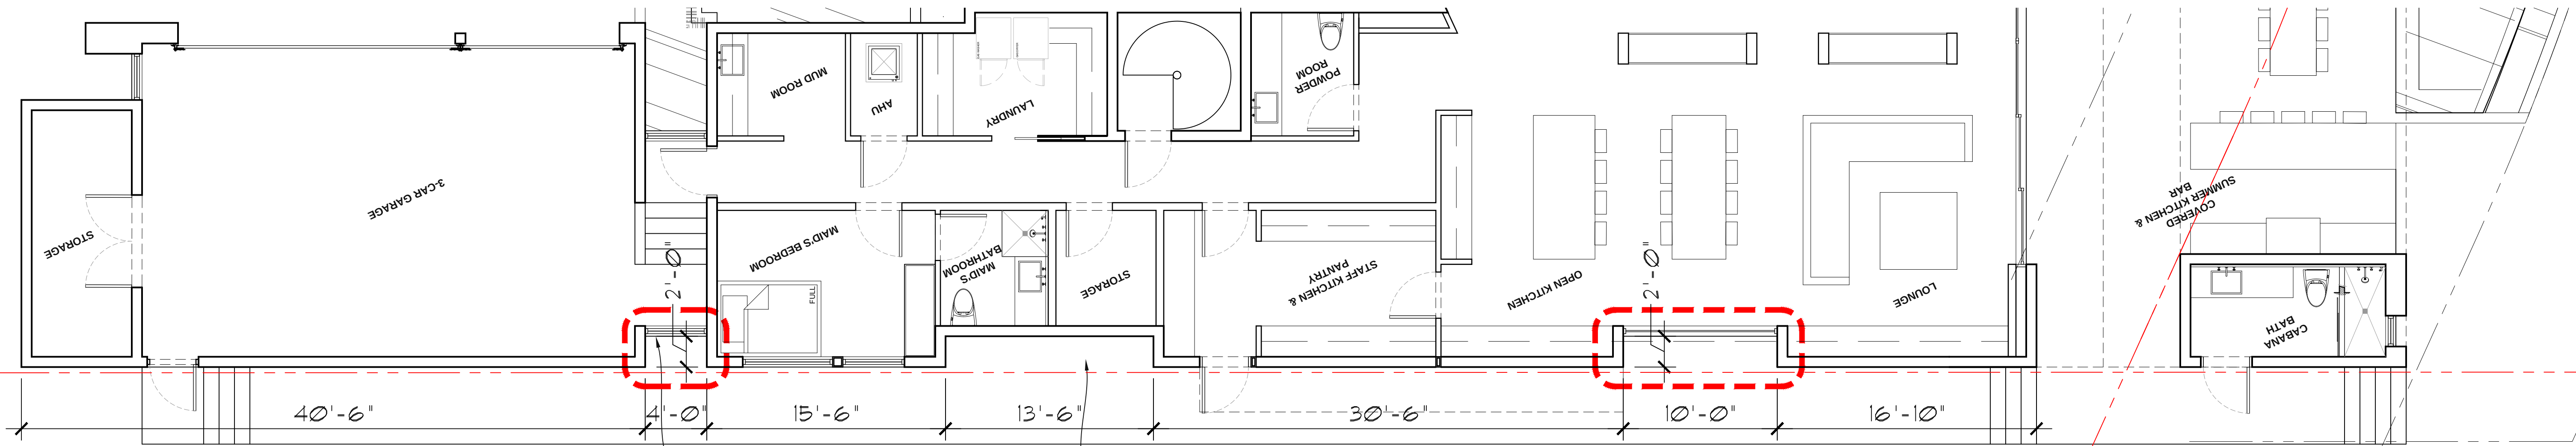

PARTIAL FIRST FLOOR PLAN
MODIFIED
2 D2
Scale: 3/16" = 1'-0"
N




PRICE RESIDENCE
1649 22ND STREET, MIAMI BEACH,
FL 33140

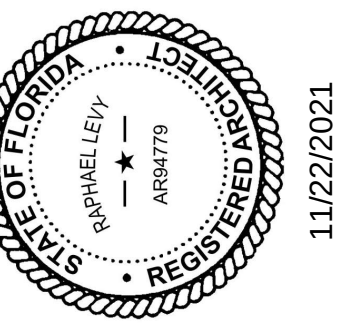

Ralph Choëff
registered architect
AR0009679
AA26003009

comm no.
2111
date:
06/25/2021
revised:

sheet no.

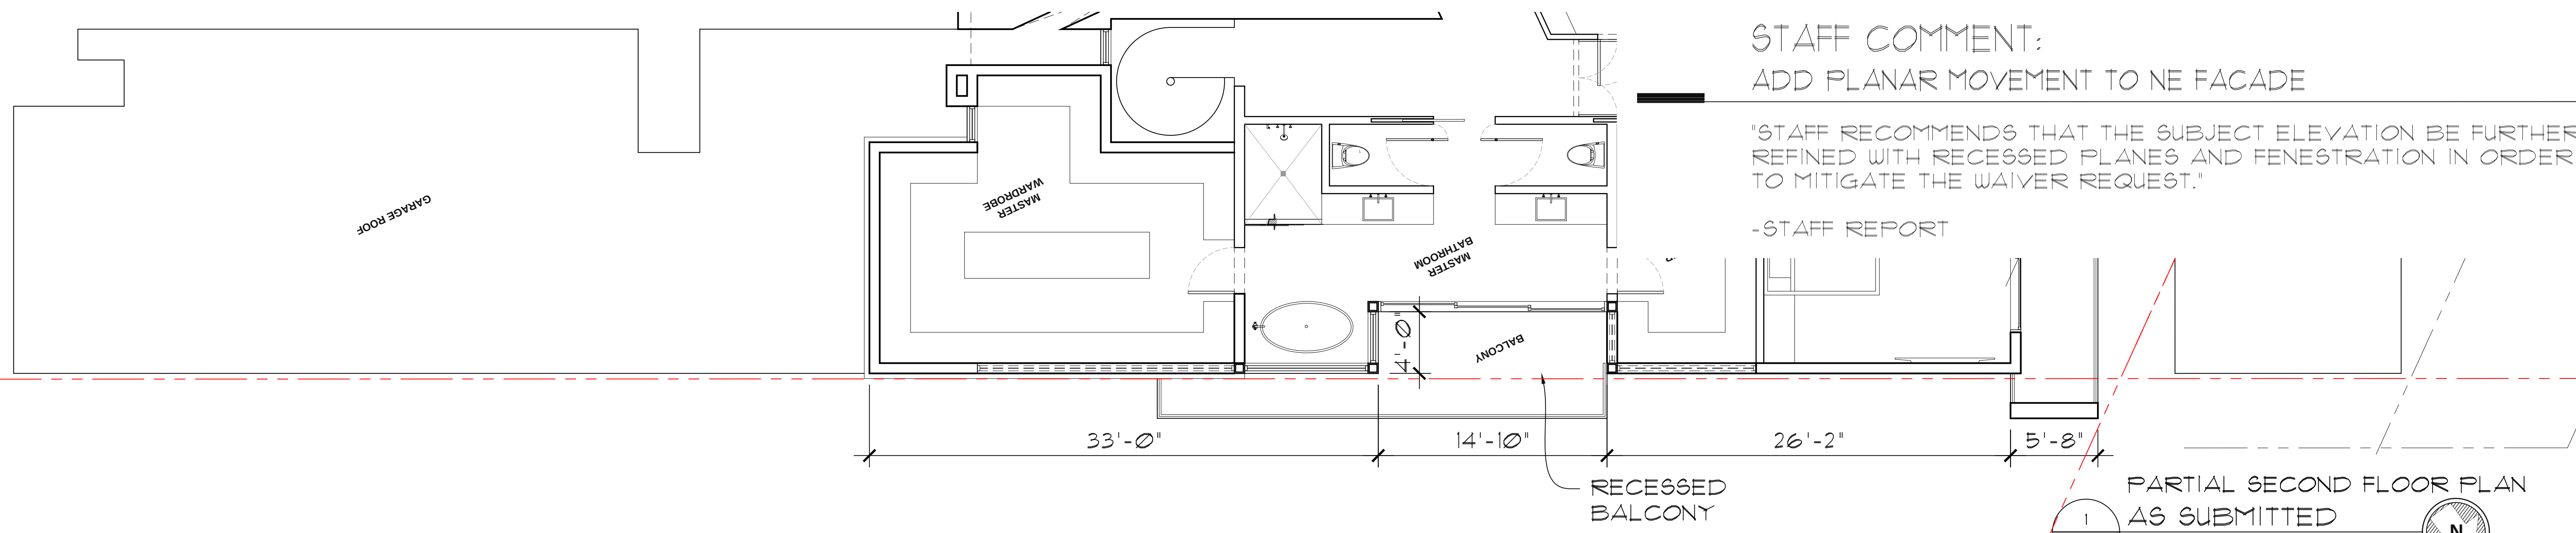


STAFF COMMENT:
ADD PLANAR MOVEMENT TO NE FACADE

"STAFF RECOMMENDS THAT THE SUBJECT ELEVATION BE FURTHER REFINED WITH RECESSED PLANES AND FENESTRATION IN ORDER TO MITIGATE THE WAIVER REQUEST."

-STAFF REPORT


PARTIAL SECOND FLOOR PLAN

1 AS SUBMITTED
D3 Scale: 3/16" = 1'-0"

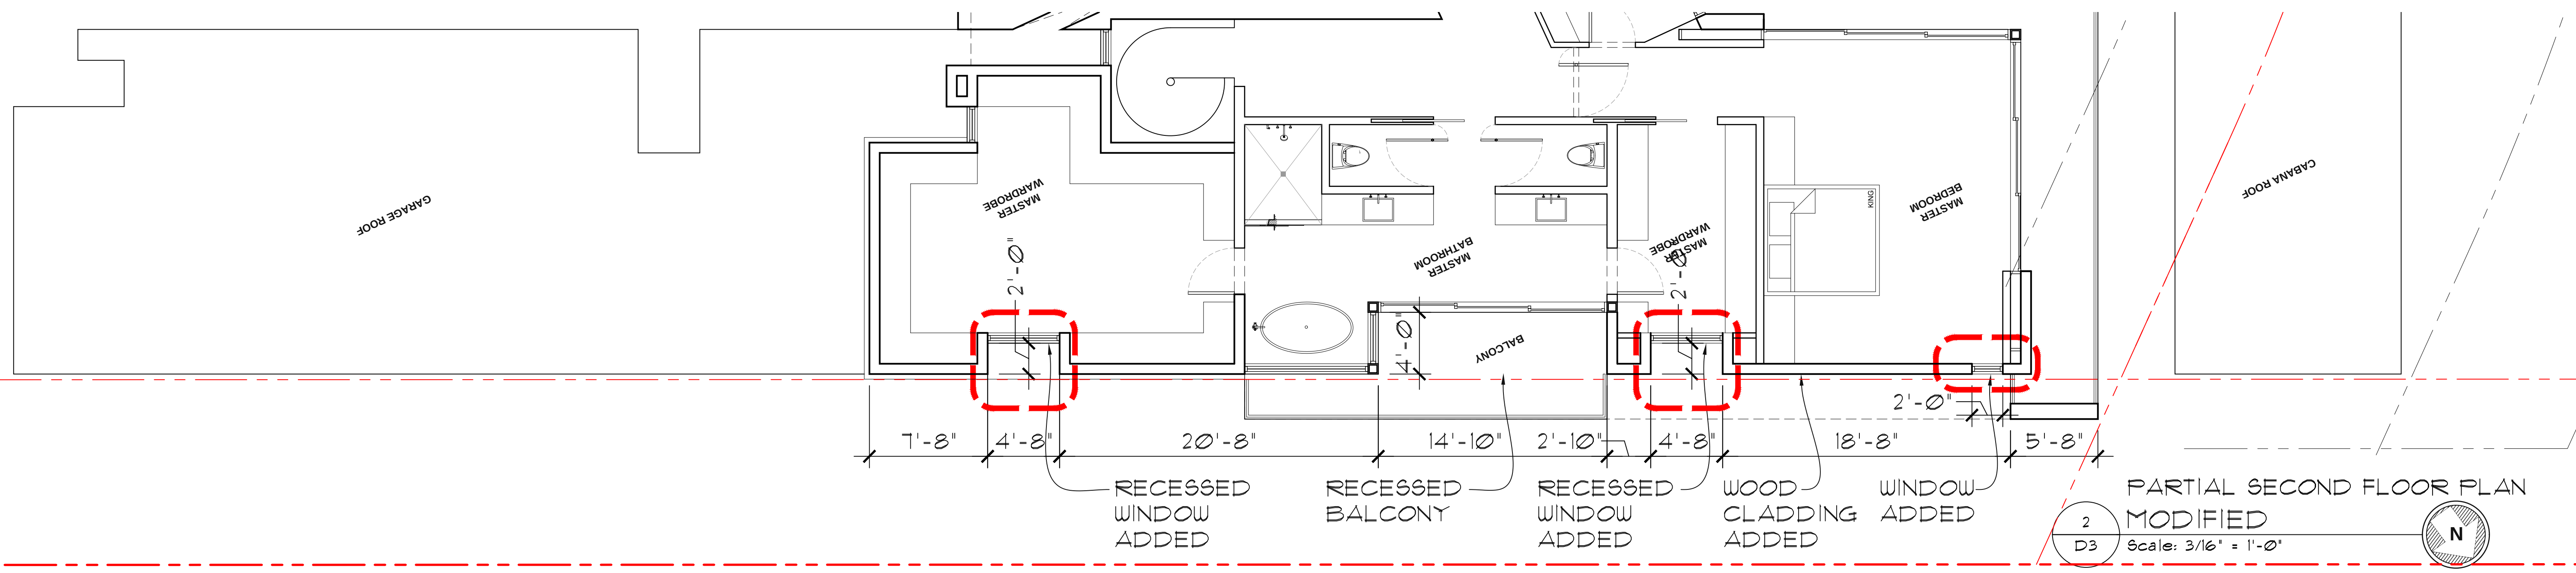


PARTIAL SECOND FLOOR PLAN

2 MODIFIED
D3 Scale: 3/16" = 1'-0"

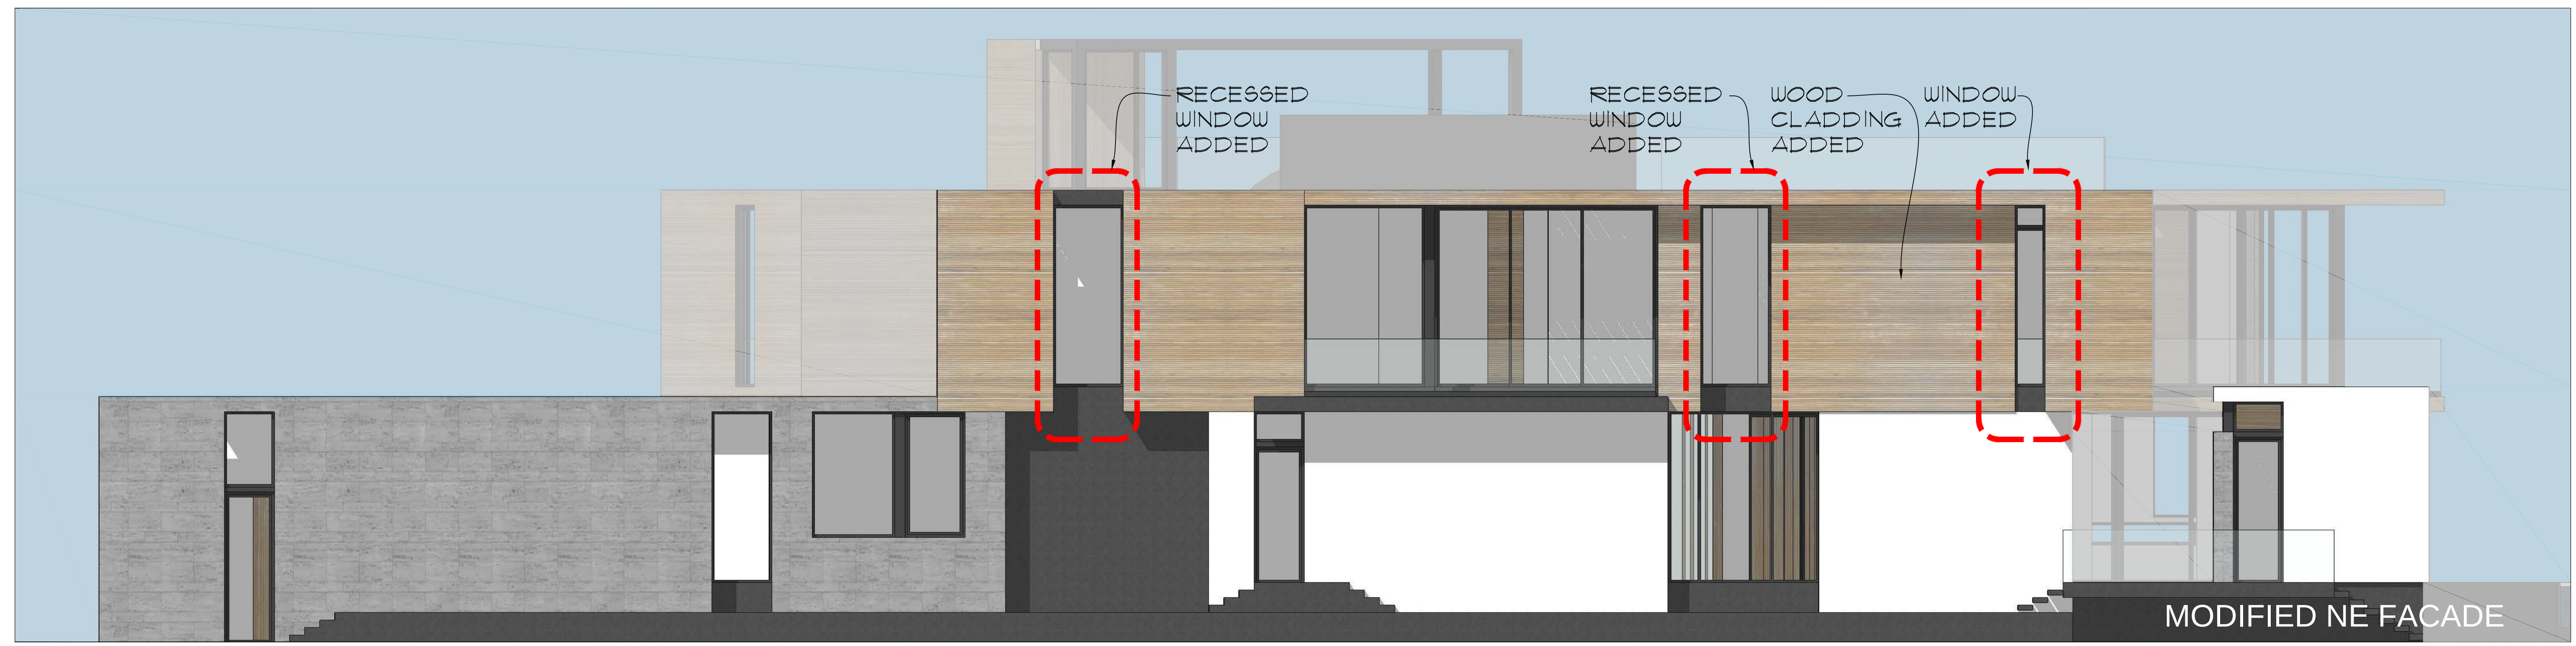

PRICE RESIDENCE
1649 22ND STREET, MIAMI BEACH,
FL 33140

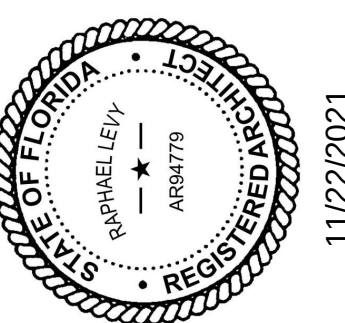

Ralph Choelf
registered architect
AR0009679
AA26003009

comm no.
2111

date:
06/25/2021

revised:

sheet no.

A.007D.3
NEW SHEET

CHOEFF LEVY FISCHMAN
ARCHITECTURE + DESIGN
8425 Biscayne Blvd, suite 201
Miami, Florida 33138
(305) 434-8338
(305) 892-5292
www.clarchitects.com



STAFF COMMENT:
ADD SOLID ELEMENTS TO WATERSIDE FACADE

"...STAFF WOULD RECOMMEND THAT SOLID WALLS OR ELEMENTS FROM THE HOME'S OTHER ELEVATIONS BE INCORPORATED INTO THE WATERFRONT FACADE, TO BETTER BREAK UP THIS ELEVATION AND ADD VISUAL INTEREST."

-STAFF REPORT

WATERSIDE FACADE
AS SUBMITTED

1
EI
NTS


N





WATERSIDE FACADE
MODIFIED

2
EI
NTS

N

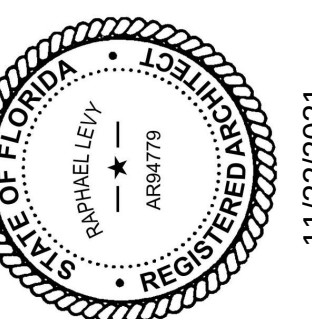



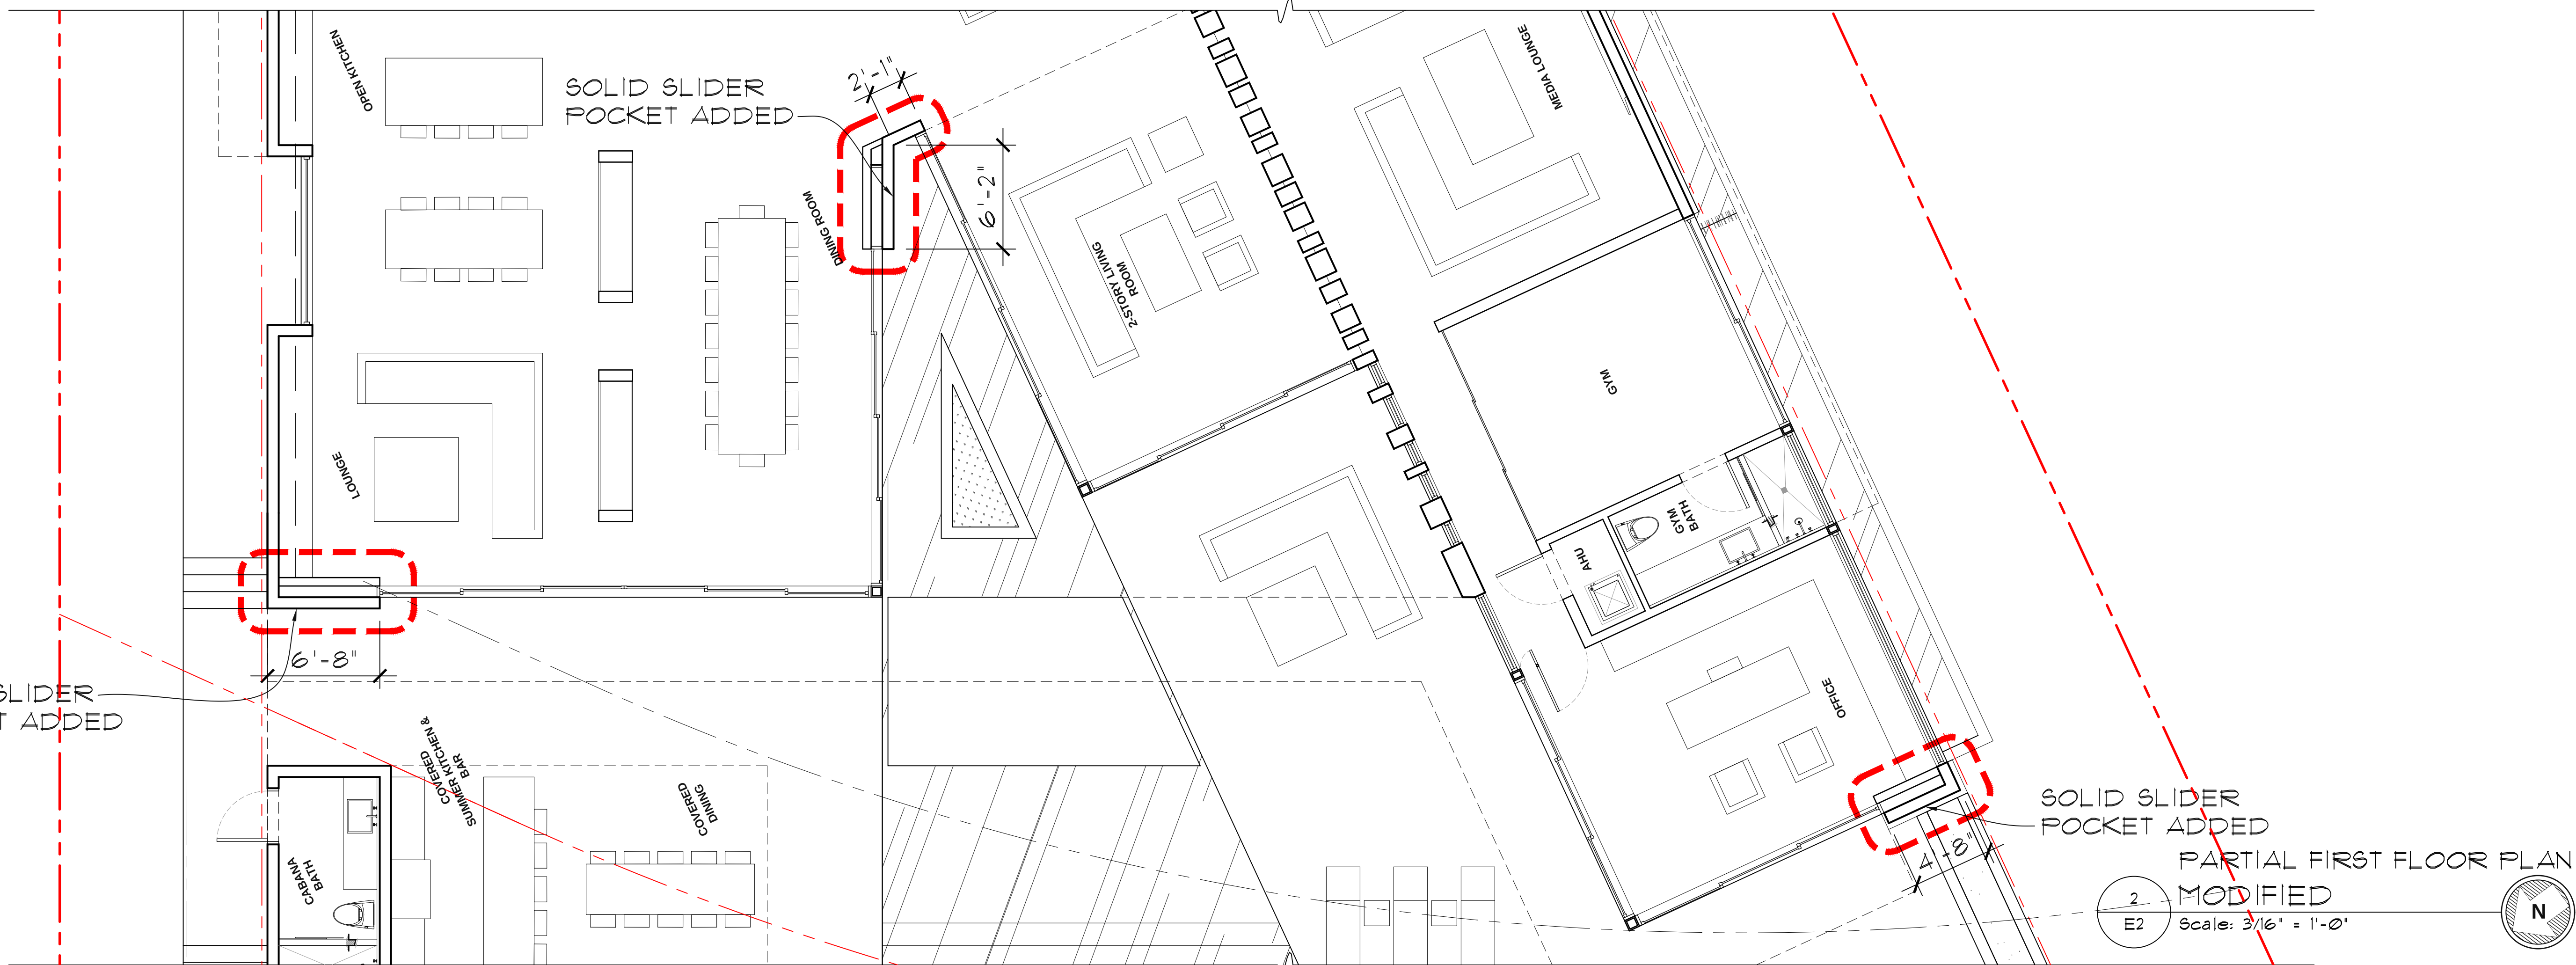
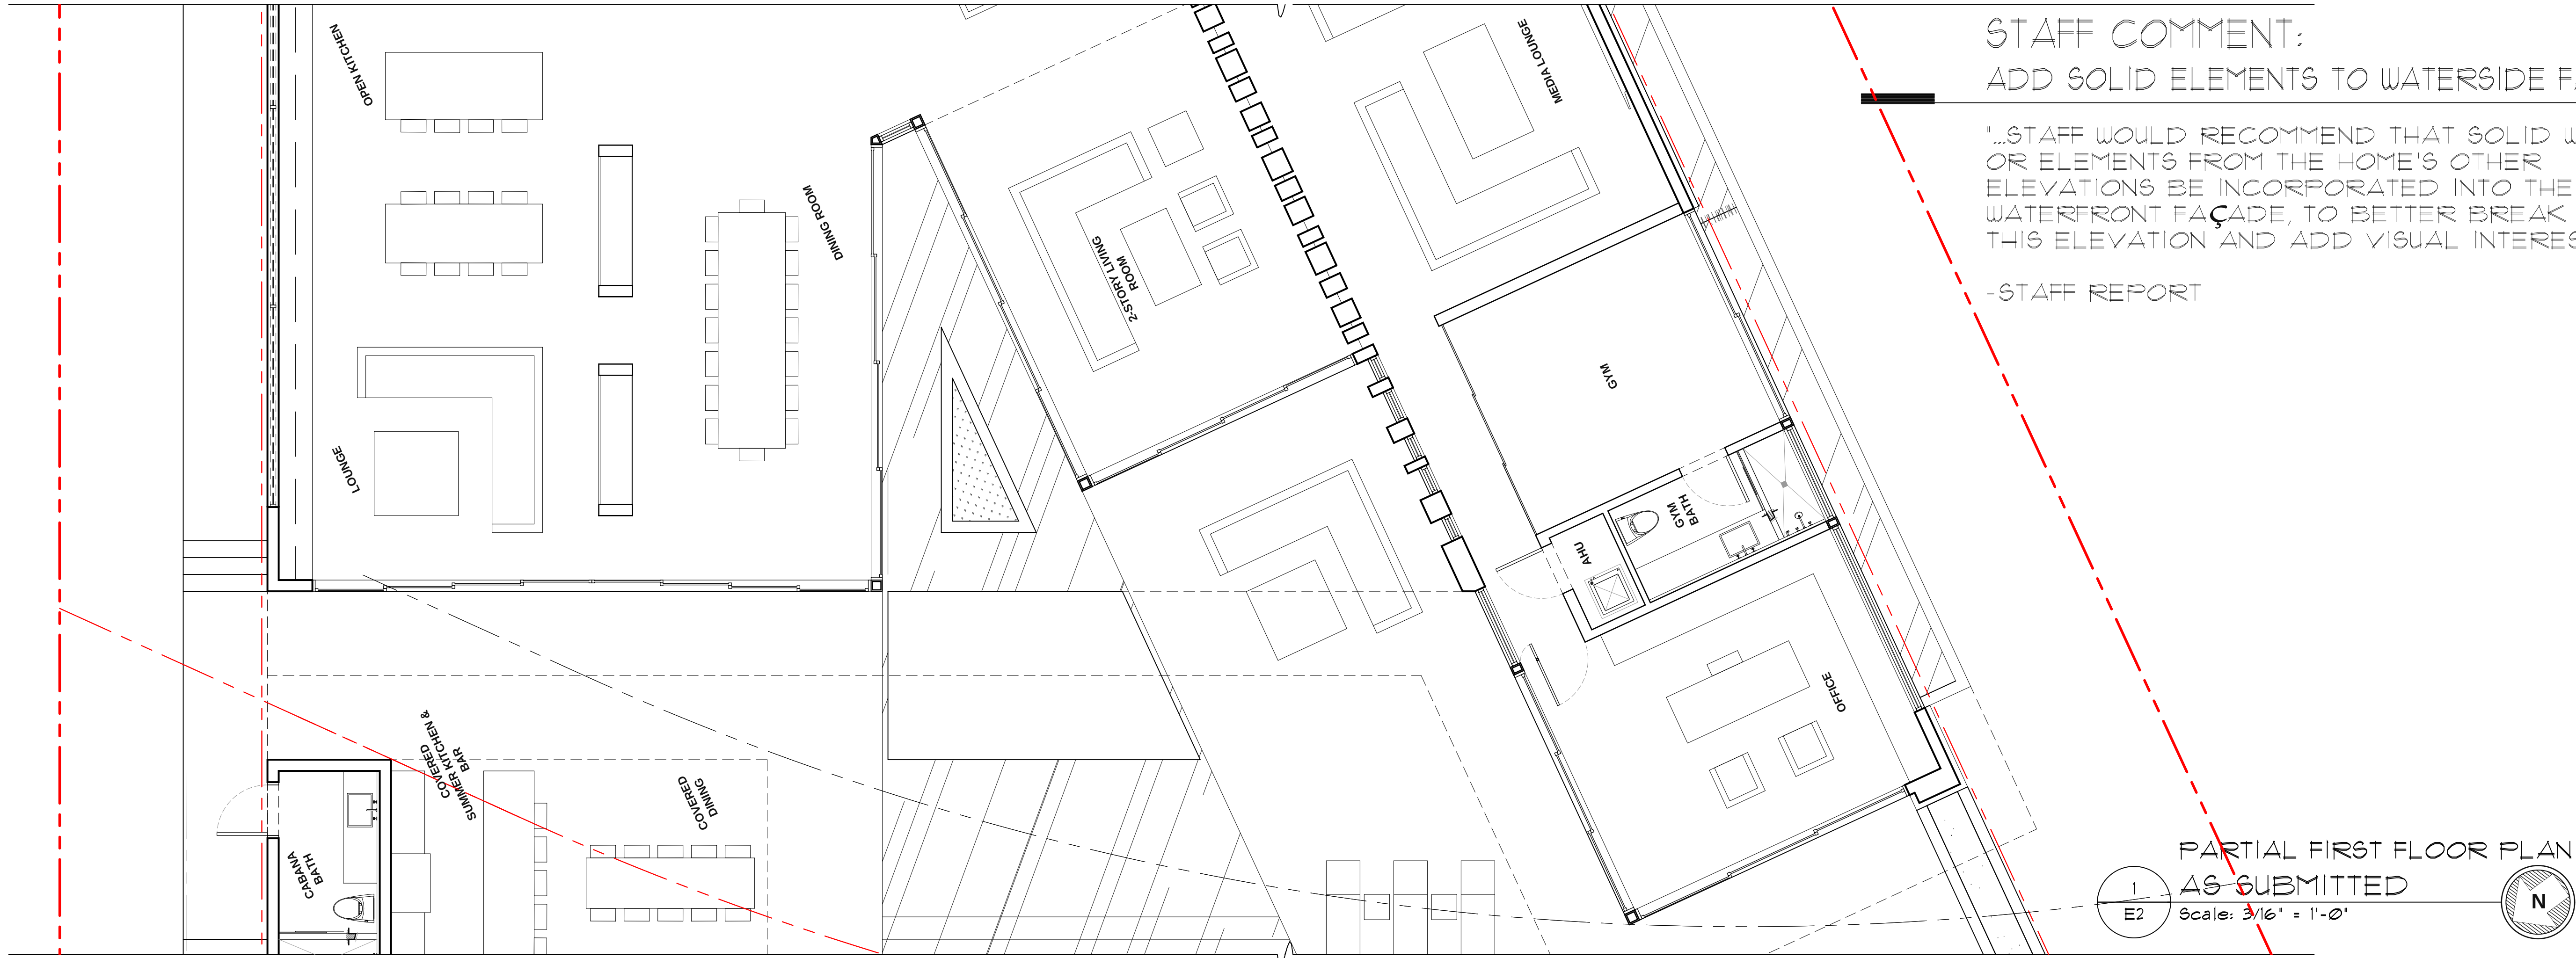


STAFF COMMENT:
ADD SOLID ELEMENTS TO WATERSIDE FACADE

"...STAFF WOULD RECOMMEND THAT SOLID WALLS OR ELEMENTS FROM THE HOME'S OTHER ELEVATIONS BE INCORPORATED INTO THE WATERFRONT FACADE, TO BETTER BREAK UP THIS ELEVATION AND ADD VISUAL INTEREST."

-STAFF REPORT

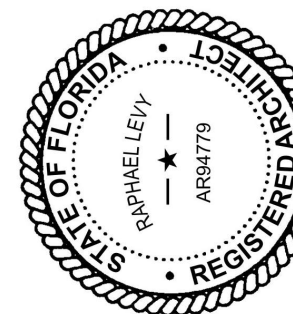

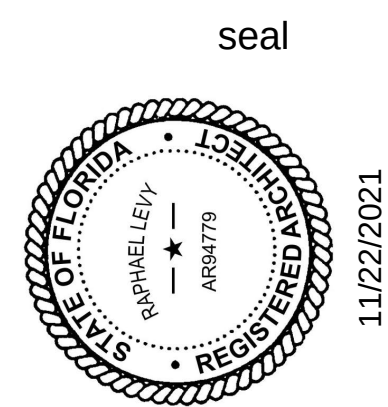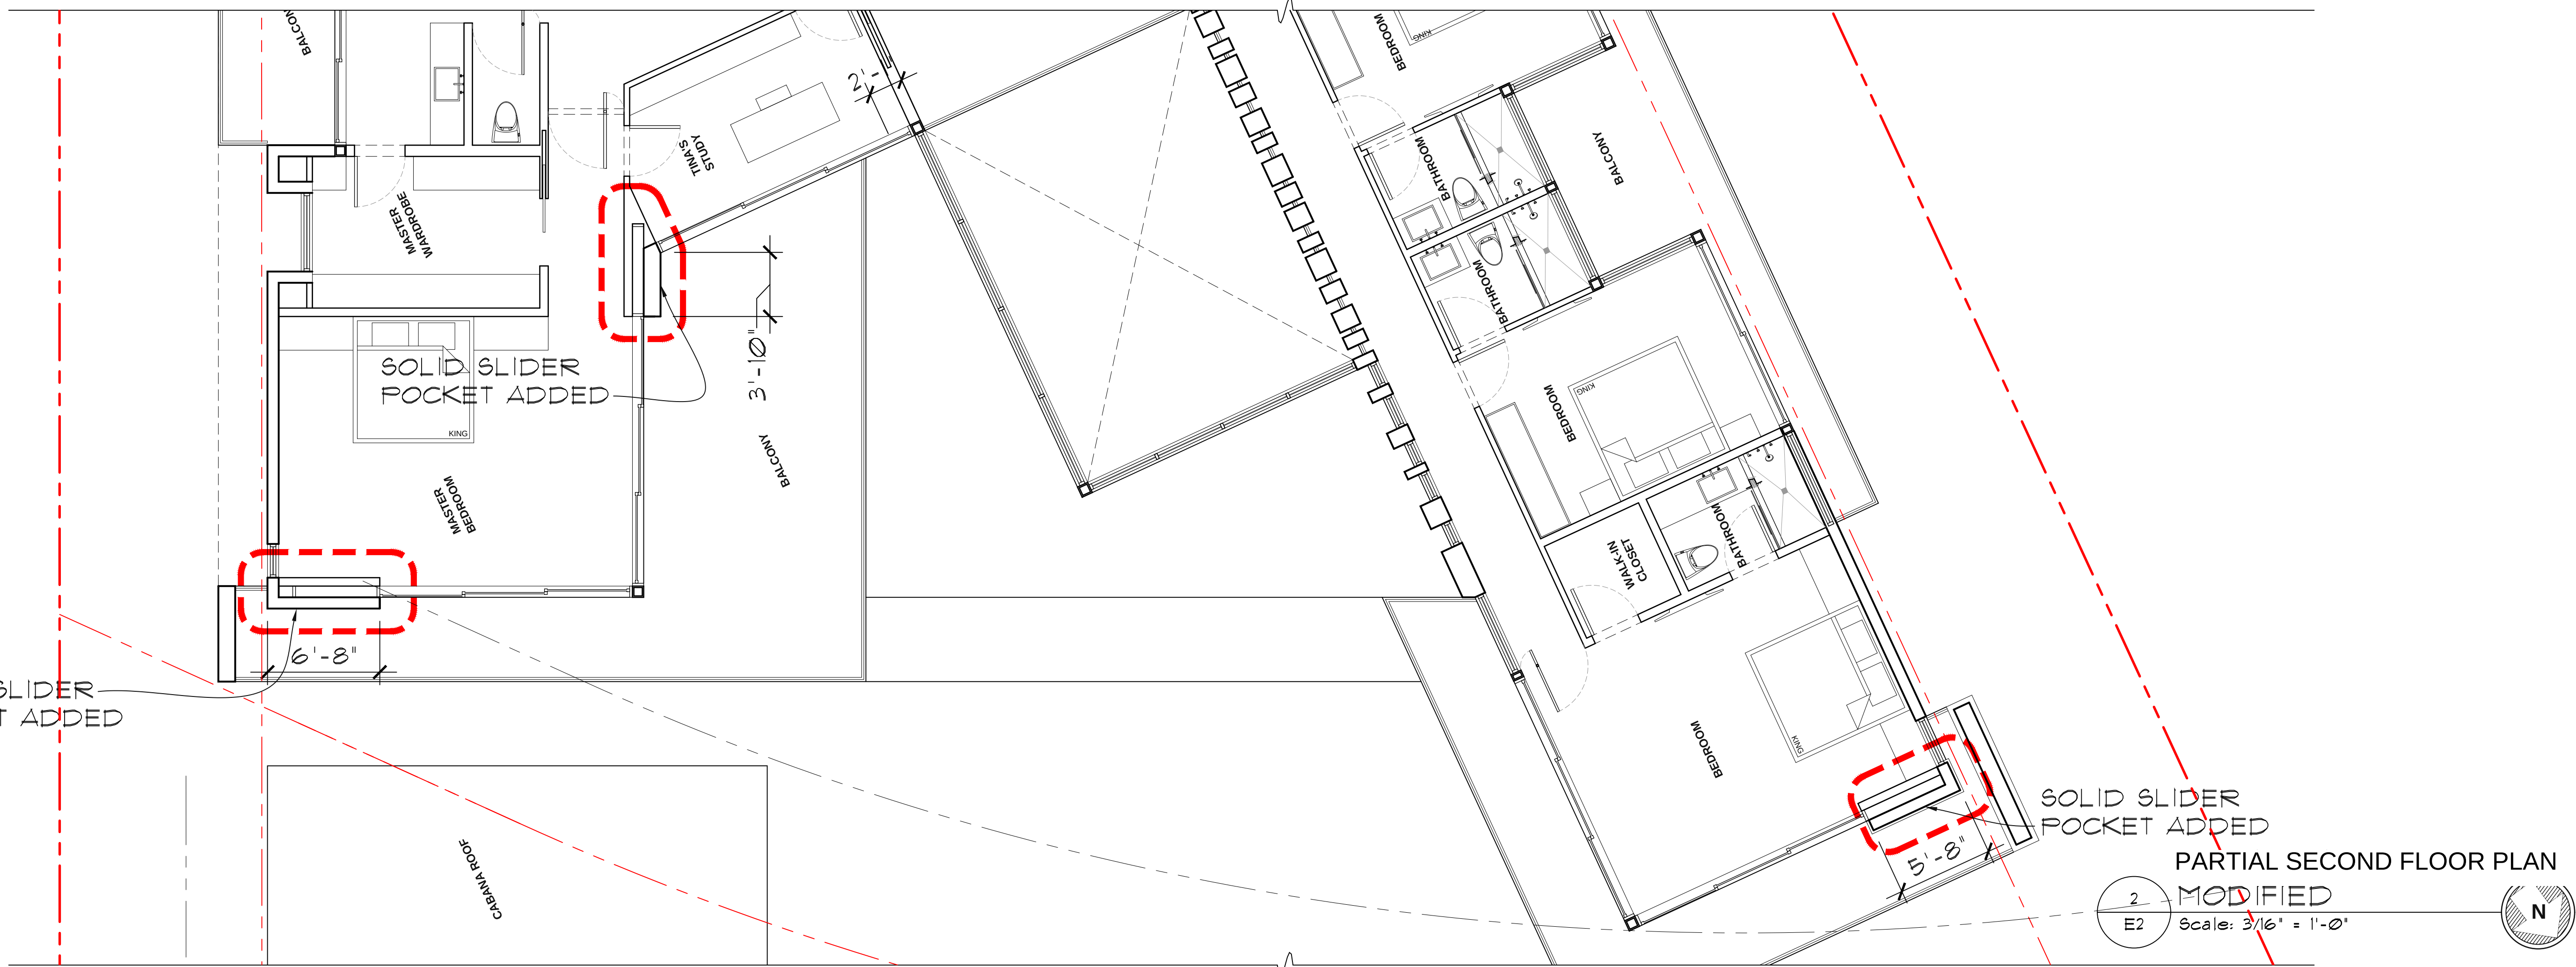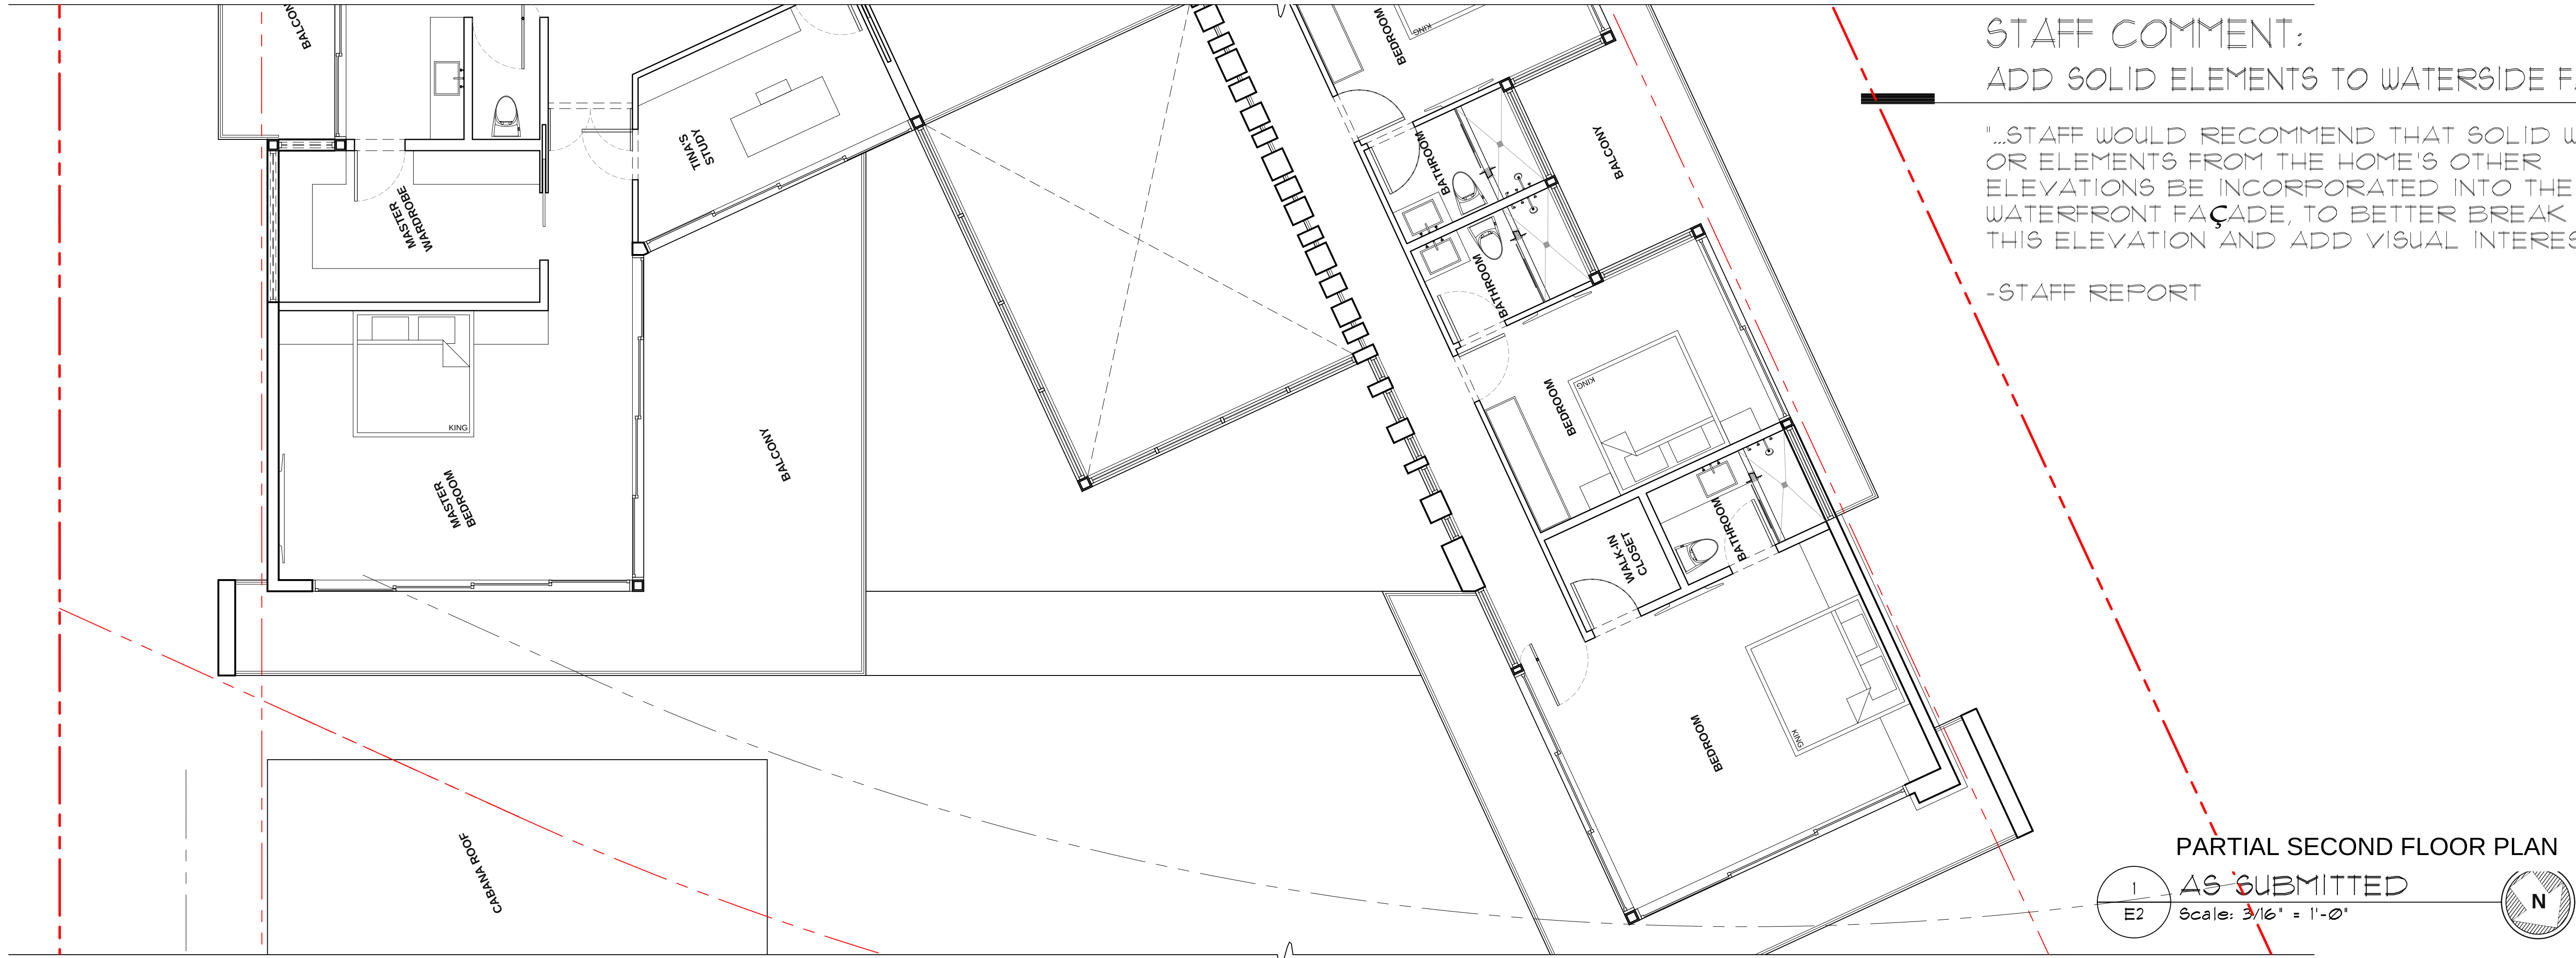


Ralph Choeff
registered architect
AR0009679
AA26003009

comm no.
2111


date:
06/25/2021

revised:

sheet no.

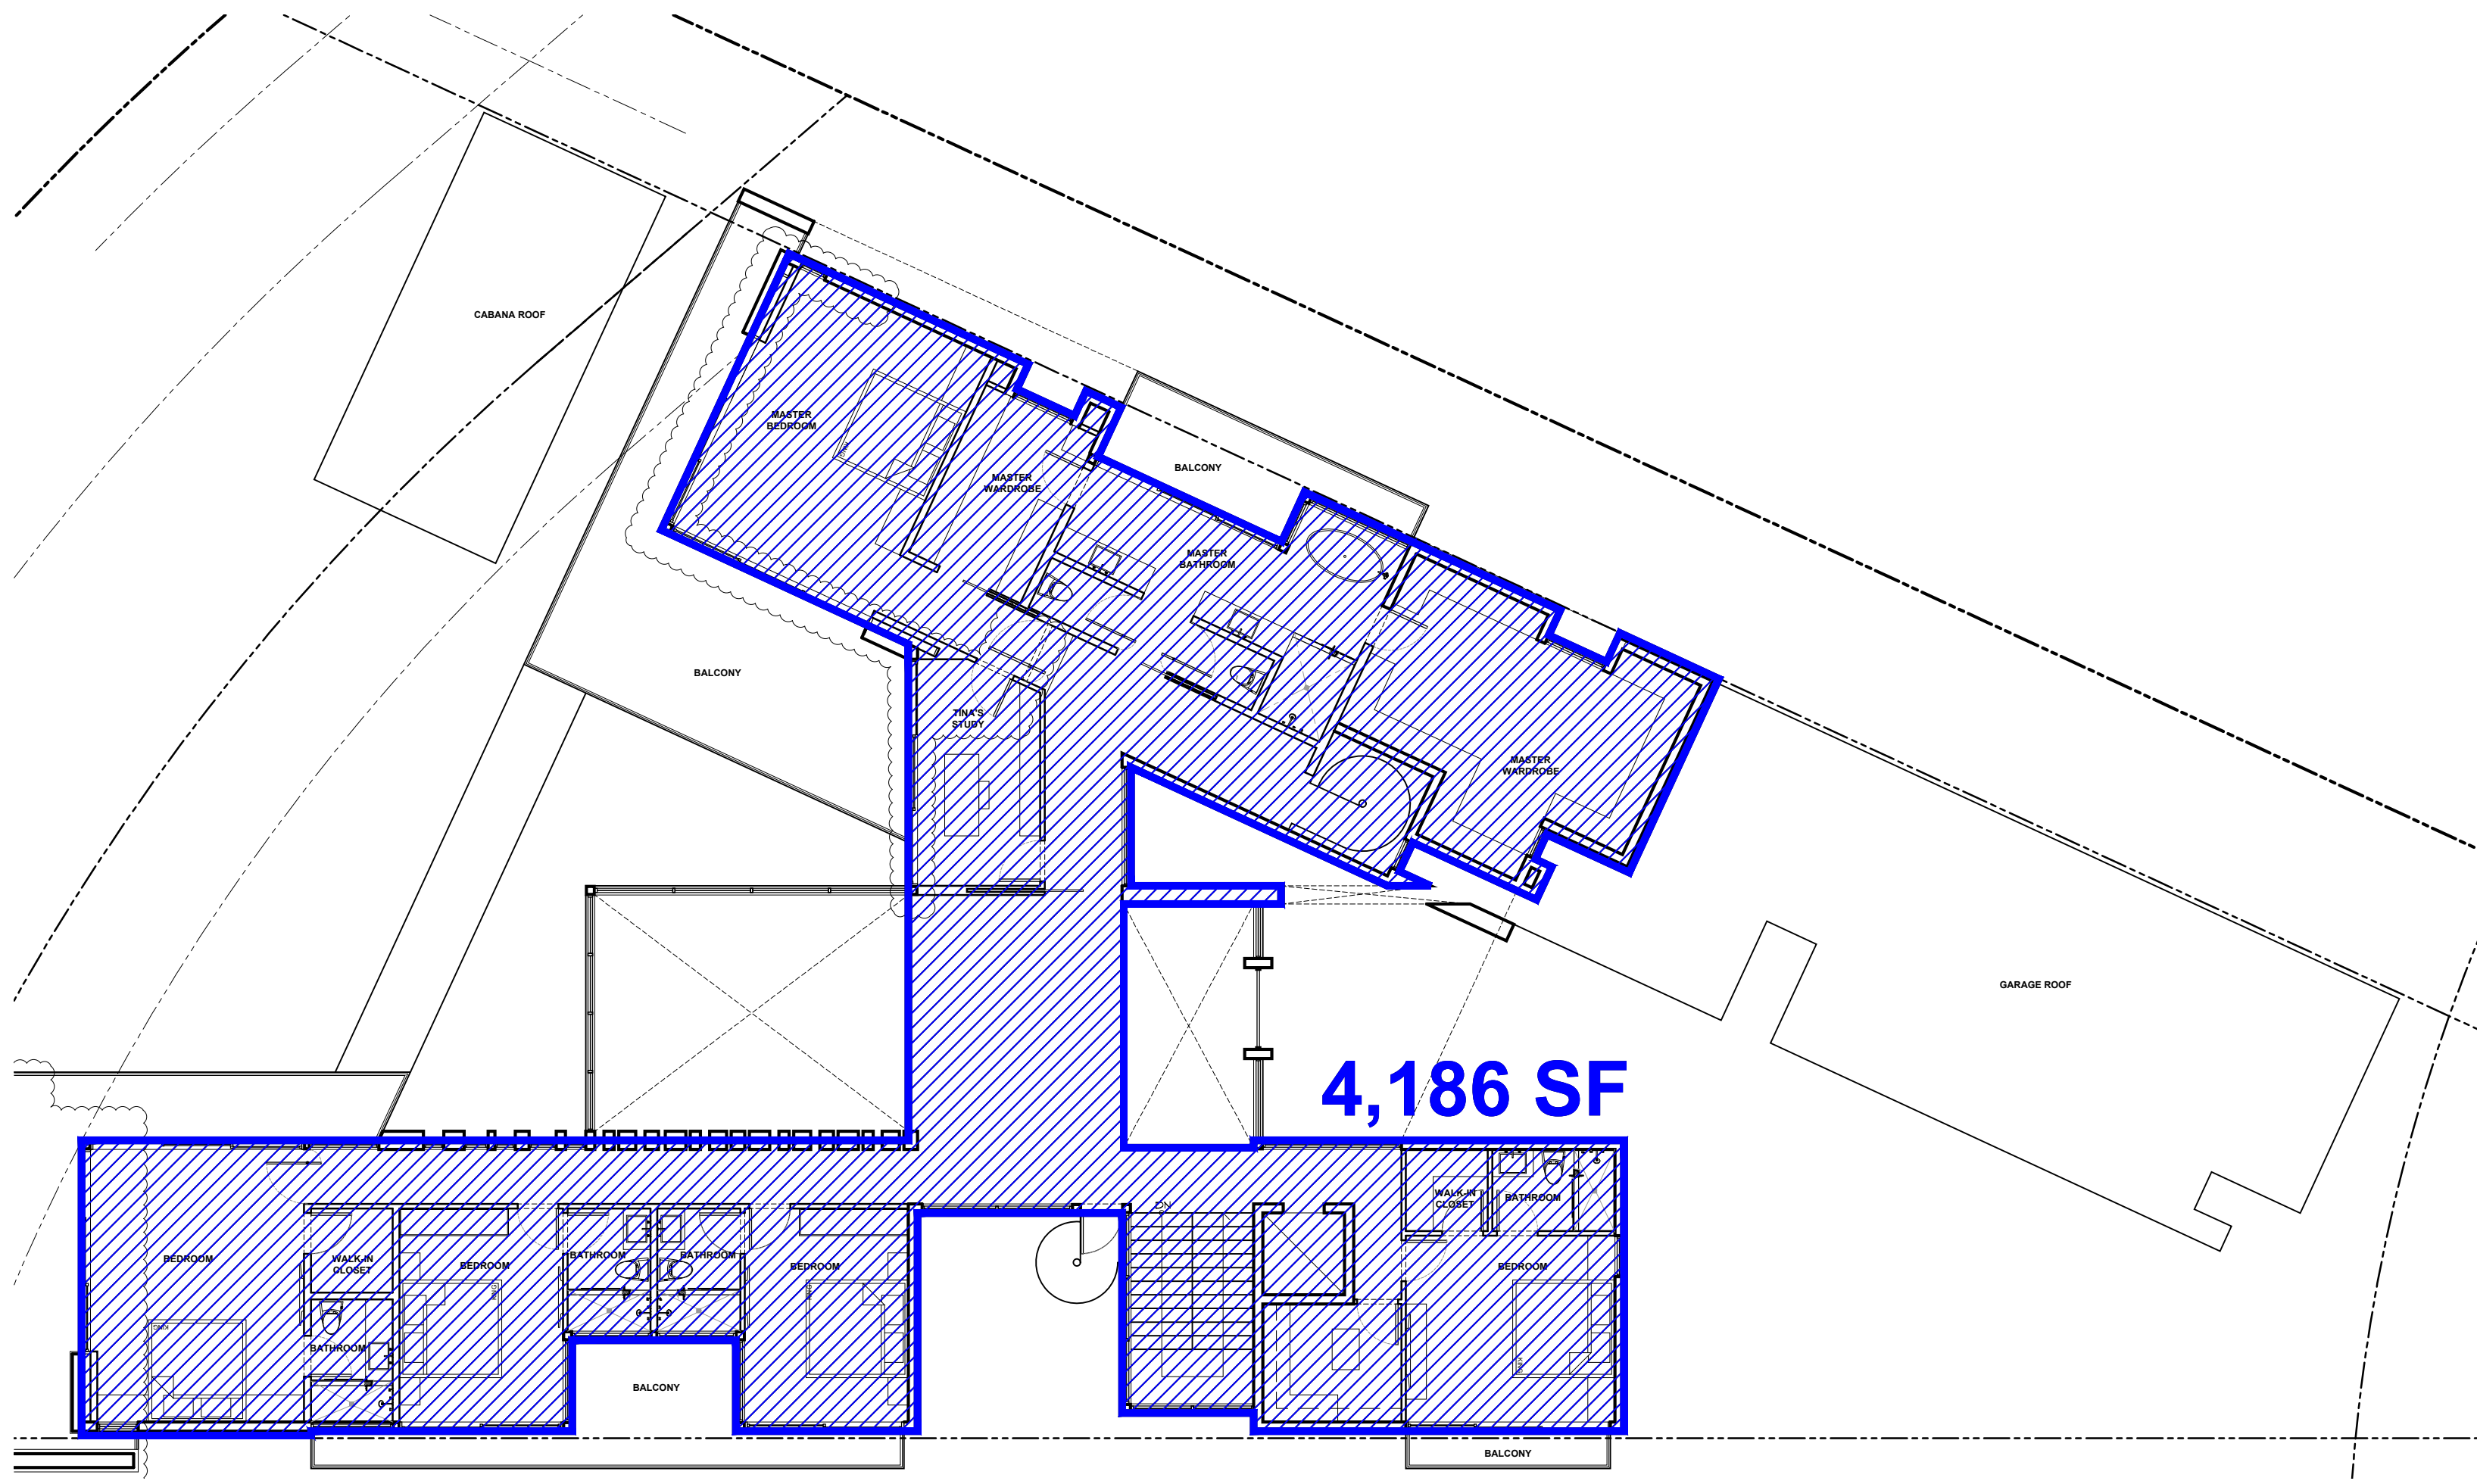

UNIT SIZE
SECOND FLOOR
SCALE: 3/32"=1'-0"

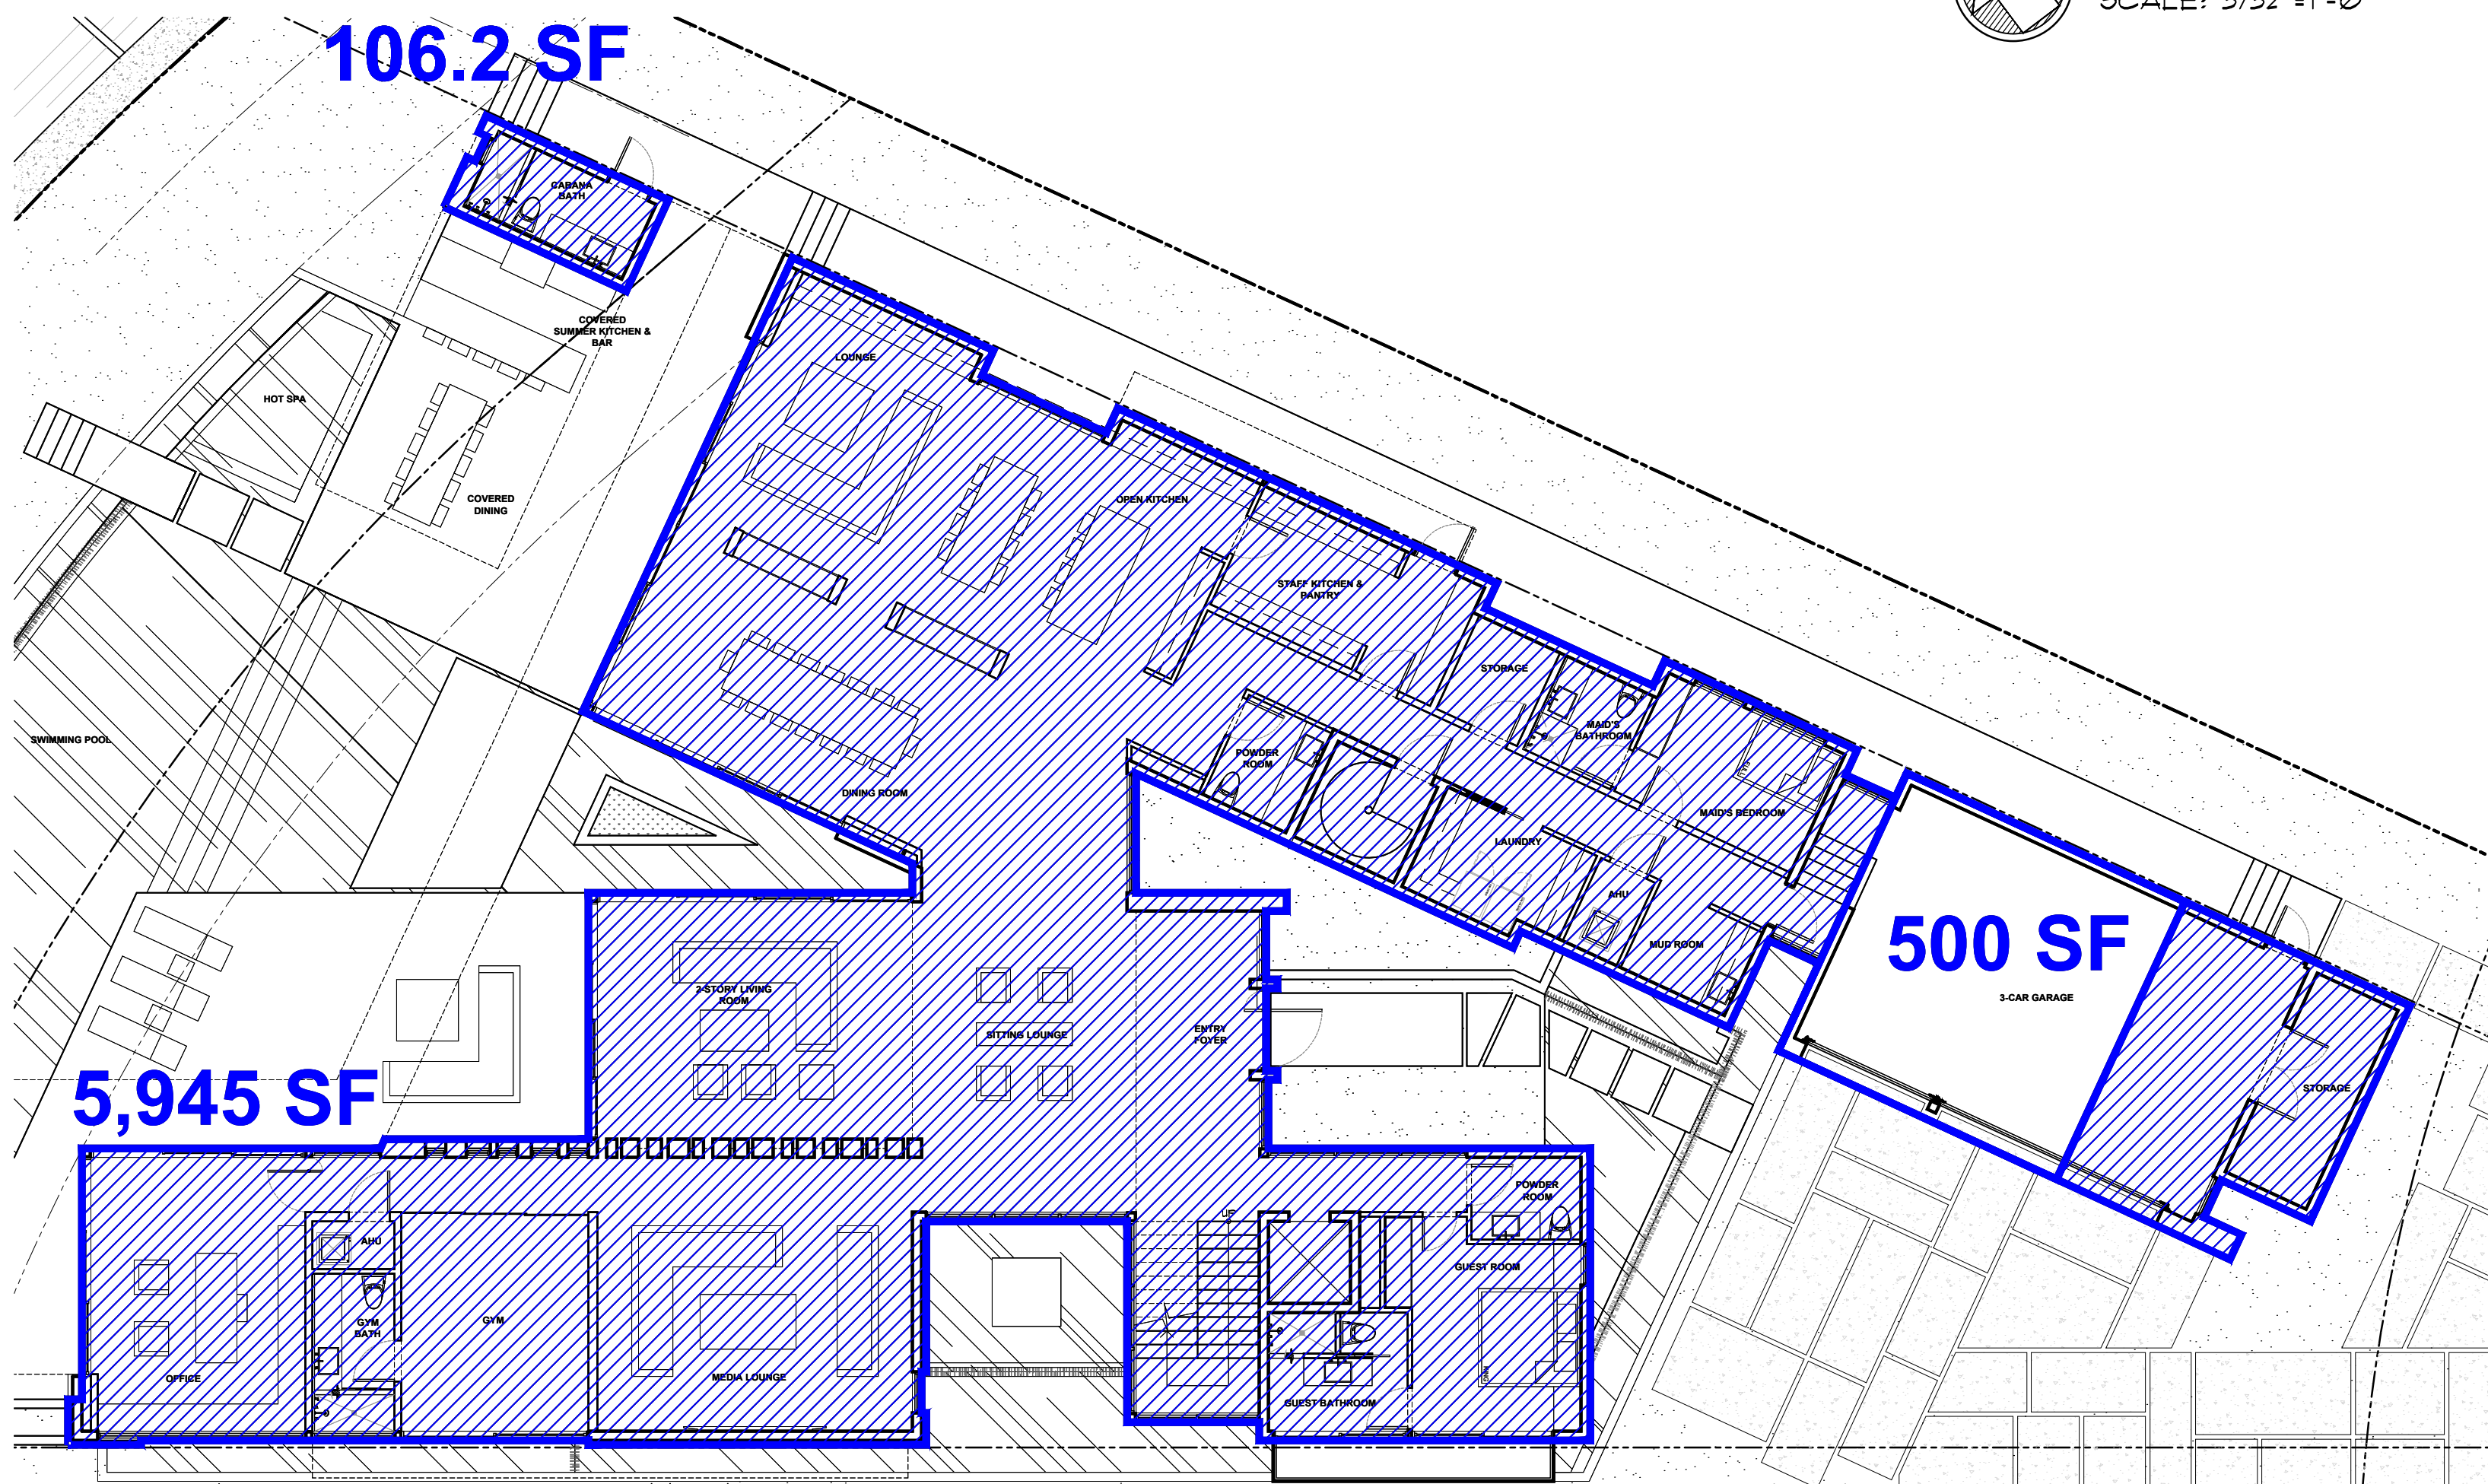

UNIT SIZE
FIRST FLOOR
SCALE: 3/32"=1'-0"

UNIT SIZE :

LOT SIZE: 21,497 S.F.


FIRST FLOOR 6,051.2 S.F.

SECOND FLOOR 4,186 S.F.

ROOF DECK 91 S.F.

TOTAL PROPOSED 10,328.2 S.F.
48%


MAX UNIT / LOT SIZE 10,148.5 S.F.
(50% MAX)

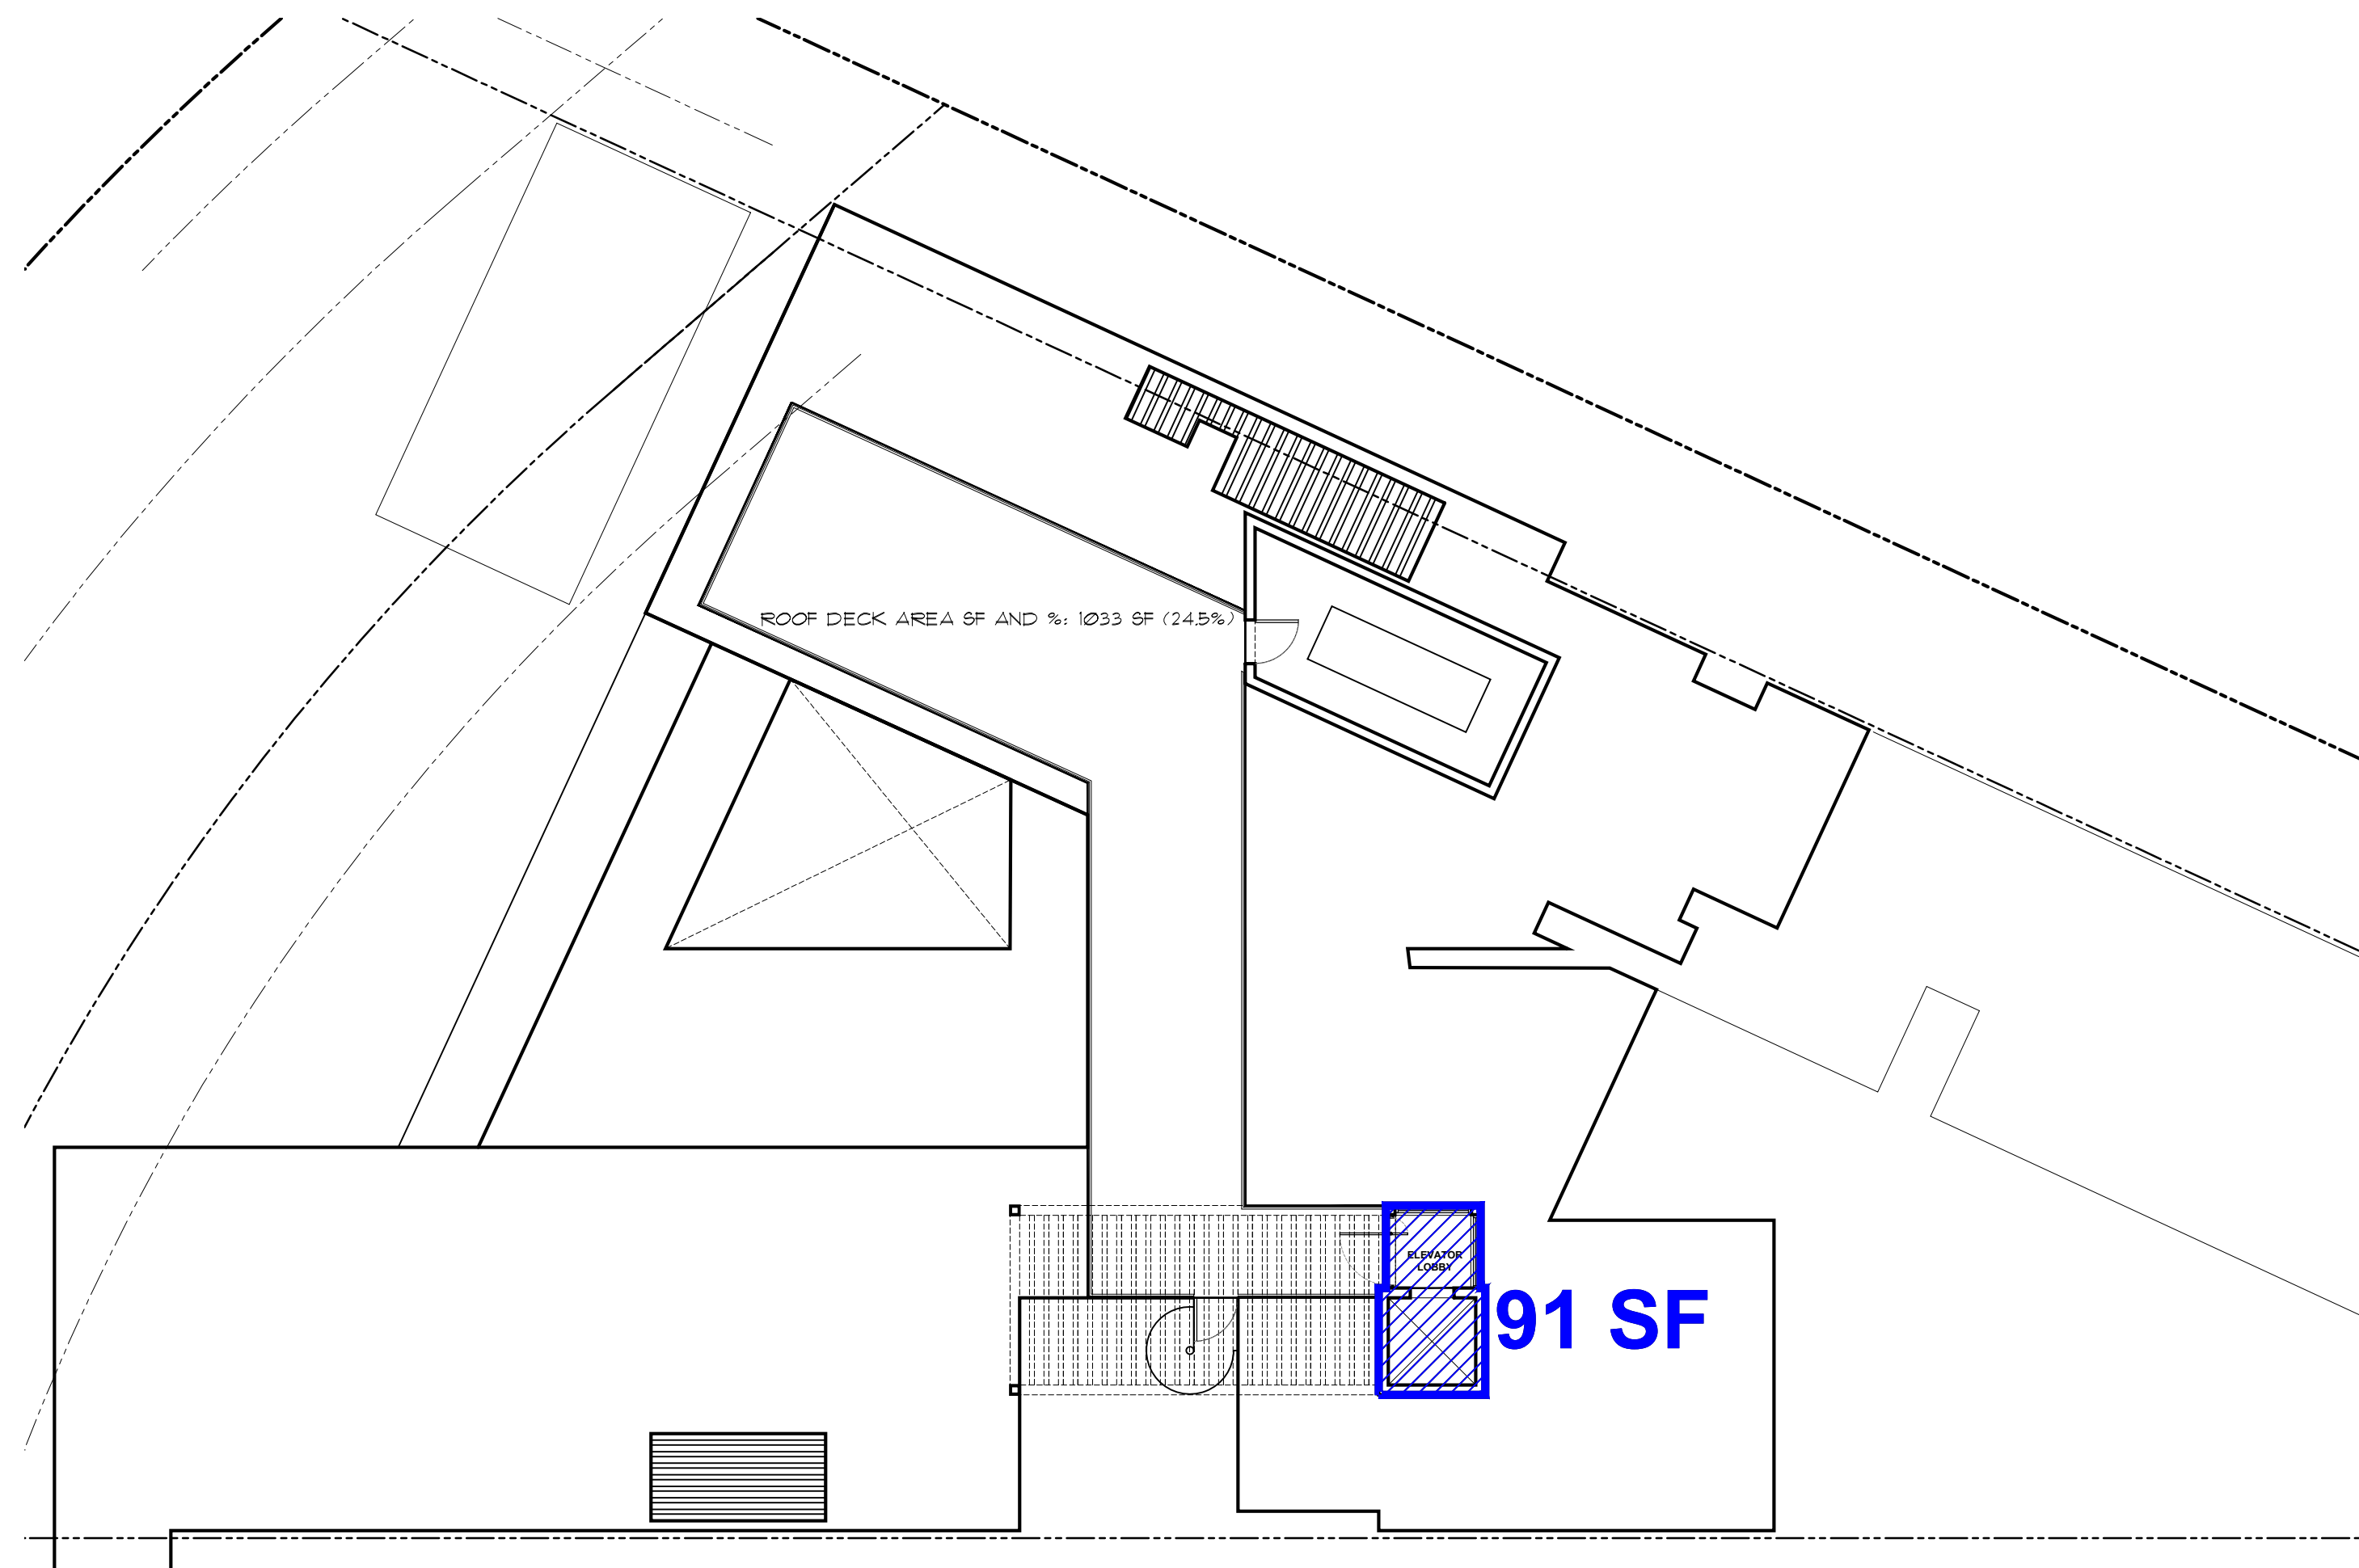

UNIT SIZE
ROOF DECK
SCALE: 3/32"=1'-0"

PRICE RESIDENCE
1649 22ND STREET, MIAMI BEACH,
FL 33140

seal

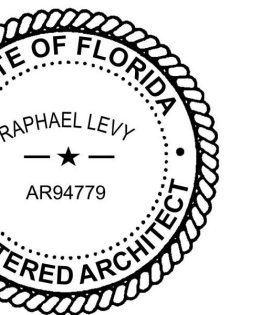

11/22/2021
Ralph Choeff
registered architect
AR0009679
AA26003009

comm no.
2111

date:
06/25/2021

revised:


sheet no.

A-008
REVISED


CHOEFF LEVY FISCHMAN
ARCHITECTURE + DESIGN
www.clfarchitects.com
(t) 305.434.8338
(f) 305.892.5292
8425 Biscayne Blvd. suite 201
Miami, Florida 33138

LOT COVERAGE:

LOT SIZE:	21,491 S.F.
FIRST FLOOR	5,945 S.F.
CABANA	106.2 S.F.
COVERED TERRACE EXCEEDING 5'	254 S.F.
TOTAL	6,305.2 S.F. 29.3%
MAX LOT COVERAGE	6,449.1 S.F. (30% MAX)

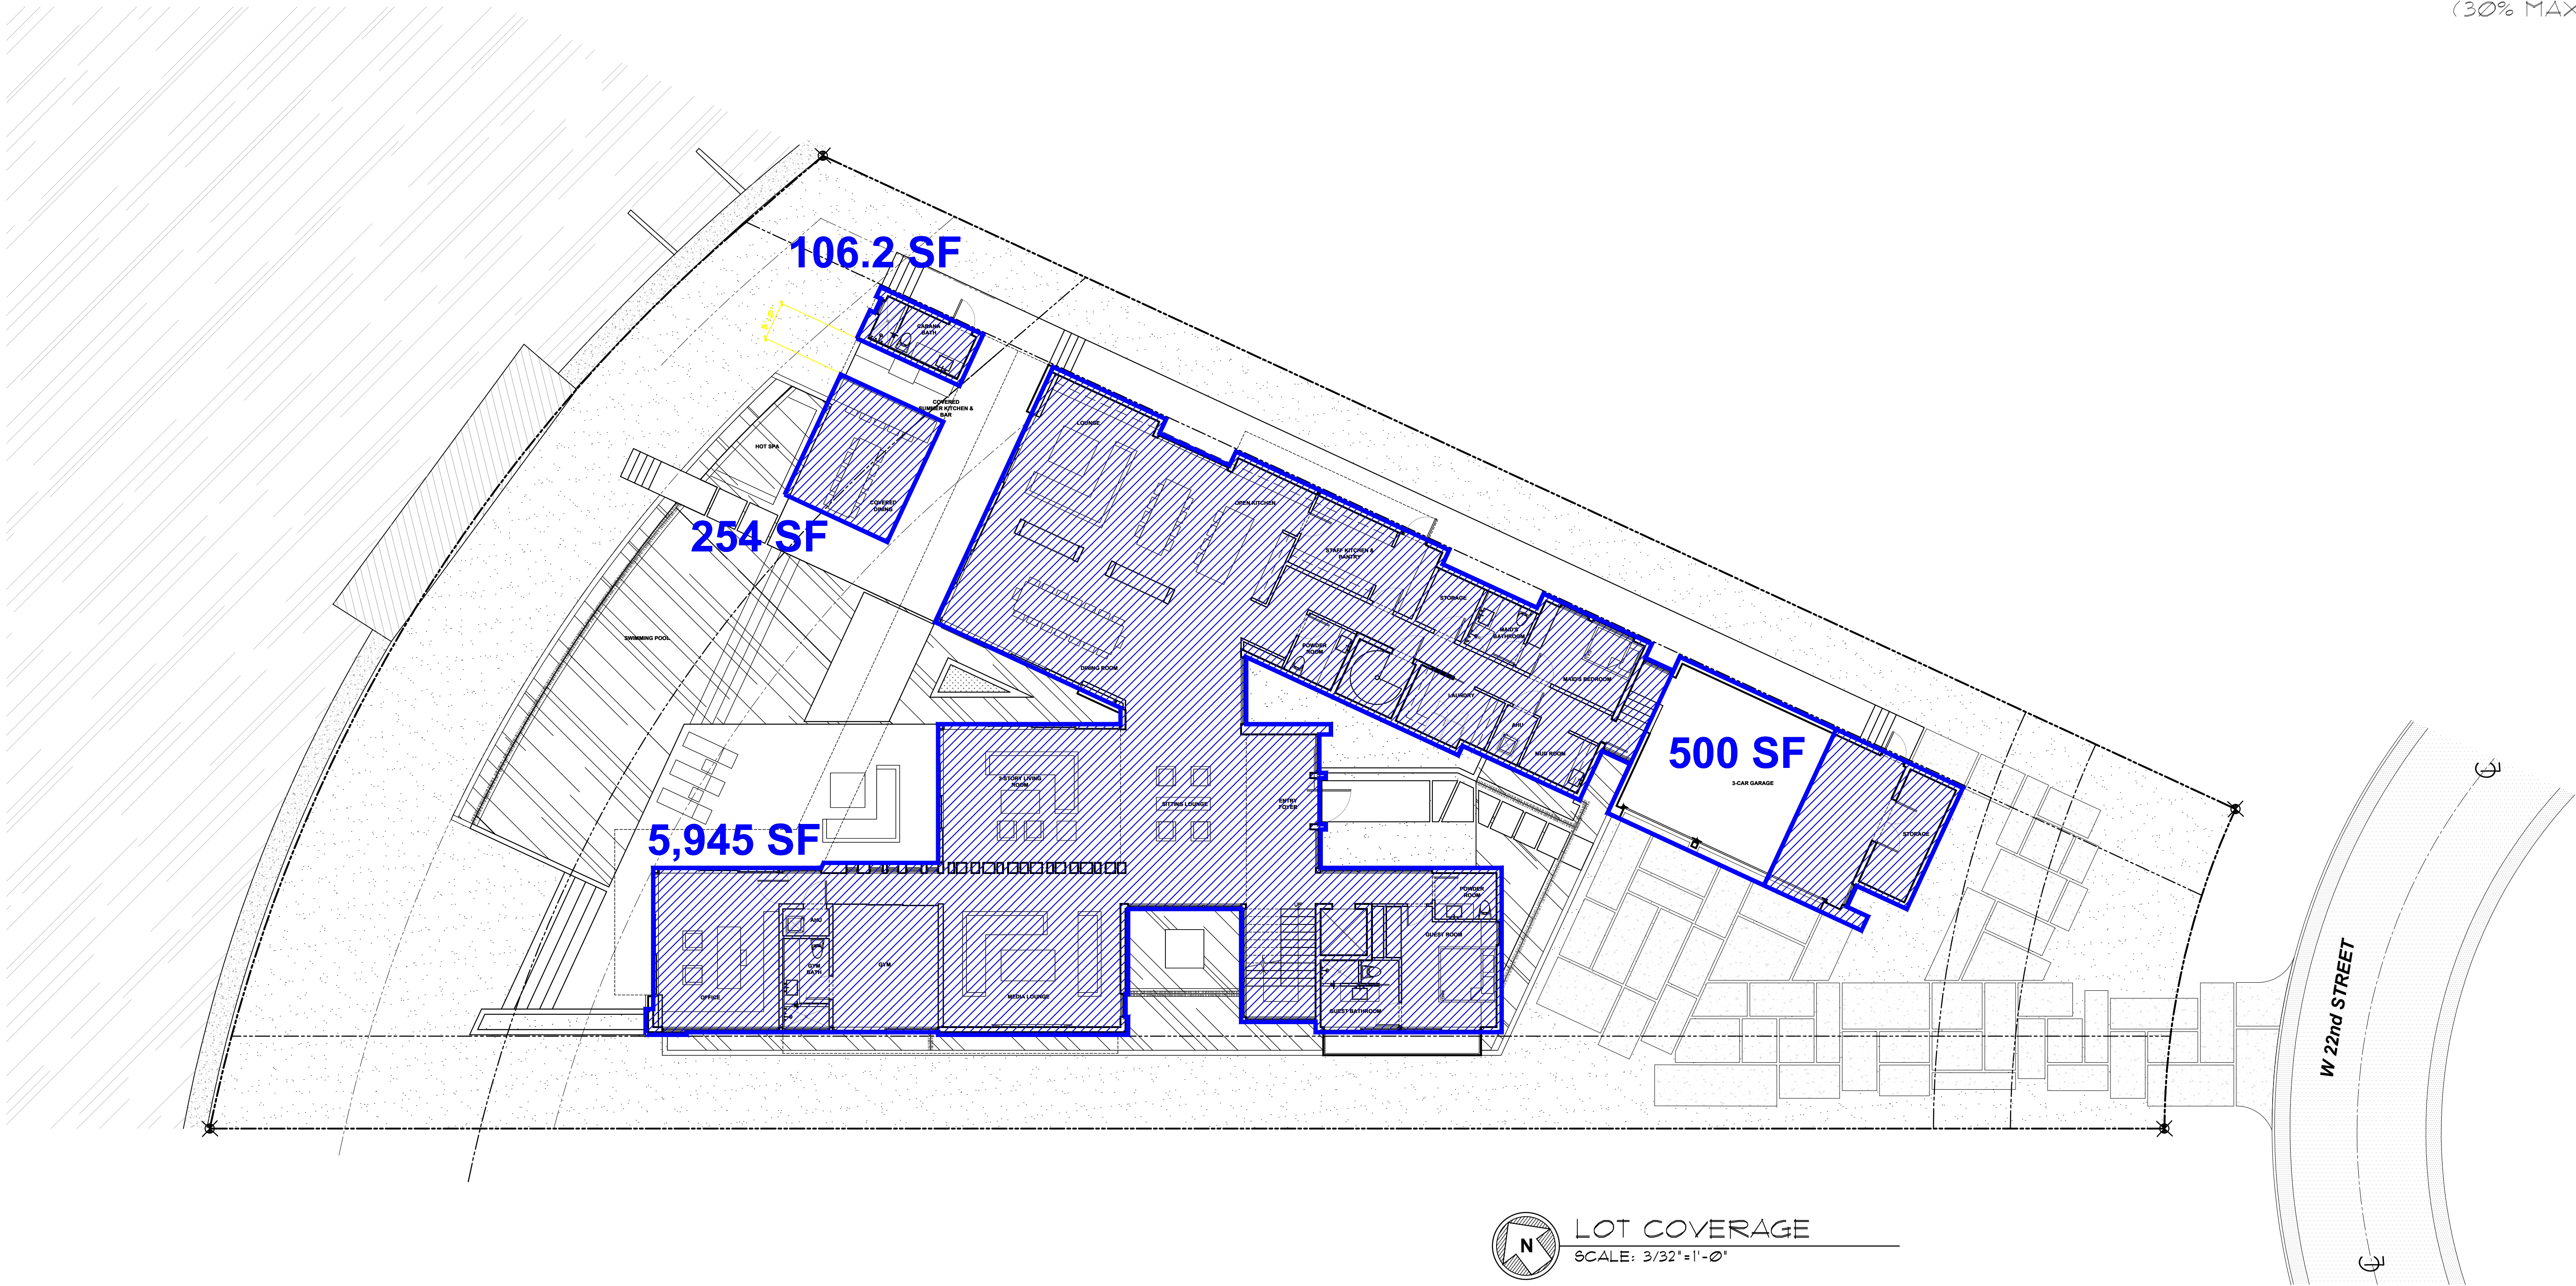

PRICE RESIDENCE
1649 22ND STREET, MIAMI BEACH,
FL 33140

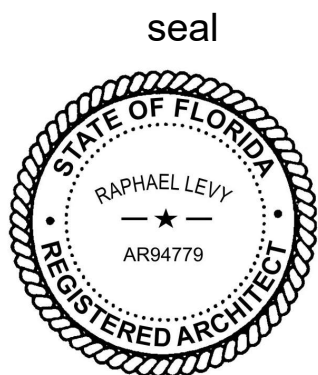

11/22/2021
Ralph Choeff
registered architect
AR0009679
AA26003009

comm no.
2111

date:
06/25/2021

revised:

sheet no.



A-009
REVISED

CHOEFF LEVY FISCHMAN
ARCHITECTURE + DESIGN
8425 Biscayne Blvd. suite 201
Miami, Florida 33138
(t) 305.434.8398
(f) 305.892.5292
www.clarchitects.com

FRONT YARD CALCULATIONS

AREA:	1,480 S. F.	100%
IMPERVIOUS AREA:	732 S. F.	49.5%
PERVIOUS AREA:	748 S. F.	50.5% (50% MIN)

LEGEND

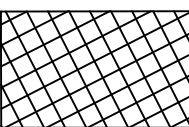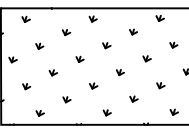
-  IMPERVIOUS AREA:
-  PERVIOUS AREA:

REAR YARD CALCULATIONS

AREA:	4,974 S. F.	100%
IMPERVIOUS AREA:	998 S. F.	20%
PERVIOUS AREA:	3,976 S. F.	80% (70% MIN)



PRICE RESIDENCE
1649 22ND STREET, MIAMI BEACH,
FL 33140

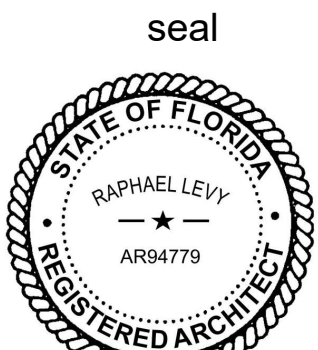

11/22/2021
Ralph Choeff
registered architect
AR0009679
AA26003009

comm no.
2111


date:
06/25/2021

revised:

sheet no.

A-010
REVISED

CHOEFF LEVY FISCHMAN
ARCHITECTURE + DESIGN
8425 Biscayne Blvd. suite 201
Miami, Florida 33138
(t) 305.434.8398
(f) 305.892.5292
www.clarchitects.com

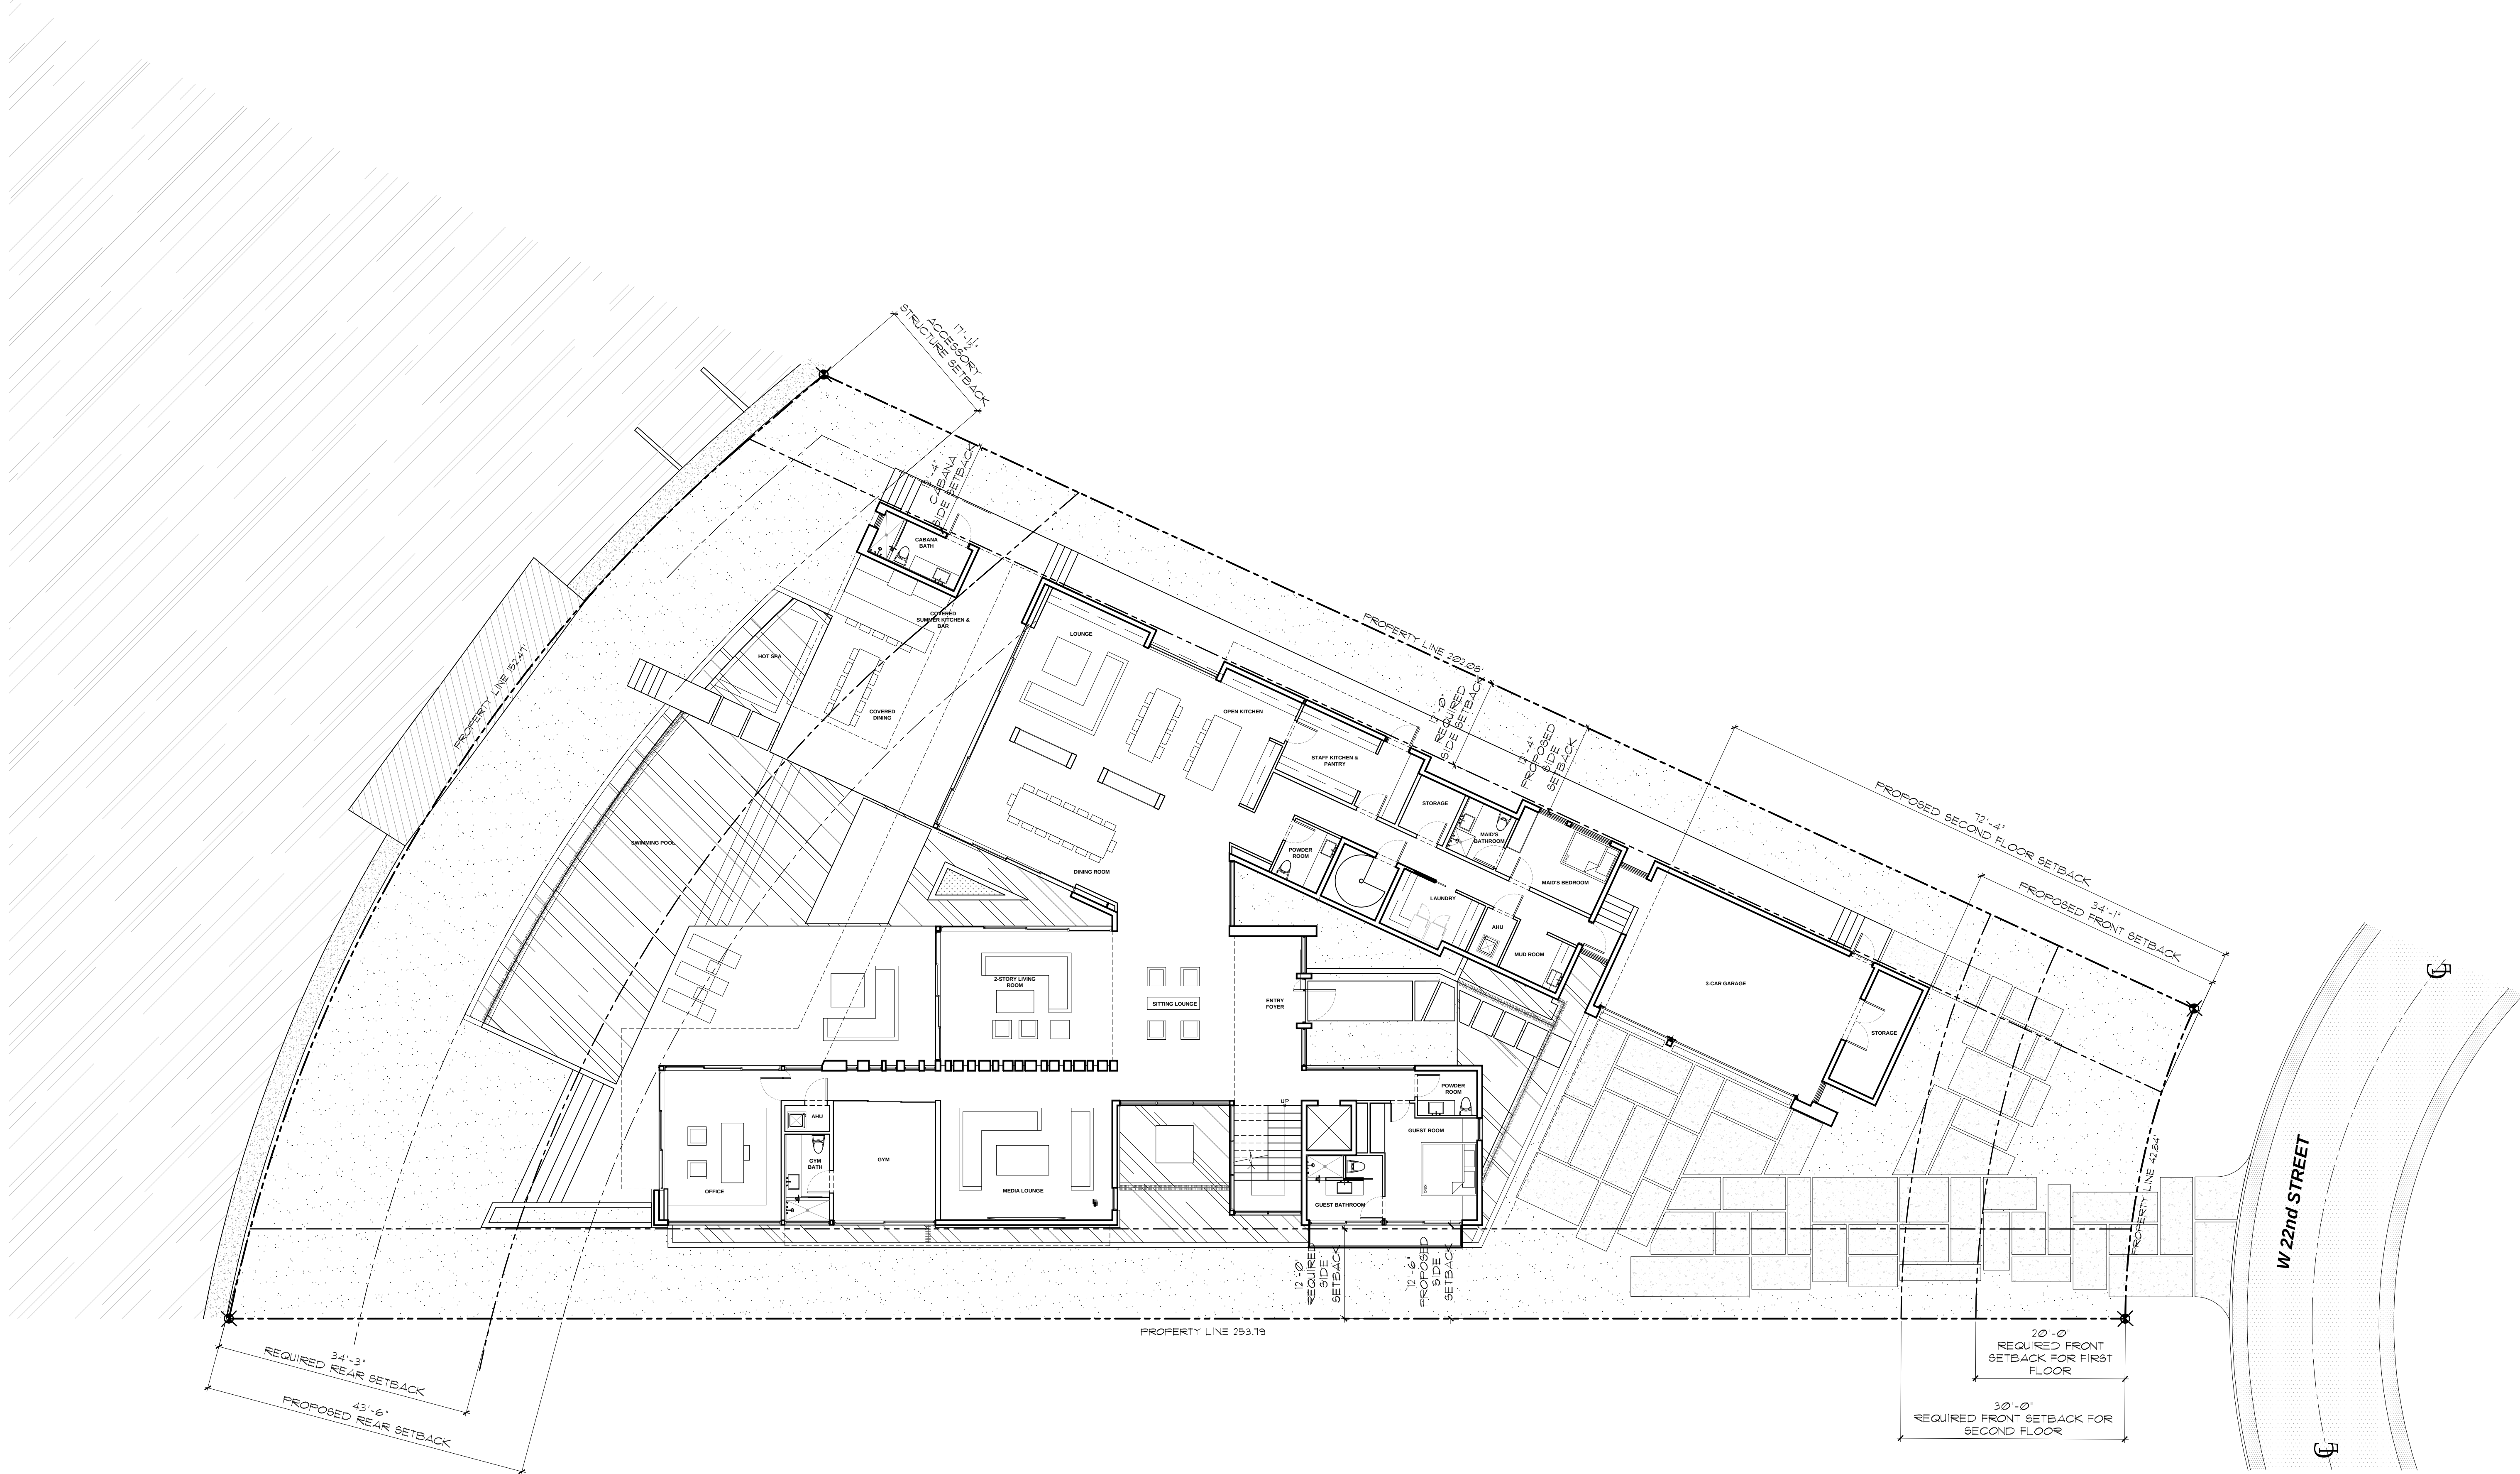

PRICE RESIDENCE
1649 22ND STREET, MIAMI BEACH,
FL 33140

Ralph Choeff
registered architect
AR0009679
AA26003009

comm no.
2111


date:
06/25/2021

revised:

sheet no.


A-100
REVISED

CHOEFF LEVY FISCHMAN
ARCHITECTURE + DESIGN
8425 Biscayne Blvd, suite 201
Miami, Florida 33138
www.clarchitects.com
(t) 305.434.8338
(f) 305.892.5292

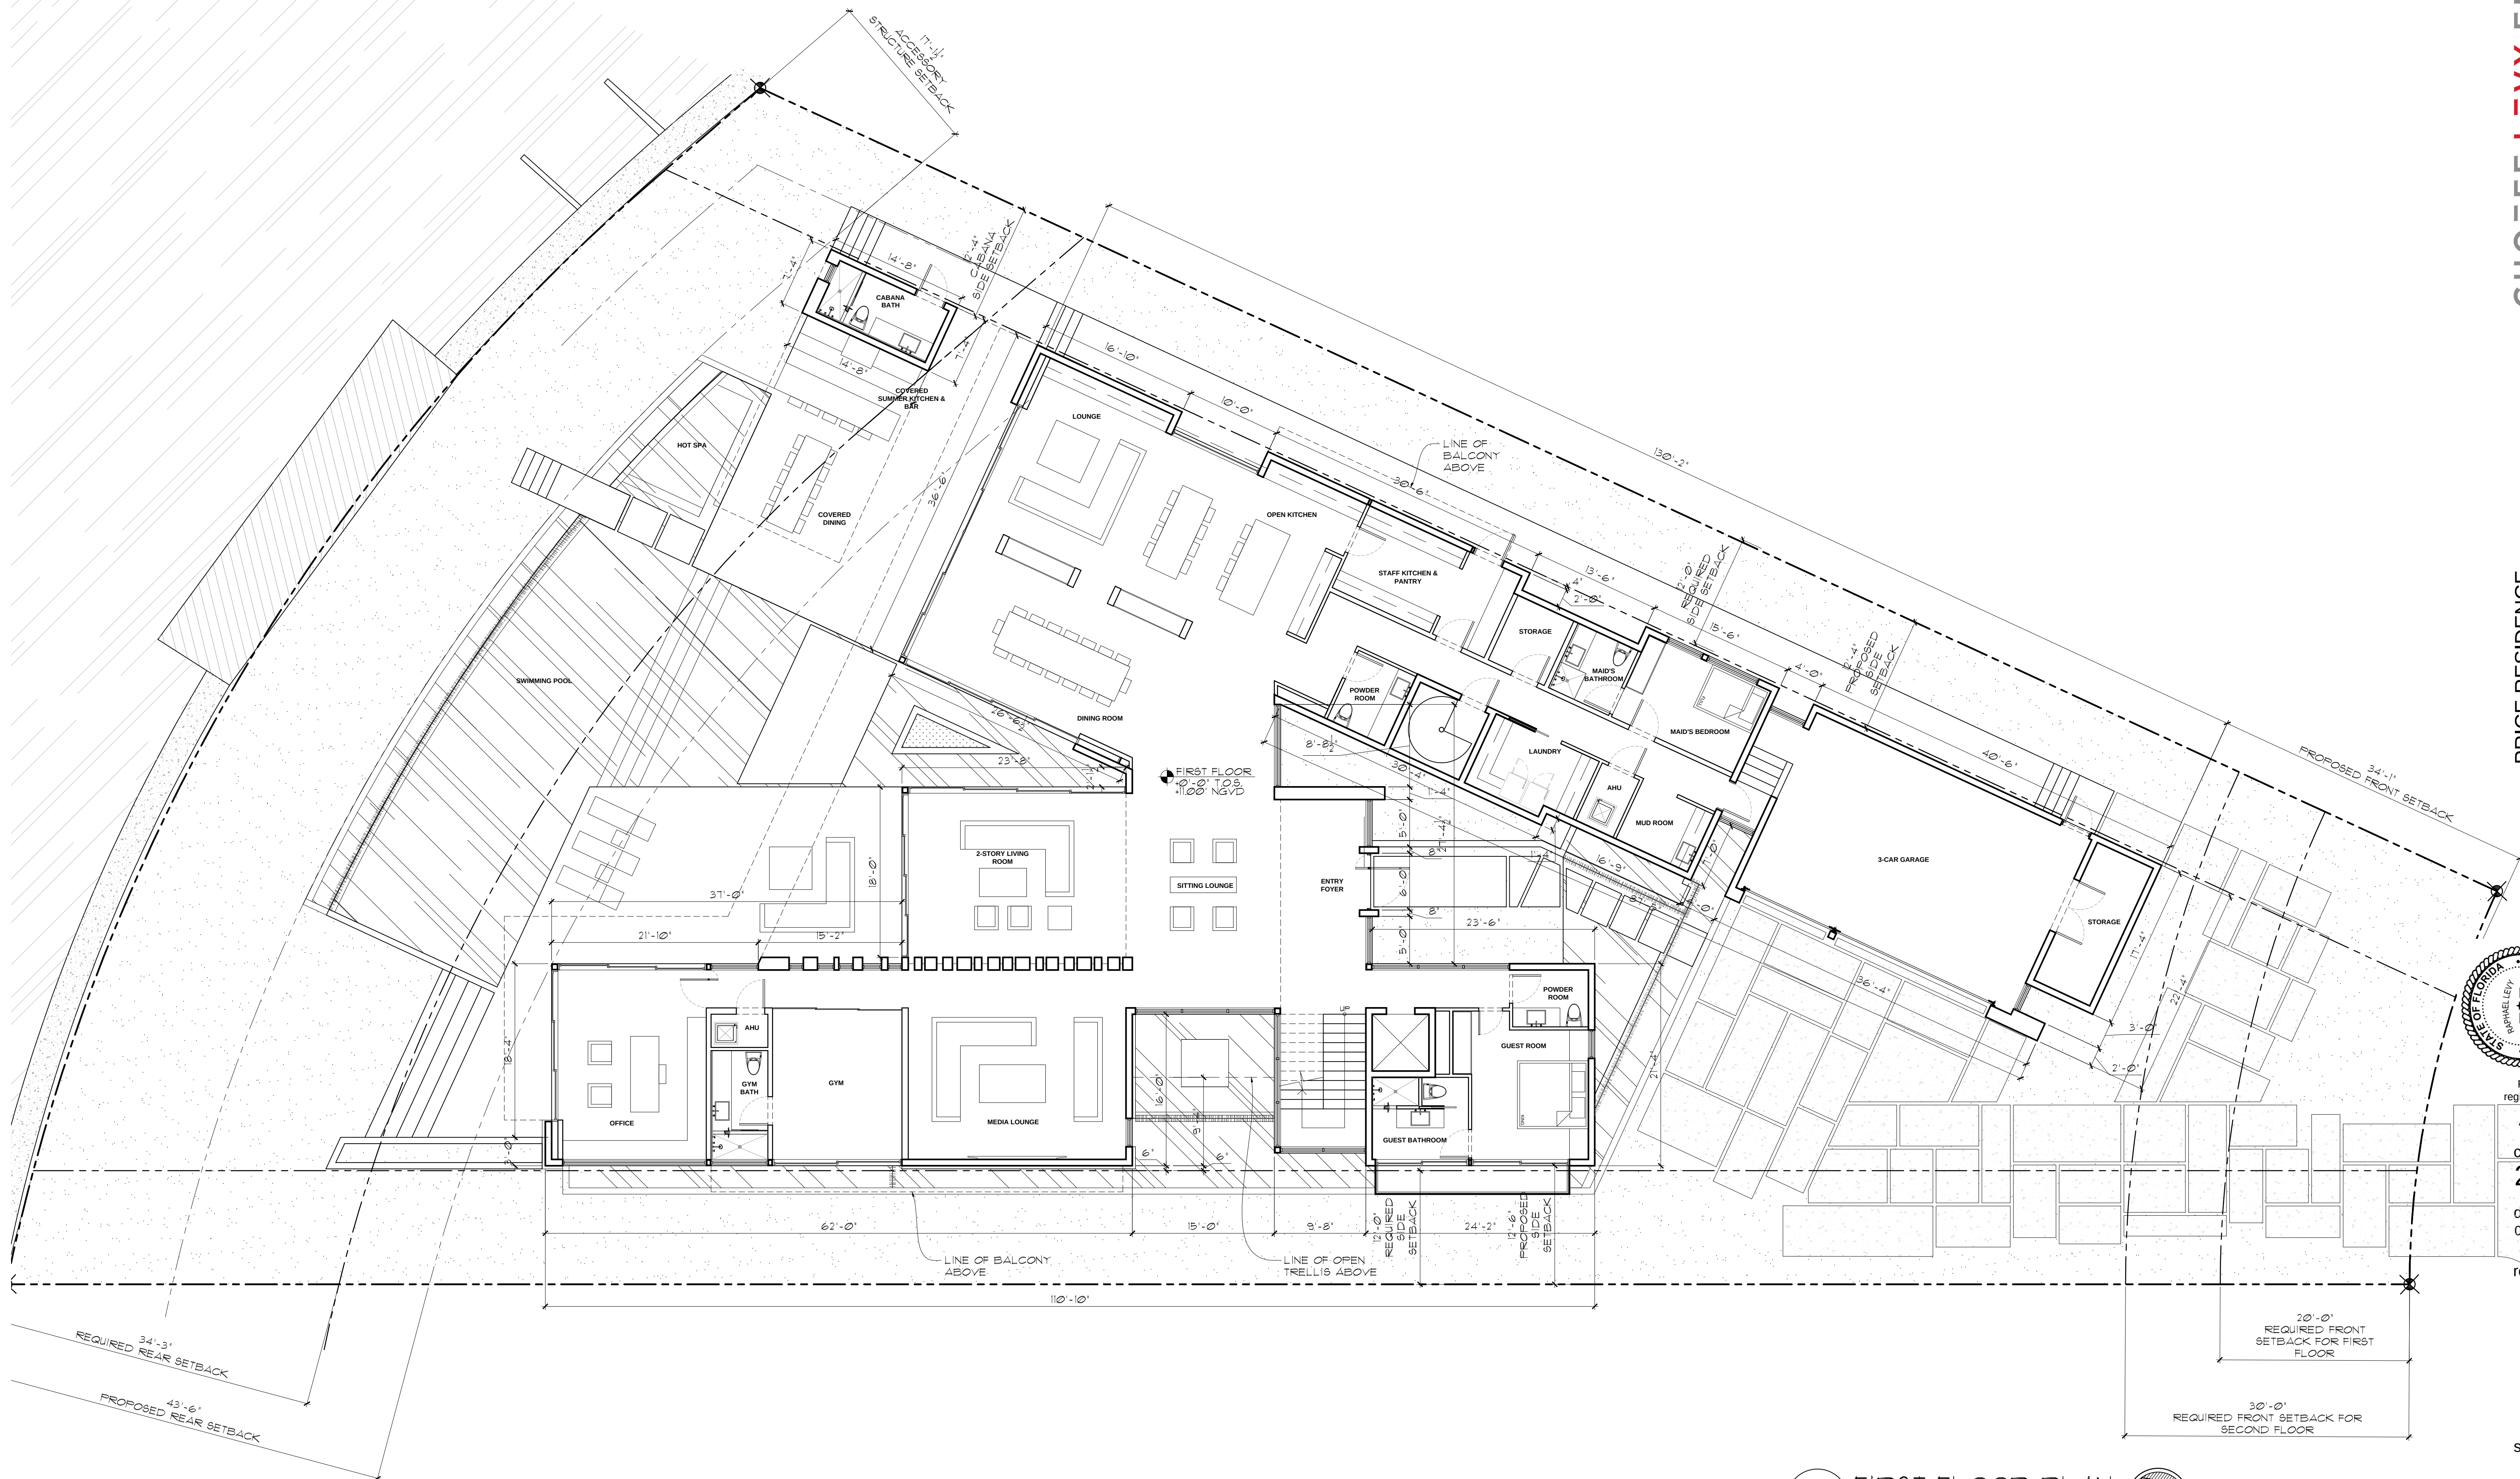

1 FIRST FLOOR PLAN
A-101 Scale: 1/8" = 1'-0"

PRICE RESIDENCE
1649 22ND STREET, MIAMI BEACH,
FL 33140

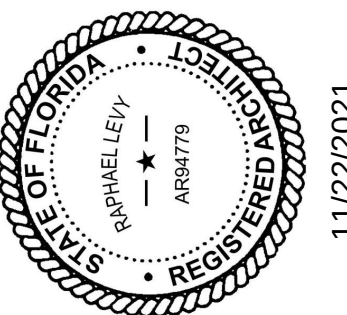

Ralph Choeff
registered architect
AR0009679
AA26003009

comm no.
2111

date:
06/25/2021

revised:

sheet no.



sheet no.

REVISÉD











REVISÉD

(f) 305.892.5292

www.clfarchitects.com

Miami, Florida 33138

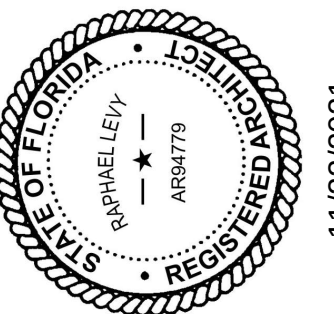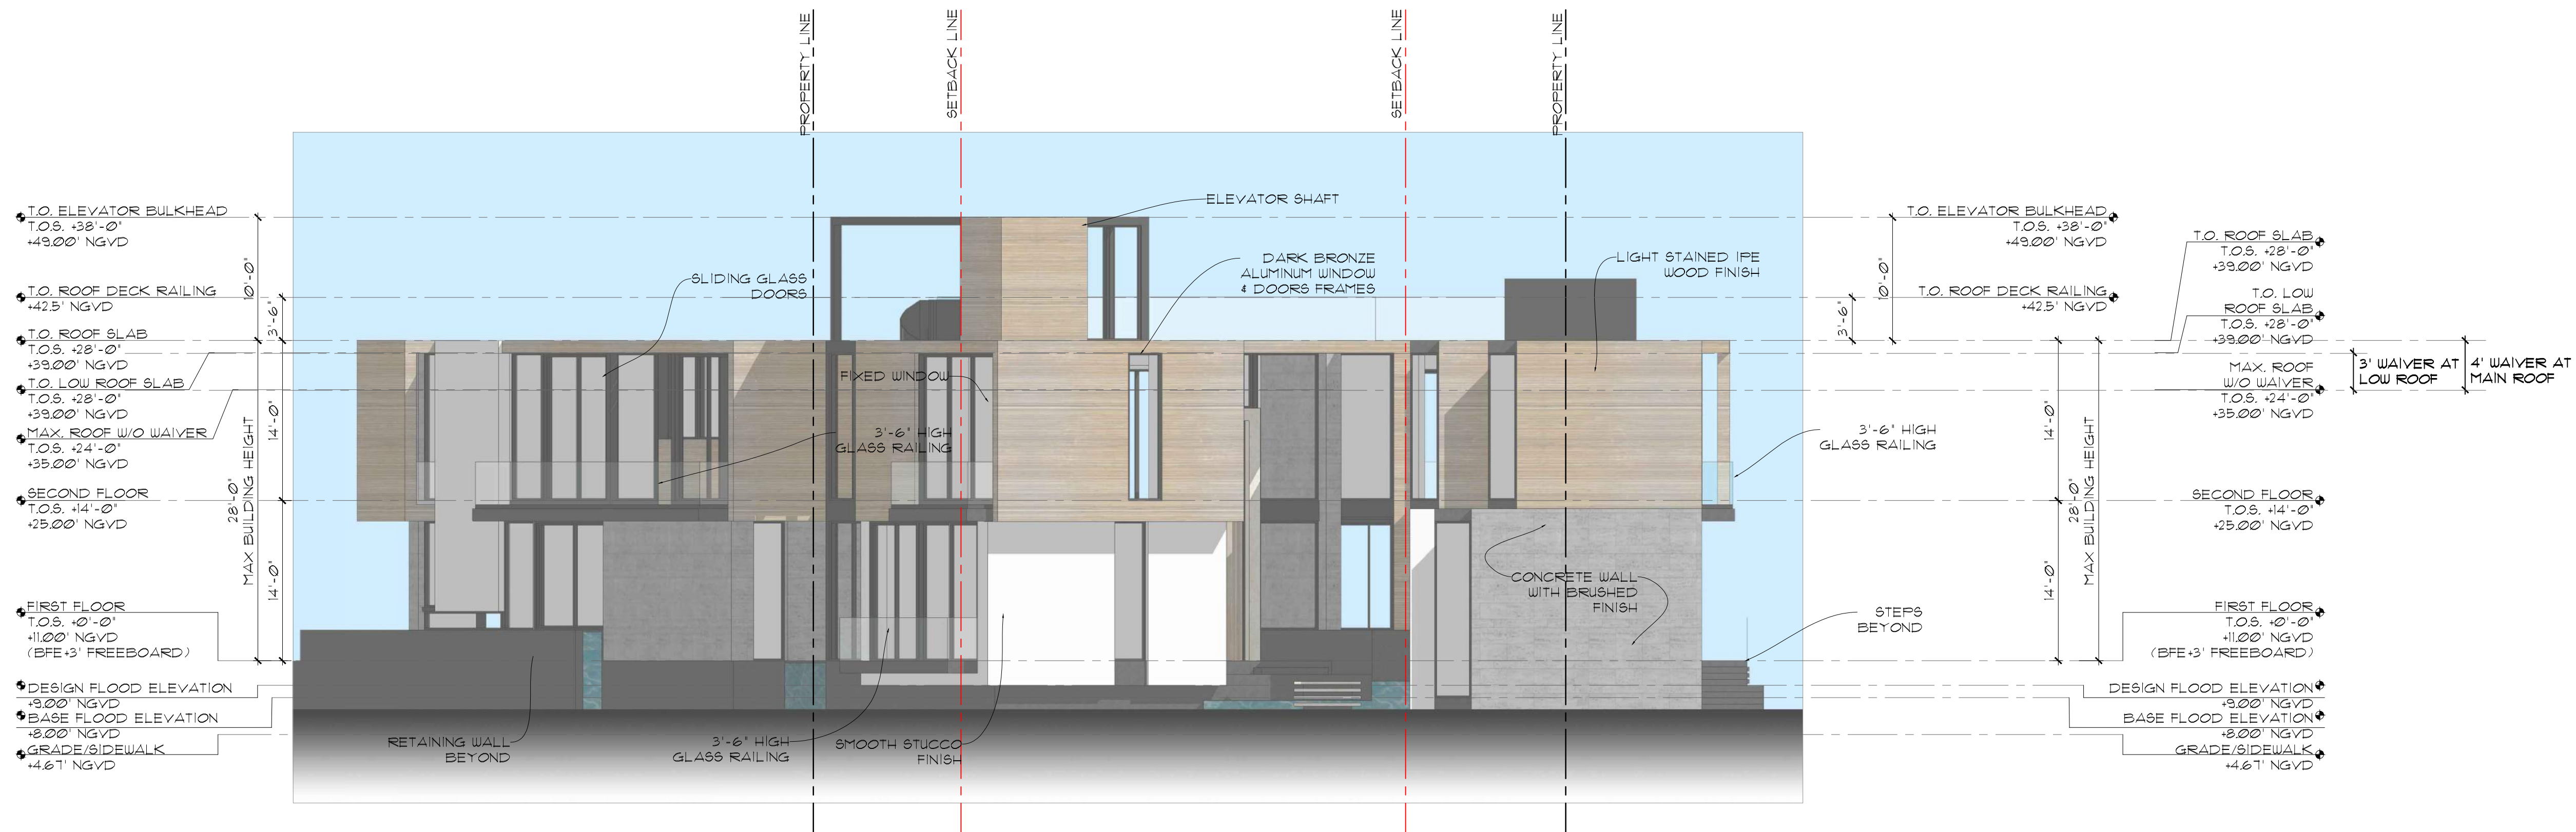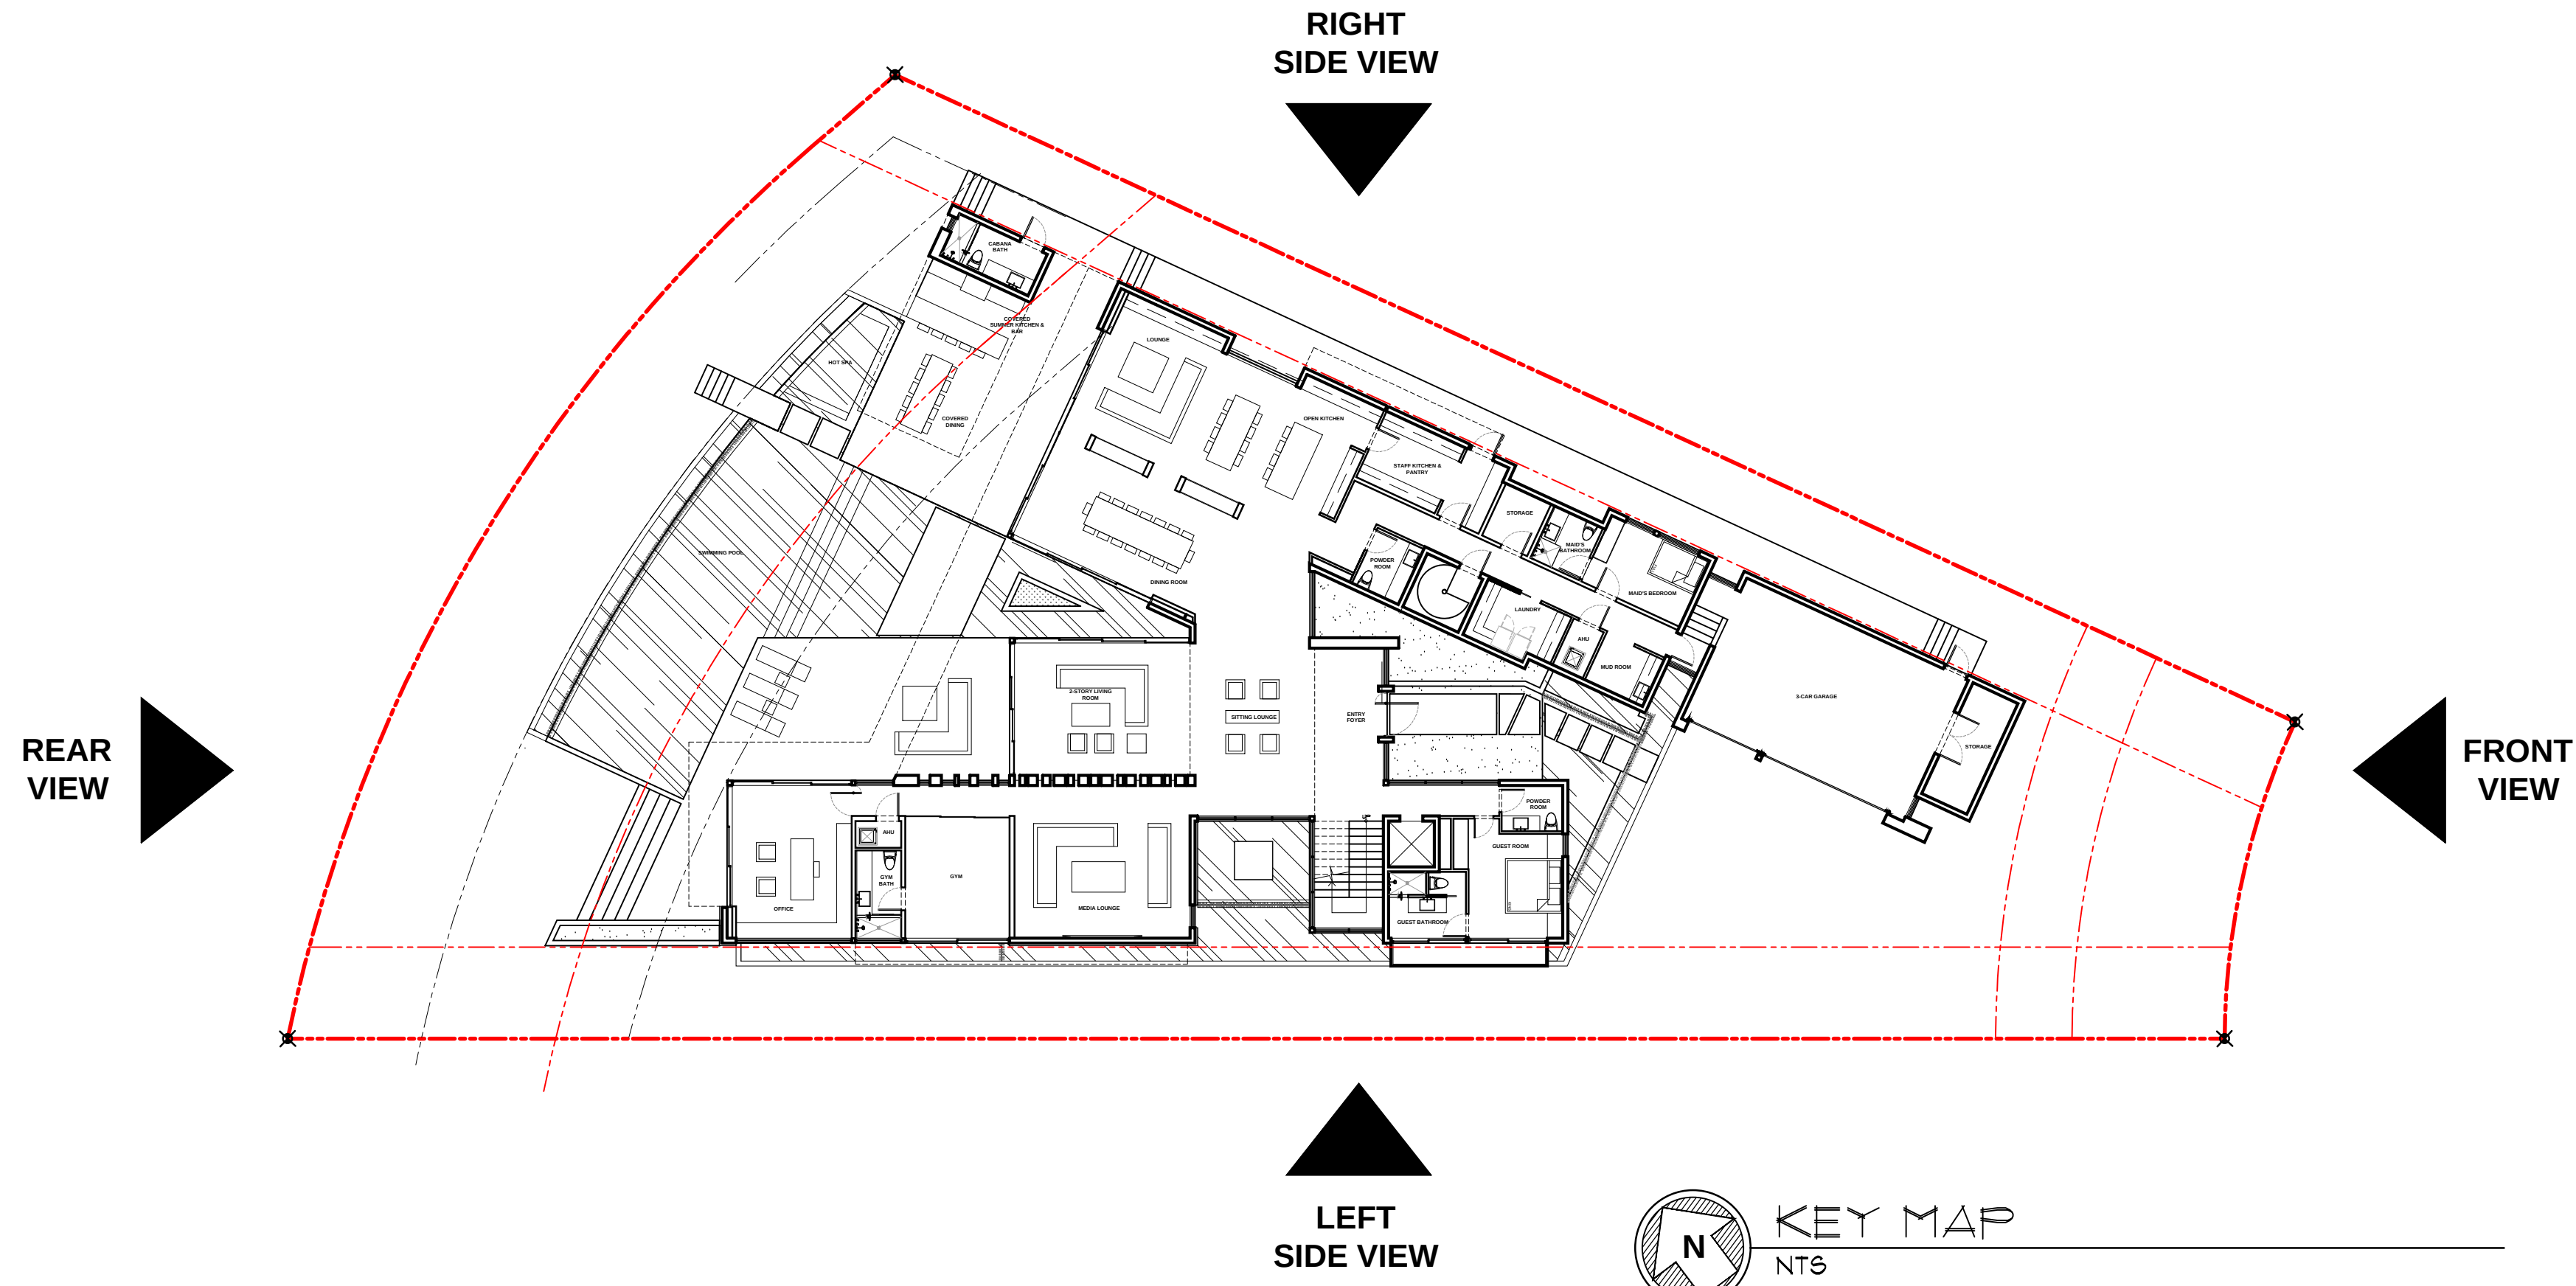

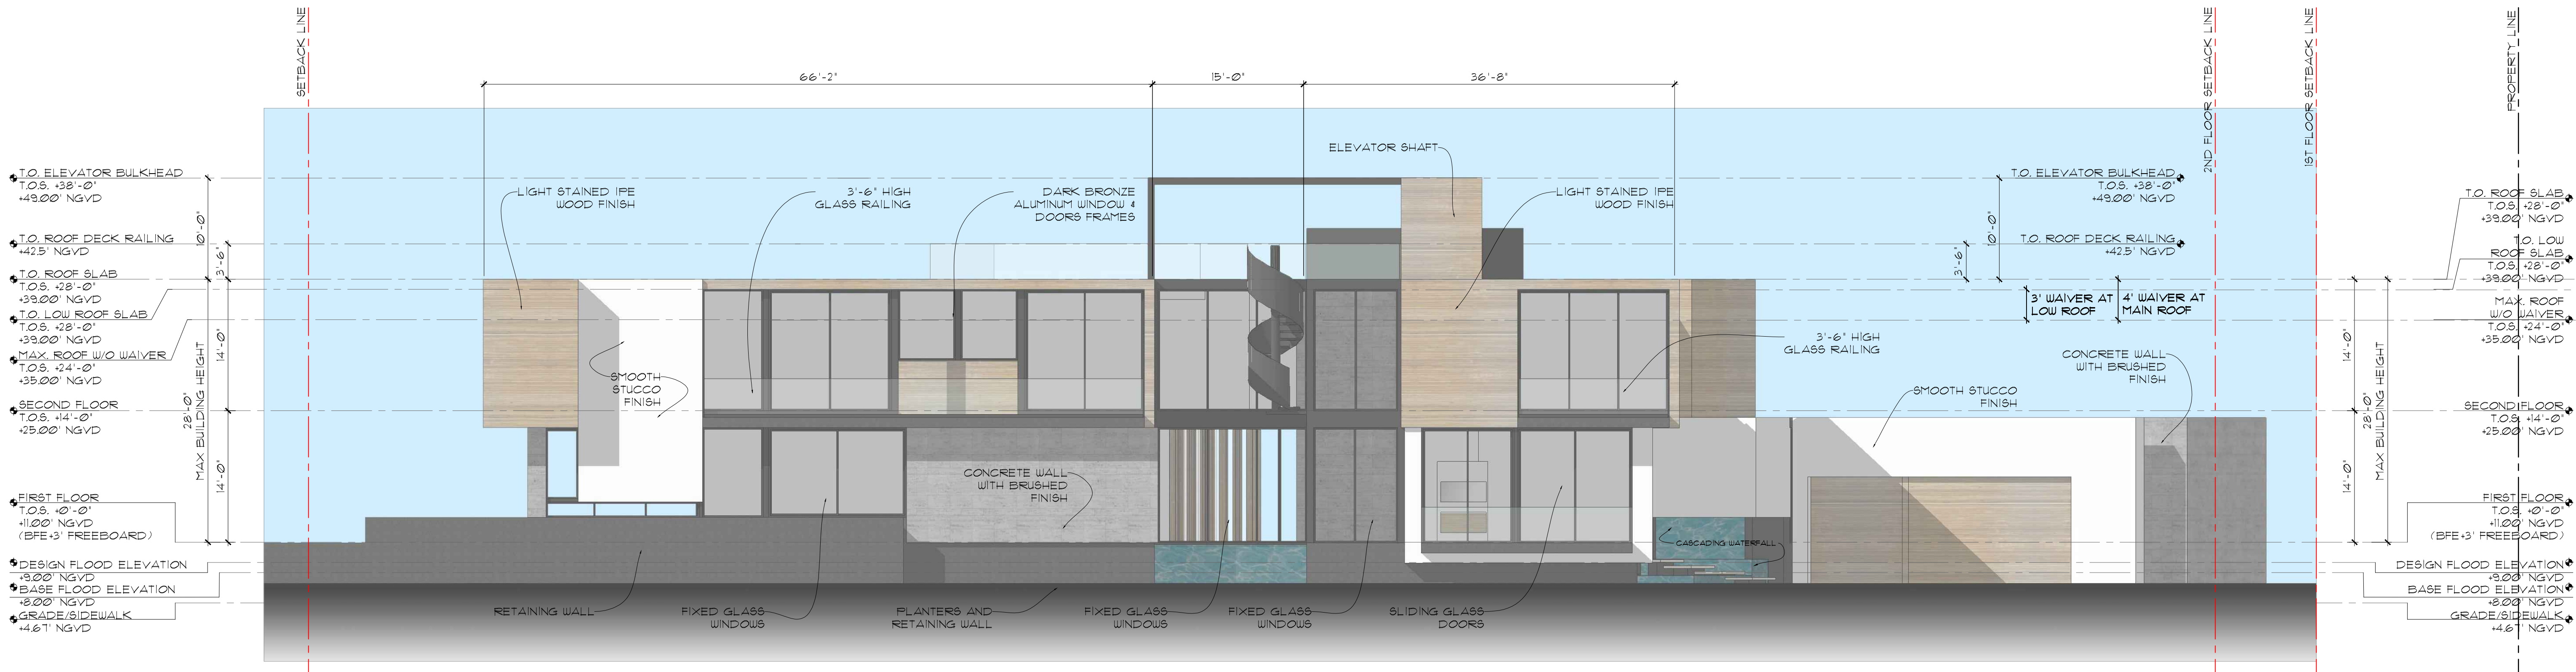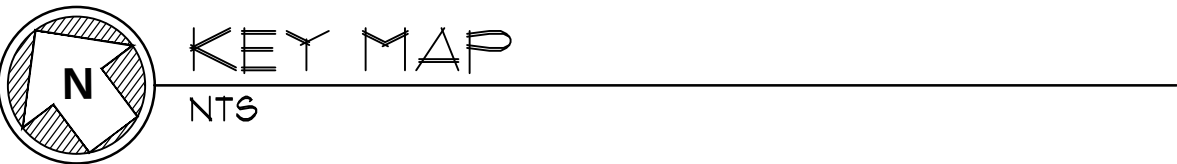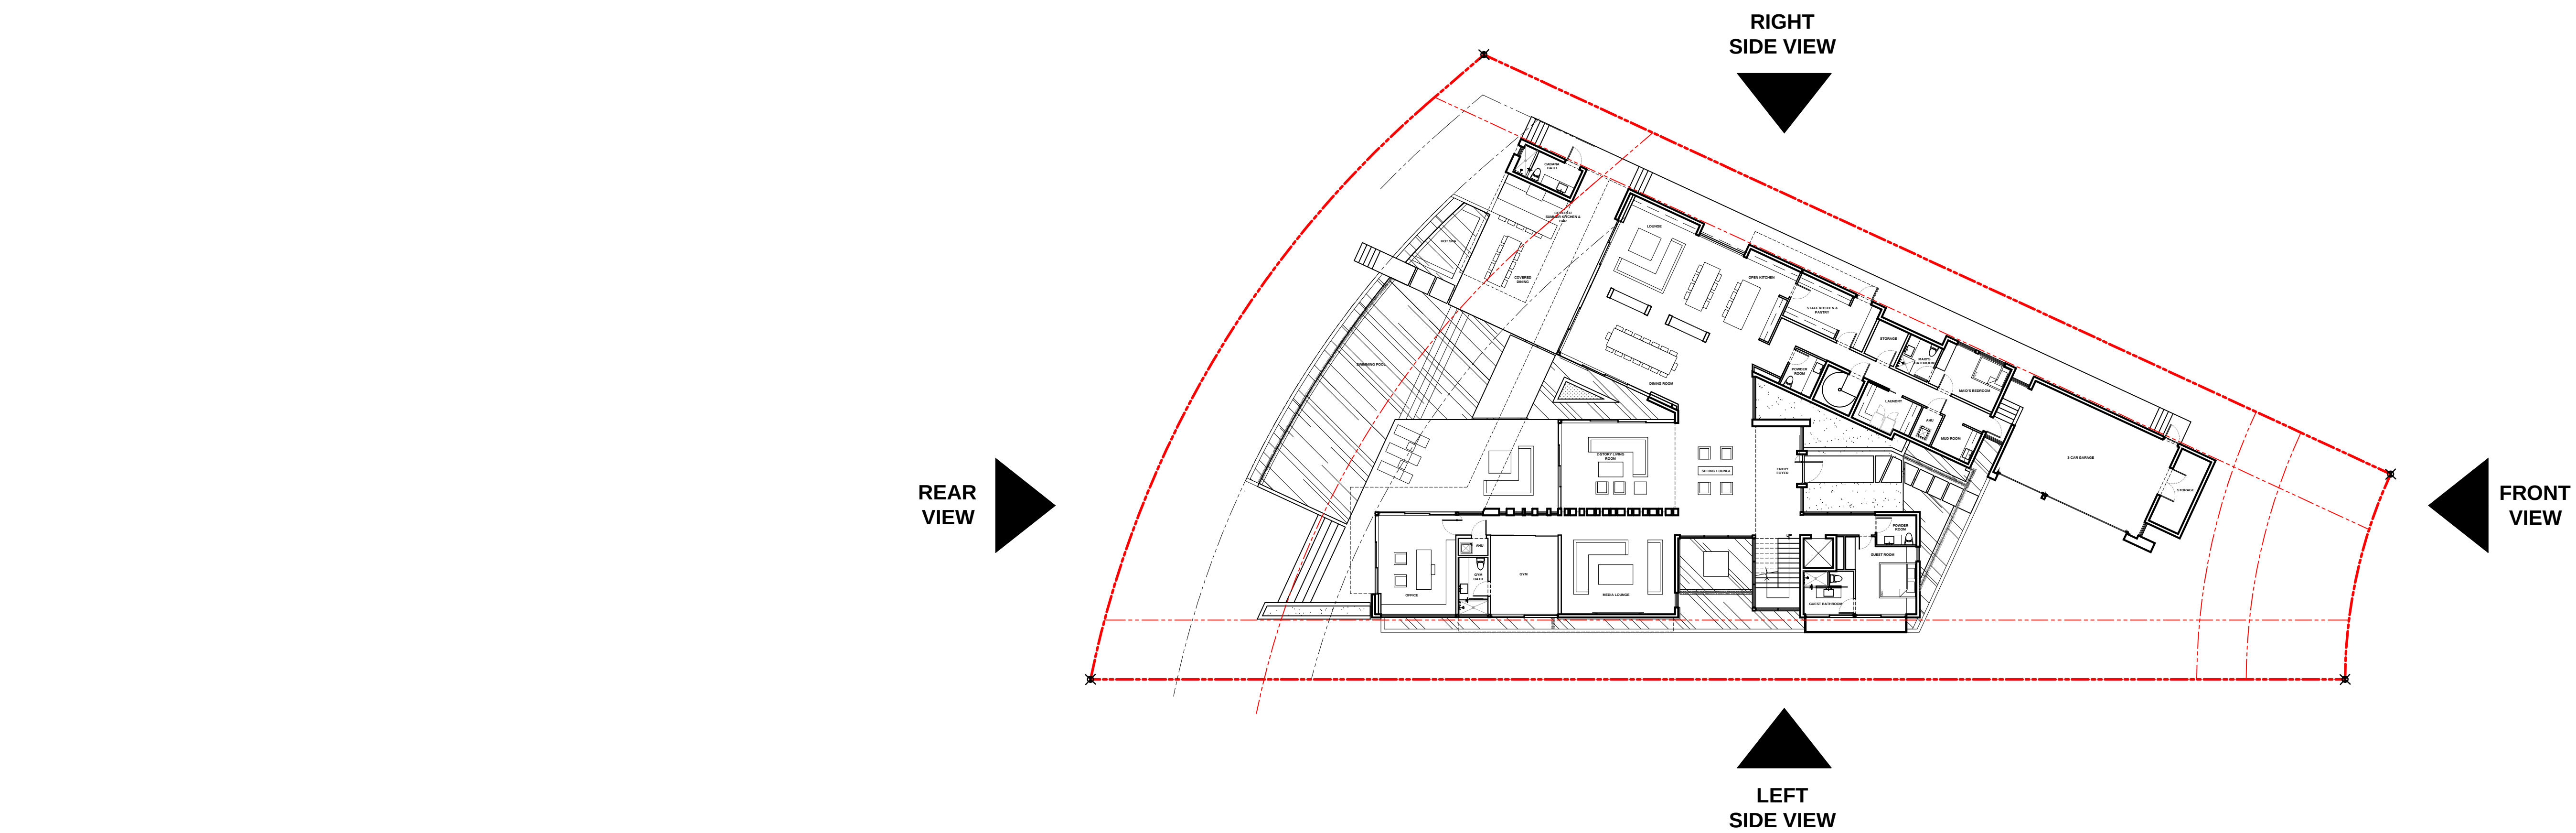

SOUTHEAST (LEFT) ELEVATION
SCALE: 1/8" = 1'-0"



SOUTHEAST BIRD'S EYE LEVEL VIEW




NORTHEAST BIRD'S EYE LEVEL VIEW



SOUTHWEST BIRD'S EYE LEVEL VIEW



NORTHWEST BIRD'S EYE LEVEL VIEW

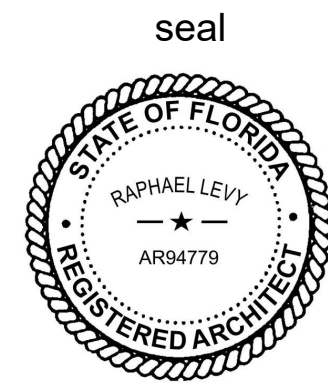

11/22/2021
Ralph Choeff
registered architect
AR0009679
AA26003009

comm no.
2111

date:
06/25/2021

revised:

sheet no.

G-100
REVISED



SMOOTH STUCCO




TARIMATEC WOOD CLADDING



NATURAL CONCRETE FINISH



DARK BRONZE ALUMINUM
FINISH

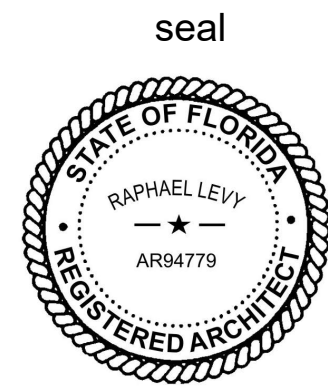

11/22/2021
Ralph Choeff
registered architect
AR0009679
AA26003009

comm no.
2111

date:
06/25/2021


revised:

sheet no.



Front Rendering

PRICE RESIDENCE
1649 22ND STREET, MIAMI BEACH,
FL 33140

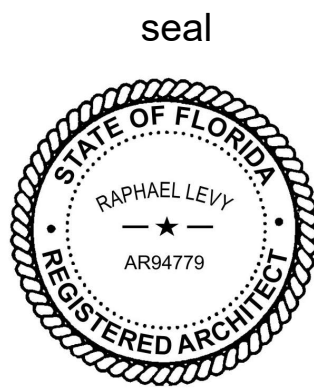

11/22/2021
Ralph Choeff
registered architect
AR0009679
AA26003009

comm no.
2111

date:
06/25/2021

revised:


sheet no.

G-200



Front Rendering

PRICE RESIDENCE
1649 22ND STREET, MIAMI BEACH,
FL 33140

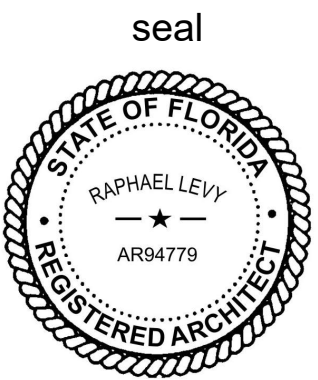

11/22/2021
Ralph Choeff
registered architect
AR0009679
AA26003009

comm no.
2111

date:
06/25/2021


revised:

sheet no.



Side Rendering

PRICE RESIDENCE
1649 22ND STREET, MIAMI BEACH,
FL 33140

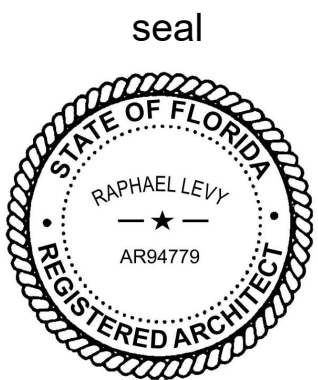

11/22/2021
Ralph Choeff
registered architect
AR0009679
AA26003009

comm no.
2111

date:
06/25/2021

revised:


sheet no.



Side Rendering

PRICE RESIDENCE
1649 22ND STREET, MIAMI BEACH,
FL 33140

seal

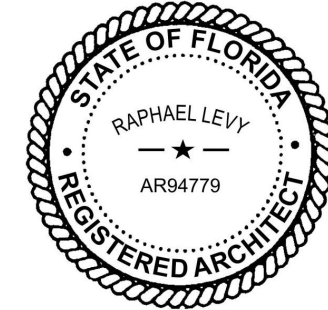

11/22/2021
Ralph Choeff
registered architect
AR0009679
AA26003009

comm no.
2111

date:
06/25/2021

revised:

sheet no.


G-203

NOT UPDATED



CHOEFF LEVY FISCHMAN
ARCHITECTURE + DESIGN
8425 Biscayne Blvd, suite 201
Miami, Florida 33138
(305) 434-8338
(305) 882-5292
www.clfarchitects.com

PRICE RESIDENCE
1649 22ND STREET, MIAMI BEACH,
FL 33140

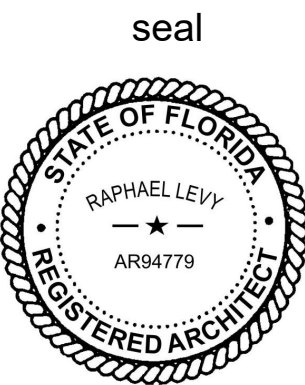

11/22/2021
Ralph Choeff
registered architect
AR0009679
AA26003009

comm no.
2111

date:
06/25/2021

revised:


Side Rendering



Rear Rendering

CHOEFF LEVY FISCHMAN
ARCHITECTURE + DESIGN
8405 Biscayne Blvd, suite 201
Miami, Florida 33138
(305) 434-8338
(305) 882-5292
www.clfarchitects.com

PRICE RESIDENCE
1649 22ND STREET, MIAMI BEACH,
FL 33140

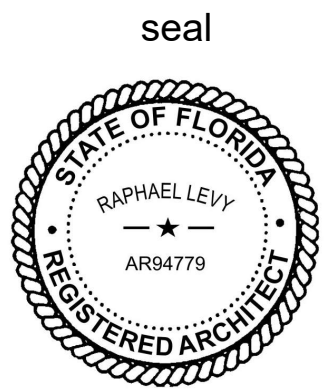

11/22/2021
Ralph Choeff
registered architect
AR0009679
AA26003009

comm no.
2111

date:
06/25/2021

revised:

sheet no.

G-204


NEW SHEET



Rear Rendering

CHOEFF LEVY FISCHMAN
ARCHITECTURE + DESIGN
8425 Biscayne Blvd, suite 201
Miami, Florida 33138
(305) 434-8338
(305) 882-5292
www.clfarchitects.com

PRICE RESIDENCE
1649 22ND STREET, MIAMI BEACH,
FL 33140

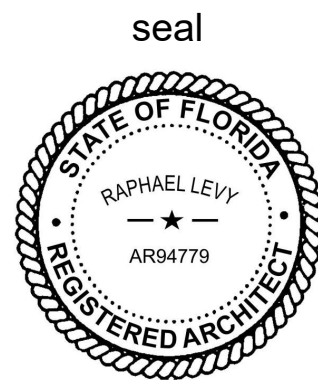

11/22/2021
Ralph Choeff
registered architect
AR0009679
AA26003009

comm no.
2111

date:
06/25/2021

revised:


sheet no.

G-205

NEW SHEET



Rear Rendering

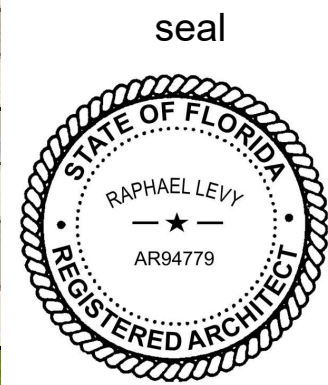

11/22/2021
Ralph Choeff
registered architect
AR0009679
AA26003009

comm no.
2111

date:
06/25/2021

revised: