

JW CONGREGATION OF
SOUTH MIAMI BEACH INC.

300 WEST 40 STREET
MIAMI BEACH FL. 33140




SCOPE OF WORK :

D.R.B. : 23-0943

- FULL DEMOLITION 19,235.0 S.F. 2 STORY RELIGIOUS BUILDING
- NEW ONE STORY 4,901.0 S.F. RELIGIOUS BUILDING
- SIDE YARD VARIANCE OF 35.54% OPEN AREA IN LIEU OF 50%

COVER

FINAL SUBMITTAL: 07.10.23

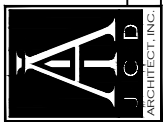Revisions		
NEW JW CONGREGATION BUILDING		
JW CONGREGATION		
300 WEST 40th STREET		
MIAMI BEACH, FL 33140		
J.C.D. ARCHITECT , Inc. JUAN C. DAVID R. A. # 0015344 LEED ACCREDITED PROFESSIONAL Design & Development	Architecture	Interiors
	Planning	Construction
1385 Coral Way, Suite 404 Miami, FL 33145		
Ph: (305) 285-4343 Fax: (305) 285-4330		
		
Job No.		
Date : 06.20.23		
Scale : SHOWN		
Seal		
AA-26001560		
Sheet No.		
DRB.0		

INDEX OF SHEETS

ARCHITECTURAL:		LANDSCAPING:	
DRB-0	COVER		
DRB-0.1	INDEX OF SHEETS		
DRB-1	EXISTING & DEMOLITION SITE PLAN	L-1	EXISTING TREE DISPOSITION
DRB-1.1	EXISTING & DEMOLITION FIRST FLOOR PLAN	L-2	RELOCATION PLAN
DRB-1.2	EXISTING & DEMOLITION SECOND FLOOR PLAN	L-3	EXISTING TREE NOTES
DRB-1.3	EXISTING & DEMOLITION NORTH & WEST ELEVATION	L-4	EXISTING TREE NOTES & DETAILS
DRB-1.4	EXISTING & DEMOLITION SOUTH & EAST ELEVATION	L-5	EXISTING PLANT IMAGES
DRB-1.5	EXISTING SHADED DIAGRAMS	L-6	EXISTING PLANT IMAGES
DRB-1.6	EXISTING SHADED DIAGRAMS	L-7	EXISTING PLANT IMAGES
DRB-2	LOCATION PLAN & ZONING INFO	L-8	EXISTING PLANT IMAGES
DRB-2.1	ENLARGED LOCATION PLAN	LP-1	CANOPY PLANTING PLAN
DRB-3	PROPOSED SITE PLAN	LP-2	UNDERSTORY PLANTING PLAN
DRB-4	PROPOSED SHADED DIAGRAMS	LP-3	PLANTING NOTES & DETAILS
DRB-4.1	PROPOSED SHADED DIAGRAMS	LP-4	PLANTING LEGEND
DRB-4.2	PROPOSED SHADED DIAGRAMS	LP-5	PLANTING IMAGES
DRB-5	PROPOSED FLOOR PLAN	LP-6	PLANTING IMAGES
DRB-5.1	PEDESTRIAN ENTRANCE BLOW-OUT	LP-7	PLANTING IMAGES
DRB-6	PROPOSED ROOF PLAN	LP-8	PLANTING IMAGES
DRB-7	PROPOSED SOUTH ELEVATION		
DRB-7.1	PROPOSED EAST & WEST ELEVATION		
DRB-7.2	PROPOSED NORTH ELEVATION		
DRB-7.3	MATERIALS/COLORS BOARD SOUTH ELEVATION		
DRB-7.4	MATERIALS/COLORS BOARD EAST ELEVATION		
DRB-7.5	MATERIALS/COLORS BOARD WEST ELEVATION		
DRB-7.6	MATERIALS/COLORS BOARD NORTH ELEVATION		
DRB-7.7	PROP. SOUTH ELEVATION W/ PERIMETER LANDSCAPING		
DRB-7.8	PROP. EAST & WEST ELEVATION W/ PERIMETER LANDSCAPING		
DRB-7.9	PROP. NORTH ELEVATION W/ PERIMETER LANDSCAPING		
DRB-8	PROPOSED SECTION "A" AND "B"		
DRB-9	PERSPECTIVE VIEWS		
DRB-9.1	PERSPECTIVE VIEWS		
DRB-10	EXISTING BUILDING EXTERIOR PHOTOS		
DRB-10.1	EXISTING BUILDING EXTERIOR PHOTOS		
DRB-10.2	EXISTING BUILDING INTERIOR PHOTOS		
DRB-10.3	EXISTING BUILDING INTERIOR PHOTOS		
DRB-10.4	EXISTING BUILDING INTERIOR PHOTOS		
DRB-10.5	EXISTING BUILDING INTERIOR PHOTOS		
DRB-11	NEIGHBORHOOD CONTEXT STUDY		
DRB-11.1	NEIGHBORHOOD CONTEXT STUDY		
DRB-11.2	NEIGHBORHOOD CONTEXT STUDY		
DRB-11.3	NEIGHBORHOOD CONTEXT STUDY		
DRB-12	CONTEXTUAL ELEVATION LINE DRAWINGS		
		ADDITIONAL DOCUMENTS: - SURVEY S&S - PRE-APPLICATION CHECKLIST - LAND USE BOARD APPLICATION - LETTER OF INTENT - MAILING LABELS - PROPERTY OWNER LIST - CERTIFIED LETTER - 375' RADIUS MAP - MICROFILMS	

INDEX OF SHEET


FINAL SUBMITTAL: 07.10.23

Revisions

NEW JW CONGREGATION BUILDING
JW CONGREGATION
300 WEST 40th STREET
MIAMI BEACH, FL 33140

J.C.D. ARCHITECT , Inc.
JUAN C. DAVID R. A. # 0015344
LEED ACCREDITED PROFESSIONAL
Design & Development

Architecture	Interiors	Planning	Construction
1385 Coral Way, Suite 404 Miami, FL 33145			
Ph: (305) 285-4343		Fax: (305) 285-4330	

 


Job No. _____

Date : 06.20.23

Scale : SHOWN

Seal
AA-26001560
Sheet No.
DRB.0.1

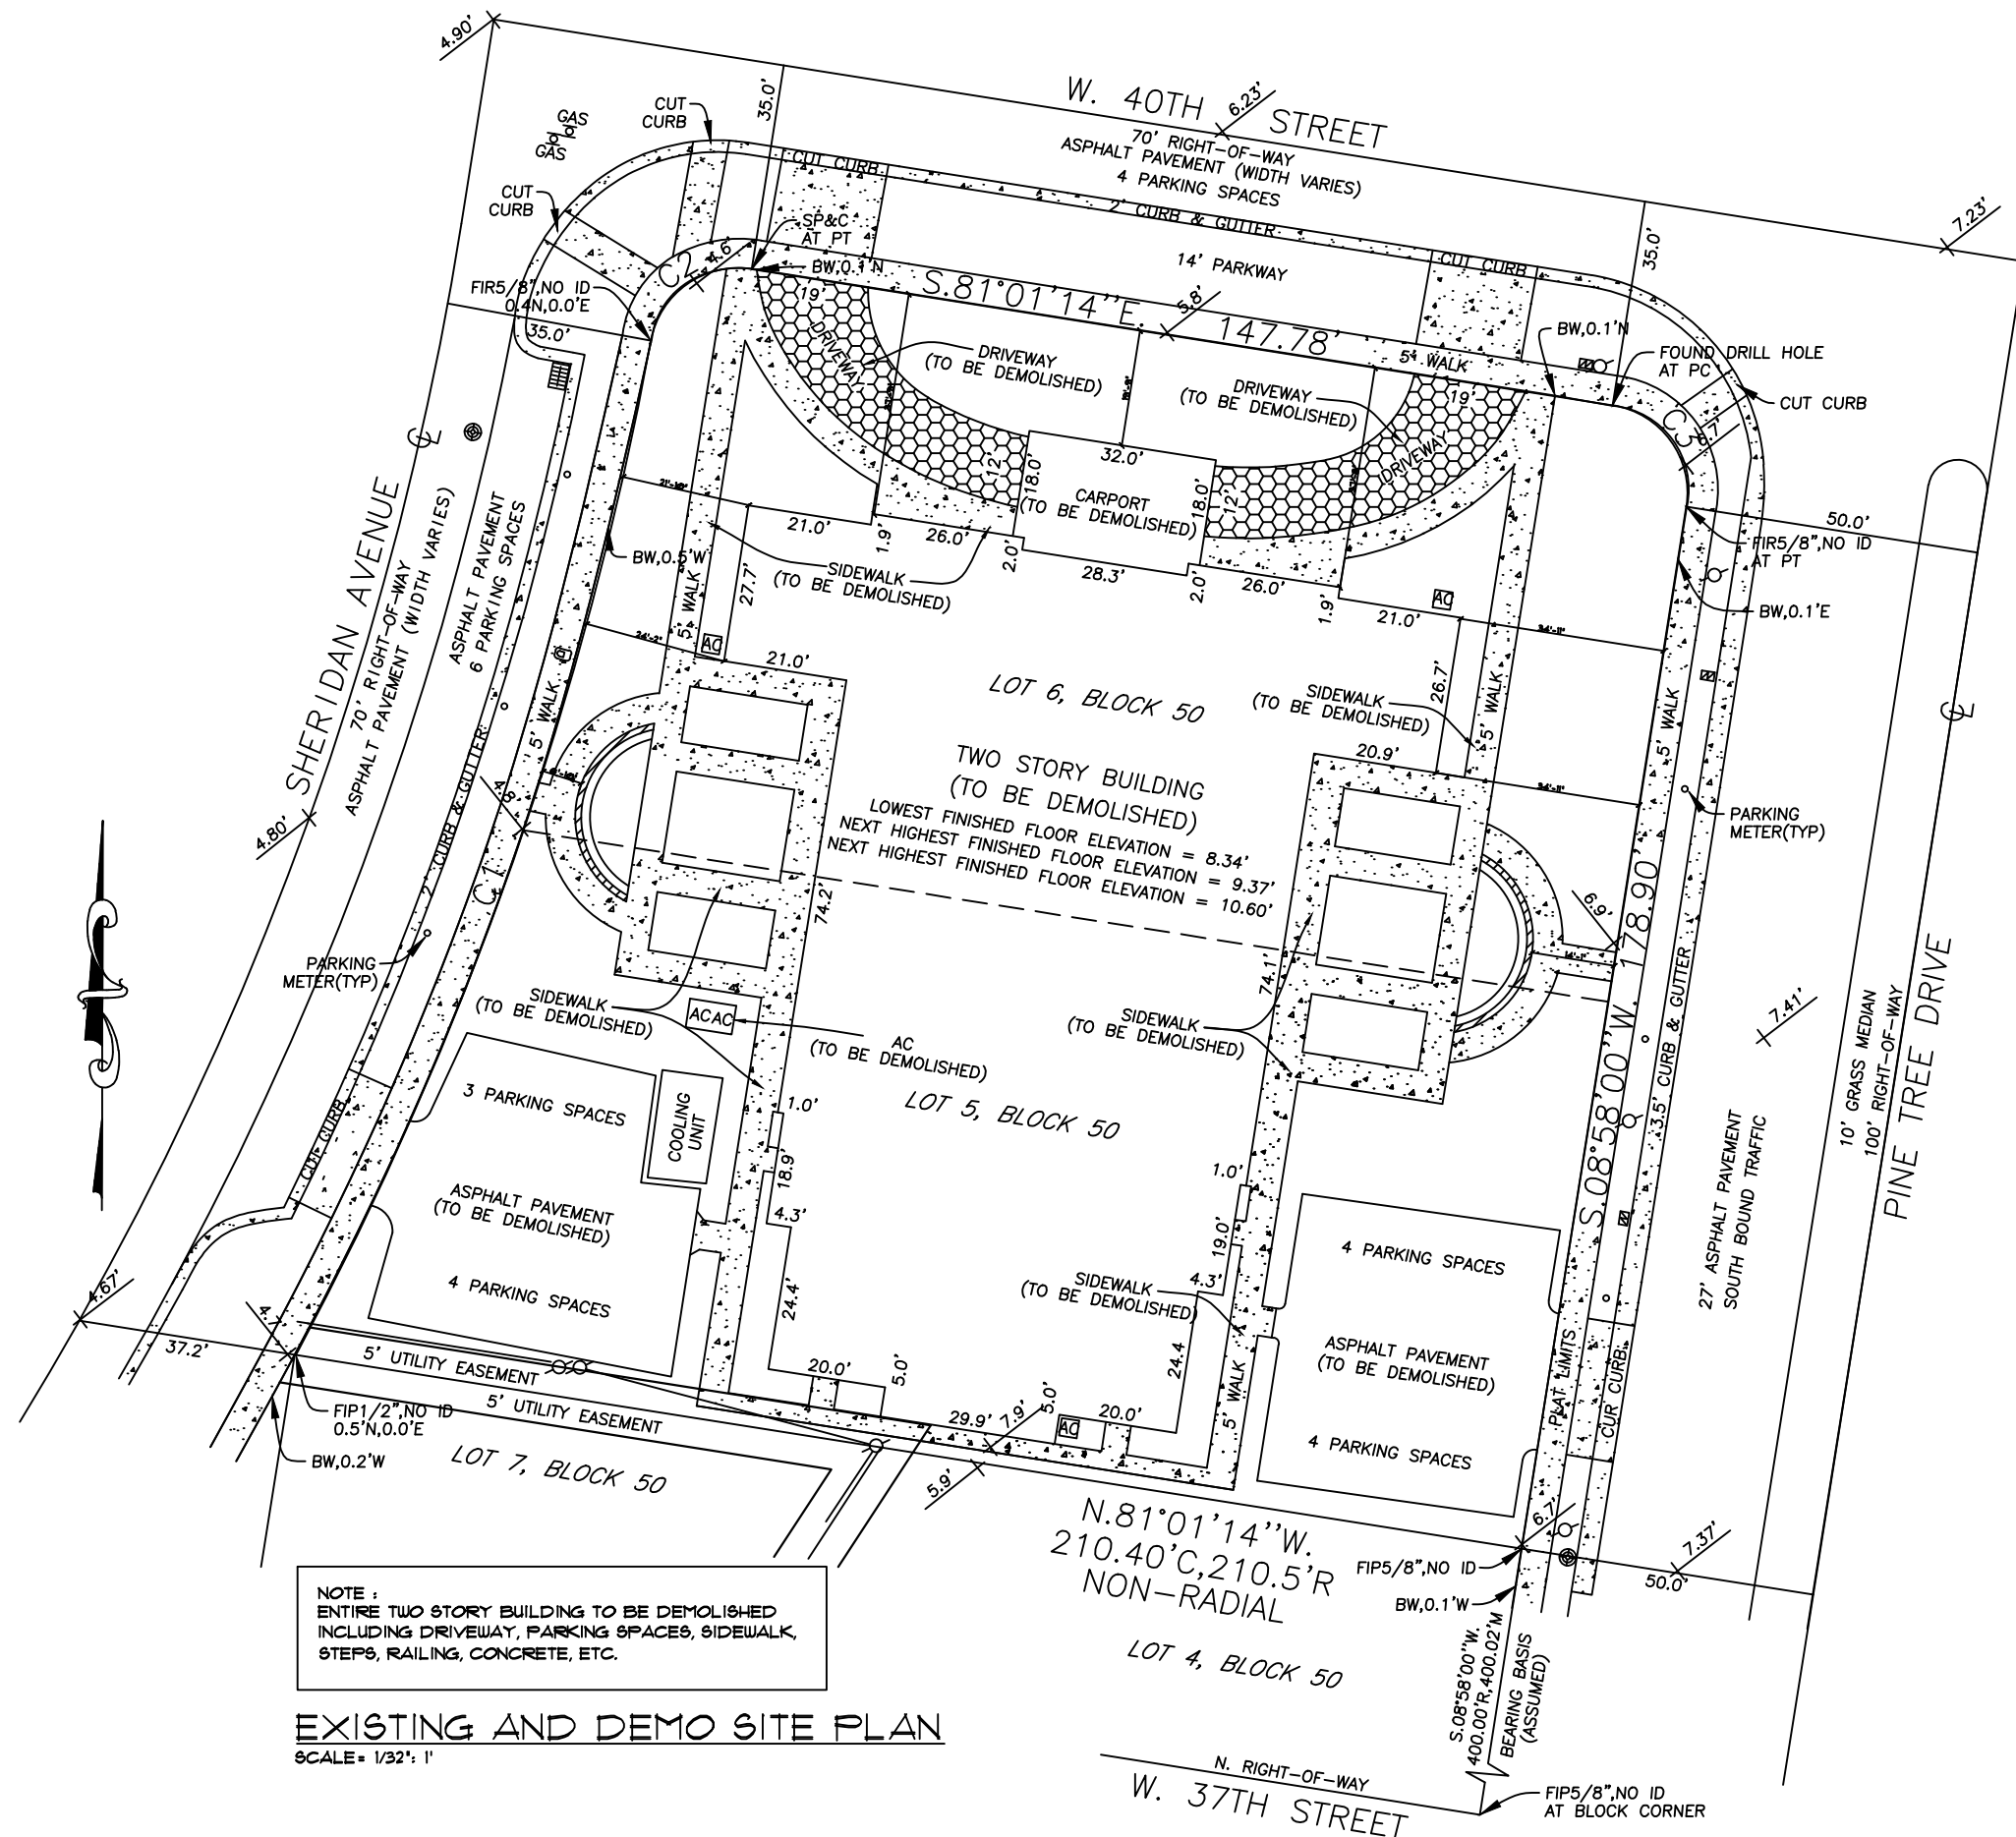

NOTE :
ENTIRE TWO STORY BUILDING TO BE DEMOLISHED
INCLUDING DRIVEWAY, PARKING SPACES, SIDEWALK,
STEPS, RAILING, CONCRETE, ETC.

EXISTING AND DEMO SITE PLAN
SCALE = 1/32" = 1'


EXISTING & DEMOLITION SITE PLAN

FINAL SUBMITTAL: 07.10.23

Revisions


NEW JW CONGREGATION BUILDING
JW CONGREGATION
300 WEST 40th STREET
MIAMI BEACH, FL 33140

J.C.D. ARCHITECT, Inc.
JUAN C. DAVID R. A. # 0015344
LEED ACCREDITED PROFESSIONAL
Design & Development

 

Job No.
Date : 06.20.23
Scale : SHOWN

Seal
AA-26001560
Sheet No.
DRB.1

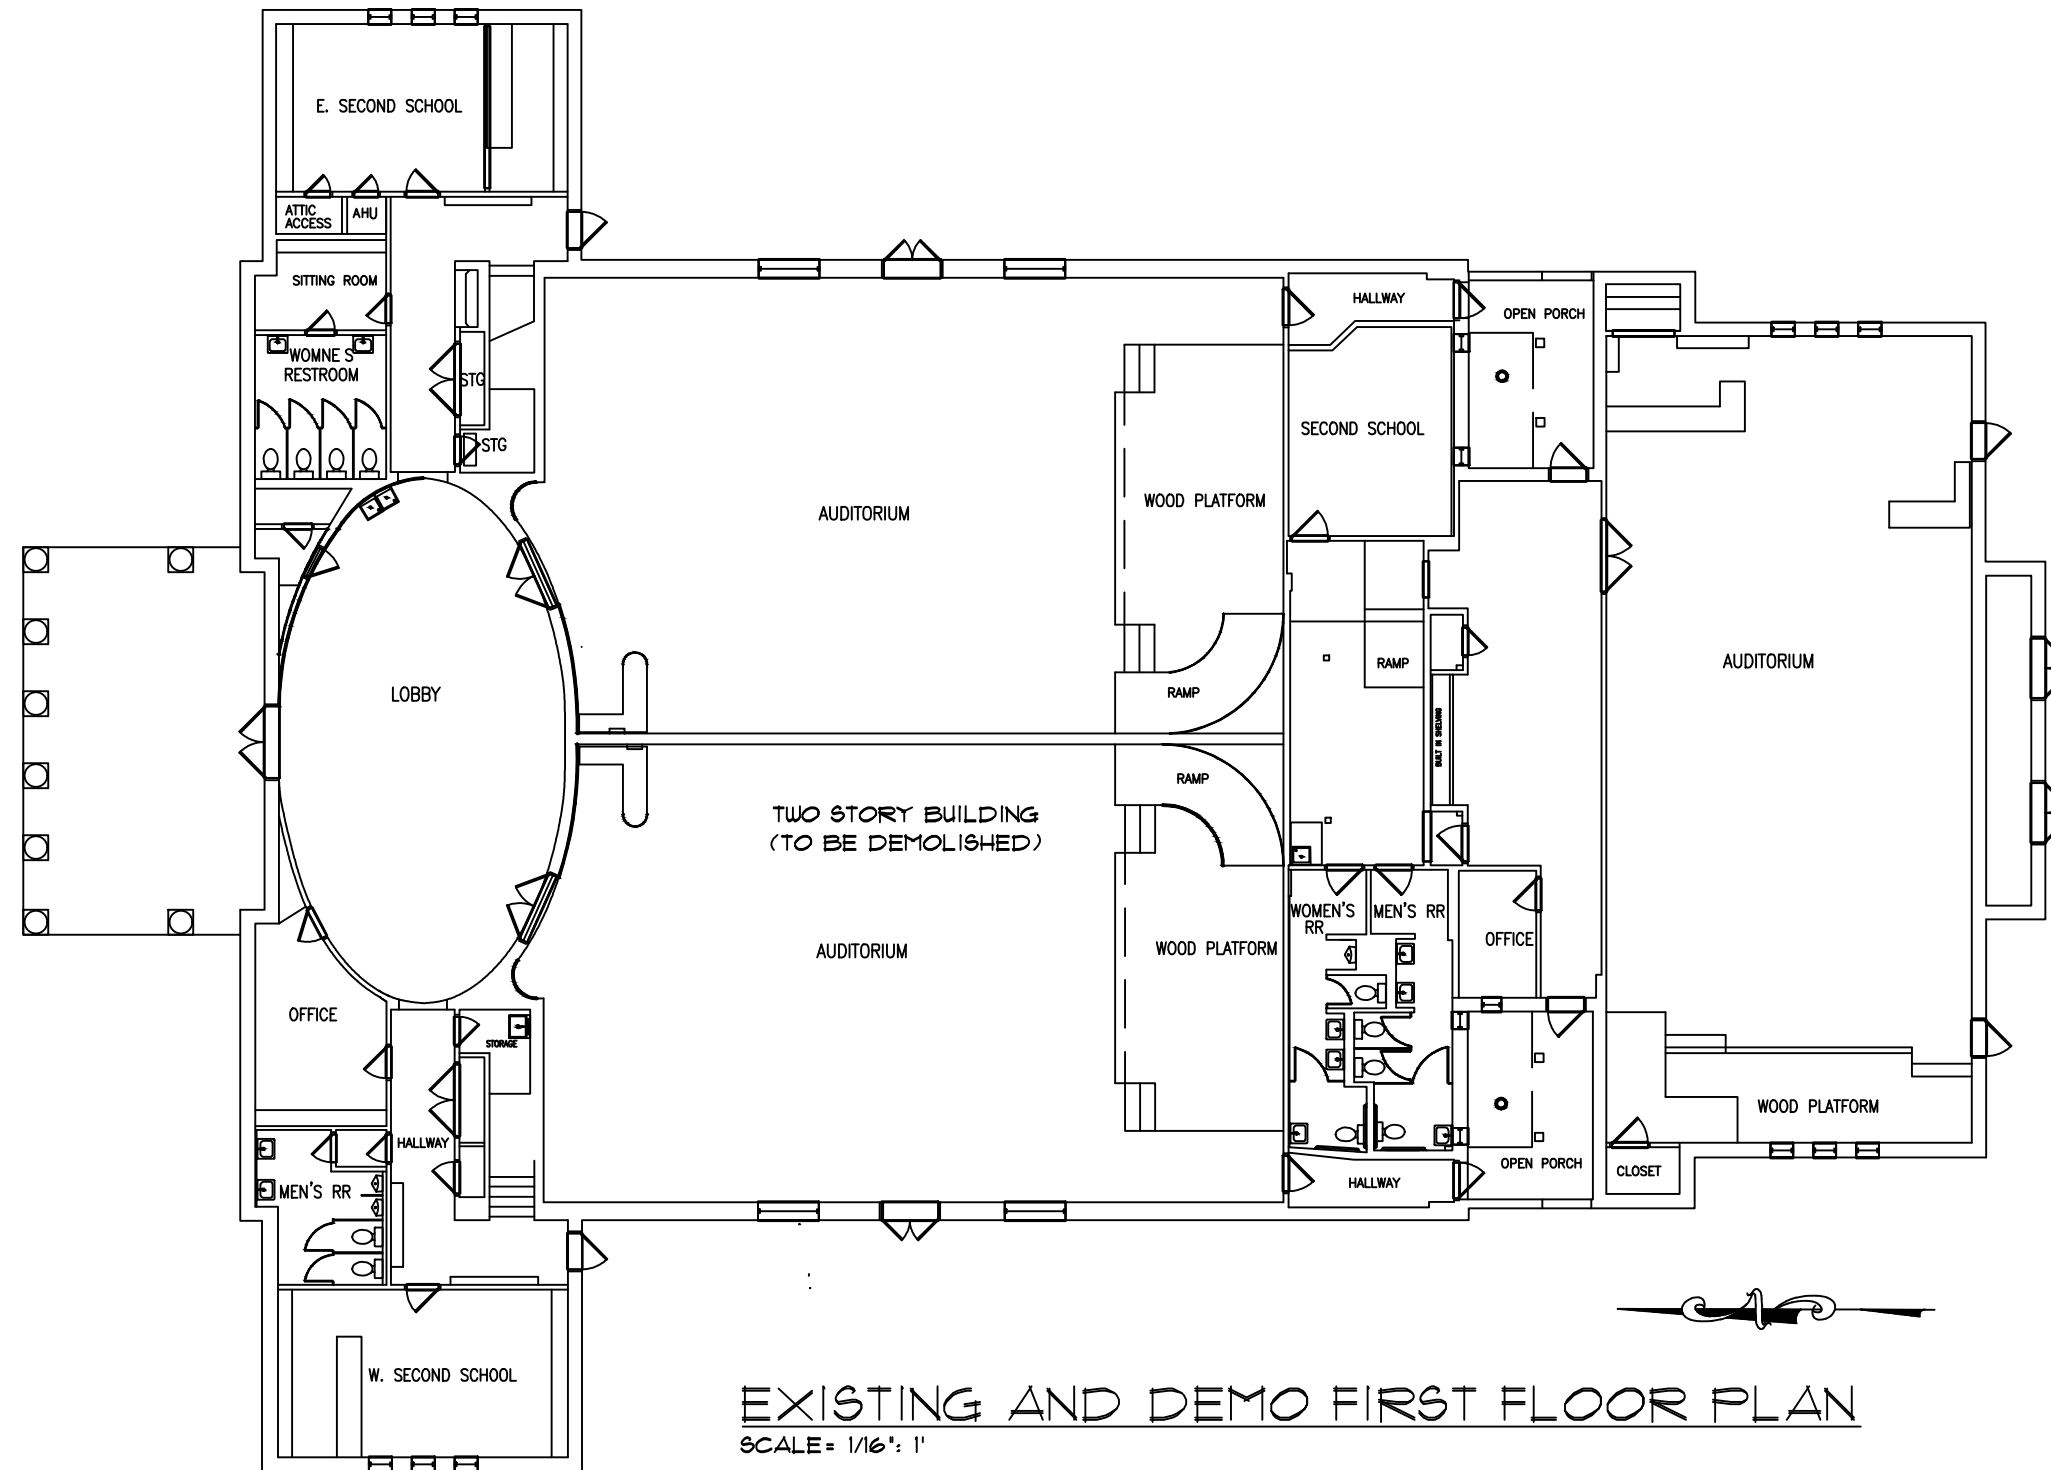

EXISTING AND DEMO FIRST FLOOR PLAN
 SCALE = 1/16" = 1'

NOTE :
 ENTIRE TWO STORY BUILDING TO BE DEMOLISHED
 INCLUDING DRIVEWAY, PARKING SPACES, SIDEWALK,
 STEPS, RAILING, CONCRETE, ETC.

EXISTING ZONING CALCULATION :

LOT SIZE = 36,065.4 SF.

LOT COVERAGE : ALLOWED

UNIT SIZE : 18,032.7 SF. (50% LOT SIZE)

EXISTING

19,235.0 SF. (53.33% LOT SIZE)

EXIST. & DEMO 1ST FLOOR PLAN

FINAL SUBMITTAL: 07.10.23

Revisions

NEW JW CONGREGATION BUILDING

JW CONGREGATION

300 WEST 40th STREET

MIAMI BEACH, FL 33140

J.C.D. ARCHITECT , Inc.

JUAN C. DAVID R. A. # 0015344

LEED ACCREDITED PROFESSIONAL

Design & Development



Architecture ■ Interiors ■ Planning ■ Construction

1385 Coral Way, Suite 404 Miami, FL 33145
 Ph: (305) 285-4343 Fax: (305) 285-4330

Job No.

Date : 06.20.23


Scale : SHOWN

Seal

AA-26001560

Sheet No.

DRB.1.1

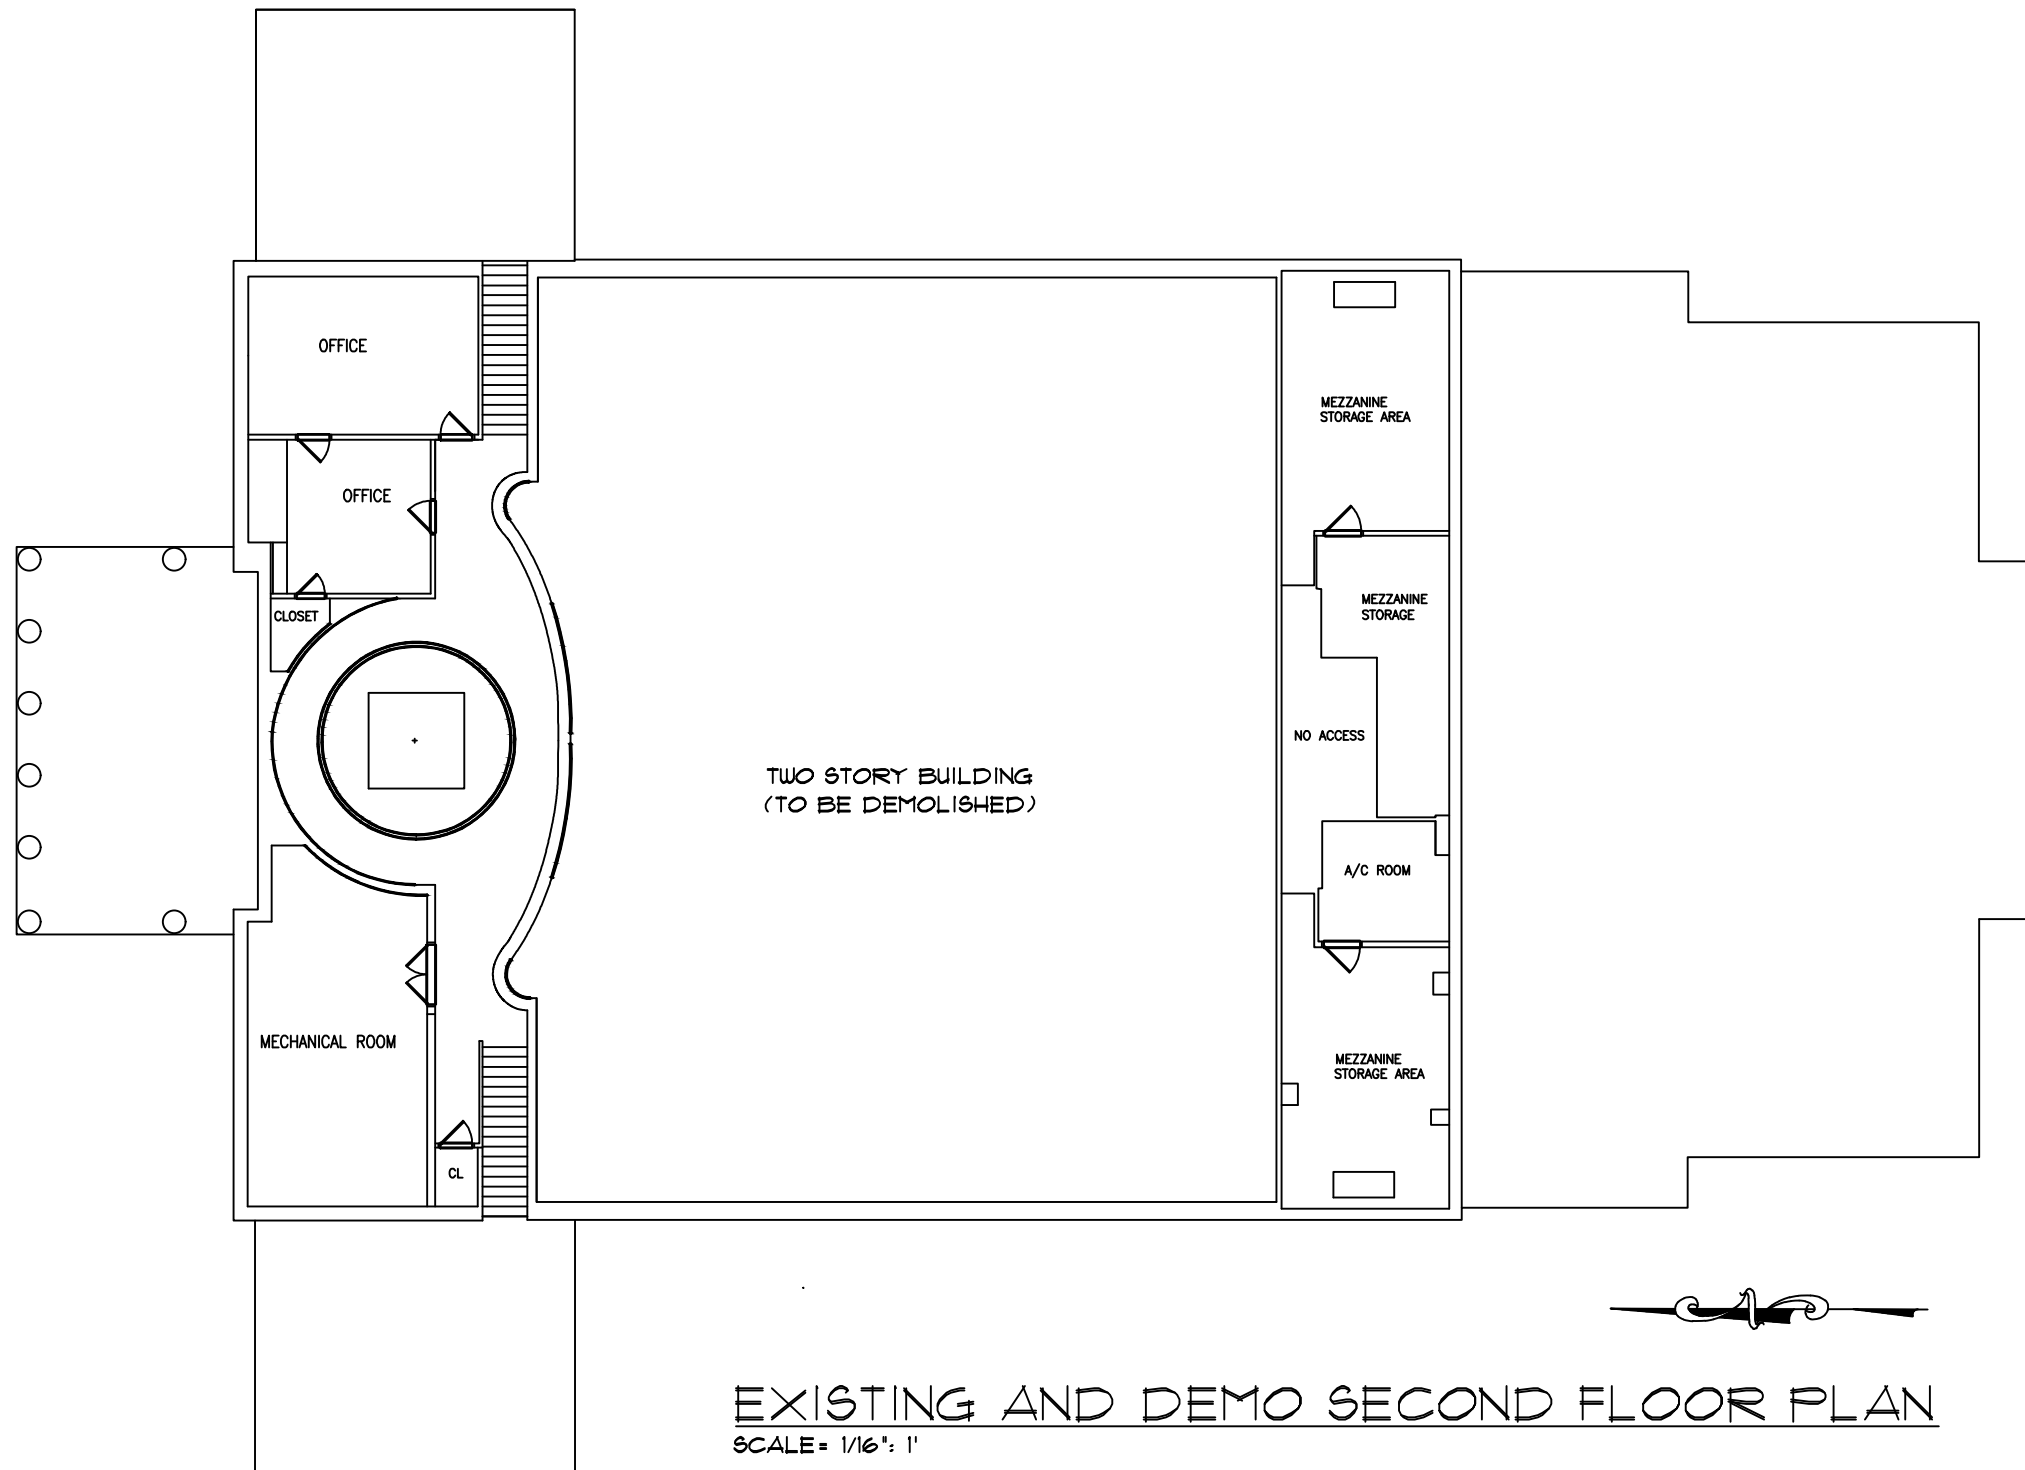

NOTE :
ENTIRE TWO STORY BUILDING TO BE DEMOLISHED
INCLUDING DRIVEWAY, PARKING SPACES, SIDEWALK,
STEPS, RAILING, CONCRETE, ETC.


EXIST. & DEMO 2ND FLOOR PLAN

FINAL SUBMITTAL: 07.10.23

Revisions


NEW JW CONGREGATION BUILDING
JW CONGREGATION
300 WEST 40th STREET
MIAMI BEACH, FL 33140

J.C.D. ARCHITECT , Inc.
JUAN C. DAVID R. A. # 0015344
LEED ACCREDITED PROFESSIONAL
Design & Development
Architecture ■ Interiors ■ Planning ■ Construction
1385 Coral Way, Suite 404 Miami, FL 33145
Ph: (305) 285-4343 Fax: (305) 285-4330

 


Job No.
Date : 06.20.23
Scale : SHOWN

Seal
AA-26001560
Sheet No.
DRB.1.2

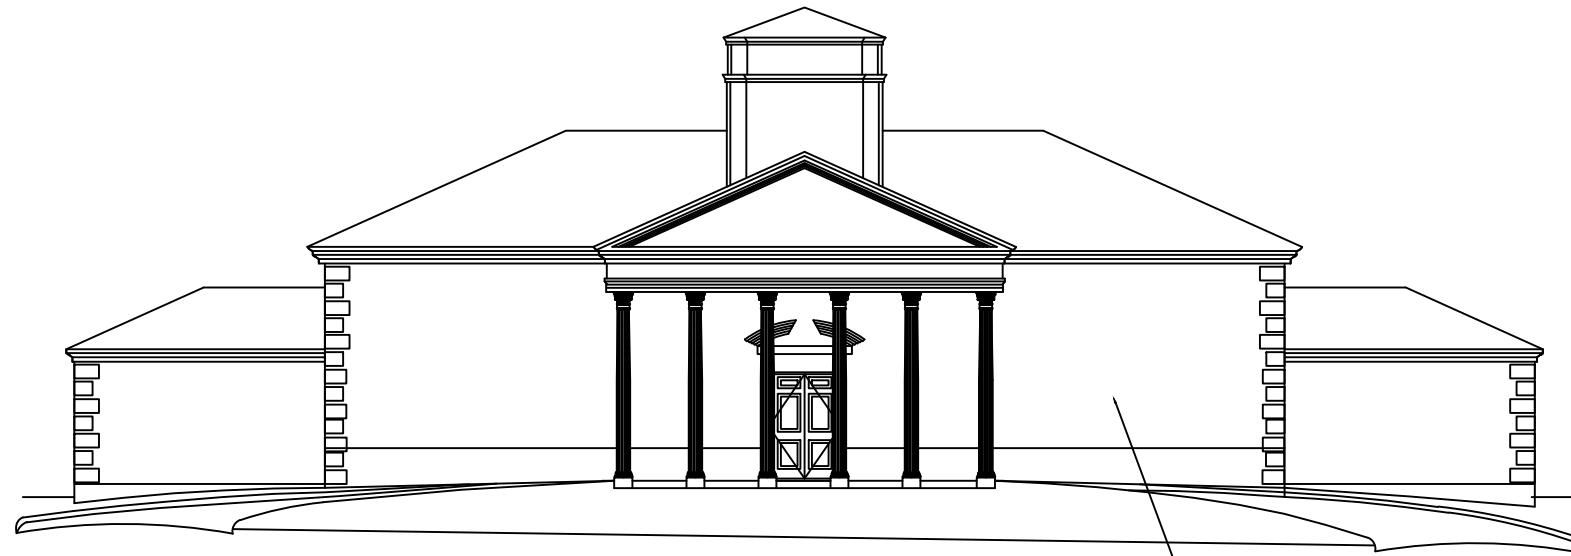

EXISTING AND DEMO NORTH ELEVATION
SCALE = 1/16" = 1'

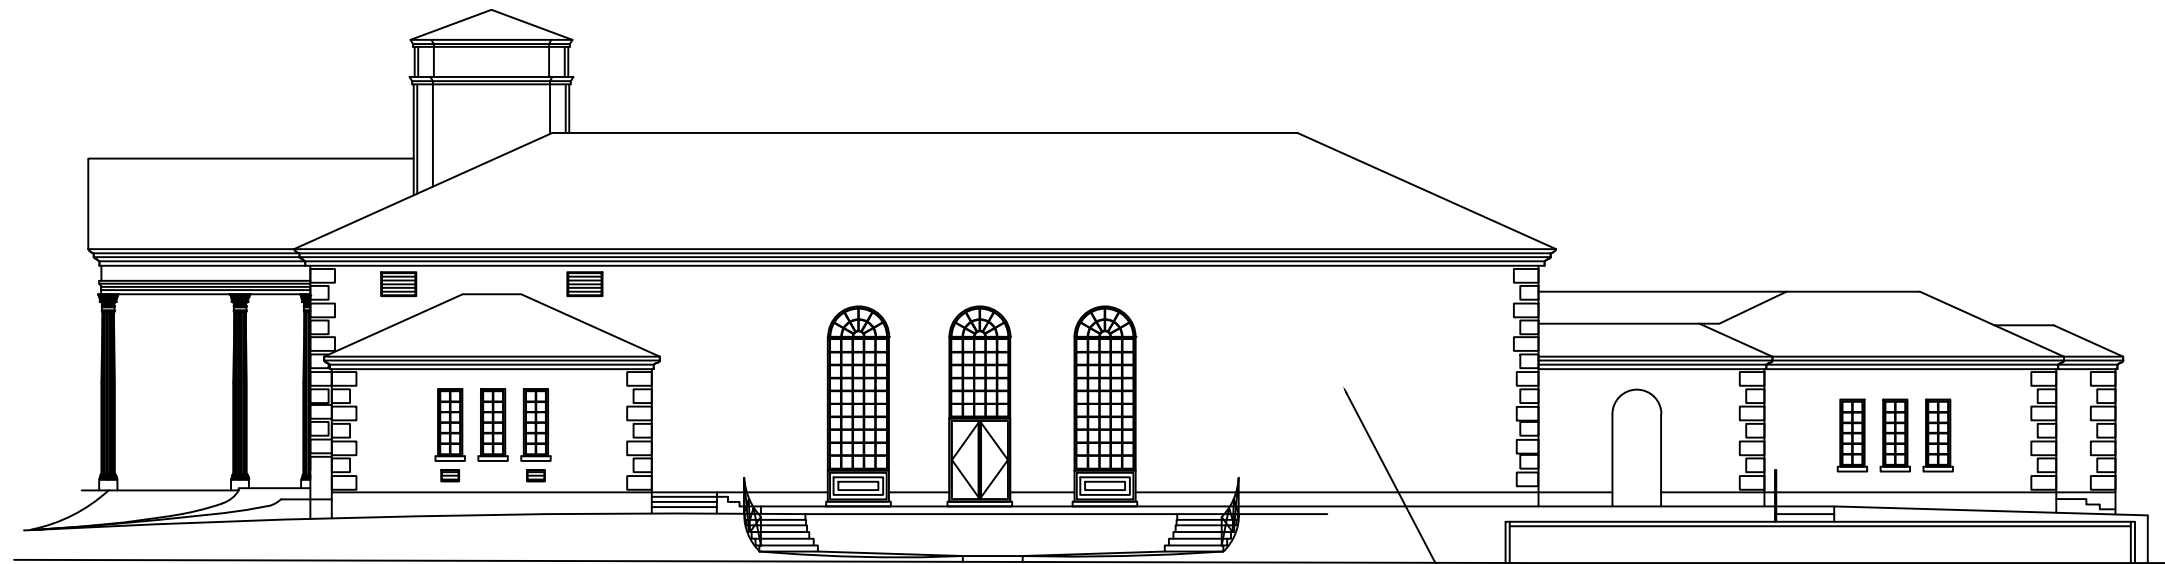

EXISTING AND DEMO WEST ELEVATION
SCALE = 1/16" = 1'

NOTE :
ENTIRE TWO STORY BUILDING TO BE DEMOLISHED
INCLUDING DRIVEWAY, PARKING SPACES, SIDEWALK,
STEPS, RAILING, CONCRETE, ETC.

EXIST. & DEMOLITION ELEVATION

FINAL SUBMITTAL: 07.10.23

Revisions

NEW JW CONGREGATION BUILDING

JW CONGREGATION

300 WEST 40th STREET

MIAMI BEACH, FL 33140


J.C.D. ARCHITECT , Inc.

JUAN C. DAVID R. A. # 0015344

LEED ACCREDITED PROFESSIONAL
Design & Development

Architecture ■ Interiors ■ Planning ■ Construction

1385 Coral Way, Suite 404 Miami, FL 33145
Ph: (305) 285-4343 Fax: (305) 285-4330

 

Job No.

Date : 06.20.23


Scale : SHOWN

Seal

AA-26001560


Sheet No.

DRB.1.3

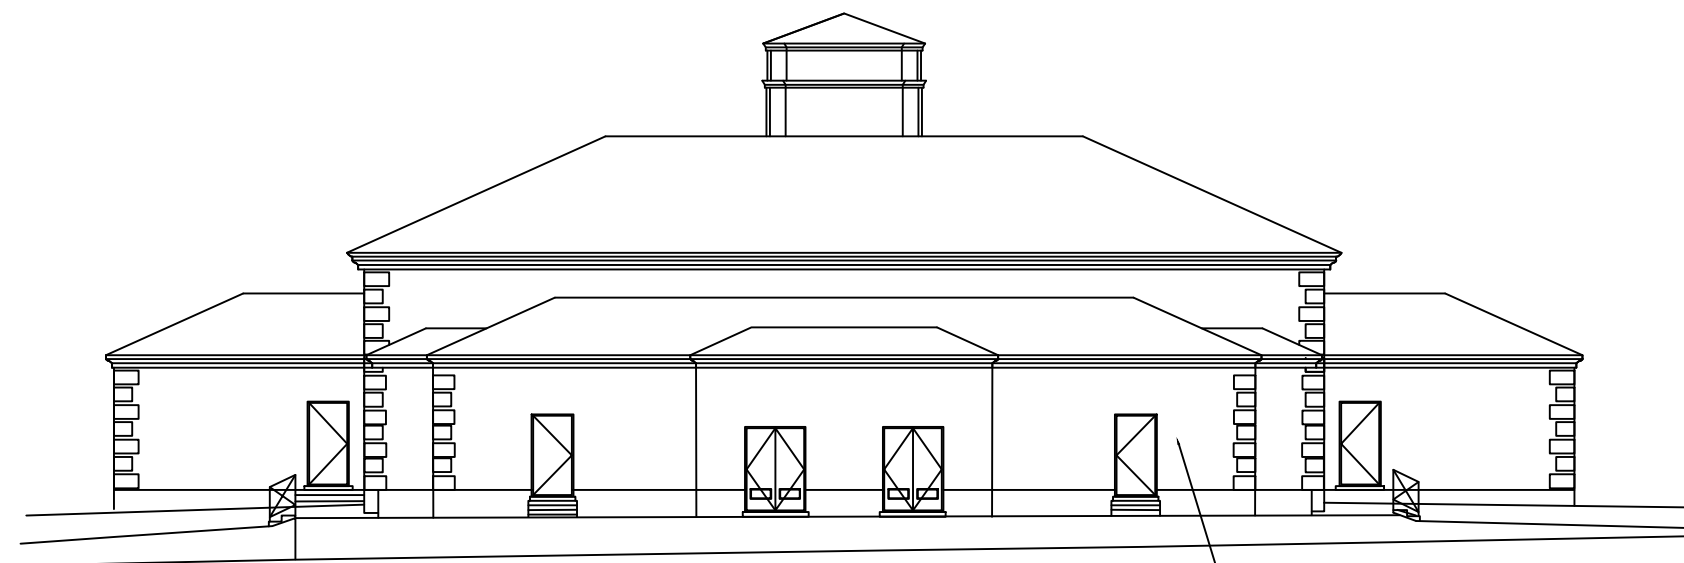

EXISTING AND DEMO SOUTH ELEVATION
SCALE = 1/16" = 1'

TWO STORY BUILDING
(TO BE DEMOLISHED)

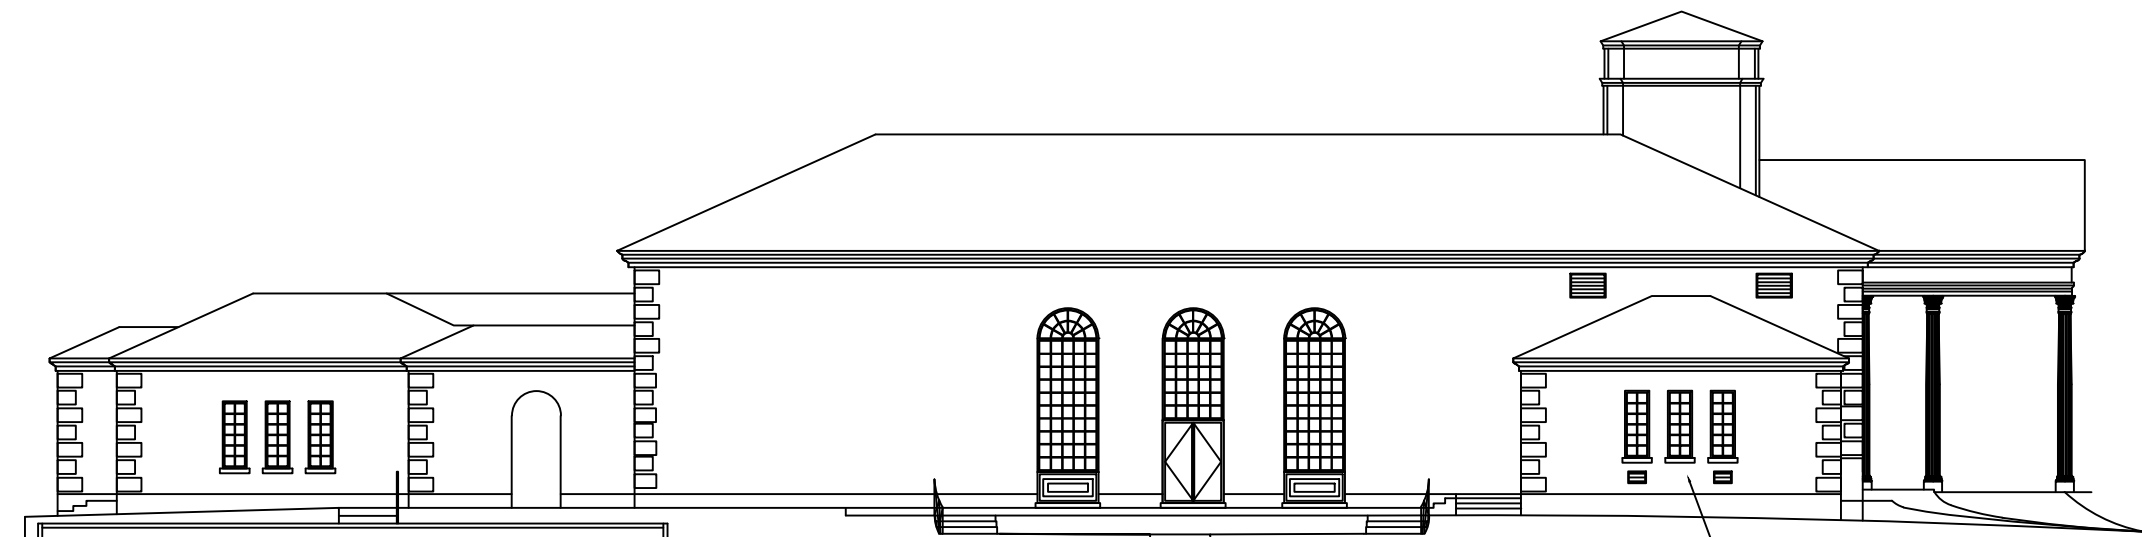

EXISTING AND DEMO EAST ELEVATION
SCALE = 1/16" = 1'

TWO STORY BUILDING
(TO BE DEMOLISHED)

NOTE :
ENTIRE TWO STORY BUILDING TO BE DEMOLISHED
INCLUDING DRIVEWAY, PARKING SPACES, SIDEWALK,
STEPS, RAILING, CONCRETE, ETC.

EXIST. & DEMOLITION ELEVATION

FINAL SUBMITTAL: 07.10.23

Revisions

NEW JW CONGREGATION BUILDING

JW CONGREGATION

300 WEST 40th STREET

MIAMI BEACH, FL 33140

J.C.D. ARCHITECT , Inc.

JUAN C. DAVID R. A. # 0015344

LEED ACCREDITED PROFESSIONAL

Design & Development

Architecture Interiors Planning Construction

1385 Coral Way, Suite 404 Miami, FL 33145
Ph: (305) 285-4343 Fax: (305) 285-4330



Job No.

Date : 06.20.23

Scale : SHOWN


Seal



AA-26001560

Sheet No.

DRB.1.4

UNIT SIZE CALCULATION: (EXISTING)	
	AREA S.F.
MAIN BUILDING (1st FLOOR)	12,641.98 S.F.
MAIN BUILDING (2nd FLOOR)	6,593.02 S.F.
TOTAL UNIT SIZE EXISTING	19,235 S.F.
MAX. UNIT SIZE ALLOWED 50% OF LOT AREA (LOT AREA X 0.50) = (36,065.40 X 0.50)	18,032.70 S.F. (50%)
TOTAL UNIT SIZE EXISTING	19,235 S.F. (53.33%)

 LEGEND :	
AREA INCLUDED IN THE CALCULATION OF UNIT SIZE	

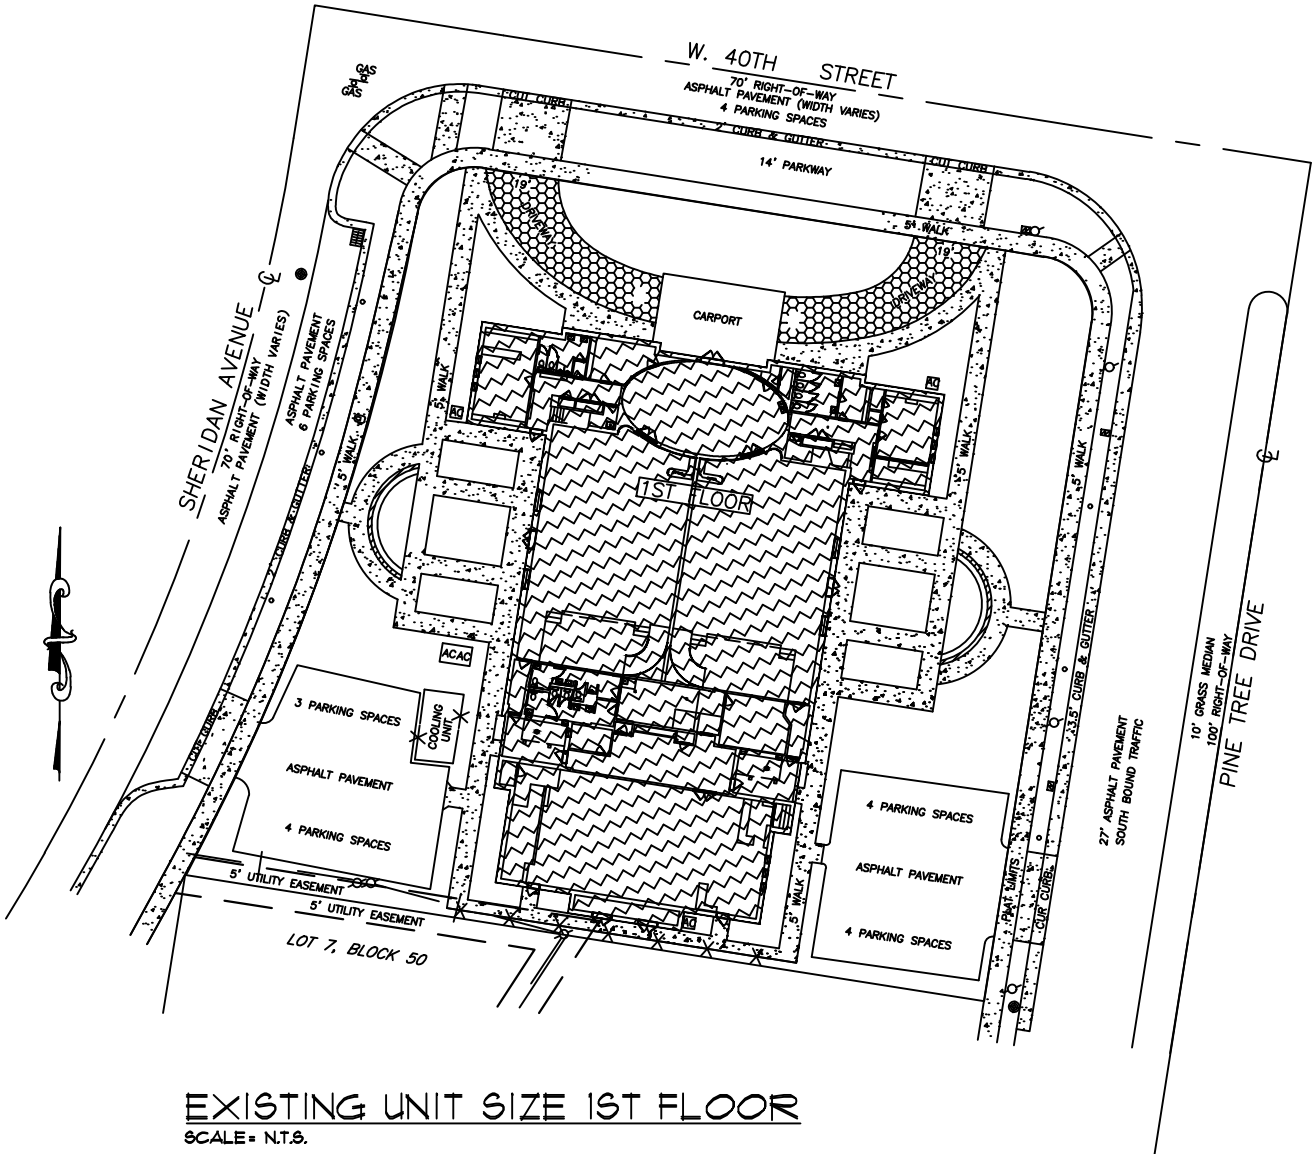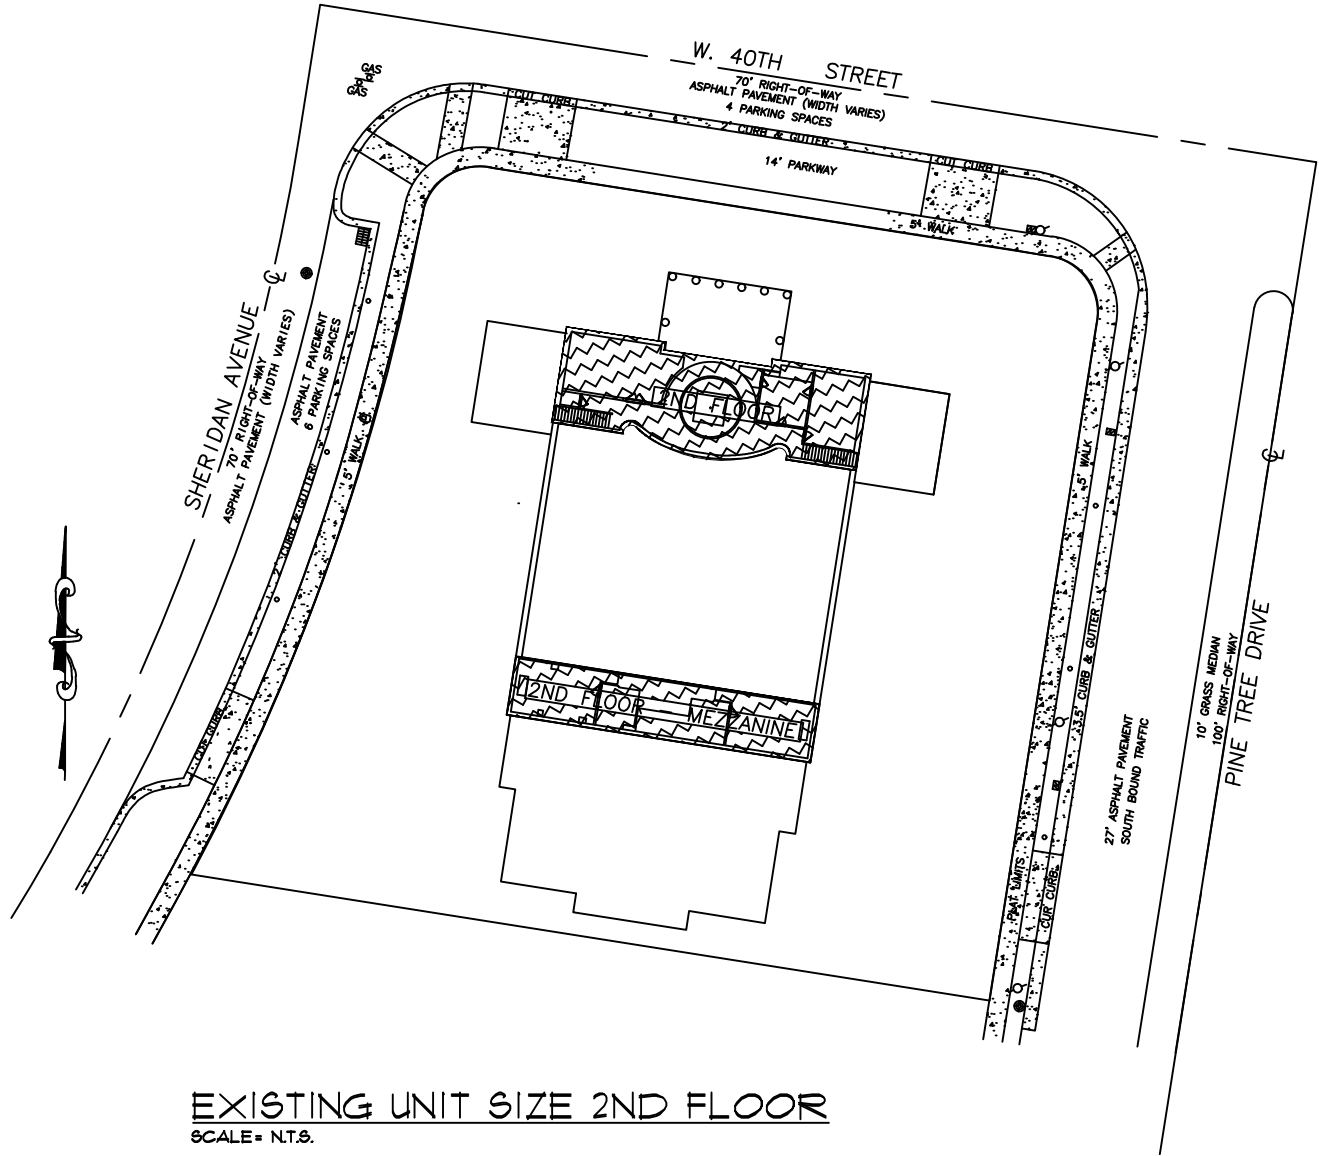


EXISTING SHADED DIAGRAM

FINAL SUBMITTAL: 07.10.23

Revisions

NEW JW CONGREGATION BUILDING
JW CONGREGATION
300 WEST 40th STREET
MIAMI BEACH, FL 33140


J.C.D. ARCHITECT , Inc.
JUAN C. DAVID R. A. # 0015344
LEED ACCREDITED PROFESSIONAL
Design & Development
Architecture ■ Interiors ■ Planning ■ Construction
1385 Coral Way, Suite 404 Miami, FL 33145
Ph: (305) 285-4343 Fax: (305) 285-4330

 

Job No.
Date : 06.20.23
Scale : SHOWN

Seal
AA-26001560
Sheet No.
DRB.1.6

SINGLE FAMILY RESIDENTIAL—ZONING DATA SHEET				
ITEM #	ZONING INFORMATION			
1	ADDRESS:	300 W 40 ST, Miami Beach, Florida 33140		
2	FOLIO NUMBER(S):	02–3227–017–0590		
3	BOARD AND FILE NUMBERS:	DRB23–0943		
4	YEAR BUILT:	1959	ZONING DISTRICT:	RS–2
5	BASED FLOOD ELEVATION	7.00'	GRADE VALUE IN NGVD:	5.80'
6	ADJUSTED GRADE (FLOOD+GRADE/2)	7.0'+5.8'/2=6.4'	FREE BOARD:	1.00'
7	LOT AREA:	36,065.4 SF		
8	LOT WIDTH (FRONT):	176.25'	LOT DEPTH:	193.90'
	REQUIRED		PROPOSED	DEFICIENCIES
9	MAX LOT COVERAGE SF (%):	14,426.1 SF (40%)	LOT COVERAGE SF AND %:	5,043.50 SF (13.98%)
10	EXISTING LOT COVERAGE SF (%):	14,426.1 SF (40%)	LOT COVERAGE SF AND %:	12,642.2 SF (35.05%)
11	FRONT YARD OPEN SPACE SF (%):	1,731.00 SF (50%)	FRONT YARD OPEN SPACE	2,803.2 SF (80.97%)
12	REAR YARD OPEN SPACE SF (%):	4,163.86 SF (70%)	REAR YARD OPEN SPACE	5,092.31 SF (85.61%)
13	SIDE YARD–1 OPEN SPACE SF (%):	1,933.58 SF (50%)	SIDE YARD–1 OPEN SPACE	1,465.6 SF (37.90%)
14	SIDE YARD–2 OPEN SPACE SF (%):	1,270.15 SF (50%)	SIDE YARD–2 OPEN SPACE	1,683.77 SF (66.28%)
15	MAX UNIT SIZE SF (%):	18,032.70 SF (50%)	UNIT SIZE SF (%):	4,900.68 SF (13.58%)
16	EXISTING UNIT SIZE	18,032.70 SF (50%)	EXISTING UNIT SIZE	19,235 SF (53.33%)
	REQUIRED		EXISTING	PROPOSED
17	HEIGHT:1 STORY BUILDING	18.0'	30.7'	18.0'
18	SETBACKS:			
19	FRONT FIRST LEVEL:	20.00'	37.70'	20.00'
20	FRONT SECOND LEVEL:	30.00'	37.70'	N/A
21	SIDE 1 (Sheridan): 176.25x15%	26.43'	21.80'	53.67'
22	SIDE 2 (Pine Tree): 176.25x10%	17.67'	34.90'	19.33'
23	REAR: 193.15x15%	29.00'	5.20'	116.75'
24	SUM OF SIDE YARD:	44.10'	56.70'	73.00'
25	PARKING REQTS. – 1PKG/6 SEATS	220 SEATS/6=37 P	15 Parking Spaces	44 Parking Spaces
31	LOCATED WITHIN A LOCAL HISTORIC DISTRICT?		NO	
32	DESIGNED AS AN INDIVIDUAL HISTORIC SINGLE FAMILY RESIDENCE SITE?		NO	
33	DETERMINED TO BE ARCHITECTURALLY SIGNIFICANT?		NO	

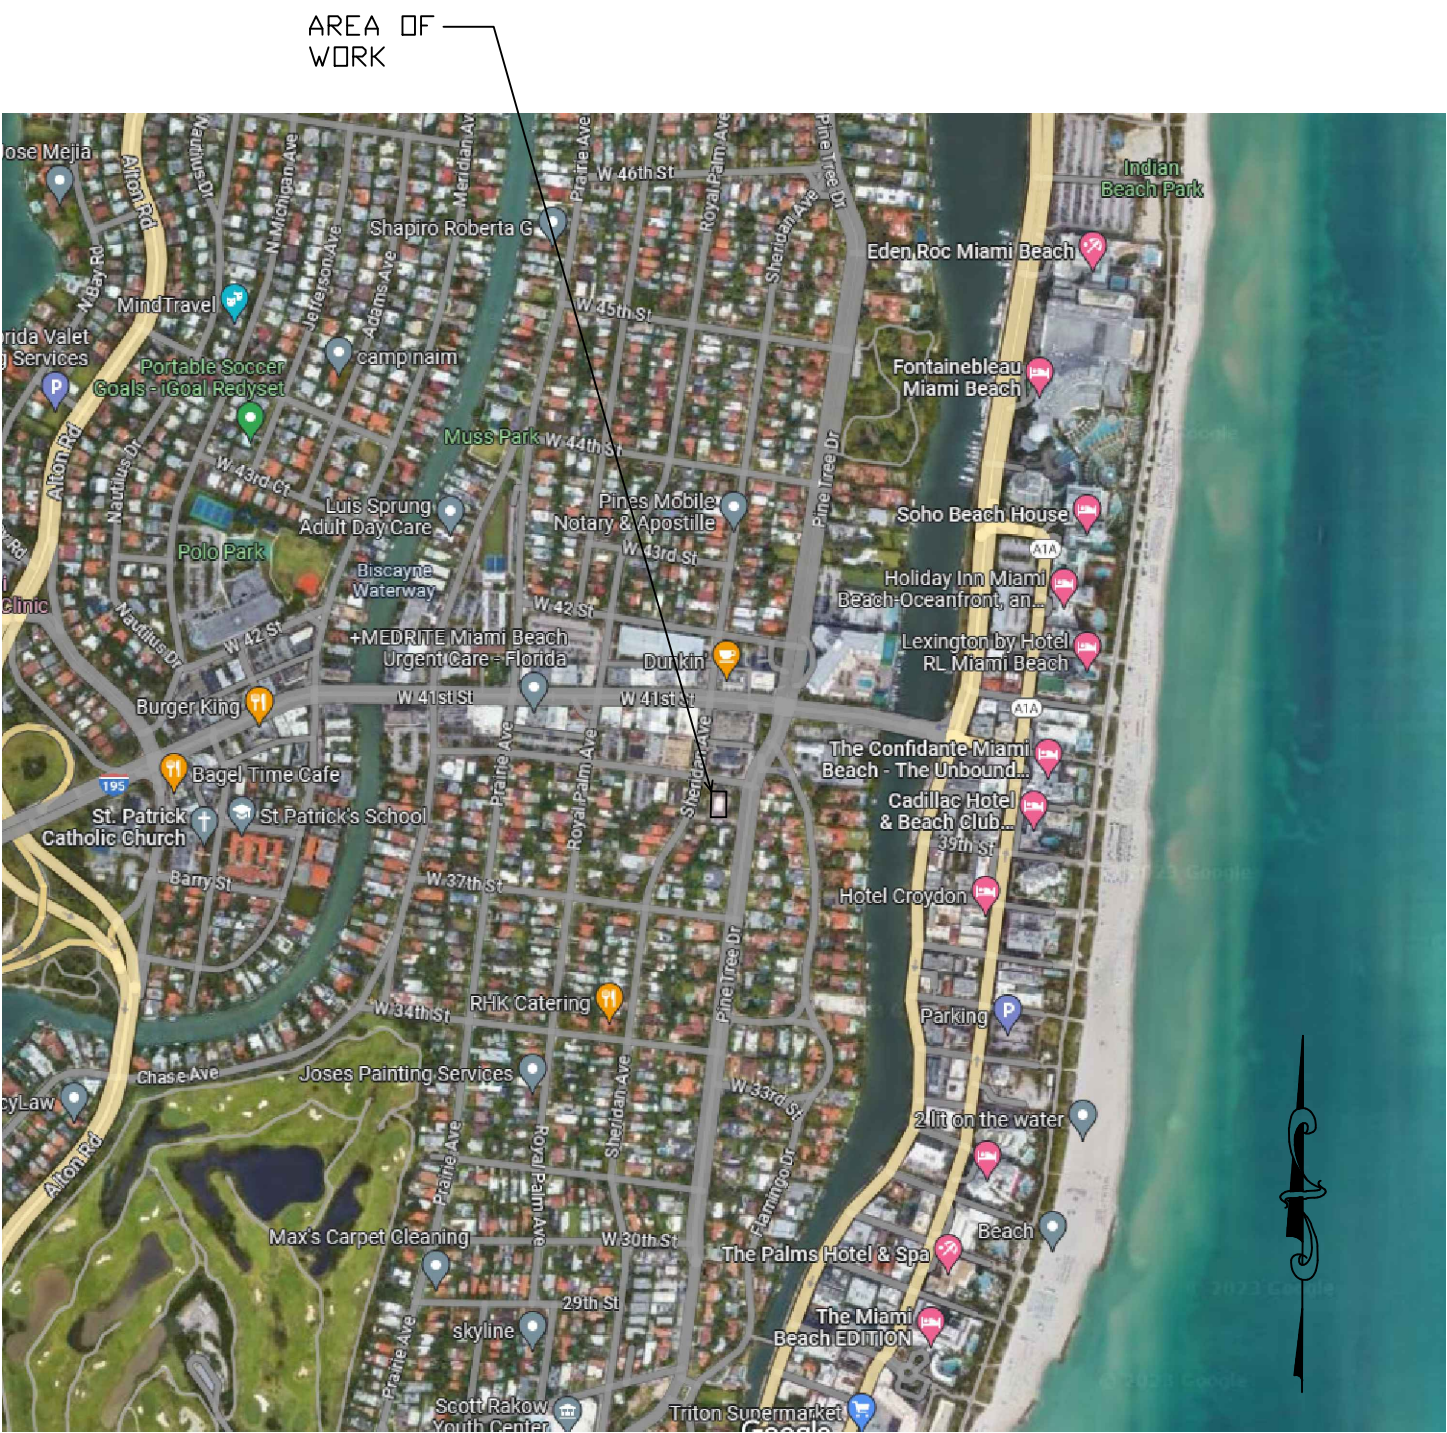

LOCATION PLAN (AERIAL 1/2 MILE RADIUS)

LOCATION PLAN & ZONING INFO

FINAL SUBMITTAL: 07.10.23

Revisions

NEW JW CONGREGATION BUILDING

JW CONGREGATION

300 WEST 40th STREET

MIAMI BEACH, FL 33140

J.C.D. ARCHITECT , Inc.

JUAN C. DAVID R. A. # 0015344

LEED ACCREDITED PROFESSIONAL

Design & Development

Architecture Interiors Planning Construction

1385 Coral Way, Suite 404 Miami, FL 33145

Ph: (305) 285-4343 Fax: (305) 285-4330

A

J.C.D.

ARCHITECT, INC.

Job No.

Date : 06.20.23

Scale : SHOWN

Seal

AA-26001560

Sheet No.

DRB.2


SUBJECT
PROPERTY



ENLARGED LOCATION PLAN

ENLARGED LOCATION MAP


SUBJECT
PROPERTY

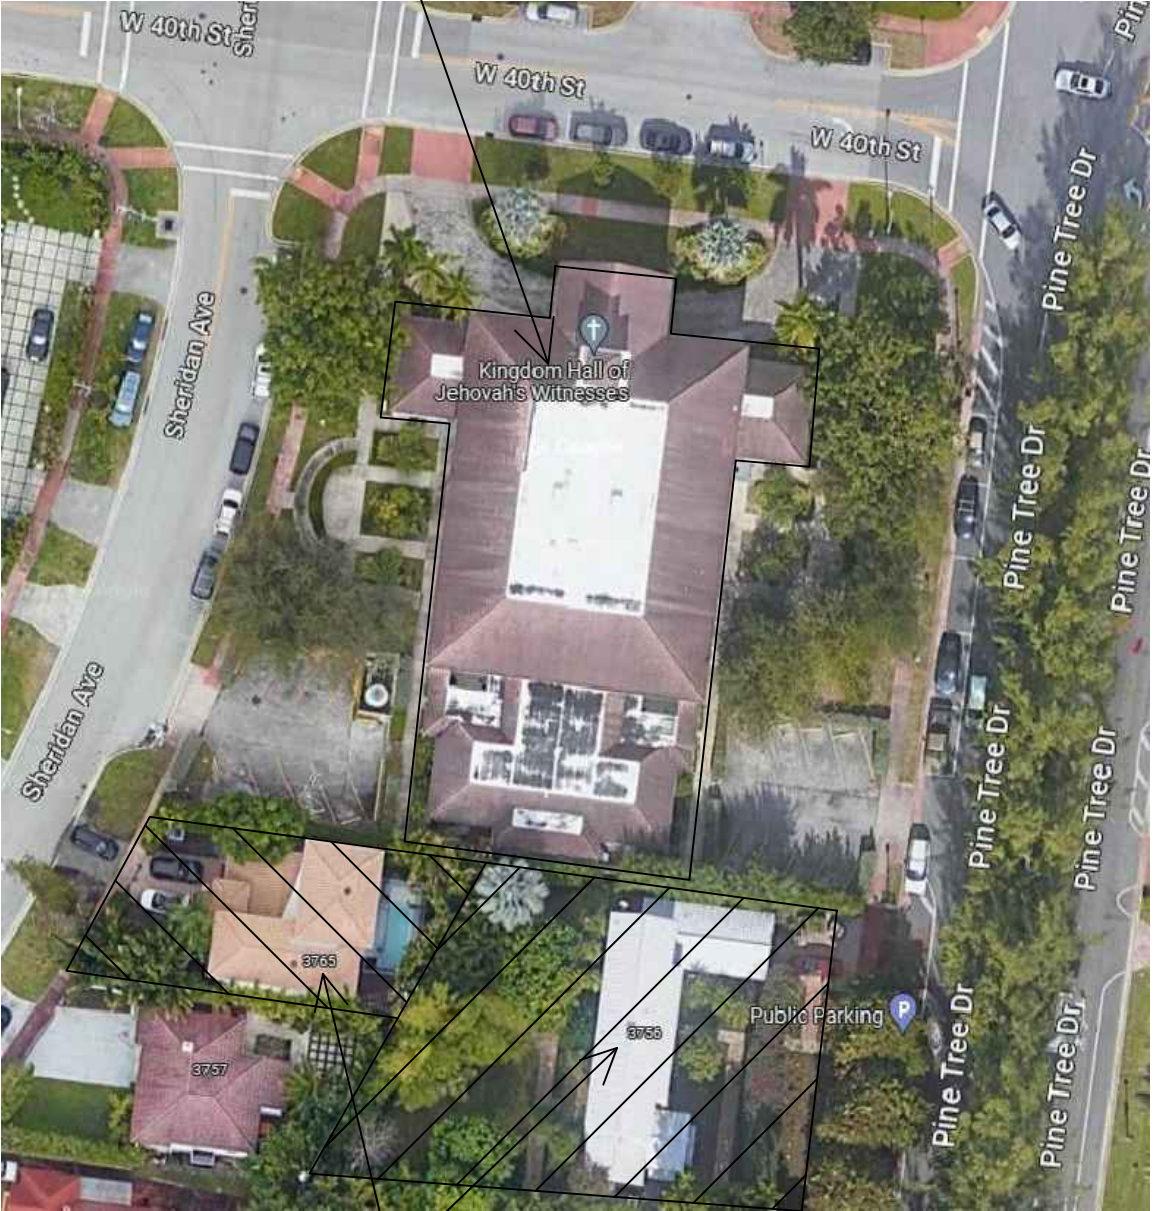

ADJACENT
PROPERTIES

ADJACENT PROPERTIES

Revisions	
NEW JW CONGREGATION BUILDING	
JW CONGREGATION	
300 WEST 40th STREET	
MIAMI BEACH, FL 33140	
J.C.D. ARCHITECT , Inc.	Architecture
JUAN C. DAVID R. A. # 0015344	Interiors
LEED ACCREDITED PROFESSIONAL	Planning
Design & Development	Construction
1385 Coral Way, Suite 404 Miami, FL 33145	
Ph: (305) 285-4343 Fax: (305) 285-4330	
Job No.	
Date : 06.20.23	
Scale : SHOWN	
Seal	
AA-26001560	
Sheet No.	
DRB.2.1	

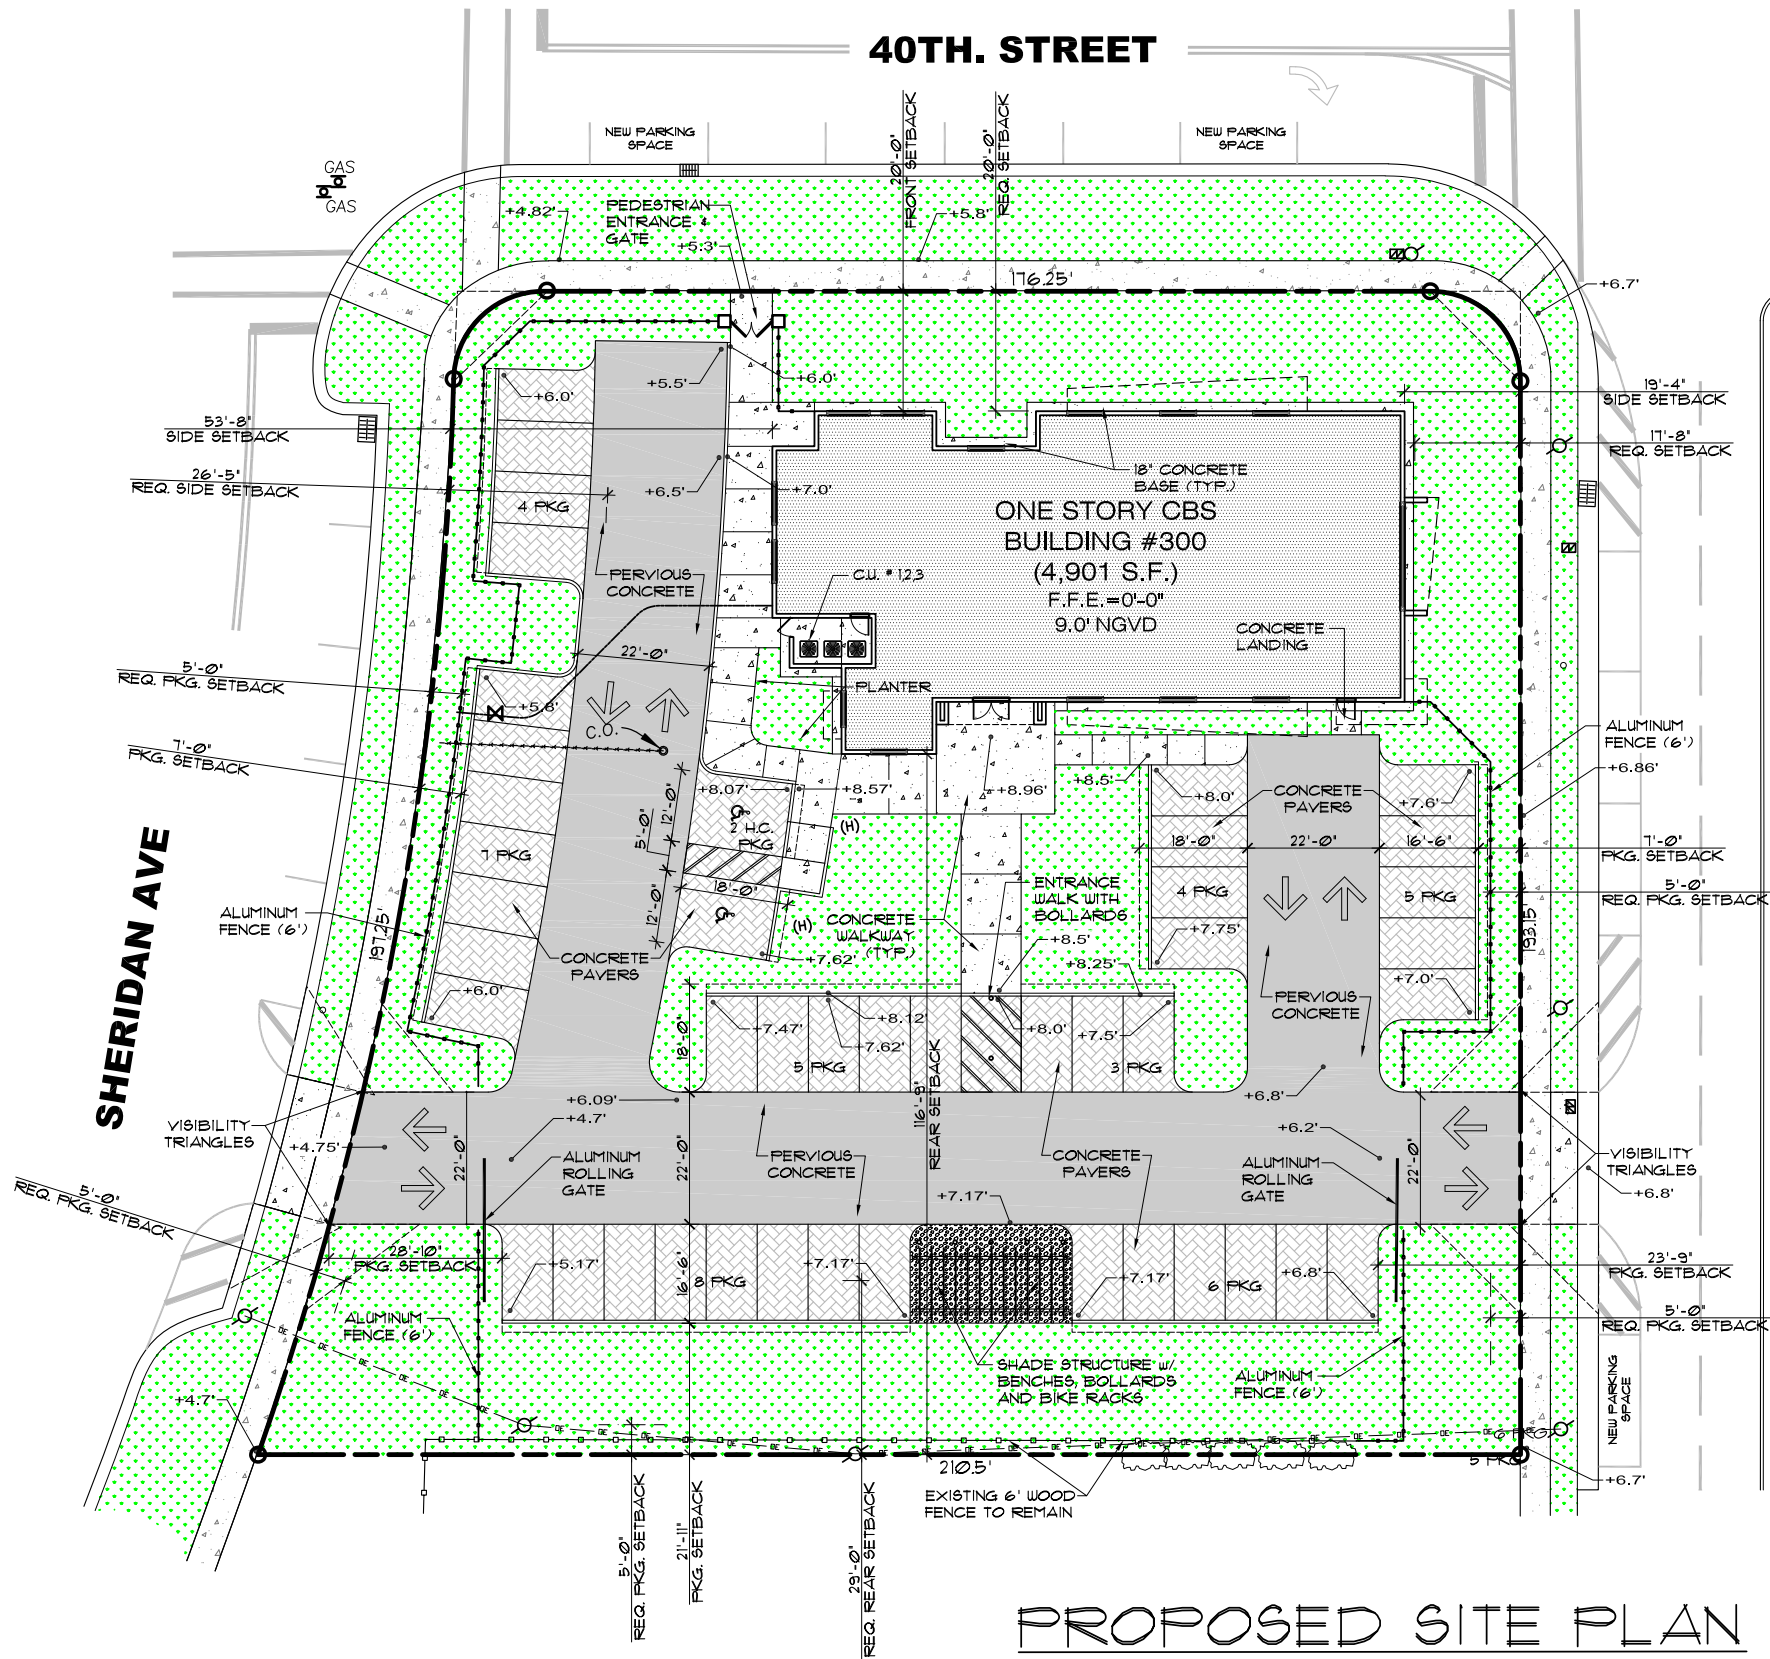

PROPOSED SITE PLAN
SCALE 1/32"=1'-0"


PROPOSED SITE PLAN

FINAL SUBMITTAL: 07.10.23

Revisions

NEW JW CONGREGATION BUILDING
JW CONGREGATION
300 WEST 40th STREET
MIAMI BEACH, FL 33140

J.C.D. ARCHITECT, Inc.
JUAN C. DAVID R. A. # 0015344
LEED ACCREDITED PROFESSIONAL
Design & Development
Architecture • Interiors • Planning • Construction
1385 Coral Way, Suite 404, Miami, FL 33145
Ph: (305) 285-4343 Fax: (305) 285-4330

 


Job No.
Date : 06.20.23
Scale : SHOWN

Seal
AA-26001560
Sheet No.
DRB.3

UNIT SIZE CALCULATION:	
	AREA S.F.
MAIN BUILDING	4,900.68 S.F.
TOTAL UNIT SIZE PROPOSED	4,900.68 S.F.
MAX. UNIT SIZE ALLOWED 50% OF LOT AREA (LOT AREA X 0.50) = (36,065.40 X 0.50)	18,032.70 S.F. (50%)
TOTAL UNIT SIZE PROVIDED	4,900.68 S.F. (13.58%)

LEGEND :

AREA INCLUDED IN THE CALCULATION OF UNIT SIZE

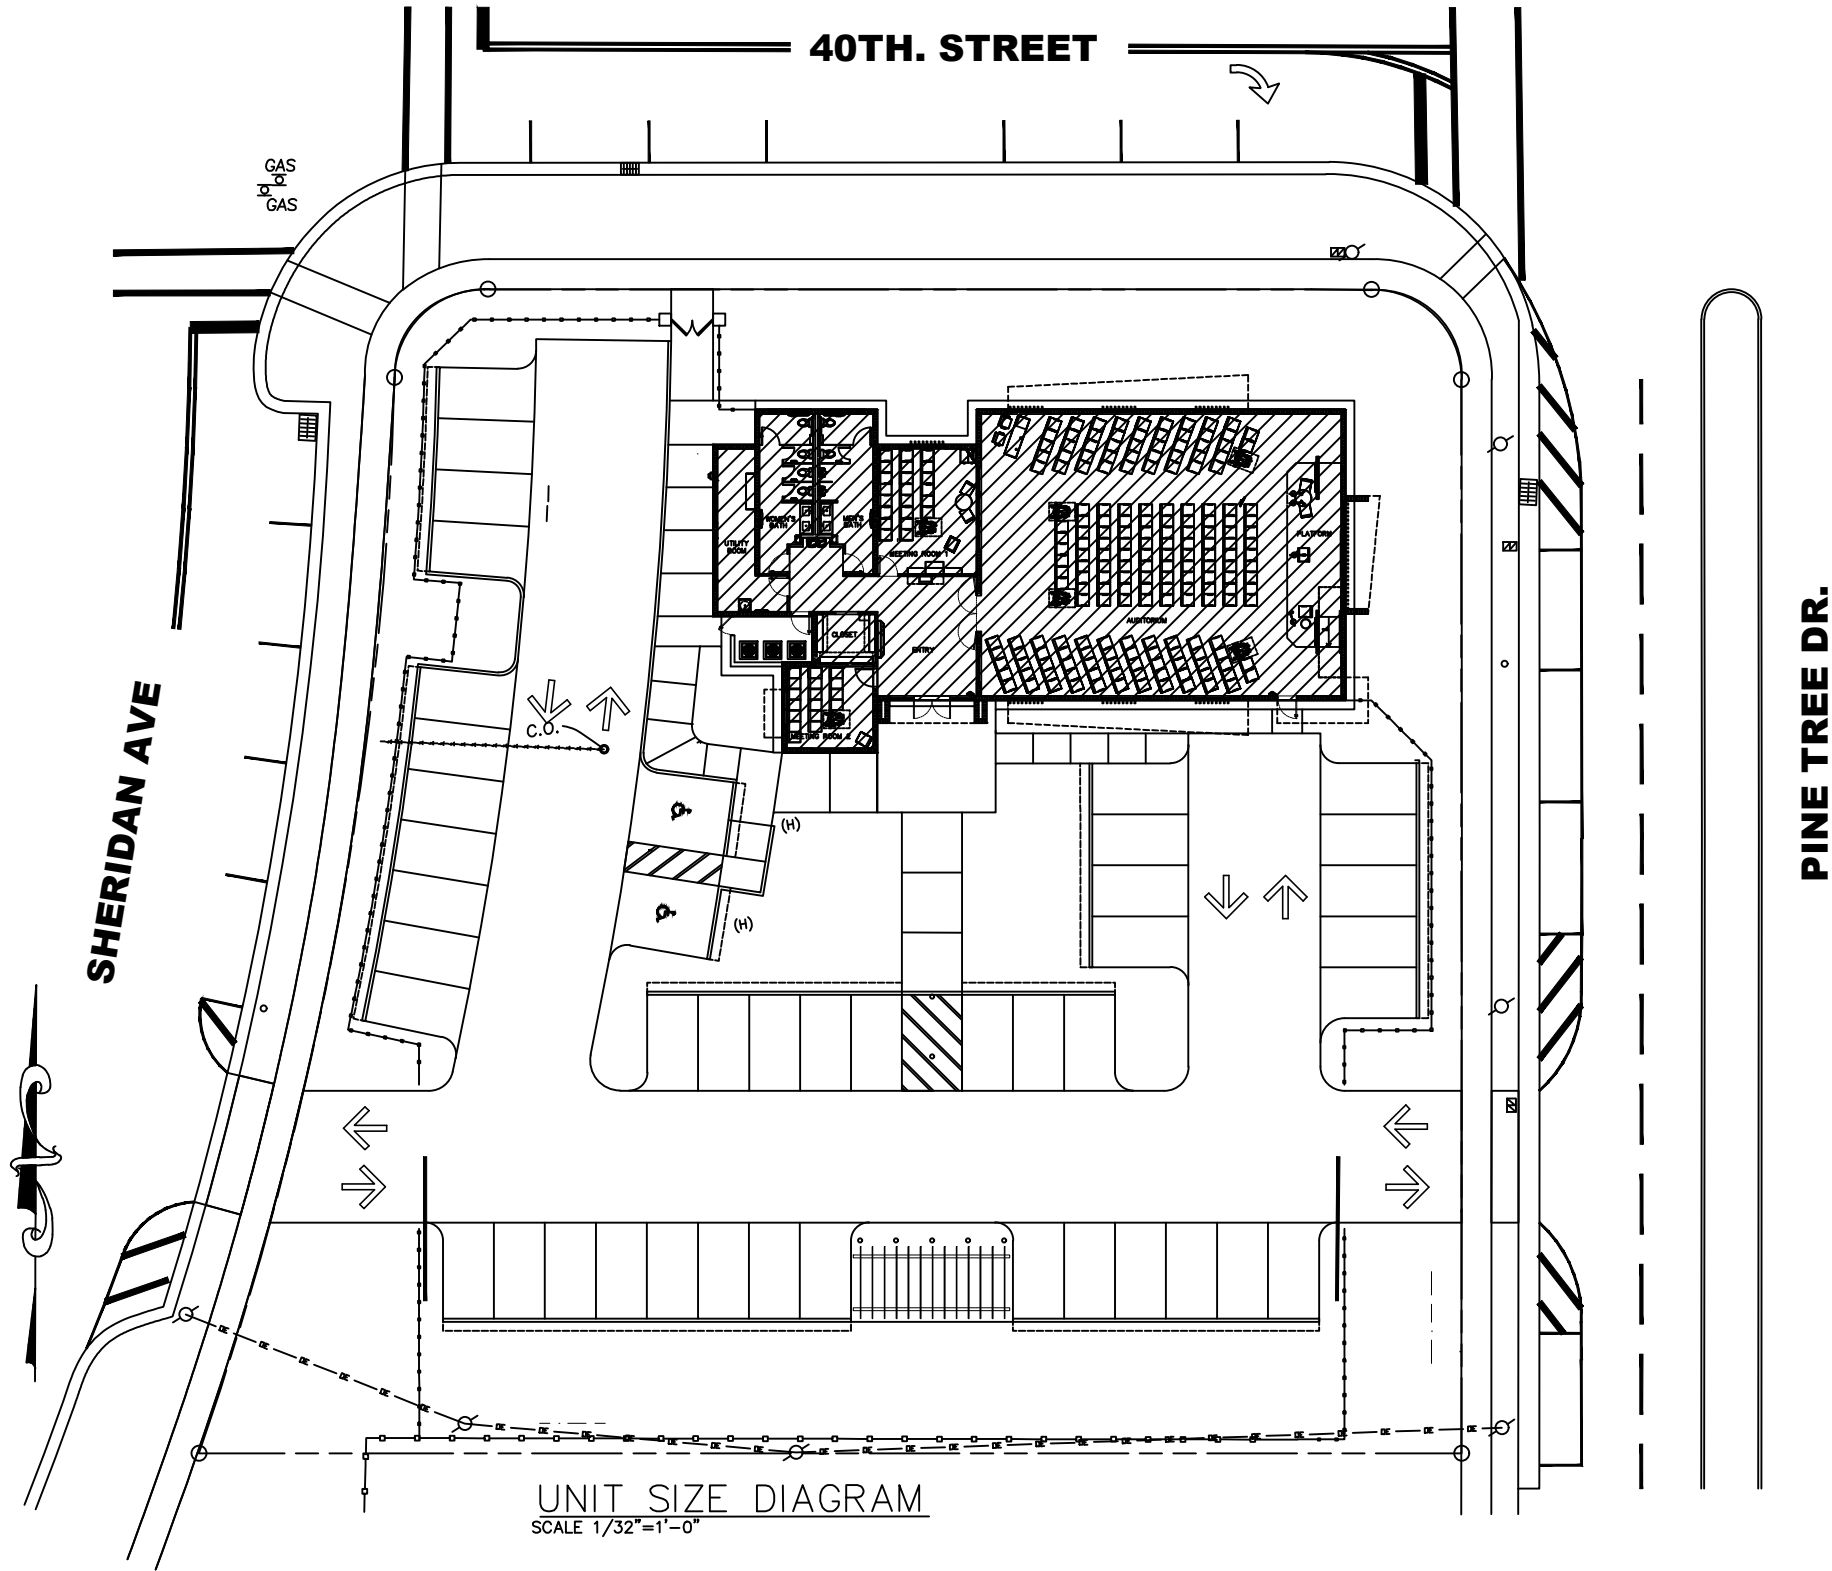

UNIT SIZE DIAGRAM
SCALE 1/32"=1'-0"

PROPOSED SHADED DIAGRAMS

FINAL SUBMITTAL: 07.10.23

Revisions

J.C.D. ARCHITECT , Inc.

JUAN C. DAVID R. A. # 0015344

LEED ACCREDITED PROFESSIONAL

Design & Development

Architecture

Interiors

Planning

Construction

1385 Coral Way, Suite 404 Miami, FL 33145

Ph: (305) 285-4343 Fax: (305) 285-4330

Job No.

Date : 06.20.23

Scale : SHOWN

Seal

AA-26001560

Sheet No.

DRB.4.1

NEW JW CONGREGATION BUILDING

JW CONGREGATION

300 WEST 40th STREET


MIAMI BEACH, FL 33140


FRONT YARD CALCULATION :	
MINIMUM FRONT YARD 20 FEET. (AT LEAST 50% OF THE REQUIRED FRONT YARD AREA SHALL BE SODDED OR LANDSCAPED PERVIOUS OPEN SPACE)	
FRONT YARD AREA	AREA(S.F.)
GREEN OPEN SPACE AREA	2,803.20 S.F.
PAVED AREA (NOT COUNTED TOWARDS ANYTHING)	658.80 S.F.
TOTAL FRONT YARD AREA	3,462.00 S.F.
OPEN SPACE REQUIRED 50% IN 20 FEET (FRONT YARD X 0.50) = (3,462 X 0.50)	1,731.00 S.F. (50%)
OPEN SPACE PROVIDED (TOTAL FRONT YARD)	2,803.20 S.F. (80.97%)


REAR YARD CALCULATION :	
THE REAR YARD REQUIREMENT SHALL BE 15% OF THE LOT DEPTH, 20 FEET MIN., 50 FEET MAX. (AT LEAST 70% OF THE REQUIRED REAR YARD AREA SHALL BE SODDED OR LANDSCAPED PERVIOUS OPEN SPACE: THE WATER PORTION OF A SWIMMING POOL MAY COUNT TOWARD THIS REQUIREMENT)	
REAR YARD (15% OF THE LOT DEPTH) (15% OF THE 193.15 FEET)= 29 FEET	
REAR YARD AREA	AREA(S.F.)
GREEN AREA	5,092.31 S.F.
OPEN SPACE REQUIRED 70% IN 29 FEET (REAR YARD X 0.70) = (5,948.38 X 0.70)	4,163.86 S.F. (70%)
OPEN SPACE PROVIDED (TOTAL REAR YARD)	5,092.31 S.F. (85.61%)


SIDE YARD 1 (SHERIDAN) CALC. :	
MINIMUM SIDE YARD 20 FEET. (AT LEAST 50% OF THE REQUIRED SIDE YARD FACING A STREET SHALL BE SODDED OR LANDSCAPED PERVIOUS OPEN SPACE)	
SIDE YARD AREA (SHERIDAN AV)	AREA(S.F.)
GREEN AREA	1,465.60 S.F.
TOTAL SIDE YARD AREA	1,465.60 S.F.
OPEN SPACE REQUIRED 50% IN 20 FEET (SIDE YARD X 0.50) = (3,867.16 X 0.50)	1,933.58 S.F. (50%)
OPEN SPACE PROVIDED (TOTAL SIDE YARD 1)	1,465.60 S.F. (37.90%) VARIANCE BEING REQUESTED


SIDE YARD 2 (PINE TREE) CALC. :	
MINIMUM SIDE YARD 20 FEET. (AT LEAST 50% OF THE REQUIRED SIDE YARD FACING A STREET SHALL BE SODDED OR LANDSCAPED PERVIOUS OPEN SPACE)	
SIDE YARD AREA (PINE TREE DR.)	AREA(S.F.)
GREEN AREA	1,683.77 S.F.
TOTAL SIDE YARD AREA	1,683.77 S.F.
OPEN SPACE REQUIRED 50% IN 20 FEET (SIDE YARD X 0.50) = (2,540.31 X 0.50)	1,270.15 S.F. (50%)
OPEN SPACE PROVIDED (TOTAL SIDE YARD 2)	1,683.77 S.F. (66.28%)

 LEGEND :	
GREEN AREA INCLUDED IN THE CALCULATION OF FRONT YARD	

 LEGEND :	
AREA INCLUDED IN THE CALCULATION OF REAR YARD	

 LEGEND :	
AREA INCLUDED IN THE CALCULATION OF SIDE YARD 1	

 LEGEND :	
AREA INCLUDED IN THE CALCULATION OF SIDE YARD 2	

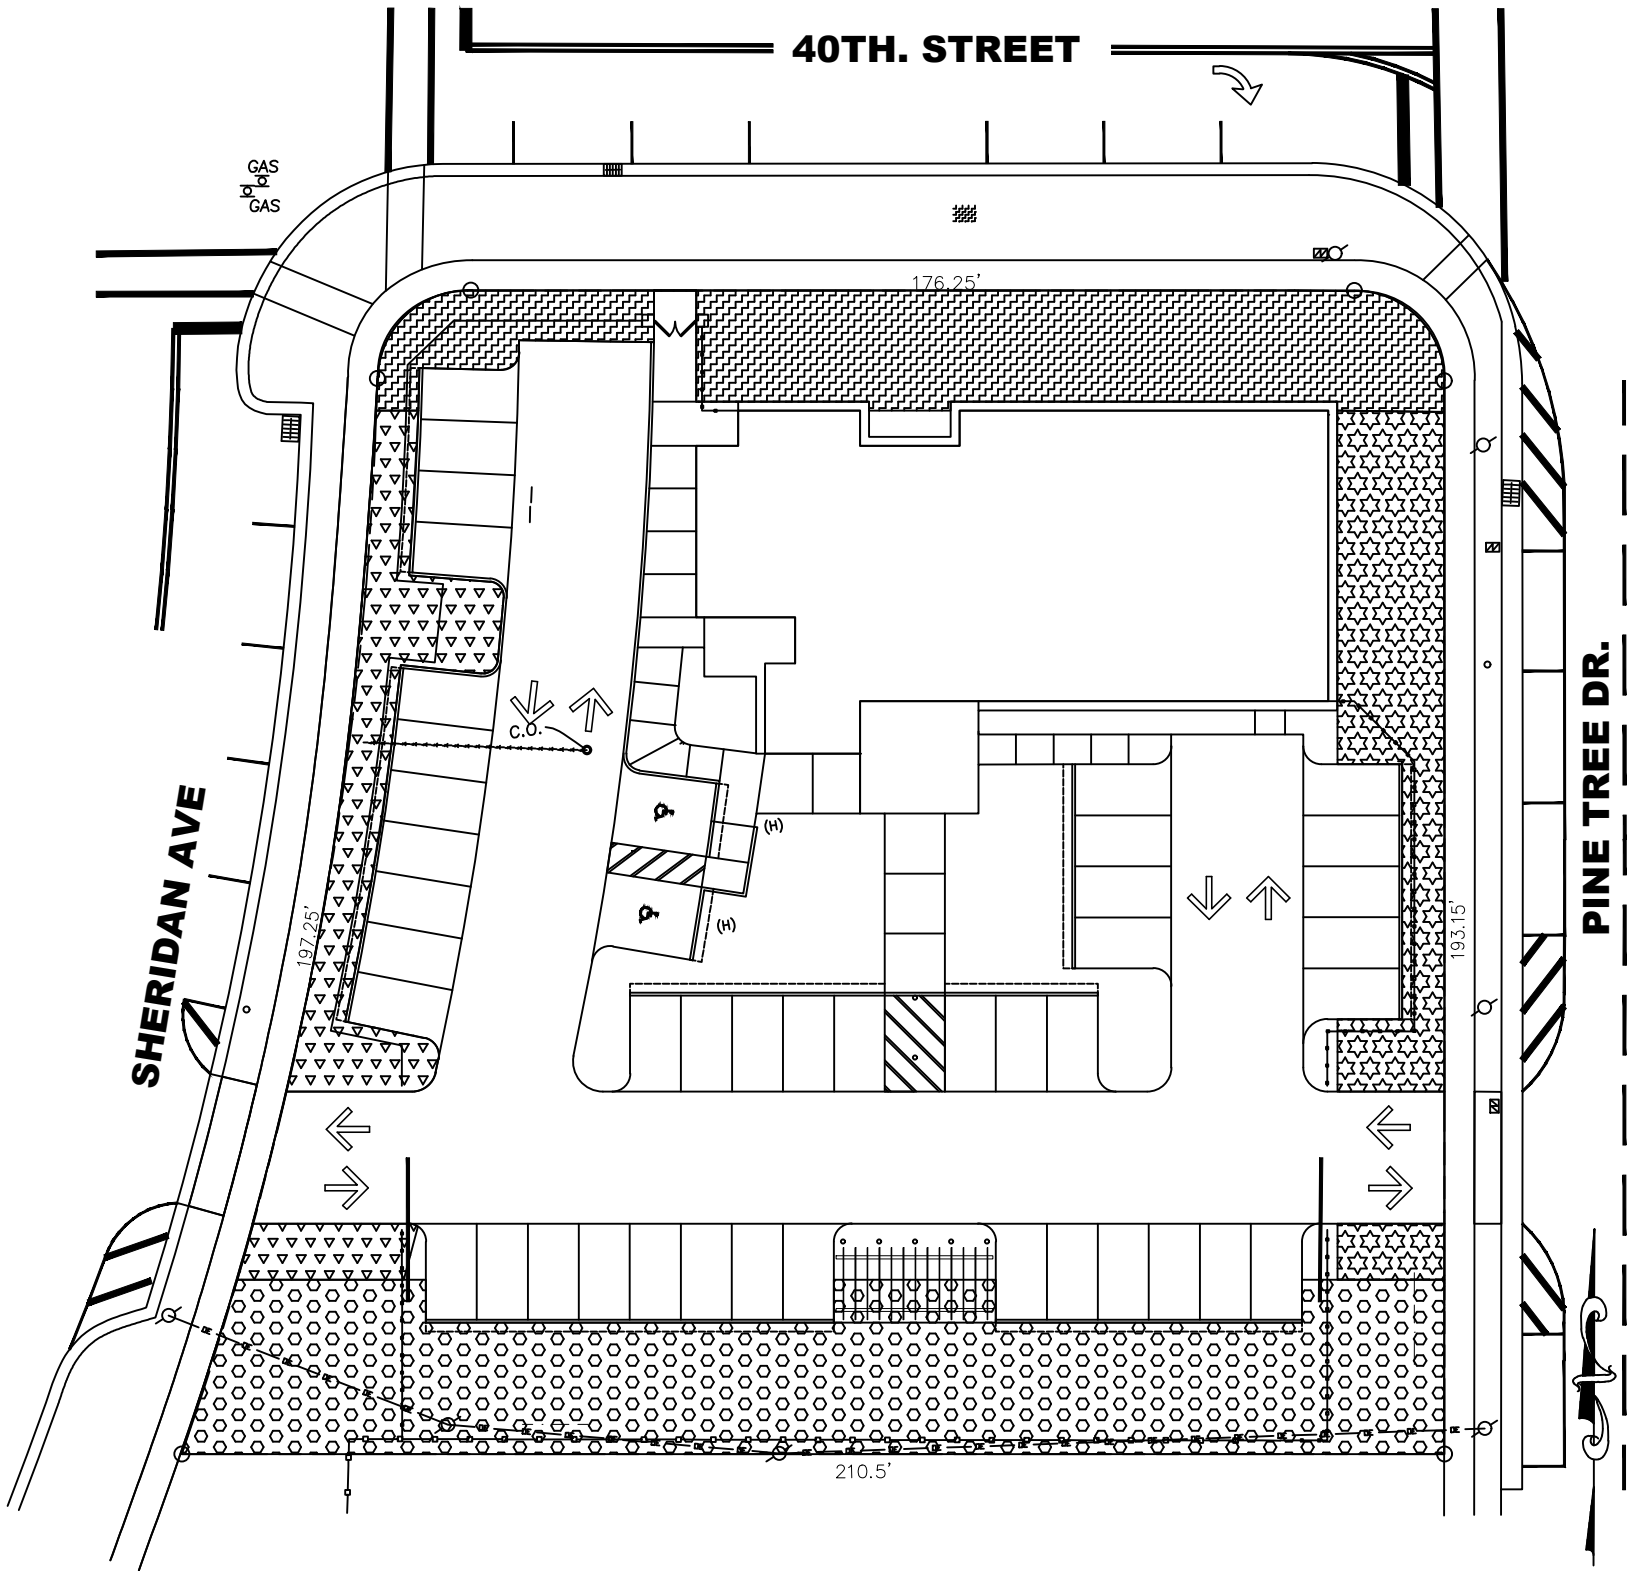

OPEN SPACE DIAGRAM – FRONT, REAR & SIDE YARDS
SCALE 1/32"=1'-0"


PROPOSED SHADED DIAGRAMS

FINAL SUBMITTAL: 07.10.23

Revisions


NEW JW CONGREGATION BUILDING
JW CONGREGATION
300 WEST 40th STREET
MIAMI BEACH, FL 33140

J.C.D. ARCHITECT , Inc.
JUAN C. DAVID R. A. # 0015344
LEED ACCREDITED PROFESSIONAL
Design & Development
Architecture Interiors Planning Construction
1385 Coral Way, Suite 404 Miami, FL 33145
Ph: (305) 285-4343 Fax: (305) 285-4330

 

Job No.
Date : 06.20.23
Scale : SHOWN


Seal
AA-26001560
Sheet No.
DRB.4.2

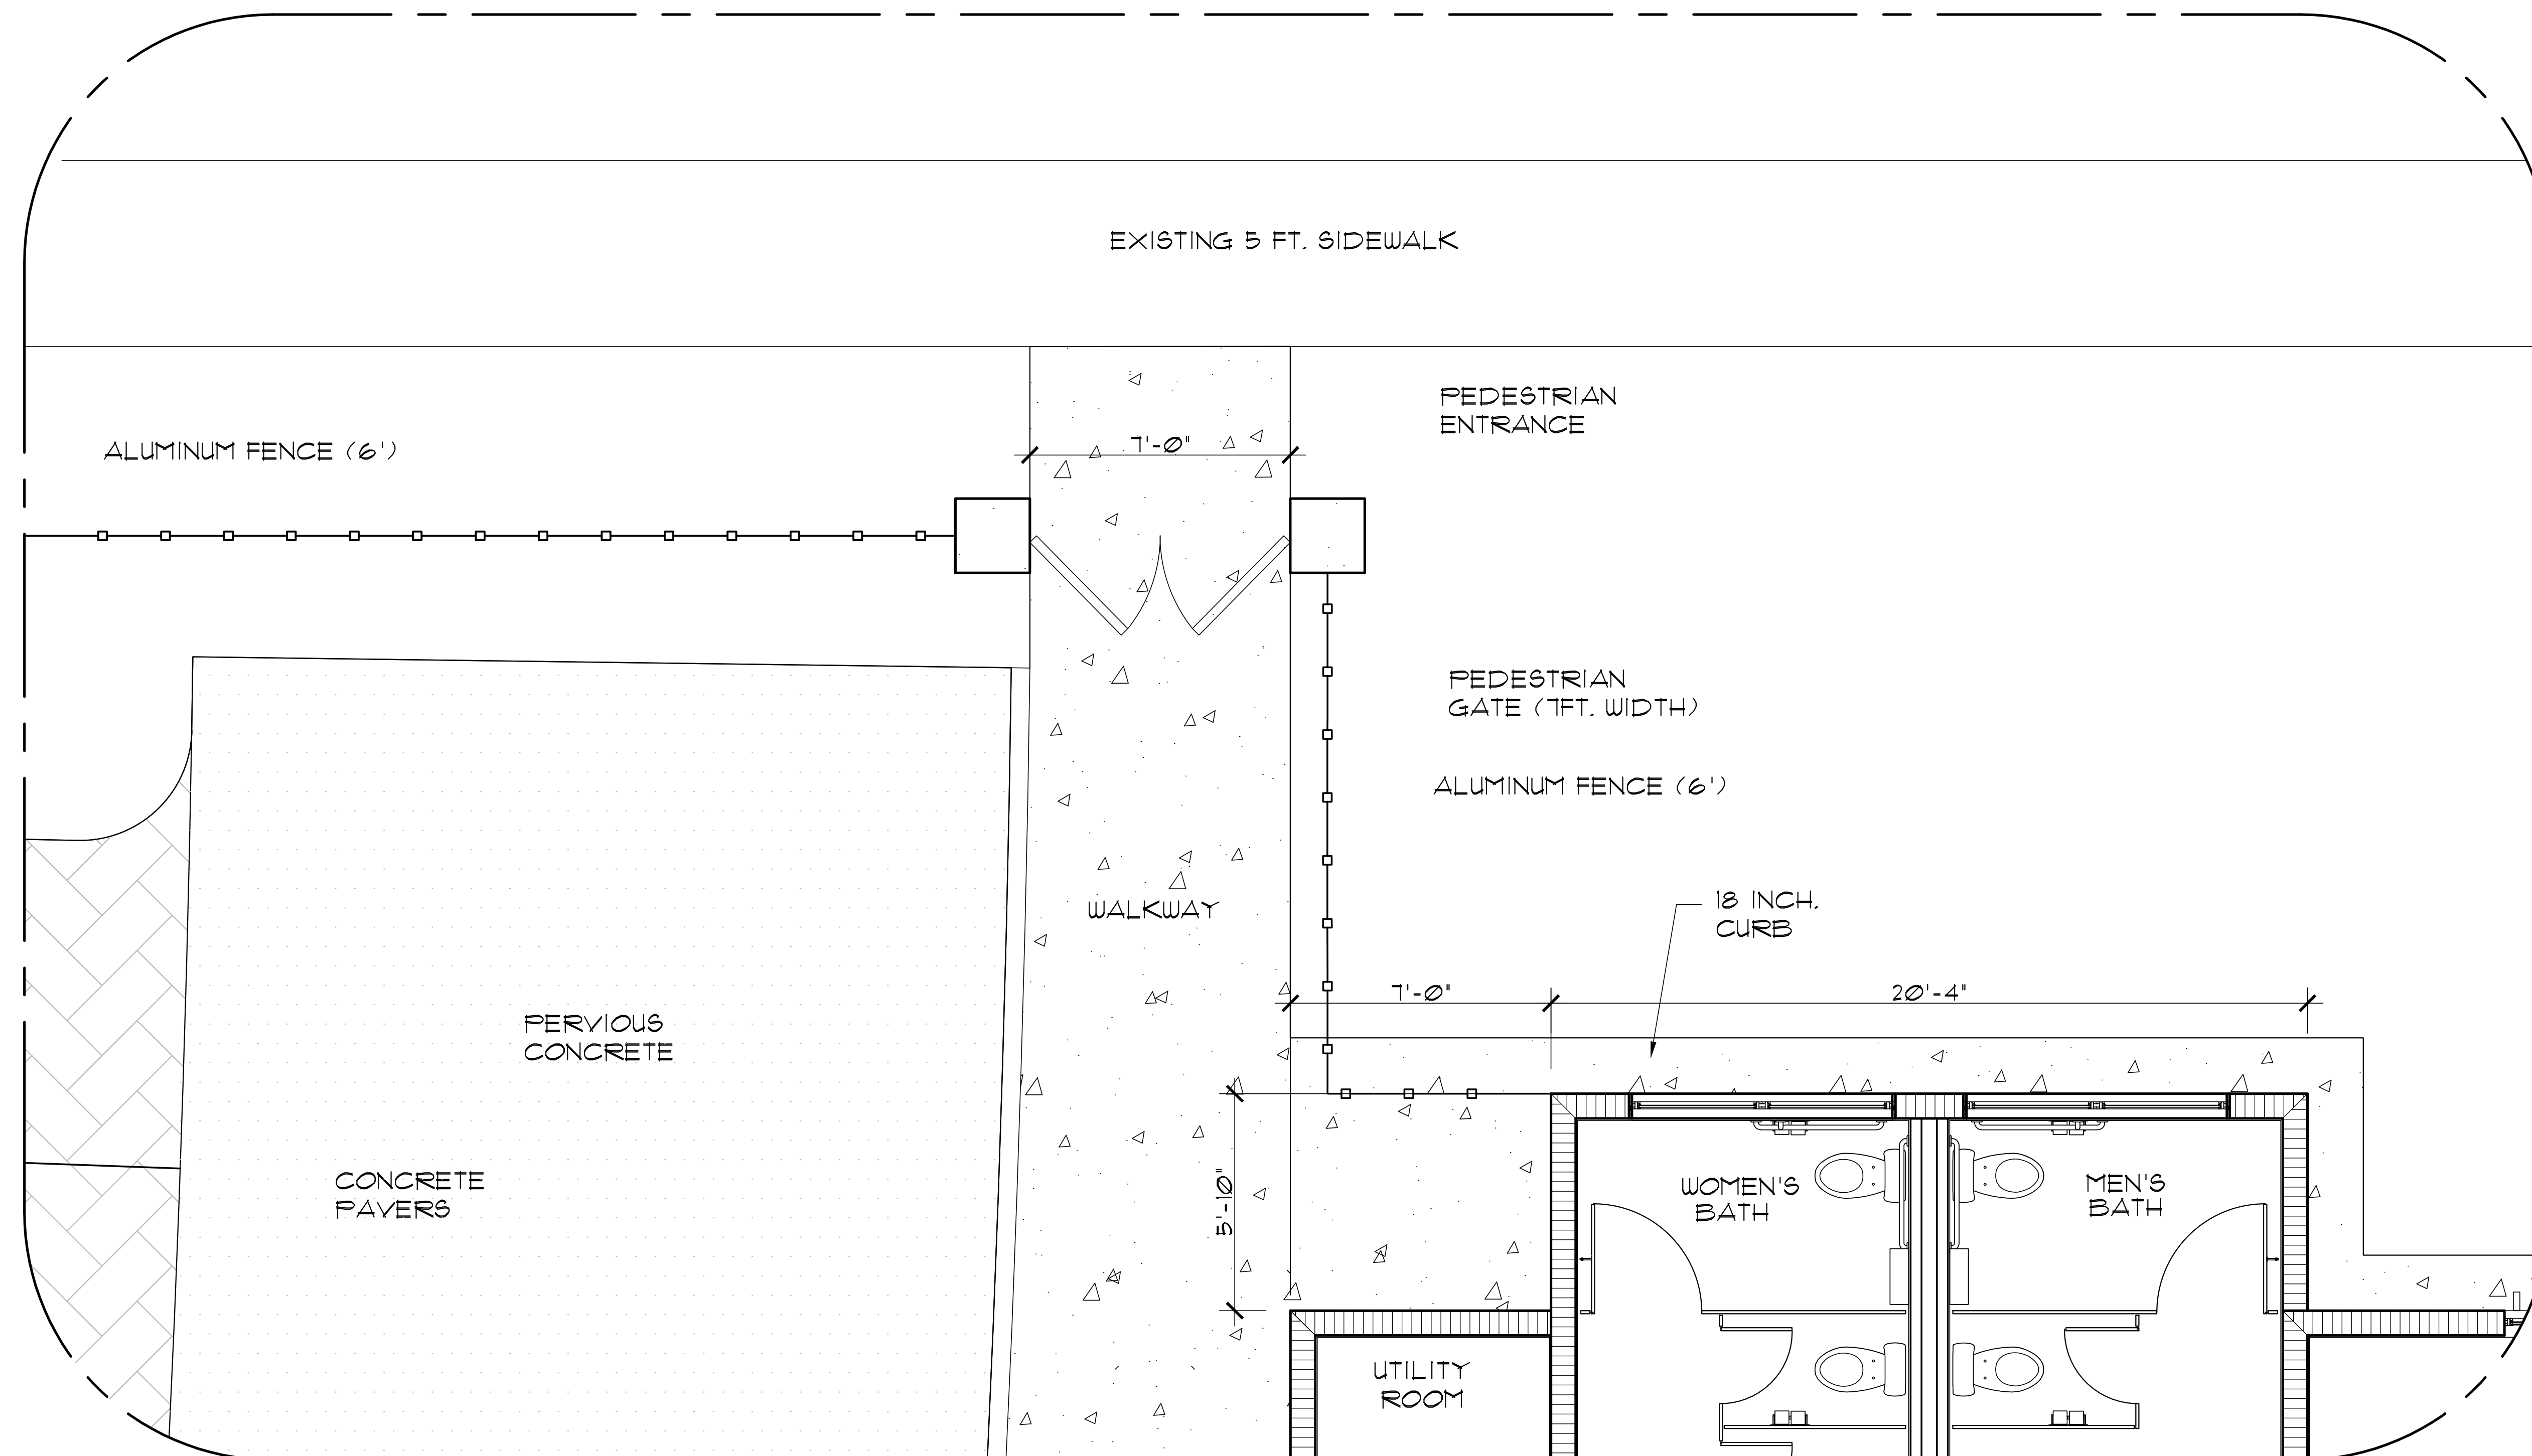

PROPOSED FLOOR PLAN

FINAL SUBMITTAL: 07.10.23

Revisions	
NEW JW CONGREGATION BUILDING	
JW CONGREGATION	
300 WEST 40th STREET	
MIAMI BEACH, FL 33140	
J.C.D. ARCHITECT , Inc.	
JUAN C. DAVID R. A. # 0015344	
LEED ACCREDITED PROFESSIONAL	
Design & Development	
Architecture	Interiors
Planning	Construction
1385 Coral Way, Suite 404 Miami, FL 33145	
Ph: (305) 285-4343 Fax: (305) 285-4330	
Job No.	
Date : 06.20.23	
Scale : SHOWN	
Seal	
AA-26001560	
Sheet No.	
DRB.5.1	

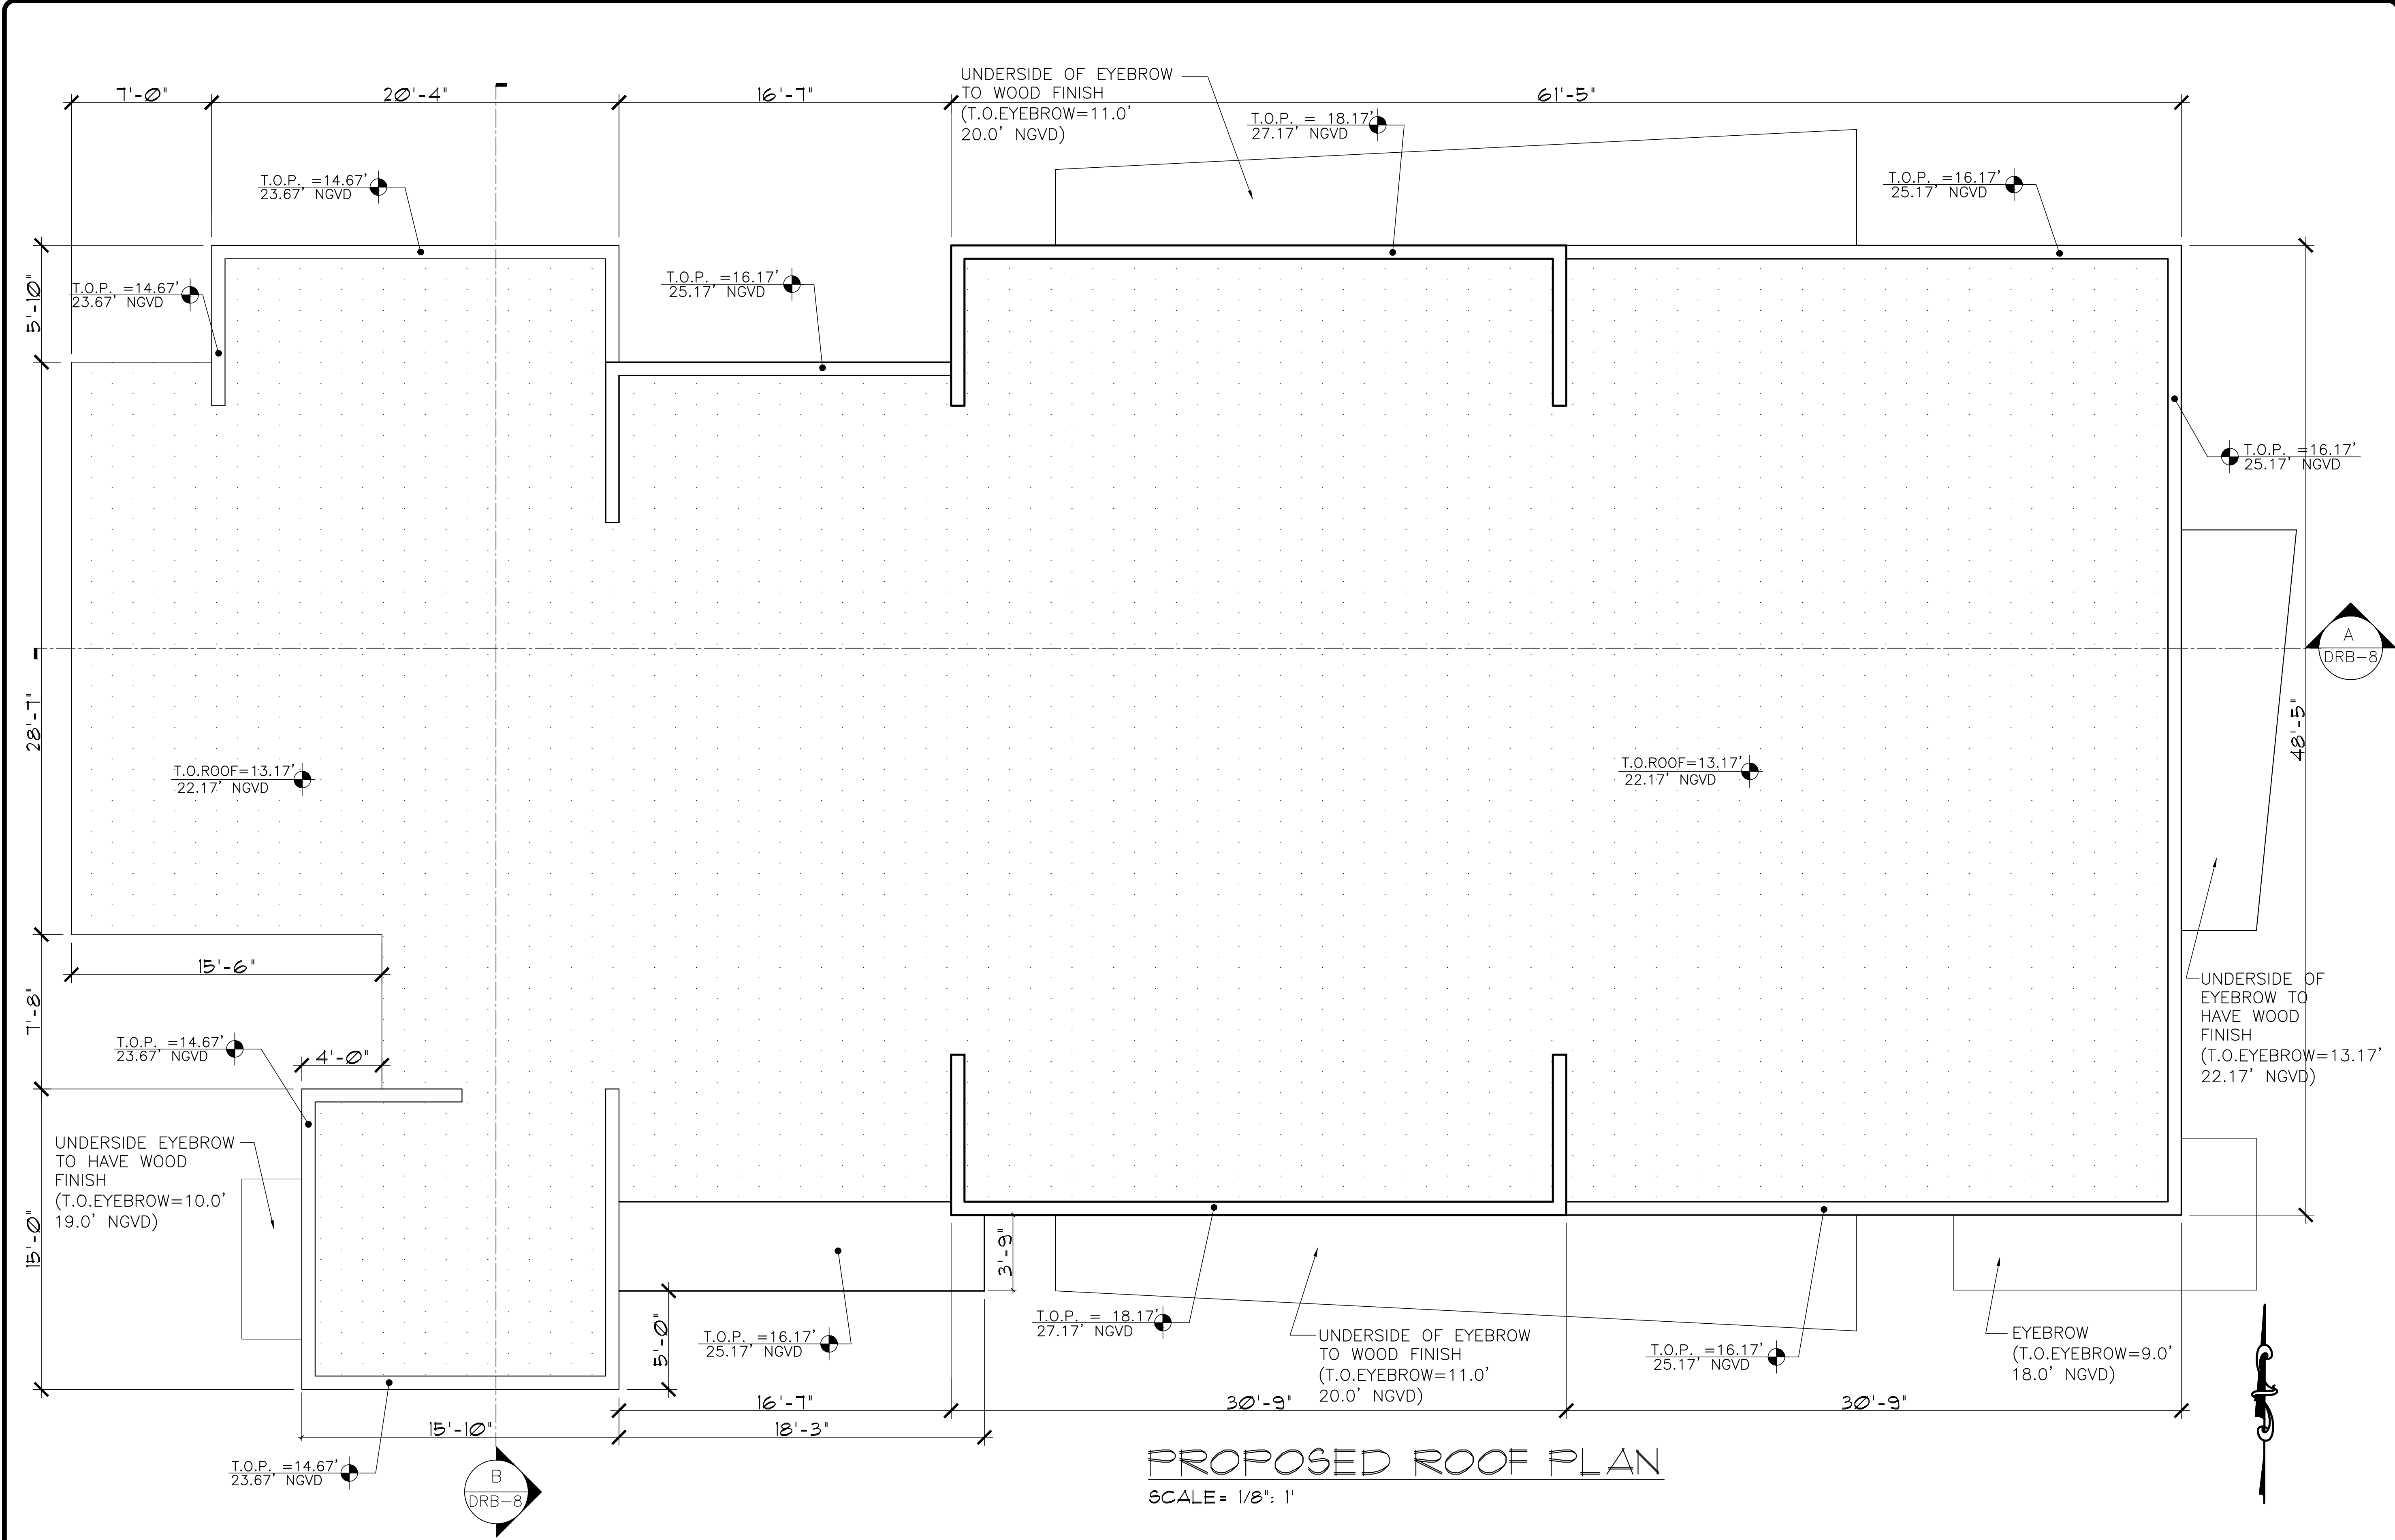


PROPOSED ROOF PLAN

FINAL SUBMITTAL: 07.10.23


Revisions

NEW JW CONGREGATION BUILDING
JW CONGREGATION
300 WEST 40th STREET
MIAMI BEACH, FL 33140

J.C.D. ARCHITECT, Inc.
JUAN C. DAVID R. A. # 0015344
LEED ACCREDITED PROFESSIONAL
Design & Development
Architecture • Interiors • Planning • Construction
1385 Coral Way, Suite 404 Miami, FL 33145
Ph: (305) 285-4343 Fax: (305) 285-4330

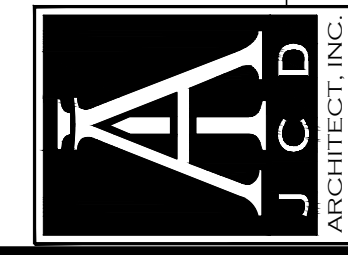

Job No.
Date : 06.20.23
Scale : SHOWN
Seal
AA-26001560
Sheet No.
DRB.6

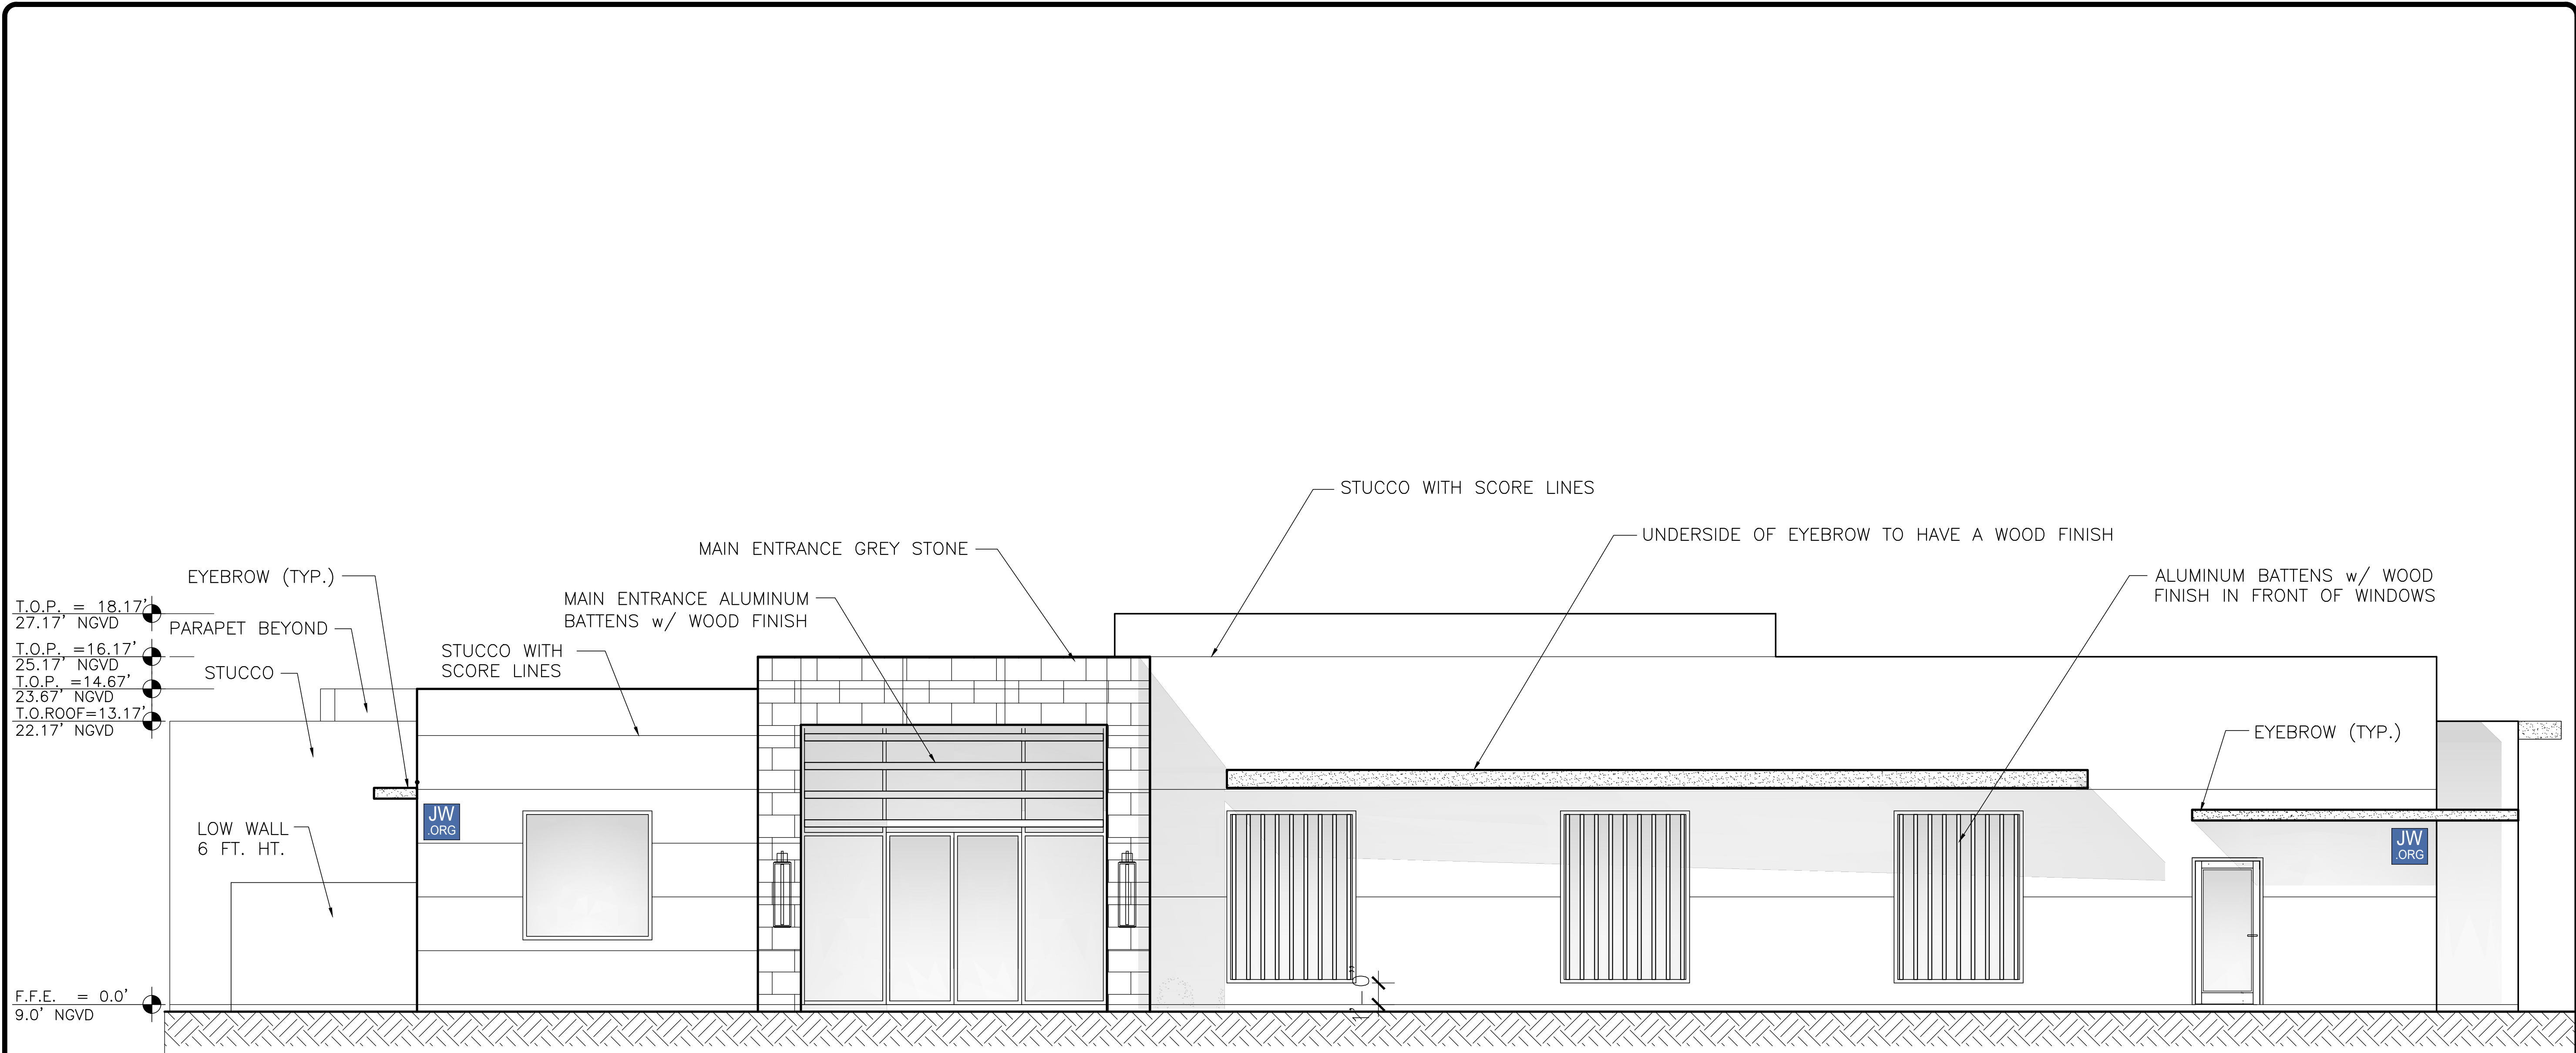

PROPOSED SOUTH ELEVATION
SCALE= 1/8"= 1'

PROPOSED ELEVATION

FINAL SUBMITTAL: 07.10.23

Revisions


NEW JW CONGREGATION BUILDING
JW CONGREGATION
300 WEST 40th STREET
MIAMI BEACH, FL 33140

J.C.D. ARCHITECT , Inc.

JUAN C. DAVID R. A. # 0015344

LEED ACCREDITED PROFESSIONAL

Design & Development

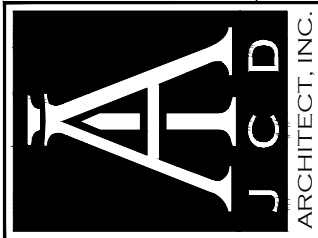

Architecture Interiors Planning Construction
1385 Coral Way, Suite 404 Miami, FL 33145
Ph: (305) 285-4343 Fax: (305) 285-4330

Job No.

Date : 06.20.23


Scale : SHOWN

Seal


AA-26001560

Sheet No.

DRB.7

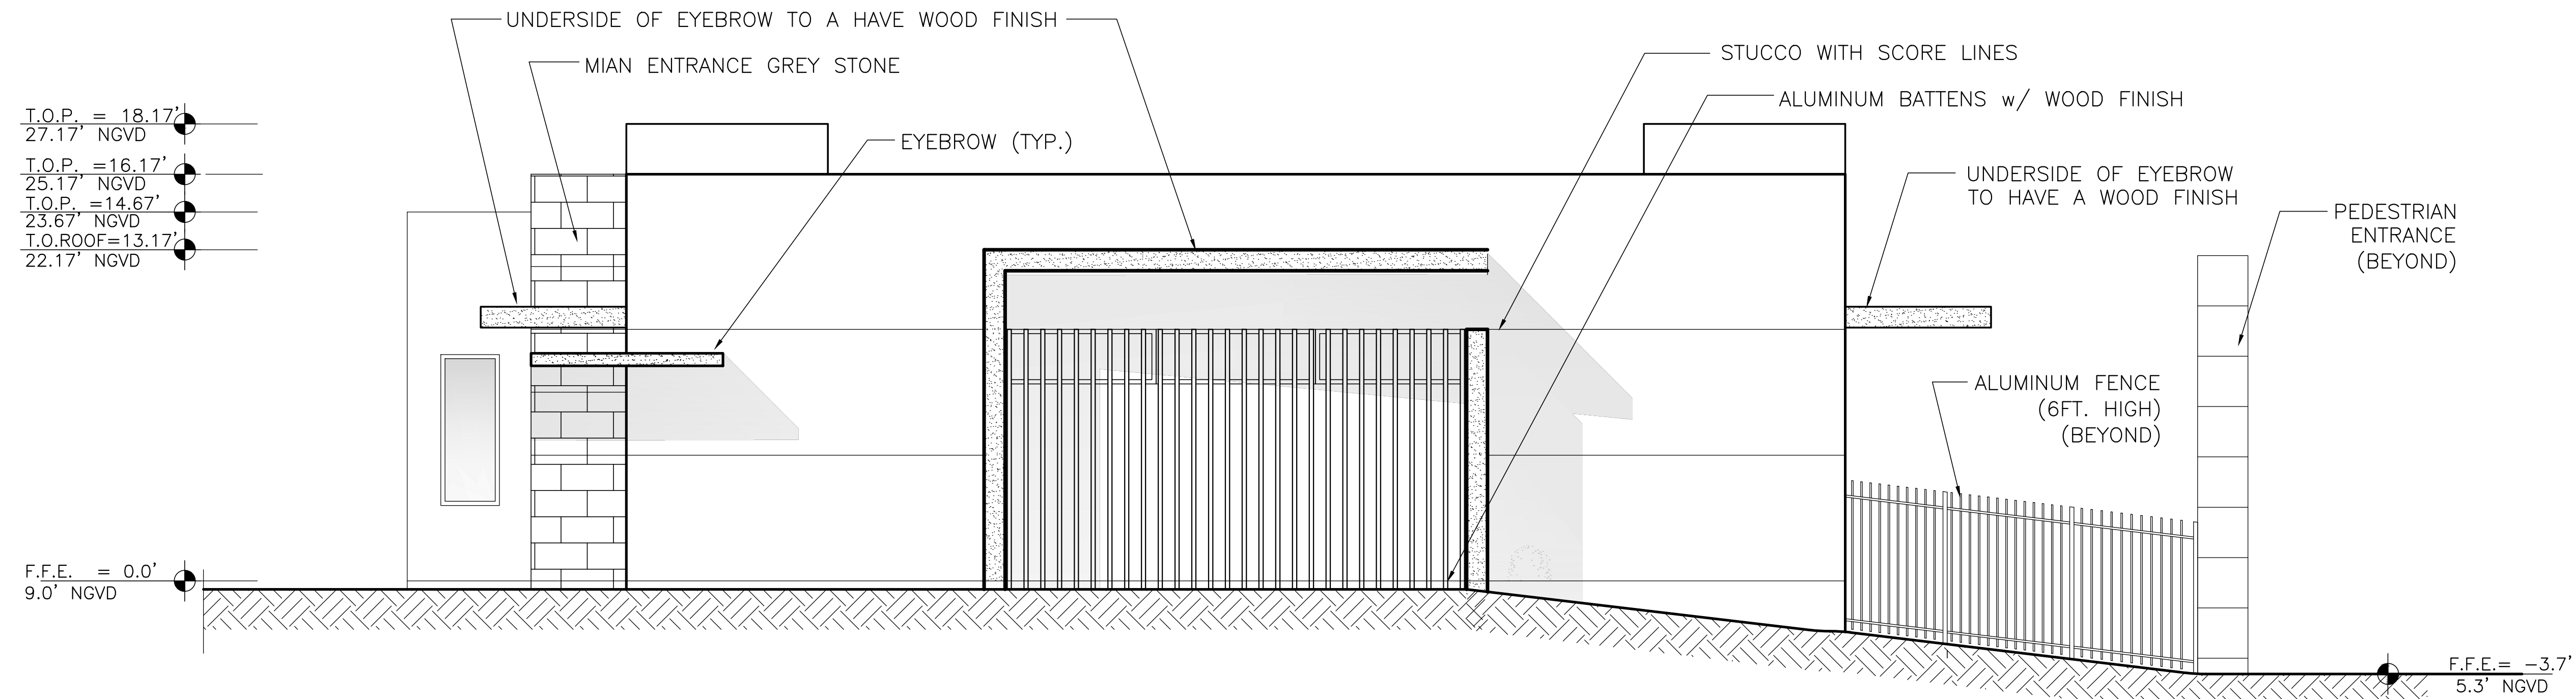

PROPOSED EAST ELEVATION
SCALE = 1/8" = 1'

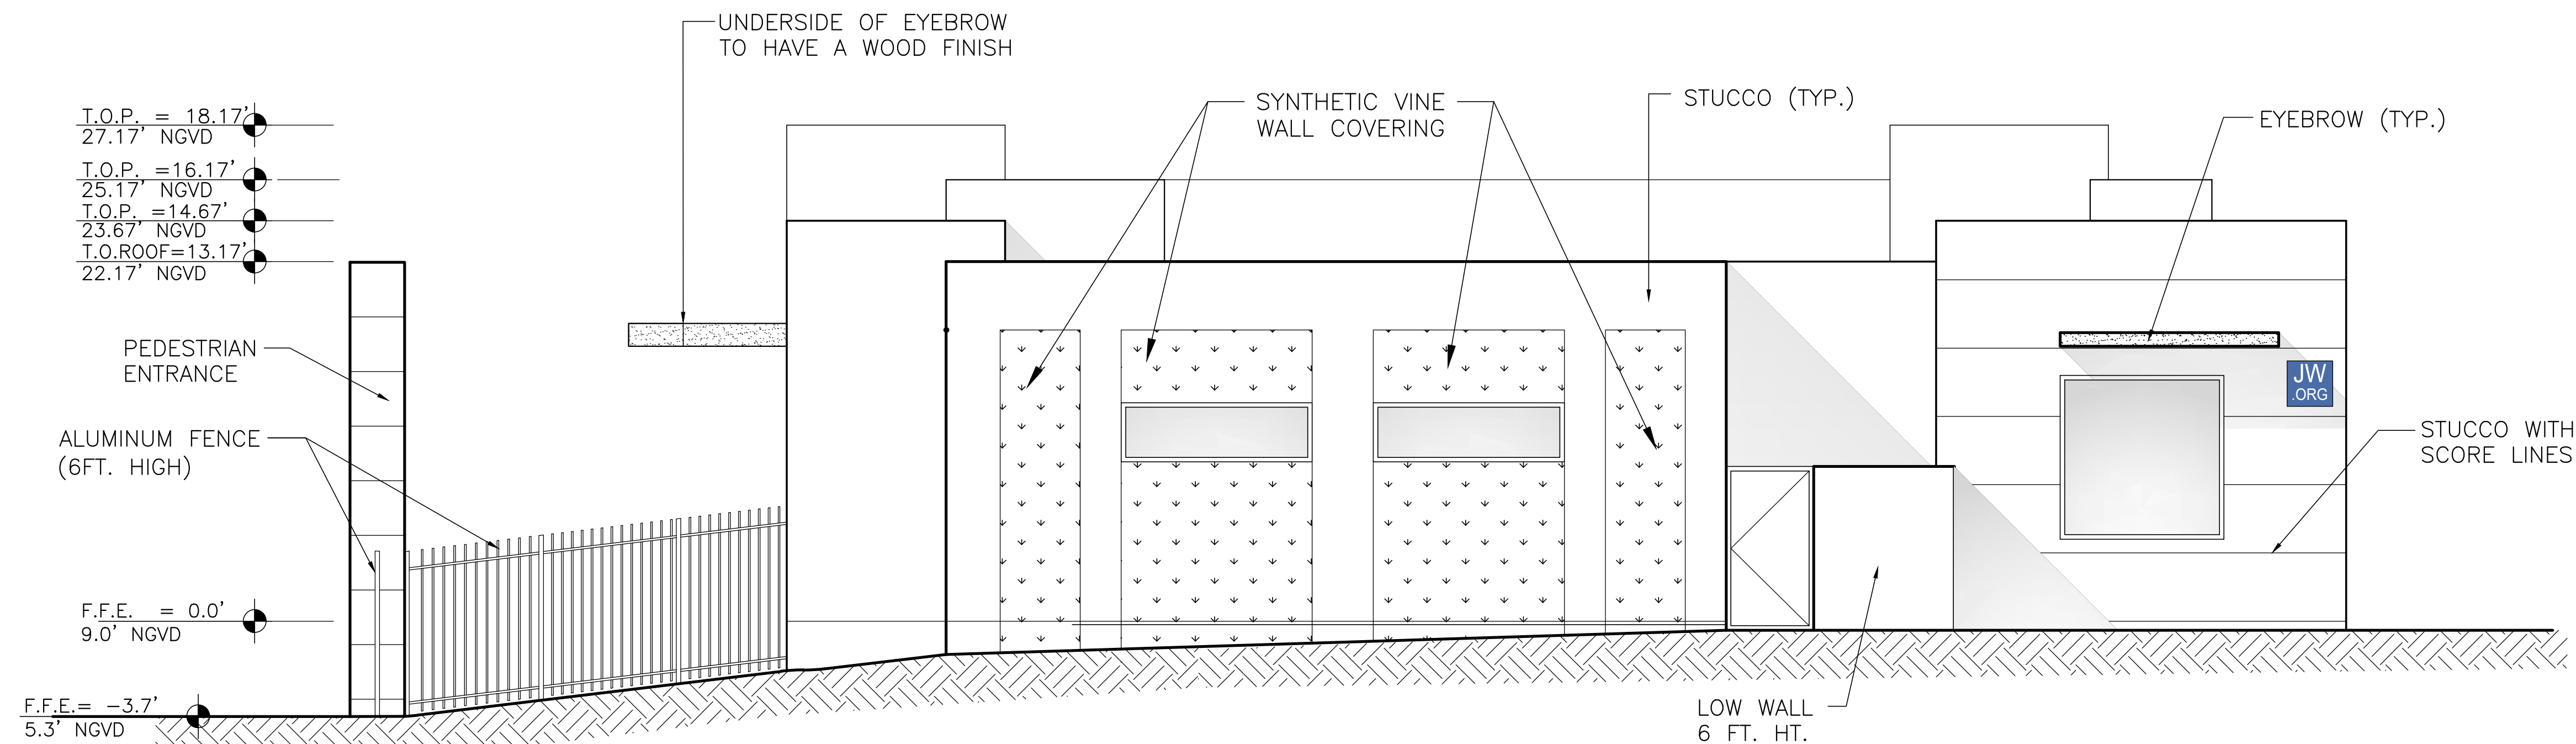

PROPOSED WEST ELEVATION
SCALE = 1/8" = 1'


PROPOSED ELEVATIONS

FINAL SUBMITTAL: 07.10.23

Revisions


NEW JW CONGREGATION BUILDING
JW CONGREGATION
300 WEST 40th STREET
MIAMI BEACH, FL 33140

J.C.D. ARCHITECT, Inc.
JUAN C. DAVID R. A. # 0015344
LEED ACCREDITED PROFESSIONAL
Design & Development
Architecture • Interiors • Planning • Construction
1385 Coral Way, Suite 404 Miami, FL 33145
Ph: (305) 285-4343 Fax: (305) 285-4330

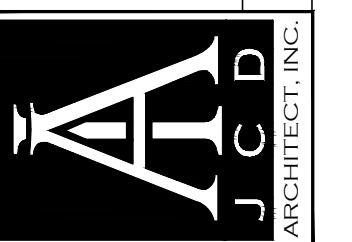

Job No.
Date : 06.20.23
Scale : SHOWN

Seal
AA-26001560
Sheet No.
DRB.7.1

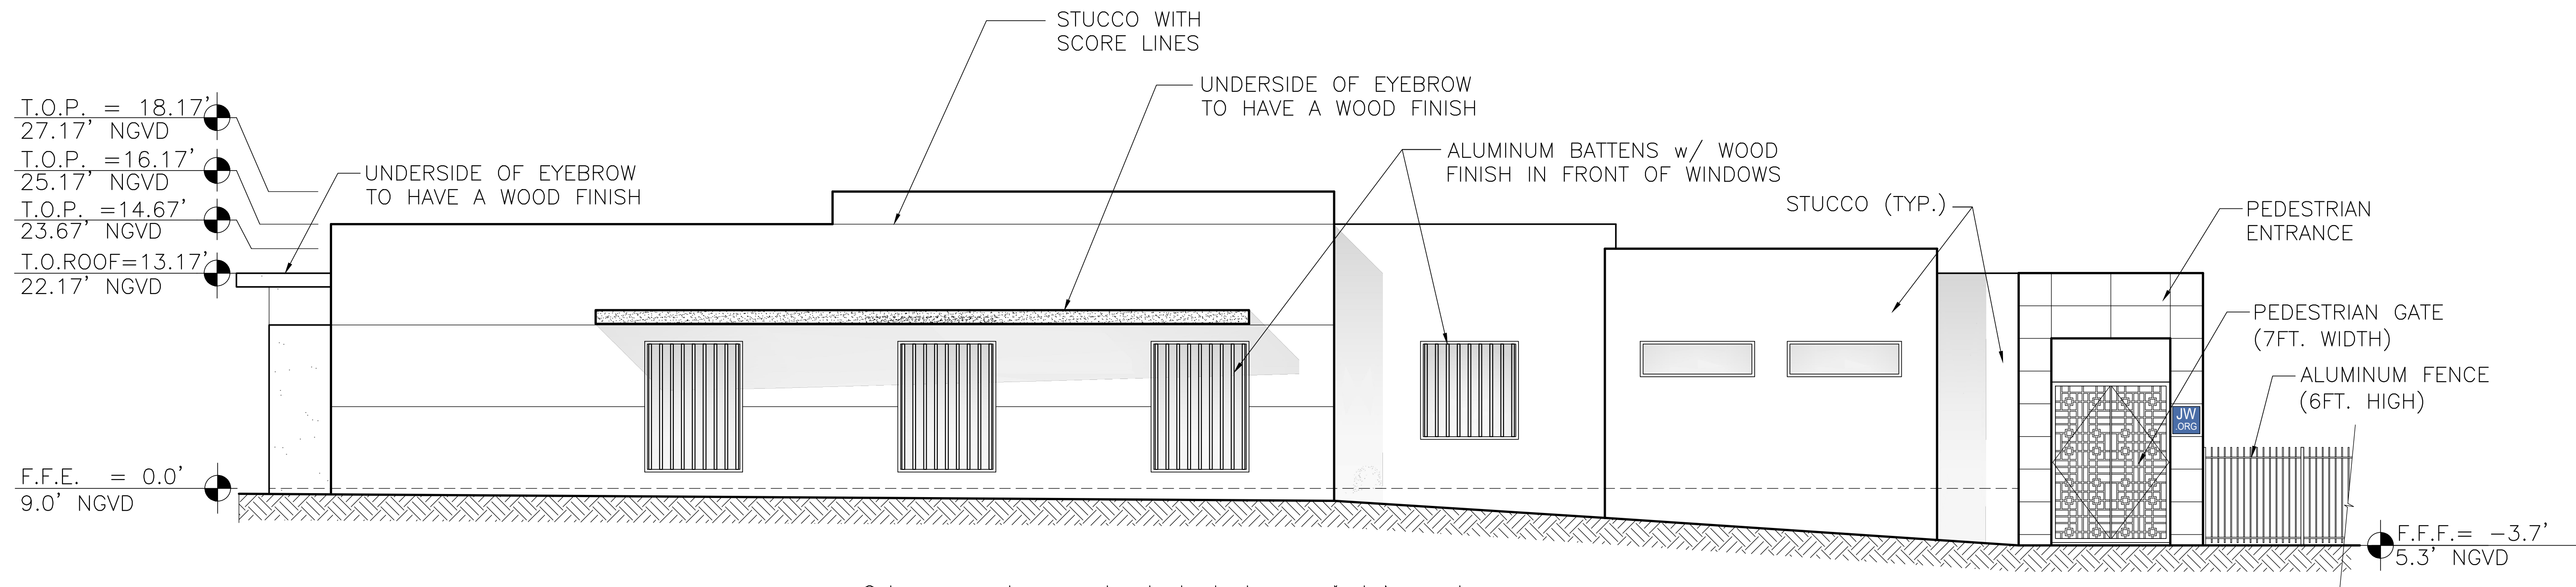

PROPOSED NORTH ELEVATION
SCALE = 3/32" = 1'


PROPOSED ELEVATION

FINAL SUBMITTAL: 07.10.23

Revisions

NEW JW CONGREGATION BUILDING
JW CONGREGATION
300 WEST 40th STREET
MIAMI BEACH, FL 33140

J.C.D. ARCHITECT, Inc.
JUAN C. DAVID R. A. # 0015344
LEED ACCREDITED PROFESSIONAL
Design & Development
Architecture • Interiors • Planning • Construction
1385 Coral Way, Suite 404 Miami, FL 33145
Ph: (305) 285-4343 Fax: (305) 285-4330

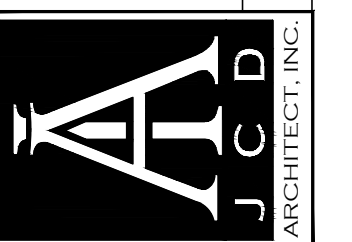


Job No.
Date : 06.20.23
Scale : SHOWN

Seal
AA-26001560
Sheet No.
DRB.7.2



FINAL SUBMITTAL: 07.10.23

		J.C.D. ARCHITECT , Inc. JUAN C. DAVID R. A. # 0015344 LEED ACCREDITED PROFESSIONAL Design & Development	
	Architecture ° Interiors ° Planning ° Construction		1385 Coral Way, Suite 404 Miami, FL 33145 Ph: (305) 285-4343 Fax: (305) 285-4330
Job No. _____ Date : 06.20.23 _____ Scale : SHOWN _____			
Seal _____ AA-26001560 _____ Sheet No. _____			

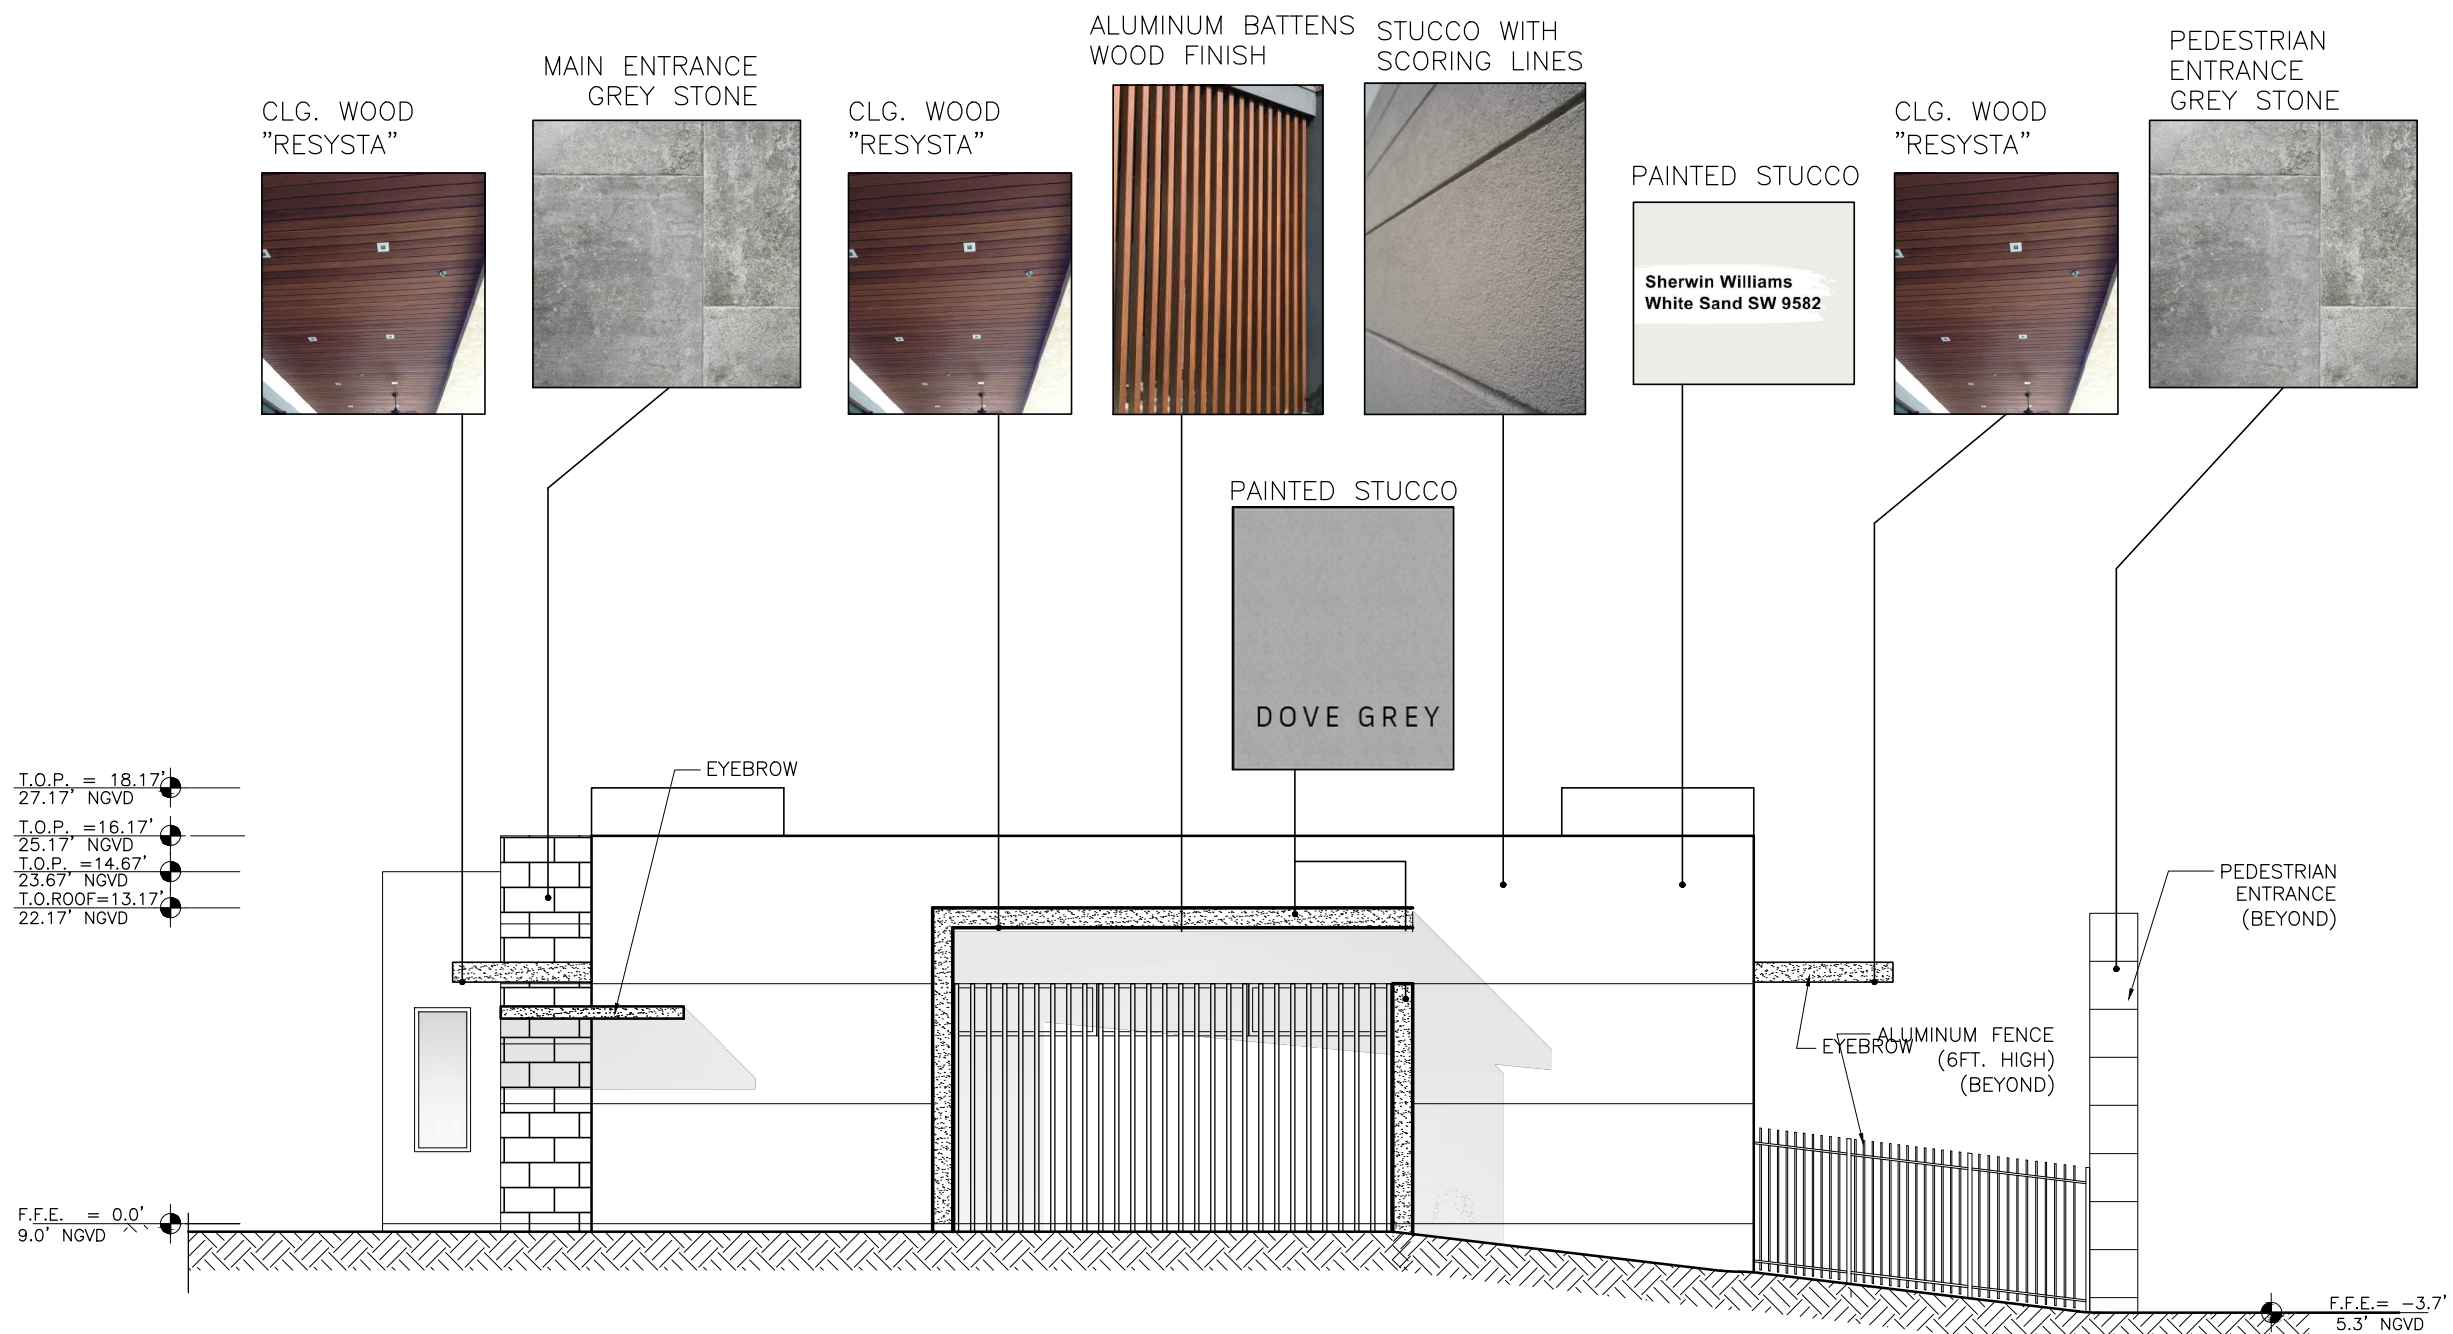

MATERIAL COLOR/BOARD EAST ELEVATION
SCALE= 1/8": 1"


MATERIALS/COLORS BOARD

FINAL SUBMITTAL: 07.10.23

Revisions

NEW JW CONGREGATION BUILDING
JW CONGREGATION
300 WEST 40th STREET
MIAMI BEACH, FL 33140


J.C.D. ARCHITECT, Inc.
JUAN C. DAVID R. A. # 0015344
LEED ACCREDITED PROFESSIONAL
Design & Development
Architecture ■ Interiors ■ Planning ■ Construction
1385 Coral Way, Suite 404 Miami, FL 33145
Ph: (305) 285-4343 Fax: (305) 285-4330

 

Job No.
Date : 06.20.23
Scale : SHOWN

Seal
AA-26001560
Sheet No.

DRB.7.4

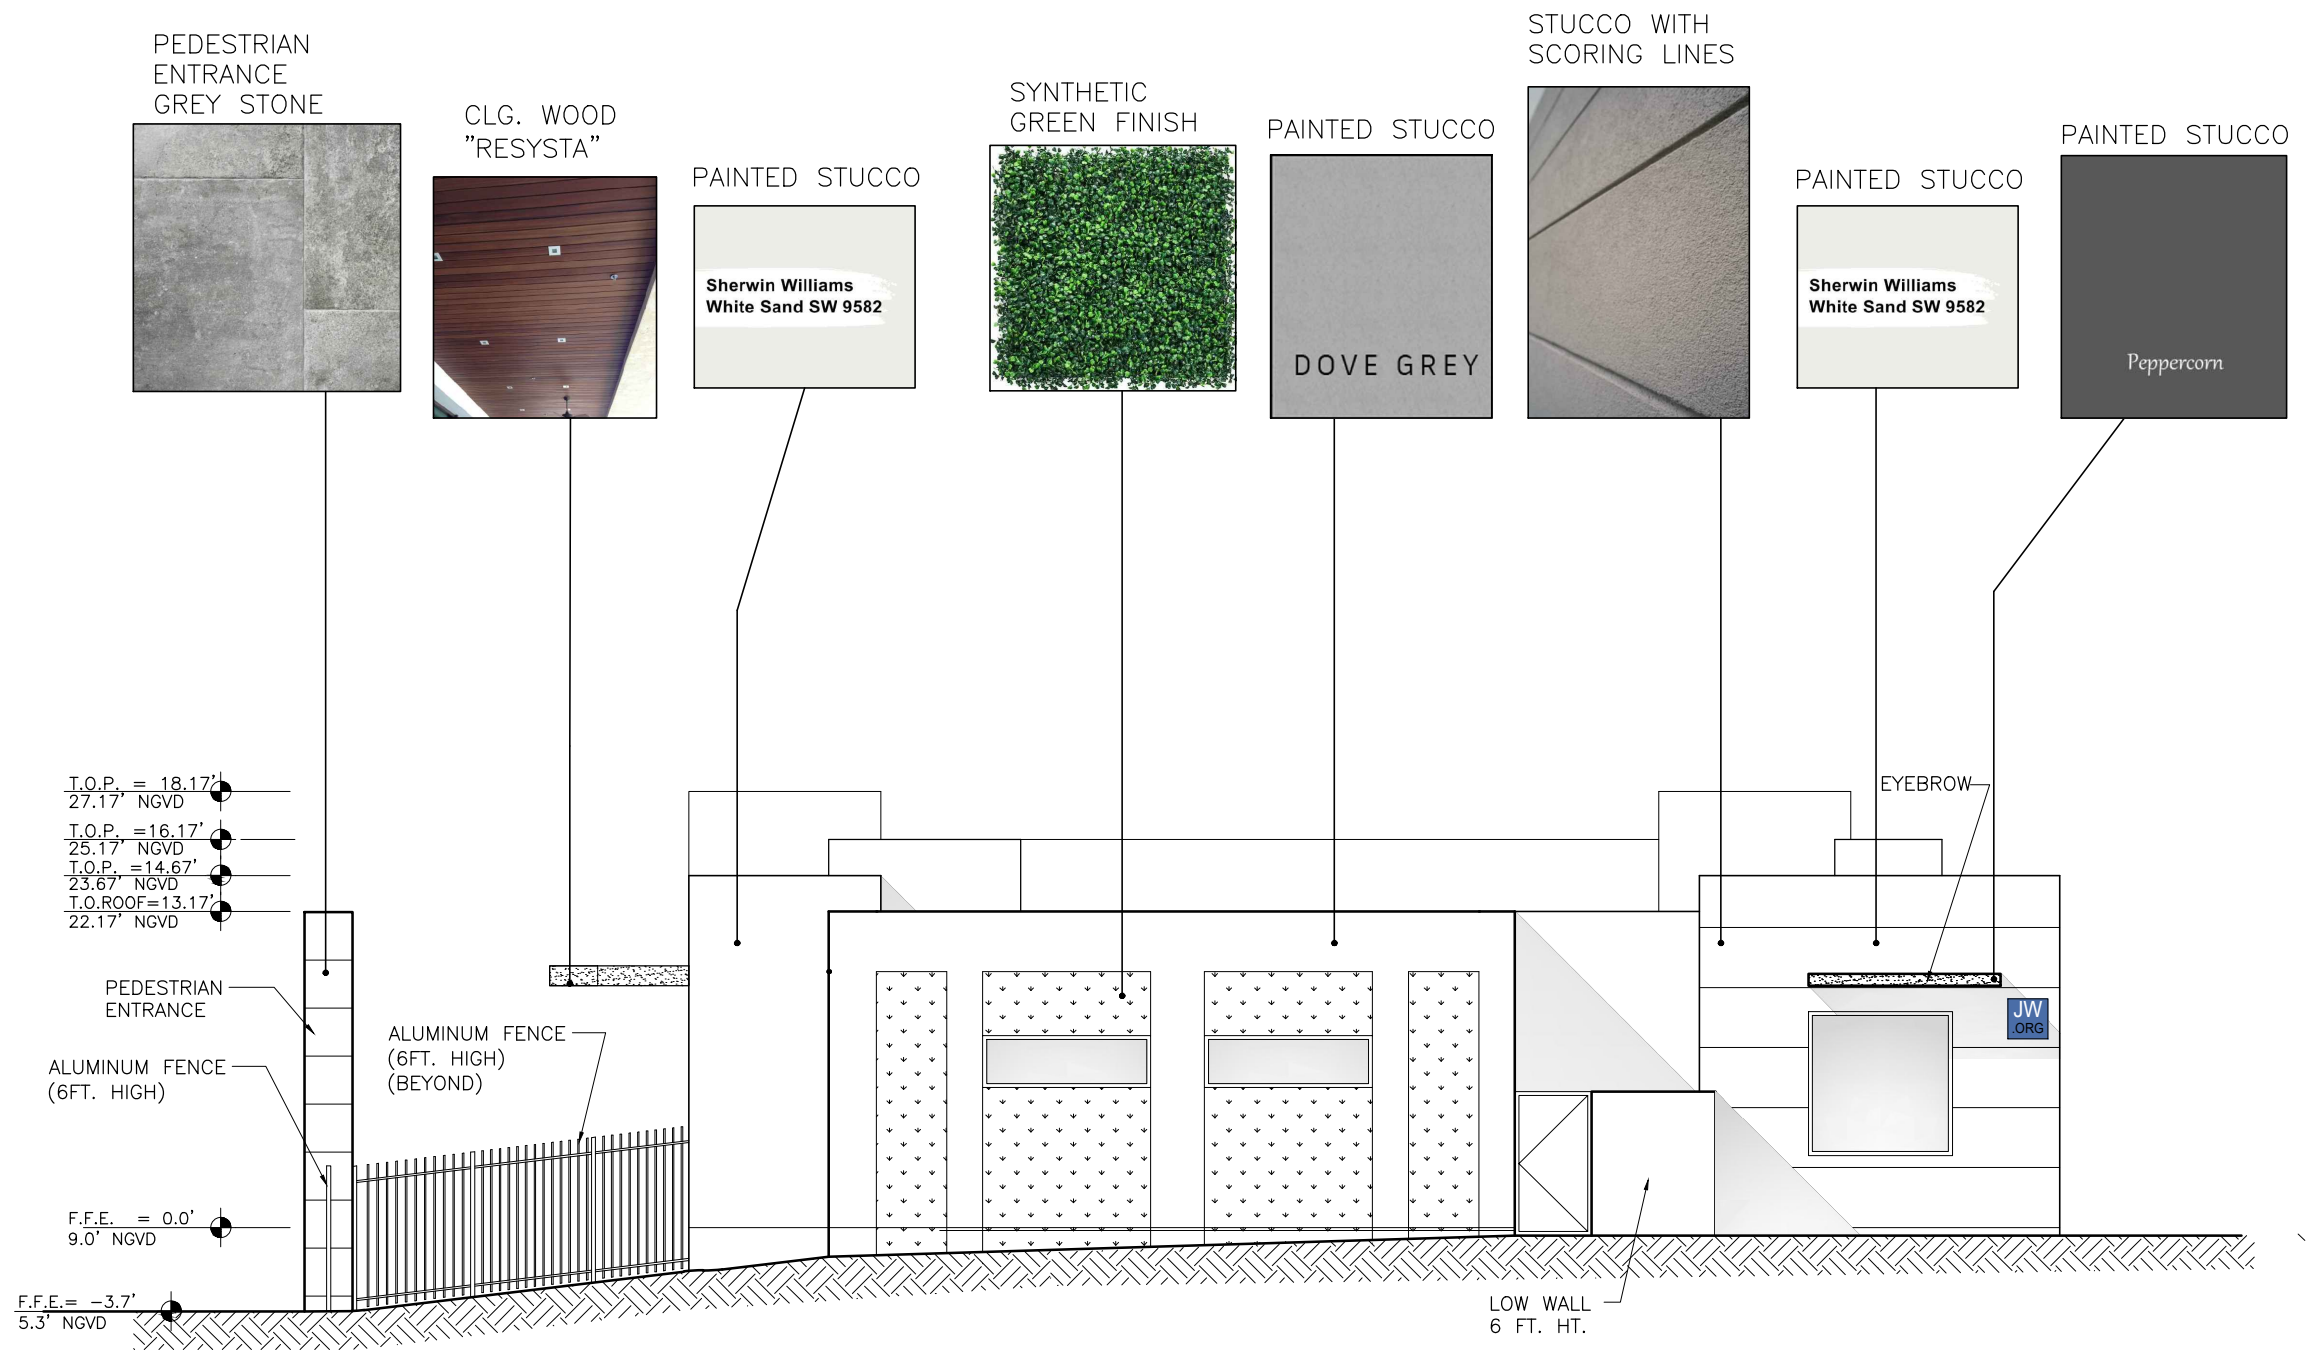

MATERIAL COLOR/BOARD WEST ELEVATION
SCALE= 1/8"= 1'

MATERIALS/COLORS BOARD

FINAL SUBMITTAL: 07.10.23

Revisions


NEW JW CONGREGATION BUILDING
JW CONGREGATION
300 WEST 40th STREET
MIAMI BEACH, FL 33140

J.C.D. ARCHITECT , Inc.
JUAN C. DAVID R. A. # 0015344
LEED ACCREDITED PROFESSIONAL
Design & Development

Architecture Interiors Planning Construction
1385 Coral Way, Suite 404 Miami, FL 33145
Ph: (305) 285-4343 Fax: (305) 285-4330

Job No.
Date : 06.20.23
Scale : SHOWN

Seal
AA-26001560
Sheet No.
DRB.7.5

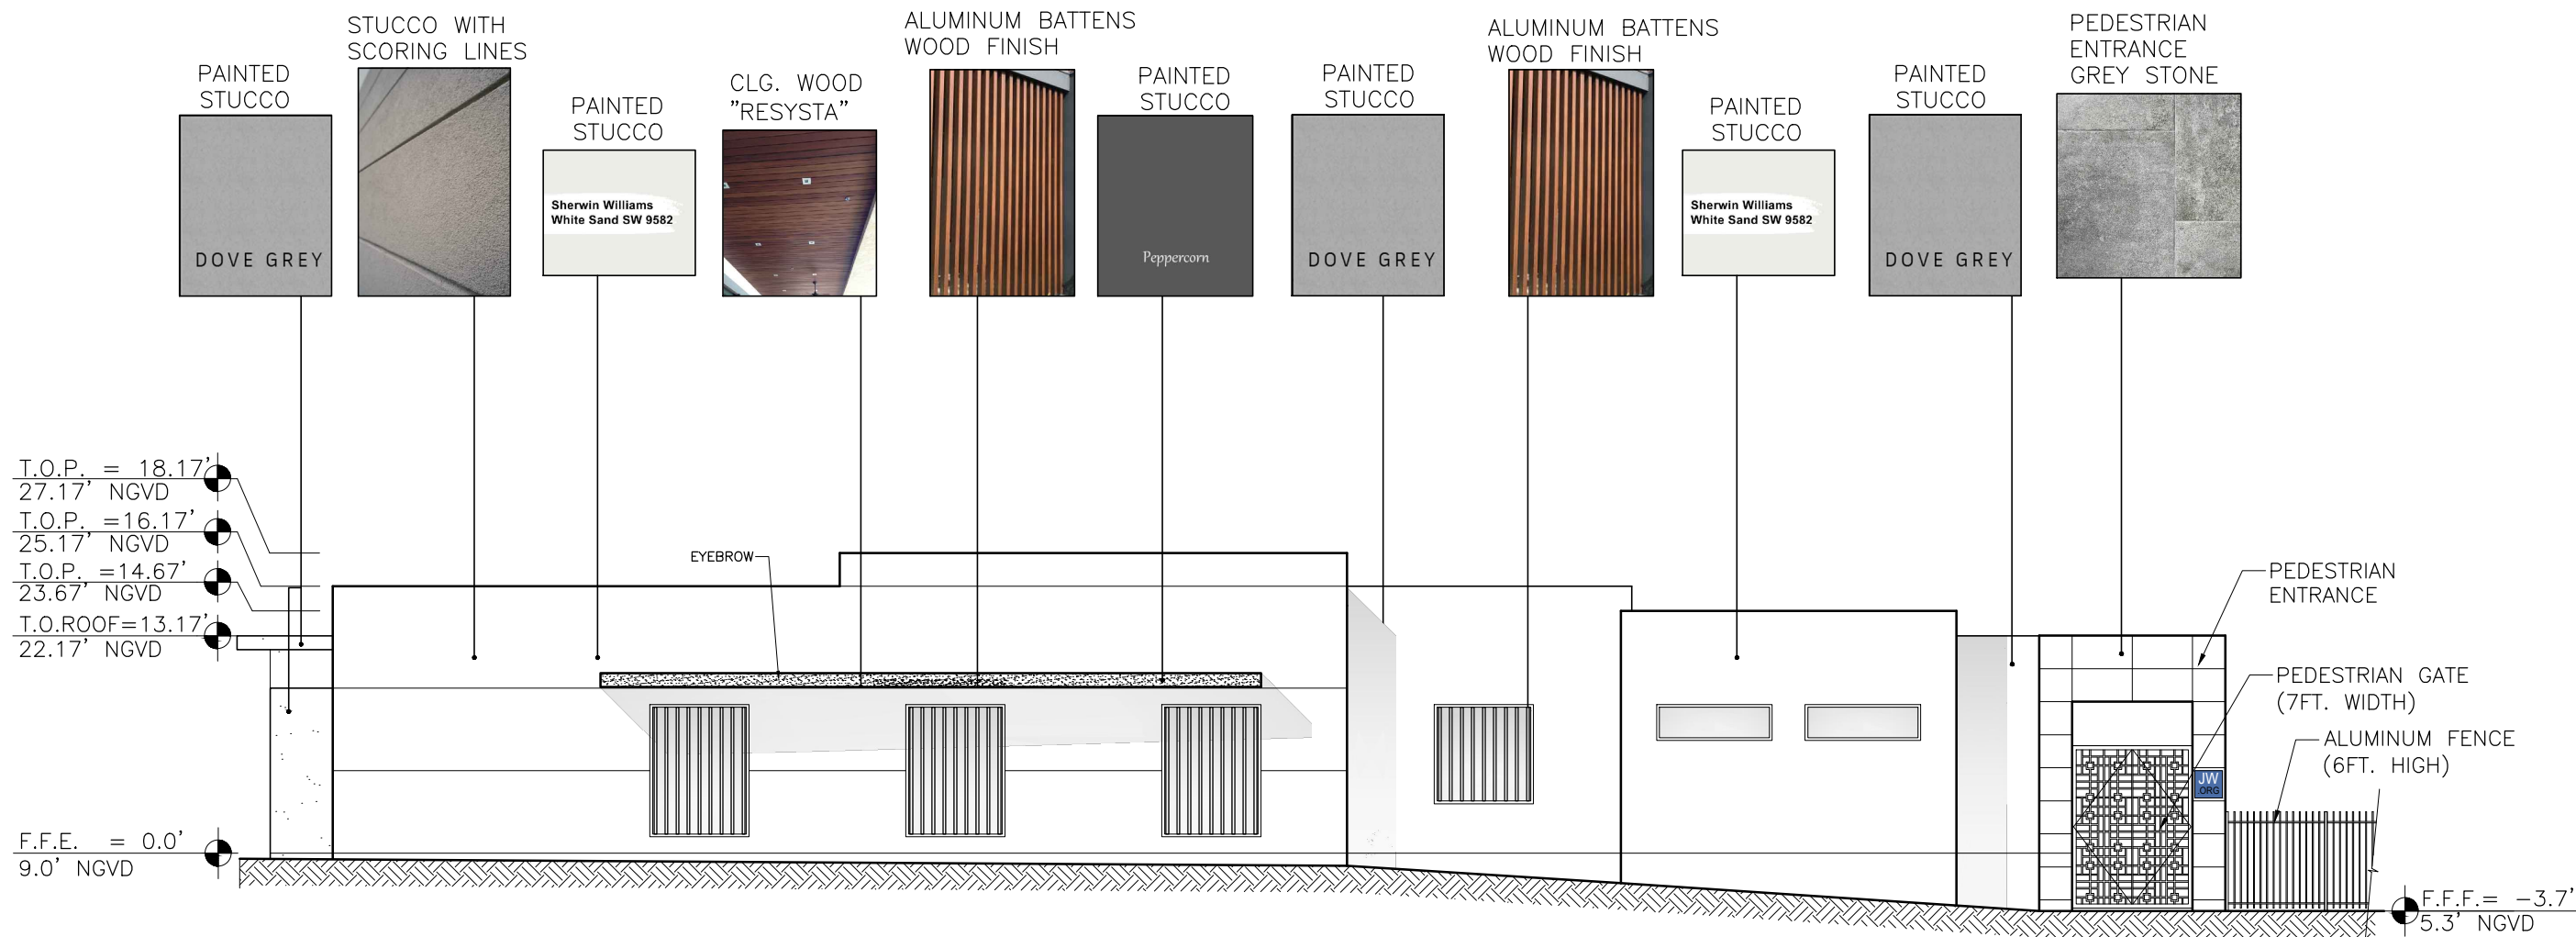

MATERIAL COLOR/BOARD NORTH ELEVATION
SCALE= 3/32": 1'

MATERIALS/COLORS BOARD

FINAL SUBMITTAL: 07.10.23

Revisions


NEW JW CONGREGATION BUILDING
JW CONGREGATION
300 WEST 40th STREET
MIAMI BEACH, FL 33140

J.C.D. ARCHITECT, Inc.
JUAN C. DAVID R. A. # 0015344
LEED ACCREDITED PROFESSIONAL
Design & Development
Architecture Interiors Planning Construction
1385 Coral Way, Suite 404 Miami, FL 33145
Ph: (305) 285-4343 Fax: (305) 285-4330



Job No.
Date : 06.20.23
Scale : SHOWN

Seal
AA-26001560
Sheet No.
DRB.7.6

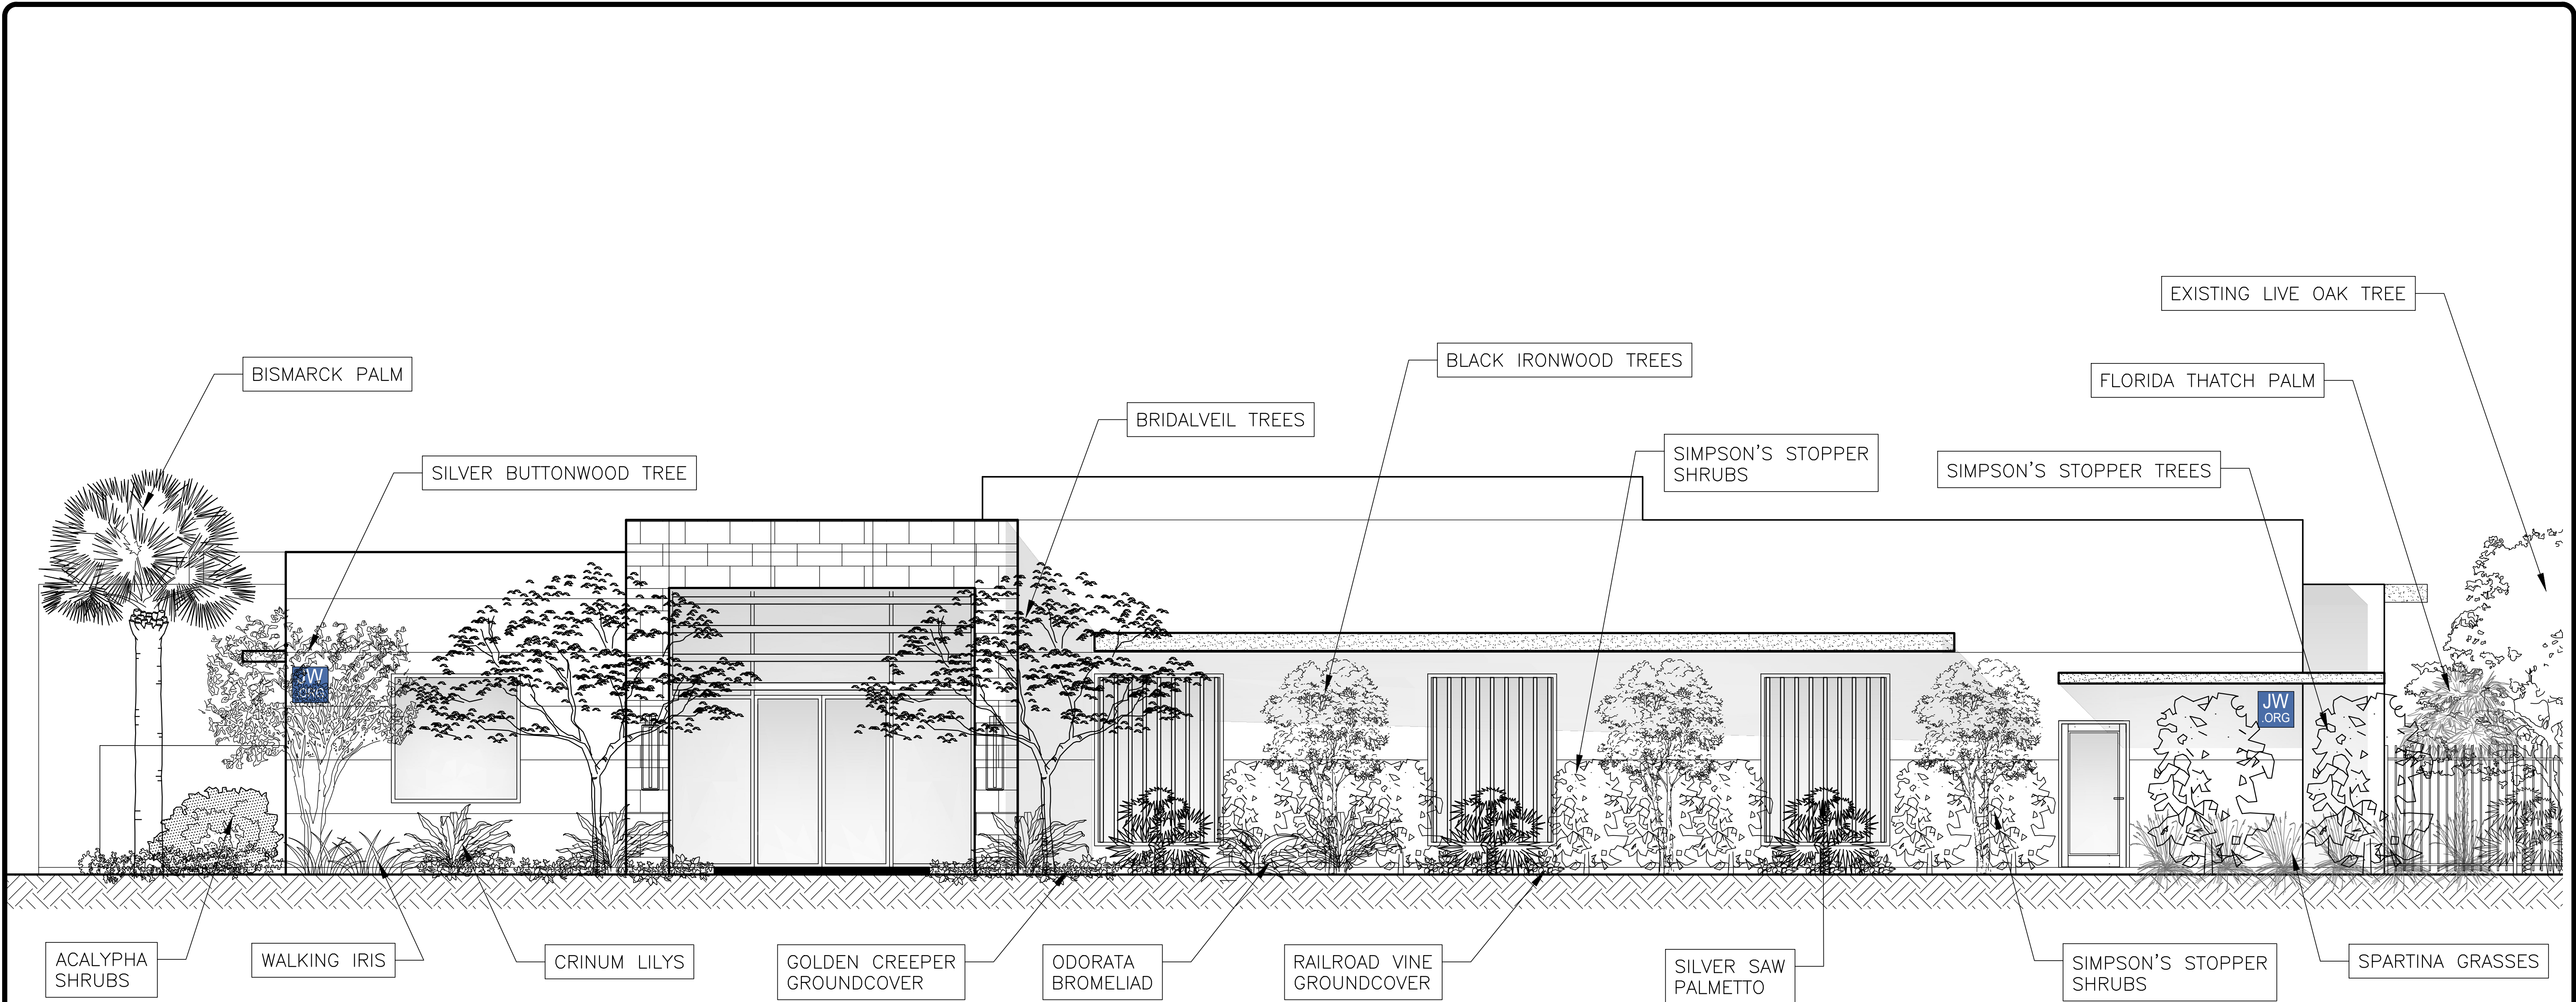

PROPOSED SOUTH ELEVATION W/ PERIMETER LANDSCAPING

SCALE = 1/8" = 1'

PROPOSED ELEVATION
WITH PERIMETER LANDSCAPING

FINAL SUBMITTAL: 07.10.23

Revisions

NEW JW CONGREGATION BUILDING
JW CONGREGATION
300 WEST 40th STREET
MIAMI BEACH, FL 33140

J.C.D. ARCHITECT, Inc.


JUAN C. DAVID R. A. # 0015344

LEED ACCREDITED PROFESSIONAL

Design & Development

Architecture • Interiors • Planning • Construction

1385 Coral Way, Suite 404 Miami, FL 33145
Ph: (305) 285-4343 Fax: (305) 285-4330

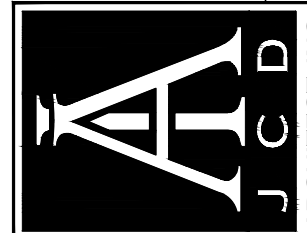

Job No.

Date : 11.13.23


Scale : SHOWN

Seal

AA-26001560


Sheet No.

DRB.7.7

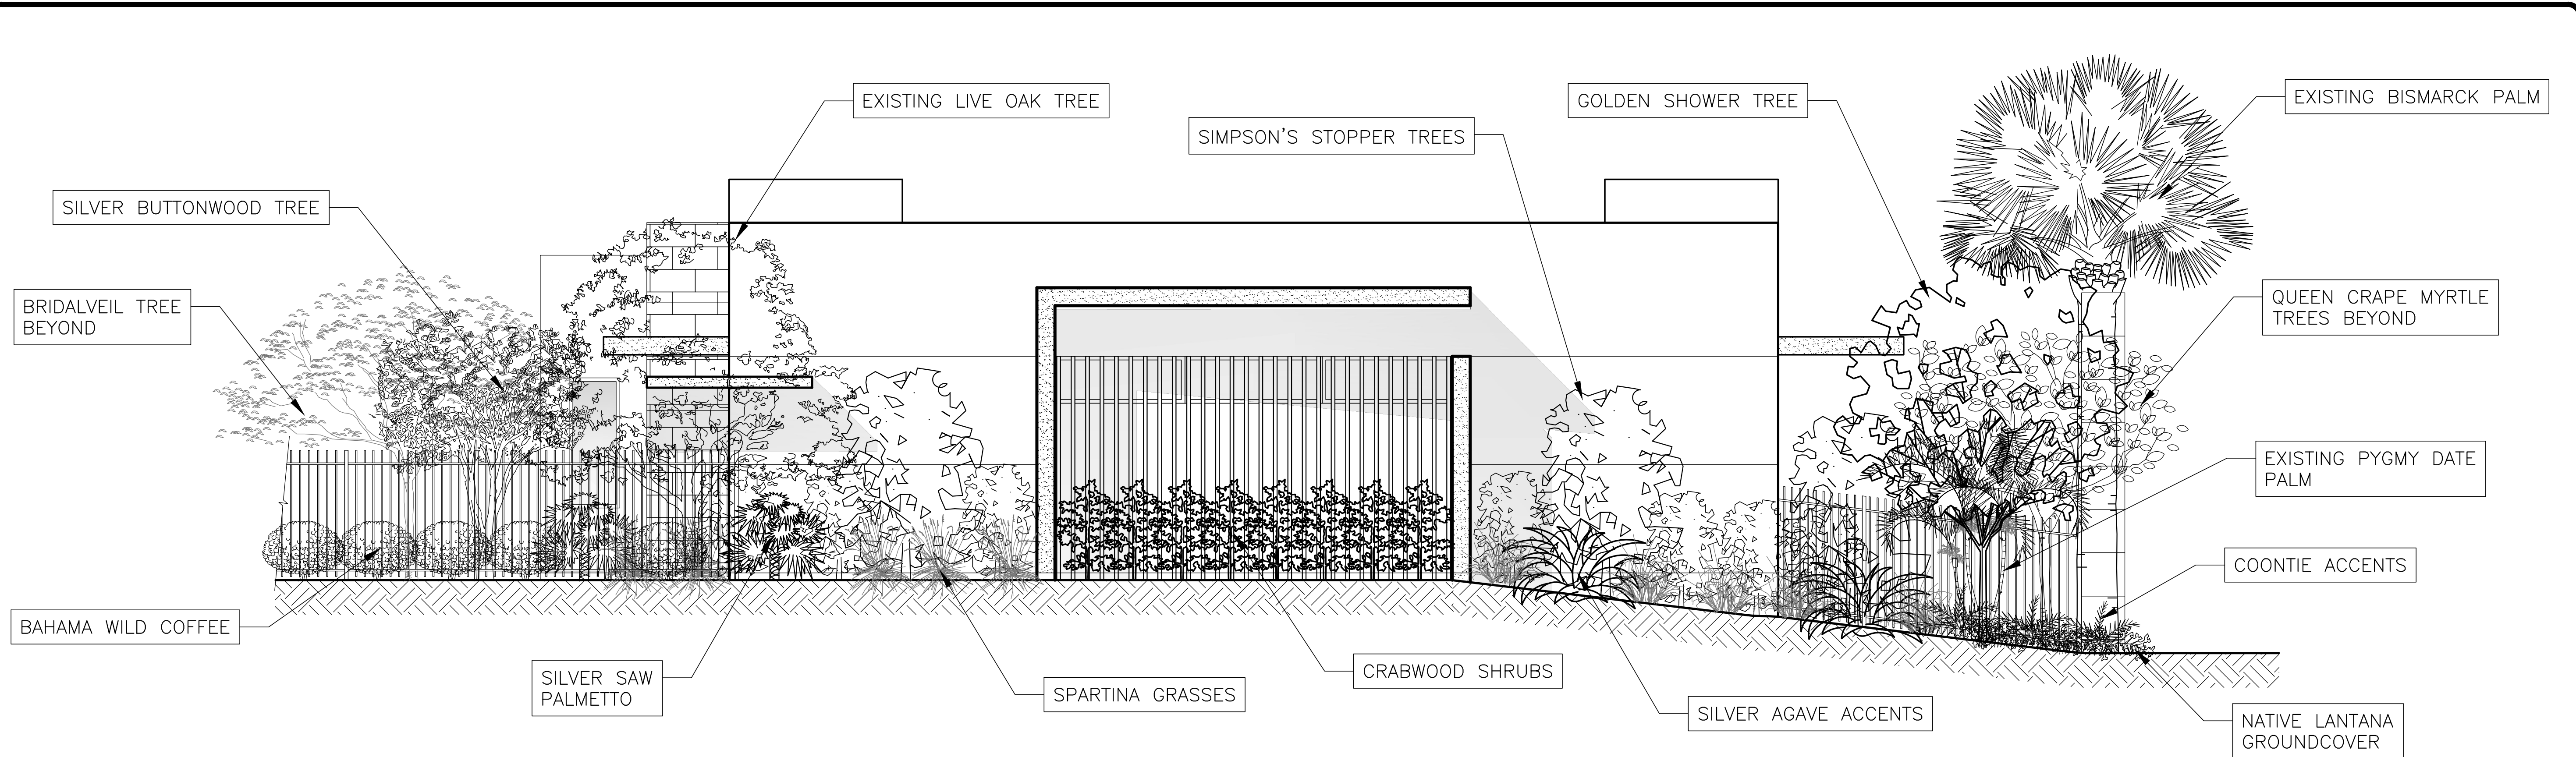

PROPOSED EAST ELEVATION W/ PERIMETER LANDSCAPING

SCALE = 1/8" = 1'

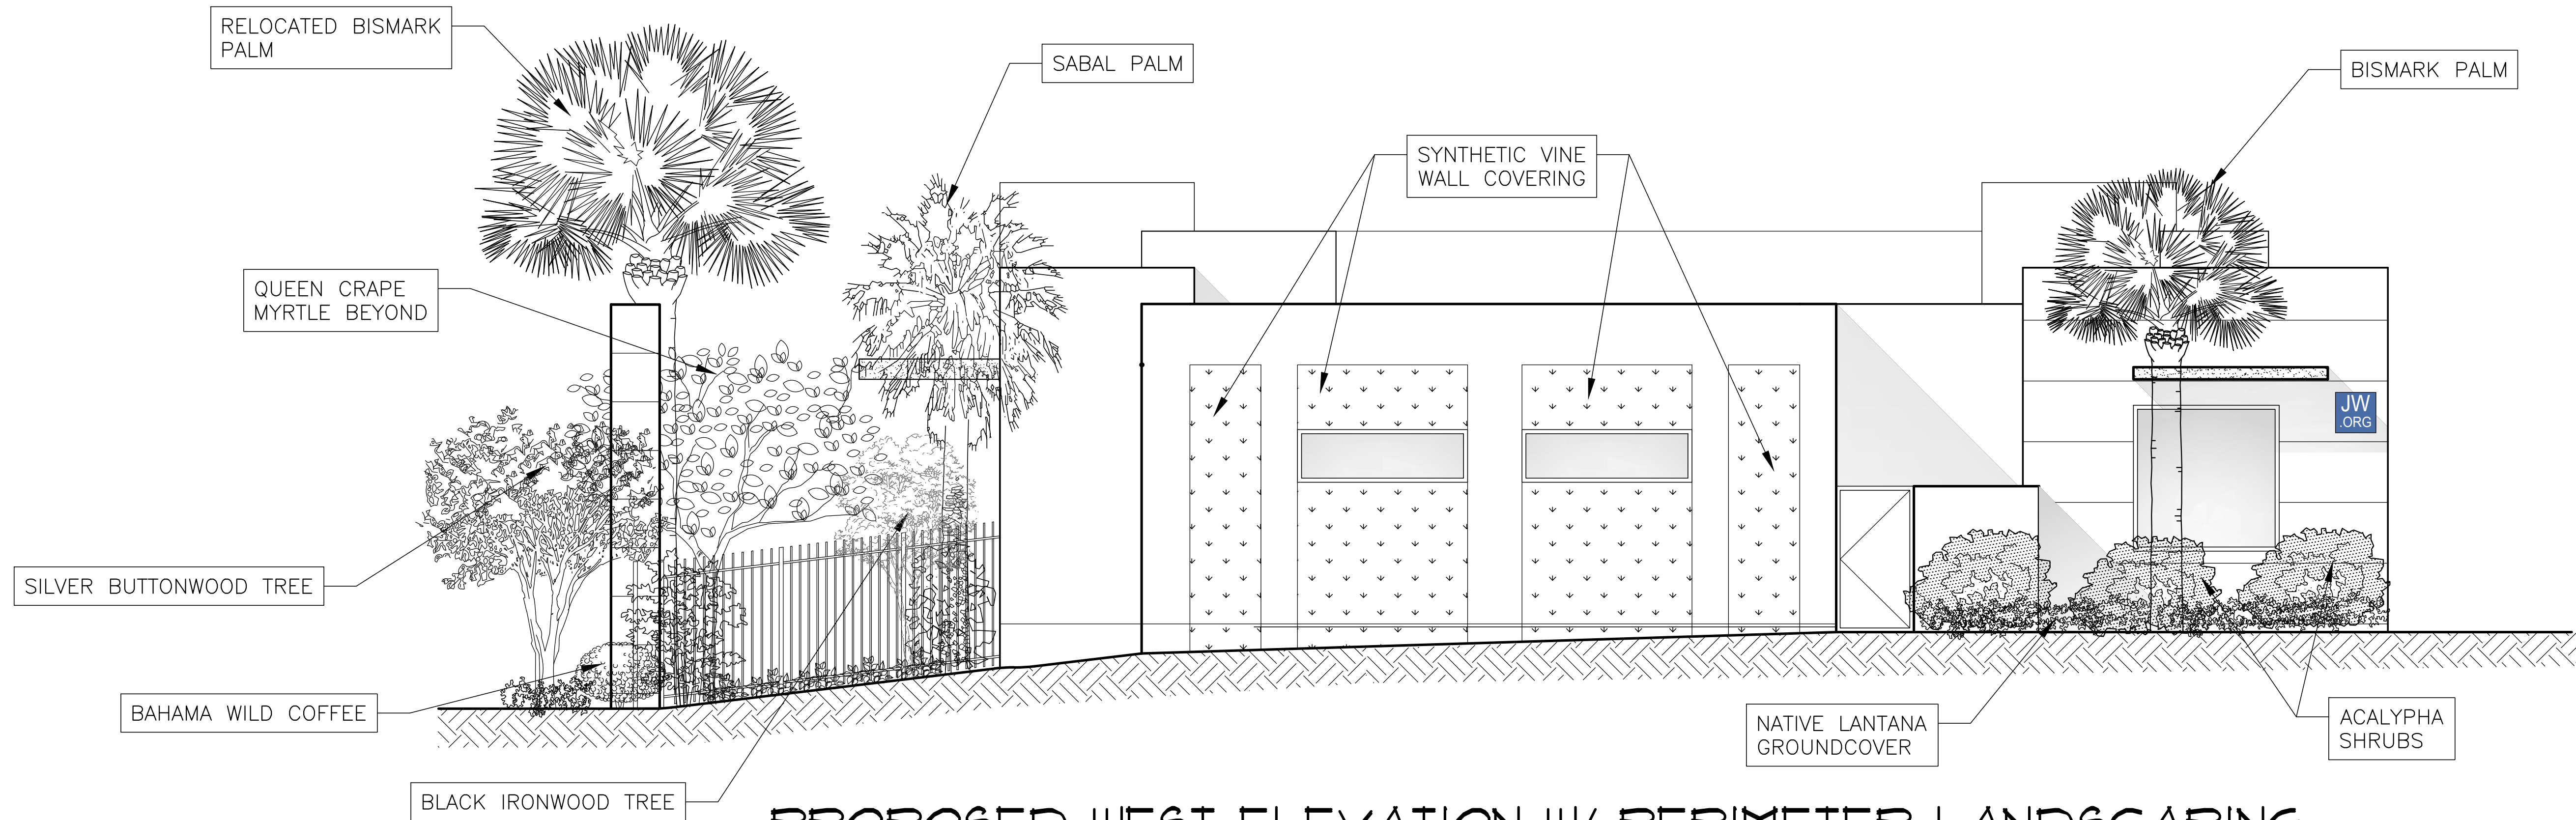

PROPOSED WEST ELEVATION W/ PERIMETER LANDSCAPING

SCALE = 1/8" = 1'


PROPOSED ELEVATION WITH PERIMETER LANDSCAPING

FINAL SUBMITTAL: 07.10.23

Revisions

NEW JW CONGREGATION BUILDING
JW CONGREGATION
300 WEST 40th STREET
MIAMI BEACH, FL 33140

J.C.D. ARCHITECT, Inc.
JUAN C. DAVID R. A. # 0015344
LEED ACCREDITED PROFESSIONAL
Design & Development
Architecture • Interiors • Planning • Construction
1385 Coral Way, Suite 404 Miami, FL 33145
Ph: (305) 285-4343 Fax: (305) 285-4330

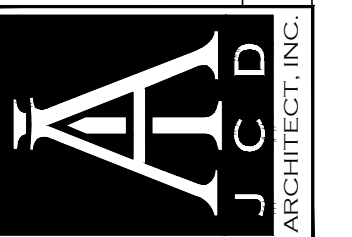

Job No.

Date : 11.13.23

Scale : SHOWN

Seal

AA-26001560

Sheet No.

DRB.7.8

PROPOSED NORTH ELEVATION W/ PERIMETER LANDSCAPING

SCALE = 3/32" = 1'

PROPOSED ELEVATION

WITH PERIMETER LANDSCAPING

FINAL SUBMITTAL: 07.10.23

Revisions

NEW JW CONGREGATION BUILDING
JW CONGREGATION
300 WEST 40th STREET
MIAMI BEACH, FL 33140

J.C.D. ARCHITECT , Inc.
JUAN C. DAVID R. A. # 0015344
LEED ACCREDITED PROFESSIONAL
Design & Development

Architecture

Interiors


Planning

Construction


1385 Coral Way, Suite 404 Miami, FL 33145
Ph: (305) 285-4343 Fax: (305) 285-4330

Job No.
Date : 11.13.23
Scale : SHOWN

Seal
AA-26001560
Sheet No.
DRB.7.9

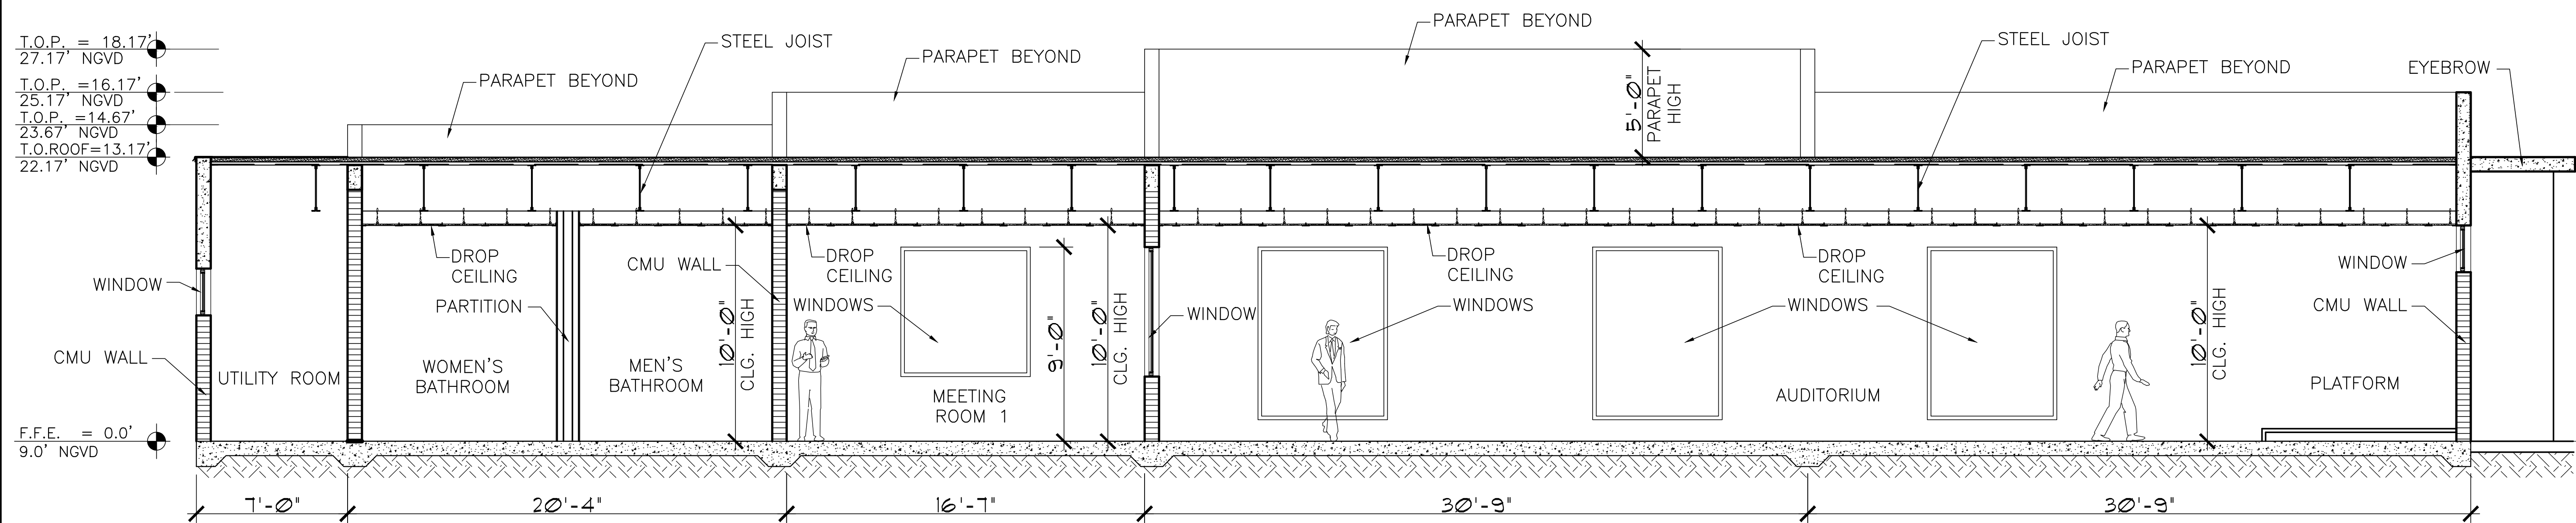

SECTION "A"
 SCALE = 1/8" = 1'

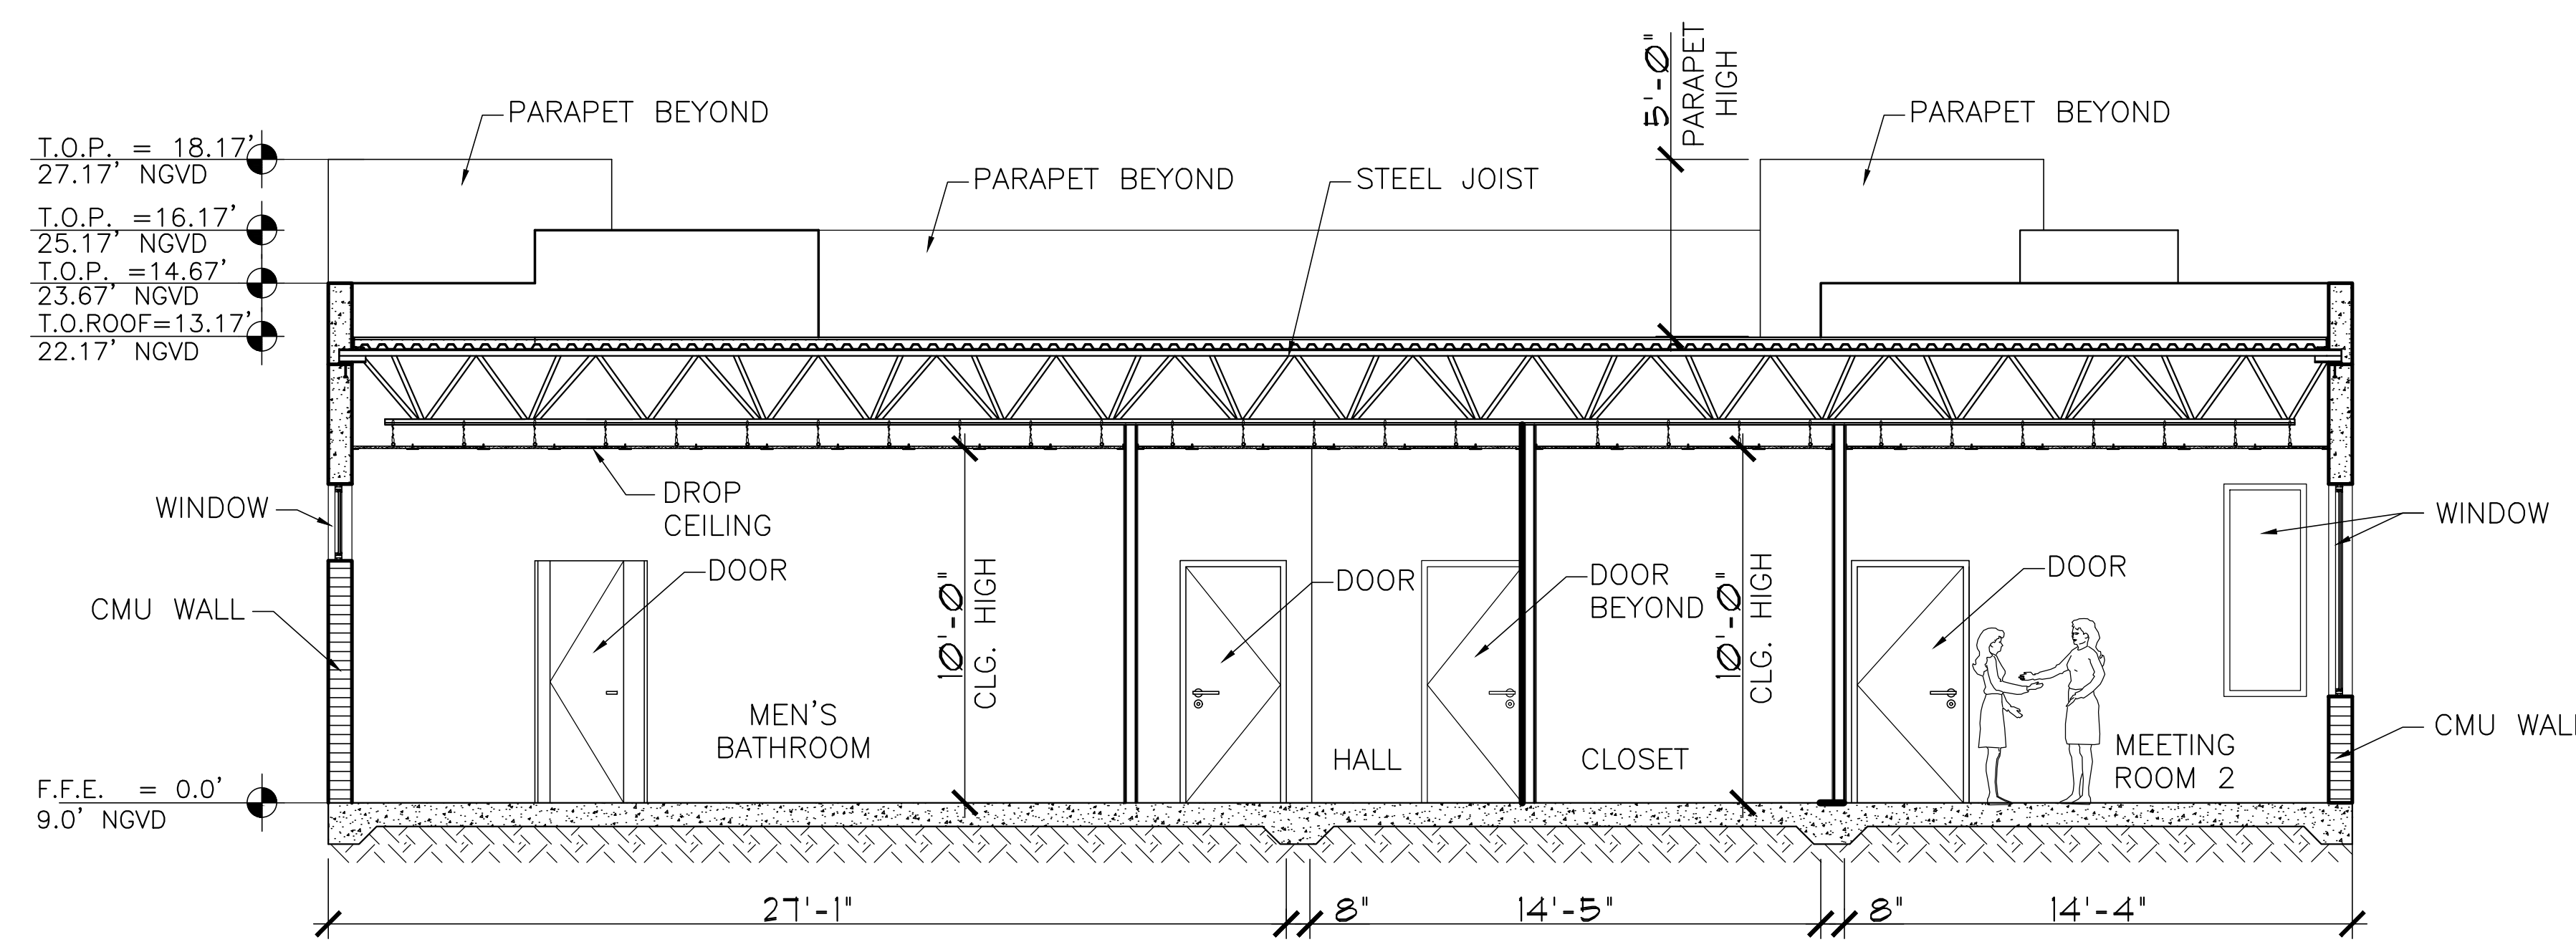

SECTION "B"
 SCALE = 1/8" = 1'

PROPOSED SECTIONS


FINAL SUBMITTAL: 07.10.23

Revisions

NEW JW CONGREGATION BUILDING
 JW CONGREGATION
 300 WEST 40th STREET
 MIAMI BEACH, FL 33140

J.C.D. ARCHITECT, Inc.
 JUAN C. DAVID R. A. # 0015344
 LEED ACCREDITED PROFESSIONAL
 Design & Development

Architecture Interiors Planning Construction
 1385 Coral Way, Suite 404 Miami, FL 33145
 Ph: (305) 285-4343 Fax: (305) 285-4330

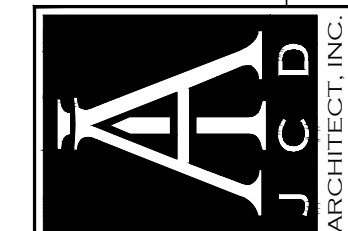

Job No.
Date : 06.20.23
Scale : SHOWN
Seal
AA-26001560
Sheet No.
DRB.8



VIEW # 1 (40TH STREET & PINETREE DRIVE)



VIEW # 2 (PARKING LOT - SOUTH VIEW)

RENDERING

FINAL SUBMITTAL: 07.10.23

Revisions	
NEW JW CONGREGATION BUILDING	
JW CONGREGATION	
300 WEST 40th STREET	
MIAMI BEACH, FL 33140	
J.C.D. ARCHITECT , Inc.	
JUAN C. DAVID R. A. # 0015344	
LEED ACCREDITED PROFESSIONAL	
Design & Development	
Architecture	Interiors
Planning	Construction
1385 Coral Way, Suite 404 Miami, FL 33145	
Ph: (305) 285-4343 Fax: (305) 285-4330	
Job No.	
Date : 06.20.23	
Scale : SHOWN	
Seal	
AA-26001560	
Sheet No.	
DRB.9	



VIEW # 3

VIEW # 3 (40TH STREET & SHERIDAN AVENUE)



VIEW # 4 (40TH STREET PEDESTRIAN ENTRANCE)

RENDERING

FINAL SUBMITTAL: 07.10.23

Revisions	
NEW JW CONGREGATION BUILDING	
JW CONGREGATION	
300 WEST 40th STREET	
MIAMI BEACH, FL 33140	
J.C.D. ARCHITECT , Inc.	
JUAN C. DAVID R. A. # 0015344	
LEED ACCREDITED PROFESSIONAL	
Design & Development	
Architecture	Interiors
Planning	Construction
1385 Coral Way, Suite 404 Miami, FL 33145	
Ph: (305) 285-4343 Fax: (305) 285-4330	
Job No.	
Date : 06.20.23	
Scale : SHOWN	
Seal	
AA-26001560	
Sheet No.	
DRB.9.1	



EXISTING BUILDING (EXTERIOR PHOTOS)

FINAL SUBMITTAL: 07.10.23

Revisions

NEW JW CONGREGATION BUILDING

JW CONGREGATION

300 WEST 40th STREET

MIAMI BEACH, FL 33140

J.C.D. ARCHITECT , Inc.
JUAN C. DAVID R. A. # 0015344

JUAN C. DAVID R. A. # 0015344


LEED ACCREDITED PROFESSIONAL

Design & Development

Architecture ■ Interiors ■ Planning ■ Construction

1385 Coral Way, Suite 404 Miami, FL 33145
Ph: (305) 285-4343 Fax: (305) 285-4330

Ph: (305) 285-4343 Fax: (305) 285-4330

 

Job No.

Date : 06.20.23


Scale : SHOWN

Seal

AA-26001560

Sheet No.

DRB.10

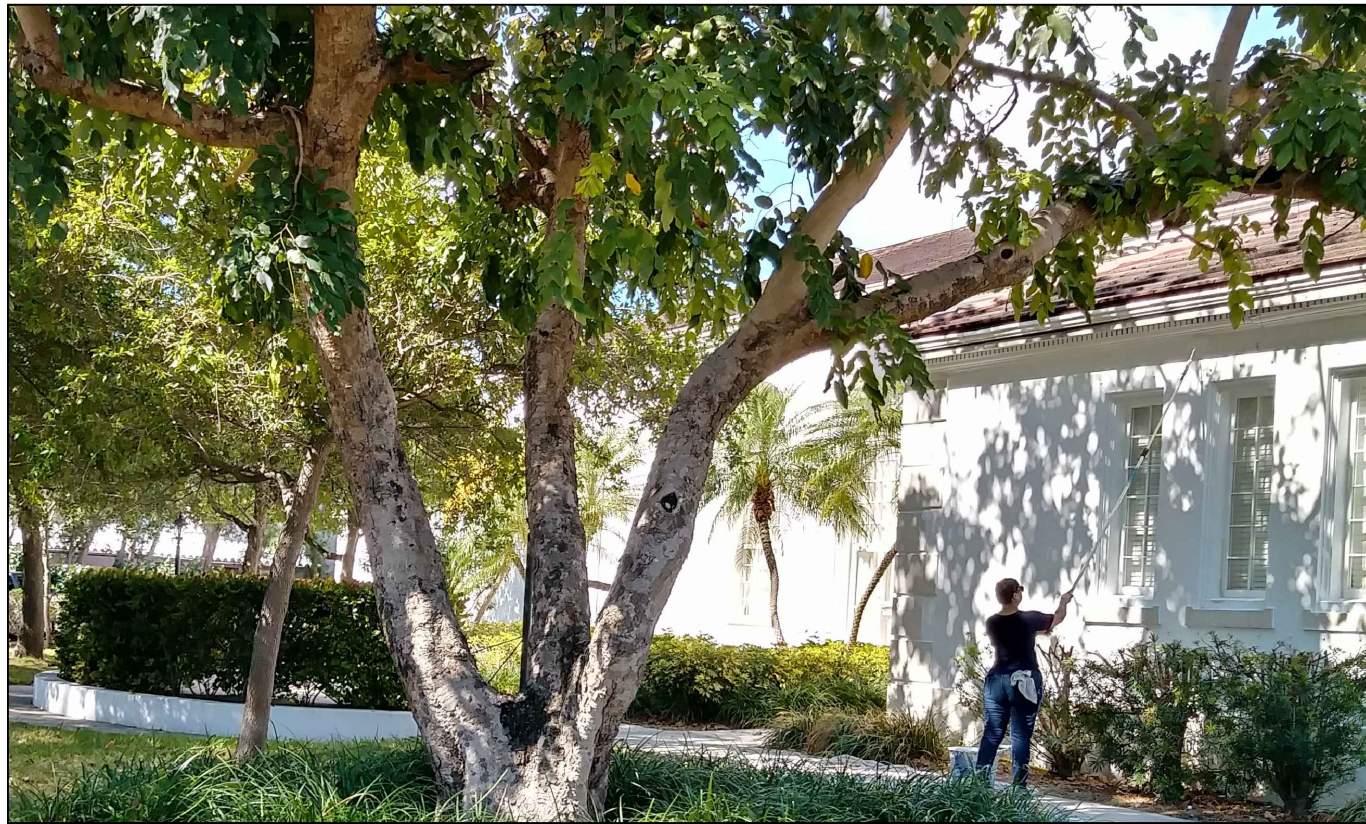

EXISTING BUILDING (EXTERIOR PHOTOS)

FINAL SUBMITTAL: 07.10.23

Revisions

NEW JW CONGREGATION BUILDING

JW CONGREGATION

300 WEST 40th STREET

MIAMI BEACH, FL 33140

J.C.D. ARCHITECT, Inc.

JUAN C. DAVID R. A. # 0015344


LEED ACCREDITED PROFESSIONAL

Design & Development

Architecture ■ Interiors ■ Planning ■ Construction

1385 Coral Way, Suite 404 Miami, FL 33145
Ph: (305) 285-4343 Fax: (305) 285-4330

Ph: (305) 285-4343 Fax: (305) 285-4330

 

Job No.

Date : 06.20.23


Scale : SHOWN

Seal

AA-26001560

Sheet No.

DRB.10.1

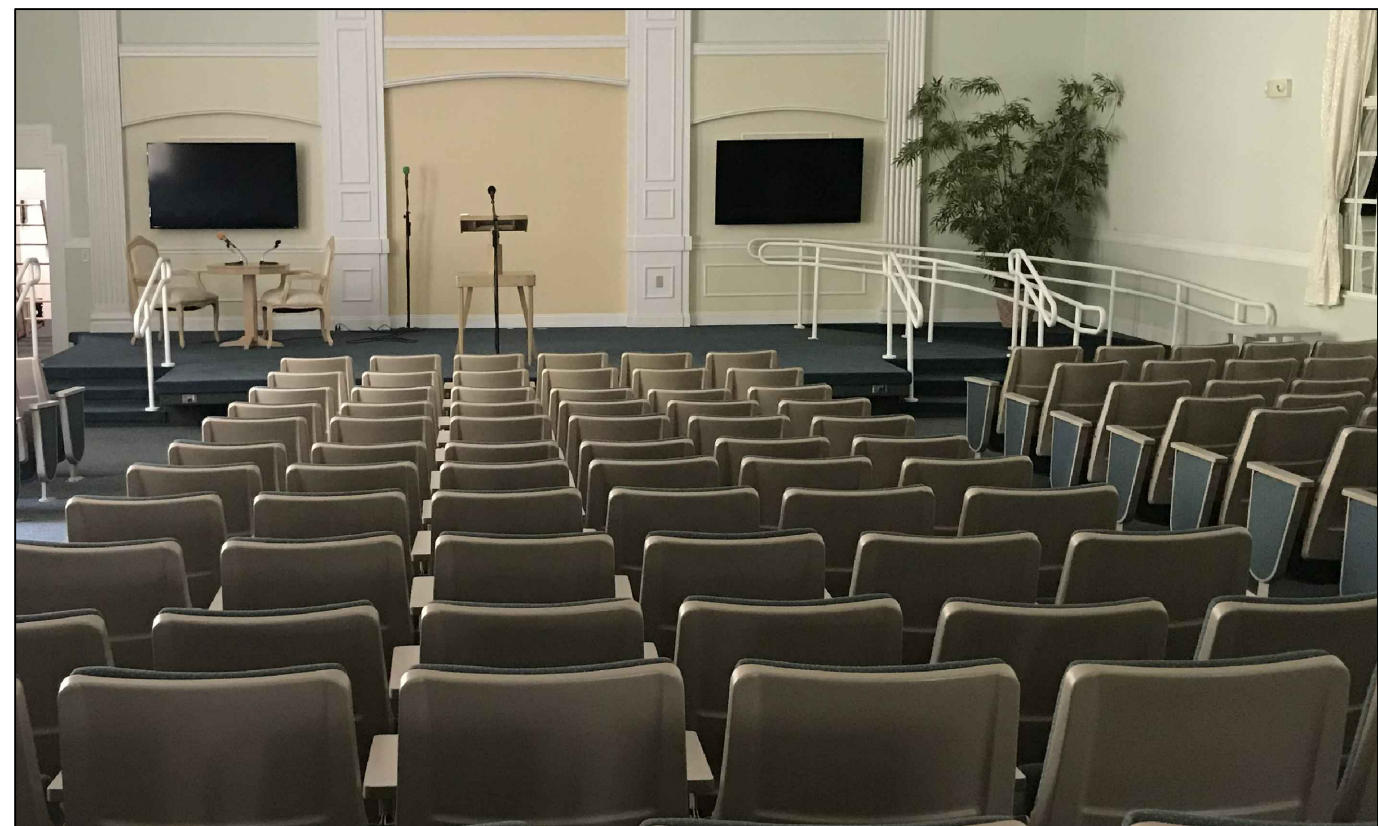

EXISTING BUILDING (INTERIOR PHOTOS)

FINAL SUBMITTAL: 07.10.23

Revisions

NEW JW CONGREGATION BUILDING

JW CONGREGATION

300 WEST 40th STREET

MIAMI BEACH, FL 33140

J.C.D. ARCHITECT, Inc.

JUAN C. DAVID R. A. # 0015344


LEED ACCREDITED PROFESSIONAL

Design & Development

Architecture	Interiors	Planning	Construction

1385 Coral Way, Suite 404 Miami, FL 33145
Ph: (305) 285-4343 Fax: (305) 285-4330

Ph: (305) 285-4343 Fax: (305) 285-4330

 

Job No.

Date : 06.20.23


Scale : SHOWN

Seal

AA-26001560

Sheet No.

DRB.10.2

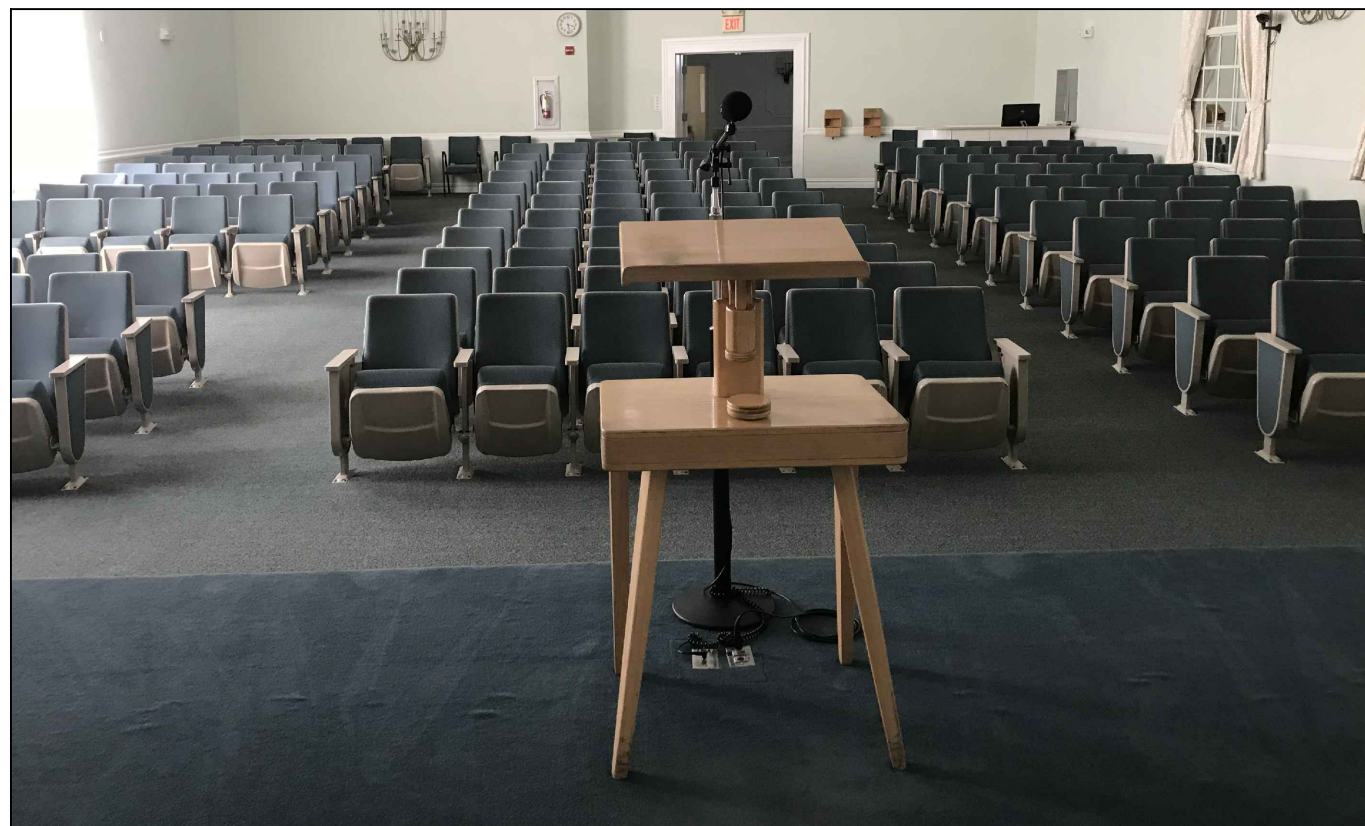

EXISTING BUILDING (INTERIOR PHOTOS)

FINAL SUBMITTAL: 07.10.23

Revisions

NEW JW CONGREGATION BUILDING
JW CONGREGATION
300 WEST 40th STREET
MIAMI BEACH, FL 33140

J.C.D. ARCHITECT , Inc.
JUAN C. DAVID R. A. # 0015344
LEED ACCREDITED PROFESSIONAL
Design & Development

Architecture	Interiors	Planning	Construction
1395 Coral Way, Suite 404 Miami, FL 33145			
Ph. (305) 285-4343 Fax: (305) 285-4330			




Job No.
Date : 06.20.23
Scale : SHOWN


Seal	
AA-26001560	
Sheet No.	
DRB.10.3	



SOUTH HALL ENTRY (FIRST FLOOR)

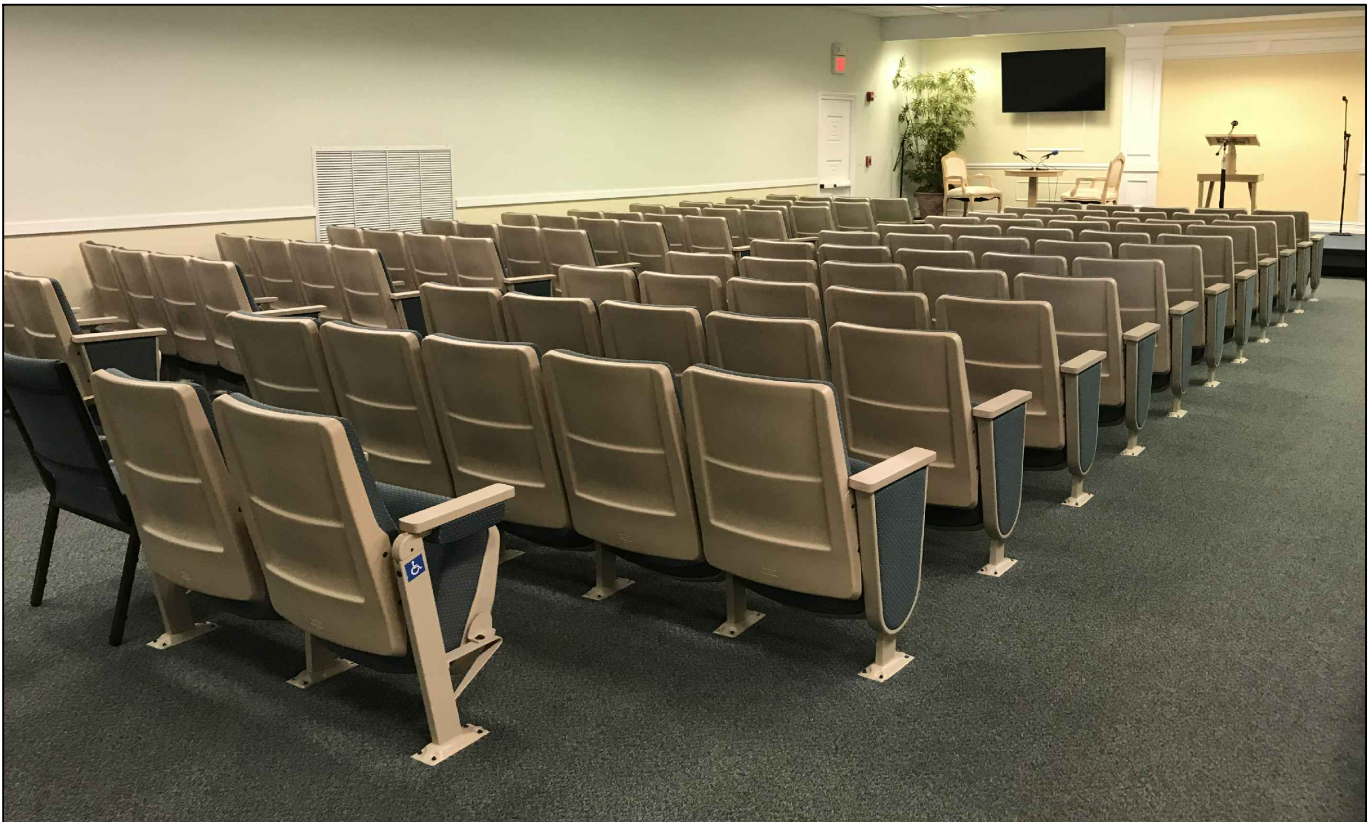

SOUTH HALL (FIRST FLOOR)

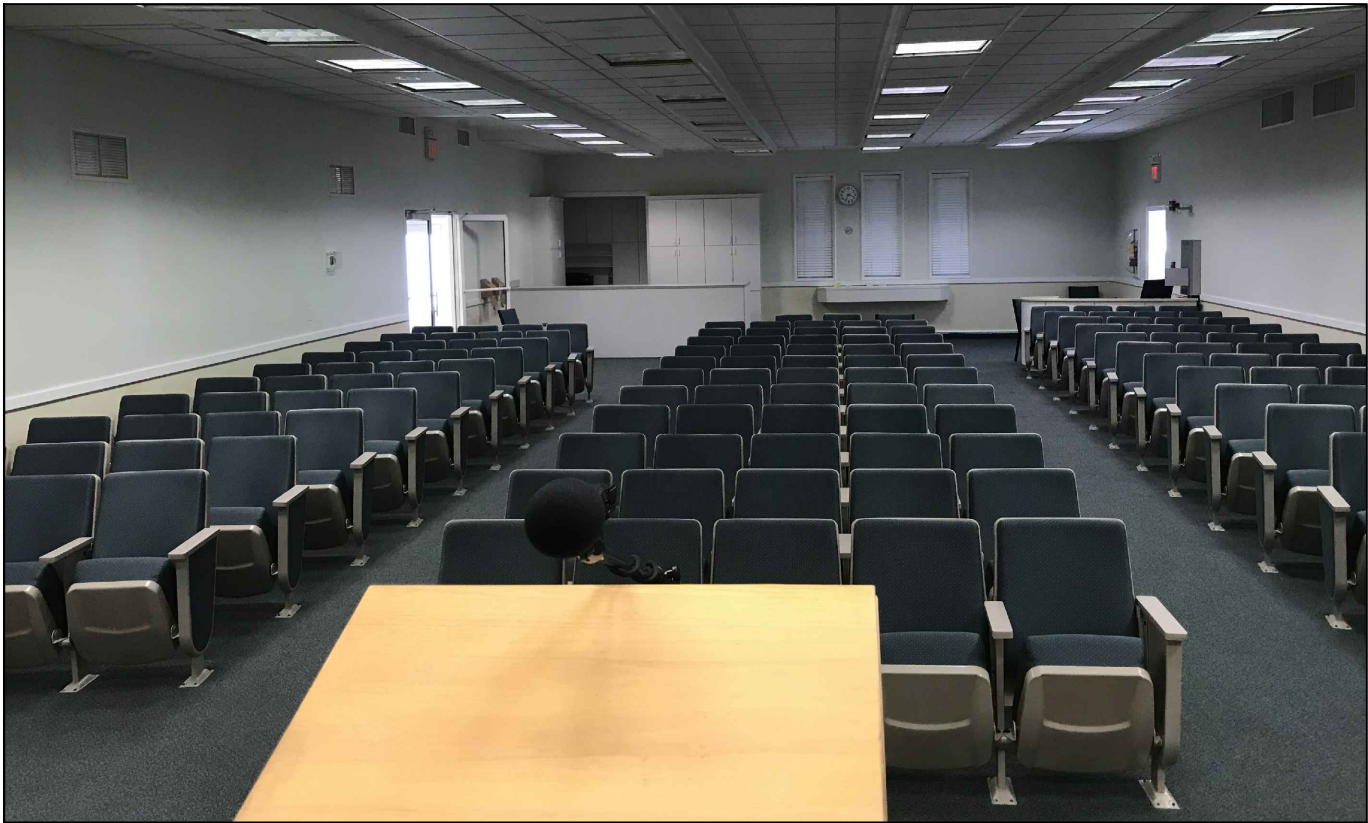

SOUTH HALL (FIRST FLOOR)



CLASSROOM # 1 (FIRST FLOOR)


EXISTING BUILDING (INTERIOR PHOTOS)

FINAL SUBMITTAL: 07.10.23

Revisions


NEW JW CONGREGATION BUILDING
JW CONGREGATION
300 WEST 40th STREET
MIAMI BEACH, FL 33140

J.C.D. ARCHITECT, Inc.
JUAN C. DAVID R. A. # 0015344
LEED ACCREDITED PROFESSIONAL
Design & Development
Architecture ■ Interiors ■ Planning ■ Construction
1385 Coral Way, Suite 404 Miami, FL 33145
Ph: (305) 285-4343 Fax: (305) 285-4330

 


Job No.
Date : 06.20.23
Scale : SHOWN

Seal
AA-26001560
Sheet No.
DRB.10.4

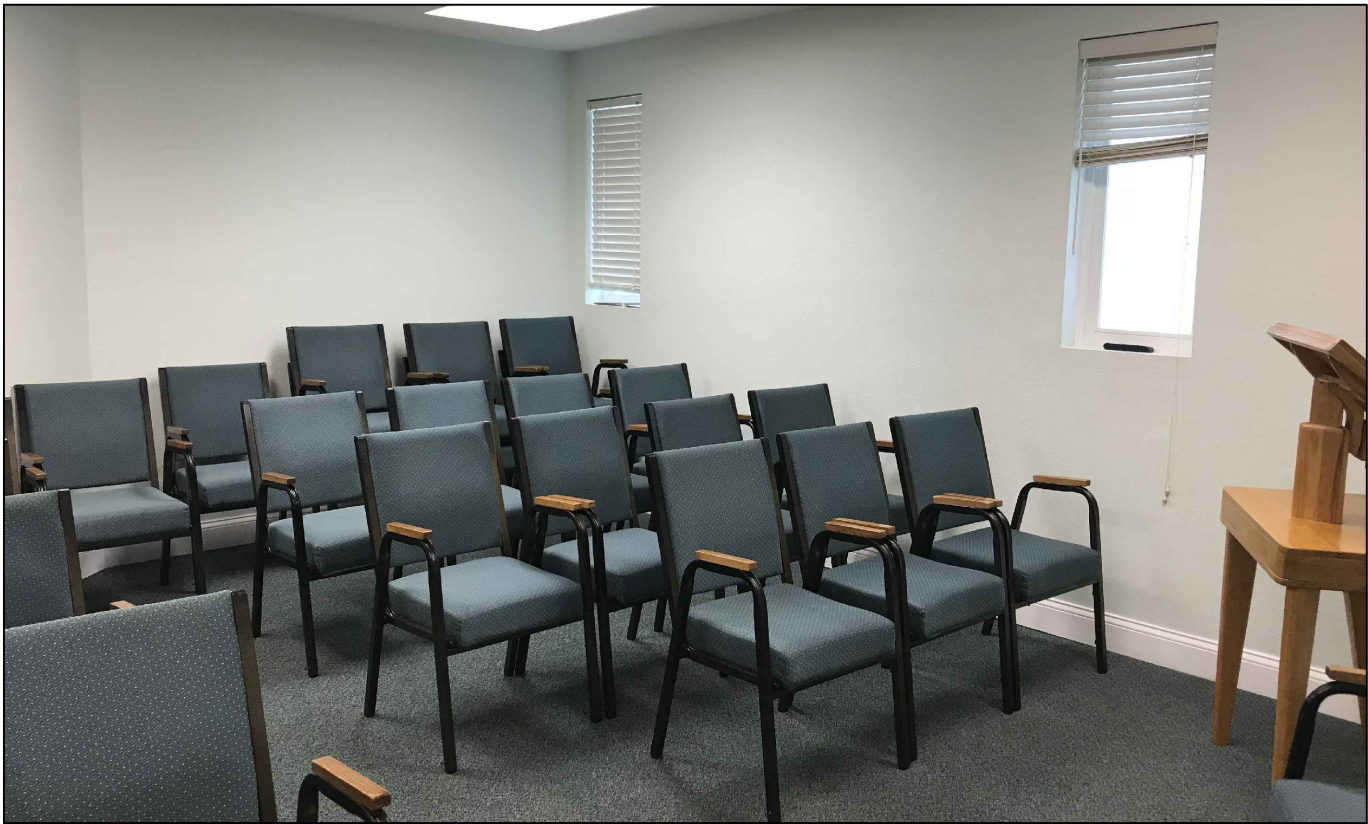

CLASSROOM # 2 (FIRST FLOOR)

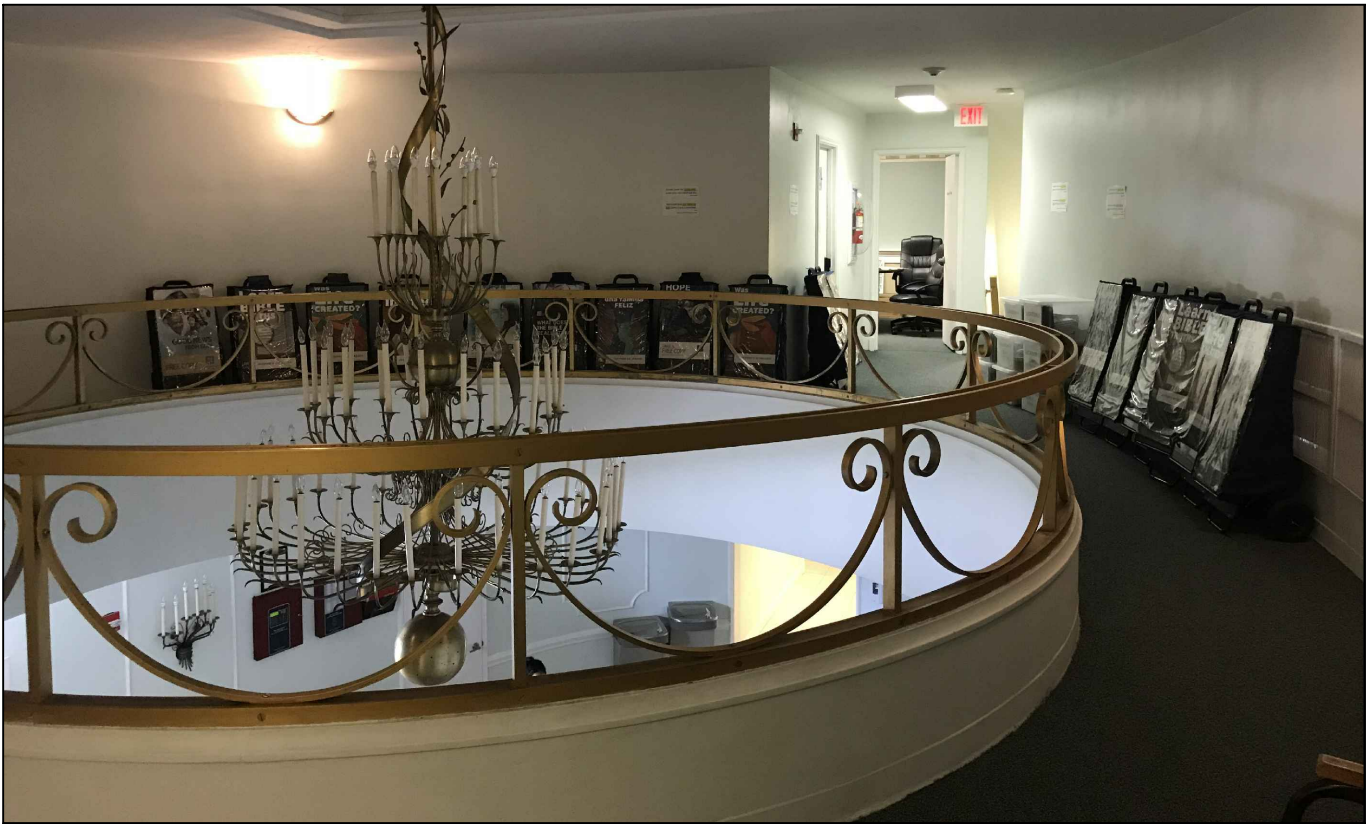

FOYER (SECOND FLOOR)



MEETING ROOM (SECOND FLOOR)



OFFICE (SECOND FLOOR)

EXISTING BUILDING (INTERIOR PHOTOS)

FINAL SUBMITTAL: 07.10.23

Revisions

NEW JW CONGREGATION BUILDING

JW CONGREGATION

300 WEST 40th STREET

MIAMI BEACH, FL 33140

J.C.D. ARCHITECT , Inc.

JUAN C. DAVID R. A. # 0015344

LEED ACCREDITED PROFESSIONAL

Design & Development

A

J.C.D.

ARCHITECT, INC.

Architecture

Interiors

Planning

Construction

Job No.

Date : 06.20.23

Scale : SHOWN

Seal

AA-26001560

Sheet No.

DRB.10.5

1385 Coral Way, Suite 404 Miami, FL 33145
Ph: (305) 285-4343 Fax: (305) 285-4330




#1 = 300 WEST 40TH ST, MIAMI BEACH, FL 33140 - SUBJECT PROP.



#2 = 3765 SHERIDAN AVE, MIAMI BEACH, FL 33140



#3 = 3757 SHERIDAN AVE, MIAMI BEACH, FL 33140

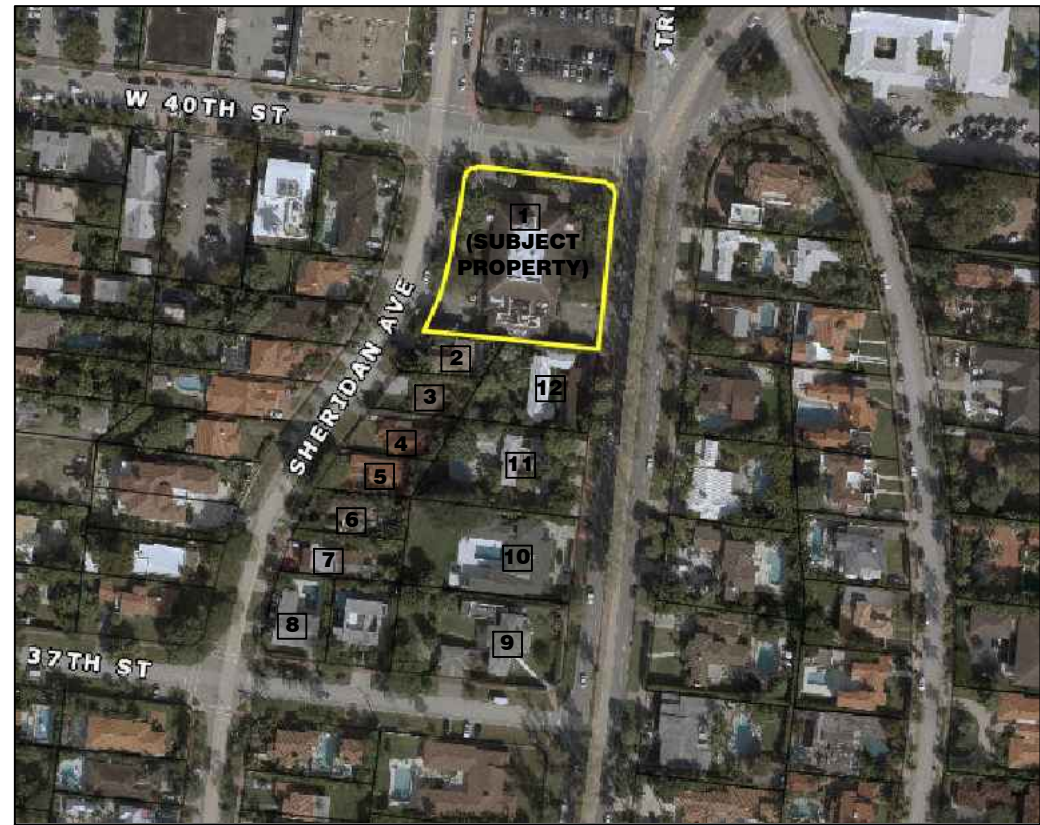

NEIGHBORHOOD AREA MAP

NEIGHBORHOOD CONTEXT STUDY

FINAL SUBMITTAL: 07.10.23

Revisions	
NEW JW CONGREGATION BUILDING JW CONGREGATION 300 WEST 40th STREET MIAMI BEACH, FL 33140	
J.C.D. ARCHITECT , Inc. JUAN C. DAVID R. A. # 0015344 LEED ACCREDITED PROFESSIONAL Design & Development	Architecture Interiors Planning Construction 1385 Coral Way, Suite 404 Miami, FL 33145 Ph: (305) 285-4343 Fax: (305) 285-4330
J.C.D. ARCHITECT, INC.	
Job No. _____	
Date : 06.20.23	
Scale : SHOWN	
Seal	
AA-26001560	
Sheet No.	
DRB.11	




#4 = 3747 SHERIDAN AVE, MIAMI BEACH, FL 33140



#5 = 3739 SHERIDAN AVE, MIAMI BEACH, FL 33140



#6 = 3725 SHERIDAN AVE, MIAMI BEACH, FL 33140

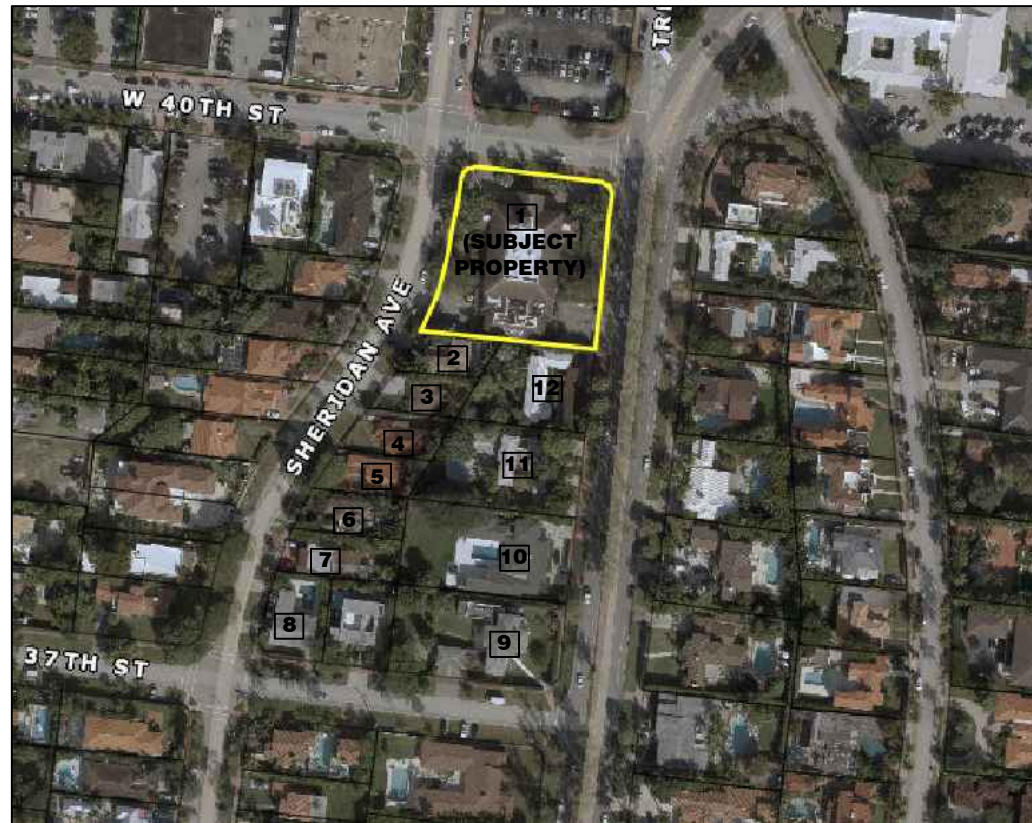

NEIGHBORHOOD AREA MAP

NEIGHBORHOOD CONTEXT STUDY

FINAL SUBMITTAL: 07.10.23

Revisions

NEW JW CONGREGATION BUILDING

JW CONGREGATION

300 WEST 40th STREET

MIAMI BEACH, FL 33140


J.C.D. ARCHITECT, Inc.

JUAN C. DAVID R. A. # 0015344

LEED ACCREDITED PROFESSIONAL

Design & Development

Architecture Interiors Planning Construction
1385 Coral Way, Suite 404 Miami, FL 33145
Ph: (305) 285-4343 Fax: (305) 285-4330

 

Job No.

Date : 06.20.23

Scale : SHOWN

Seal

AA-26001560

Sheet No.

DRB.11.1




#7 = 3719 SHERIDAN AVE, MIAMI BEACH, FL 33140



#8 = 3711 SHERIDAN AVE, MIAMI BEACH, FL 33140



#9 = 3700 PINE TREE DR, MIAMI BEACH, FL 33140

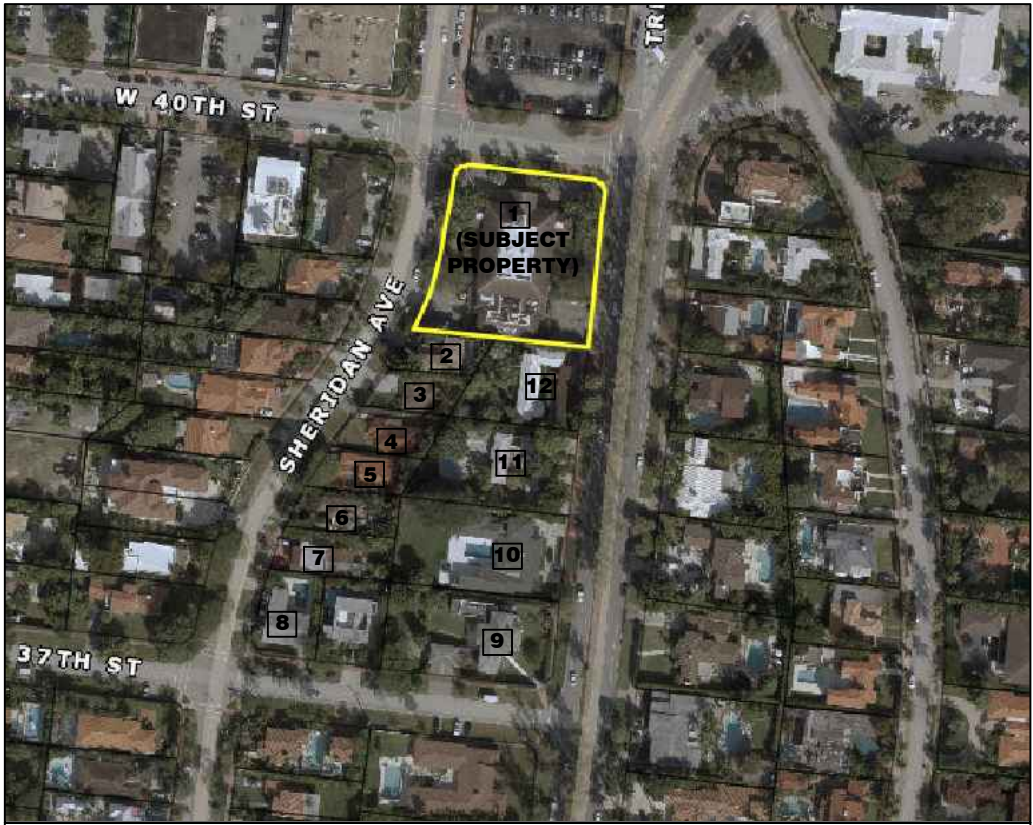

NEIGHBORHOOD AREA MAP

NEIGHBORHOOD CONTEXT STUDY

FINAL SUBMITTAL: 07.10.23

Revisions			
NEW JW CONGREGATION BUILDING JW CONGREGATION 300 WEST 40th STREET MIAMI BEACH, FL 33140			
J.C.D. ARCHITECT , Inc. JUAN C. DAVID R. A. # 0015344 LEED ACCREDITED PROFESSIONAL Design & Development		Architecture Interiors Planning Construction 1385 Coral Way, Suite 404 Miami, FL 33145 Ph: (305) 285-4343 Fax: (305) 285-4330	
Job No. _____ Date : 06.20.23 Scale : SHOWN			
Seal AA-26001560 Sheet No. DRB.11.2			




#10= 3724 PINE TREE DR, MIAMI BEACH, FL 33140



#11 = 3738 PINE TREE DR, MIAMI BEACH, FL 33140



#12 = 3756 PINE TREE DR, MIAMI BEACH, FL 33140

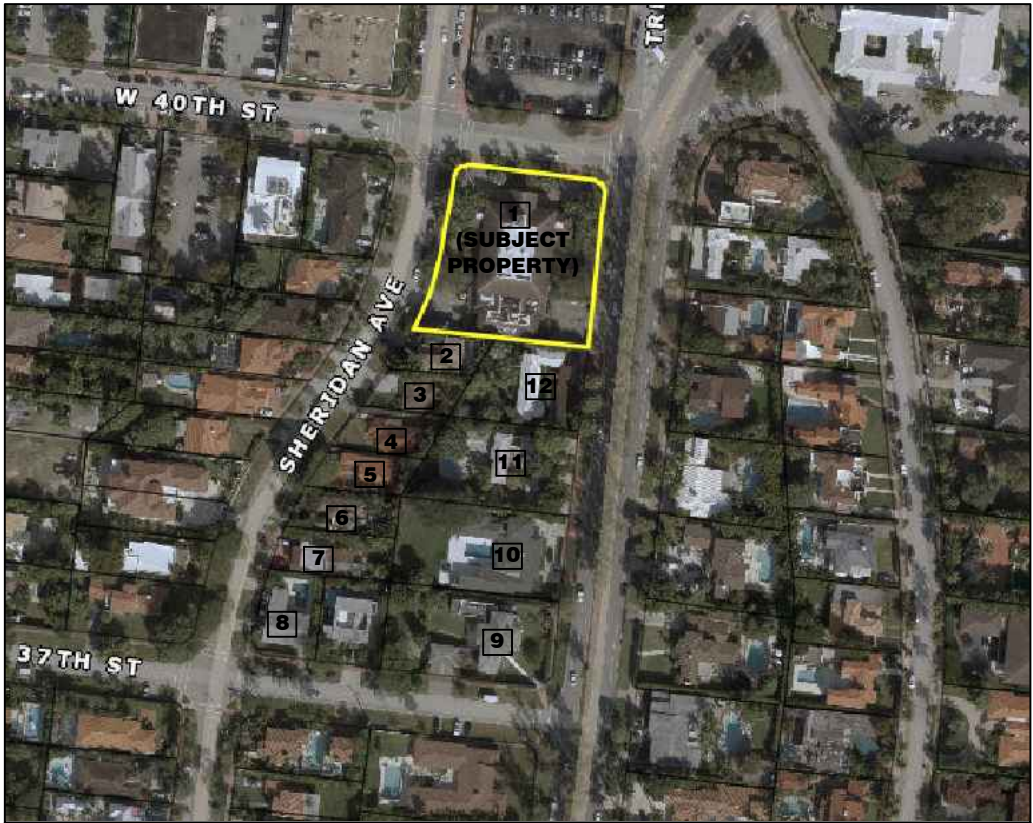

NEIGHBORHOOD AREA MAP


NEIGHBORHOOD CONTEXT STUDY

FINAL SUBMITTAL: 07.10.23

Revisions


NEW JW CONGREGATION BUILDING
JW CONGREGATION
300 WEST 40th STREET
MIAMI BEACH, FL 33140

J.C.D. ARCHITECT , Inc.
JUAN C. DAVID R. A. # 0015344
LEED ACCREDITED PROFESSIONAL
Design & Development
Architecture ■ Interiors ■ Planning ■ Construction
1385 Coral Way, Suite 404 Miami, FL 33145
Ph: (305) 285-4343 Fax: (305) 285-4330

 


Job No.
Date : 06.20.23
Scale : SHOWN


Seal
AA-26001560
Sheet No.
DRB.11.3

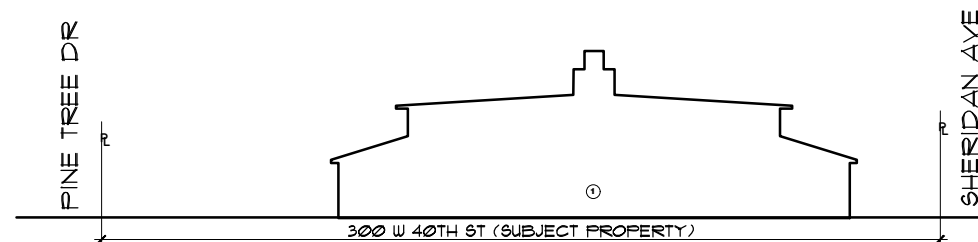


EXISTING PROPERTY NORTH ELEVATION (W 40TH ST)
SCALE : N.T.S.

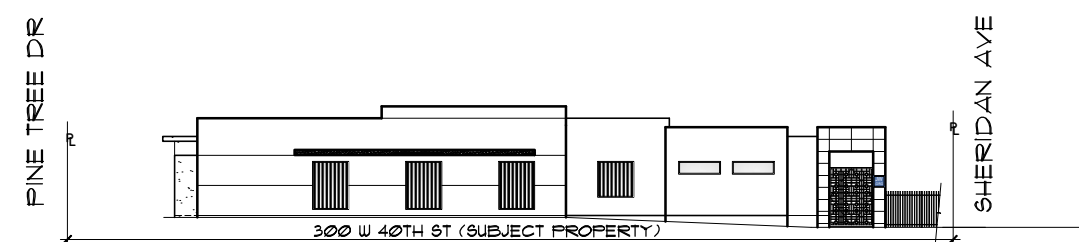


PROPOSED PROPERTY NORTH ELEVATION (W 40TH ST)
SCALE : N.T.S.

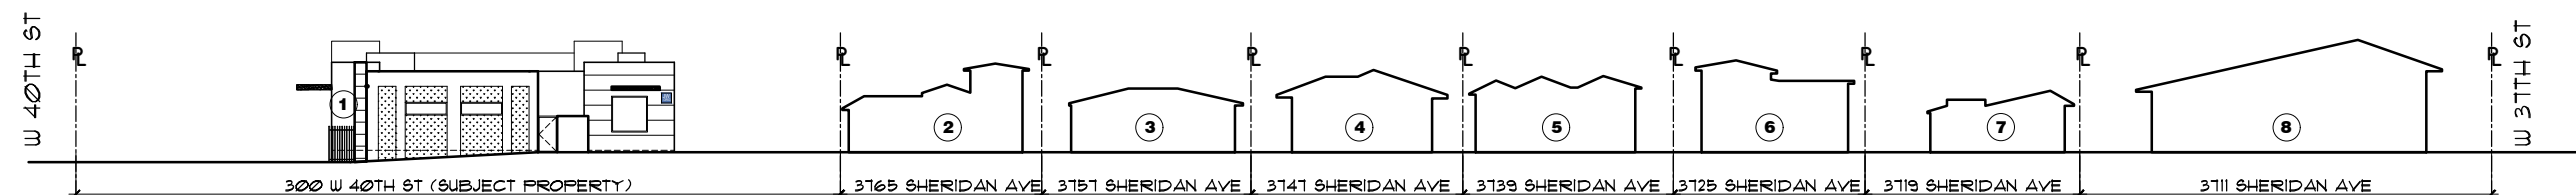


EAST ELEVATION (SHERIDAN AVE)
SCALE : N.T.S.

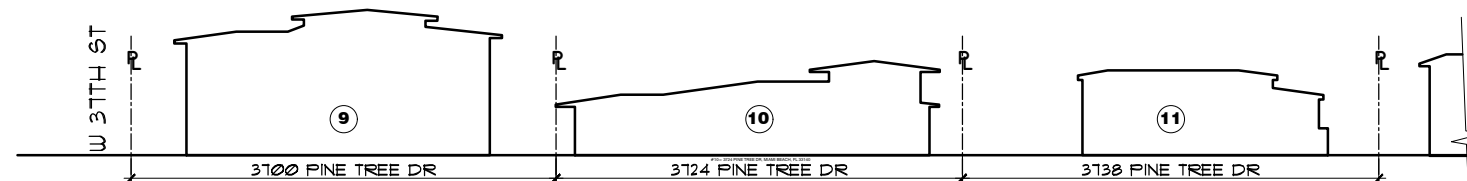

WEST ELEVATION (PINE TREE DR)
SCALE : N.T.S.

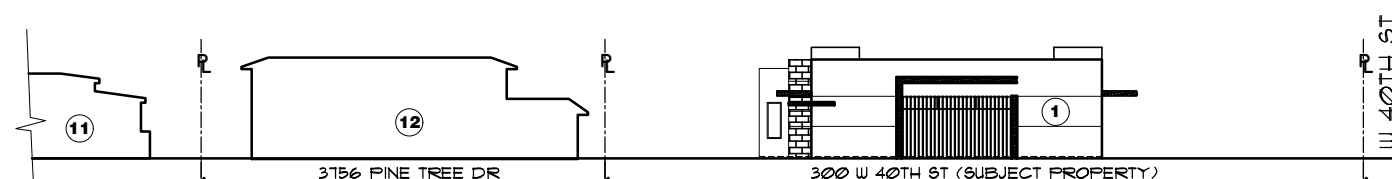

WEST ELEVATION (PINE TREE DR) (Cont.)
SCALE : N.T.S.

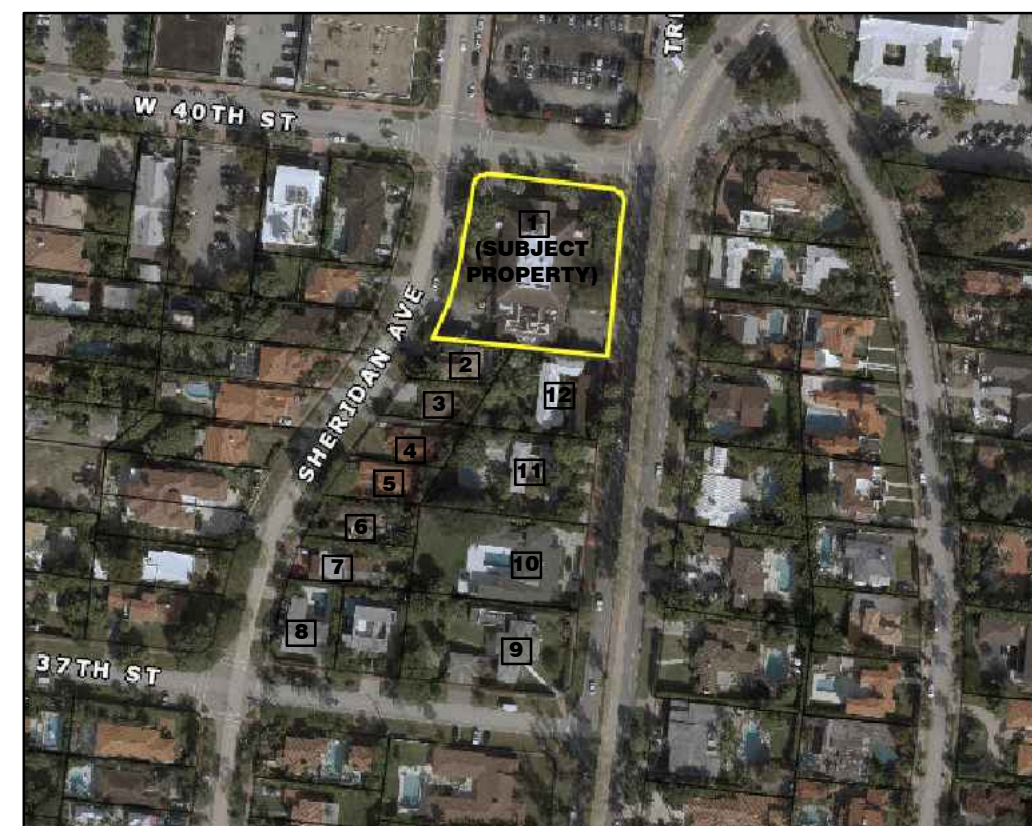

NEIGHBORHOOD AREA MAP

CONTEXTUAL ELEVATION LINE DRAWINGS

FINAL SUBMITTAL: 07.10.23

Revisions

NEW JW CONGREGATION BUILDING

JW CONGREGATION

300 WEST 40th STREET

MIAMI BEACH, FL 33140

J.C.D. ARCHITECT , Inc.


JUAN C. DAVID R. A. # 0015344

LEED ACCREDITED PROFESSIONAL

Design & Development

Architecture Interiors Planning Construction

1385 Coral Way, Suite 404 Miami, FL 33145
Ph: (305) 285-4343 Fax: (305) 285-4330

 

Job No.

Date : 06.20.23

Scale : SHOWN

Seal

AA-26001560

Sheet No.

DRB.12