

HPB FINAL SUBMITTAL
02-02-2018

CASE N.HPB18-0186

ARCHITECTURAL PLANS AND EXHIBITS

EXISTING

* SEE ATTACHED DOCUMENT *DRAWING LIST* FOR A DETAILED LIST OF DRAWINGS INCLUDED IN THIS PDF

PROJECT: **M002_7845 ATLANTIC WAY**
ADDRESS: 7845 Atlantic Way, Altos del Mar District, 33141, Miami Beach (FL)

CLIENT: Farid Suleman, Loxodonta Ventures LLC

Orlando Comas, ASLA
LANDSCAPE ARCHITECT
State License #LA0001565
4990 SW 72 Avenue, Suite 100
Miami, FL., 33155
Email: ocomas@bellsouth.net

LANDSCAPE CONSULTANT

STRUCTURE CONSULTANT


MEP CONSULTANT

ARCH USA INC
State License #AA26003564
2800 BISCAYNE BOULEVARD SUITE 730
MIAMI (FL) 33137

ARCHITECT

ARCH USA INC
State License #AA26003564
2800 BISCAYNE BOULEVARD SUITE 730
MIAMI (FL) 33137
www.a2plus.green

PHASE	PRIMARY TECHNICAL DISCIPLINE		DRAWING No.	DRAWING CONTENT	
SCHEME DESIGN	ARCH PLANS AND EXHIBITS		AE-00	COVER SHEET EXISTING	
JOB	DRAWN BY	CHECKED BY	DATE	SCALE	PDF NAME
M002	TMH	TMH	02-02-2018		02-02-2018 PLANS EXISTING
© All rights reserved. These drawings and specifications and the copyright therein are the property of ARCH USA and must not be used, reproduced or copied wholly or in part without the written permission of ARCH USA.					

 

PROPERTY ADDRESS
FOLIO No. 02-3202-004-0180
7845 ATLANTIC WAY
MIAMI BEACH, FL, 33141

CLOSE-UP LOCATION PLAN
APPROX. RADIUS 250 FT



Orlando Comas, ASLA
LANDSCAPE ARCHITECT
State License #LA0001565
4990 SW 72 Avenue, Suite 100
Miami, FL., 33155
Email: ocomas@bellsouth.net


MEP CONSULTANT

LANDSCAPE CONSULTANT

ARCH USA INC
State License #AA26003564
 2800 BISCAYNE BOULEVARD SUITE 730
 MIAMI (FL) 33137
 www.a2plus.green

PHASE		PRIMARY TECHNICAL DISCIPLINE		DRAWING No.	DRAWING CONTENT
SCHEME DESIGN		ARCH PLANS AND EXHIBITS		AE-LM-01	LOCATION MAP
JOB	DRAWN BY	CHECKED BY	DATE	SCALE	PDF NAME
M002	TMH	TMH	02-02-2018	GRAPHIC	02-02-2018 LOCATION MAP

© All rights reserved. These drawings and specifications and the copyright therein are the property of ARCH USA and must not be used, reproduced or copied wholly or in part without the written permission of ARCH USA.

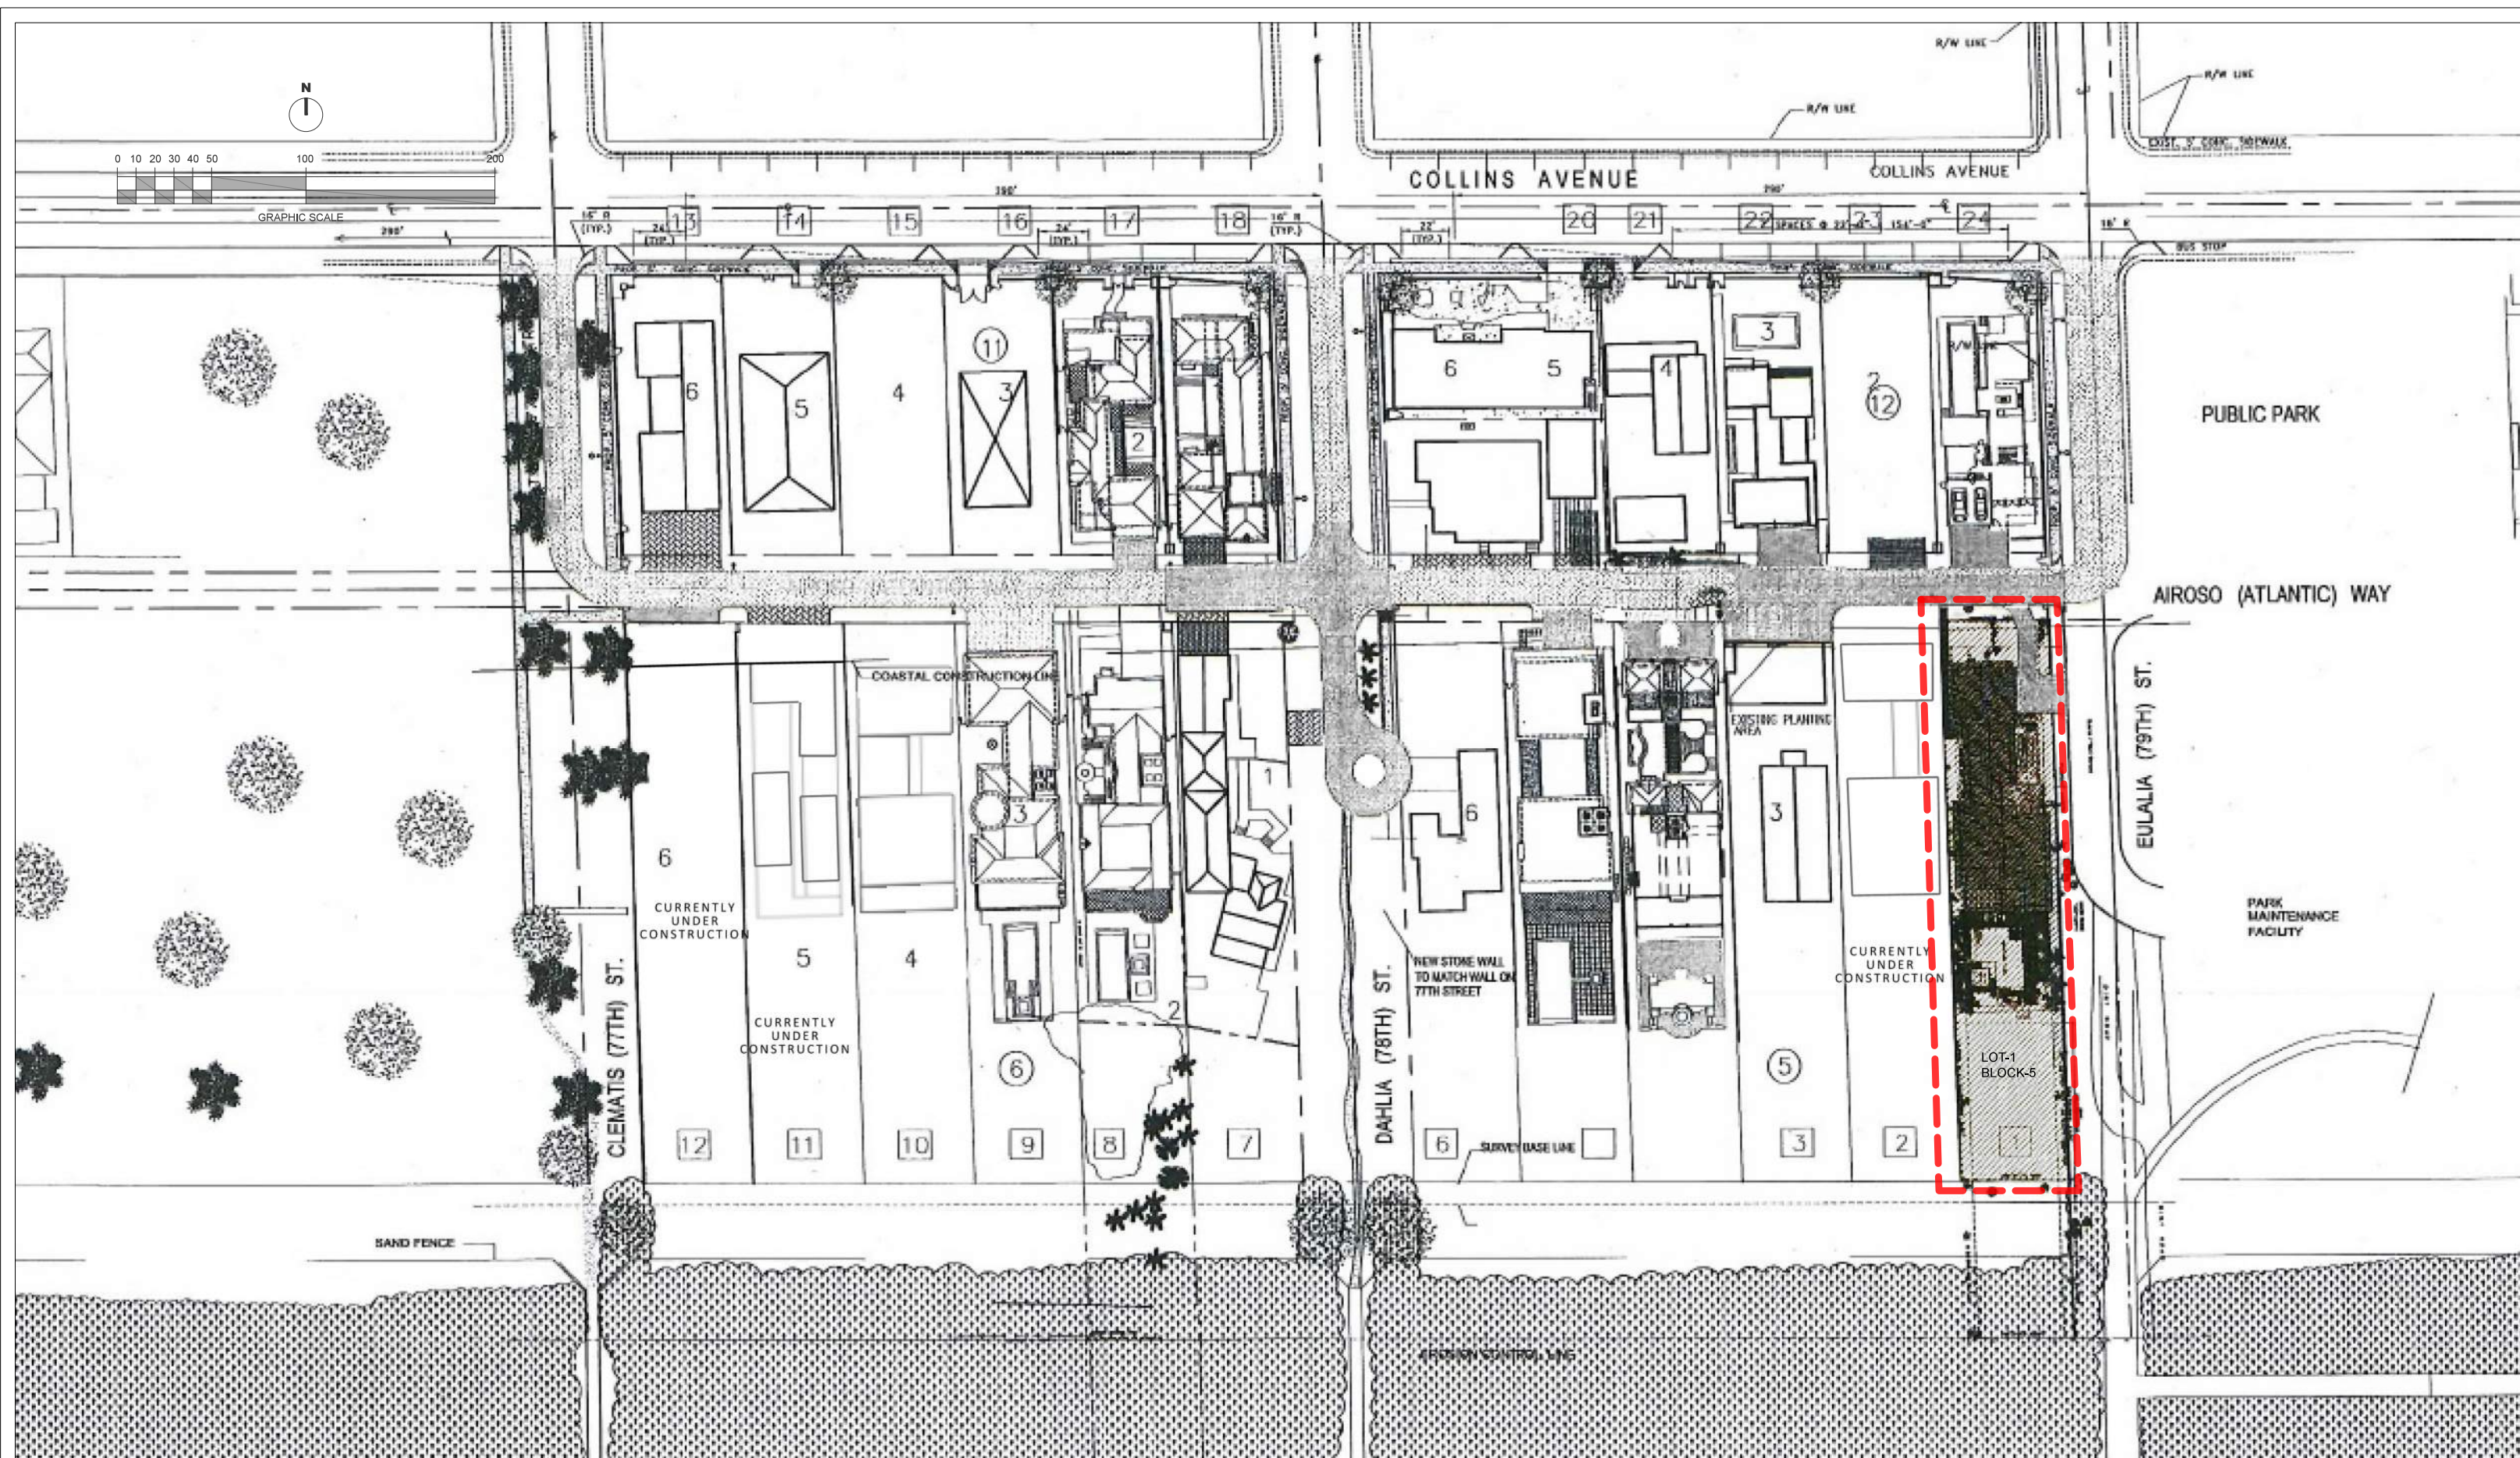

PROJECT: M002_7845 ATLANTIC WAY
ADDRESS: 7845 Atlantic Way, Altos del Mar District, 33141, Miami Beach (FL)

CLIENT: Farid Suleman, Loxodonta Ventures LLC

Orlando Comas, ASLA
LANDSCAPE ARCHITECT
State License #LA0001565
4990 SW 72 Avenue, Suite 100
Miami, FL., 33155
Email: ocomas@bellsouth.net

LANDSCAPE CONSULTANT

STRUCTURE CONSULTANT

MEP CONSULTANT

ARCHITECT

ARCH USA INC
State License #AA26003564
2800 BISCAYNE BOULEVARD SUITE 730
MIAMI (FL) 33137
www.a2plus.green

PHASE	PRIMARY TECHNICAL DISCIPLINE	DRAWING No.	DRAWING CONTENT
SCHEME DESIGN	ARCH PLANS AND EXHIBITS	AE-LP-01	LOCATION PLAN
JOB	DRAWN BY	CHECKED BY	DATE
M002	TMH	TMH	02-02-2018
			SCALE
			GRAPHIC
			PDF NAME
			02-02-2018 PLANS EXISTING

© All rights reserved. These drawings and specifications and the copyright therein are the property of ARCH USA and must not be used, reproduced or copied wholly or in part without the written permission of ARCH USA.



Image n.1




Image n.2



Image n.3



Image n.4

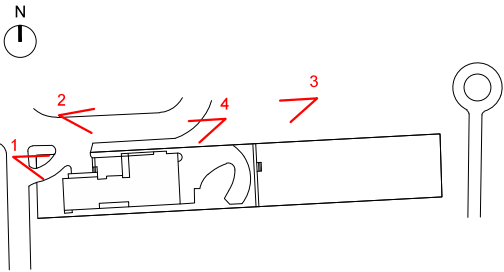

KEY PLAN (out of scale)

PROJECT: **M002_7845 ATLANTIC WAY**
ADDRESS: 7845 Atlantic Way, Altos del Mar District, 33141, Miami Beach (FL)

CLIENT: Farid Suleman, Loxodonta Ventures LLC

Orlando Comas, ASLA
LANDSCAPE ARCHITECT
State License #LA0001565
4990 SW 72 Avenue, Suite 100
Miami, FL., 33155
Email: ocomas@bellsouth.net

LANDSCAPE CONSULTANT

STRUCTURE CONSULTANT

MEP CONSULTANT

ARCHITECT

ARCH USA INC
State License #AA26003564
2800 BISCAYNE BOULEVARD SUITE 730
MIAMI (FL) 33137
www.a2plus.green

PHASE		PRIMARY TECHNICAL DISCIPLINE		DRAWING No.	DRAWING CONTENT
SCHEME DESIGN		ARCH PLANS AND EXHIBITS		AE-P-01	CURRENT PHOTOGRAPHS
JOB	DRAWN BY	CHECKED BY	DATE	SCALE	PDF NAME
M002	TMH	TMH	02-02-2018		02-02-2018 PLANS EXISTING

© All rights reserved. These drawings and specifications and the copyright therein are the property of ARCH USA and must not be used, reproduced or copied wholly or in part without the written permission of ARCH USA.



Image n.5




Image n.6



Image n.7



Image n.8

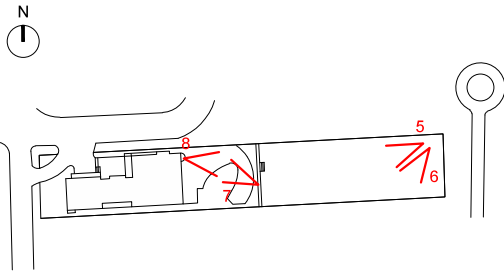

KEY PLAN (out of scale)

PROJECT: **M002_7845 ATLANTIC WAY**
ADDRESS: 7845 Atlantic Way, Altos del Mar District, 33141, Miami Beach (FL)

CLIENT: Farid Suleman, Loxodonta Ventures LLC

Orlando Comas, ASLA
LANDSCAPE ARCHITECT
State License #LA0001565
4990 SW 72 Avenue, Suite 100
Miami, FL., 33155
Email: ocomas@bellsouth.net

LANDSCAPE CONSULTANT

STRUCTURE CONSULTANT

MEP CONSULTANT

ARCHITECT

ARCH USA INC
State License #AA26003564
2800 BISCAYNE BOULEVARD SUITE 730
MIAMI (FL) 33137

www.a2plus.green

PHASE		PRIMARY TECHNICAL DISCIPLINE		DRAWING No.	DRAWING CONTENT
SCHEME DESIGN		ARCH PLANS AND EXHIBITS		AE-P-02	CURRENT PHOTOGRAPHS
JOB	DRAWN BY	CHECKED BY	DATE	SCALE	PDF NAME
M002	TMH	TMH	02-02-2018		02-02-2018 PLANS EXISTING

© All rights reserved. These drawings and specifications and the copyright therein are the property of ARCH USA and must not be used, reproduced or copied wholly or in part without the written permission of ARCH USA.



Image n.9




Image n.10



Image n.11



Image n.12

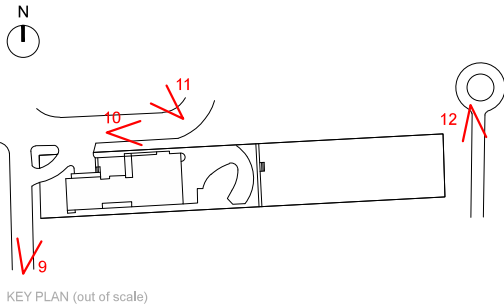

KEY PLAN (out of scale)

PROJECT: **M002_7845 ATLANTIC WAY**
ADDRESS: 7845 Atlantic Way, Altos del Mar District, 33141, Miami Beach (FL)

CLIENT: Farid Suleman, Loxodonta Ventures LLC

Orlando Comas, ASLA
LANDSCAPE ARCHITECT
State License #LA0001565
4990 SW 72 Avenue, Suite 100
Miami, FL., 33155
Email: ocomas@bellsouth.net

STRUCTURE CONSULTANT

MEP CONSULTANT

ARCHITECT

ARCH USA INC
State License #AA26003564
2800 BISCAYNE BOULEVARD SUITE 730
MIAMI (FL) 33137
www.a2plus.green

PHASE		PRIMARY TECHNICAL DISCIPLINE		DRAWING No.	DRAWING CONTENT
SCHEME DESIGN		ARCH PLANS AND EXHIBITS		AE-P-03	CURRENT PHOTOGRAPHS
JOB	DRAWN BY	CHECKED BY	DATE	SCALE	PDF NAME
M002	TMH	TMH	02-02-2018		02-02-2018 PLANS EXISTING


© All rights reserved. These drawings and specifications and the copyright therein are the property of ARCH USA and must not be used, reproduced or copied wholly or in part without the written permission of ARCH USA.



Image n.13



Image n.14

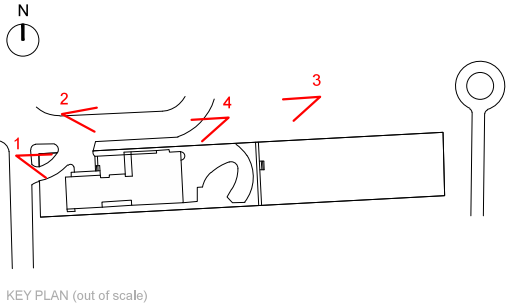

PROJECT: **M002_7845 ATLANTIC WAY**
ADDRESS: 7845 Atlantic Way, Altos del Mar District, 33141, Miami Beach (FL)

CLIENT: Farid Suleman, Loxodonta Ventures LLC

Orlando Comas, ASLA
LANDSCAPE ARCHITECT
State License #**LA0001565**
4990 SW 72 Avenue, Suite 100
Miami, FL., 33155
Email: ocomas@bellsouth.net

LANDSCAPE CONSULTANT

STRUCTURE CONSULTANT


MEP CONSULTANT

ARCHITECT

ARCH USA INC
State License #**AA26003564**
2800 BISCAYNE BOULEVARD SUITE 730
MIAMI (FL) 33137
www.a2plus.green

PHASE	PRIMARY TECHNICAL DISCIPLINE		DRAWING No.	DRAWING CONTENT
SCHEME DESIGN	ARCH PLANS AND EXHIBITS		AE-P-04	CURRENT PHOTOGRAPHS
JOB	DRAWN BY	CHECKED BY	DATE	SCALE
M002	TMH	TMH	02-02-2018	
				PDF NAME
				02-02-2018 PLANS EXISTING

© All rights reserved. These drawings and specifications and the copyright therein are the property of ARCH USA and must not be used, reproduced or copied wholly or in part without the written permission of ARCH USA.

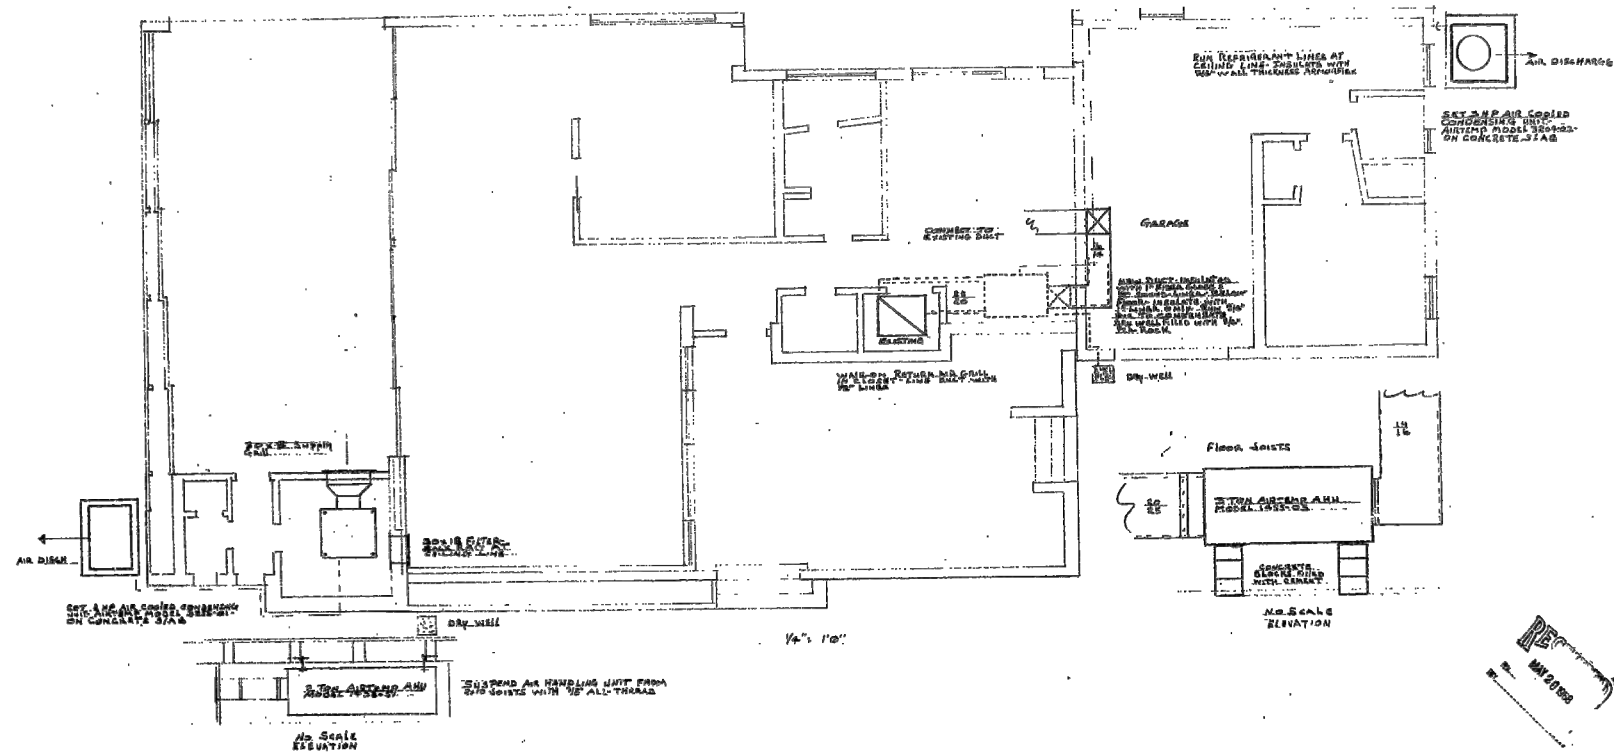

80294 AC1-1

PROJECT: M002_7845 ATLANTIC WAY
ADDRESS: 7845 Atlantic Way, Altos del Mar District, 33141, Miami Beach (FL)

CLIENT: Farid Suleman, Loxodonta Ventures LLC

Orlando Comas, ASLA
LANDSCAPE ARCHITECT
State License #LA0001565
4990 SW 72 Avenue, Suite 100
Miami, FL., 33155
Email: ocomas@bellsouth.net

LANDSCAPE CONSULTANT

STRUCTURE CONSULTANT

MEP CONSULTANT

ARCHITECT

ARCH USA INC
State License #AA26003564
2800 BISCAYNE BOULEVARD SUITE 730
MIAMI (FL) 33137
www.a2plus.green

PHASE		PRIMARY TECHNICAL DISCIPLINE		DRAWING No.	DRAWING CONTENT
SCHEME DESIGN		ARCH PLANS AND EXHIBITS		AE-CD-01	CONDITION DRAWINGS
JOB	DRAWN BY	CHECKED BY	DATE	SCALE	PDF NAME
M002			02-02-2018	UNKNOWN	02-02-2018 PLANS EXISTING

© All rights reserved. These drawings and specifications and the copyright therein are the property of ARCH USA and must not be used, reproduced or copied wholly or in part without the written permission of ARCH USA.



PROJECT: M002_7845 ATLANTIC WAY
ADDRESS: 7845 Atlantic Way, Altos del Mar District, 33141, Miami Beach (FL)

CLIENT: Farid Suleman, Loxodonta Ventures LLC

Orlando Comas, ASLA
LANDSCAPE ARCHITECT
State License #LA0001565
4990 SW 72 Avenue, Suite 100
Miami, FL., 33155
Email: ocomas@bellsouth.net

LANDSCAPE CONSULTANT

STRUCTURE CONSULTANT

MEP CONSULTANT

ARCH USA INC
State License #AA26003564
2800 BISCAYNE BOULEVARD SUITE 730
MIAMI (FL) 33137
www.a2plus.green

ARCHITECT

PHASE		PRIMARY TECHNICAL DISCIPLINE		DRAWING No.	DRAWING CONTENT
SCHEME DESIGN		ARCH PLANS AND EXHIBITS		AE-CD-02	CONDITION DRAWINGS
JOB	DRAWN BY	CHECKED BY	DATE	SCALE	PDF NAME
M002			02-02-2018	UNKNOWN	02-02-2018 PLANS EXISTING

© All rights reserved. These drawings and specifications and the copyright therein are the property of ARCH USA and must not be used, reproduced or copied wholly or in part without the written permission of ARCH USA.



PROJECT: M002_7845 ATLANTIC WAY
ADDRESS: 7845 Atlantic Way, Altos del Mar District, 33141, Miami Beach (FL)

CLIENT: Farid Suleman, Loxodonta Ventures LLC

Orlando Comas, ASLA
LANDSCAPE ARCHITECT
State License #LA0001565
4990 SW 72 Avenue, Suite 100
Miami, FL., 33155
Email: ocomas@bellsouth.net

LANDSCAPE CONSULTANT

STRUCTURE CONSULTANT


MEP CONSULTANT

ARCHITECT

ARCH USA INC
State License #AA26003564
2800 BISCAYNE BOULEVARD SUITE 730
MIAMI (FL) 33137
www.a2plus.green

PHASE		PRIMARY TECHNICAL DISCIPLINE		DRAWING No.	DRAWING CONTENT
SCHEME DESIGN		ARCH PLANS AND EXHIBITS		AE-CD-03	CONDITION DRAWINGS
JOB	DRAWN BY	CHECKED BY	DATE	SCALE	PDF NAME
M002			02-02-2018	UNKNOWN	02-02-2018 PLANS EXISTING

© All rights reserved. These drawings and specifications and the copyright therein are the property of ARCH USA and must not be used, reproduced or copied wholly or in part without the written permission of ARCH USA.

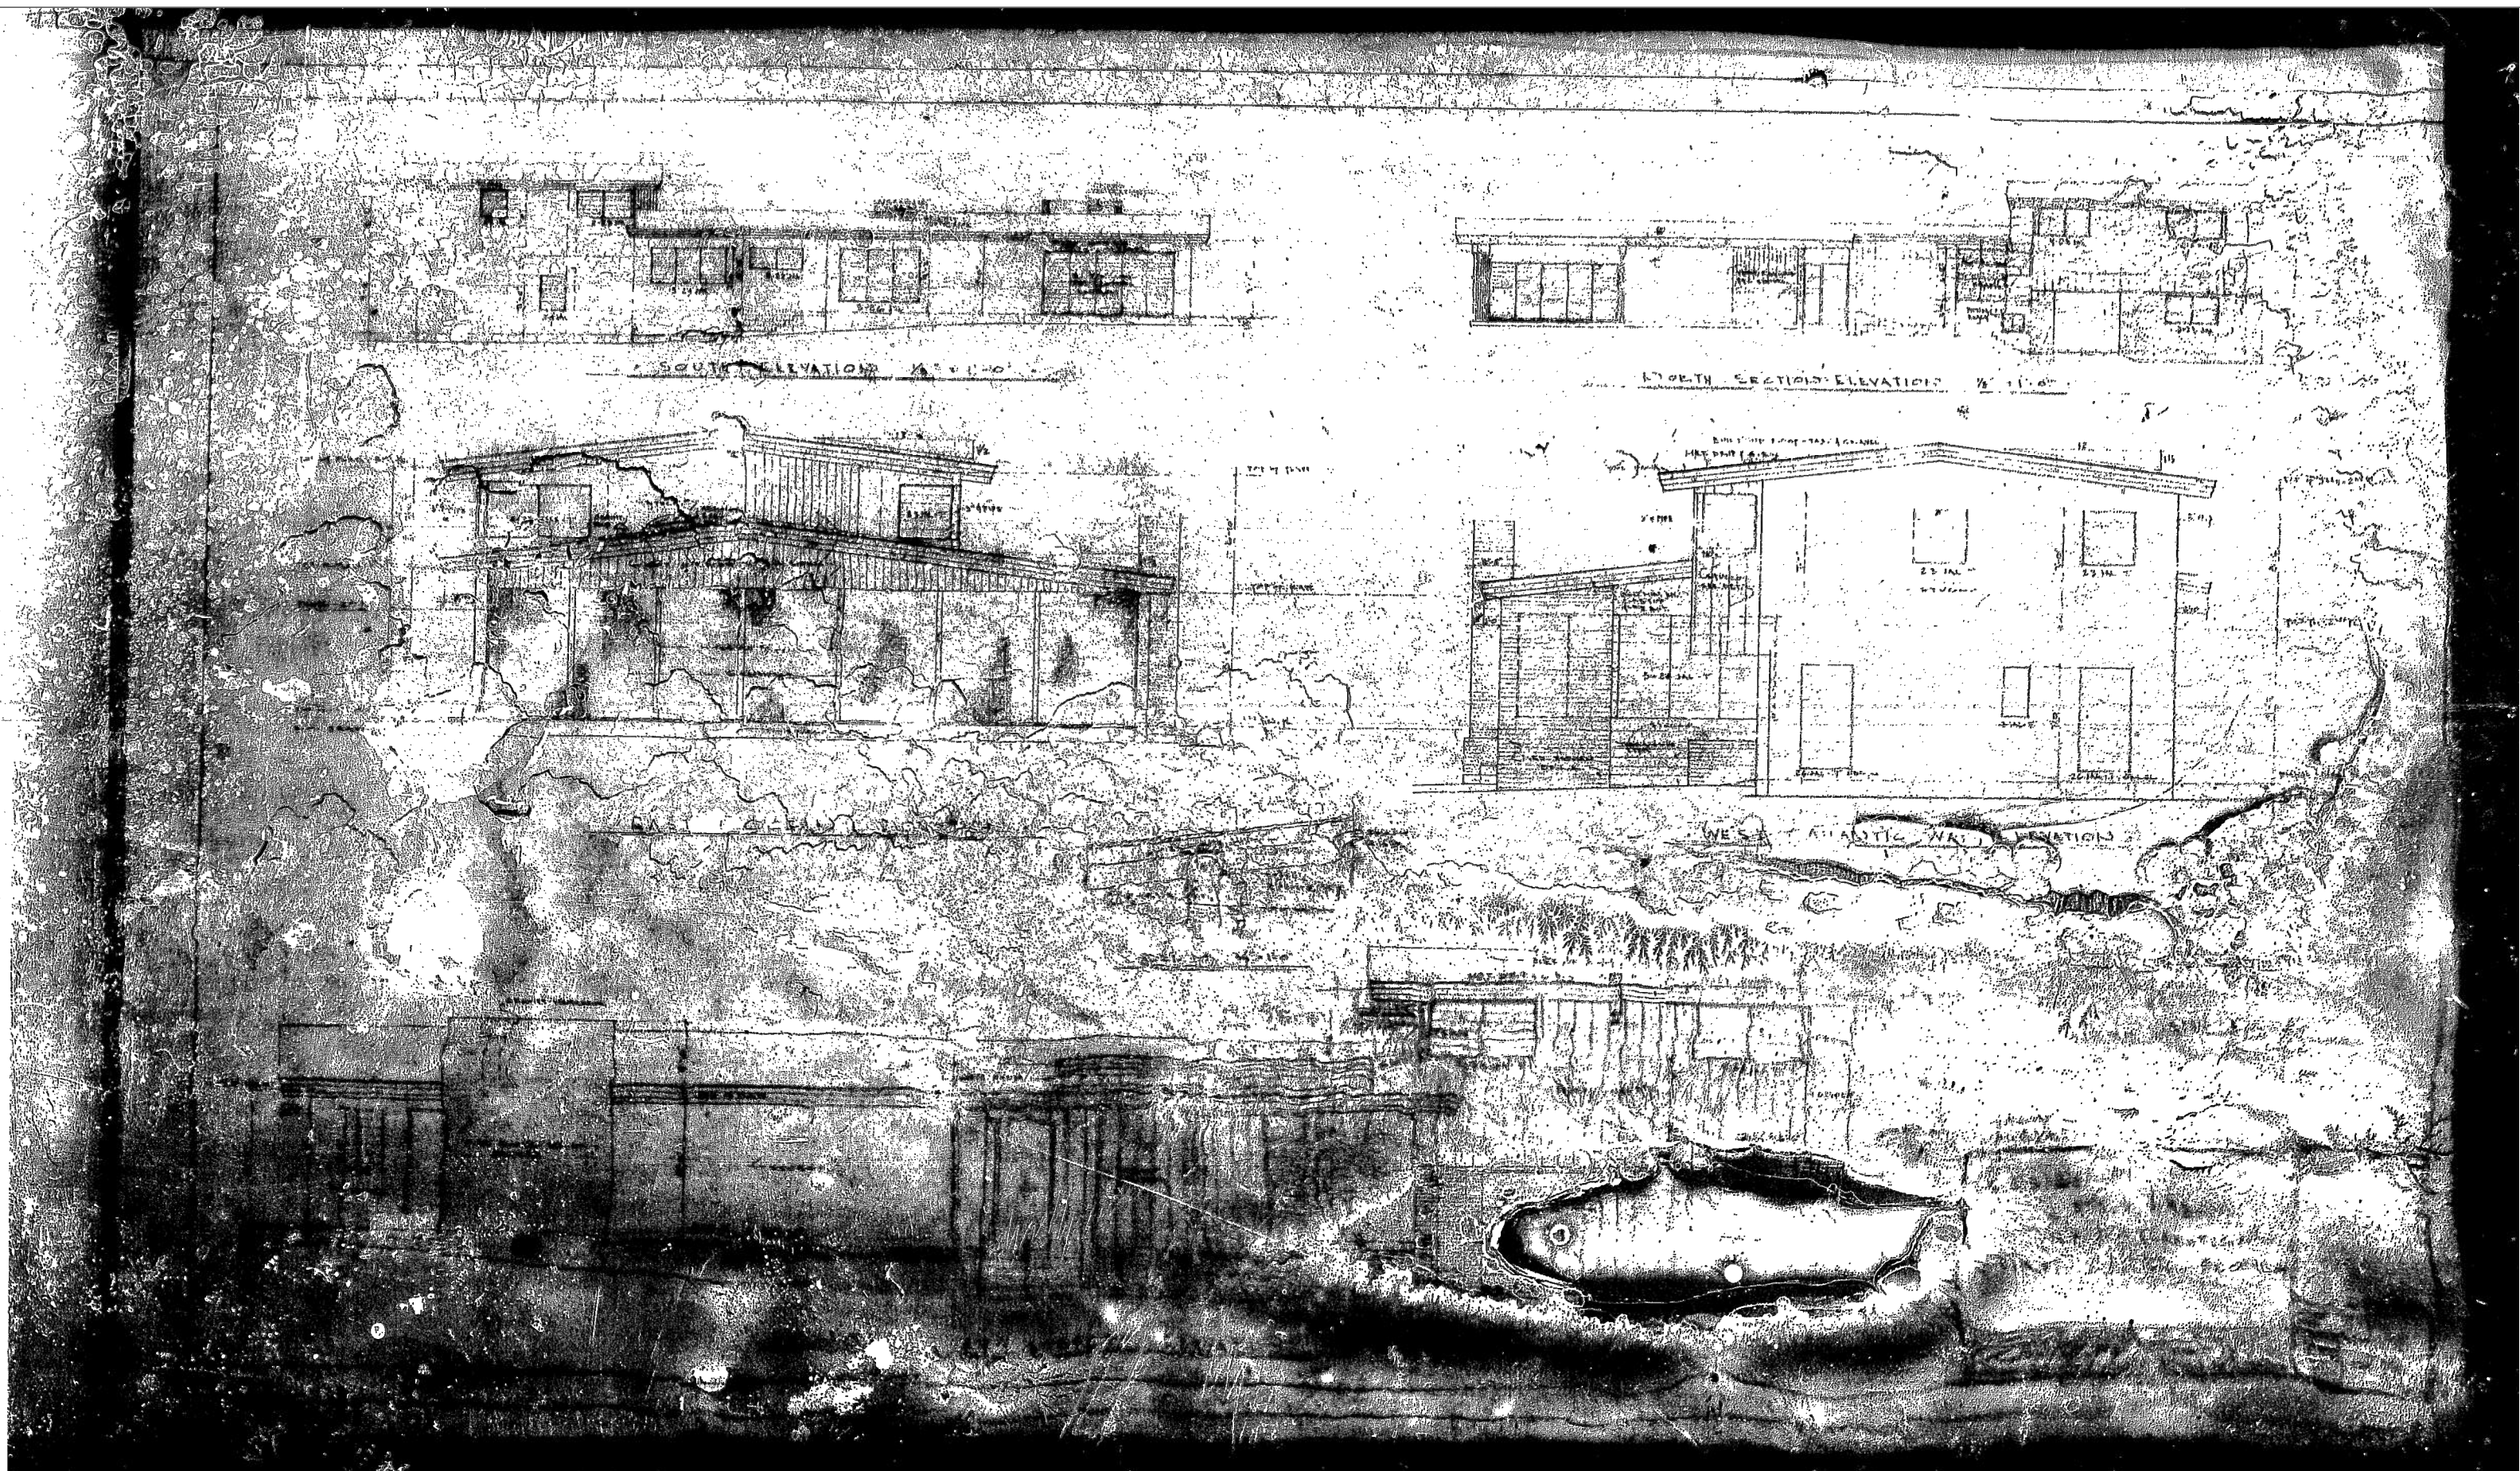

PROJECT: M002_7845 ATLANTIC WAY
ADDRESS: 7845 Atlantic Way, Altos del Mar District, 33141, Miami Beach (FL)

CLIENT: Farid Suleman, Loxodonta Ventures LLC

Orlando Comas, ASLA
LANDSCAPE ARCHITECT
State License #LA0001565
4990 SW 72 Avenue, Suite 100
Miami, FL., 33155
Email: ocomas@bellsouth.net

LANDSCAPE CONSULTANT

STRUCTURE CONSULTANT

MEP CONSULTANT

ARCHITECT

ARCH USA INC
State License #AA26003564
2800 BISCAYNE BOULEVARD SUITE 730
MIAMI (FL) 33137
www.a2plus.green

PHASE		PRIMARY TECHNICAL DISCIPLINE		DRAWING No.	DRAWING CONTENT
SCHEME DESIGN		ARCH PLANS AND EXHIBITS		AE-CD-05	CONDITION DRAWINGS
JOB	DRAWN BY	CHECKED BY	DATE	SCALE	PDF NAME
M002			02-02-2018	UNKNOWN	02-02-2018 PLANS EXISTING

© All rights reserved. These drawings and specifications and the copyright therein are the property of ARCH USA and must not be used, reproduced or copied wholly or in part without the written permission of ARCH USA.



PROJECT: M002_7845 ATLANTIC WAY
ADDRESS: 7845 Atlantic Way, Altos del Mar District, 33141, Miami Beach (FL)

CLIENT: Farid Suleman, Loxodonta Ventures LLC

Orlando Comas, ASLA
LANDSCAPE ARCHITECT
State License #LA0001565
4990 SW 72 Avenue, Suite 100
Miami, FL., 33155
Email: ocomas@bellsouth.net

LANDSCAPE CONSULTANT

STRUCTURE CONSULTANT


MEP CONSULTANT

ARCHITECT

ARCH USA INC
State License #AA26003564
2800 BISCAYNE BOULEVARD SUITE 730
MIAMI (FL) 33137
www.a2plus.green

PHASE	PRIMARY TECHNICAL DISCIPLINE	DRAWING No.	DRAWING CONTENT
SCHEME DESIGN	ARCH PLANS AND EXHIBITS	AE-CD-06	CONDITION DRAWINGS
JOB	DRAWN BY	CHECKED BY	DATE
M002			02-02-2018
			SCALE
			UNKNOWN
			02-02-2018 PLANS EXISTING

© All rights reserved. These drawings and specifications and the copyright therein are the property of ARCH USA and must not be used, reproduced or copied wholly or in part without the written permission of ARCH USA.

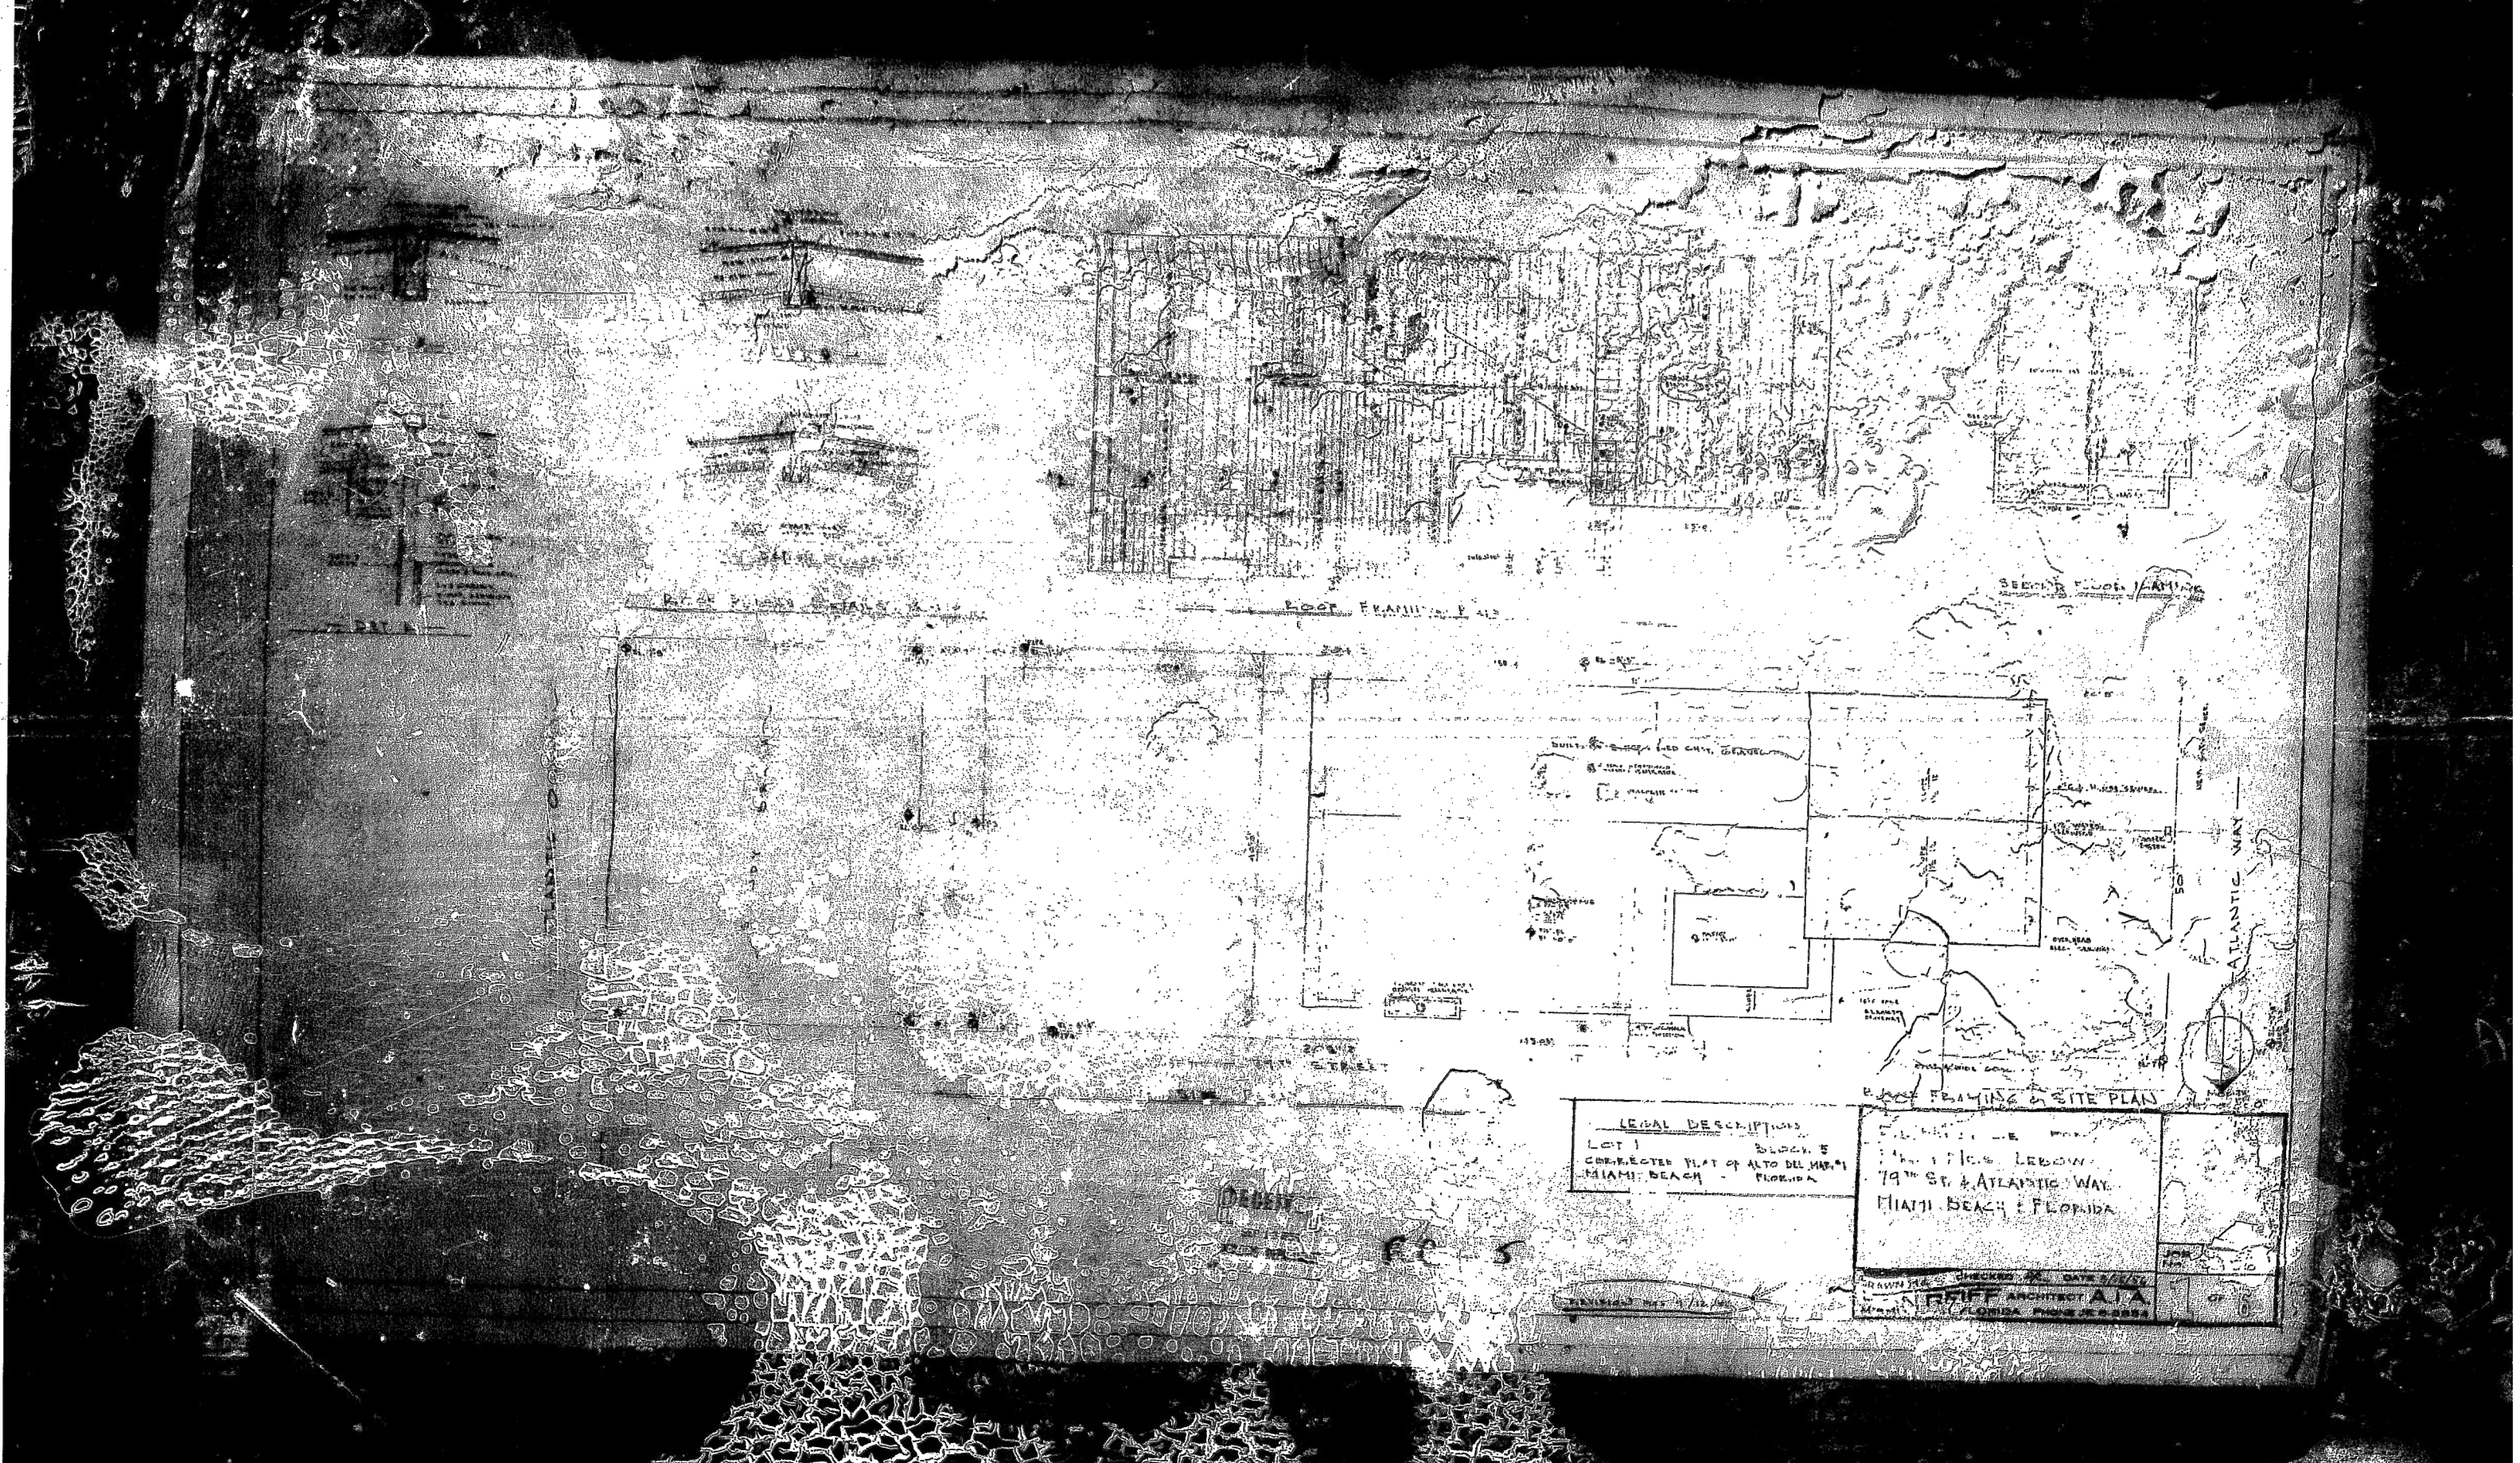

PROJECT: M002_7845 ATLANTIC WAY
ADDRESS: 7845 Atlantic Way, Altos del Mar District, 33141, Miami Beach (FL)

CLIENT: Farid Suleman, Loxodonta Ventures LLC

Orlando Comas, ASLA
LANDSCAPE ARCHITECT
State License #LA0001565
4990 SW 72 Avenue, Suite 100
Miami, FL., 33155
Email: ocomas@bellsouth.net

LANDSCAPE CONSULTANT

STRUCTURE CONSULTANT


MEP CONSULTANT

ARCHITECT

ARCH USA INC
State License #AA26003564
2800 BISCAYNE BOULEVARD SUITE 730
MIAMI (FL) 33137
www.a2plus.green

PHASE	PRIMARY TECHNICAL DISCIPLINE	DRAWING No.	DRAWING CONTENT
SCHEME DESIGN	ARCH PLANS AND EXHIBITS	AE-CD-07	CONDITION DRAWINGS
JOB	DRAWN BY	CHECKED BY	DATE
M002			02-02-2018
		SCALE	PDF NAME
		UNKNOWN	02-02-2018 PLANS EXISTING

© All rights reserved. These drawings and specifications and the copyright therein are the property of ARCH USA and must not be used, reproduced or copied wholly or in part without the written permission of ARCH USA.

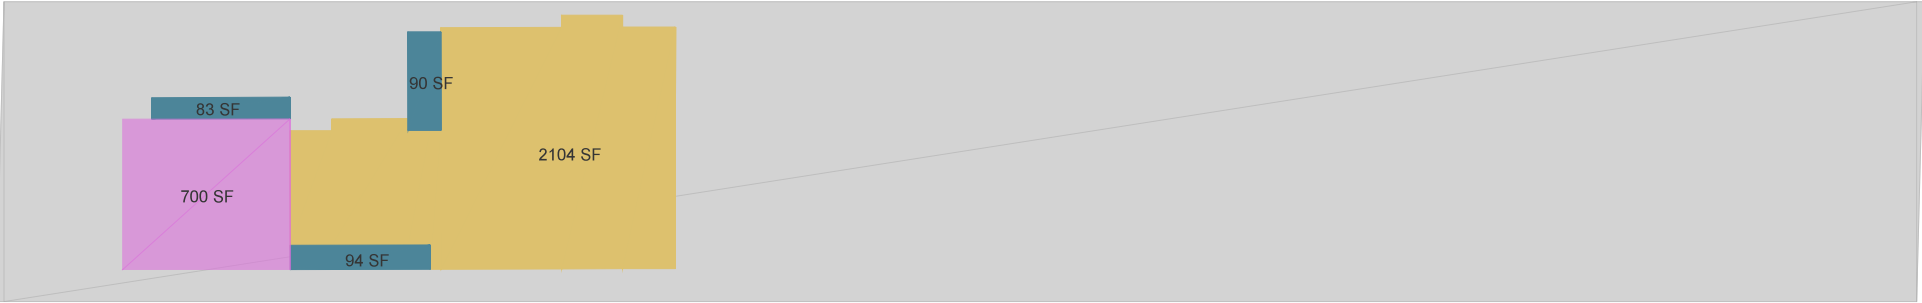

GROUND FLOOR



FIRST FLOOR

EXISTING STRUCTURE - TO BE DEMOLISHED 7845 Atlantic Way		
LOT AREA		approx. 16,000 SF
HABITABLE MAJOR STRUCTURES		
MAXIMUM ALLOWED		4,700 SF
EXISTING		
1ST FLOOR (up to 25' height)		780 SF
2ND FLOOR (over 25' up to 37')		N/A
		780 SF
UNDERSTRUCTURE AND NON-HABITABLE MAJOR STRUCTURES		
MAXIMUM ALLOWED		1,700 SF
EXISTING		
UNDERSTRUCTURE		2,104 SF
GARAGE		700 SF
		2,804 SF
TOTAL AREA PROVIDED		3,851 SF

BUILDING HEIGHT		
MAXIMUM ALLOWED	25'	within 75' from Atlantic Way
EXISTING	37'	beyond 25' from Atlantic Way (conditions apply)
	approx.	20' up to ridge
SETBACK ATLANTIC WAY		
MAXIMUM ALLOWED	12'	up to 25' in building height
EXISTING	75'	for building height greater than 25'
	21'	4"
SETBACK OCEAN		
MAXIMUM ALLOWED	House:	≥ 140' from Bulkhead line 2nd Floor
		≥ 130' from Bulkhead line Ground and 1st F.
EXISTING	Pool:	80' from Bulkhead line
	House	206' 9"
	Pool:	144' 9"

AREA CALCULATION			
	HVAC	COVERED TERRACE	GARAGE
GROUND FLOOR	2,104	267	700
FIRST FLOOR	780		
TOTAL	2,884	267	700

*Surfaces provided for existing structure to be considered approximate
Area calculation has been done for comparison purpose with the proposed structure

PROJECT: **M002_7845 ATLANTIC WAY**
ADDRESS: 7845 Atlantic Way, Altos del Mar District, 33141, Miami Beach (FL)

CLIENT: Farid Suleman, Loxodonta Ventures LLC

Orlando Comas, ASLA
LANDSCAPE ARCHITECT
State License #LA0001565
4990 SW 72 Avenue, Suite 100
Miami, FL., 33155
Email: ocomas@bellsouth.net

STRUCTURE CONSULTANT


MEP CONSULTANT

ARCHITECT


ARCH USA INC
State License #AA26003564
2800 BISCAYNE BOULEVARD SUITE 730
MIAMI (FL) 33137

www.a2plus.green

PHASE		PRIMARY TECHNICAL DISCIPLINE		DRAWING No.	DRAWING CONTENT
SCHEME DESIGN		ARCH PLANS AND EXHIBITS		AE-FD-01	EXISTING FAR DIAGRAM
JOB	DRAWN BY	CHECKED BY	DATE	SCALE	PDF NAME
M002	TMH	TMH	02-02-2018	1/32 "	02-02-2018 PLANS EXISTING
© All rights reserved. These drawings and specifications and the copyright therein are the property of ARCH USA and must not be used, reproduced or copied wholly or in part without the written permission of ARCH USA.					

 

GRAPHIC SCALE

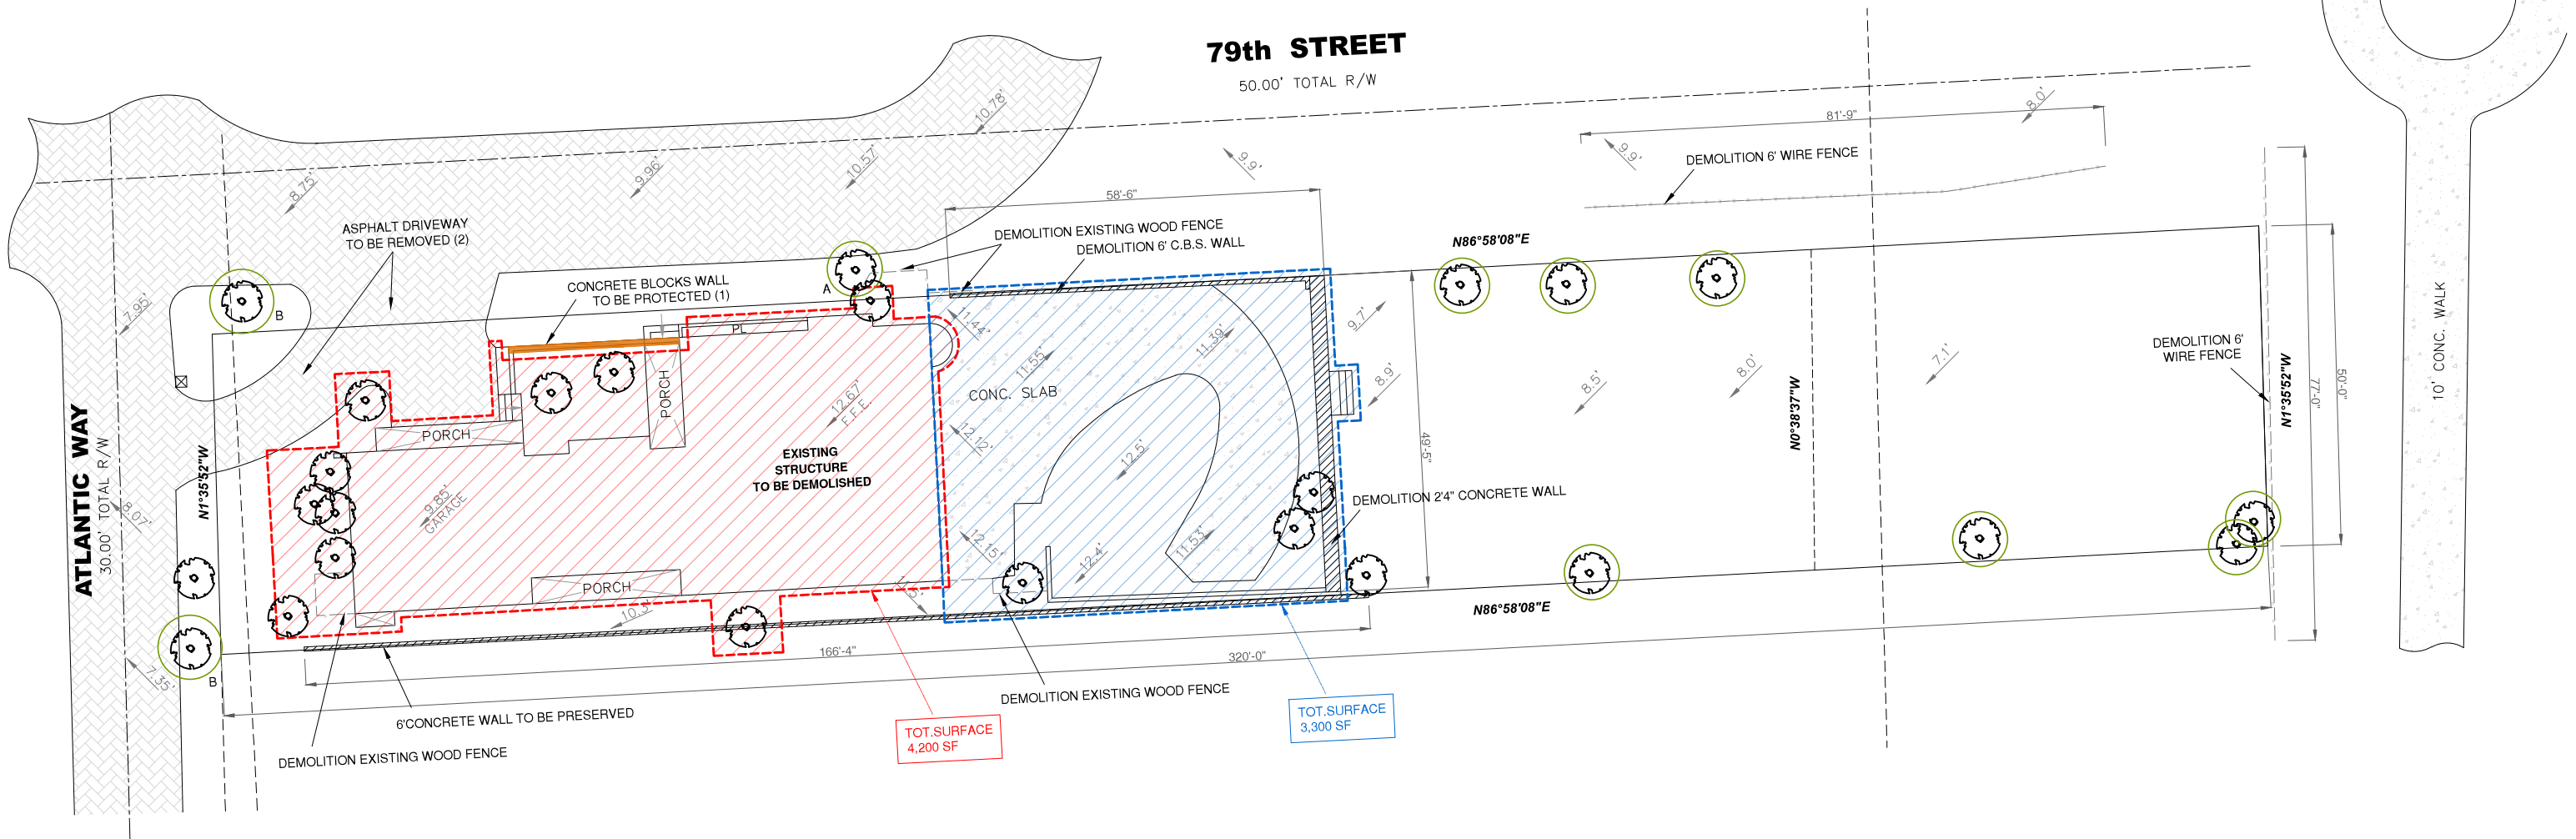

--- DEMOLITION PHASE 1_ MAIN STRUCTURE AND ADJACENT TREES

--- DEMOLITION PHASE 2_ BACKYARD CONCRETE SLAB AND ADJACENT TREES

○ TREES TO BE PRESERVED IN PLACE AND PROTECTED DURING DEMOLITION
(see details on Landscape Boards on tree protection)

NOTES

(0) SOME OF THE EXISTING TREES NEED TO BE REMOVED BECAUSE THEY ARE ON THE FOOTPRINT OF THE PROPOSED NEW CONSTRUCTION. REFER TO LANDSCAPE BOARDS FOR DETAILED INFORMATION ABOUT EXISTING TREES AND NEW LOCATION OF REMOVED TREES

(1) EXISTING CONCRETE BLOCKS WALL TO BE SAW CUT INTO 4 SECTIONS IN CORRESPONDANCE WITH THE 4 MODULES, APPROX. 65" LONG AND 87" TALL EACH

(2) ASPHALT DRIVEWAY TO BE SAW CUT AT THE FRONT PROPERTY LINES AND ASPHALT TOP LAYER INSIDE THE PROPERTY TO BE REMOVED ONLY AT THE TIME OF THE RESIDENCE STRUCTURE DEMOLITION

PROJECT: **M002_7845 ATLANTIC WAY**
ADDRESS: 7845 Atlantic Way, Altos del Mar District, 33141, Miami Beach (FL)

CLIENT: Farid Suleman, Loxodonta Ventures LLC

Orlando Comas, ASLA
LANDSCAPE ARCHITECT
State License #LA0001565
4990 SW 72 Avenue, Suite 100
Miami, FL., 33155
Email: ocomas@bellsouth.net

LANDSCAPE CONSULTANT

STRUCTURE CONSULTANT



MEP CONSULTANT

ARCHITECT

ARCH USA INC
State License #AA26003564
2800 BISCAYNE BOULEVARD SUITE 730
MIAMI (FL) 33137
www.a2plus.green

PHASE		PRIMARY TECHNICAL DISCIPLINE		DRAWING No.	DRAWING CONTENT
SCHEME DESIGN		ARCH PLANS AND EXHIBITS		AE-DP-01	DEMOLITION PLAN
JOB	DRAWN BY	CHECKED BY	DATE	SCALE	PDF NAME
M002	TMH	TMH	02-02-2018	1"=25'	02-02-2018 PLANS EXISTING



© All rights reserved. These drawings and specifications and the copyright therein are the property of ARCH USA and must not be used, reproduced or copied wholly or in part without the written permission of ARCH USA.

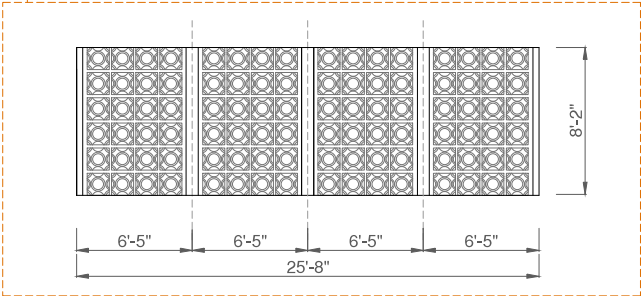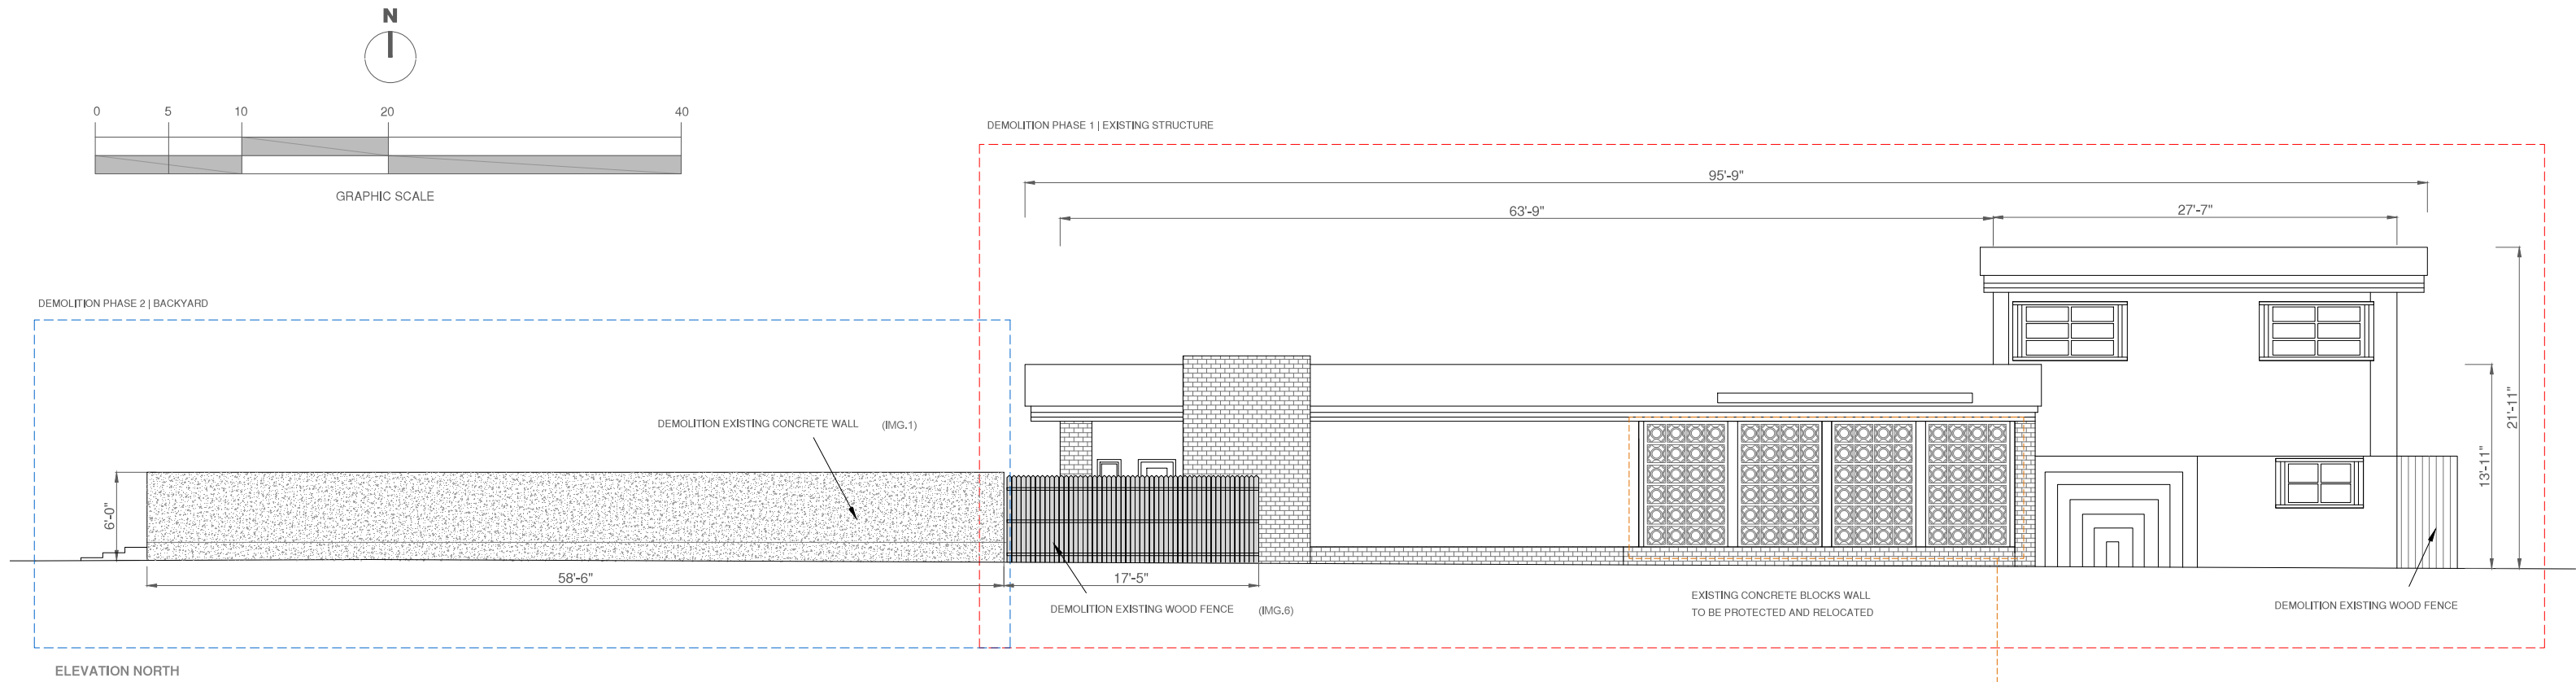

AS PER NOTE (1)

EXISTING CONCRETE BLOCKS WALL TO BE SAW CUT INTO 4 SECTIONS IN CORRESPONDANCE WITH THE 4 MODULES, APPROX. 6'5" LONG AND 8'2" TALL EACH

TOTAL HEIGHT MAY BE MODIFIED BY REMOVING SOME OF THE BLOCKS TO MATCH THE MAXIMUM HEIGHT ALLOWED FOR NEW PERIMETER WALL IF CONSIDERED APPROPRIATE BY HPB

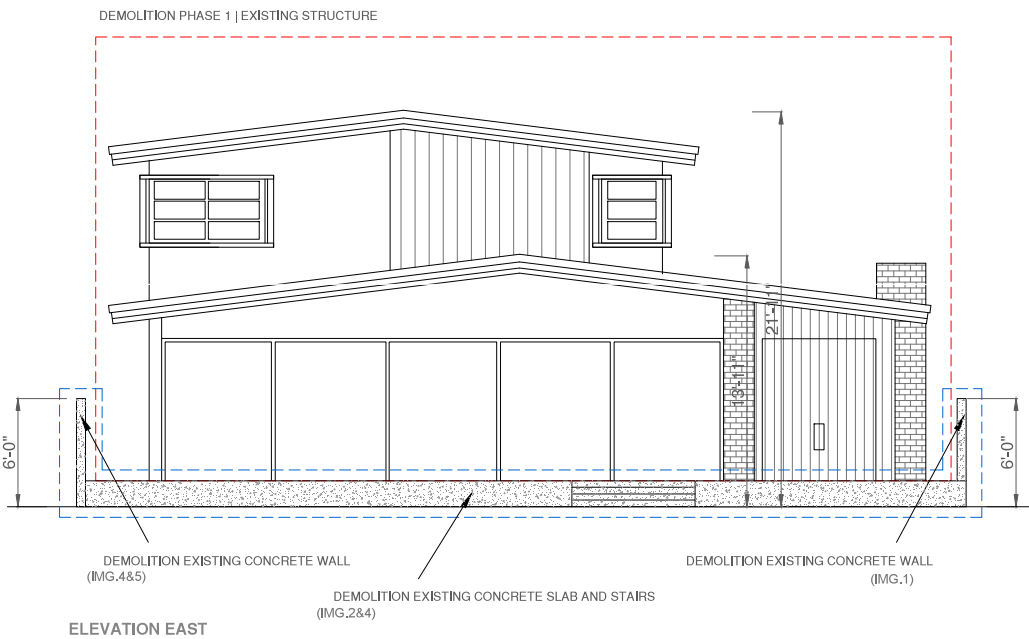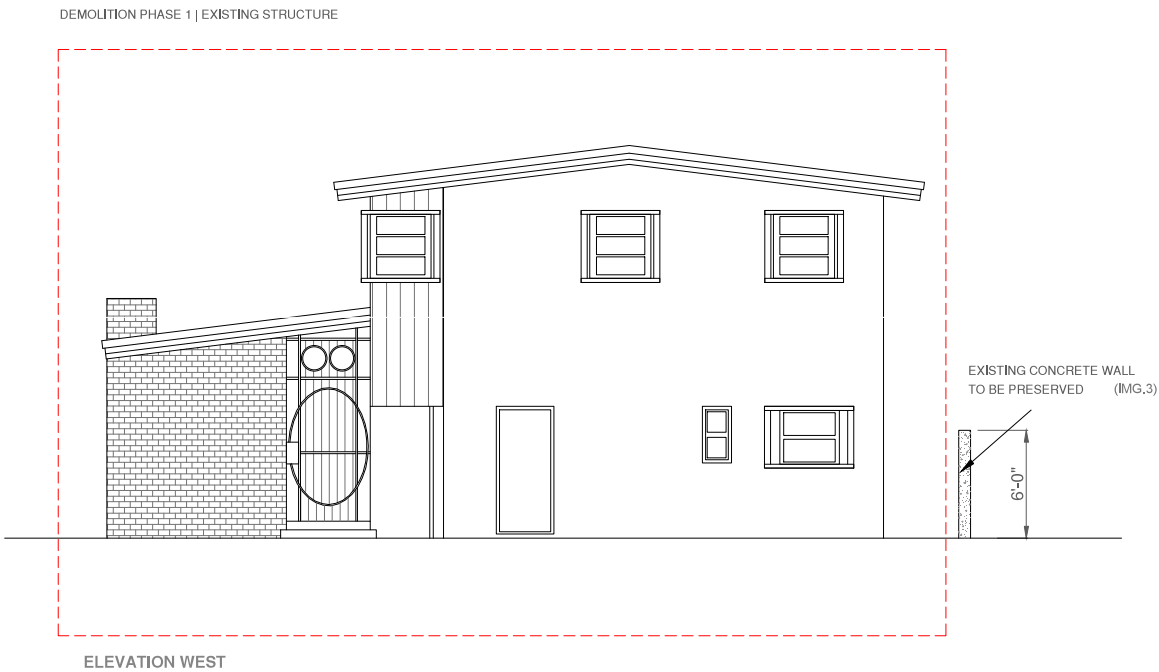

PROJECT: **M002_7845 ATLANTIC WAY**

ADDRESS: 7845 Atlantic Way, Altos del Mar District, 33141, Miami Beach (FL)

CLIENT: Farid Suleman, Loxodonta Ventures LLC

Orlando Comas, ASLA
LANDSCAPE ARCHITECT
State License #LA0001565
4990 SW 72 Avenue, Suite 100
Miami, FL., 33155
Email: ocomas@bellsouth.net

LANDSCAPE CONSULTANT

STRUCTURE CONSULTANT


MEP CONSULTANT

ARCHITECT


ARCH USA INC
State License #AA26003564
2800 BISCAYNE BOULEVARD SUITE 730
MIAMI (FL) 33137
www.a2plus.green

PHASE		PRIMARY TECHNICAL DISCIPLINE		DRAWING No.	DRAWING CONTENT
SCHEME DESIGN		ARCH PLANS AND EXHIBITS		AE-DP-02	DEMOLITION ELEVATIONS
JOB	DRAWN BY	CHECKED BY	DATE	SCALE	PDF NAME
M002	TMH	TMH	02-02-2018	3/32"	02-02-2018 PLANS EXISTING

© All rights reserved. These drawings and specifications and the copyright therein are the property of ARCH USA and must not be used, reproduced or copied wholly or in part without the written permission of ARCH USA.

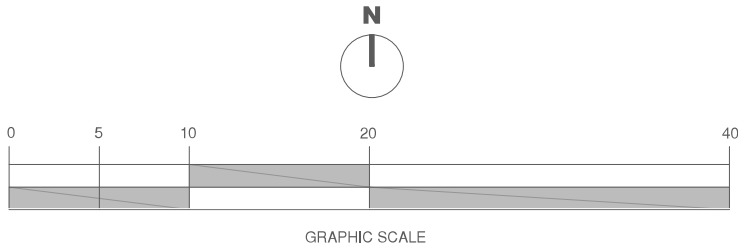


DEMOLITION PHASE 1 | EXISTING STRUCTURE

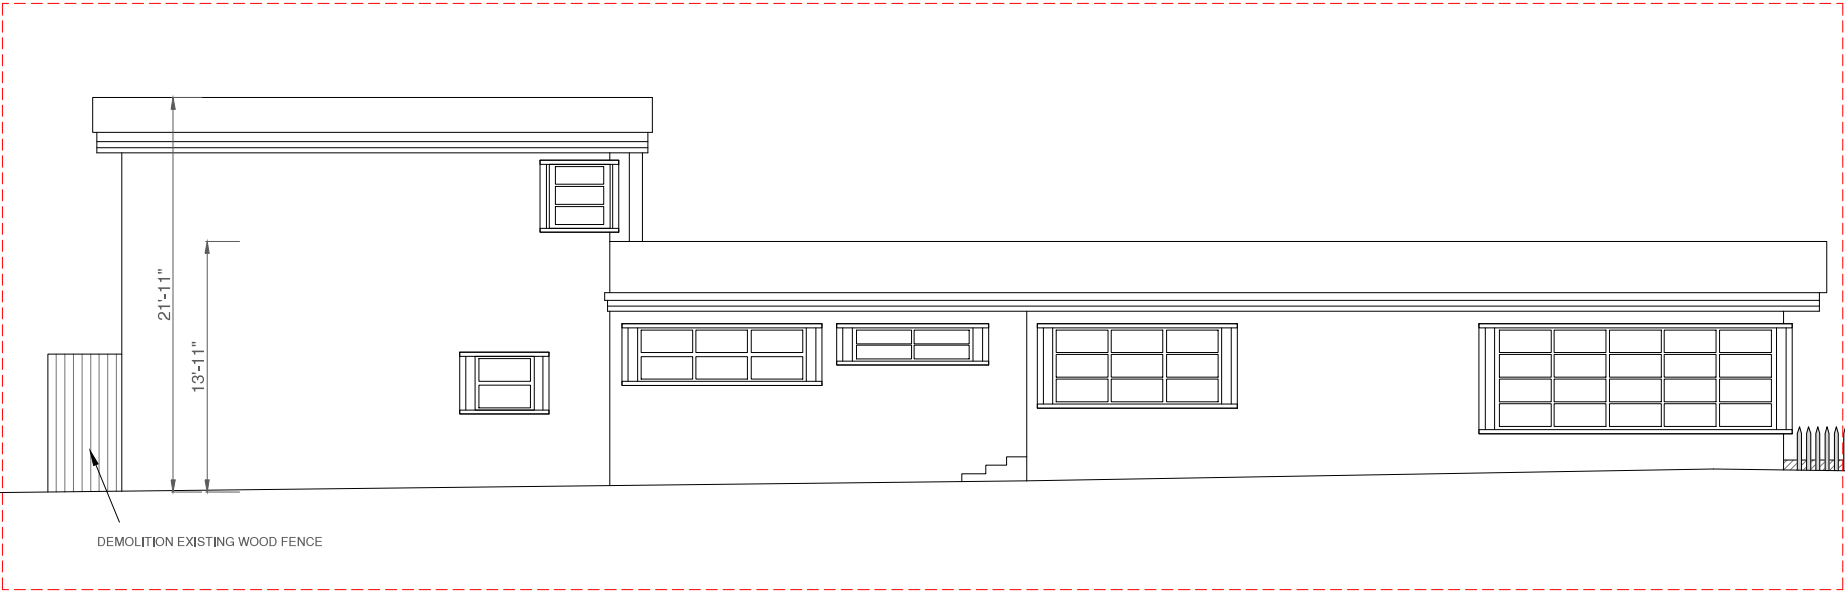

ELEVATION SOUTH

DEMOLITION PHASE 2 | BACKYARD

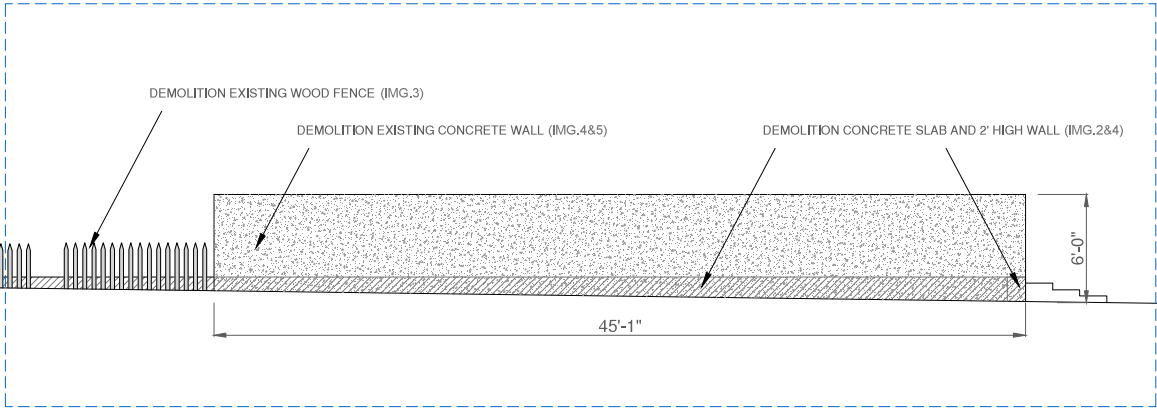

IMG 1: EXISTING CONCRETE WALL FACING NORTH



IMG 2: EXISTING CONCRETE SLAB AND WOODEN STAIRS



IMG 2: EXISTING WOOD FENCE FACING NORTH



IMG 4: EXISTING CONCRETE SLAB AND CONCRETE WALL FACING SOUTH



IMG 5: EXISTING CONCRETE WALL AND WOOD FENCE FACING SOUTH



IMG 6: EXISTING WOOD FENCE FACING NORTH

PROJECT: **M002_7845 ATLANTIC WAY**
ADDRESS: 7845 Atlantic Way, Altos del Mar District, 33141, Miami Beach (FL)

CLIENT: Farid Suleman, Loxodonta Ventures LLC

Orlando Comas, ASLA
LANDSCAPE ARCHITECT
State License #LA0001565
4990 SW 72 Avenue, Suite 100
Miami, FL., 33155
Email: ocomas@bellsouth.net

LANDSCAPE CONSULTANT

STRUCTURE CONSULTANT

MEP CONSULTANT

ARCHITECT

ARCH USA INC
State License #AA26003564
2800 BISCAYNE BOULEVARD SUITE 730
MIAMI (FL) 33137
www.a2plus.green

PHASE		PRIMARY TECHNICAL DISCIPLINE		DRAWING No.	DRAWING CONTENT
SCHEME DESIGN		ARCH PLANS AND EXHIBITS		AE-DP-03	DEMOLITION ELEVATIONS
JOB	DRAWN BY	CHECKED BY	DATE	SCALE	PDF NAME
M002	TMH	TMH	02-02-2018	3/32"	02-02-2018 PLANS EXISTING

© All rights reserved. These drawings and specifications and the copyright therein are the property of ARCH USA and must not be used, reproduced or copied wholly or in part without the written permission of ARCH USA.

**HPB FINAL SUBMITTAL
02-02-2018**



CASE N.HPB18-0186

ARCHITECTURAL PLANS AND EXHIBITS

PROPOSAL

* SEE ATTACHED DOCUMENT *DRAWING LIST* FOR A DETAILED LIST OF DRAWINGS INCLUDED IN THIS PDF

PROJECT: M002_7845 ATLANTIC WAY		Orlando Comas, ASLA LANDSCAPE ARCHITECT State License #LA0001565 4990 SW 72 Avenue, Suite 100 Miami, FL., 33155		STRUCTURE CONSULTANT		ARCH USA INC State License #AA26003564 2800 BISCAYNE BOULEVARD SUITE 730 MIAMI (FL) 33137		PHASE		PRIMARY TECHNICAL DISCIPLINE		DRAWING No.		DRAWING CONTENT					
ADDRESS: 7845 Atlantic Way, Altos del Mar District, 33141, Miami Beach (FL)								SCHEME DESIGN		ARCH PLANS AND EXHIBITS		AP-00		COVER SHEET PROPOSAL					
CLIENT: Farid Suleman, Loxodonta Ventures LLC		LANDSCAPE CONSULTANT		MEP CONSULTANT		ARCHITECT		JOB		DRAWN BY		CHECKED BY		DATE		SCALE		PDF NAME	
		Email: ocomas@bellsouth.net				www.a2plus.green		M002		TMH		TMH		02-02-2018				02-02-2018 PLANS PROPOSAL	

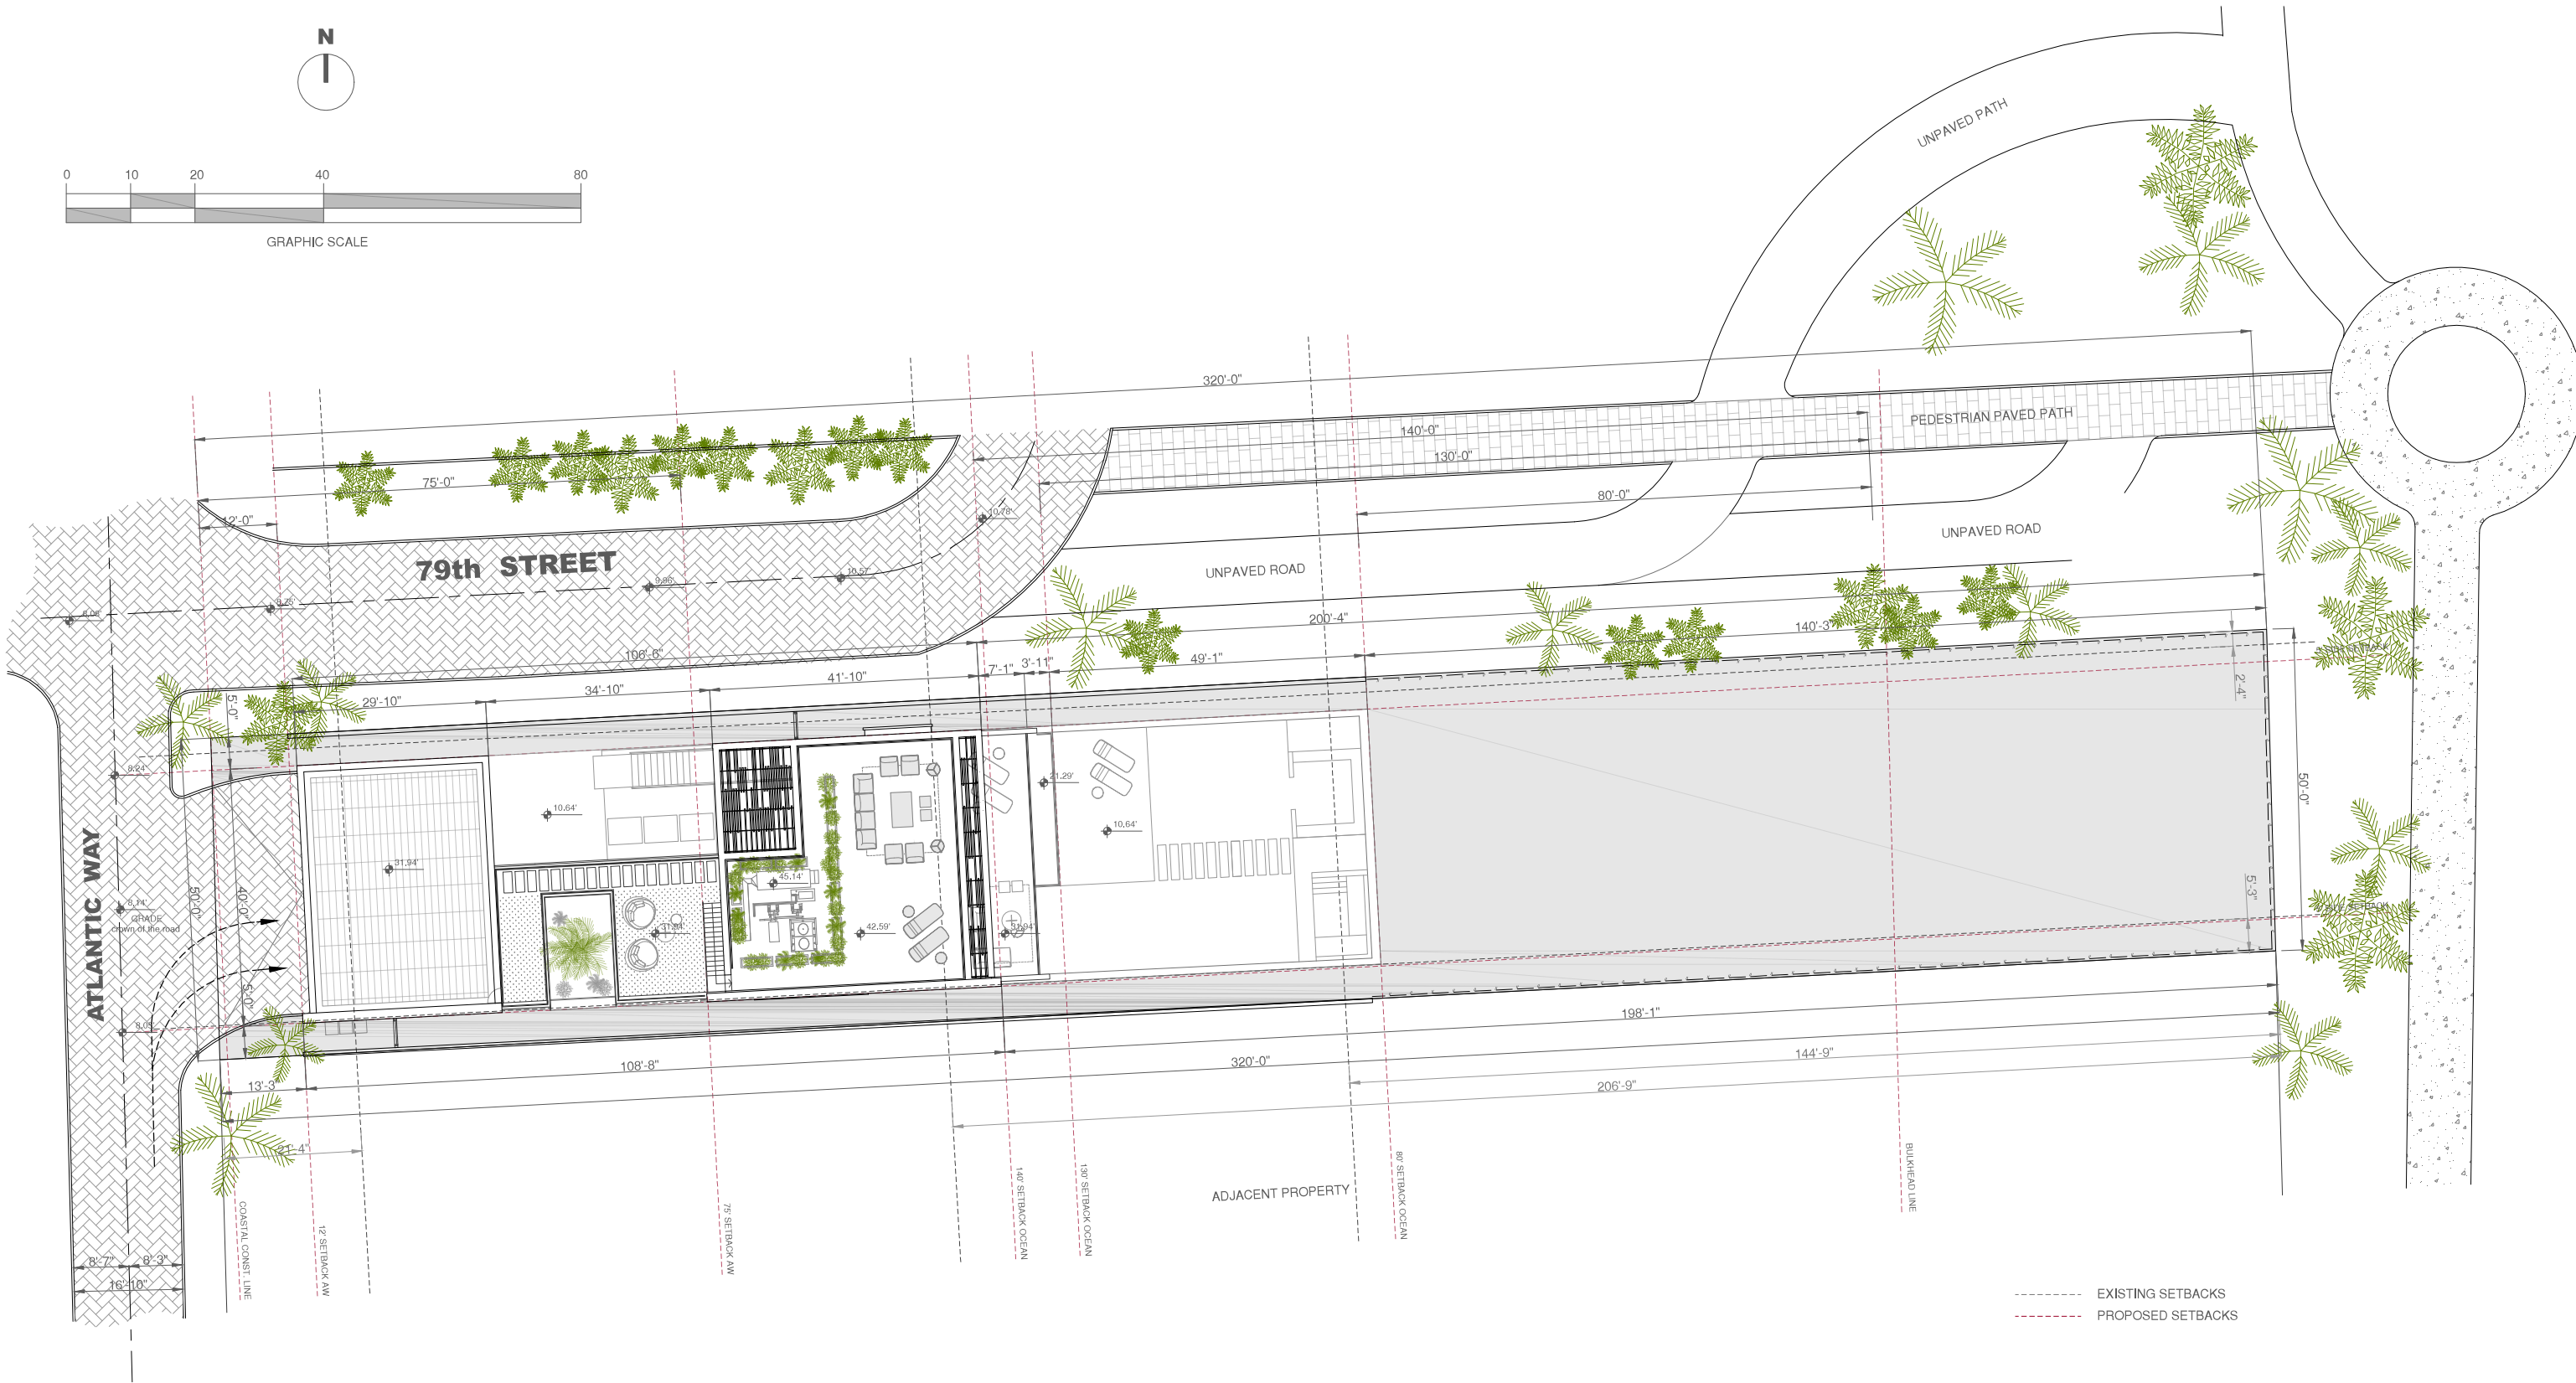 

----- EXISTING SETBACKS
- - - - - PROPOSED SETBACKS

PROJECT: **M002_7845 ATLANTIC WAY**
ADDRESS: 7845 Atlantic Way, Altos del Mar District, 33141, Miami Beach (FL)

CLIENT: Farid Suleman, Loxodonta Ventures LLC

Orlando Comas, ASLA
LANDSCAPE ARCHITECT
State License #LA0001565
4990 SW 72 Avenue, Suite 100
Miami, FL., 33155
Email: ocomas@bellsouth.net

STRUCTURE CONSULTANT


MEP CONSULTANT

ARCHITECT


ARCH USA INC
State License #AA26003564
2800 BISCAYNE BOULEVARD SUITE 730
MIAMI (FL) 33137
www.a2plus.green

PHASE		PRIMARY TECHNICAL DISCIPLINE		DRAWING No.	DRAWING CONTENT
SCHEME DESIGN		ARCH PLANS AND EXHIBITS		AP-SP-01	SITE PLAN
JOB	DRAWN BY	CHECKED BY	DATE	SCALE	PDF NAME
M002	TMH	TMH	02-02-2018	1"=25'	02-02-2018 PLANS PROPOSAL

© All rights reserved. These drawings and specifications and the copyright therein are the property of ARCH USA and must not be used, reproduced or copied wholly or in part without the written permission of ARCH USA.

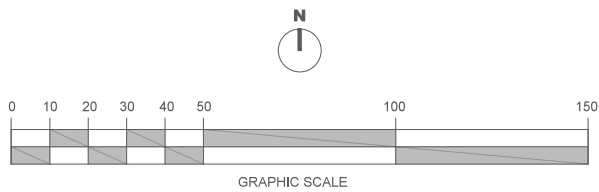

SITE AND CONTEXT ELEVATION A | FROM ATLANTIC WAY, LOOKING EAST

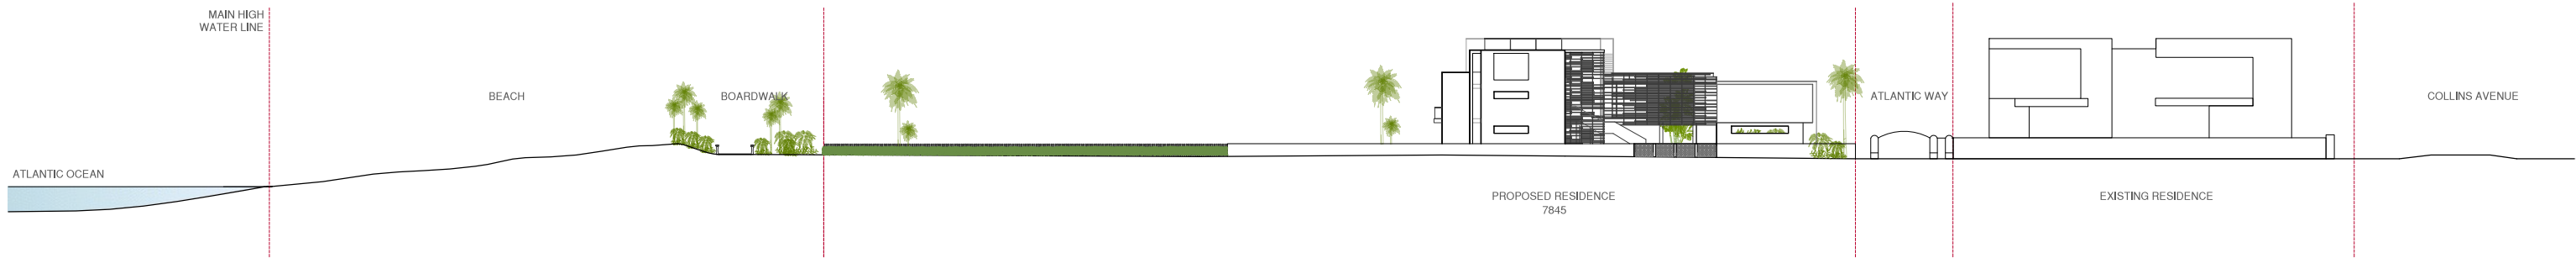

SITE AND CONTEXT ELEVATION B | FROM 79TH STREET, LOOKING SOUTH

PROJECT: **M002_7845 ATLANTIC WAY**
ADDRESS: 7845 Atlantic Way, Altos del Mar District, 33141, Miami Beach (FL)

CLIENT: Farid Suleman, Loxodonta Ventures LLC

Orlando Comas, ASLA
LANDSCAPE ARCHITECT
State License #LA0001565
4990 SW 72 Avenue, Suite 100
Miami, FL., 33155
Email: ocomas@bellsouth.net

LANDSCAPE CONSULTANT

STRUCTURE CONSULTANT



MEP CONSULTANT

ARCHITECT

ARCH USA INC
State License #AA26003564
2800 BISCAYNE BOULEVARD SUITE 730
MIAMI (FL) 33137
www.a2plus.green

PHASE		PRIMARY TECHNICAL DISCIPLINE		DRAWING No.	DRAWING CONTENT
SCHEME DESIGN		ARCH PLANS AND EXHIBITS		AP-SP-02	SITE AND CONTEXT ELEVATIONS
JOB	DRAWN BY	CHECKED BY	DATE	SCALE	PDF NAME
M002	TMH	TMH	02-02-2018	1"=50'	02-02-2018 PLANS PROPOSAL

© All rights reserved. These drawings and specifications and the copyright therein are the property of ARCH USA and must not be used, reproduced or copied wholly or in part without the written permission of ARCH USA.

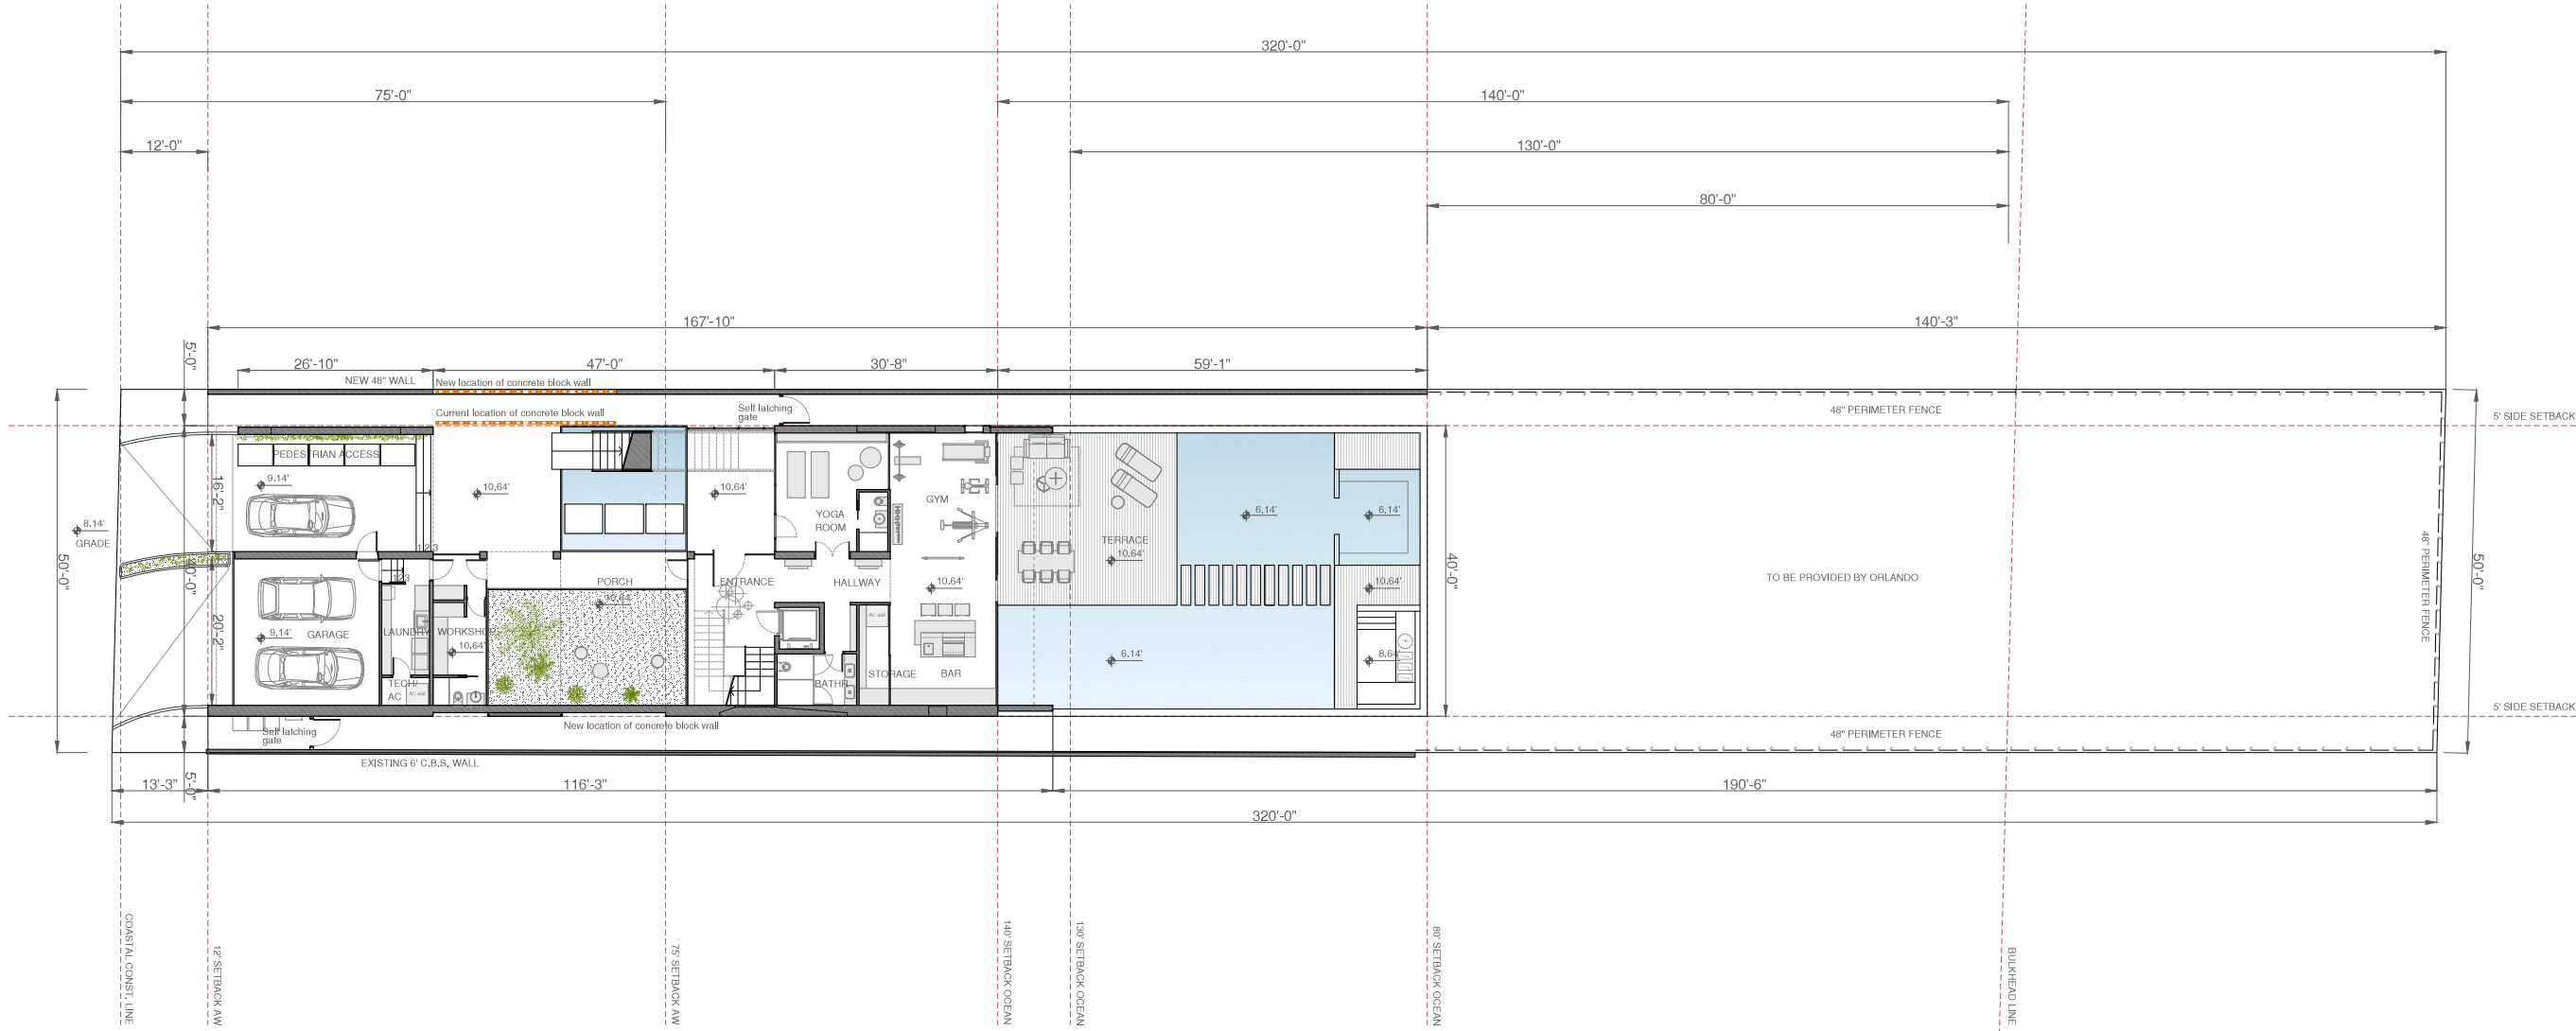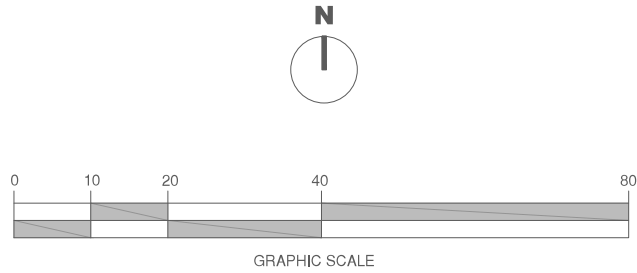

PROJECT: **M002_7845 ATLANTIC WAY**
ADDRESS: 7845 Atlantic Way, Altos del Mar District, 33141, Miami Beach (FL)

CLIENT: Farid Suleman, Loxodonta Ventures LLC

Orlando Comas, ASLA
LANDSCAPE ARCHITECT
State License #LA0001565
4990 SW 72 Avenue, Suite 100
Miami, FL., 33155
Email: ocomas@bellsouth.net

LANDSCAPE CONSULTANT

STRUCTURE CONSULTANT

MEP CONSULTANT

ARCHITECT

ARCH USA INC
State License #AA26003564
2800 BISCAYNE BOULEVARD SUITE 730
MIAMI (FL) 33137
www.a2plus.green

PHASE		PRIMARY TECHNICAL DISCIPLINE		DRAWING No.	DRAWING CONTENT
SCHEME DESIGN		ARCH PLANS AND EXHIBITS		AP-GP-01	GENERAL PLANS_GROUND FLOOR
JOB	DRAWN BY	CHECKED BY	DATE	SCALE	PDF NAME
M002	TMH	TMH	02-02-2018	1"=25'	02-02-2018 PLANS PROPOSAL

© All rights reserved. These drawings and specifications and the copyright therein are the property of ARCH USA and must not be used, reproduced or copied wholly or in part without the written permission of ARCH USA.




CLIENT: Farid Suleman, Loxodonta Ventures LLC

LANDSCAPE CONSULTANT


MEP CONSULTANT

ARCH USA INC
State License #AA26003564
 2800 BISCAYNE BOULEVARD SUITE 730
 MIAMI (FL) 33137
 www.a2plus.green

© All rights reserved. These drawings and specifications and the copyright therein are the property of ARCH USA and must not be used, reproduced or copied wholly or in part without the written permission of ARCH USA.

 

GRAPHIC SCALE

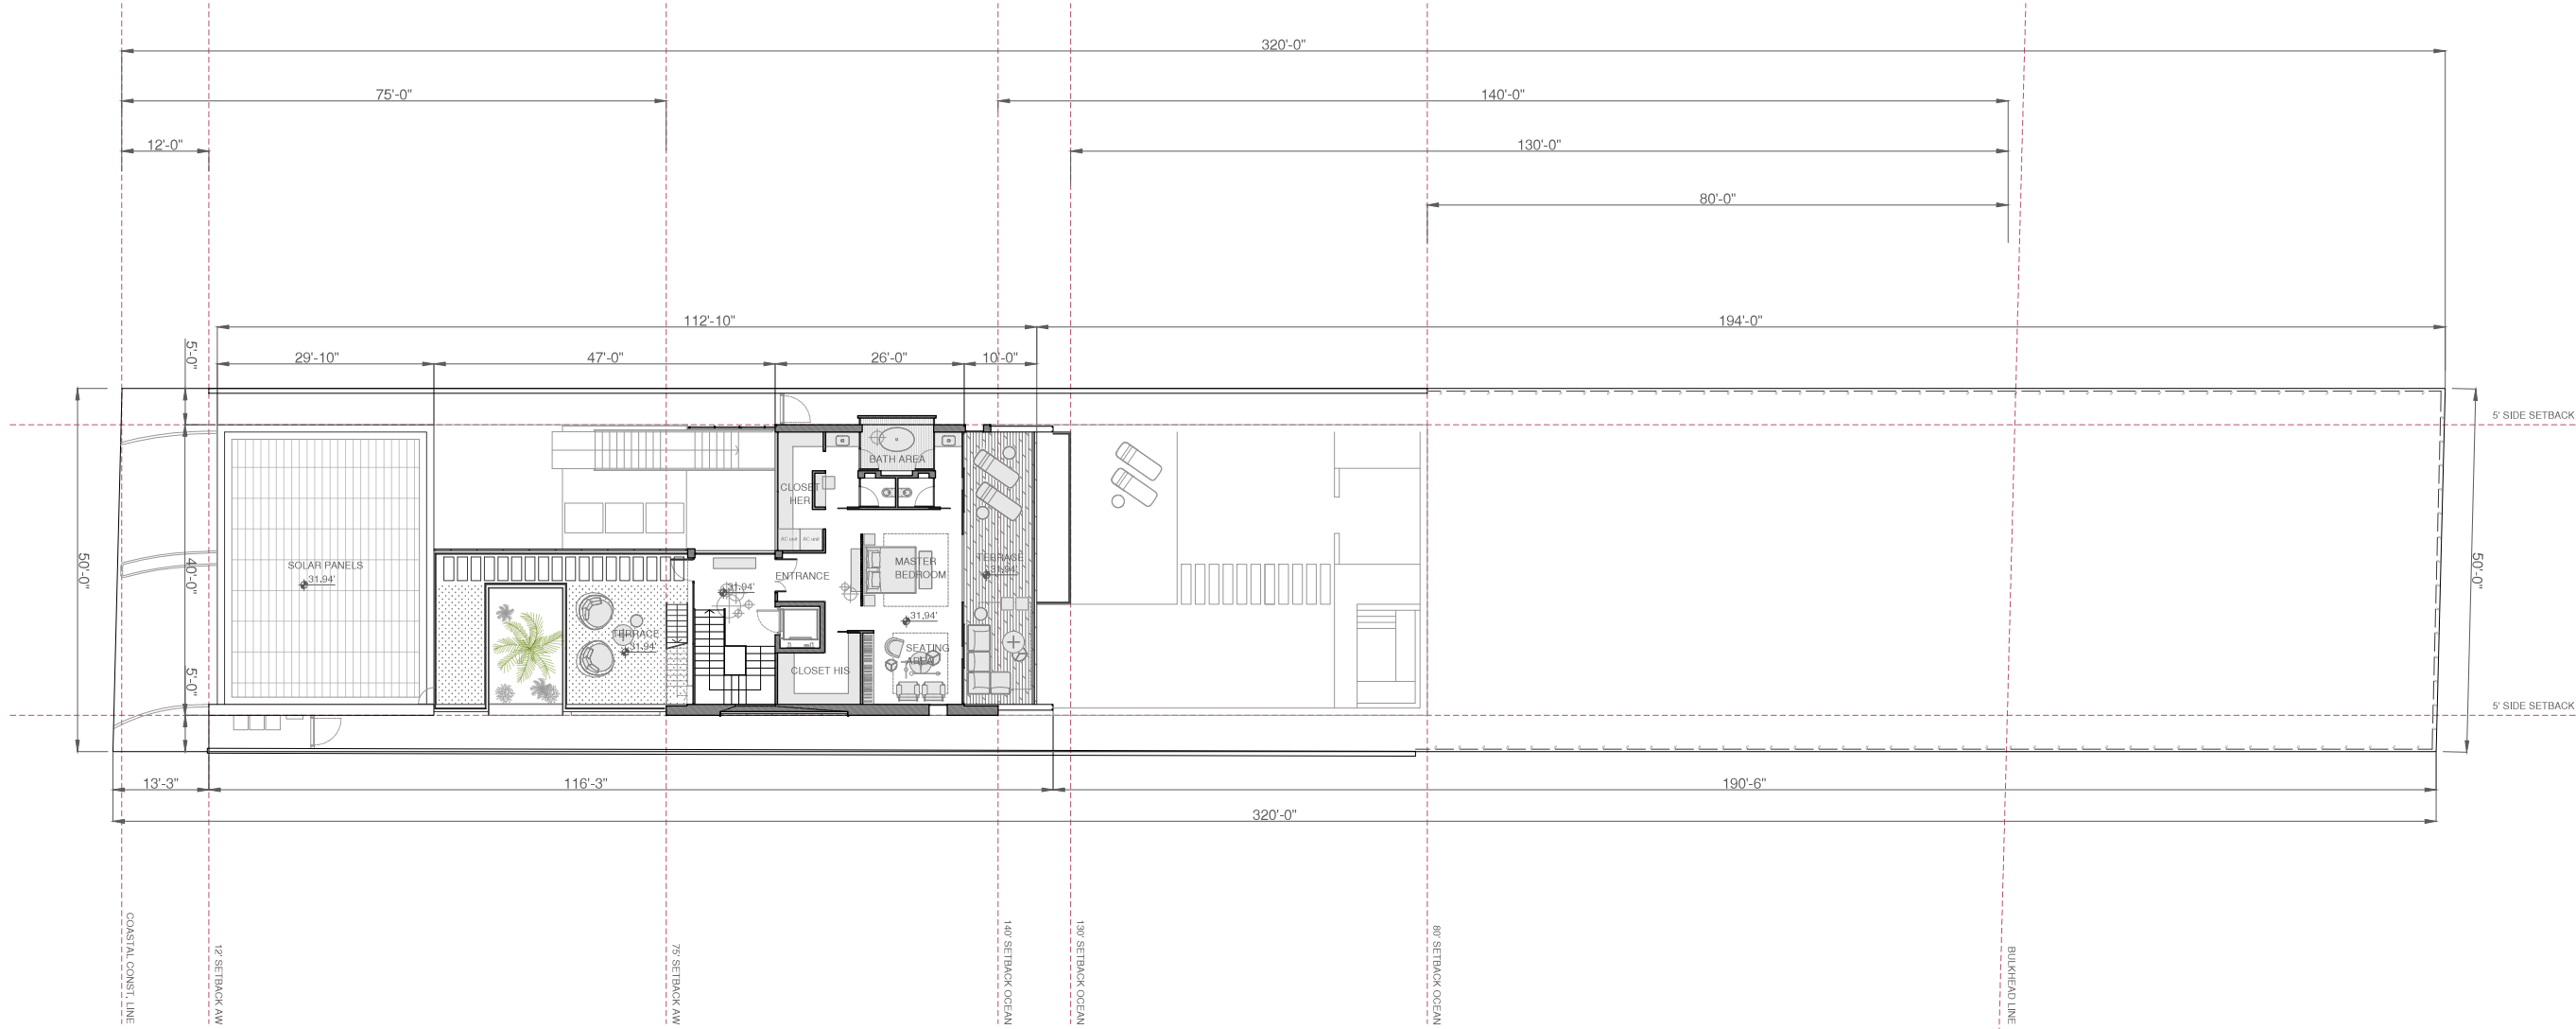

PROJECT: **M002_7845 ATLANTIC WAY**
ADDRESS: 7845 Atlantic Way, Altos del Mar District, 33141, Miami Beach (FL)

CLIENT: Farid Suleman, Loxodonta Ventures LLC

Orlando Comas, ASLA
LANDSCAPE ARCHITECT
State License #LA0001565
4990 SW 72 Avenue, Suite 100
Miami, FL., 33155
Email: ocomas@bellsouth.net

LANDSCAPE CONSULTANT

STRUCTURE CONSULTANT


MEP CONSULTANT

ARCHITECT


ARCH USA INC
State License #AA26003564
2800 BISCAYNE BOULEVARD SUITE 730
MIAMI (FL) 33137
www.a2plus.green

PHASE		PRIMARY TECHNICAL DISCIPLINE		DRAWING No.	DRAWING CONTENT
SCHEME DESIGN		ARCH PLANS AND EXHIBITS		AP-GP-03	GENERAL PLANS_SECOND FLOOR
JOB	DRAWN BY	CHECKED BY	DATE	SCALE	PDF NAME
M002	TMH	TMH	02-02-2018	1"=25'	02-02-2018 PLANS PROPOSAL

© All rights reserved. These drawings and specifications and the copyright therein are the property of ARCH USA and must not be used, reproduced or copied wholly or in part without the written permission of ARCH USA.

 

GRAPHIC SCALE

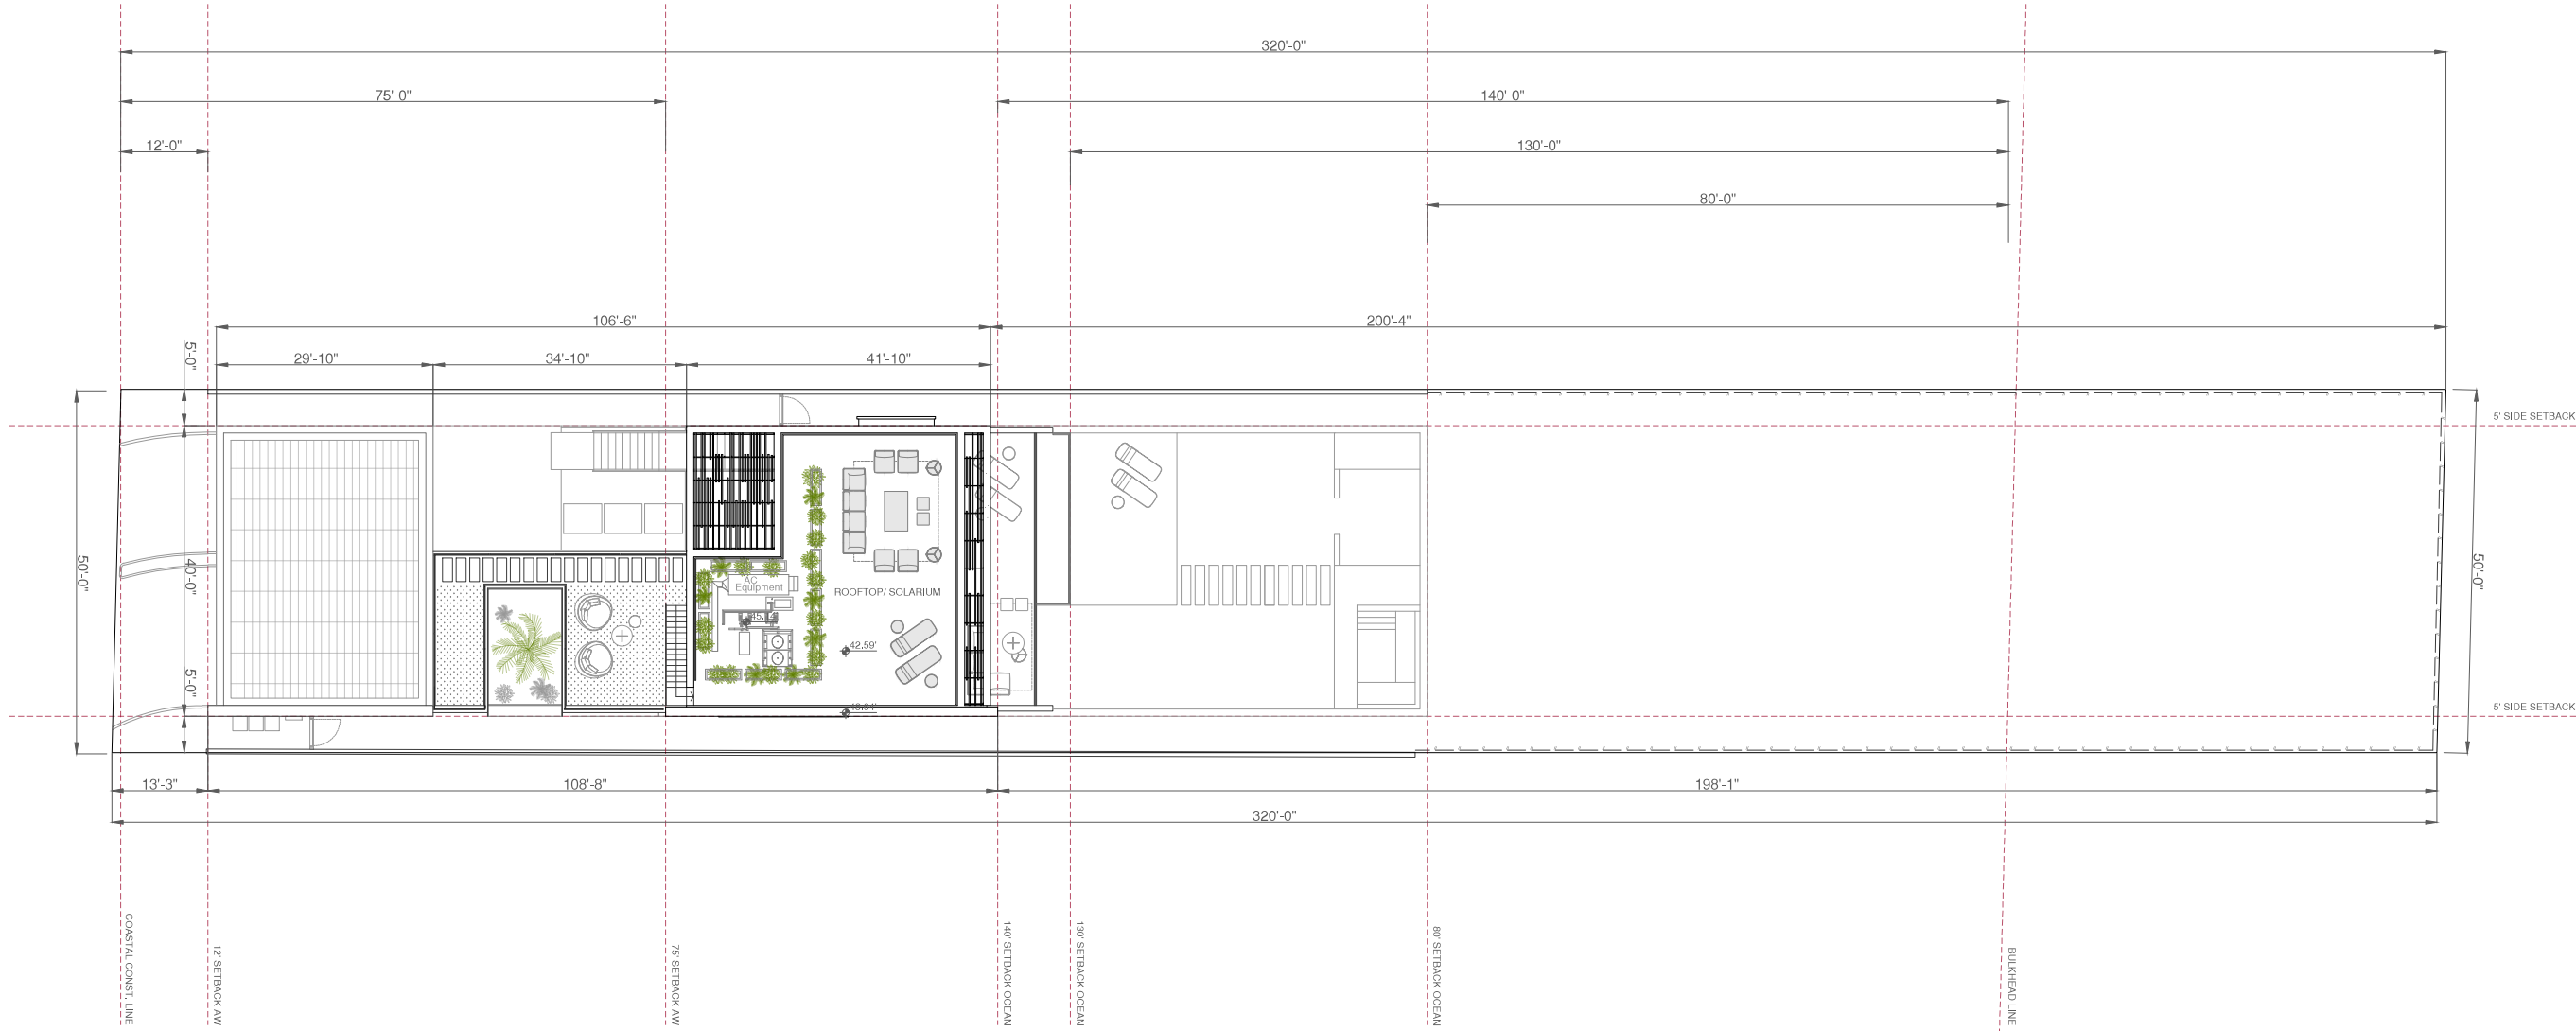

PROJECT: **M002_7845 ATLANTIC WAY**
ADDRESS: 7845 Atlantic Way, Altos del Mar District, 33141, Miami Beach (FL)

CLIENT: Farid Suleman, Loxodonta Ventures LLC

Orlando Comas, ASLA
LANDSCAPE ARCHITECT
State License #LA0001565
4990 SW 72 Avenue, Suite 100
Miami, FL., 33155
Email: ocomas@bellsouth.net

LANDSCAPE CONSULTANT

STRUCTURE CONSULTANT

MEP CONSULTANT

ARCHITECT

ARCH USA INC
State License #AA26003564
2800 BISCAYNE BOULEVARD SUITE 730
MIAMI (FL) 33137
www.a2plus.green

PHASE		PRIMARY TECHNICAL DISCIPLINE		DRAWING No.	DRAWING CONTENT
SCHEME DESIGN		ARCH PLANS AND EXHIBITS		AP-GP-04	GENERAL PLANS_ROOF PLAN
JOB	DRAWN BY	CHECKED BY	DATE	SCALE	PDF NAME
M002	TMH	TMH	02-02-2018	1"=25'	02-02-2018 PLANS PROPOSAL

© All rights reserved. These drawings and specifications and the copyright therein are the property of ARCH USA and must not be used, reproduced or copied wholly or in part without the written permission of ARCH USA.