

2000 N BAY RD., MIAMI BEACH, FL 33140
FOLIO #02-3234-022-0050
DRB FINAL SUBMITTAL SET - DRB-19-0453 - 12/09/2019

2000 N BAY RD., MIAMI BEACH, FL 33140

FOLIO #02-3234-022-0050

DRB FINAL SUBMITTAL SET - DRB-19-0453 - 12/09/2019

[illegible]

ALL DRAWINGS AND WRITTEN MATERIAL APPEARING HEREIN CONSTITUTE THE ORIGINAL AND UNPUBLISHED WORK OF KOBİ KARP AIA, AND MAY NOT BE DUPLICATED, USED, OR DISCLOSED WITHOUT THE EXPRESS WRITTEN CONSENT OF KOBİ KARP ARCHITECTURE & INTERIOR DESIGN, INC. AIA. (c) 2019

DRB19-0453
FIRST SUBMITTAL SET
12/09/2019

PRIVATE RESIDENCE
2000 N BAY RD.
MIAMI BEACH, FL 33140

Owner:
Name
Address
Address
Tel:
Email

Consultant:
Name _____
Address _____
Address _____
Tel: _____
Email _____

Consultant:
Name
Address
Address
Tel:
Email

Consultant:
Name _____
Address _____
Address _____
Tel: _____
Email _____

Consultant:
Name
Address
Address
Tel:
Email

Consultant:
Name
Address
Address
Tel:
Email

Consultant:
Name
Address
Address
Tel:
Email



Architect of Record:
Kobi Karp Architecture and Interior Design, Inc.
2915 Biscayne Boulevard, Suite #200
Miami, Florida 33137 USA
Tel: +1(305) 573 1818
Fax: +1(305) 573 3766



KOBI KARP
Lic. # AB0012578

PROJECT DATA

Date:	12-09-2019	Sheet No. A0.00
Scale:		
Project:	1941	

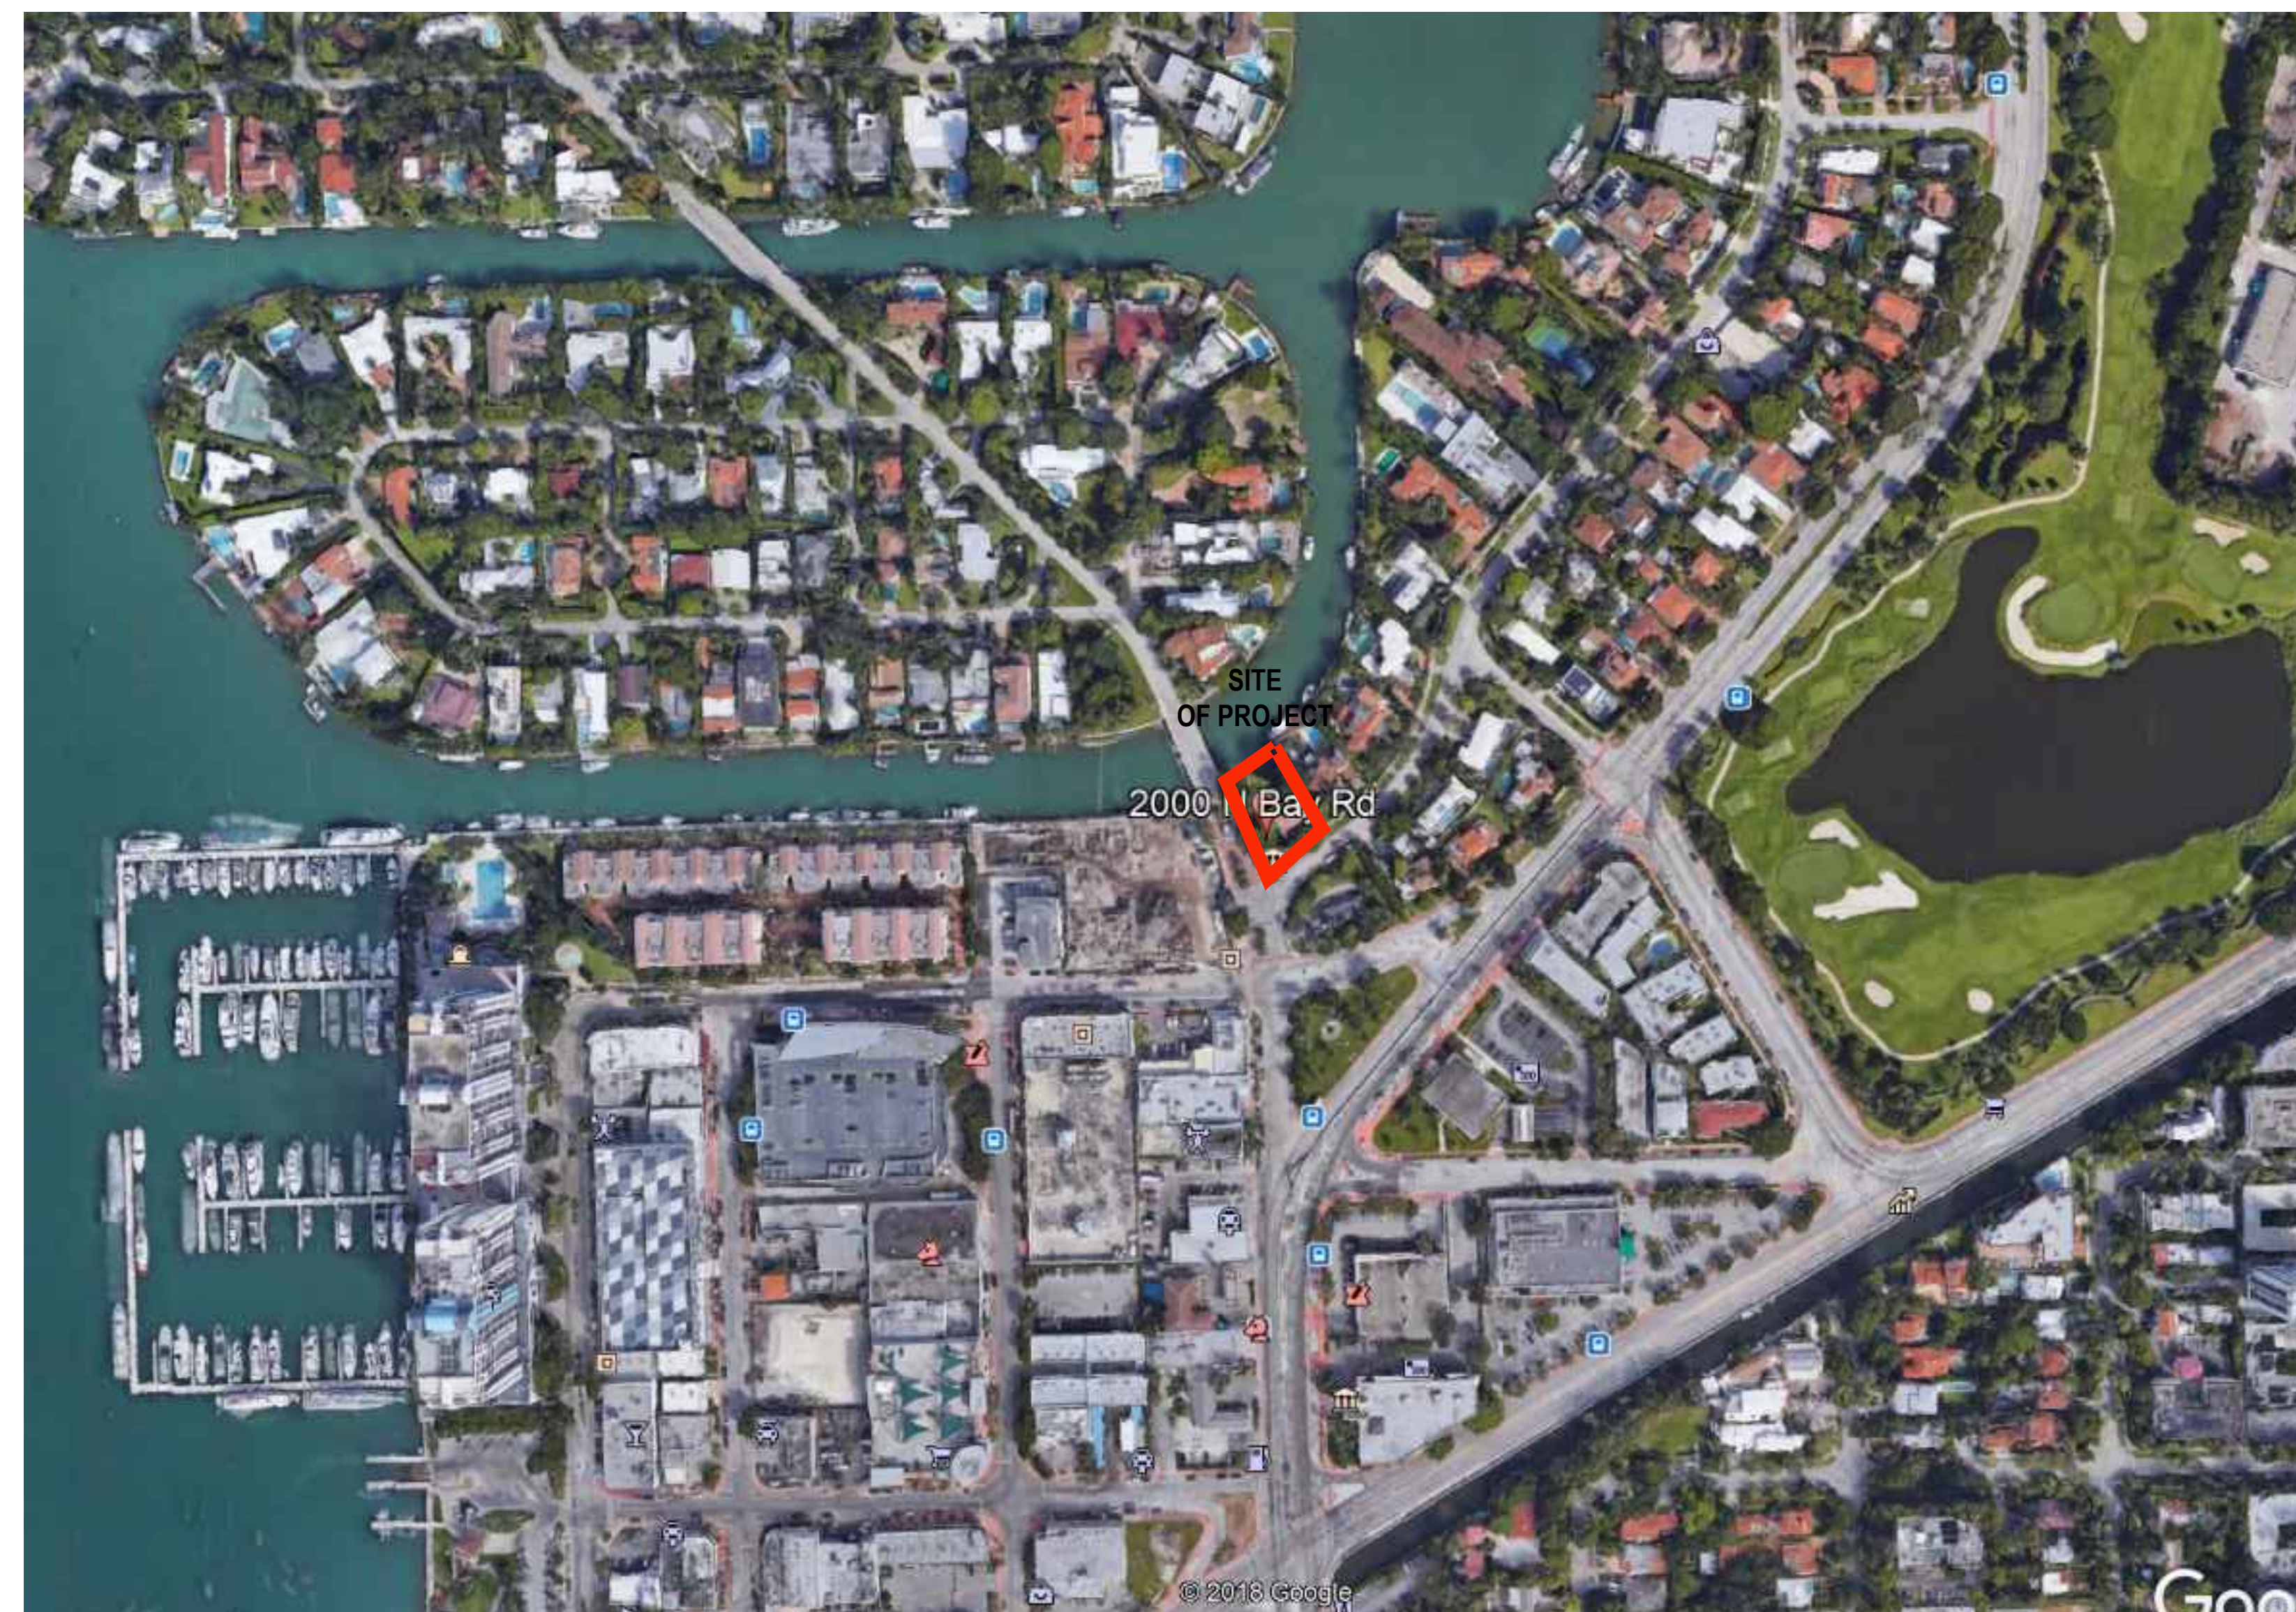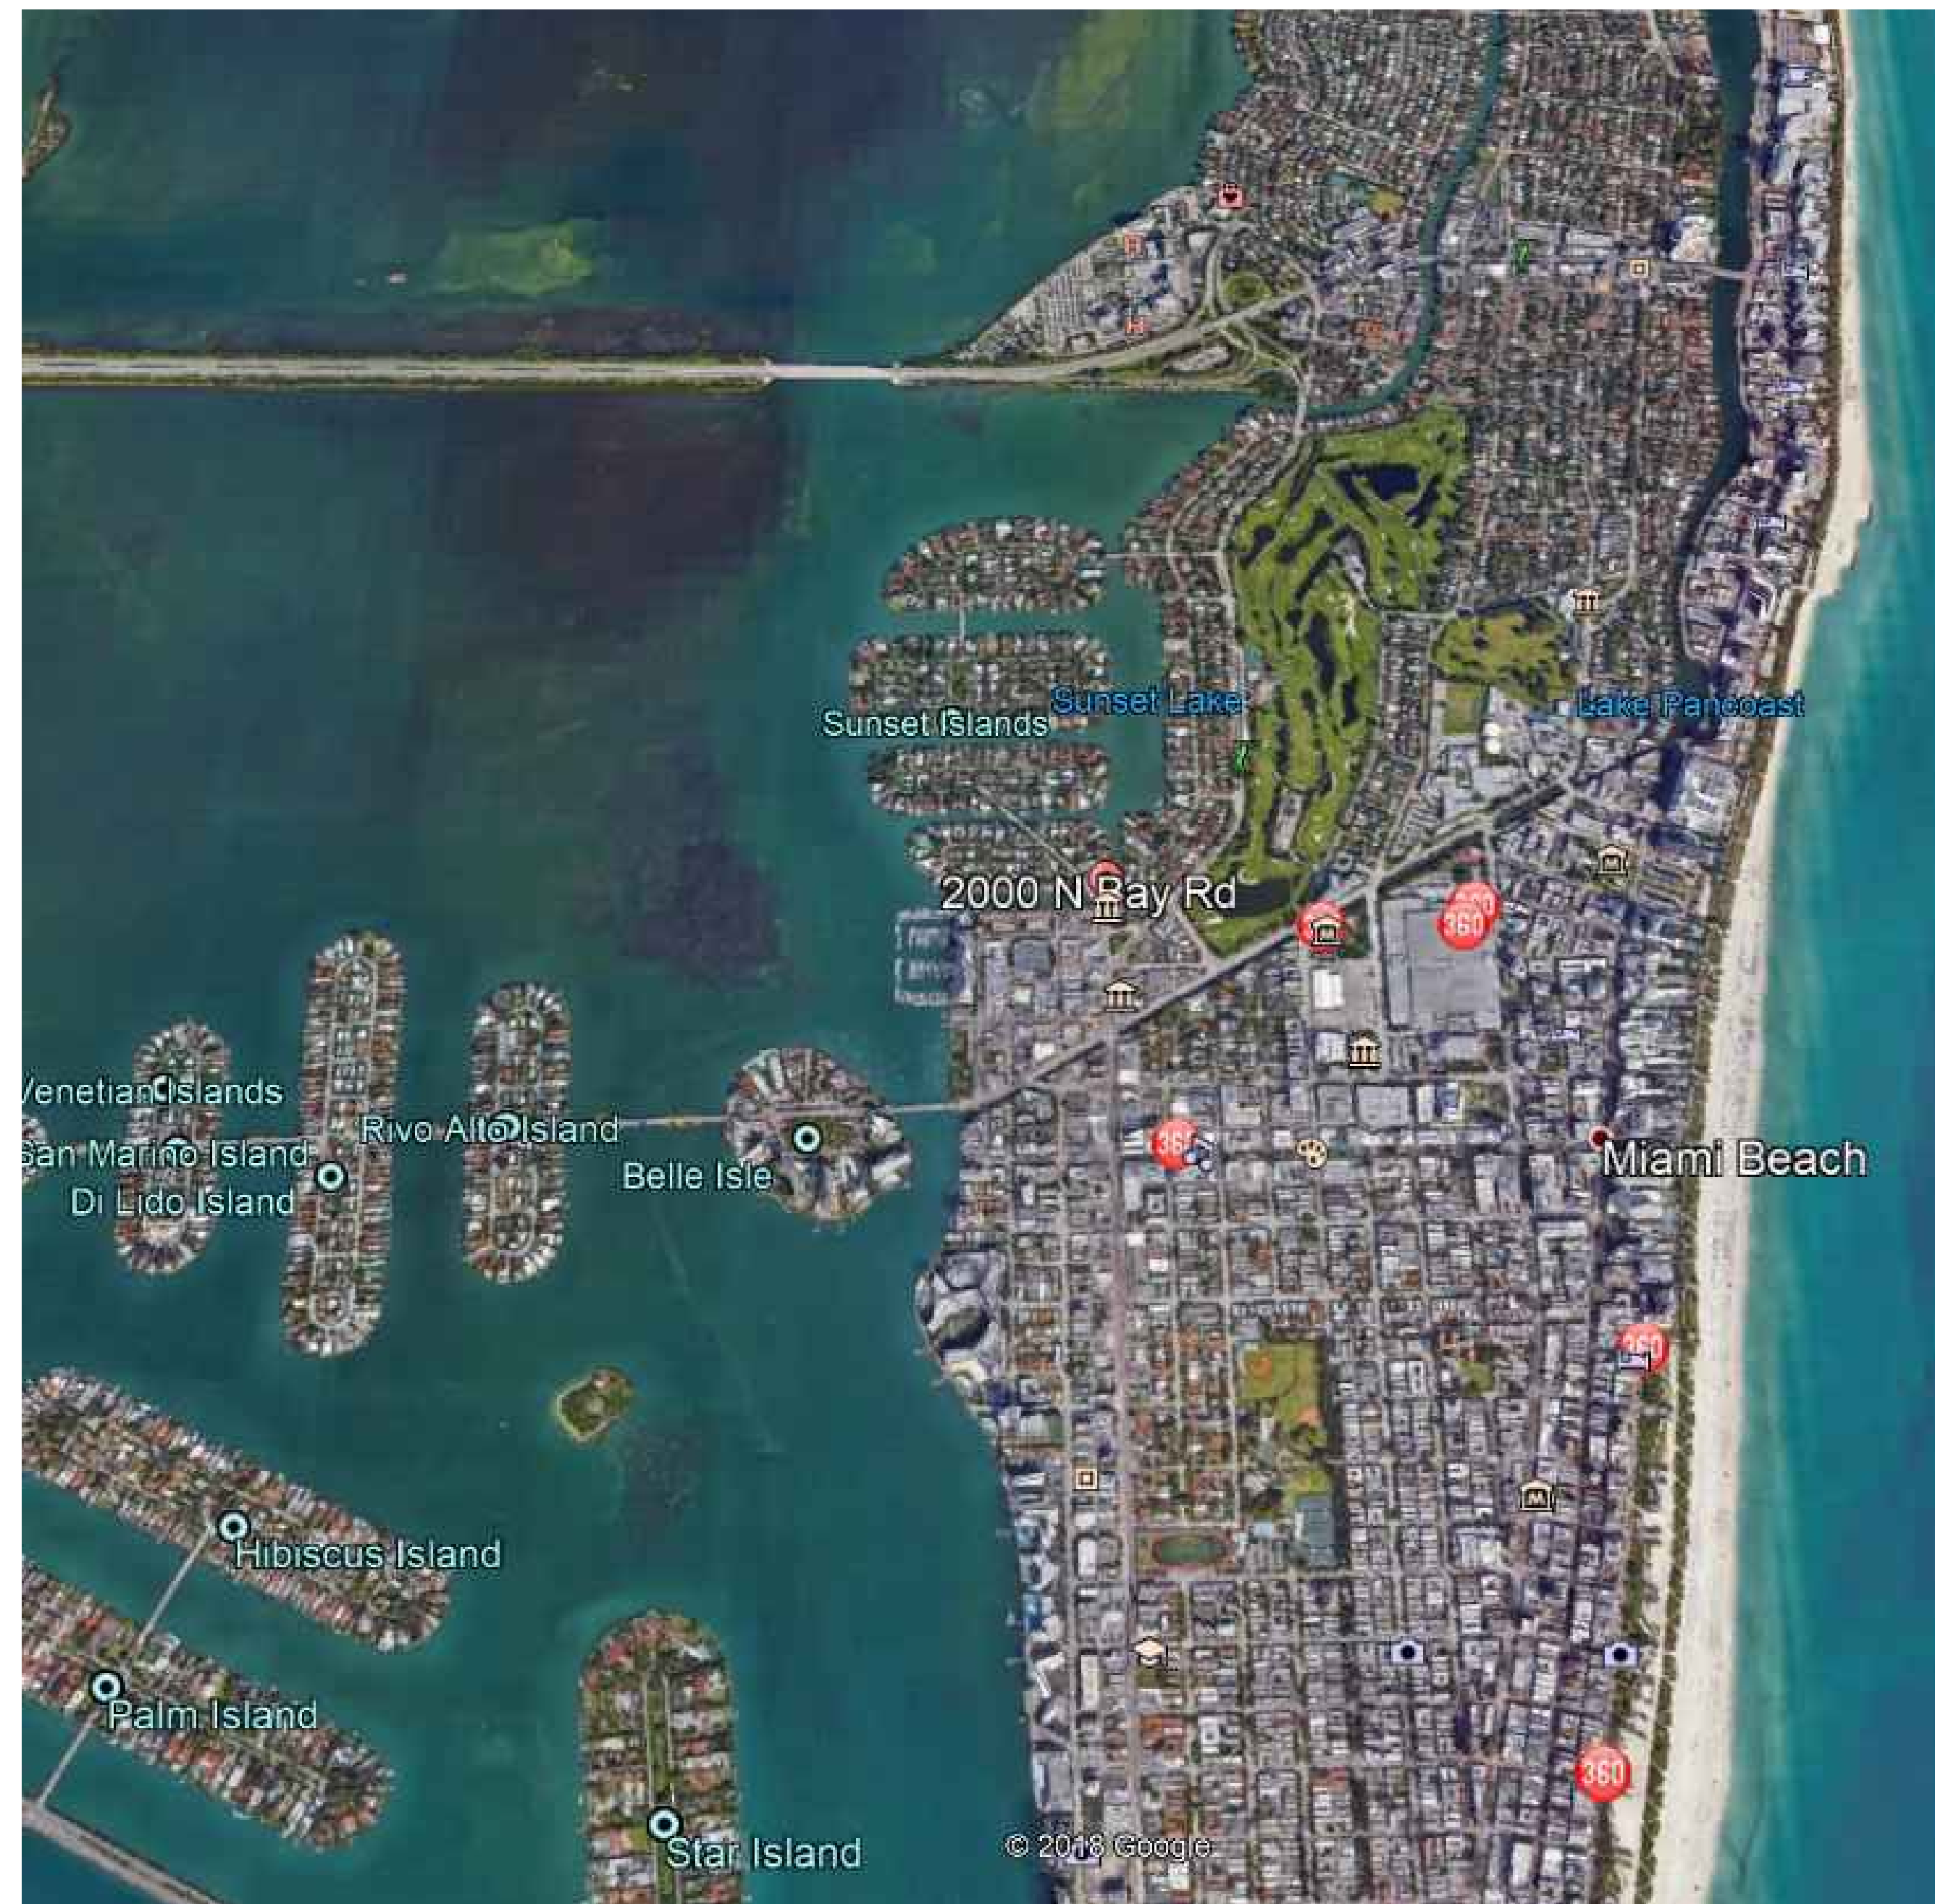[illegible]

ALL DRAWINGS AND WRITTEN MATERIAL APPEARING HEREIN CONSTITUTE THE ORIGINAL AND UNPUBLISHED WORK OF KOBİ KARP AIA, AND MAY NOT BE DUPLICATED, USED, OR DISCLOSED WITHOUT THE EXPRESS WRITTEN CONSENT OF KOBİ KARP ARCHITECTURE & INTERIOR DESIGN, INC. AIA, (c) 2019

DRB19-0453
FIRST SUBMITTAL SET
11/18/2019

PRIVATE RESIDENCE
2000 N BAY RD.
MIAMI BEACH, FL 33140

Owner:
Name
Address
Address
Tel:
Email

Consultant:
Name
Address
Address
Tel:
Email

Consultant:
Name
Address
Address
Tel:
Email

Consultant:
Name
Address
Address
Tel:
Email

Consultant:
Name
Address
Address
Tel:
Email

Consultant:
Name
Address
Address
Tel:
Email

Consultant:
Name
Address
Address
Tel:
Email

Architect of Record:
Kobi Karp Architecture and Interior Design, Inc.
2915 Biscayne Boulevard, Suite #200
Miami, Florida 33137 USA
Tel: +1(305) 573 1818
Fax: +1(305) 573 3766

KOBI KARP
Lic. # AR0012578



LOCATION MAP

Date: 11-18-2019	Sheet No. A0.02
Scale:	
Project: 1941	

[illegible]

ALL DRAWINGS AND WRITTEN MATERIAL APPEARING HEREIN CONSTITUTE THE ORIGINAL AND UNPUBLISHED WORK OF KOBİ KARP AIA, AND MAY NOT BE DUPLICATED, USED, OR DISCLOSED WITHOUT THE EXPRESS WRITTEN CONSENT OF KOBİ KARP ARCHITECTURE & INTERIOR DESIGN, INC. AIA (c) 2019

DRB19-0453
FIRST SUBMITTAL SET
11/18/2019

PRIVATE RESIDENCE
2000 N BAY RD.
MIAMI BEACH, FL 33140

Owner:
Name
Address
Address
Tel:
Email

Consultant:
Name
Address
Address
Tel:
Email

Consultant:
Name
Address
Address
Tel:
Email

Consultant:
Name
Address
Address
Tel:
Email

Consultant:
Name
Address
Address
Tel:
Email

Consultant:
Name
Address
Address
Tel:
Email

Architect of Record:
Kobi Karp Architecture and Interior Design, Inc.
2915 Biscayne Boulevard, Suite #200
Miami, Florida 33137 USA
Tel: +1(305) 573-1818
Fax: +1(305) 573-3766



KOBI KARP
Lic. # AR0012578

CONTEXTUAL IMAGES

Date:	11-18-2019	Sheet No. A0.04
Scale:		
Project:	1941	



**SITE
OF PROJECT**

[illegible]

ALL DRAWINGS AND WRITTEN MATERIAL APPEARING HEREIN CONSTITUTE THE ORIGINAL AND UNPUBLISHED WORK OF KOBİ KARP AIA, AND MAY NOT BE DUPLICATED, USED, OR DISCLOSED WITHOUT THE EXPRESS WRITTEN CONSENT OF KOBİ KARP ARCHITECTURE & INTERIOR DESIGN, INC. AIA, © 2019

DRB19-0453
FIRST SUBMITTAL SET
11/18/2019

PRIVATE RESIDENCE
2000 N BAY RD.
MIAMI BEACH, FL 33140

Owner:
Name
Address
Address
Tel:
Email

Consultant:
Name
Address
Address
Tel:
Email

Consultant:
Name
Address
Address
Tel:
Email

Consultant:
Name
Address
Address
Tel:
Email

Consultant:
Name
Address
Address
Tel:
Email

Consultant:
Name
Address
Address
Tel:
Email

Consultant:
Name
Address
Address
Tel:
Email

Architect of Record:
Kobi Karp Architecture and Interior Design, Inc.
2915 Biscayne Boulevard, Suite #200
Miami, Florida 33137 USA
Tel: +1(305) 573 1818
Fax: +1(305) 573 3766

KOBI KARP
Lic. # AR0012578



NEIGHBORING HOME IMAGES




Date:	11-18-2019	Sheet No. A0.06
Scale:		
Project:	1941	





Date: 12-09-2019	Sheet No. A1.11
Scale:	
Project: 1941	

RENDERING OF REAR

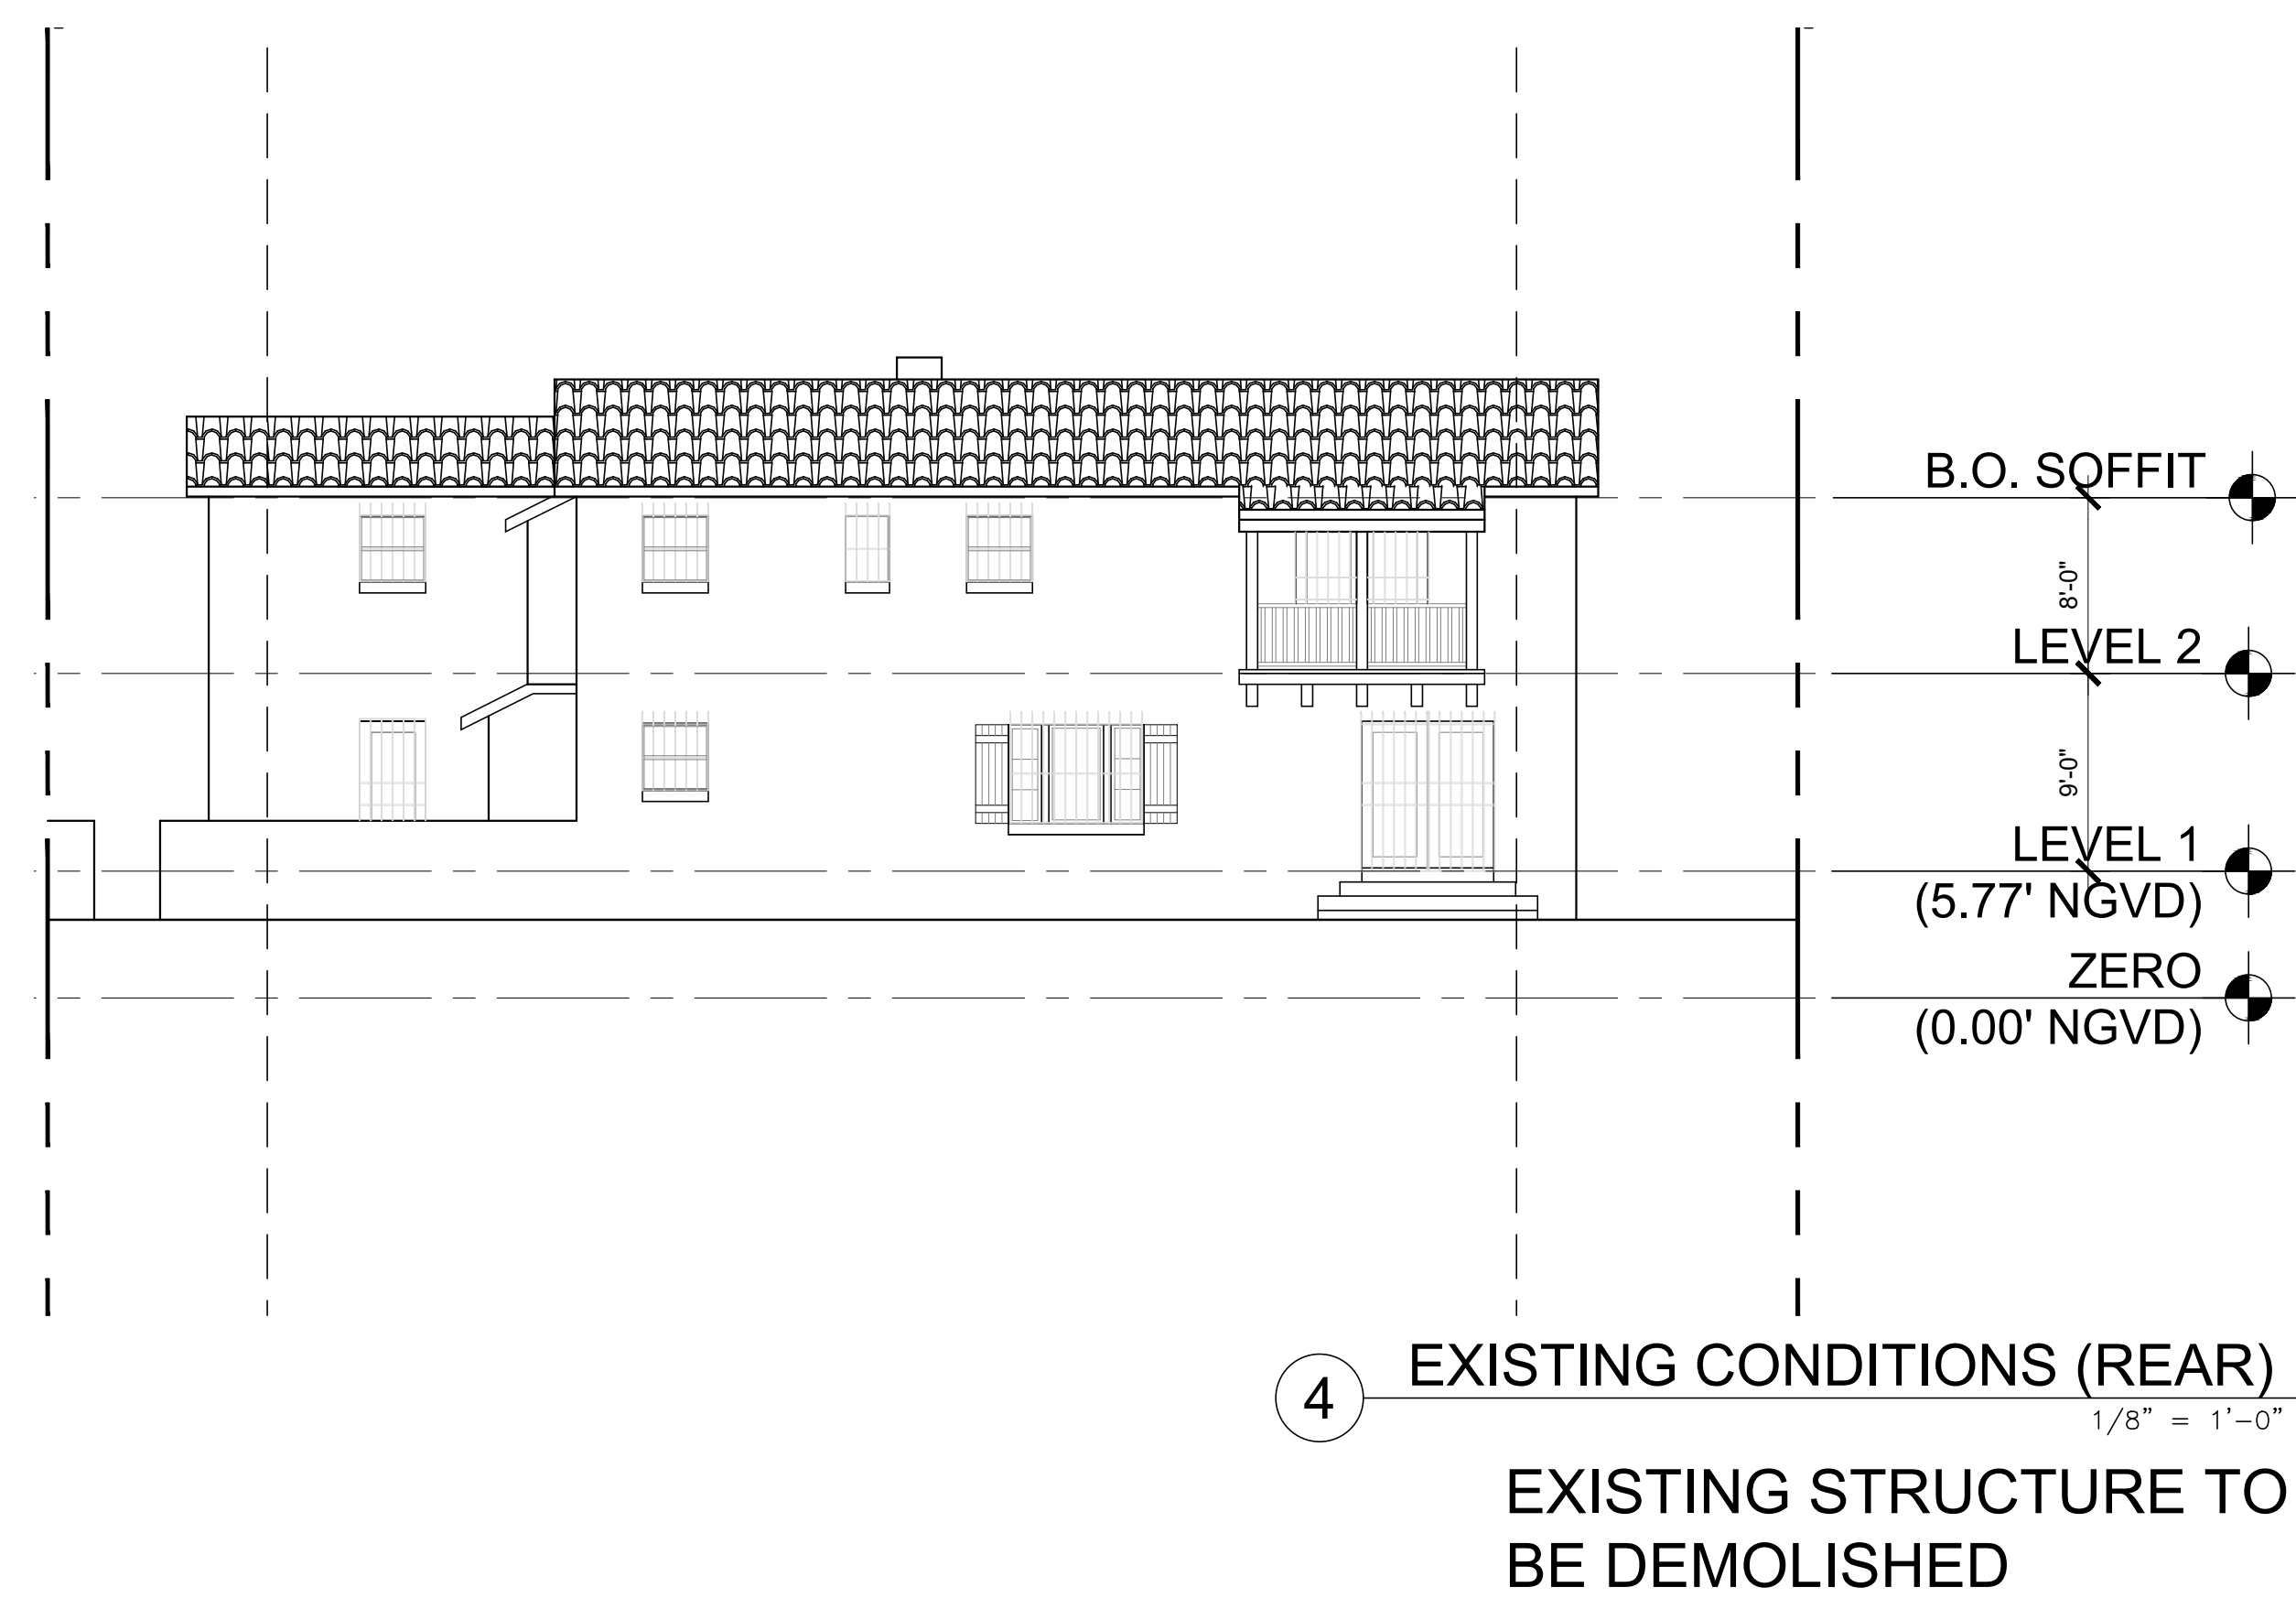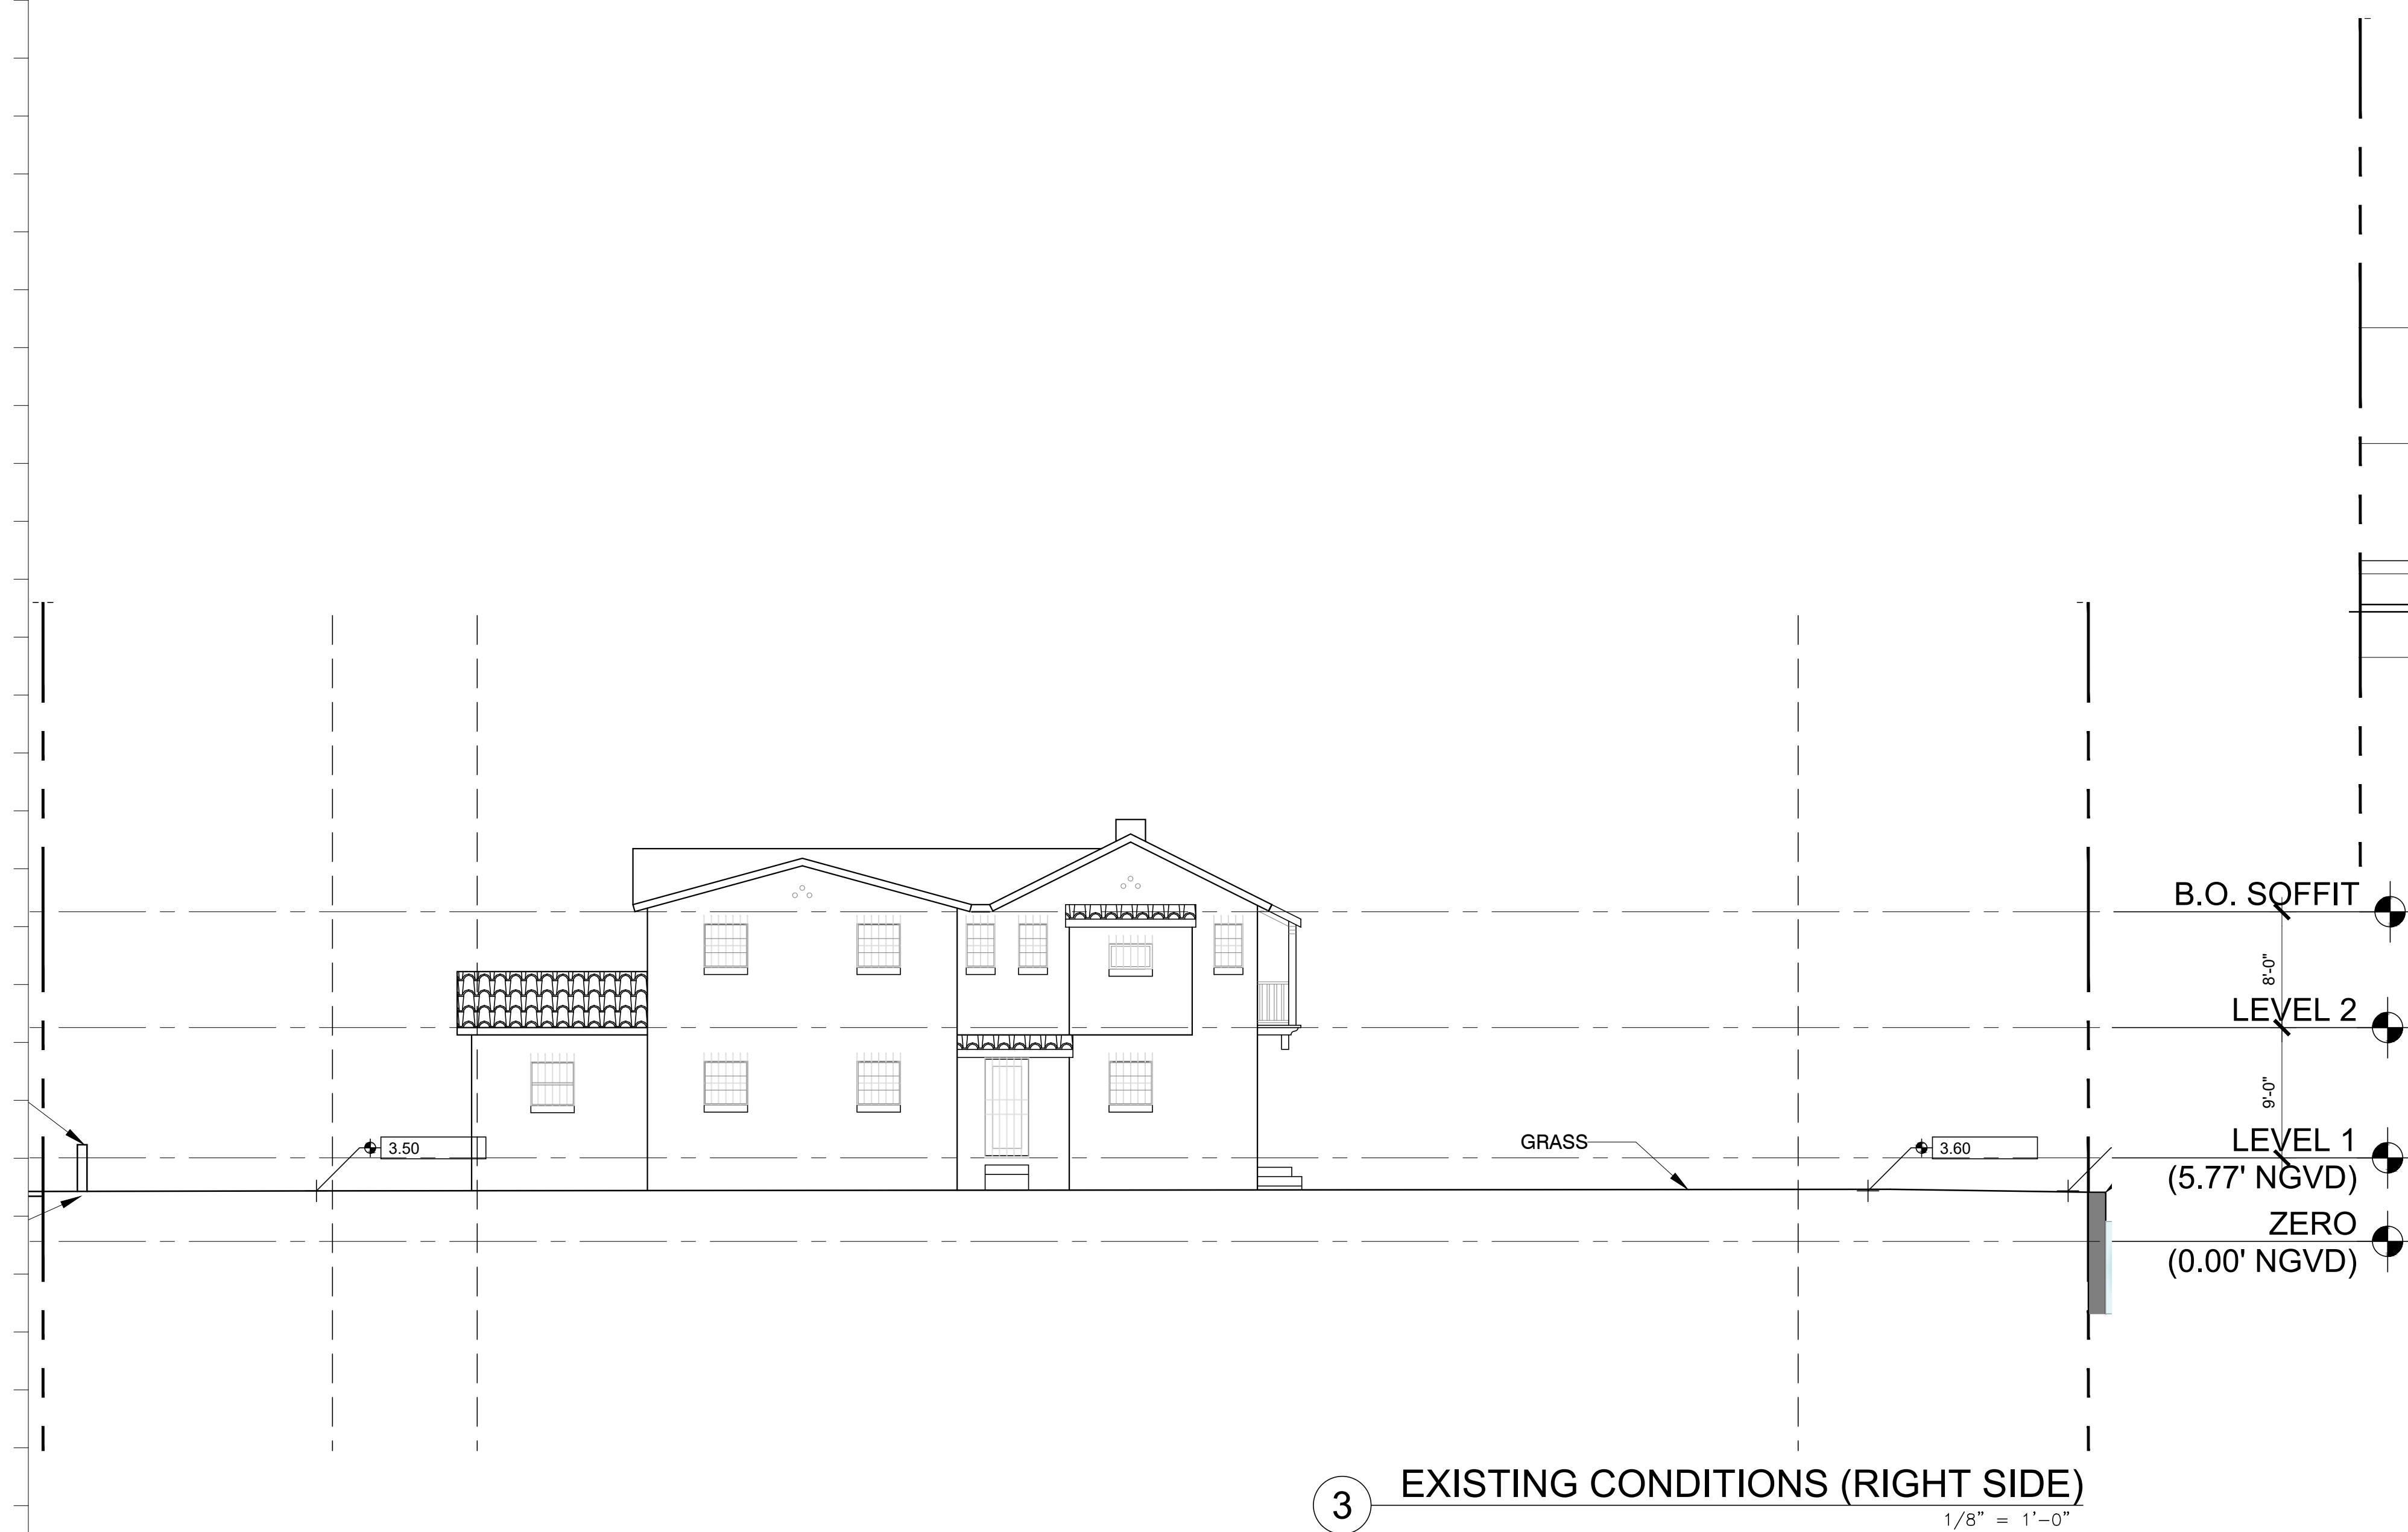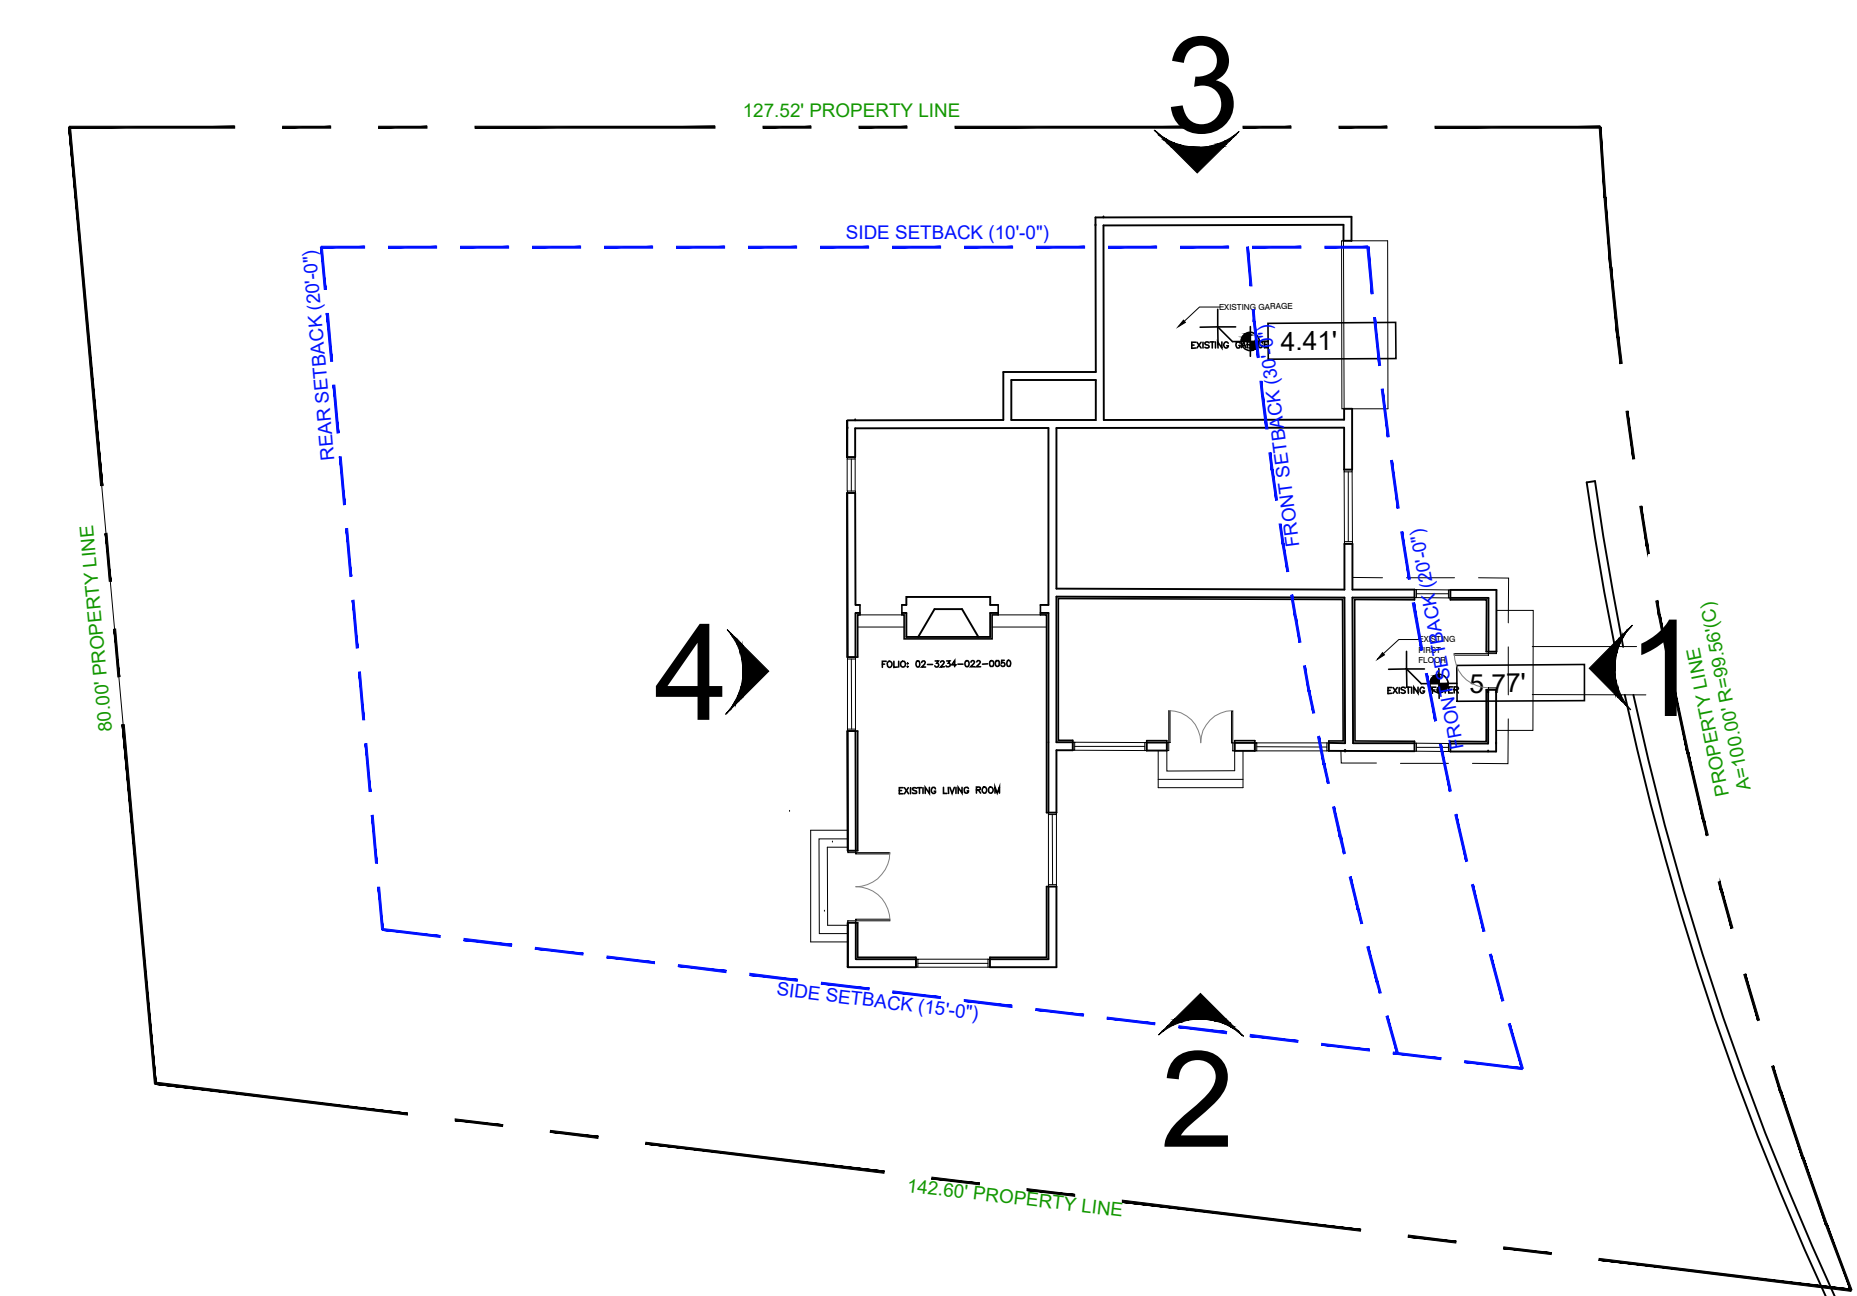[illegible]

ALL DRAWINGS AND WRITTEN MATERIAL APPEARING HEREIN CONSTITUTE THE ORIGINAL AND UNPUBLISHED WORK OF KOBİ KARP AIA, AND MAY NOT BE DUPLICATED, USED, OR DISCLOSED WITHOUT THE EXPRESS WRITTEN CONSENT OF KOBİ KARP ARCHITECTURE & INTERIOR DESIGN, INC. AIA, © 2019

DRB19-0453
FIRST SUBMITTAL SET
11/18/2019

PRIVATE RESIDENCE
2000 N BAY RD.
MIAMI BEACH, FL 33140

Owner:
Name
Address
Address
Tel:
Email

Consultant:
Name
Address
Address
Tel:
Email

Consultant:
Name
Address
Address
Tel:
Email


Consultant:
Name
Address
Address
Tel:
Email

Consultant:
Name
Address
Address
Tel.
Email

Consultant:
Name
Address
Address
Tel:
Email

Consultant:
Name
Address
Address
Tel:
Email



Architect of Record:
Kobi Karp Architecture and Interior Design, Inc.
2915 Biscayne Boulevard, Suite #200
Miami, Florida 33137 USA
Tel: +1(305) 573 1818
Fax: +1(305) 573 3766

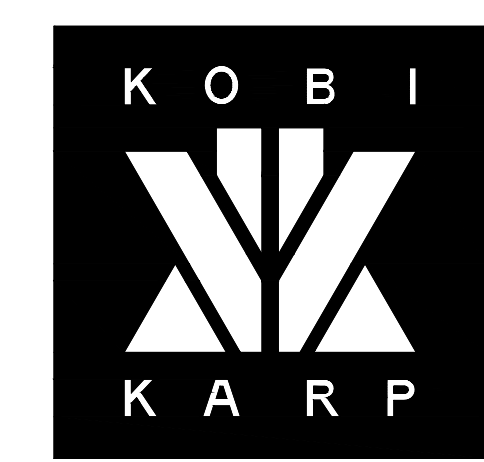

KOBI KARP
Lic. # AR0012578

EXISTING STRUCTURE

Date: 11-18-2019	Sheet No. A1.20
Scale:	
Project: 1941	

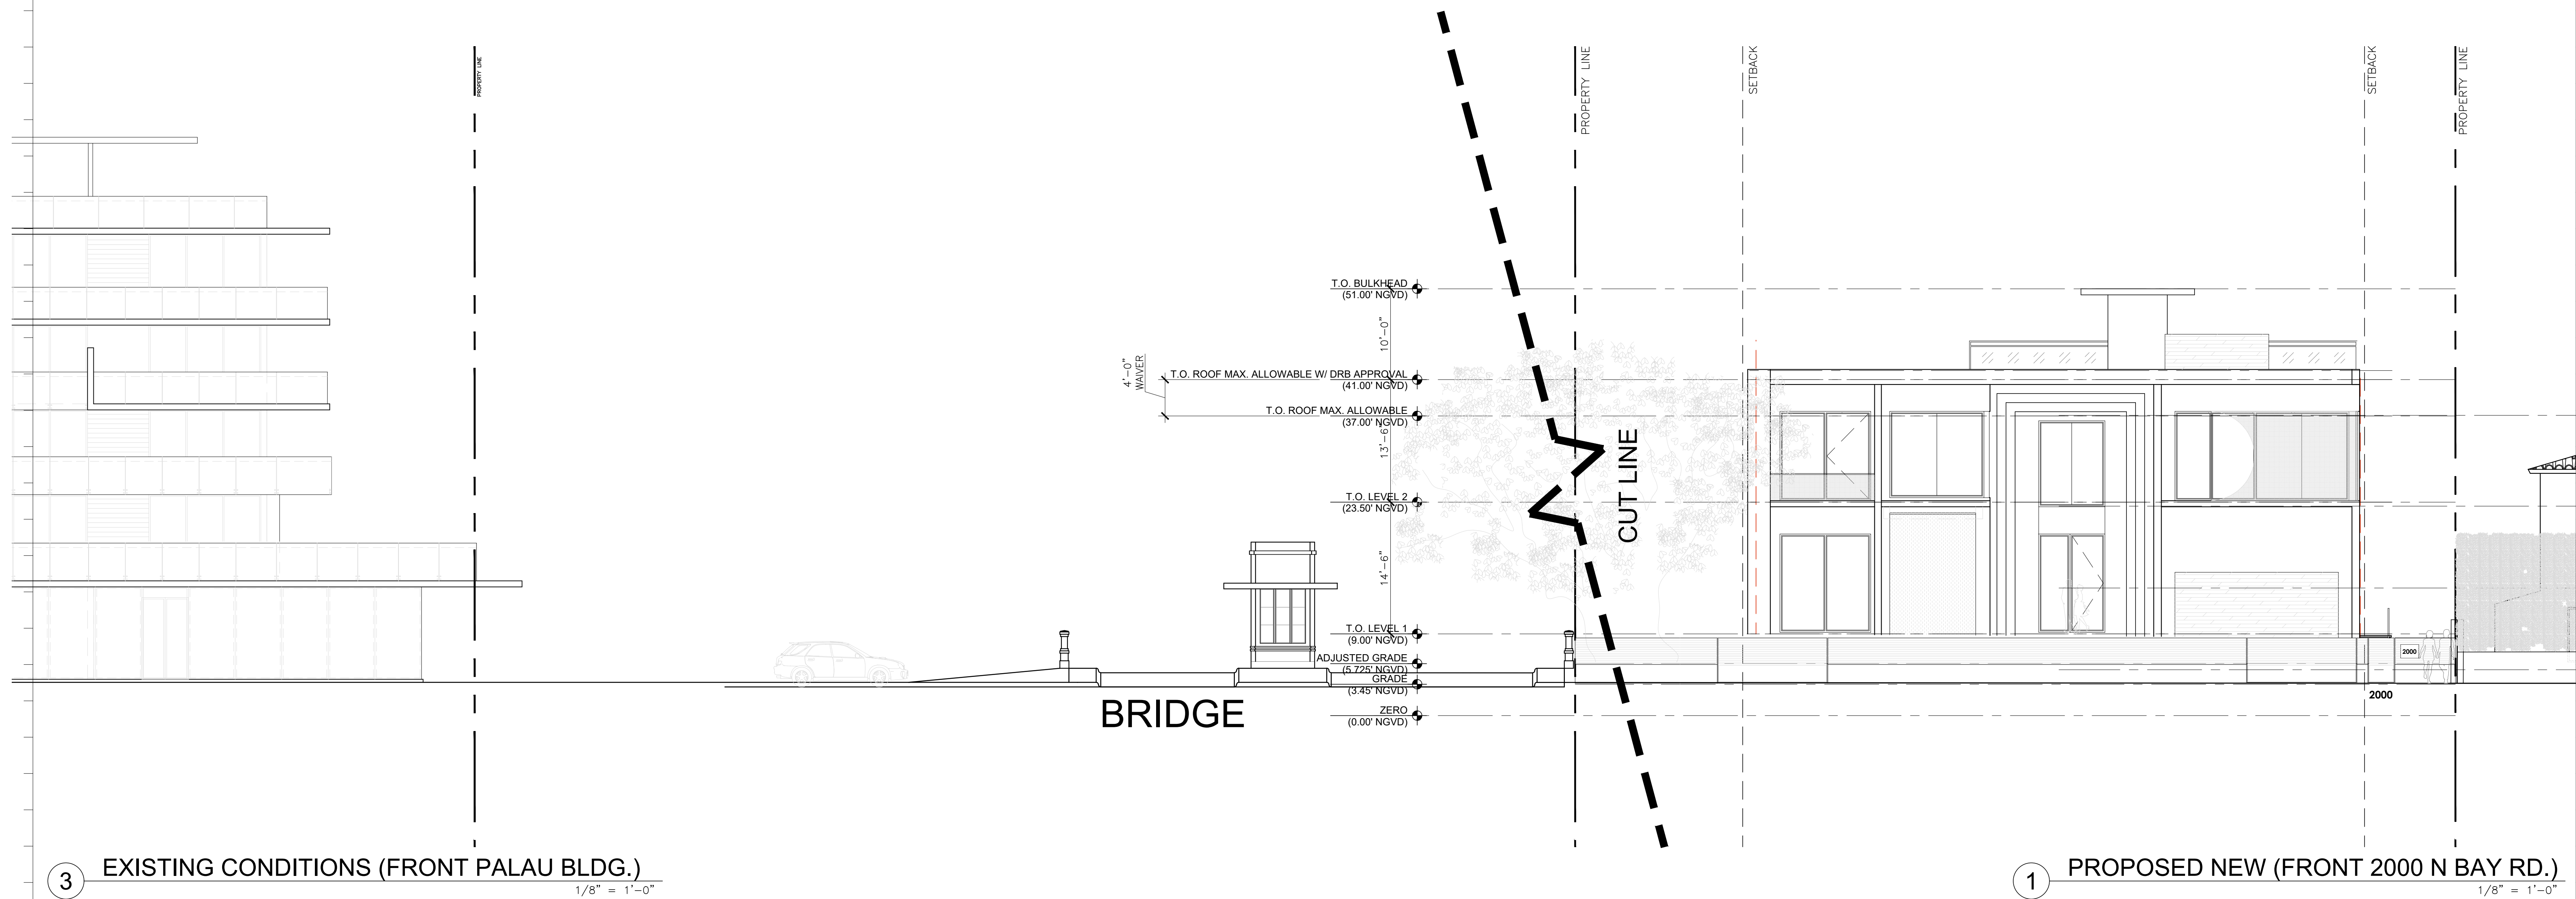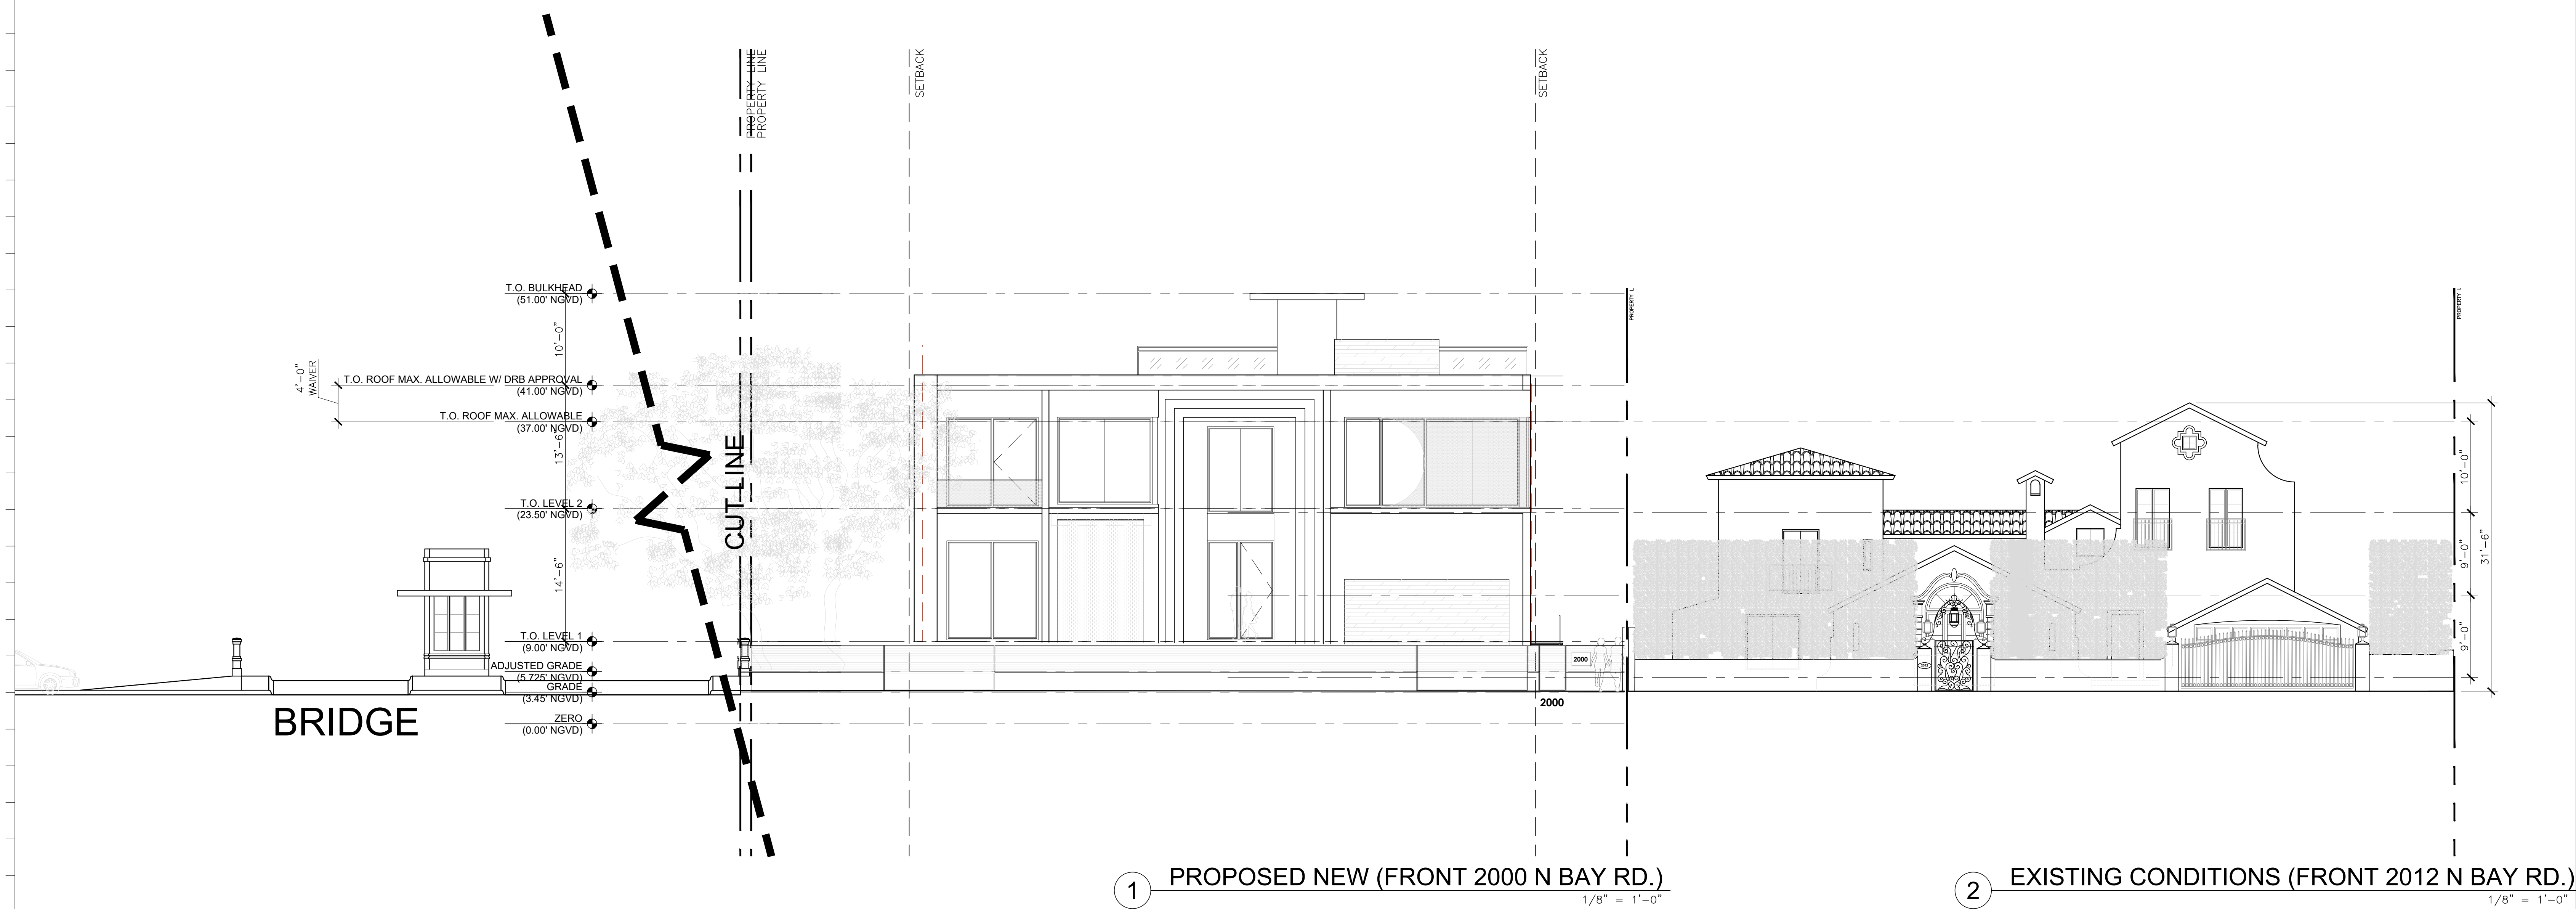[illegible]

ALL DRAWINGS AND WRITTEN MATERIAL APPEARING HEREIN CONSTITUTE THE ORIGINAL AND UNPUBLISHED WORK OF KOBİ KARP AIA, AND MAY NOT BE DUPLICATED, USED, OR DISCLOSED WITHOUT THE EXPRESS WRITTEN CONSENT OF KOBİ KARP ARCHITECTURE & INTERIOR DESIGN, INC. AIA, © 2019

DRB19-0453
FIRST SUBMITTAL SET
11/18/2019

PRIVATE RESIDENCE
2000 N BAY RD.
MIAMI BEACH, FL 33140

Owner:
Name
Address
Address
Tel:
Email

Consultant:
Name
Address
Address
Tel:
Email

Consultant:
Name
Address
Address
Tel:
Email

Consultant:
Name
Address
Address
Tel:
Email

Consultant:
Name
Address
Address
Tel:
Email

Consultant:
Name
Address
Address
Tel:
Email

Consultant:
Name
Address
Address
Tel:
Email

Architect of Record:
Kobi Karp Architecture and Interior Design, Inc.
2915 Biscayne Boulevard, Suite #200
Miami, Florida 33137 USA
Tel: +1(305) 573 1818
Fax: +1(305) 573 3766




KOBI KARP
Lic. # AR0012578

CONTEXT ELEVATIONS

Date: 11-18-2019	Sheet No. A1.21
Scale:	
Project: 1941	

NEIGHBORHOOD CONTEXT

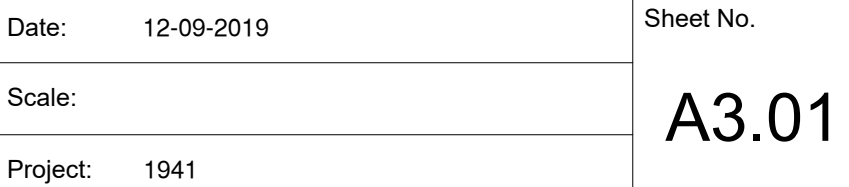

Scale: $3/16" = 1'-0"$



Scale: $3/16" = 1'-0"$

K O B I
K A R P

KOBI KARP
Lic. # AR0012578

Date: 11-18-2019	Sheet No. A3.03
Scale:	
Project: 1941	

[illegible]



DRB19-0453
FIRST SUBMITTAL SET
11/18/2019

PRIVATE RESIDENCE
2000 N BAY RD.
MIAMI BEACH, FL 33140



ELEVATIONS

Date:	11-18-2019	Sheet No. A4.01
Scale:		
Project:	1941	

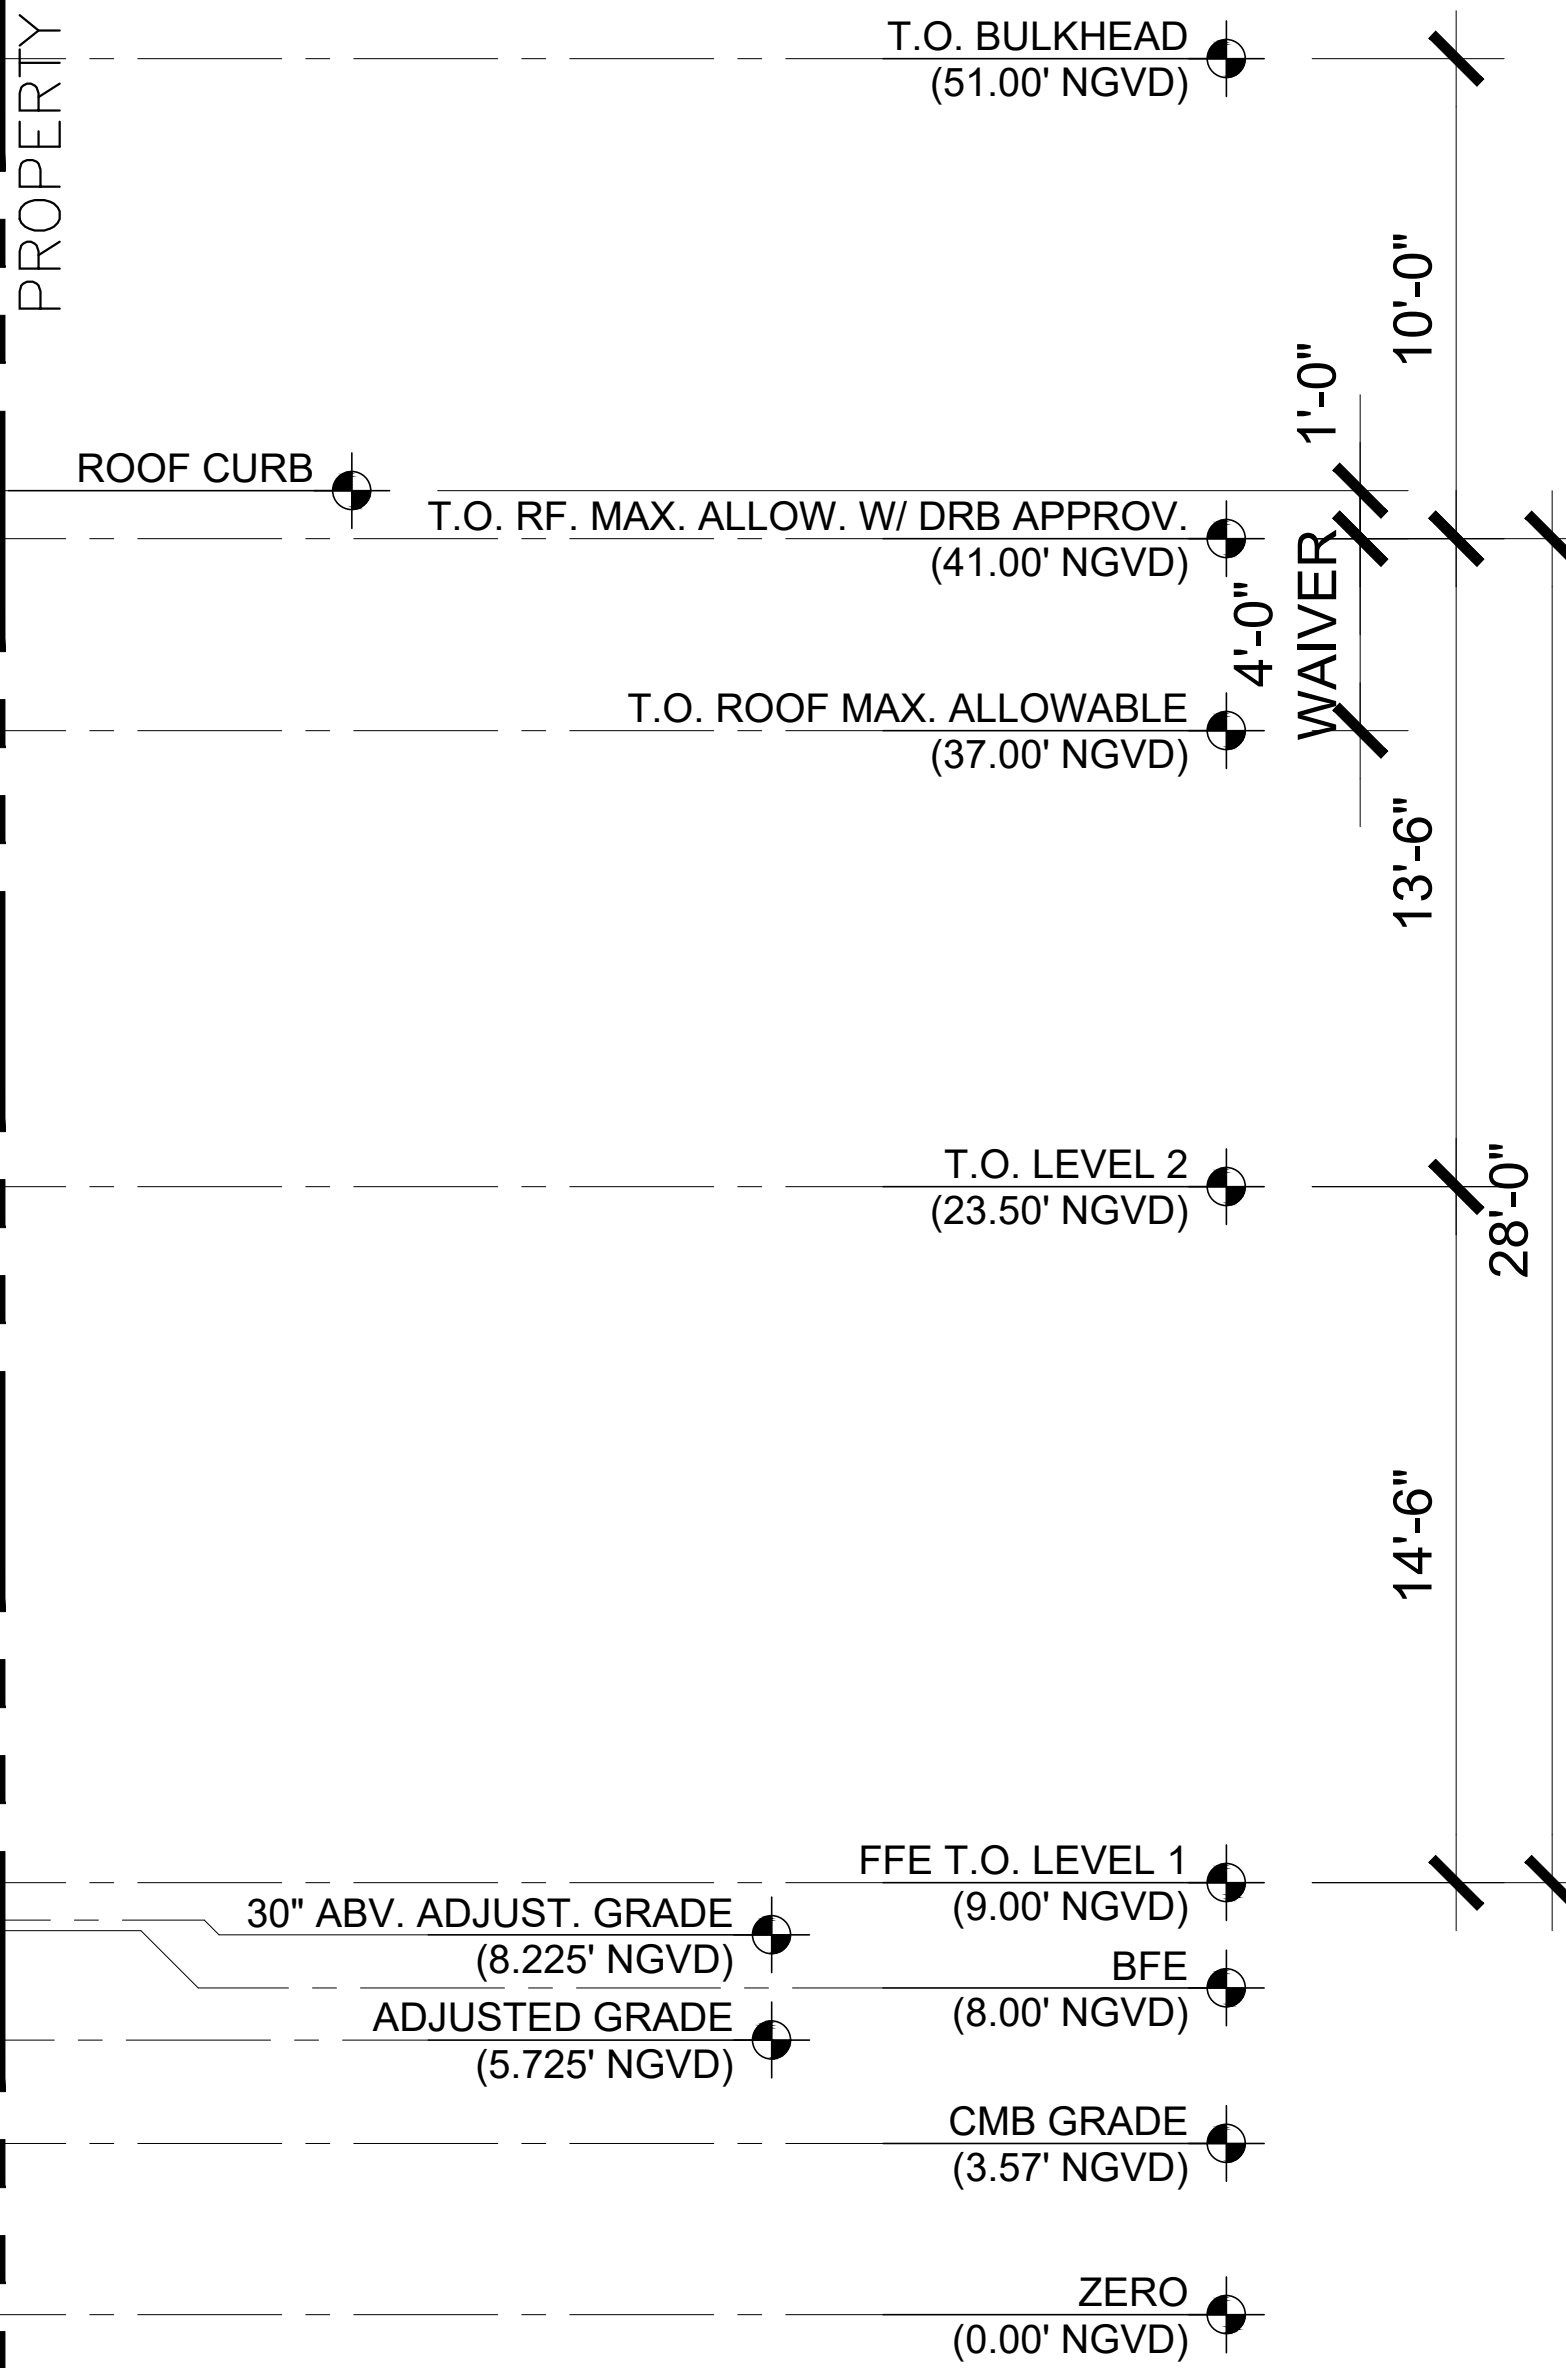 

1 FRONT SOUTH ELEVATION
Scale: 1/4" = 1'-0"

ELEVATION MATERIAL LEGEND



4 - DARK METAL
FINISH METAL SCREEN
PRIVACY SCREEN

[illegible]

DRB19-0453
FIRST SUBMITTAL SET
11/18/2019

PRIVATE RESIDENCE
2000 N BAY RD.
MIAMI BEACH, FL 33140

Architect of Record:
Kobi Karp Architecture and Interior Design, Inc.
2915 Biscayne Boulevard, Suite #200
Miami, Florida 33137 USA
Tel: +1(305) 573 1818
Fax: +1(305) 573 3766



4 - DARK METAL
FINISH METAL SCREEN
PRIVACY SCREEN



KOBI KARP
Lic. # AR0012578

ELEVATIONS

Date:	11-18-2019	Sheet No. A4.02
Scale:		
Project:	1941	

[illegible]

DRB19-0453
FIRST SUBMITTAL SET
11/18/2019

PRIVATE RESIDENCE
2000 N BAY RD.
MIAMI BEACH, FL 33140

[illegible]


Architect of Record:
Kobi Karp Architecture and Interior Design, Inc.
2915 Biscayne Boulevard, Suite #200
Miami, Florida 33137 USA
Tel: +1(305) 573 1818
Fax: +1(305) 573 3766



KOBI KARP
Lic. # AR0012578

ELEVATIONS

Date:	11-18-2019	Sheet No. A4.03
Scale:		
Project:	1941	

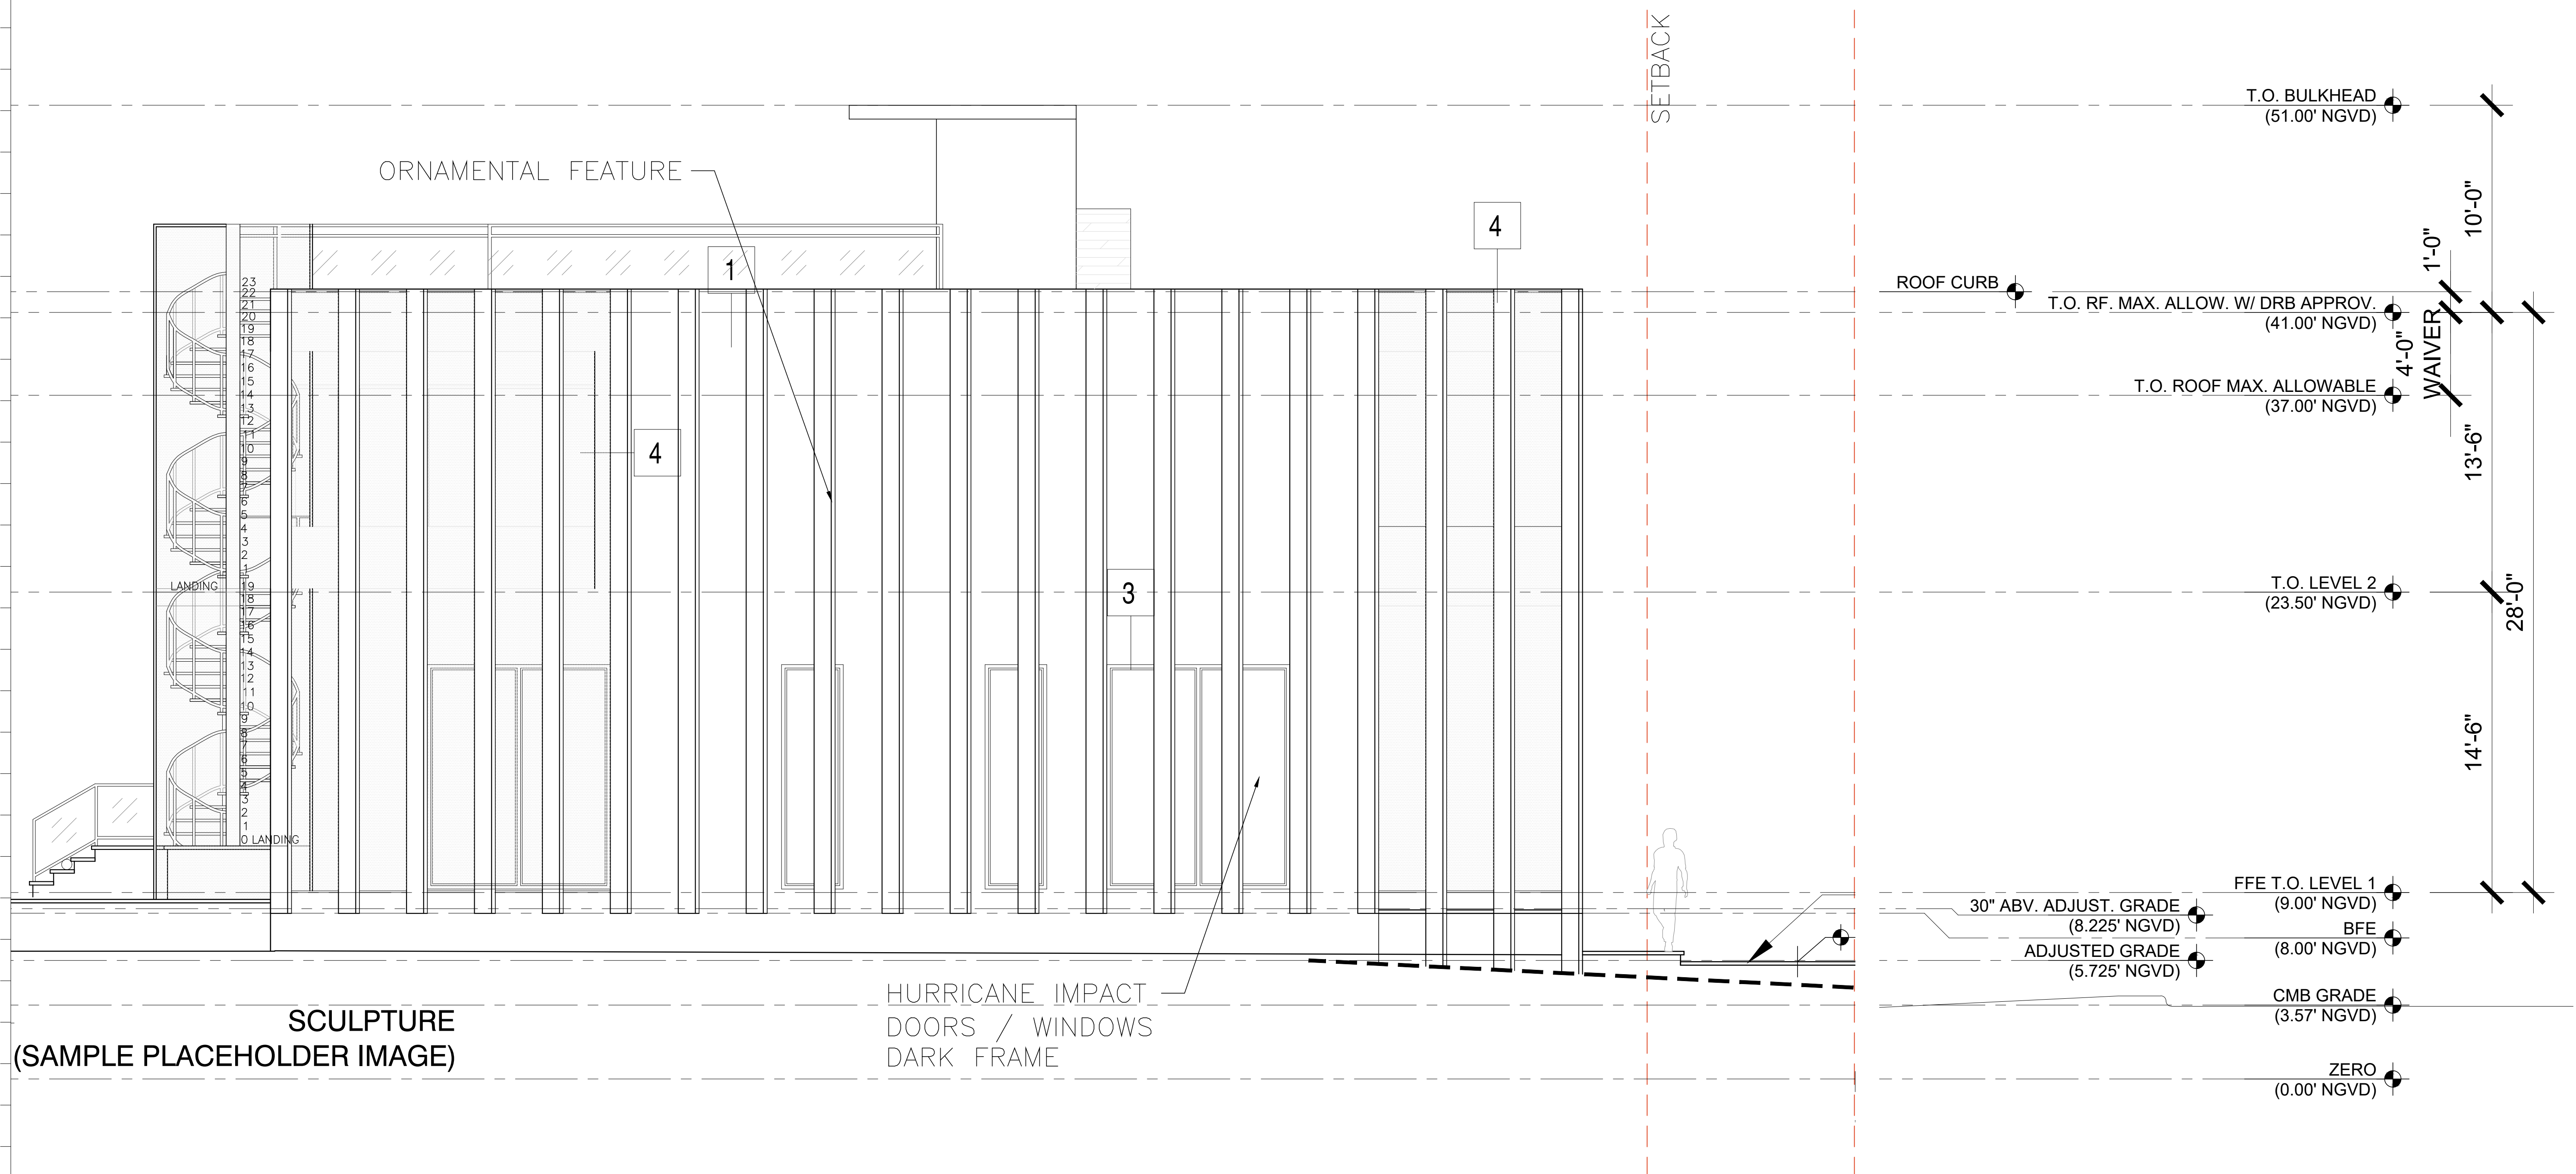


1 SOUTHWEST SIDE ELEVATION
Scale: 1/4" = 1'-0"

ELEVATION MATERIAL LEGEND



1 - SAND COLOR STONE 2 - WOOD 3 - DARK METAL FINISH 4 - DARK METAL FINISH METAL SCREEN PRIVACY SCREEN

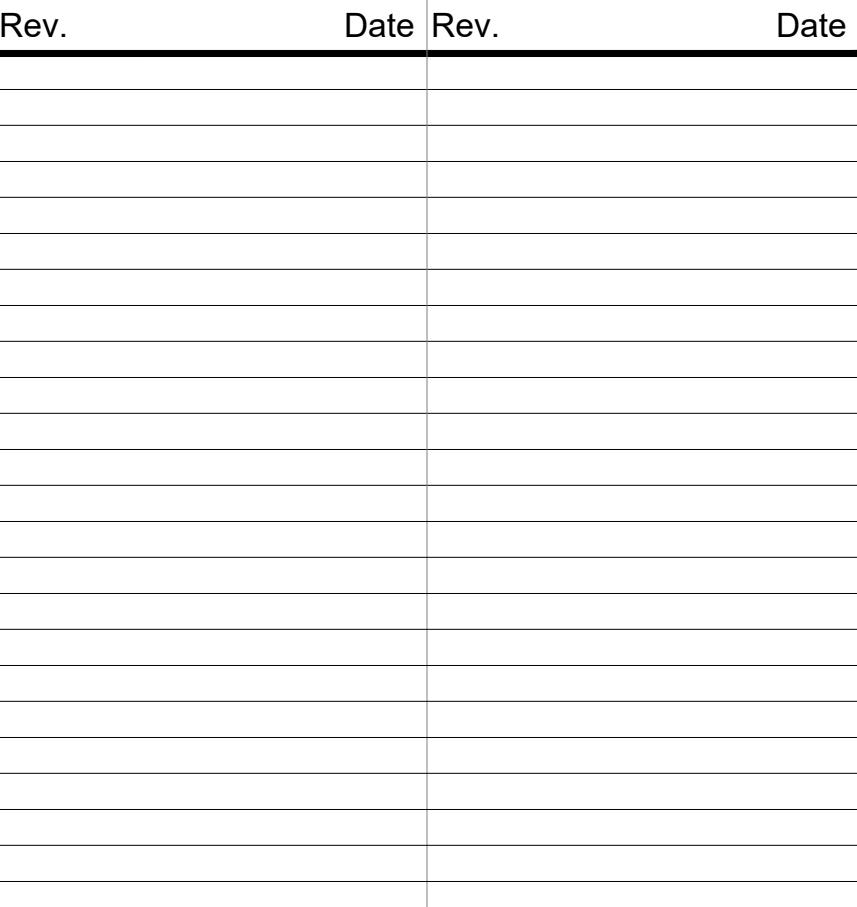

Owner:
Name
Address
Address
Tel:
Email

Consultant:
Name
Address
Address
Tel:
Email

Consultant:
Name
Address
Address
Tel:
Email

Consultant:
Name
Address
Address
Tel:
Email

Consultant:
Name
Address
Address
Tel:
Email

Consultant:
Name
Address
Address
Tel:
Email

Consultant:
Name
Address
Address
Tel:
Email

Kobi Karp Architecture and Interior Design, Inc.
2915 Biscayne Boulevard, Suite #200
Miami, Florida 33137 USA
Tel: +1(305) 573 1818
Fax: +1(305) 573 3766



ELEVATIONS

Date:	11-18-2019	Sheet No. A4.04
Scale:		
Project:	1941	



1 - SAND COLOR STONE 2 - WOOD




2 - WOOD



3 - DARK METAL FINISH



4 - DARK METAL
FINISH METAL SCREEN
PRIVACY SCREEN

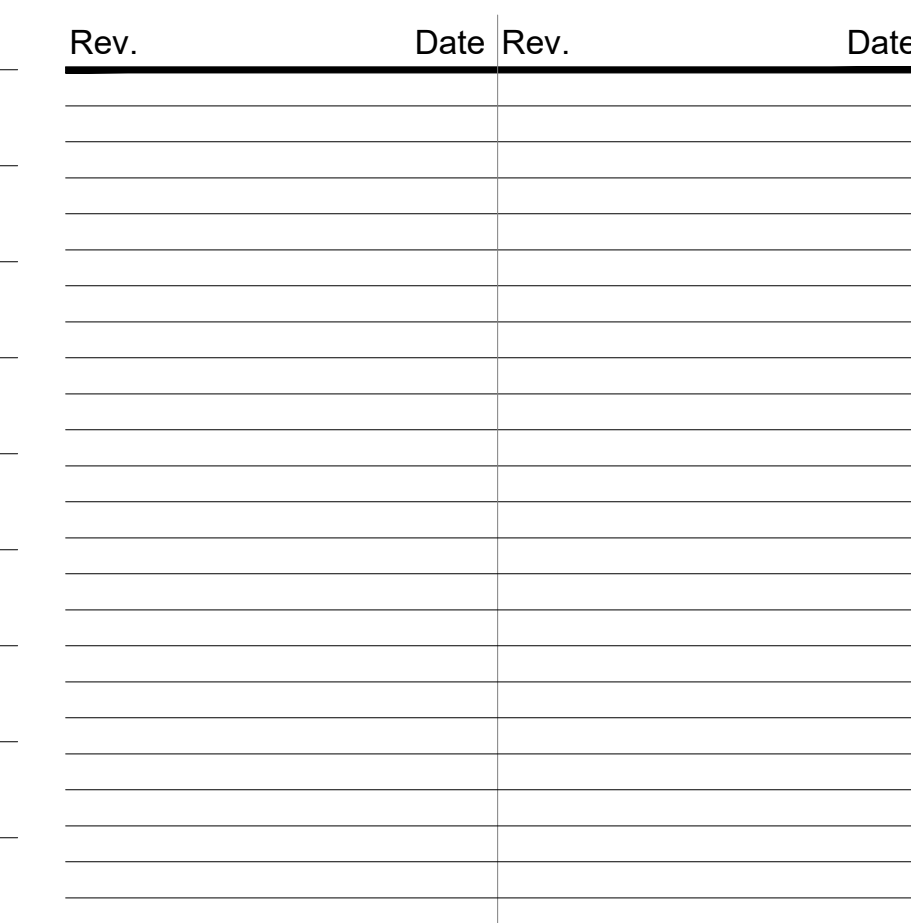

PRIVATE RESIDENCE
2000 N BAY RD.
MIAMI BEACH, FL 33140

Architect of Record:
Kobi Karp Architecture and Interior Design, Inc.
2915 Biscayne Boulevard, Suite #200
Miami, Florida 33137 USA
Tel: +1(305) 573 1818
Fax: +1(305) 573 3766



Date:	12-09-2019	Sheet No. A4.05
Scale:		
Project:	1941	

This micrograph shows a metal surface covered with a thick, granular layer of corrosion products. The products appear as dark, irregular clusters against a lighter, more uniform background of the metal surface.

4 - DARK METAL
FINISH METAL SCREEN
PRIVACY SCREEN



This micrograph shows a metal surface covered with a thick, granular layer of corrosion products. The products appear as dark, irregular clusters against a lighter, more uniform background of the metal surface.

4 - DARK METAL
FINISH METAL SCREEN
PRIVACY SCREEN

ALL DRAWINGS AND WRITTEN MATERIAL APPEARING HEREIN CONSTITUTE THE ORIGINAL AND UNPUBLISHED WORK OF KOBI KARP AIA, AND MAY NOT BE DUPLICATED, USED, OR DISCLOSED WITHOUT THE EXPRESS WRITTEN CONSENT OF KOBI KARP ARCHITECTURE & INTERIOR DESIGN, INC. AIA. (c) 2012

PRIVATE RESIDENCE
2000 N BAY RD.
MIAMI BEACH, FL 33140

Name
Address
Address
Tel:
Email

Name
Address
Address
Tel:
Email

Name
Address
Address
Tel:
Email

Name
Address
Address
Tel:
Email

Name
Address
Address
Tel:
Email

Name
Address
Address
Tel:
Email

Name
Address
Address
Tel:
Email

Architect of Record:
Kobi Karp Architecture and Interior Design, Inc.
2915 Biscayne Boulevard, Suite #200
Miami, Florida 33137 USA
Tel: +1(305) 573 1818
Fax: +1(305) 573 3766



KOBI KARP
Lic. # AR0012578

Date:	12-09-2019	Sheet No. A4.06
Scale:		
Project:	1941	

ALL DRAWINGS AND WRITTEN MATERIAL APPEARING HEREIN CONSTITUTE THE ORIGINAL AND UNPUBLISHED WORK OF KOBI KARP AIA, AND MAY NOT BE DUPLICATED, USED, OR DISCLOSED WITHOUT THE EXPRESS WRITTEN CONSENT OF KOBI KARP ARCHITECTURE & INTERIOR DESIGN, INC. AIA. (c) 2012

PRIVATE RESIDENCE
2000 N BAY RD.
MIAMI BEACH, FL 33140

Architect of Record:
Kobi Karp Architecture and Interior Design, Inc.
2915 Biscayne Boulevard, Suite #200
Miami, Florida 33137 USA
Tel: +1(305) 573 1818
Fax: +1(305) 573 3766



Date:	12-09-2019	Sheet No. A4.07
Scale:		
Project:	1941	



4 - DARK METAL
FINISH METAL SCREEN
PRIVACY SCREEN



Date:	12-09-2019	Sheet No. A4.08
Scale:		
Project:	1941	

[illegible]

ALL DRAWINGS AND WRITTEN MATERIAL APPEARING HEREIN CONSTITUTE THE ORIGINAL AND UNPUBLISHED WORK OF KOBİ KARP A.Ş. AND MAY NOT BE DUPLICATED, USED, OR DISCLOSED WITHOUT THE EXPRESS WRITTEN CONSENT OF KOBİ KARP ARCHITECTURE & INTERIOR DESIGN, INC. A.Ş. (c) 2019

PRIVATE RESIDENCE
2000 N BAY RD.
MIAMI BEACH, FL 33140

Owner:
Name
Address
Address
Tel:
Email

Consultant:
Name
Address
Address
Tel:
Email

— **Consultant:**
Name
Address
Address
— Tel:
Email


Consultant:
Name
Address
Address
Tel:
Email

Consultant:
Name
Address
Address
Tel:
Email


Consultant:
Name
Address
Address
Tel:
Email

Consultant:
Name
Address
Address
Tel:
E-mail

Architect of Record:
Kobi Karp Architecture and Interior Design, Inc.
2915 Biscayne Boulevard, Suite #200
Miami, Florida 33137 USA
Tel: +1(305) 573 1818
Fax: +1(305) 573 3766

 

Date:	11-18-2019	Sheet No. A5.01
Scale:		
Project:	1941	

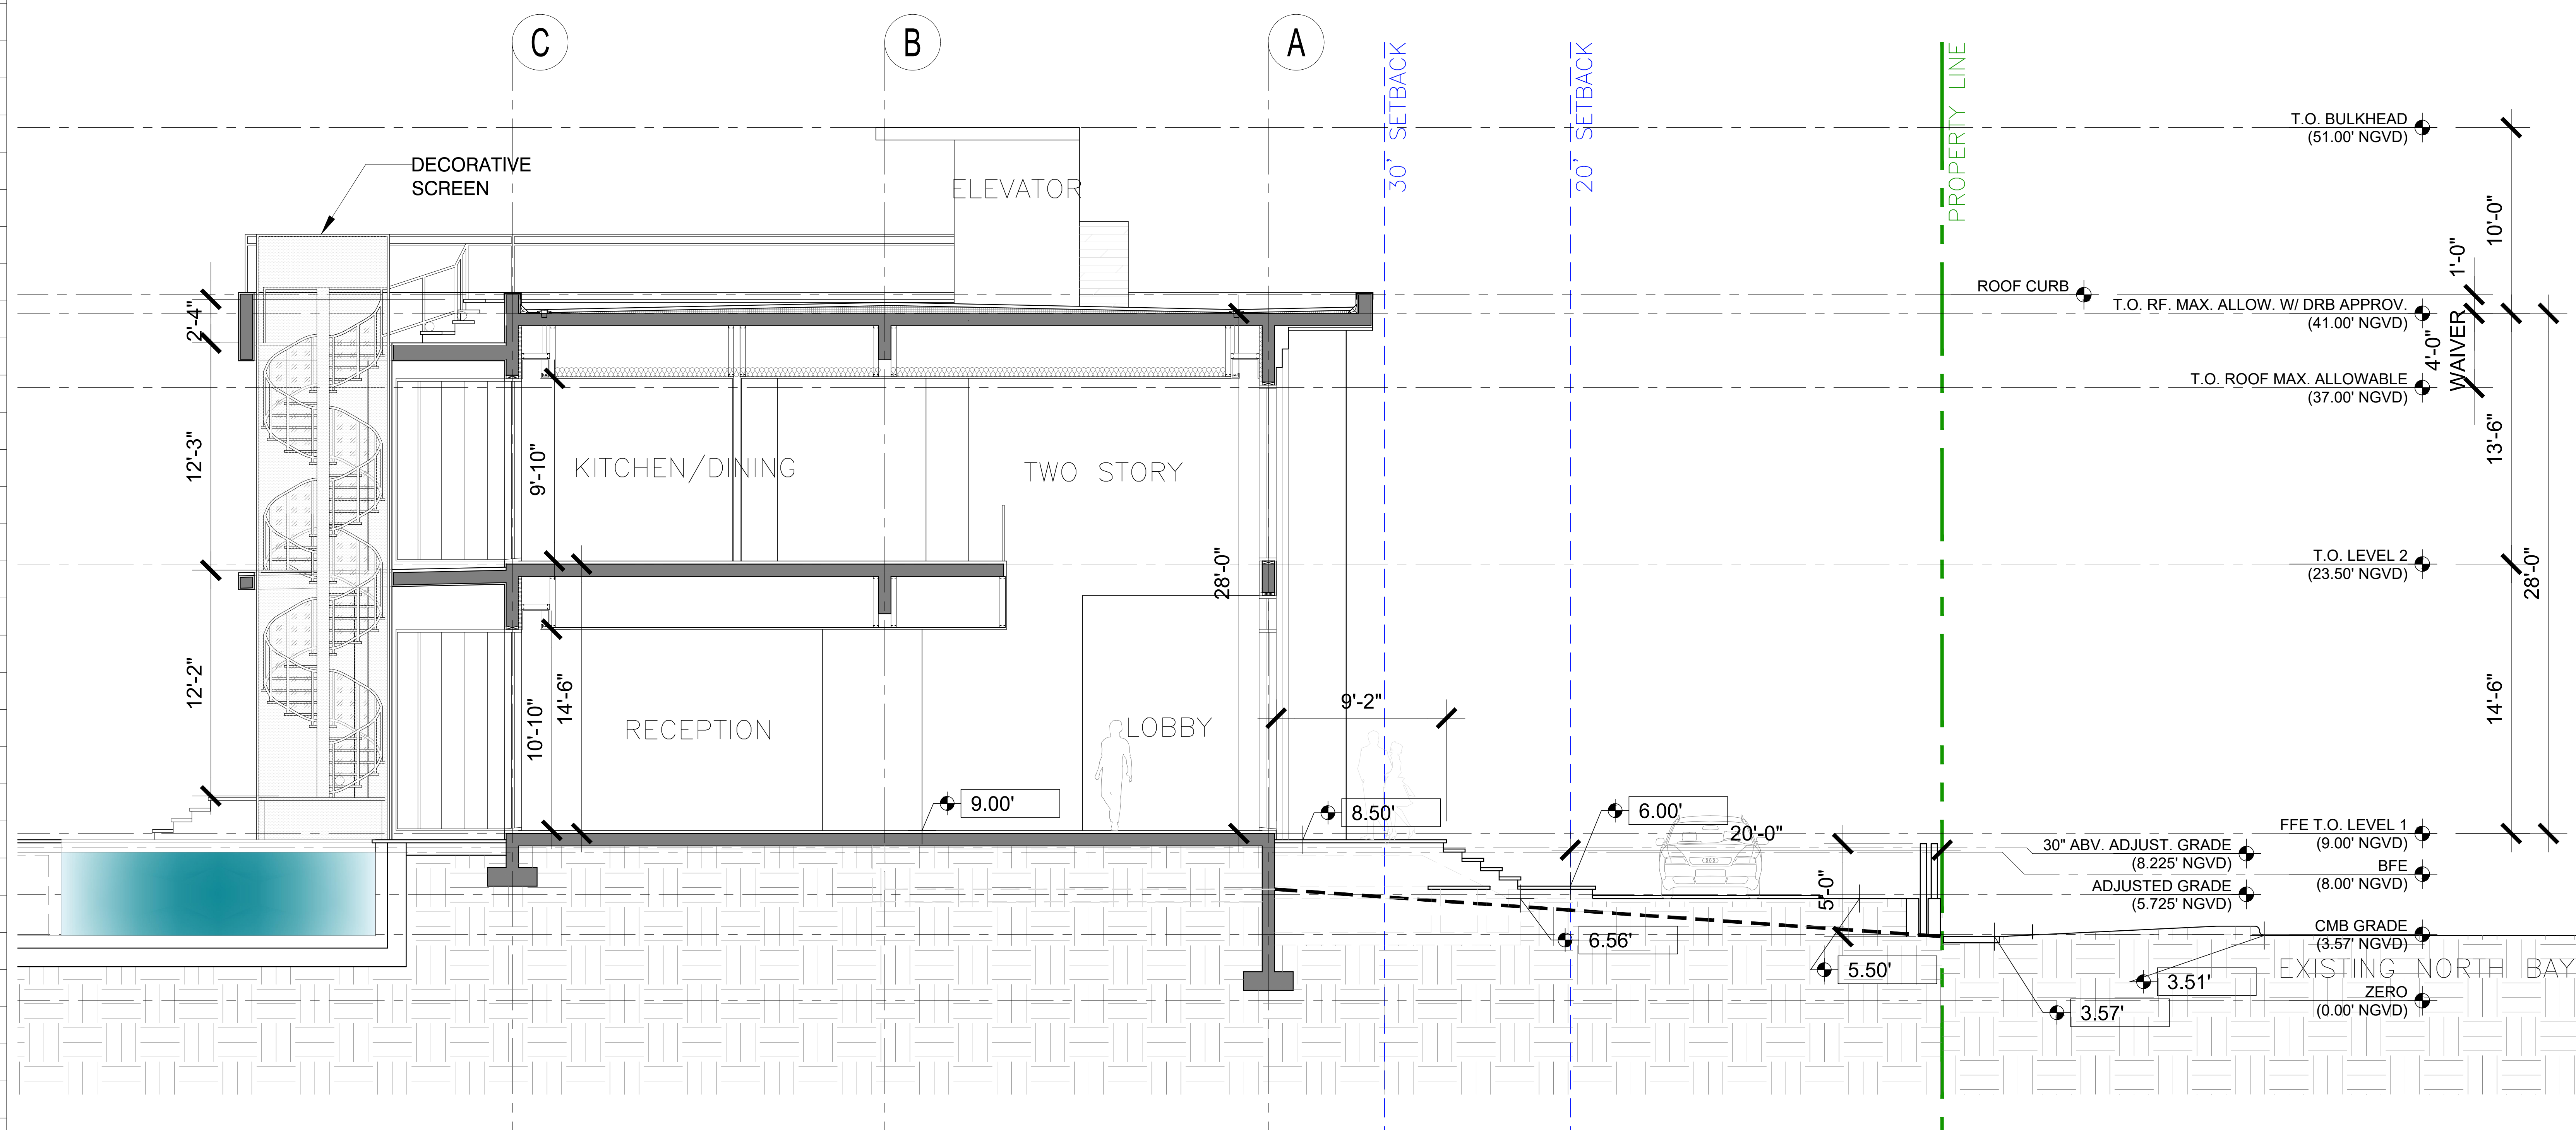

1 SECTION A-A
Scale: 1/4" = 1'-0"



DRB19-0453
FIRST SUBMITTAL SET
11/18/2019

Owner:
Name
Address
Address
Tel:
Email

Consultant:
Name
Address
Address
Tel:
Email


Consultant:
Name
Address
Address
Tel:
Email

Consultant:
Name
Address
Address
Tel:
Email





SECTIONS

Date:	11-18-2019	Sheet No. A5.03
Scale:		
Project:	1941	

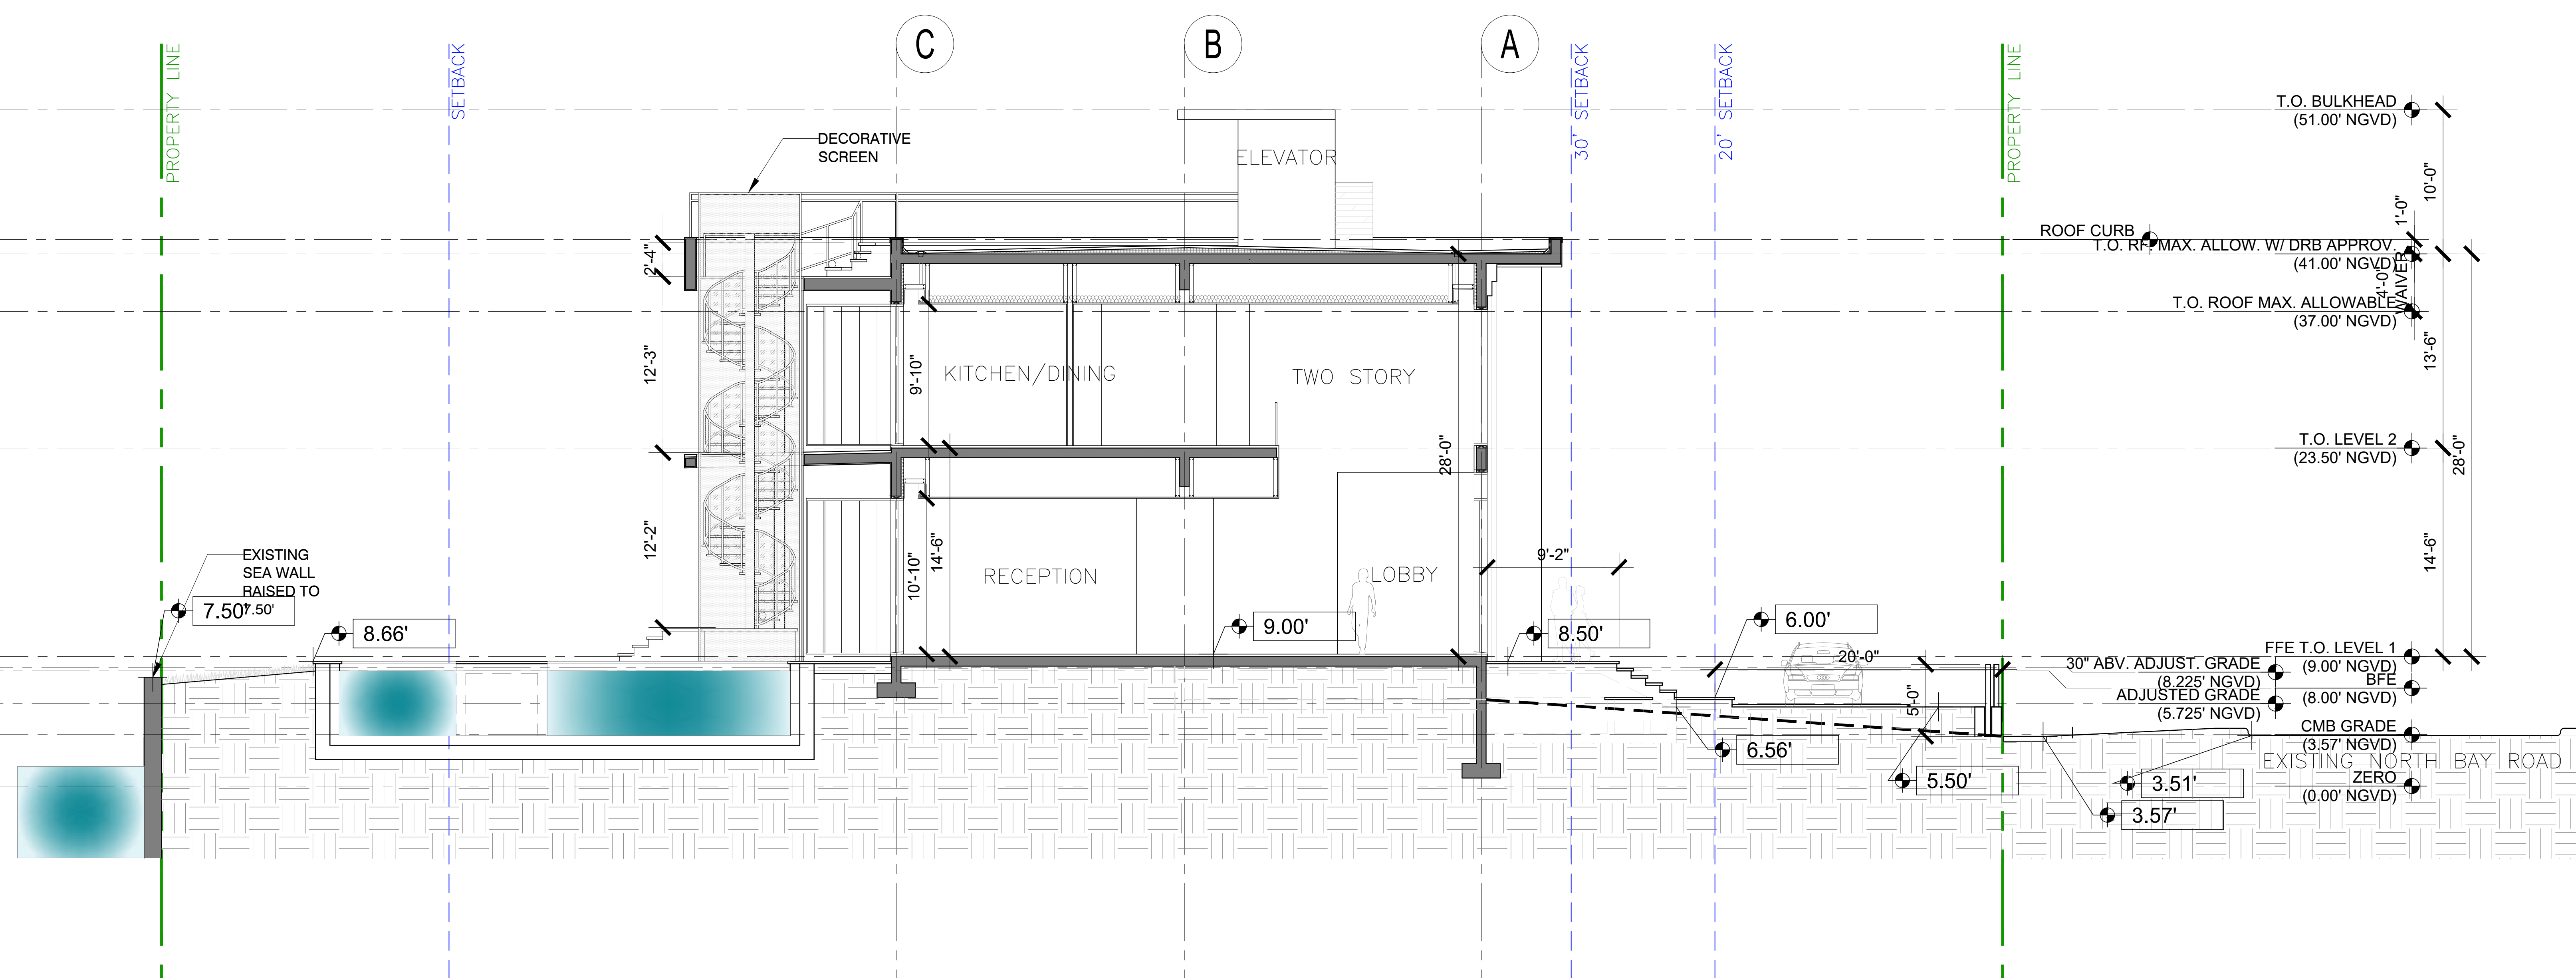

1 FULL SITE SECTION 1
Scale: 3/16" = 1'-0"

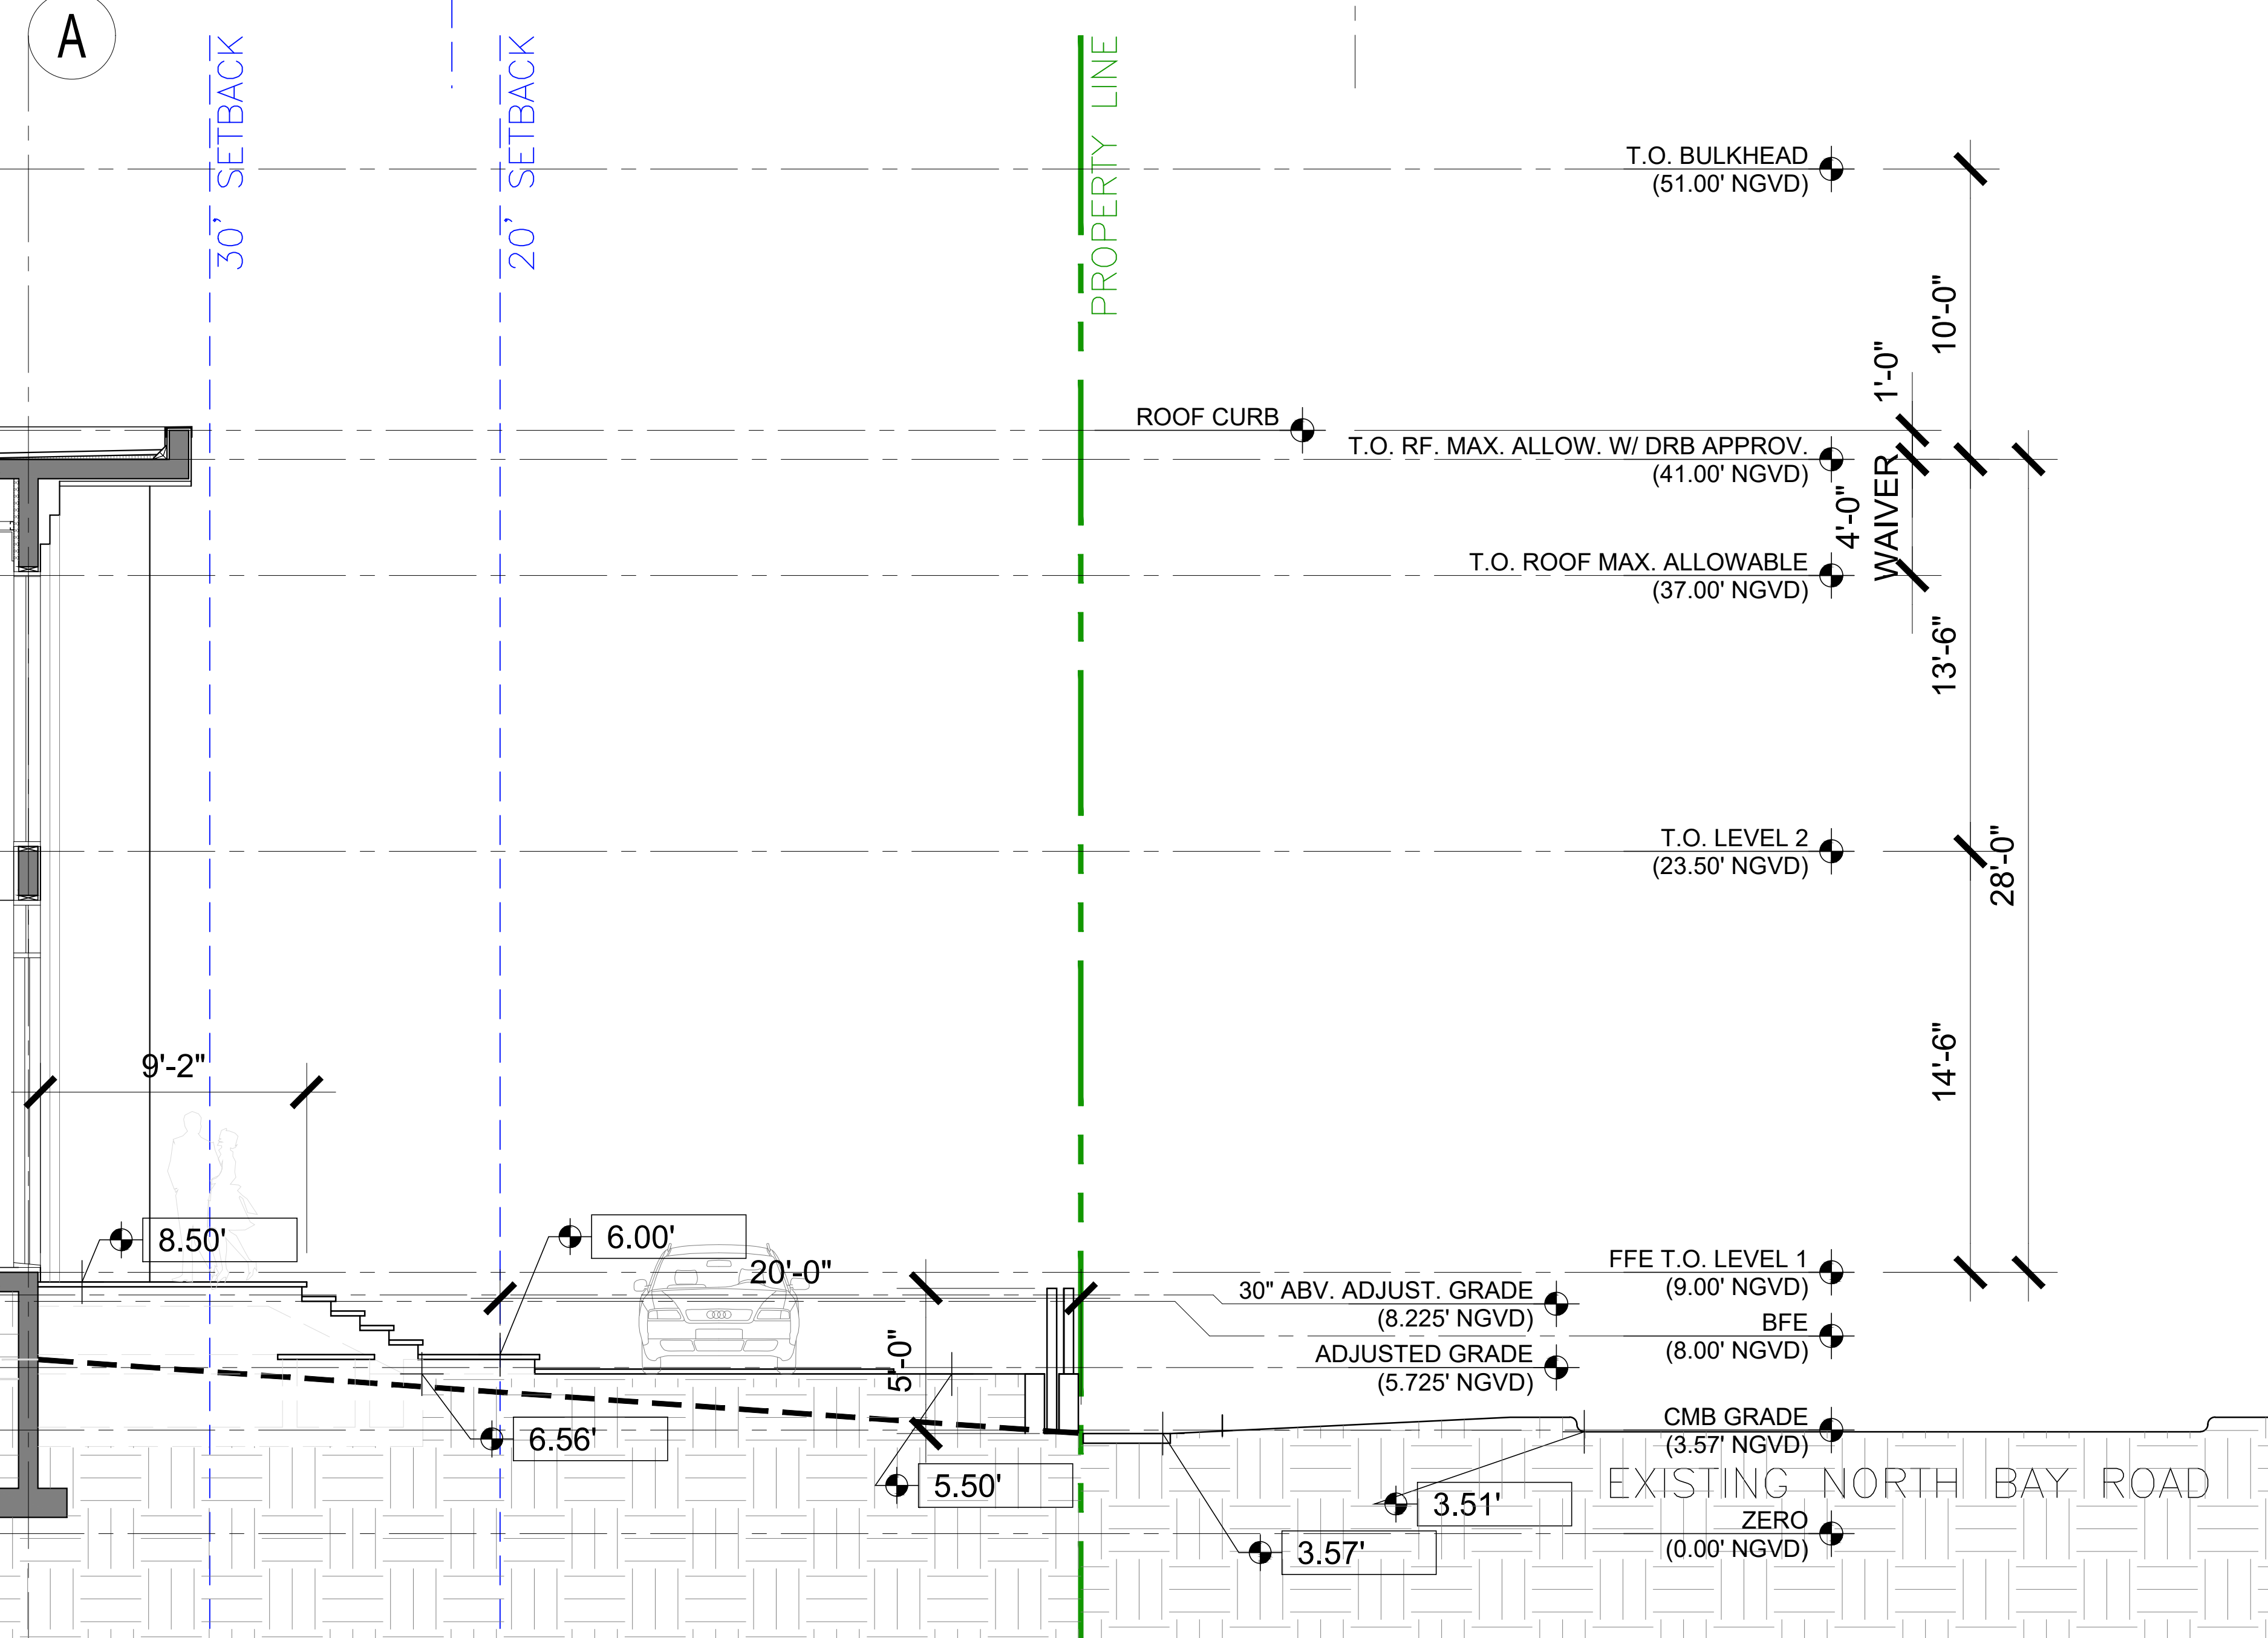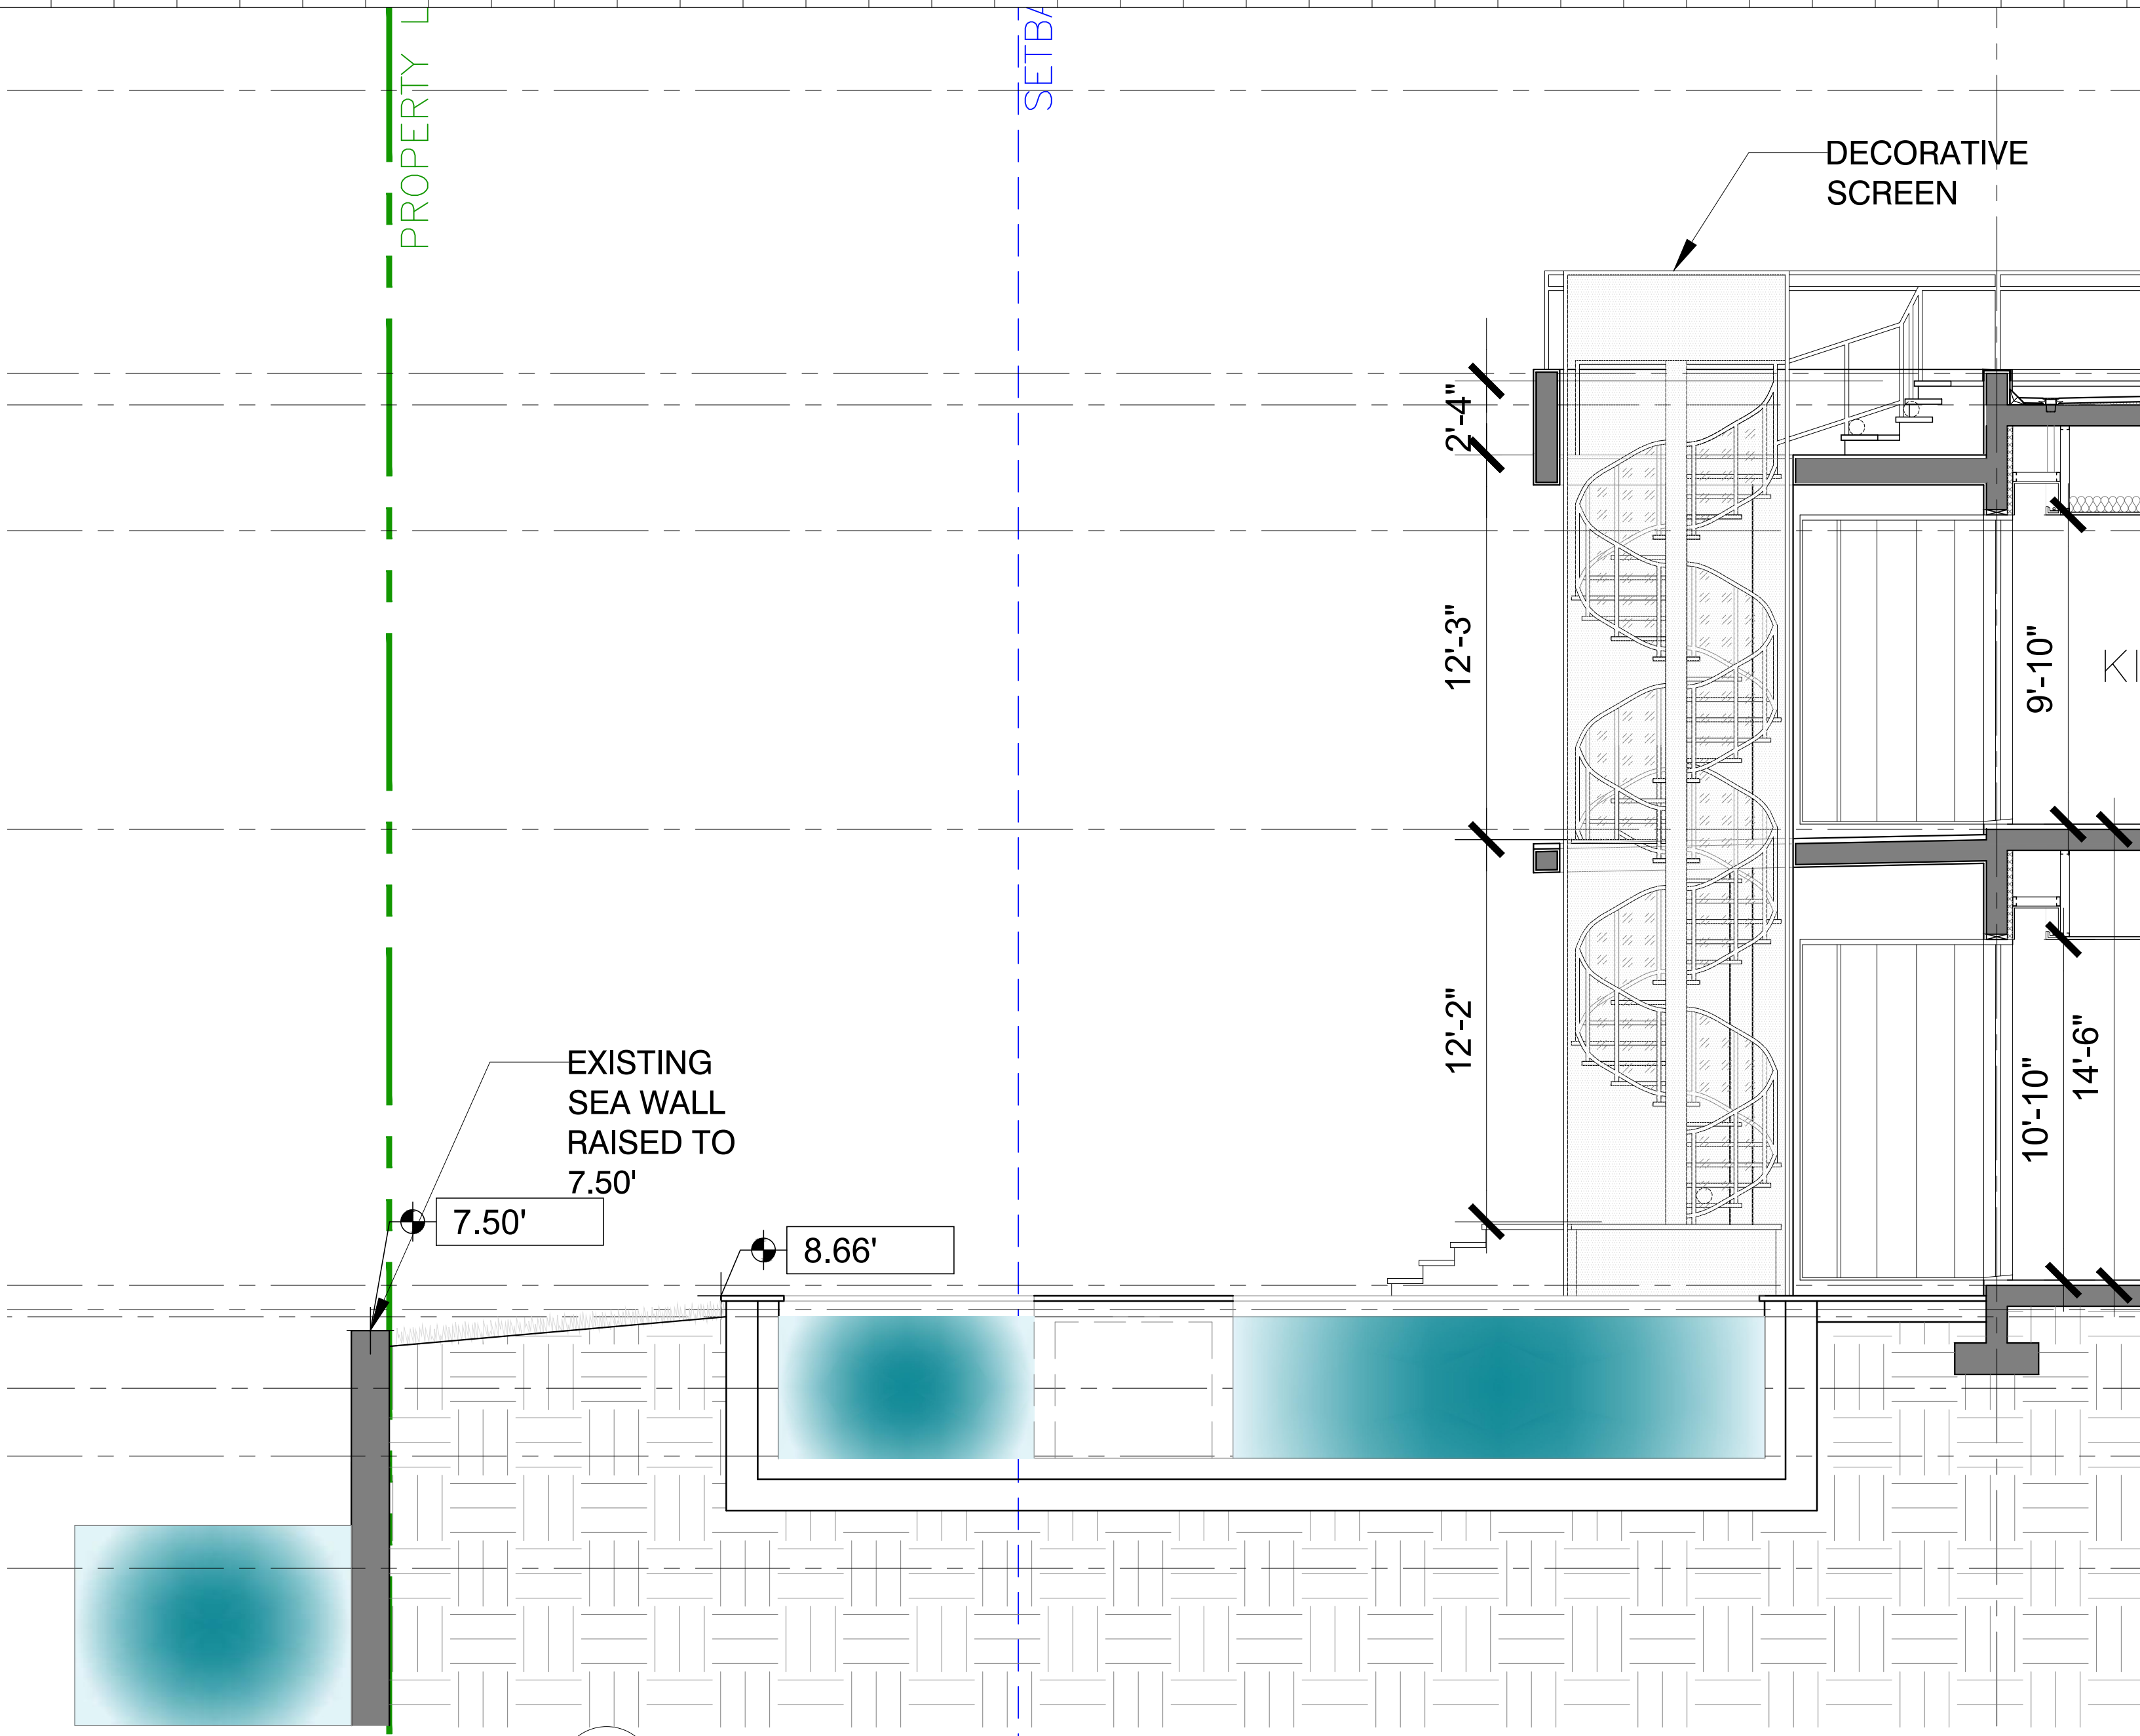[illegible]

DRB19-0453
FIRST SUBMITTAL SET
11/18/2019

PRIVATE RESIDENCE
2000 N BAY RD.
MIAMI BEACH, FL 33140

Owner: Name Address Address Tel: Email
Consultant: Name Address Address Tel: Email
Consultant: Name Address Address Tel: Email
Consultant: Name Address Address Tel: Email
Consultant: Name Address Address Tel: Email
Consultant: Name Address Address Tel: Email
Consultant: Name Address Address Tel: Email
Architect of Record: Kobi Karp Architecture and Interior Design, Inc. 2915 Biscayne Boulevard, Suite #200 Miami, Florida 33137 USA Tel: +1(305) 573 1818 Fax: +1(305) 573 3766



KOBI KARP
Lic. # AR0012578

SECTIONS

Date: 11-18-2019	Sheet No. A5.04
Scale:	
Project: 1941	



ALL DRAWINGS AND WRITTEN MATERIAL APPEARING HEREIN CONSTITUTE THE ORIGINAL AND UNPUBLISHED WORK OF KOBI KARP AIA, AND MAY NOT BE DUPLICATED, USED, OR DISCLOSED WITHOUT THE EXPRESS WRITTEN CONSENT OF KOBI KARP ARCHITECTURE & INTERIOR DESIGN, INC. AIA. (c) 2012

DRB19-0453
FIRST SUBMITTAL SET
11/18/2019

PRIVATE RESIDENCE
2000 N BAY RD.
MIAMI BEACH, FL 33140

Owner:
Name
Address
Address
Tel:
Email

Consultant:
Name
Address
Address
Tel:
Email

Consultant:
Name
Address
Address
Tel:
Email


Consultant:
Name
Address
Address
Tel:
Email

Consultant:
Name
Address
Address
Tel:
Email

Consultant:
Name
Address
Address
Tel:
Email

Consultant:
Name
Address
Address
Tel:
Email

Architect of Record:
Kobi Karp Architecture and Interior Design, Inc.
2915 Biscayne Boulevard, Suite #200
Miami, Florida 33137 USA
Tel: +1(305) 573 1818
Fax: +1(305) 573 3766

 

SECTIONS

Date:	11-18-2019	Sheet No. A5.05
Scale:		
Project:	1941	



Scale: $3/16" = 1'-0"$



Sheet No.

D1.01