

ELEVEN 44

MULTI-FAMILY RESIDENTIAL PROJECT

1144 MARSEILLE DRIVE
MIAMI BEACH, FLORIDA 33141


HISTORICAL PRESERVATION BOARD & ZONING SUBMITTAL



FINAL SUBMITTAL APRIL 5TH, 2021

A21	3D Design Model Views 1-4
A22	3D Design Model Views 5-8
A23	3D Design Model Views 9-12
A24	3D Rendering
A25	3D Rendering
A26	3D Rendering
L01	Yard Sections
LA1-01	Tree Disposition
LA1-02	Landscape Design
LA1-03	Planting Details
M01	Materials and Paint Colors

Table of Contents

A00	Cover and TCO
A01	Location Maps
A02	Site Aerial View - 4
A03	Street Views Photos -2
A04	Site Photo from Marseilles
A05	Contributing Buildings Legend
A06	Contributing Bld'g. Photos 1-9
A07	Contributing Bld'g. Photos 10-18
A08	Contributing Bld'g. Photos 19-27
A09	Property Survey
A10.1	Zoning District Maps
A10.2	Reference Images
A10.3	Reference Images
A11.1	Zoning Information
A11.2	Site Plan
A12.1	FAR Diagrams
A12.2	Area Diagrams
A12.3	Life Safety Plans
A13	Floor Plan 1st Floor
A14	Floor Plan 2nd Floor
A15	Floor Plan 3rd Floor
A16	Floor Plan 4th Floor
A17	Roof Plan
A18	Elevations North + South
A19	Elevations East + West
A20	Building Sections

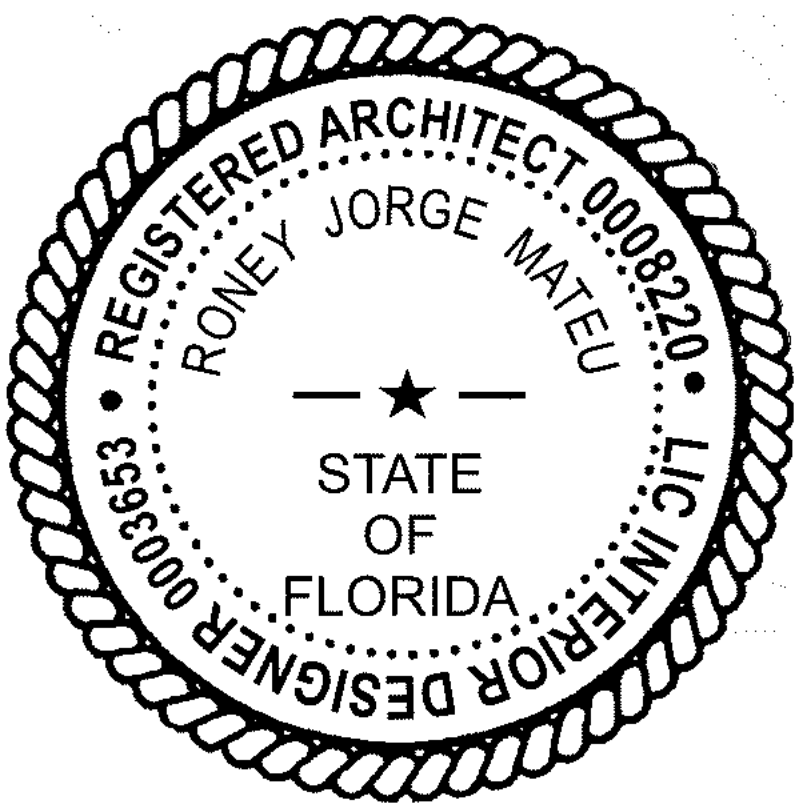

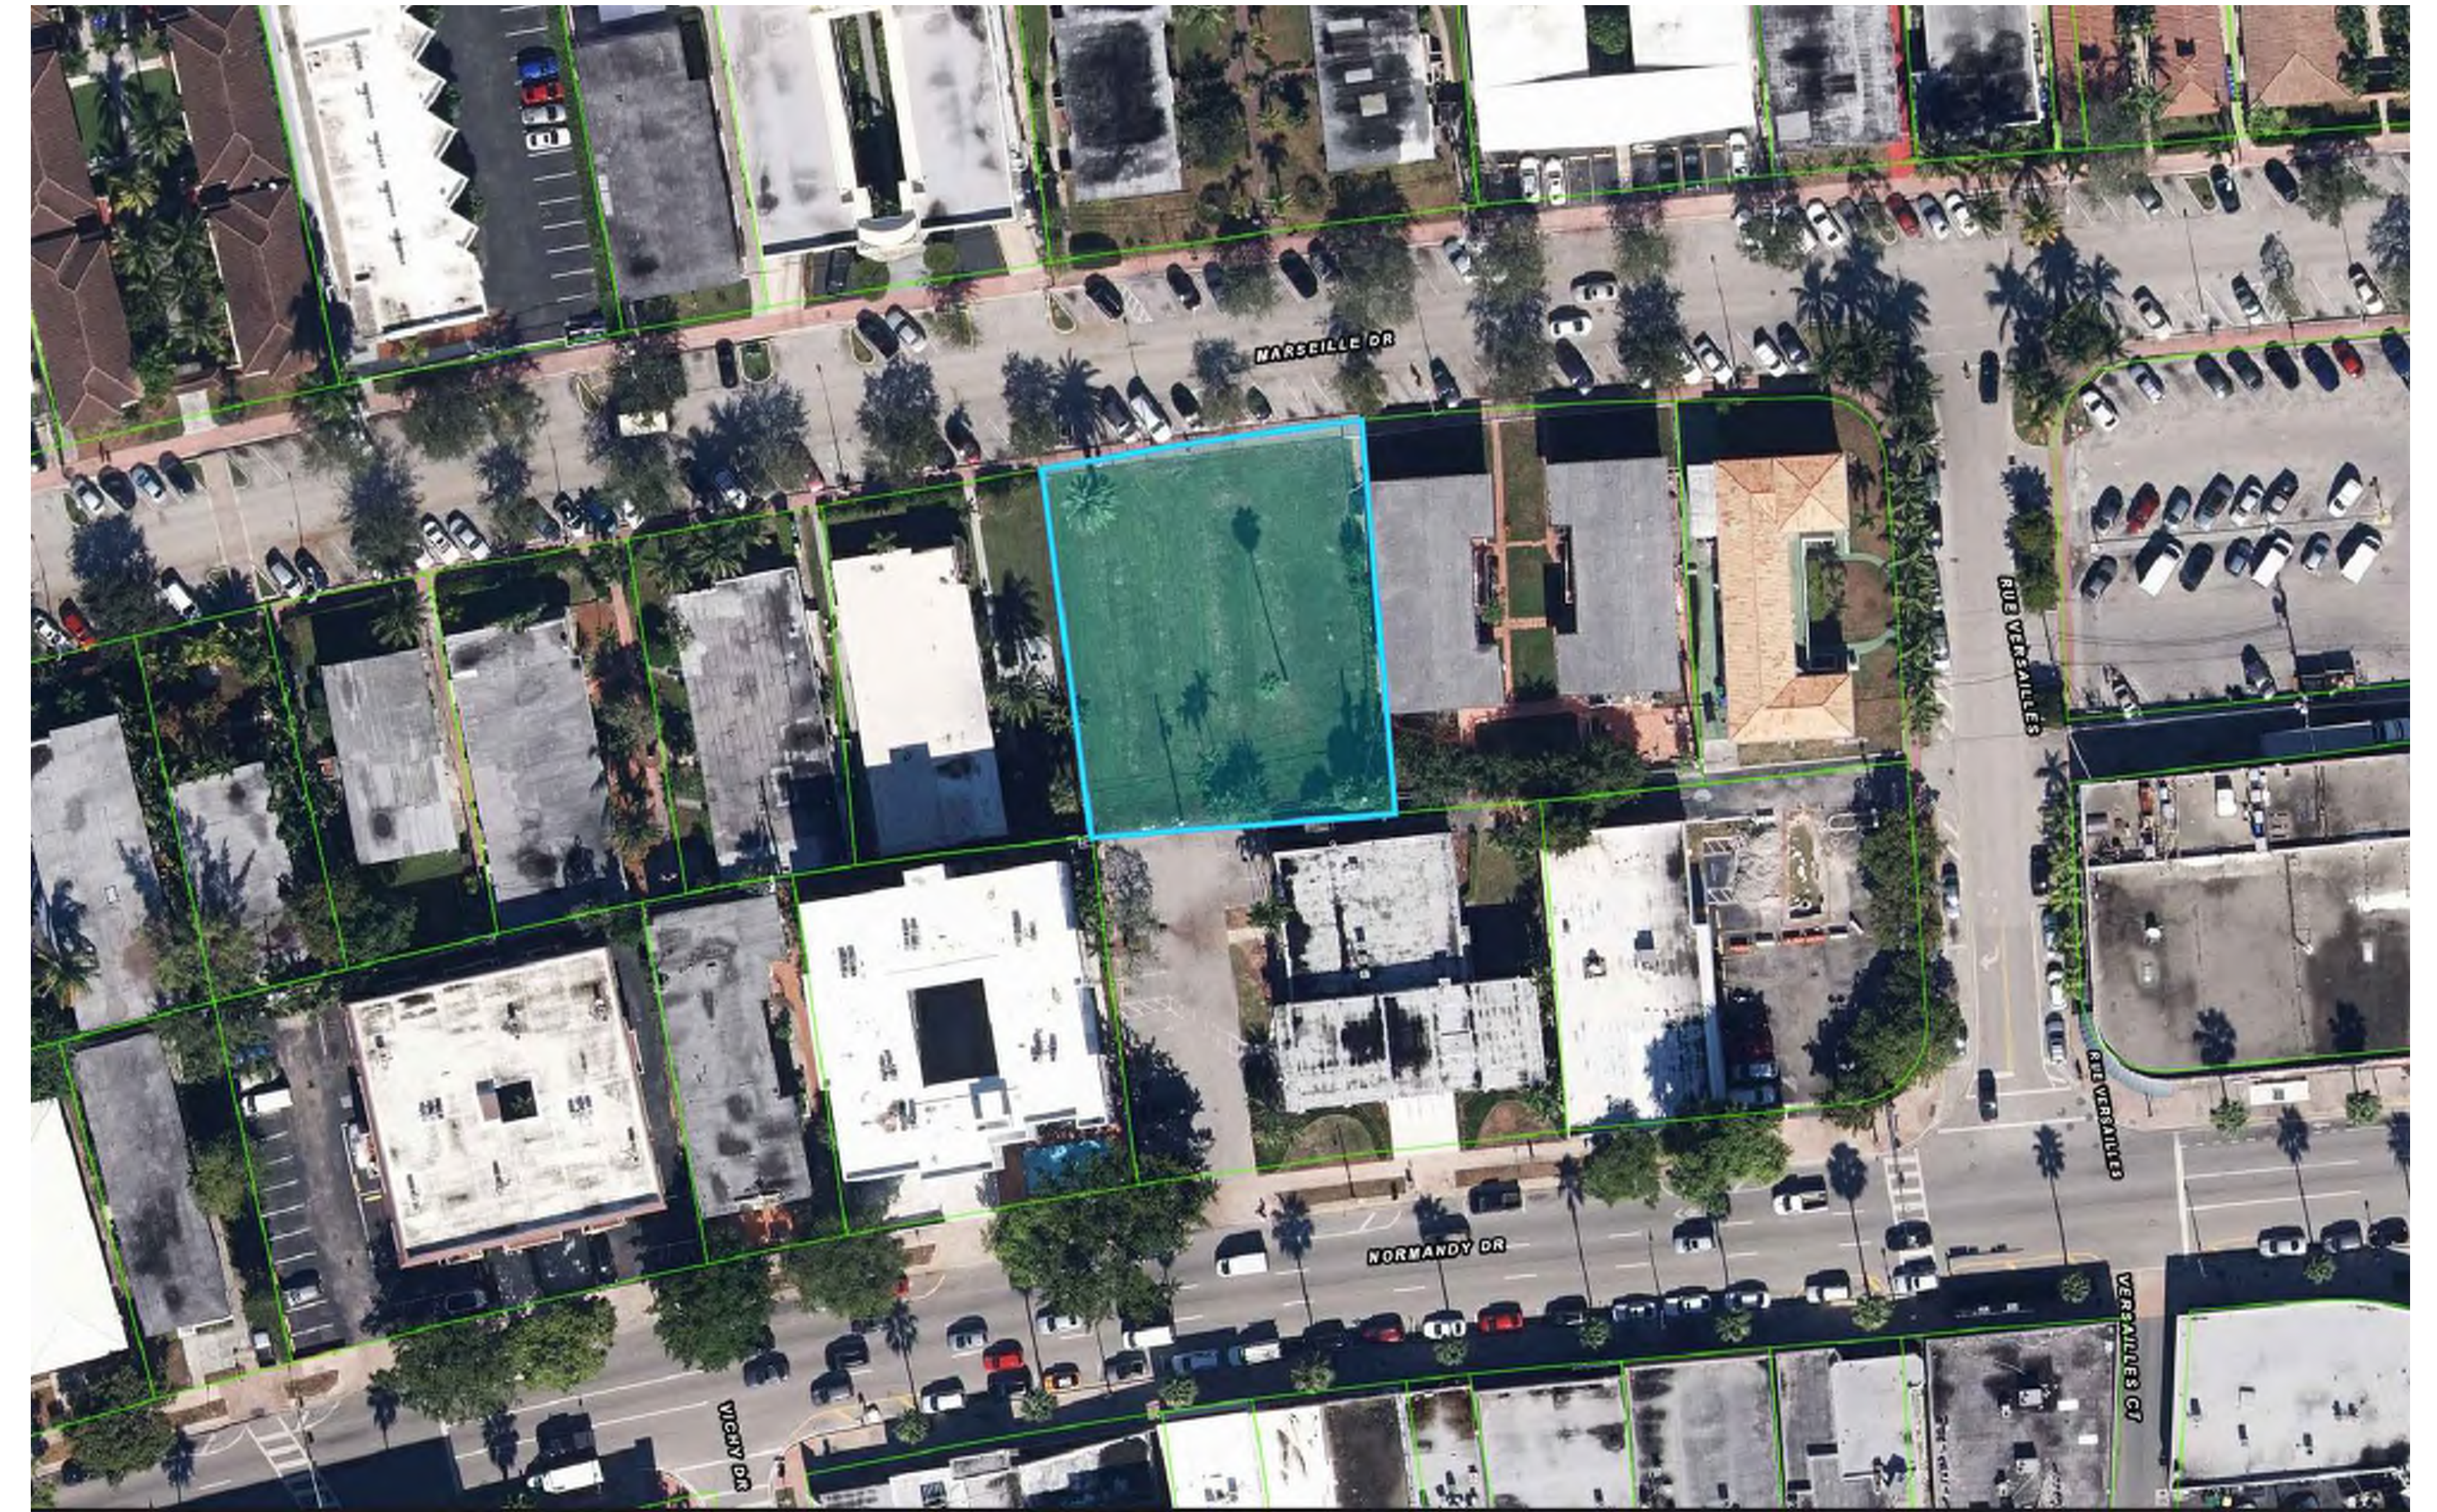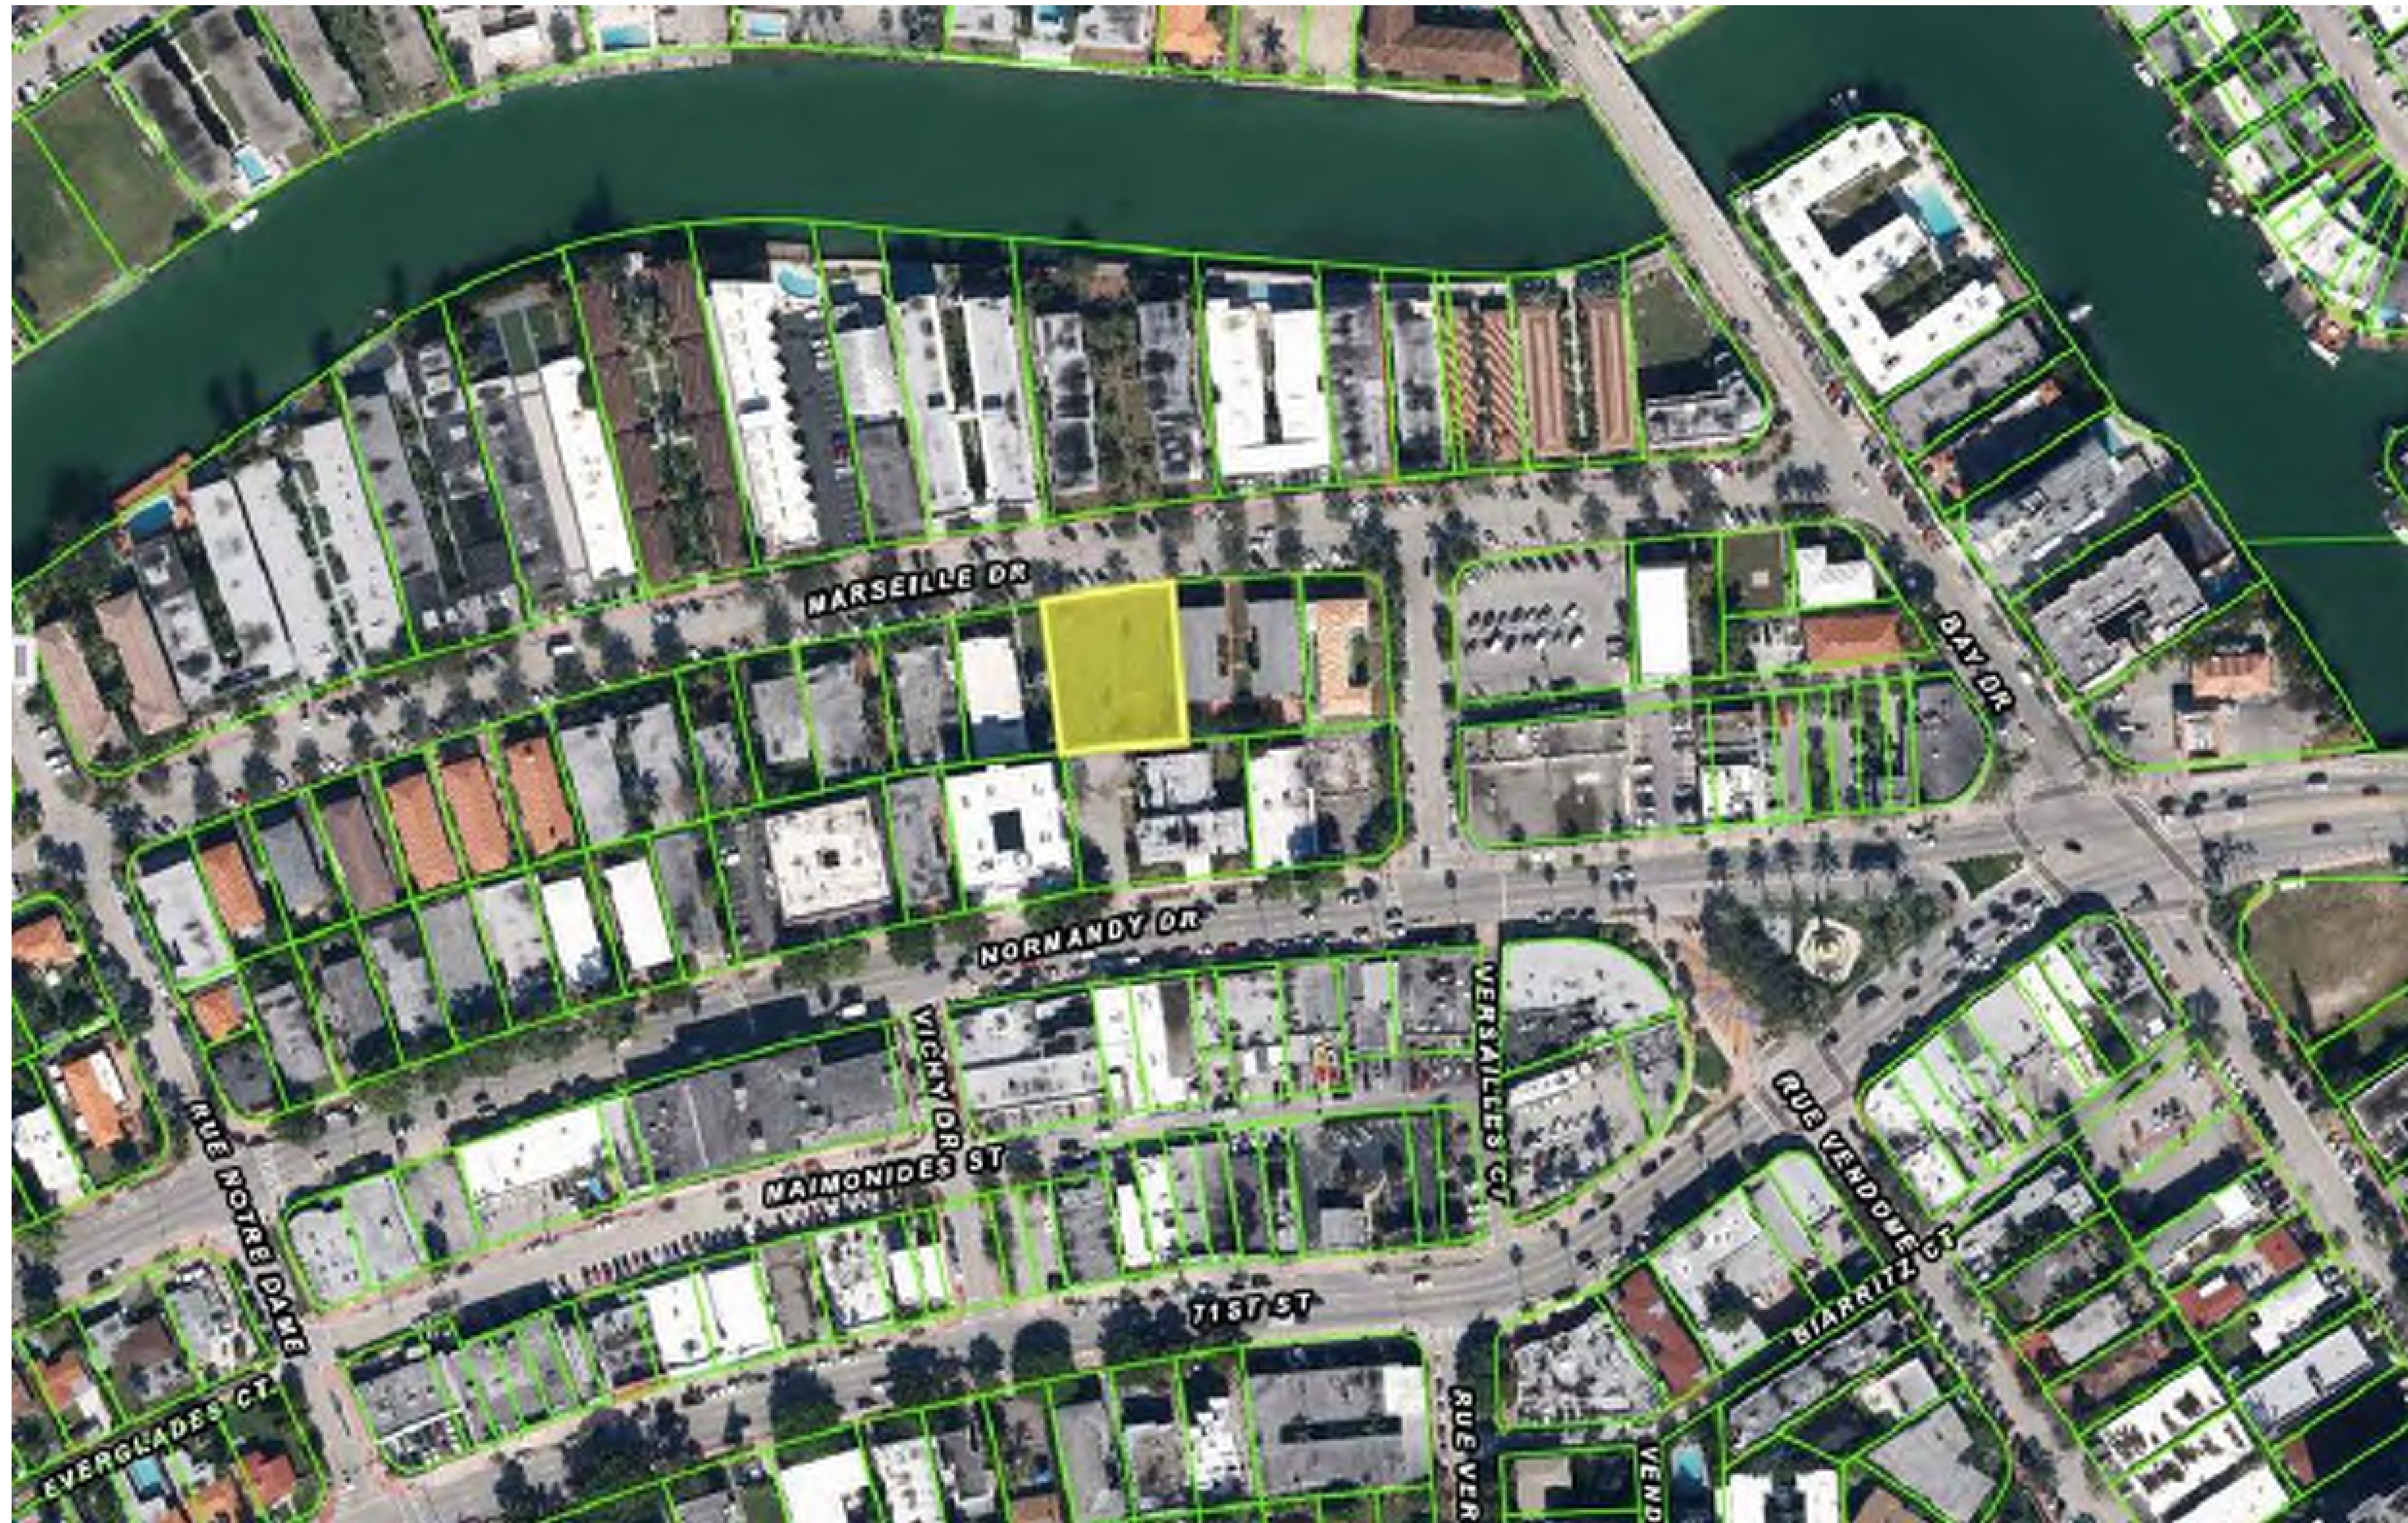



AERIAL PHOTO VIEW LOOKING FROM NORTHEAST



AERIAL PHOTO VIEW LOOKING FROM NORTHWEST



AERIAL PHOTO VIEW LOOKING FROM SOUTHWEST



AERIAL PHOTO VIEW LOOKING FROM SOUTHEAST



MARSEILLES DRIVE STREET VIEW LOOKING WEST



MARSEILLE DRIVE STREET VIEW LOOKING EAST

PHOTOGRAPHS TAKEN ON 11/06/2020

THE HOUSING AUTHORITY OF THE CITY OF MIAMI BEACH, FLORIDA

A03




STREET NORTH VIEW OF VACANT PROJECT SITE FROM MARSEILLE DRIVE

PHOTOGRAPHS TAKEN ON 11/06/2020

T H E H O U S I N G A U T H O R I T Y O F T H E C I T Y O F M I A M I B E A C H , F L O R I D A

A04

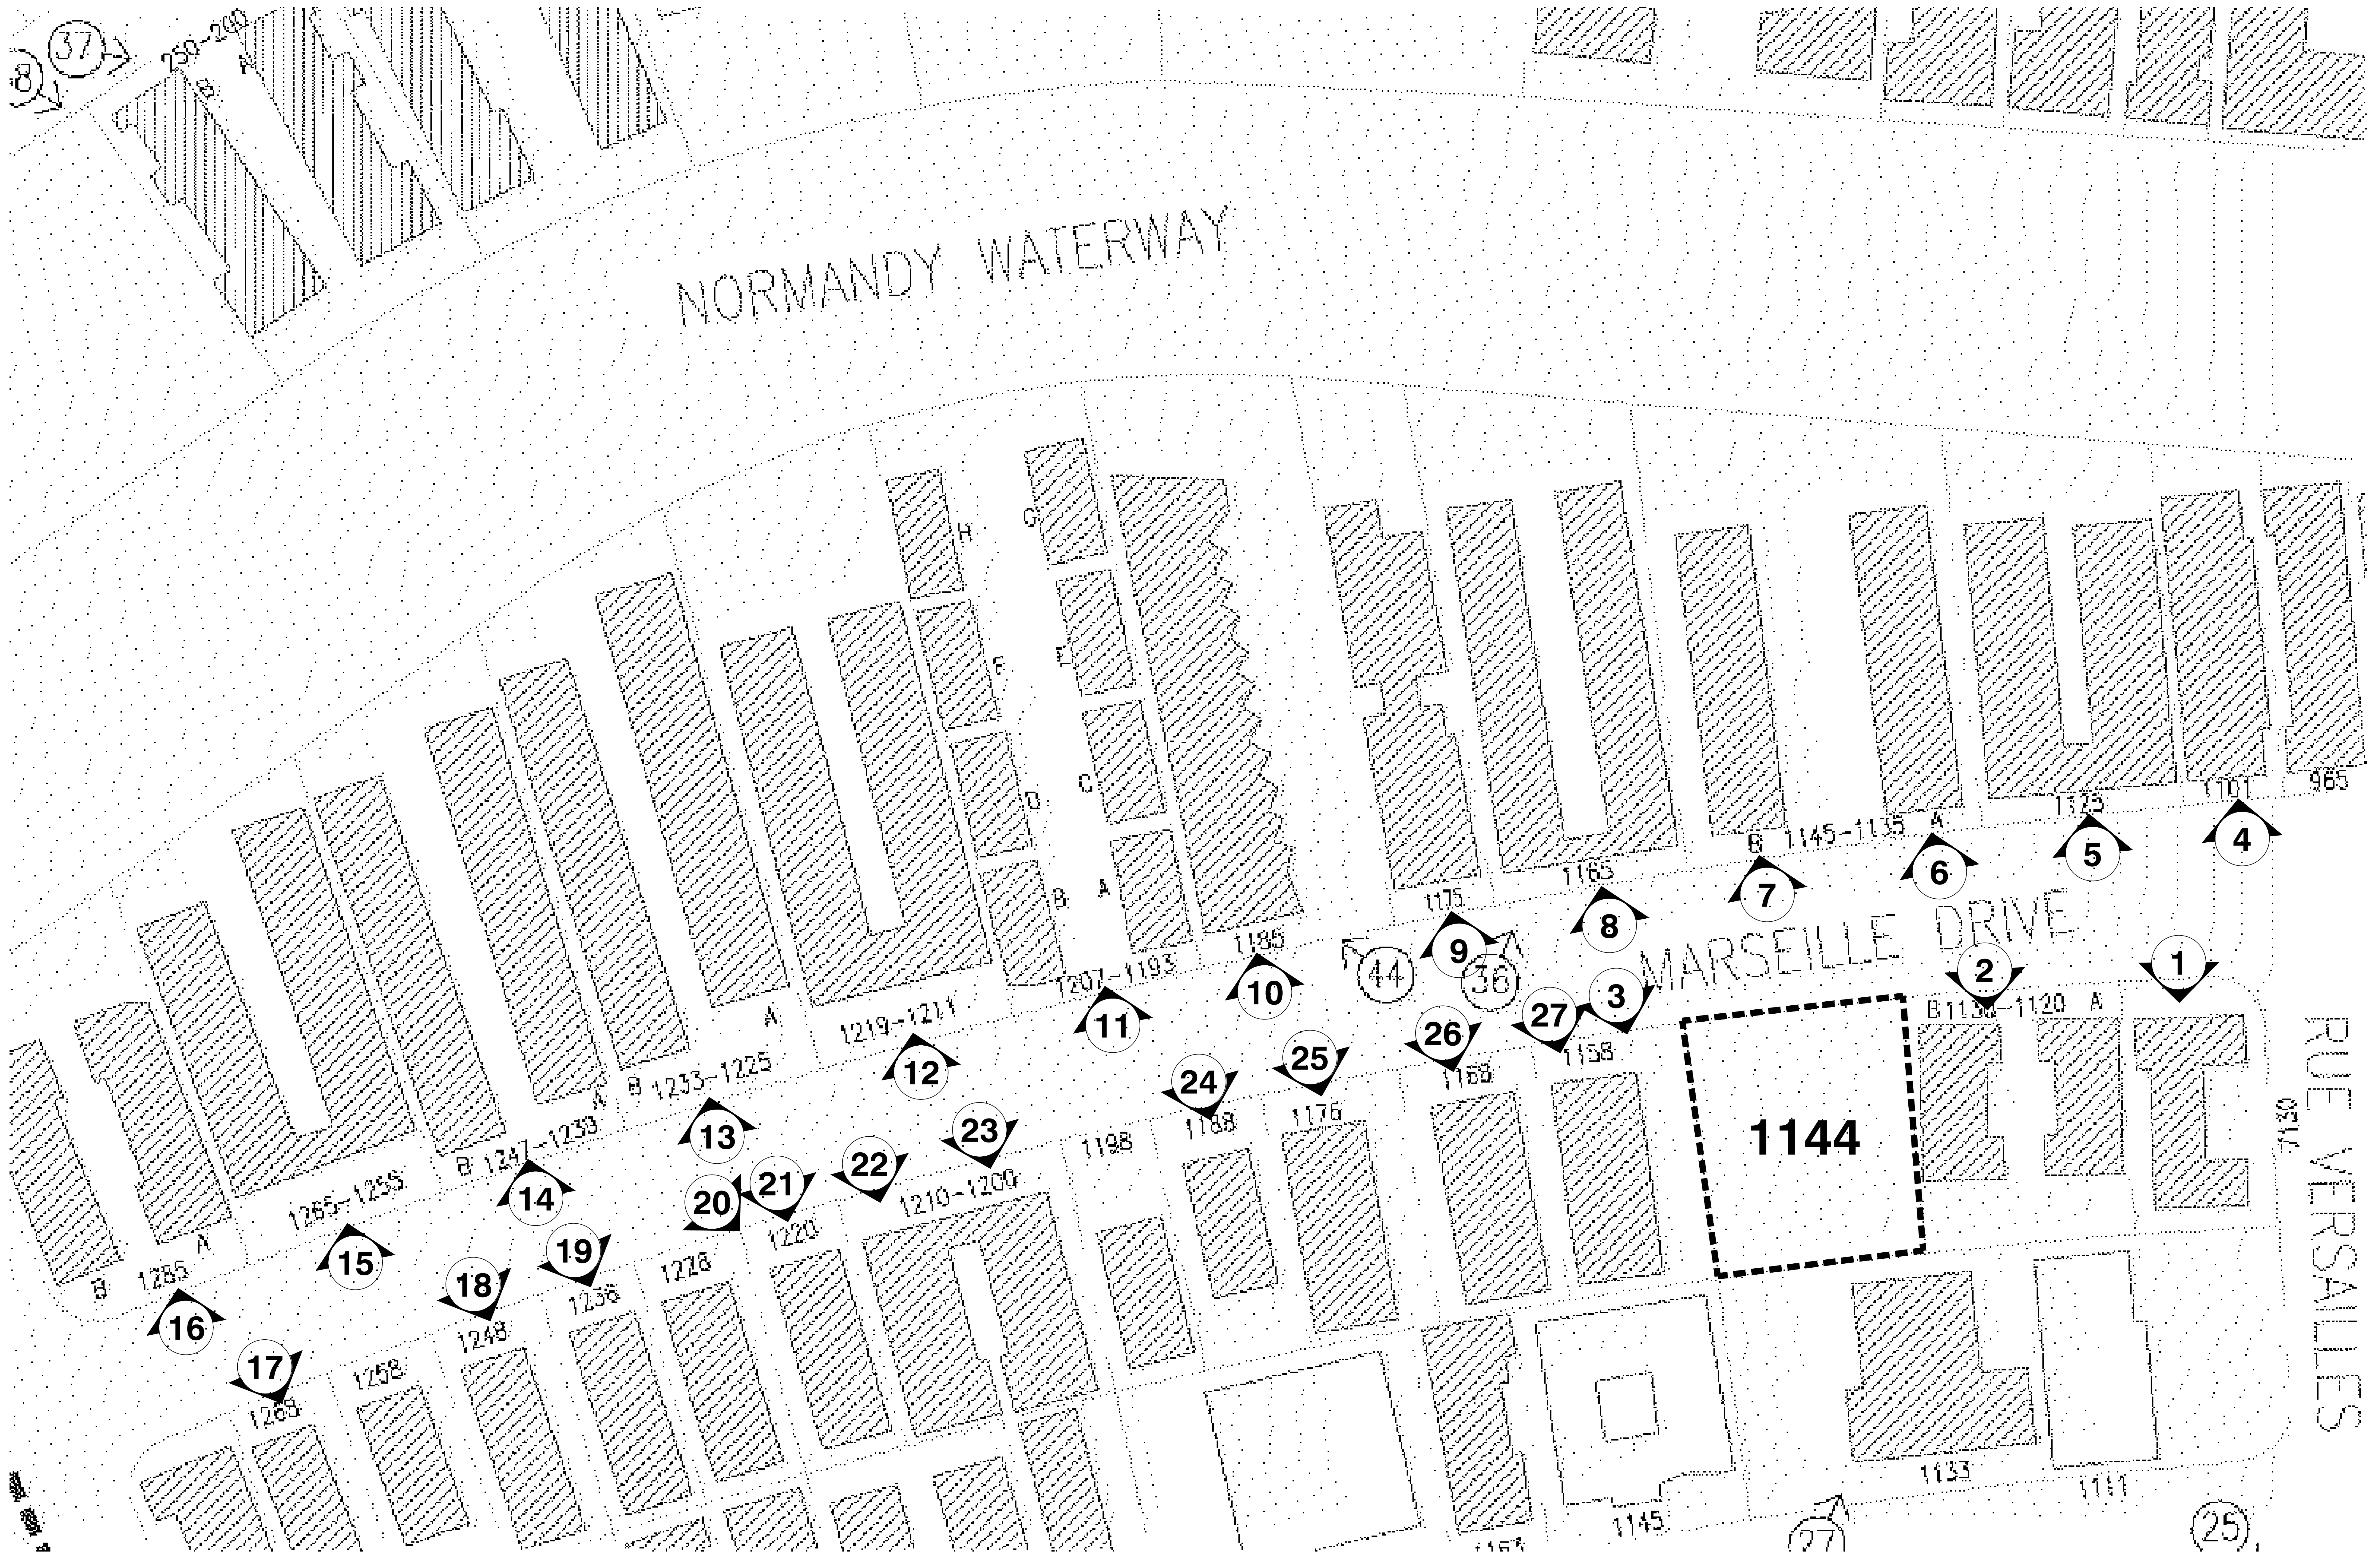

CONTRIBUTING BUILDINGS PHOTO LEGEND

THE HOUSING AUTHORITY OF THE CITY OF MIAMI BEACH, FLORIDA

A05

MATEU ARCHITECTURE INC. ©

CONTRIBUTING BUILDINGS



E L E V E N 4 4

1144 MARSEILLE DRIVE, MIAMI BEACH, FL 33133

MATEU

8887 SW 131 STREET
TEL.: 305.233.3304
FAX.: 305.233.3326

MIAMI

FLORIDA

M A R S E I L L E D R I V E C O N T E X T



PHOTO 1 - #1127



PHOTO 2 - #1130



PHOTO 3 - #1158



PHOTO 4 - #1101



PHOTO 5 - #1125



PHOTO 6 - #1135-1145



PHOTO 7 - #1177



PHOTO 8 - #1165



PHOTO 9 - #1145

PHOTOGRAPHS TAKEN ON 11/06/2020



PHOTO 10 - #1193-1207



PHOTO 11 - #1193-1207



PHOTO 12 - #1185



PHOTO 13 - #1255-1265



PHOTO 14 - #1247



PHOTO 14 - #1225-1233



PHOTO 16 - #1275-1285



PHOTO 17 - #1268



PHOTO 18 - #1248

PHOTOGRAPHS TAKEN ON 11/06/2020

T H E H O U S I N G A U T H O R I T Y O F T H E C I T Y O F M I A M I B E A C H , F L O R I D A

A07



PHOTO 19 - #1236-1240



PHOTO 20 - #1220



PHOTO 21 - #1220



PHOTO 22 - #1210



PHOTO 23 - #1200



PHOTO 24 - #1185



PHOTO 25 - #1176



PHOTO 26 - #1168




PHOTO 27 - #1158

PHOTOGRAPHS TAKEN ON 11/06/2020


T H E H O U S I N G A U T H O R I T Y O F T H E C I T Y O F M I A M I B E A C H , F L O R I D A

A08

1144 MARSEILLE DRIVE MIAMI BEACH FL 33133

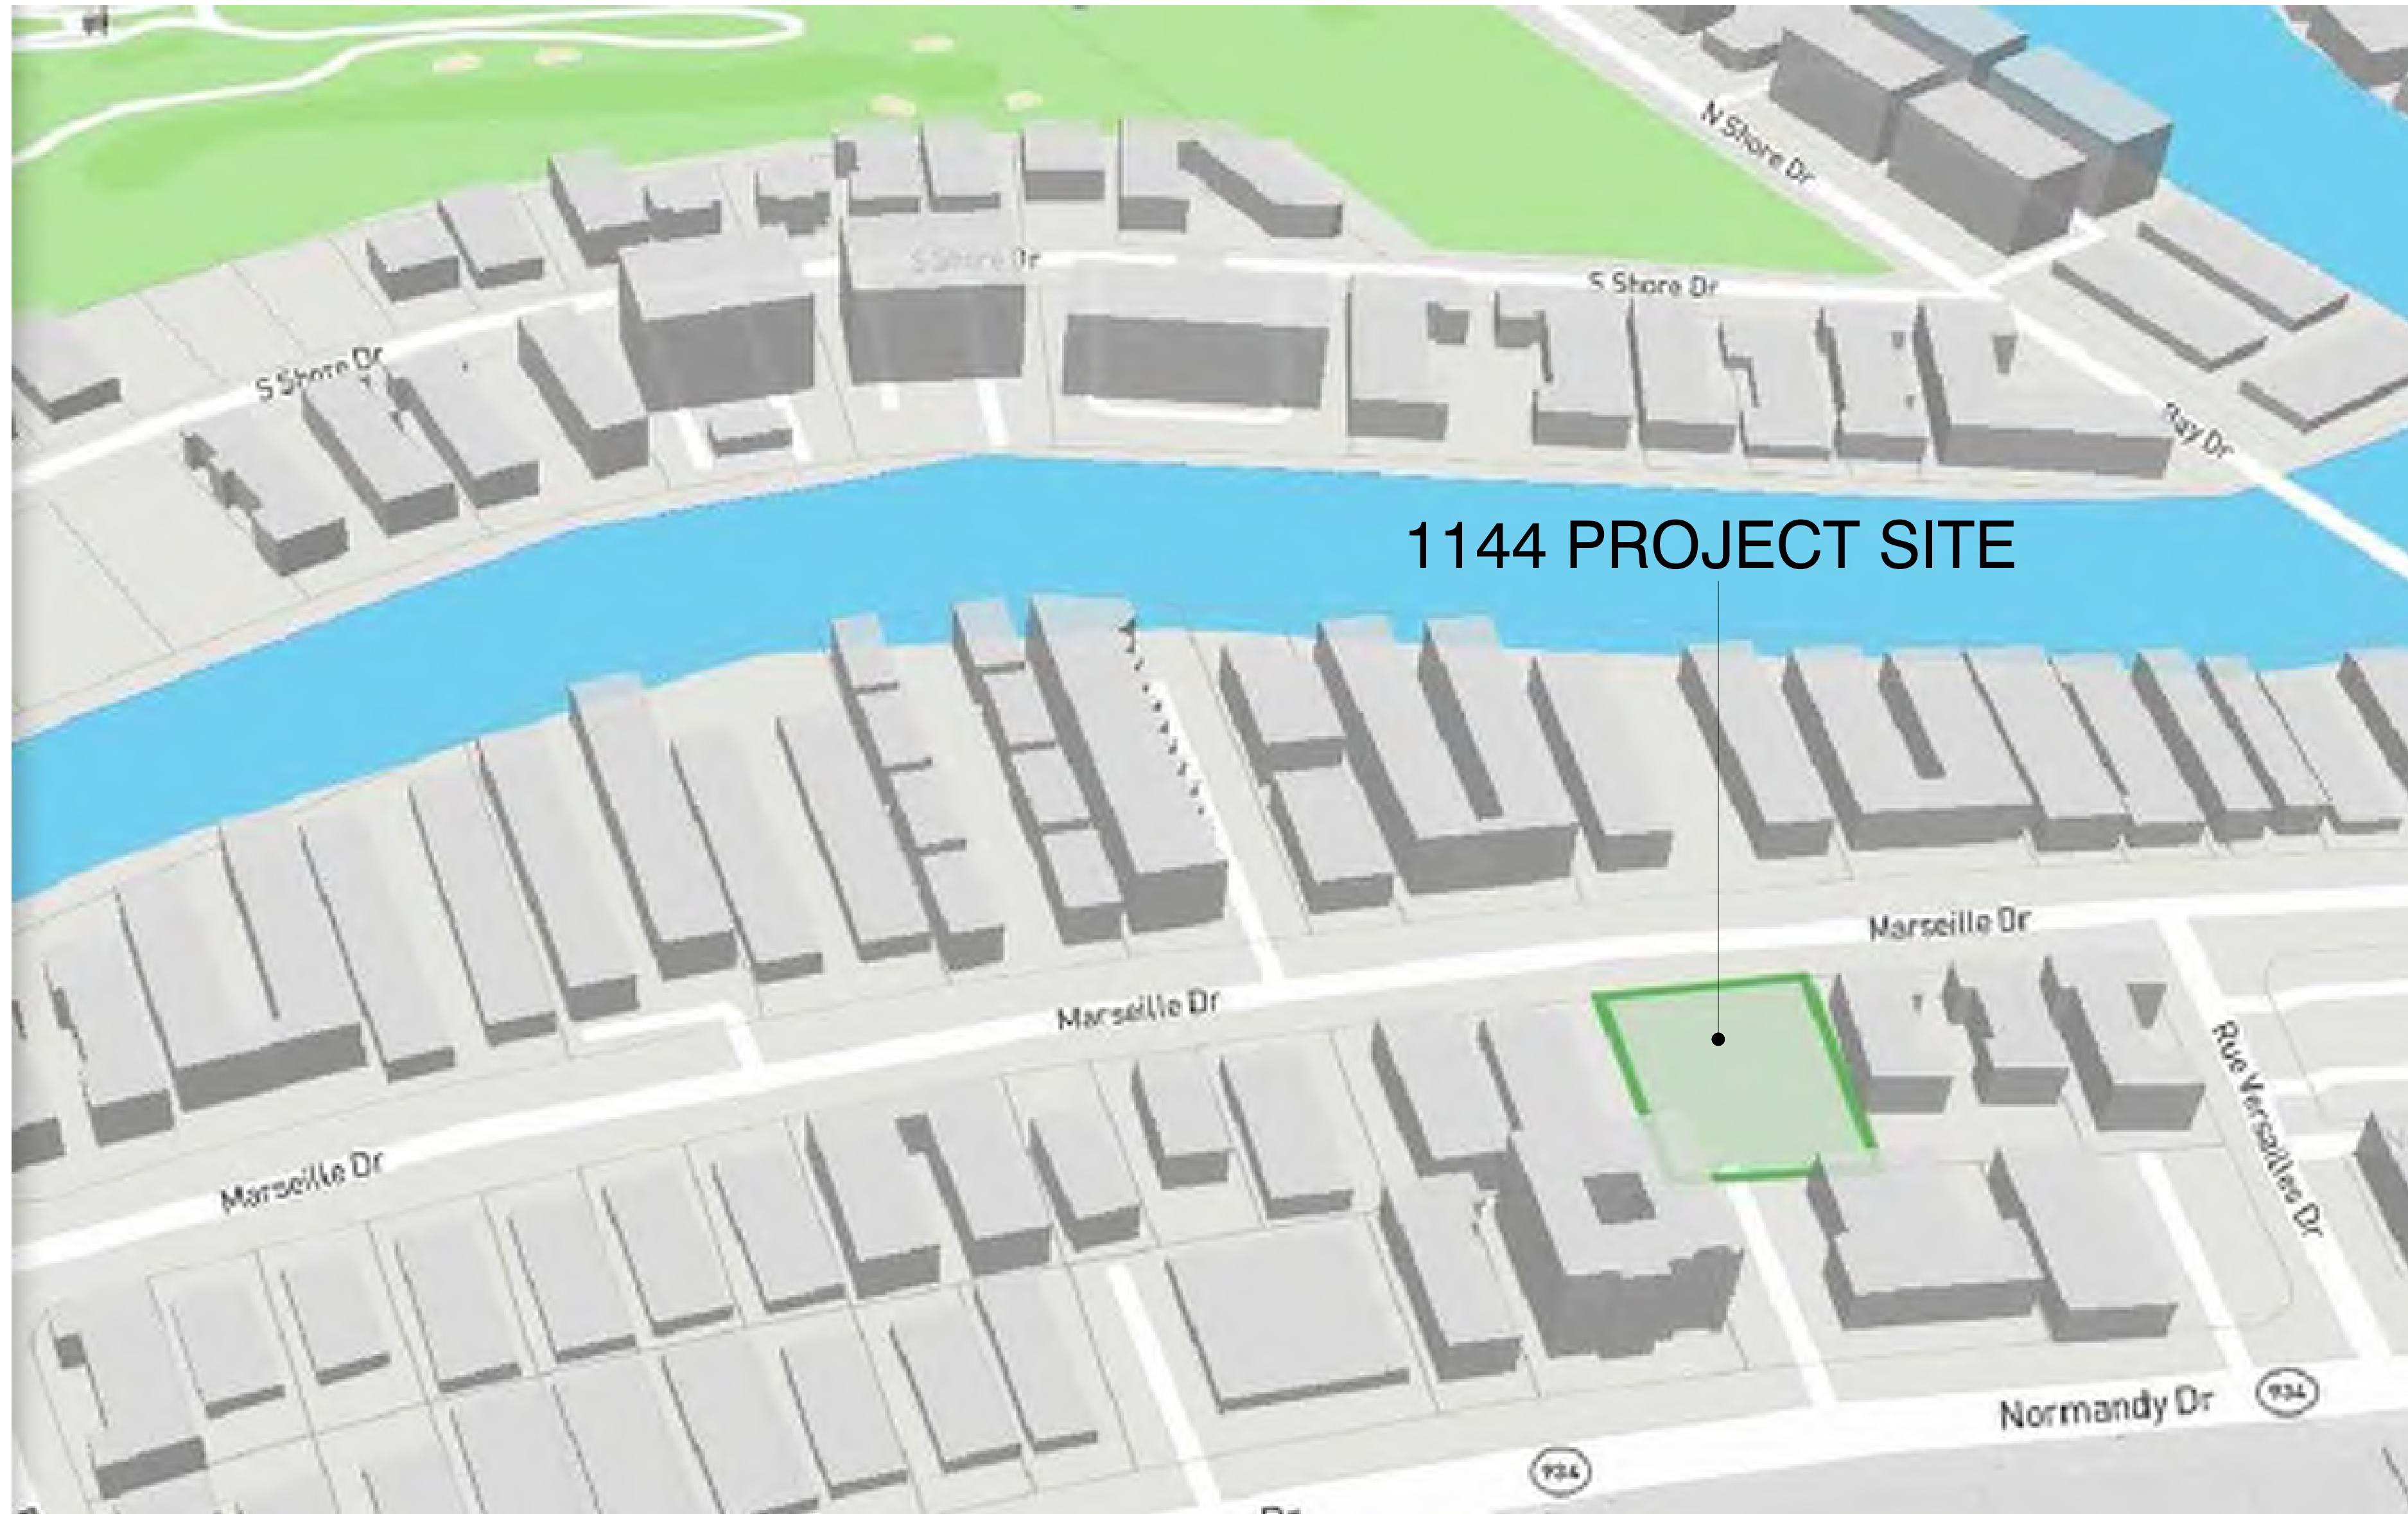


MARSEILLE'S DRIVE VOLUMETRIC AERIAL OVERVIEW MAP

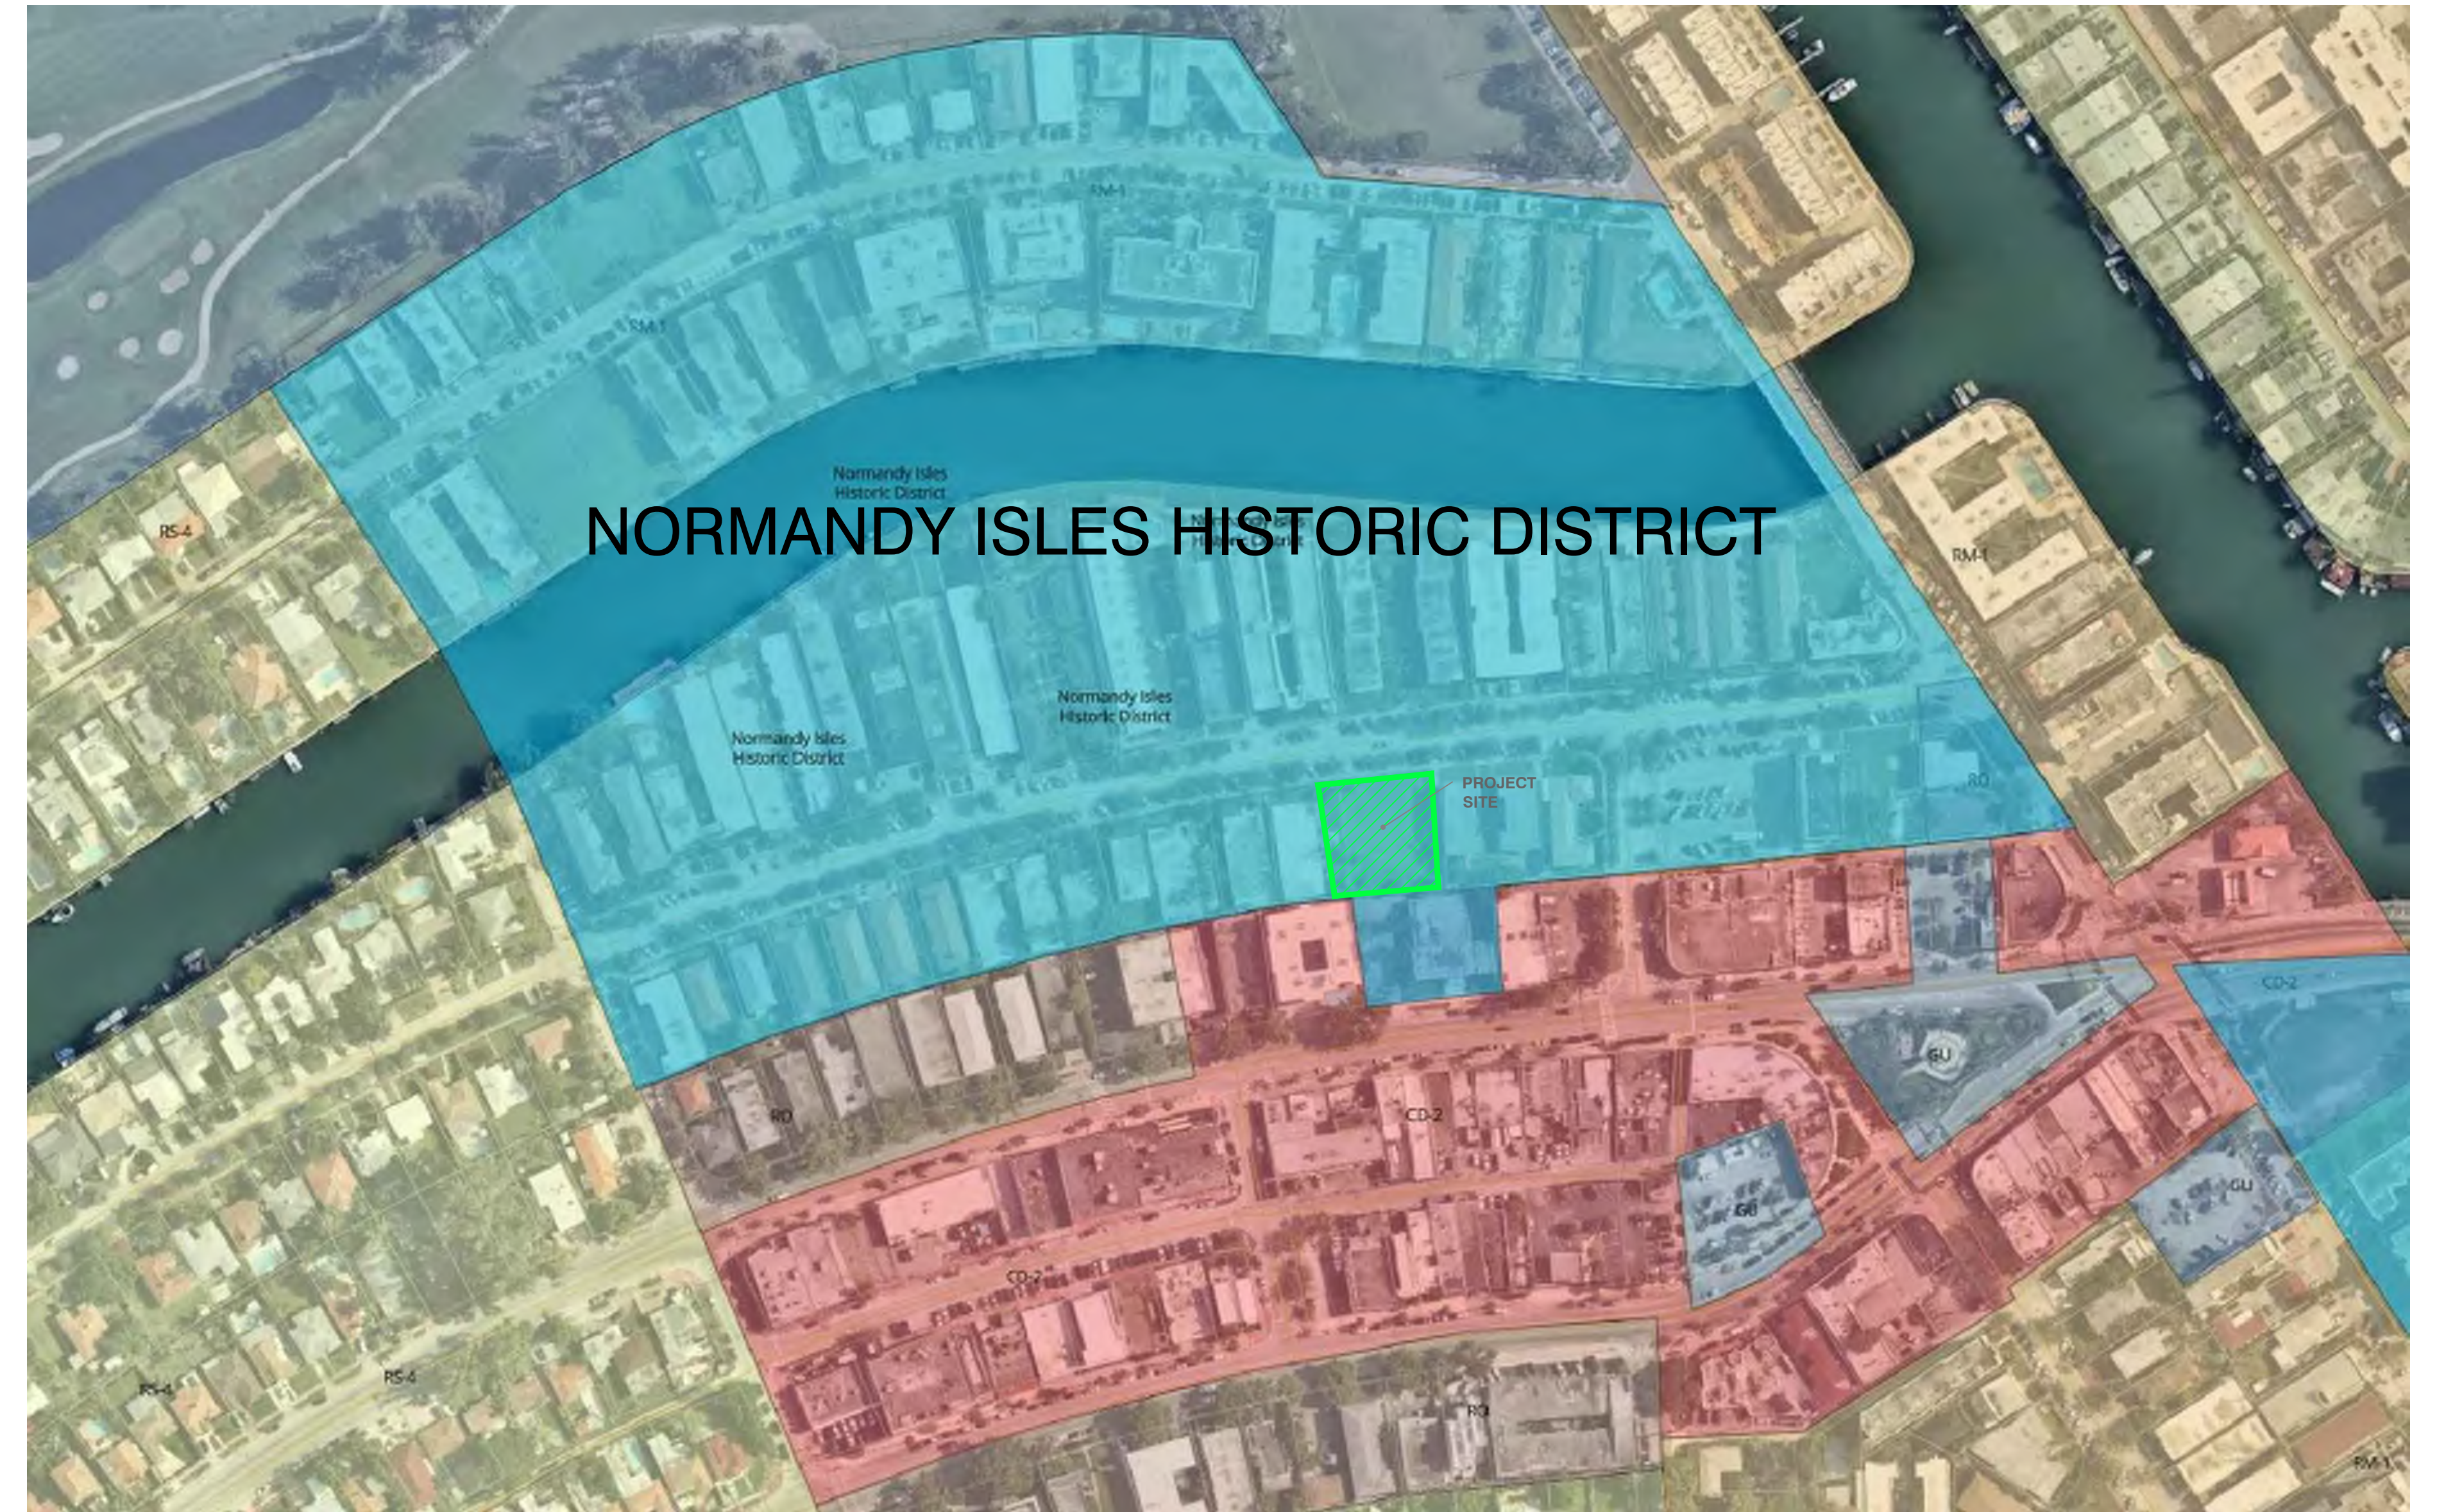

NORMANDY ISLE HISTORICAL DISTRICT PHOTO MAP




PARKING DISTRICT 1 MAP

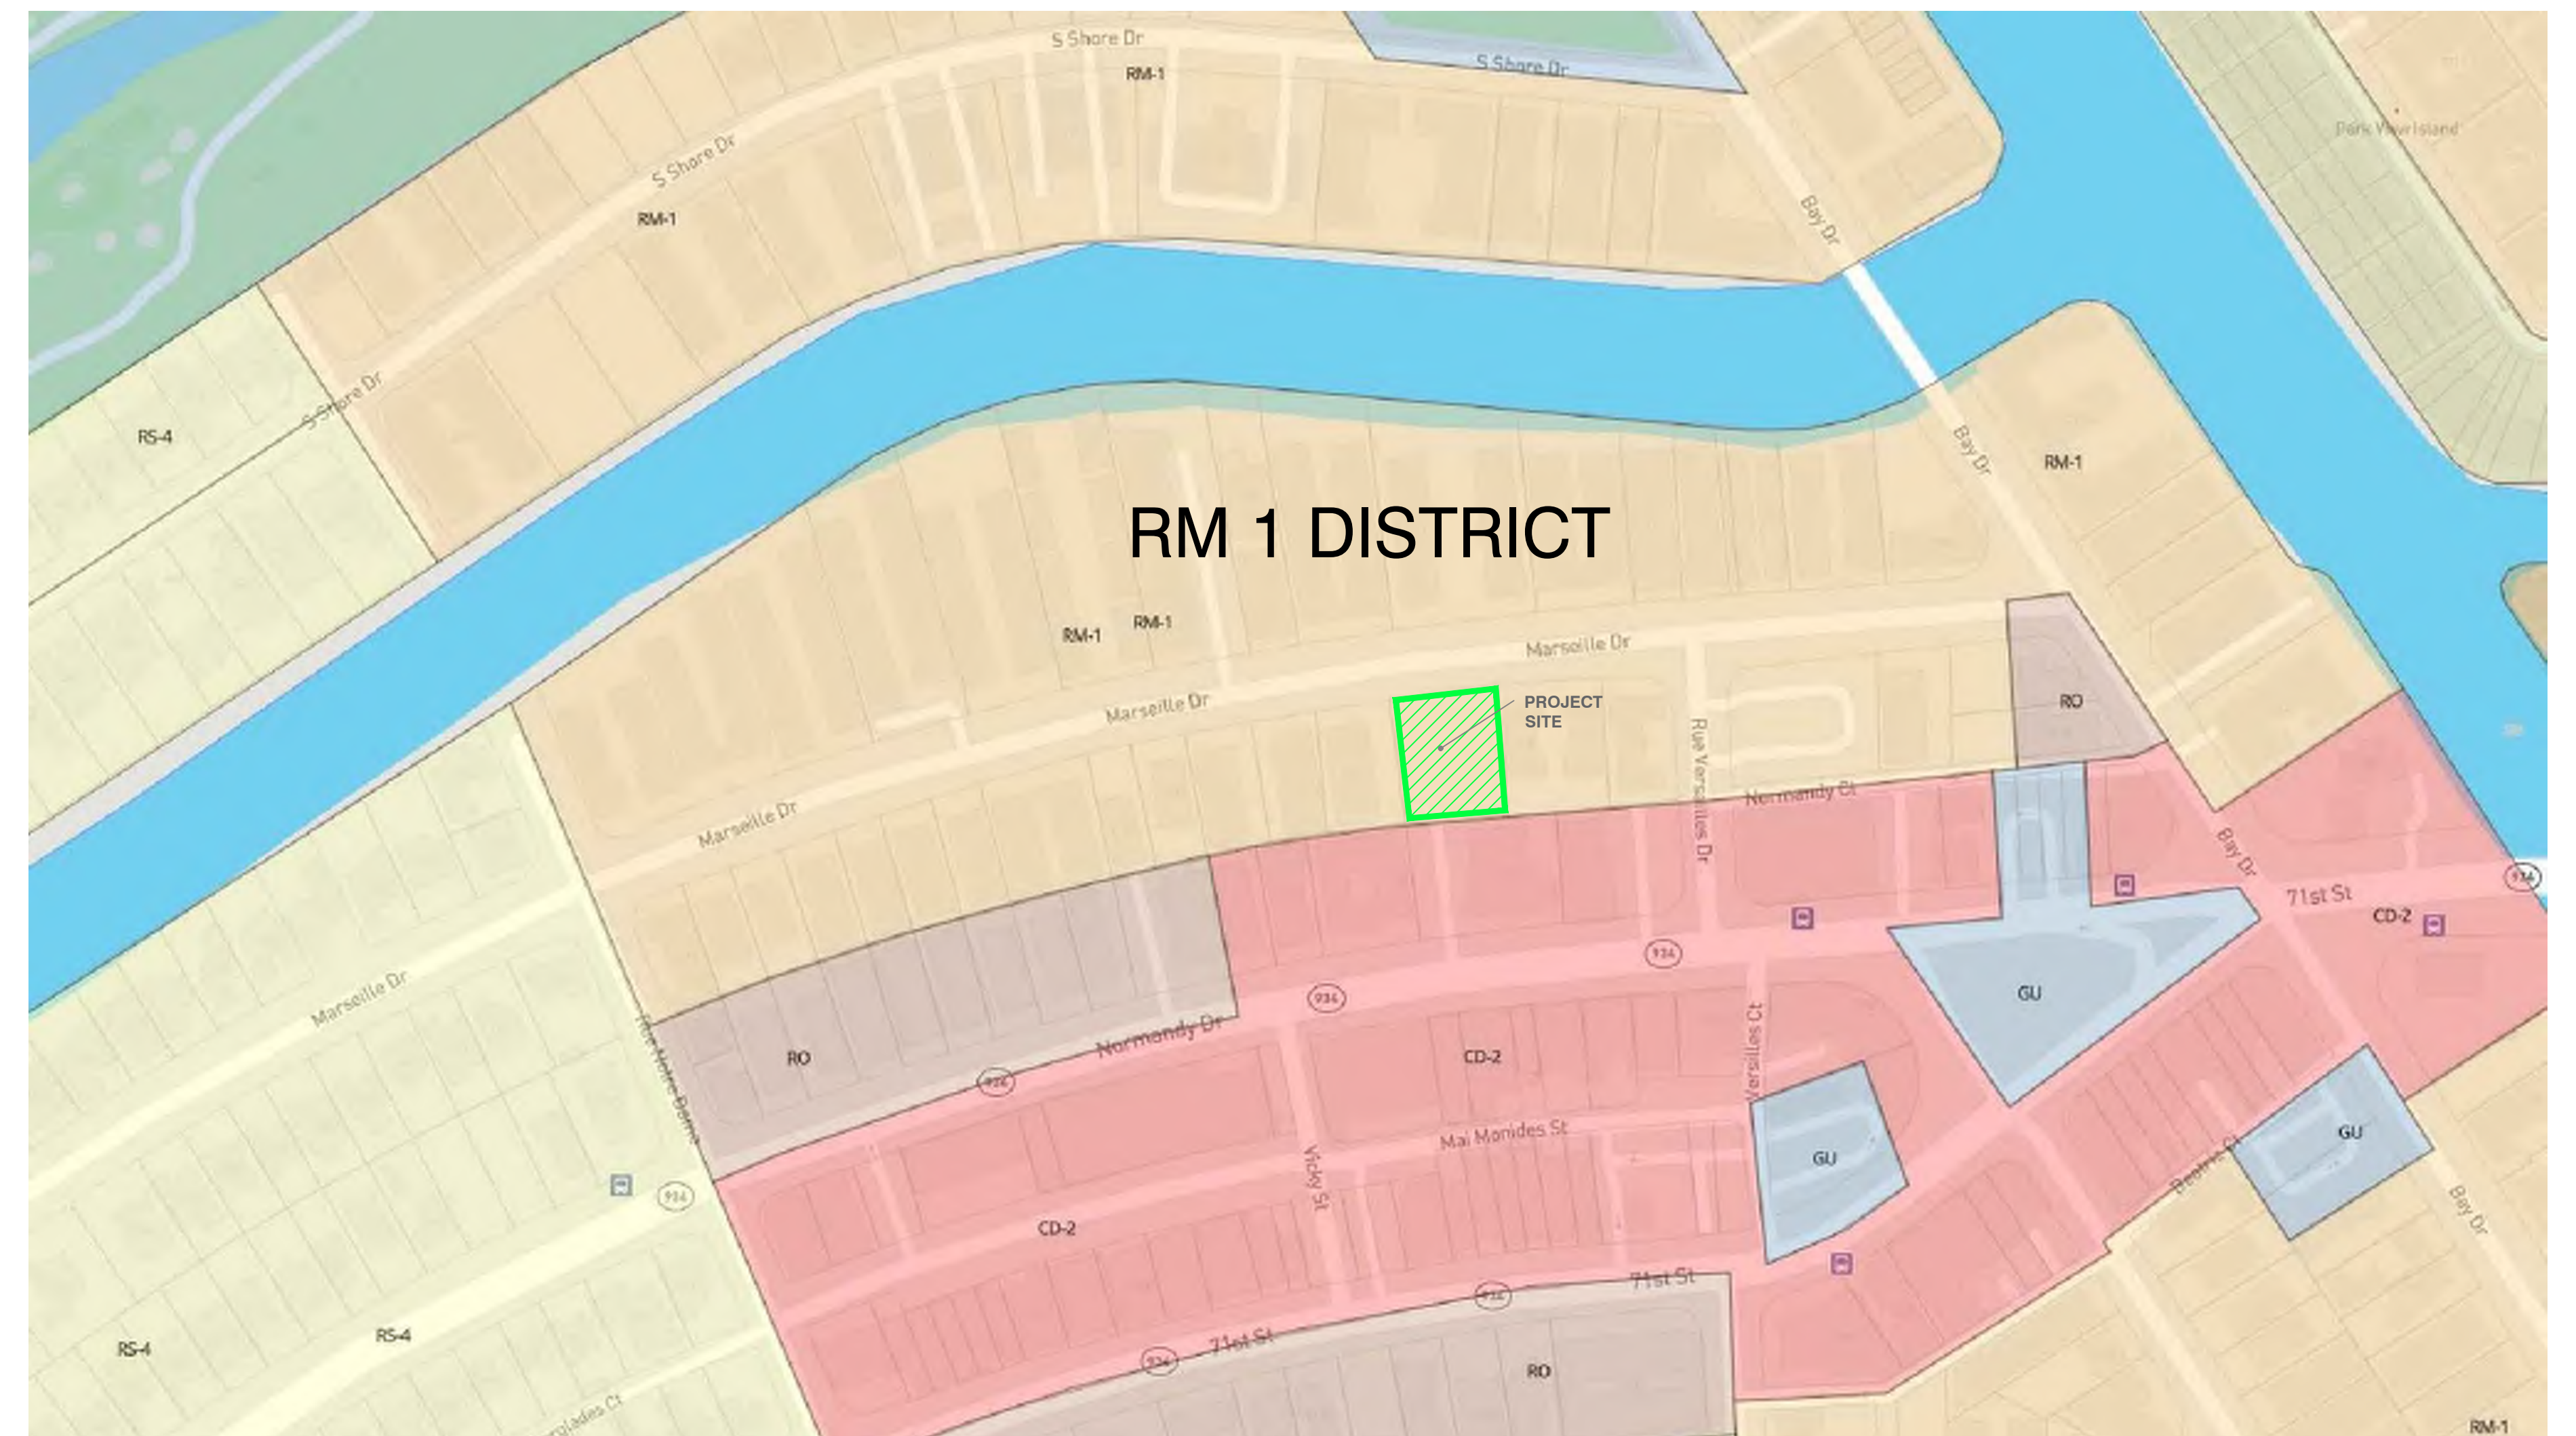

PRIMARY ZONING DISTRICT - RM-1

THE HOUSING AUTHORITY OF THE CITY OF MIAMI BEACH, FLORIDA

A10.1

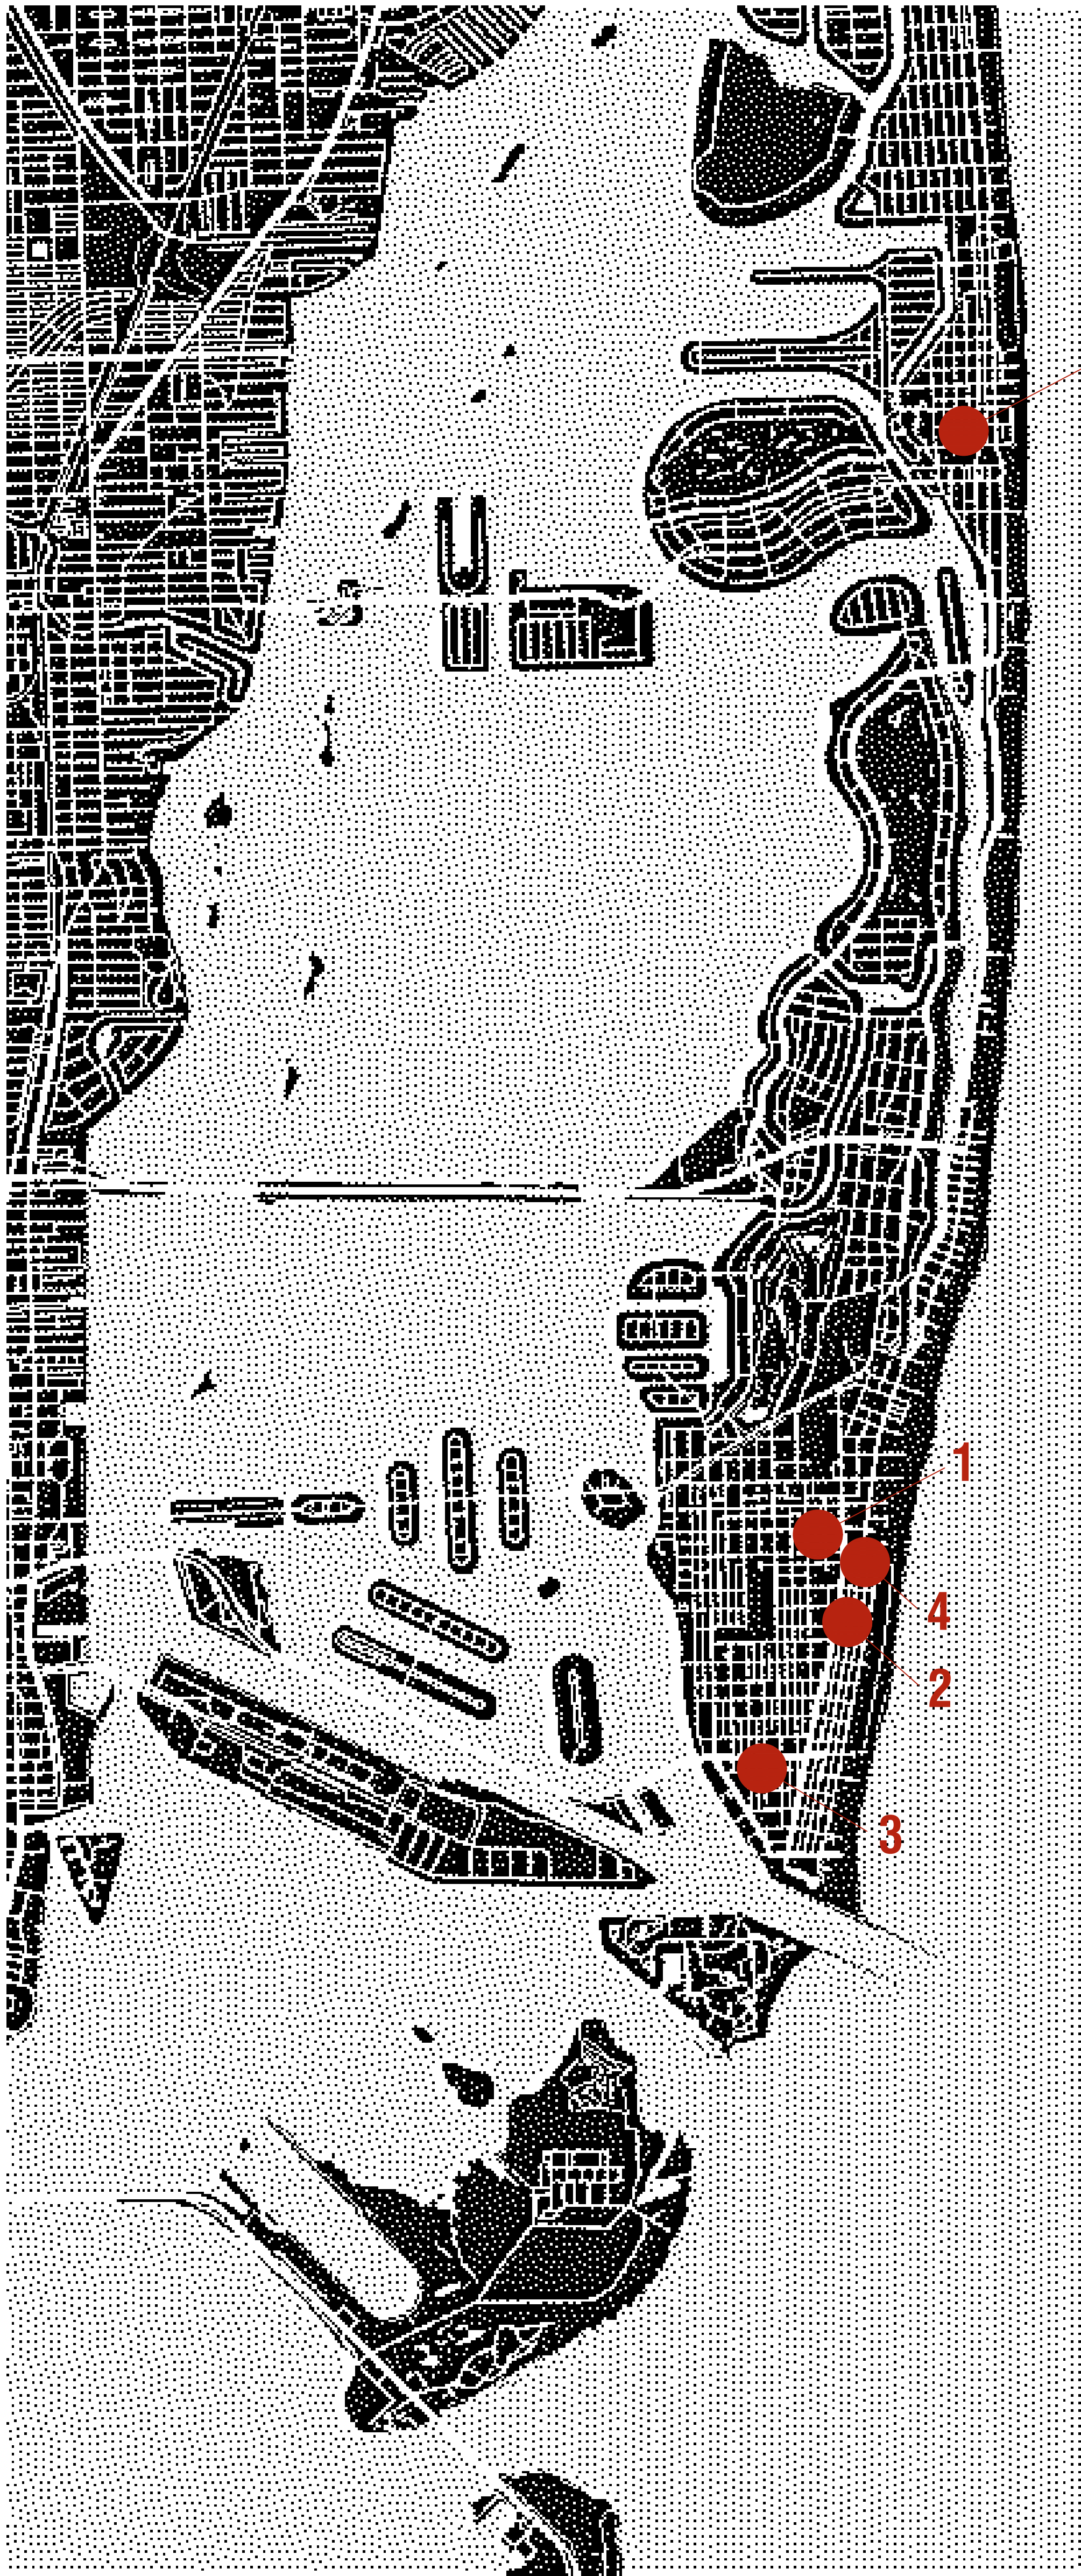

LOCATION MAP



CRESCENT- 1420 Ocean Dr, Miami Beach

2



HENROSA HOTEL - 1435 Collins Ave, Miami Beach

1




MC ALPIN - 1430 Ocean Dr, Miami Beach

4



STEVEN CHAYKIN APARTMENTS - 321-327 Michigan Ave, Miami Beach

3

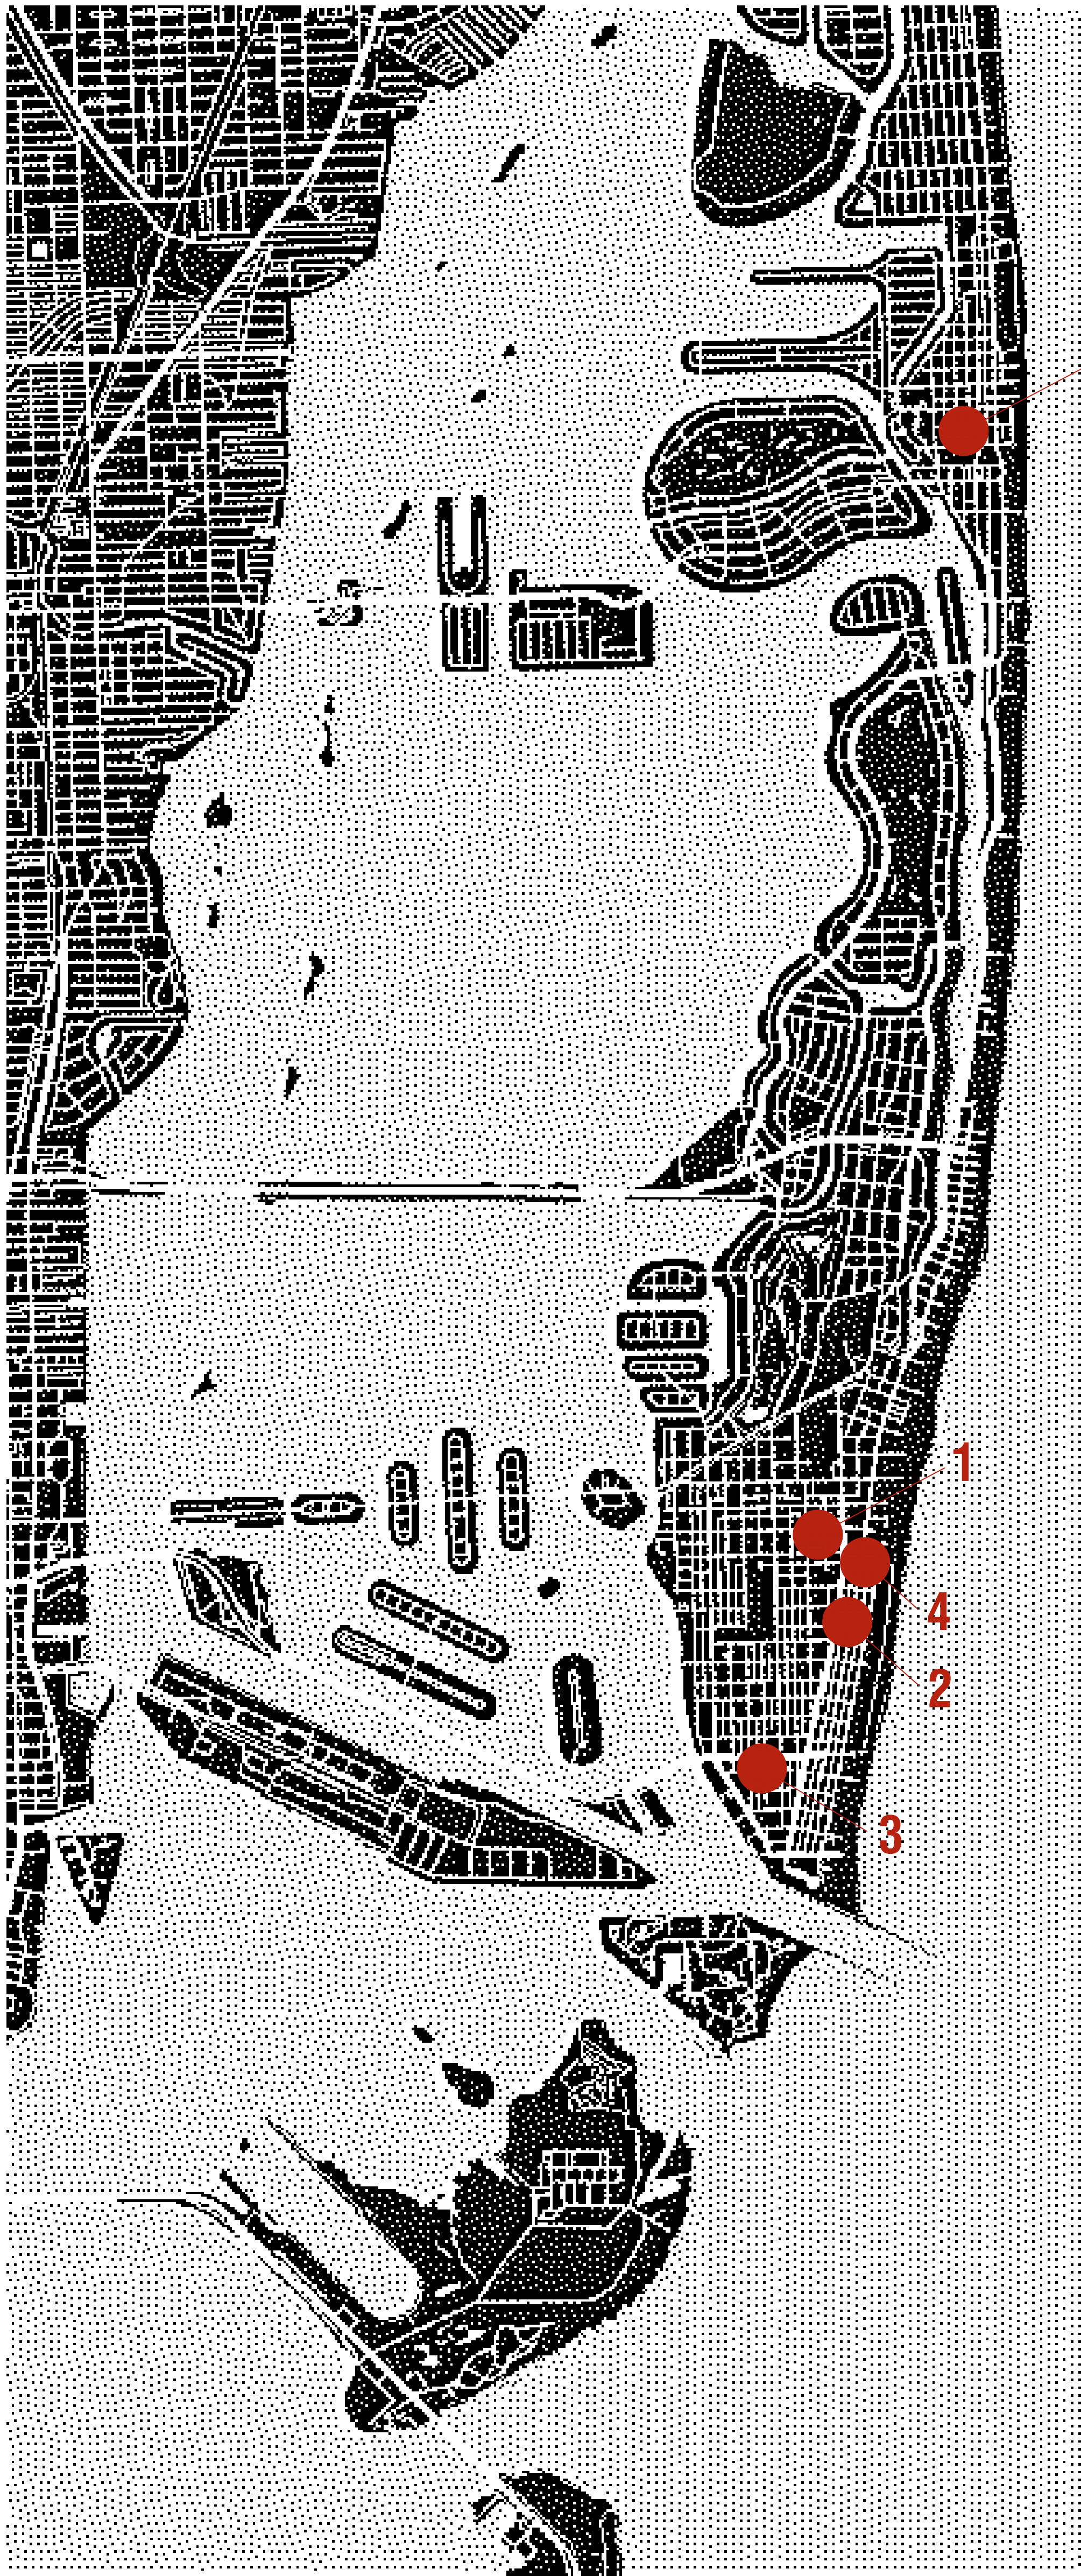

LOCATION MAP




7330 Harding Ave, Miami Beach

5




SETBACK REQUIREMENTS - PARKING (SECTION 142-156(a)) (AS ALLOWED BY NBNRCD OVERLAY SECTION 142-870.15(e)(1)) AND SECTION 142-870.18(d))	REGULATION CRITERIA	PROVIDED DESIGN	REMARKS
PARKING DISTRICT	PARKING DISTRICT 1		
TOTAL PARKING SPACES ((Sec 130-32.(6B))	22 X 0.5 = 11 SPACES	12 SPACES	
BICYCLE SPACES	-	4 SPACES	
FRONT	20 FT. MIN.	54 FT. - 2 IN.	
INTERIOR SIDE (LOT WIDTH OF 65 FEET OR GREATER)	10 FT. OR 8% OF LOT WIDTH WHICHEVER IS GREATER (MIN.)*	10'-0" FT. EAST 9'-0" FT. WEST (UNDER BUILDING)	
STREET SIDE	10 FT. OR 8% OF LOT WIDTH WHICHEVER IS GREATER (MIN.)	N/A	
REAR * 8% OF LOT WIDTH (108.26 FT. X 0.08 = 8.66 FT.) **10% OF LOT DEPTH (125.0 FT. X 0.1 = 12.5 FT.)	10% OF THE LOT DEPTH (MIN.):**	12.5 FT.	
PARKING SPACE DIMENSION STANDARD	8.5' X 18'	8.5' X 18'	
PARKING CONFIGURATION	90 DEGREES	90 DEGREES	
ADA SPACES	0-25 = 1 ADA SPACE	1 ADA SPACE	
TANDEM PARKING SPACES	ALLOWED	0 PROVIDED	
DRIVE AISLE WIDTH	22 FT WIDTH	22 FT WIDTH	
FLOOD MANAGEMENT INFORMATION	REGULATION CRITERIA		
FLOOD ZONE:	AE		
BASE FLOOD ELEVATION (BFE):	8.0' N.G.V.D (6.44' NAVD)		
DESIGN FLOOD ELEVATION (DFE):	9.0' N.G.V.D (BFE+1.0')		
LOWEST FFE OF HABITABLE SPACE:	9.0' N.G.V.D (7.44' NAVD)		
LOWEST GRADE ELEVATION ADJACENT TO THE BUILDING:	3.33' N.G.V.D (1.77' NAVD)		
HIGHEST GRADE ELEVATION ADJACENT TO THE BUILDING:	4.45' N.G.V.D (2.89' NAVD)		
LOWEST ELEVATION OF EQUIPMENT SERVICING THE BUILDING:	9.0' N.G.V.D DFE (7.44' NAVD)		
GRADE AT SIDEWALK	4.24' N.G.V.D (2.68' NAVD)		
CROWN OF ROAD ELEVATION:	4.45' N.G.V.D (3.89' NAVD)		
ADJUSTED GRADE ELEVATION:	6.12' N.G.V.D (4.56' NAVD)		
FIRM MAP NUMBER:	12086C0307L - IDEN:09-11-09 - COM#:120651		

CITY OF MIAMI BEACH - ZONING DATA TABULATION			
GENERAL SITE DATA			
LEGAL DESCRIPTION:	OCEAN SIDE SEC ISLE OF NORMANDY, PB 25 60, LOTS 16 & 17 BLK 9, LOT SIZE 106.000 X 125, OR 16057-1987 0793 1, COC 25891-2198 08 2007 1		
ADDRESS:	1144 MARSEILLE DRIVE, MIAMI BEACH, FLORIDA 33141		
FOLIO:	02-3210-013-1110		
FLOOD ZONE:	AE		
DESIGN FLOOD ELEVATION, MIN.:	9.0' N.G.V.D		
GRADE SIDEWALK ELEVATION:	4.24' N.G.V.D		
FIRST FLOOR LEVEL:	EL. +0'-0" = +9.00' N.G.V.D		
SITE SIZE:	13,274 S.F. (.30 ACRE)		
STREET FRONTAGE OF SITE:	108.25'		
CATEGORY / USE PROPOSED:	AFFORDABLE MULTI-FAMILY DWELLING HOUSING - NON-ELDERLY		
ZONING DATA			
ZONING DISTRICT - UNDERLYING:	RM-1, RESIDENTIAL MULTIFAMILY, LOW INTENSITY		
OVERLAY DISTRICT:	NORMANDY ISLE HISTORIC DISTRICT		
DEVELOPMENT REGULATIONS (SECTION 142-870.15(a))	REGULATION CRITERIA	PROVIDED DESIGN	REMARKS
MINIMUM DEVELOPABLE LOT AREA (S.F.)	5,000 S.F. MIN.	13,274 S.F.	
MINIMUM DEVELOPABLE LOT WIDTH	50 FT. MIN.	108.25 FT.	
MAXIMUM DEVELOPABLE LOT WIDTH	N/A (AFFORDABLE HOUSING SHALL HAVE NO MAXIMUM LOT WIDTH RESTRICTION)*	N/A	* NO MINIMUM OR MAXIMUM YARD ELEV. REQ., OR MAXIMUM LOT COVERAGE REQ. (SEC.142-870.15 (c(2)))
MAXIMUM DEVELOPABLE AGGREGATION (PLATTED LOTS)	2 LOTS MAXIMUM	2 AGGREGATE LOTS	
AREA REQUIREMENTS (SECTION 142-155(a)(1))	REGULATION CRITERIA	PROVIDED DESIGN	
FLOOR AREA RATIO	FAR: 1.25 MAX. LOT 13,274 X 1.25 =16,592 S.F.	16,160 S.F.	
UNIT SIZE REQUIREMENTS (SECTION 142-870.15(b))	REGULATION CRITERIA	PROVIDED DESIGN	REMARKS
MINIMUM UNIT SIZE (NEW CONSTRUCTION)	400 S.F. MIN.	STUDIO 400 S.F.	
AVERAGE UNIT SIZE (AFFORDABLE HOUSING)	550 S.F. AVERAGE	STUDIO 400 S.F. (10 DU) 1 BED RM 550 S.F. (12 DU)	
HEIGHT REQUIREMENTS (SECTION 142-870.15(c))	REGULATION CRITERIA	PROVIDED DESIGN	
HEIGHT OF FIRST 25 FEET OF BUILDING DEPTH	32 FT. MAX. AT FIRST 25 FT *	30FT. - 6 IN. AT FIRST 20 FT *	*REQUEST HPB APPROVAL FOR 20 FT (SEC.142-870.15 (c(1)))
HEIGHT OF REMAINDER OF BUILDING DEPTH	45 FT. MAX.	40 FT. - 6 IN.	
SETBACK REQUIREMENTS - BUILDING (SECTION 142-870.15 (d)(e)) - NBNRCD OVERLAY	REGULATION CRITERIA	PROVIDED DESIGN	REMARKS
FRONT	20 FT. MIN.	21 FT. - 6 IN.	
INTERIOR SIDE (LOT WIDTH OF 61 FEET OR GREATER)	7.5 FT. OR 8% OF LOT WIDTH WHICHEVER IS GREATER (MIN.)*	29'-10" FT. EAST 8'-8" FT. WEST	
STREET SIDE	5 FT. MIN.	N/A	
REAR	5 FT. MIN.	5 FT. - 8 IN.	
* 8% OF LOT WIDTH (108.26 X 0.08 = 8.66 FT.)			
GROUND FLOOR REQUIREMENT	12 FT. MIN. HEIGHT FROM BASE FLOOD PLUS FREEBOARD TO UNDERSIDE OF SLAB *	10 FT. *	* REQUEST HPB WAIVE HEIGHT REQUIREMENT TO 10 FT. (SEC.142-870.15 (d)(1)(a.))
LOT AGGREGATION GUIDELINES - (SECTION 142-870.16) - NBNRCD OVERLAY	REGULATION CRITERIA	PROVIDED DESIGN	REMARKS
ACKNOWLEDGE ORIGINAL PLATTING OF ASSEMBLED PARCELS	2 PARCELS AGGREGATED	YES	
WIDTH OF ANY NEW BUILDING	85 FT. MAX.	64 FT.	
SEMI-PUBLIC OUTDOOR AREA	500 SQ. FT.	806 SQ. FT.	
DESIGN AND RESILIENCY STANDARDS (SECTION 142-870.17) - NBNRCD OVERLAY	REGULATION CRITERIA	PROVIDED DESIGN	REMARKS
NATURALLY LANDSCAPED AREA GROUND LEVEL	(664 SQ. FT.) 5% LOT	(777 SQ. FT.) 6% LOT	
ALL CONSTRUCTION AND FINISH MATERIALS BELOW DESIGN FLOOD ELEVATION (BFE + 1.0' = 9.0' N.G.V.D.) SHALL BE FLOOD-DAMAGE RESISTANT MATERIALS (ASCE 24-05 CH. 5.0)			

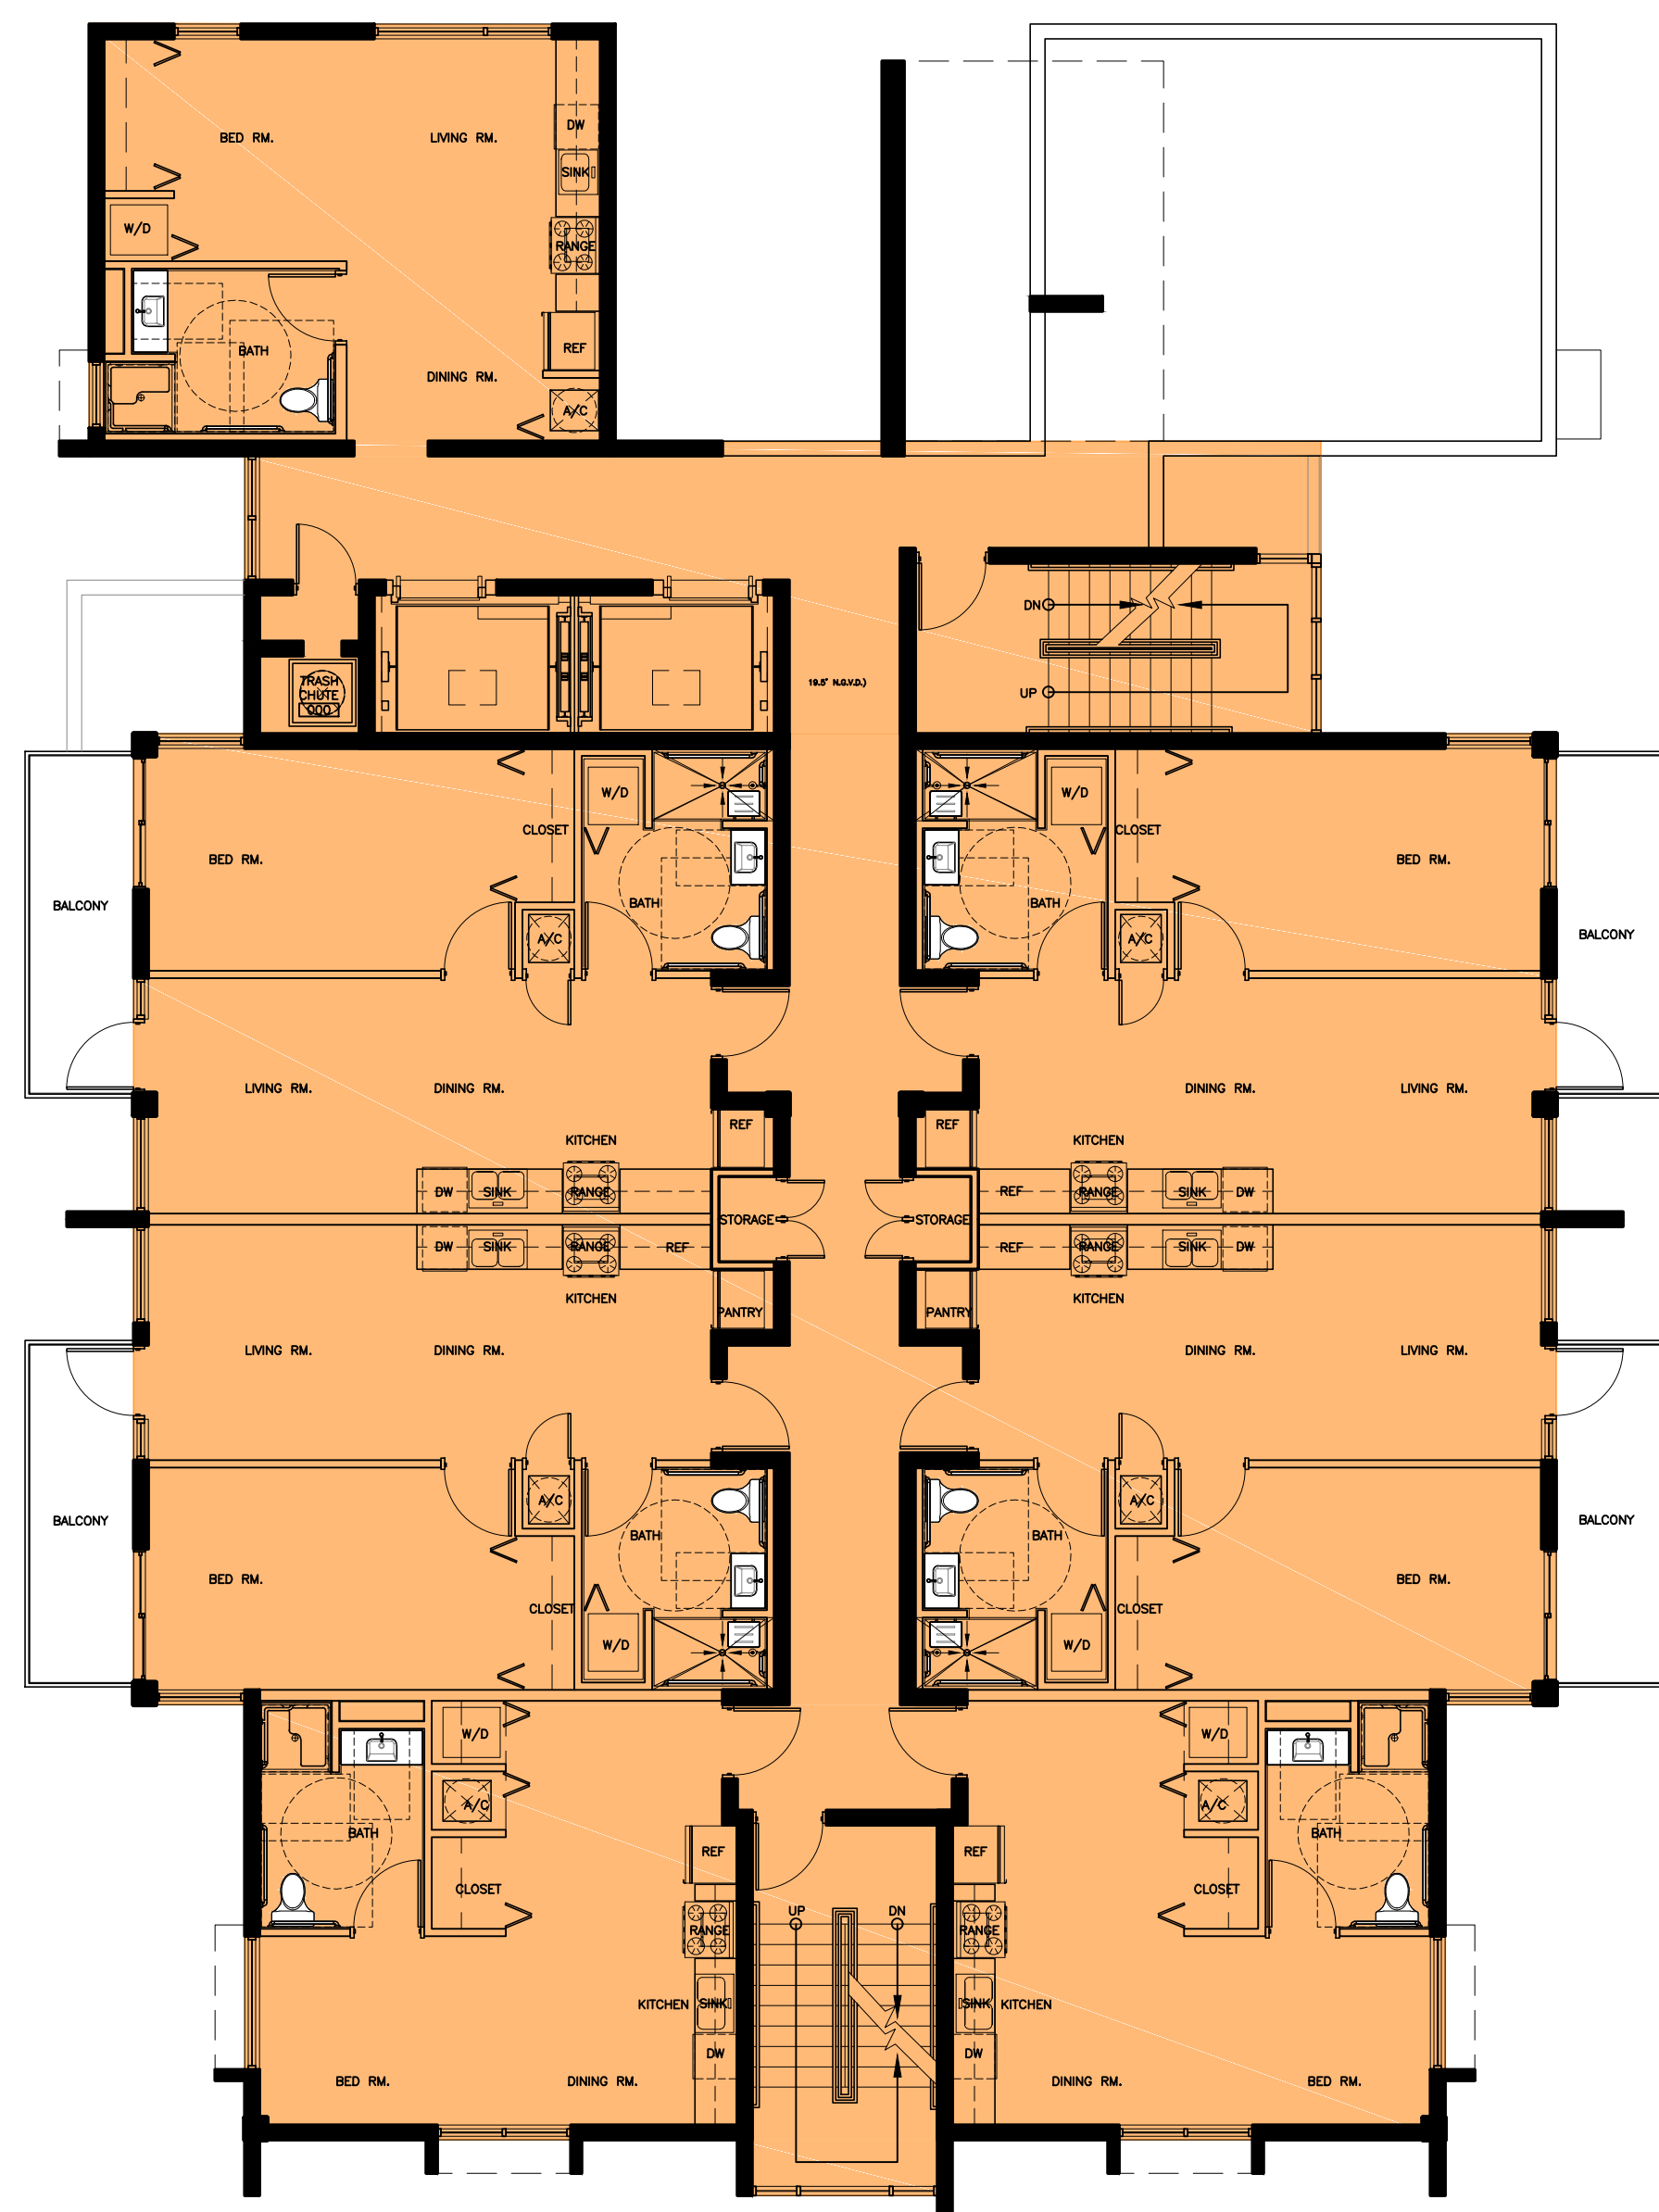


FLOOR AREA: THIRD FLOOR
4,962 S.F. (FLOOR AREA)

3RD FLOOR
SCALE: 1/8"=1'-0"

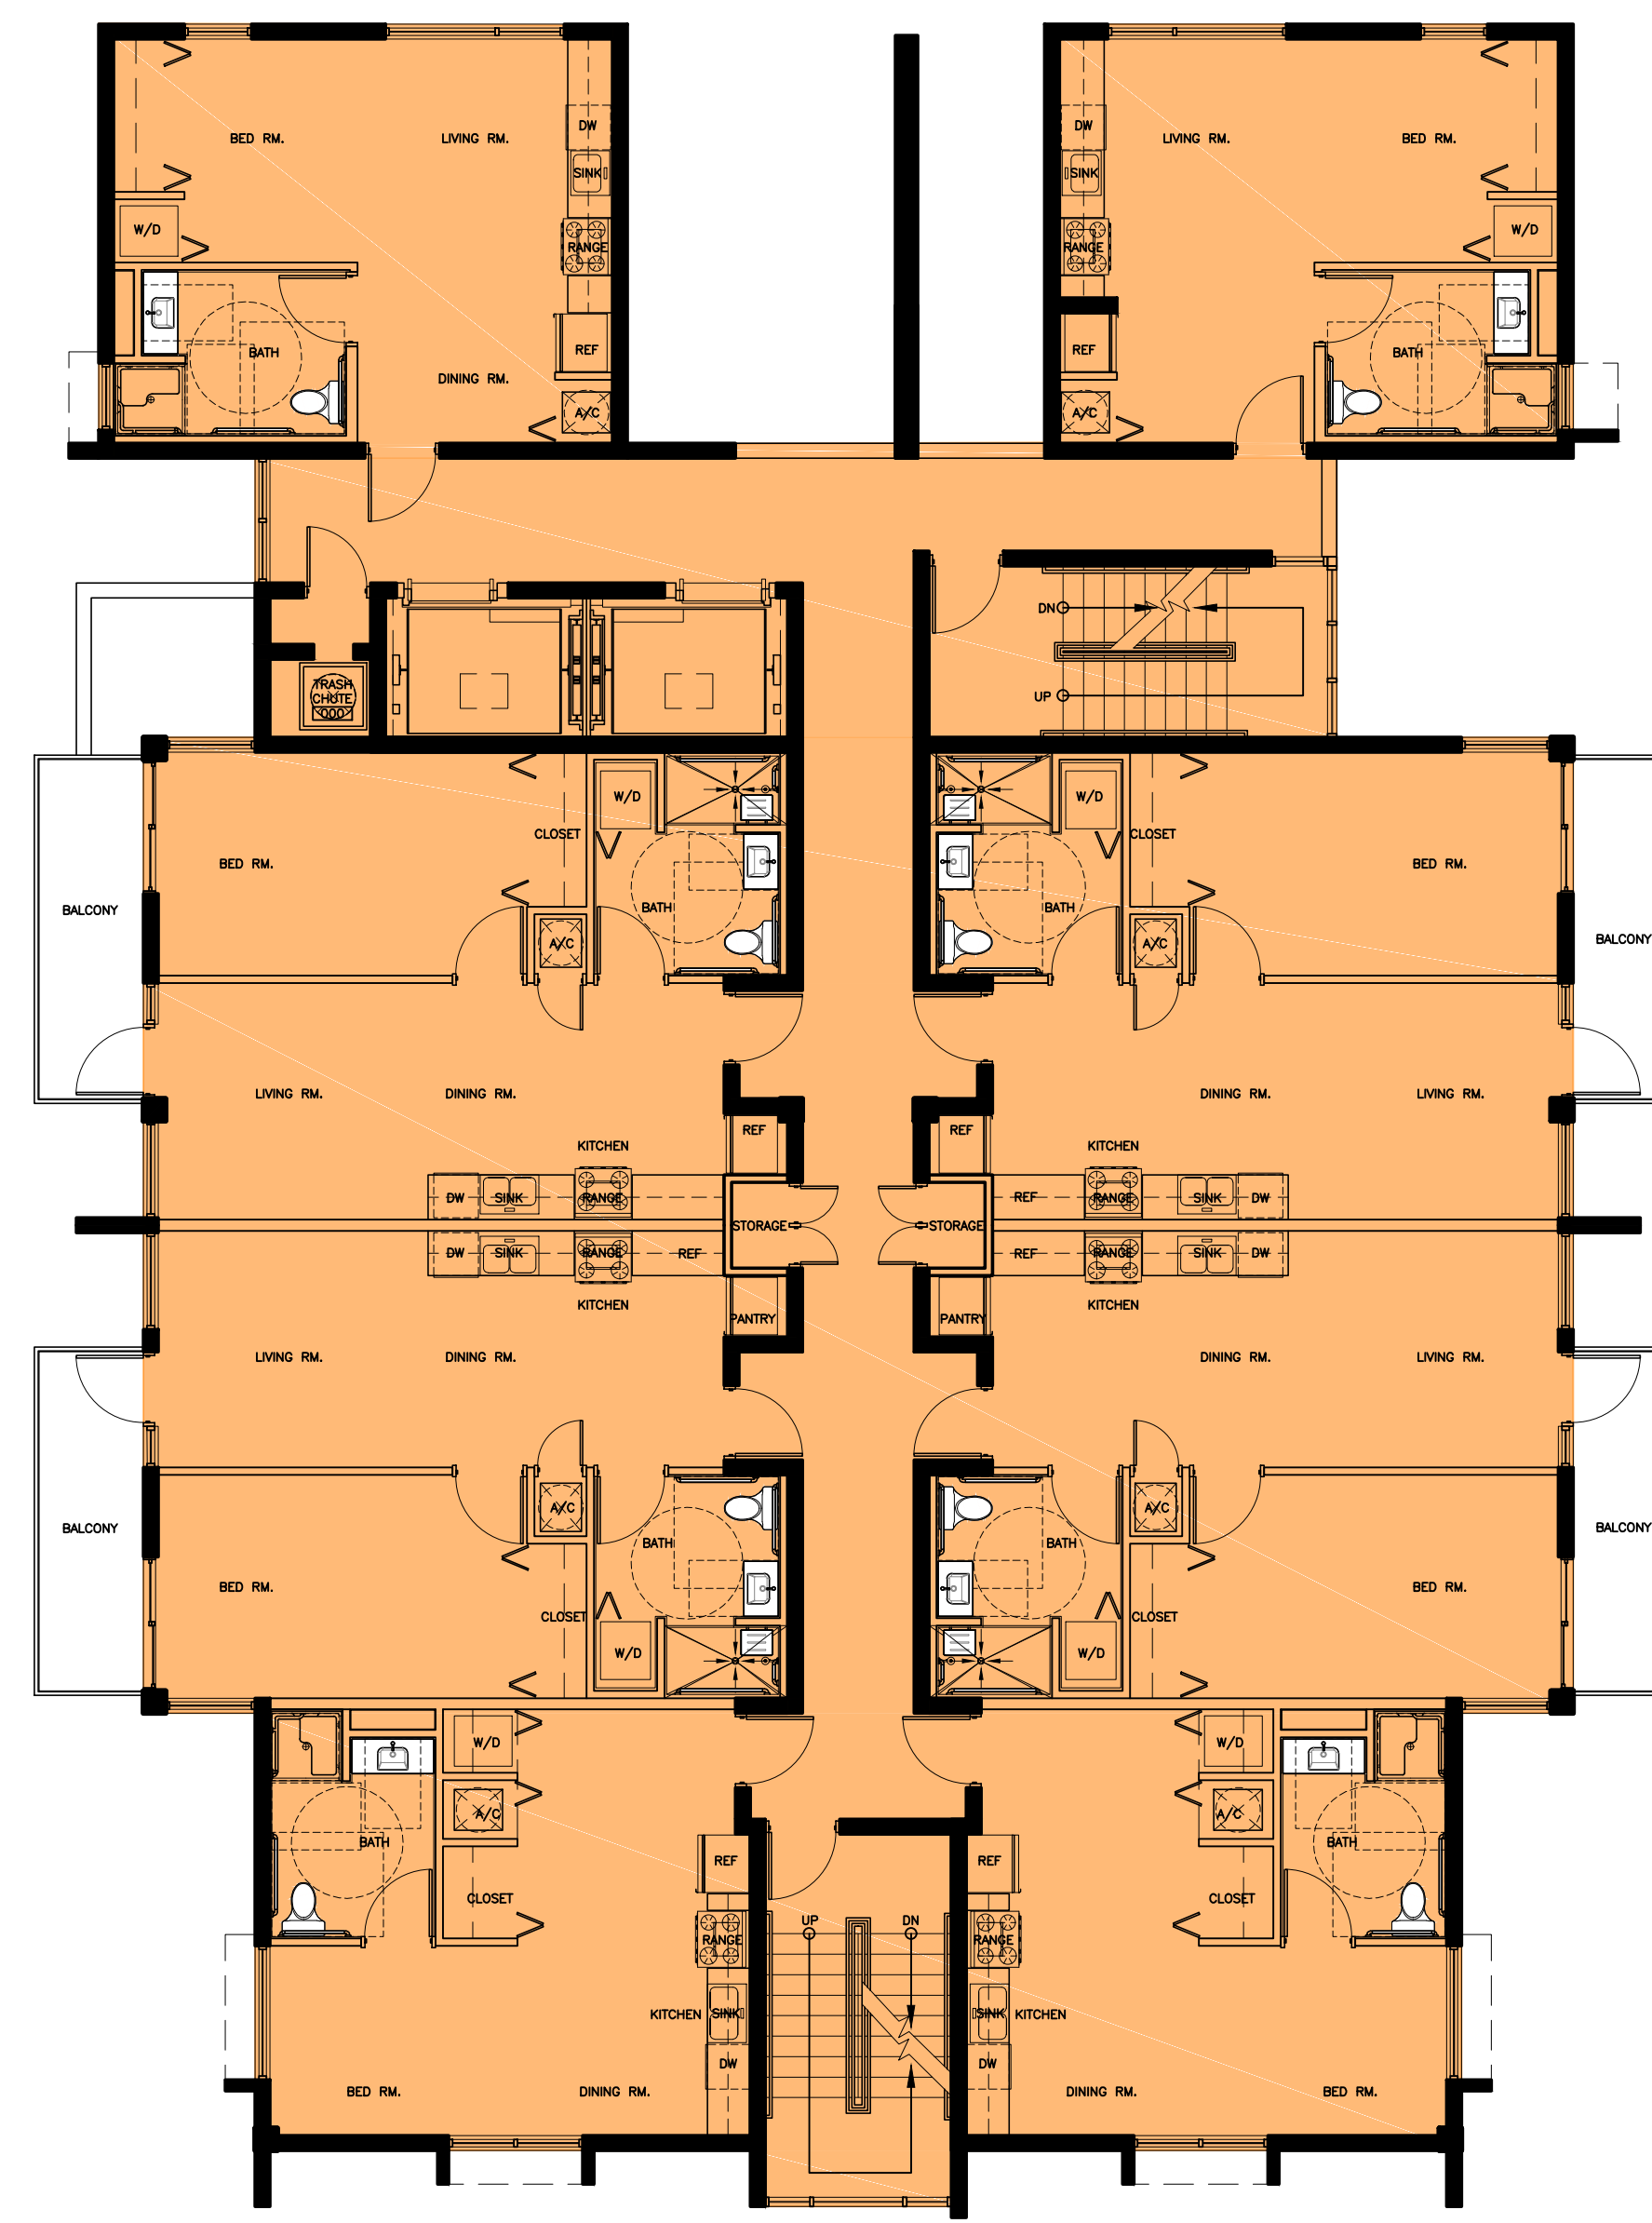


FLOOR AREA: SECOND FLOOR
5,413 S.F. (FLOOR AREA)

2ND FLOOR
SCALE: 1/8"=1'-0"

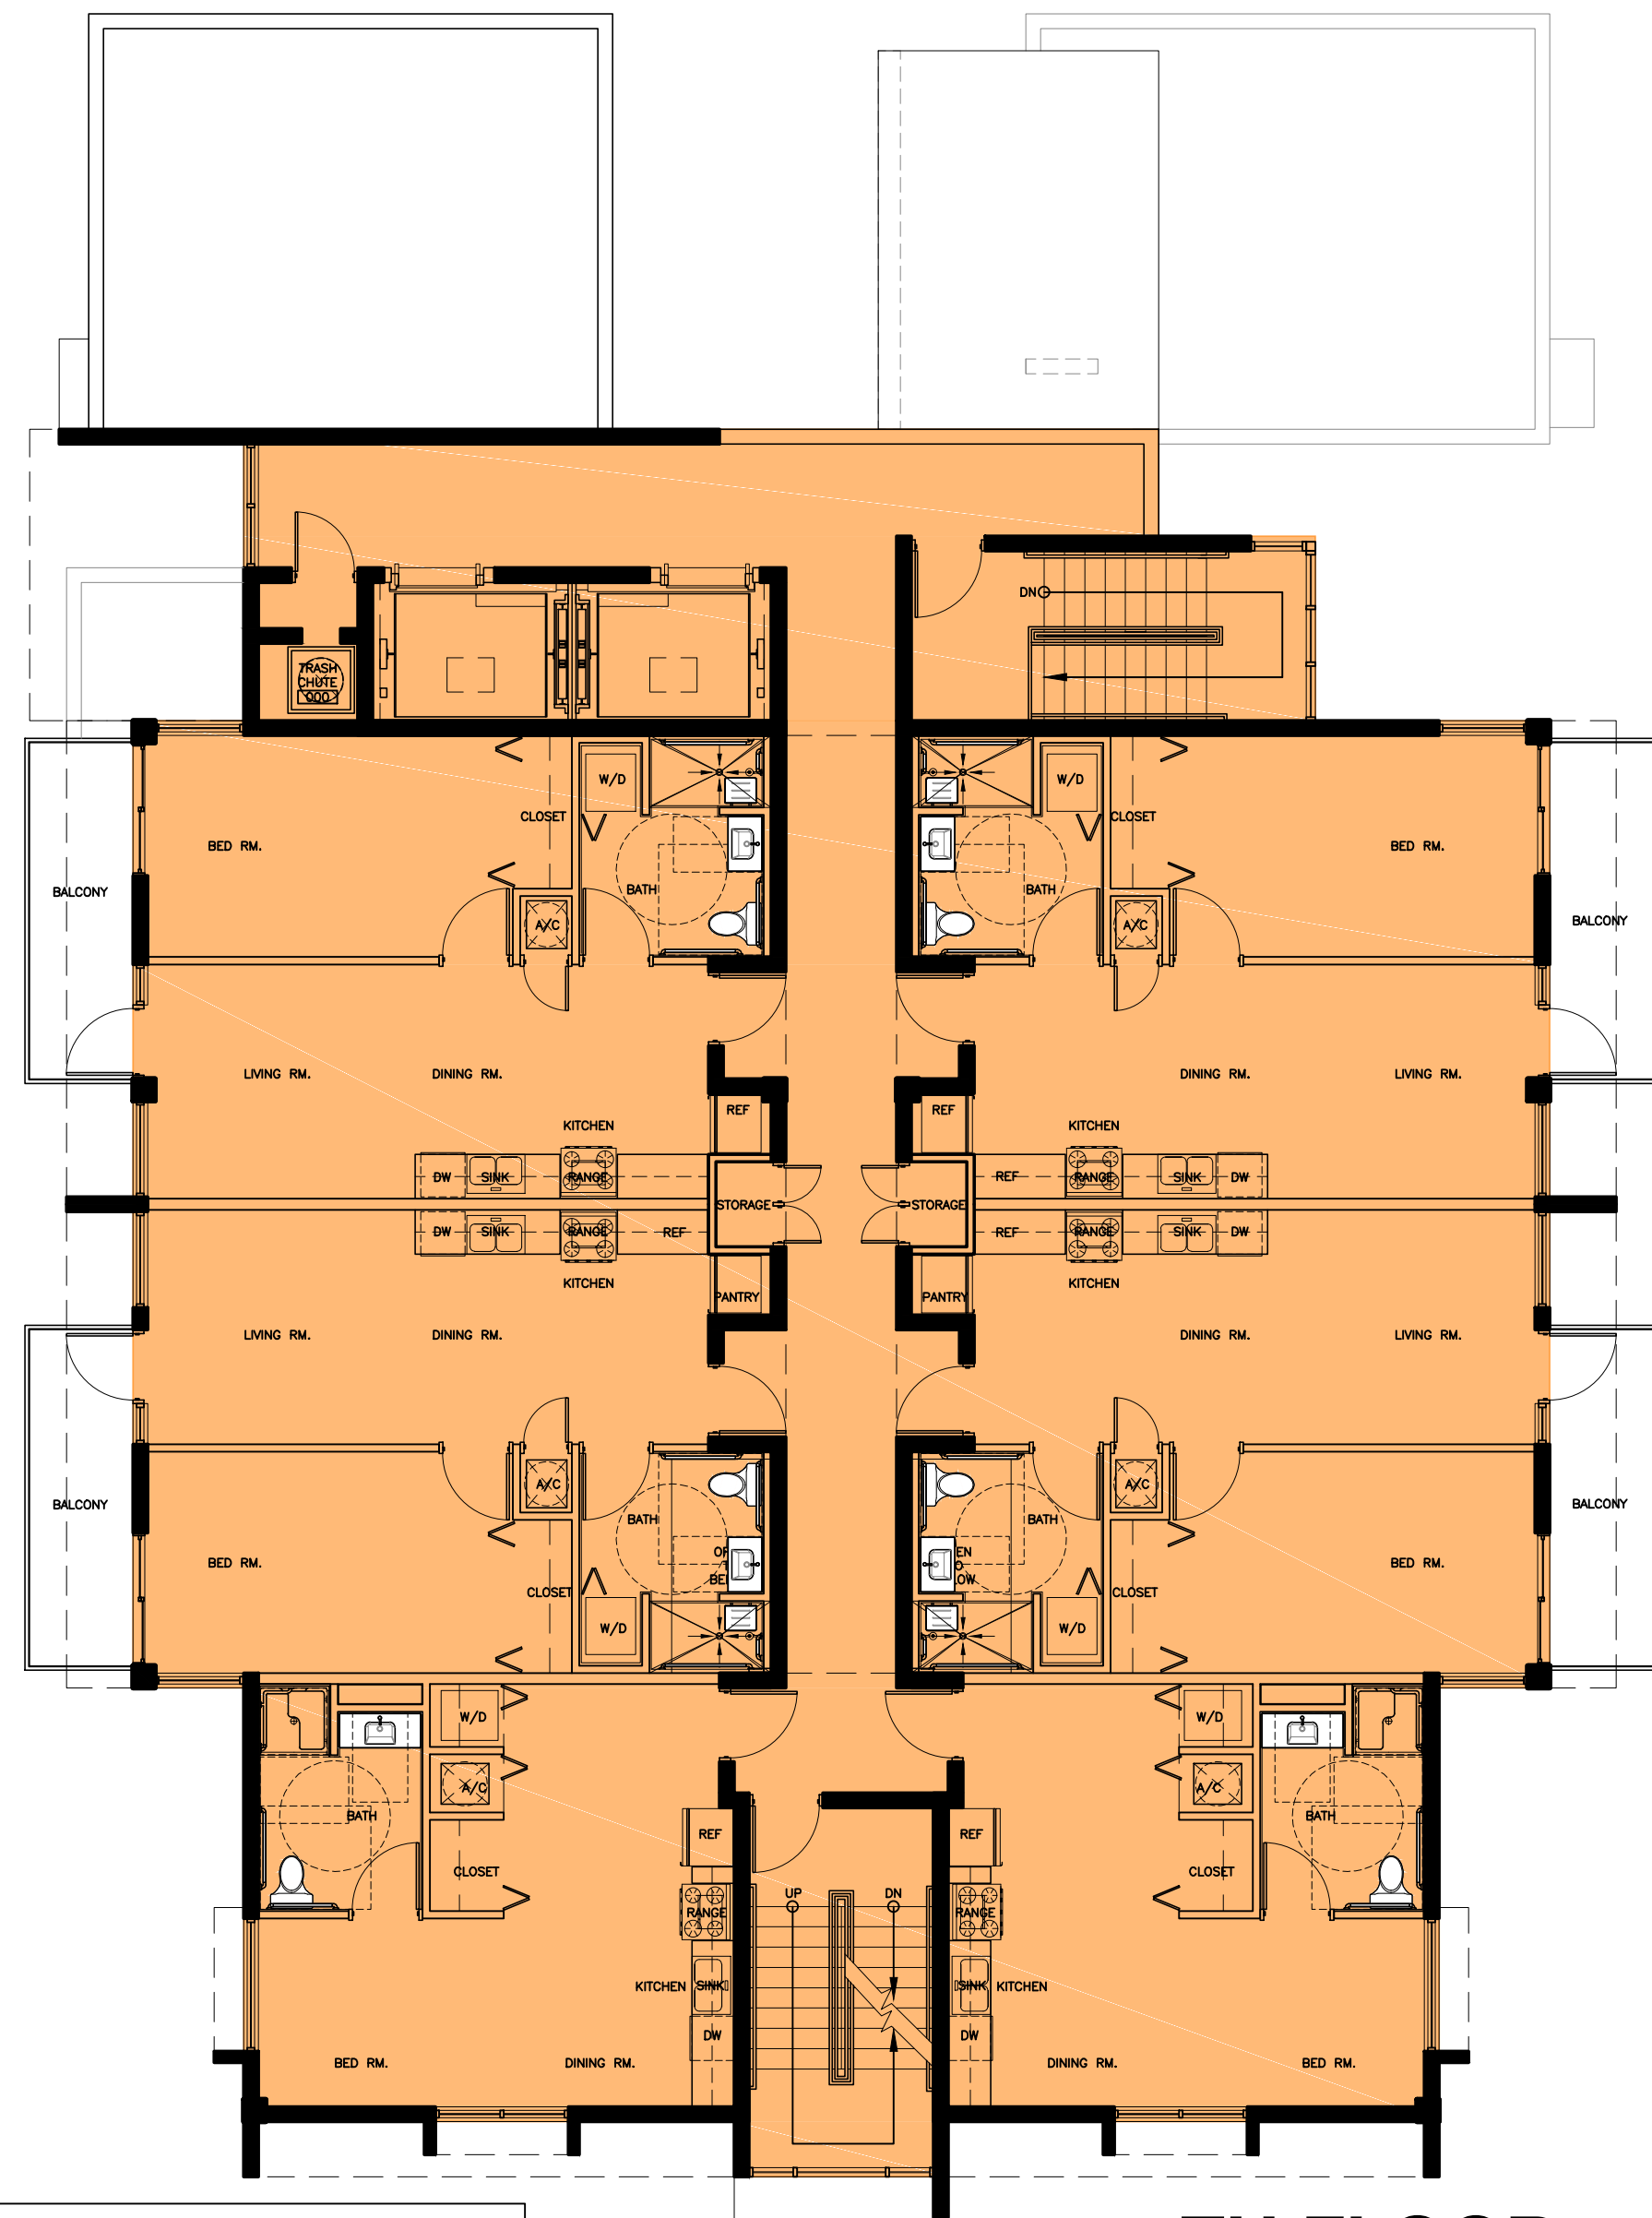

FLOOR AREA: FOURTH FLOOR
4,480 S.F. (FLOOR AREA)

4TH FLOOR
SCALE: 1/8"=1'-0"

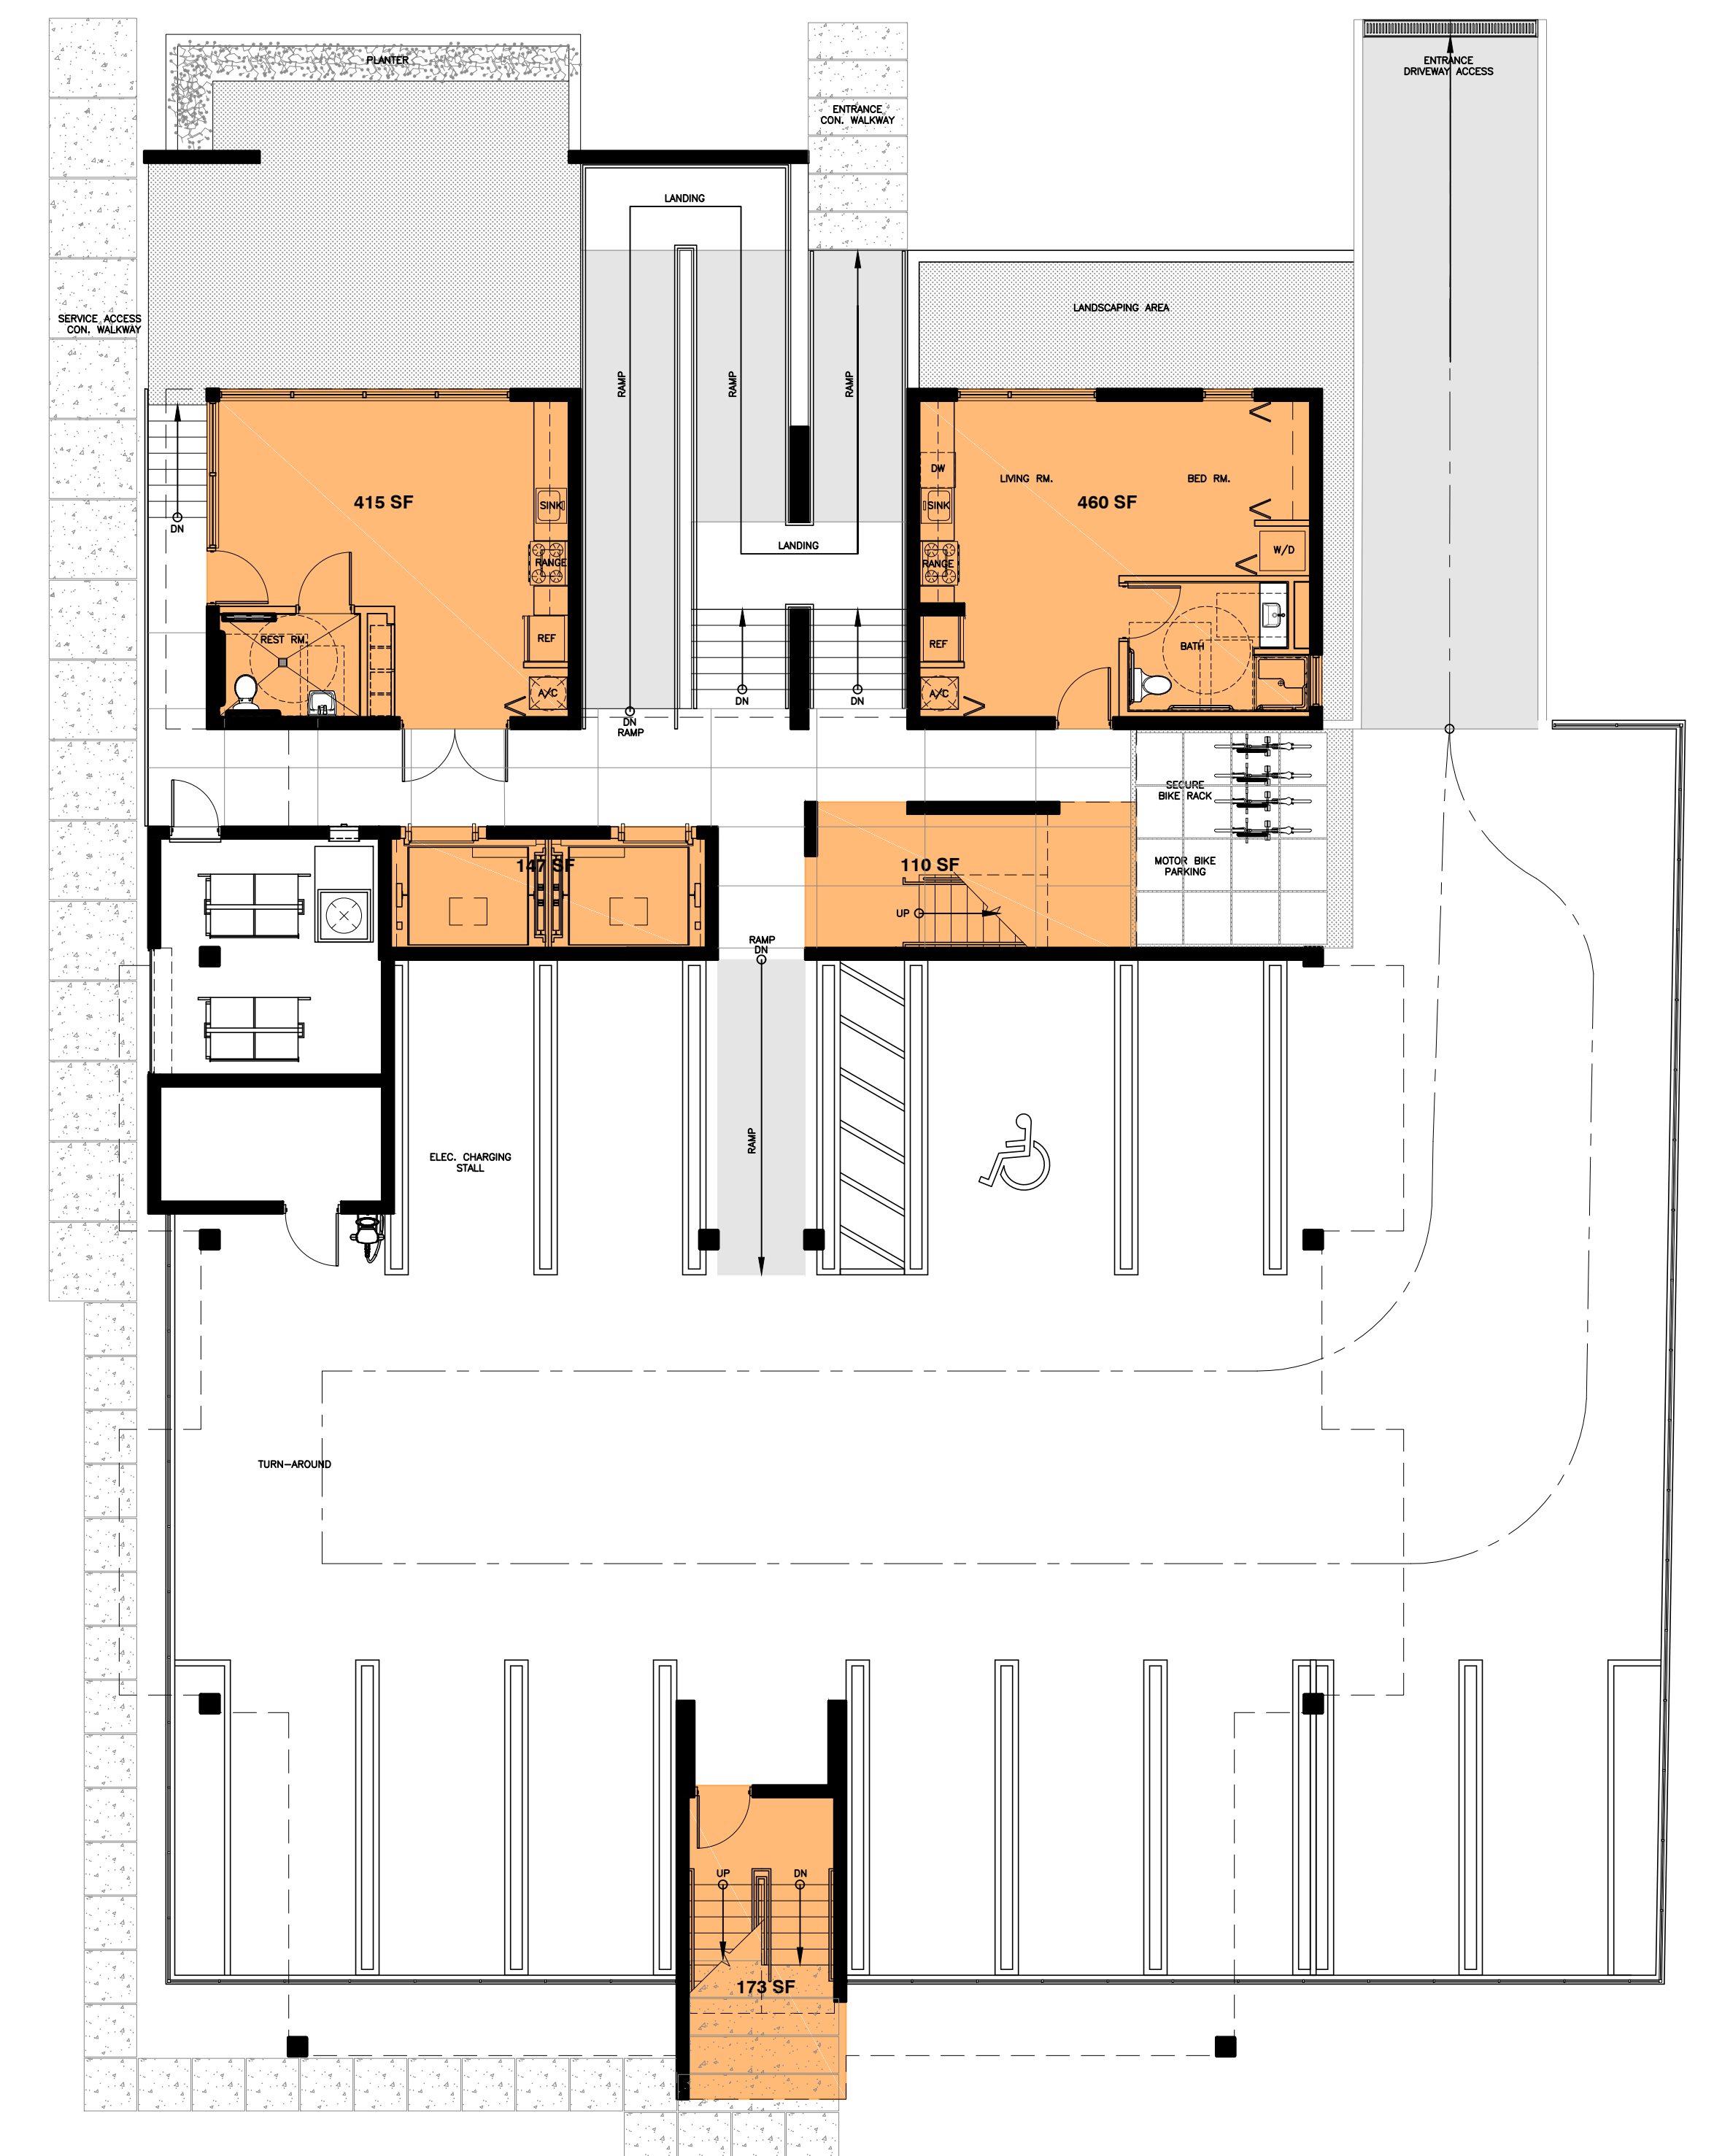

FLOOR AREA: FIRST FLOOR
414+460+147+118+173 = 1,305 S.F. (FLOOR AREA)

FLOOR AREA RATIO
+1,305 S.F. 1ST FL.
+5,413 S.F. 2ND FL.
+4,962 S.F. 3RD FL.
+4,480 S.F. 4TH FL.
16,160 S.F. TOTAL

1ST FLOOR
SCALE: 1/8"=1'-0"
GRAPHIC SCALE
0 2' 5' 10' 20'

THE HOUSING AUTHORITY OF THE CITY OF MIAMI BEACH, FLORIDA

F A R D I A G R A M S
1 1 4 4 M A R S E I L L E D R I V E


A12.1



MATEU ARCHITECTURE INC. ©
8887 SW 131 STREET
TEL.: 305.233.3304
FAX.: 305.233.3326
MIAMI
FLORIDA




E L E V E N 4 4
1144 MARSEILLE DRIVE, MIAMI BEACH, FL 33141

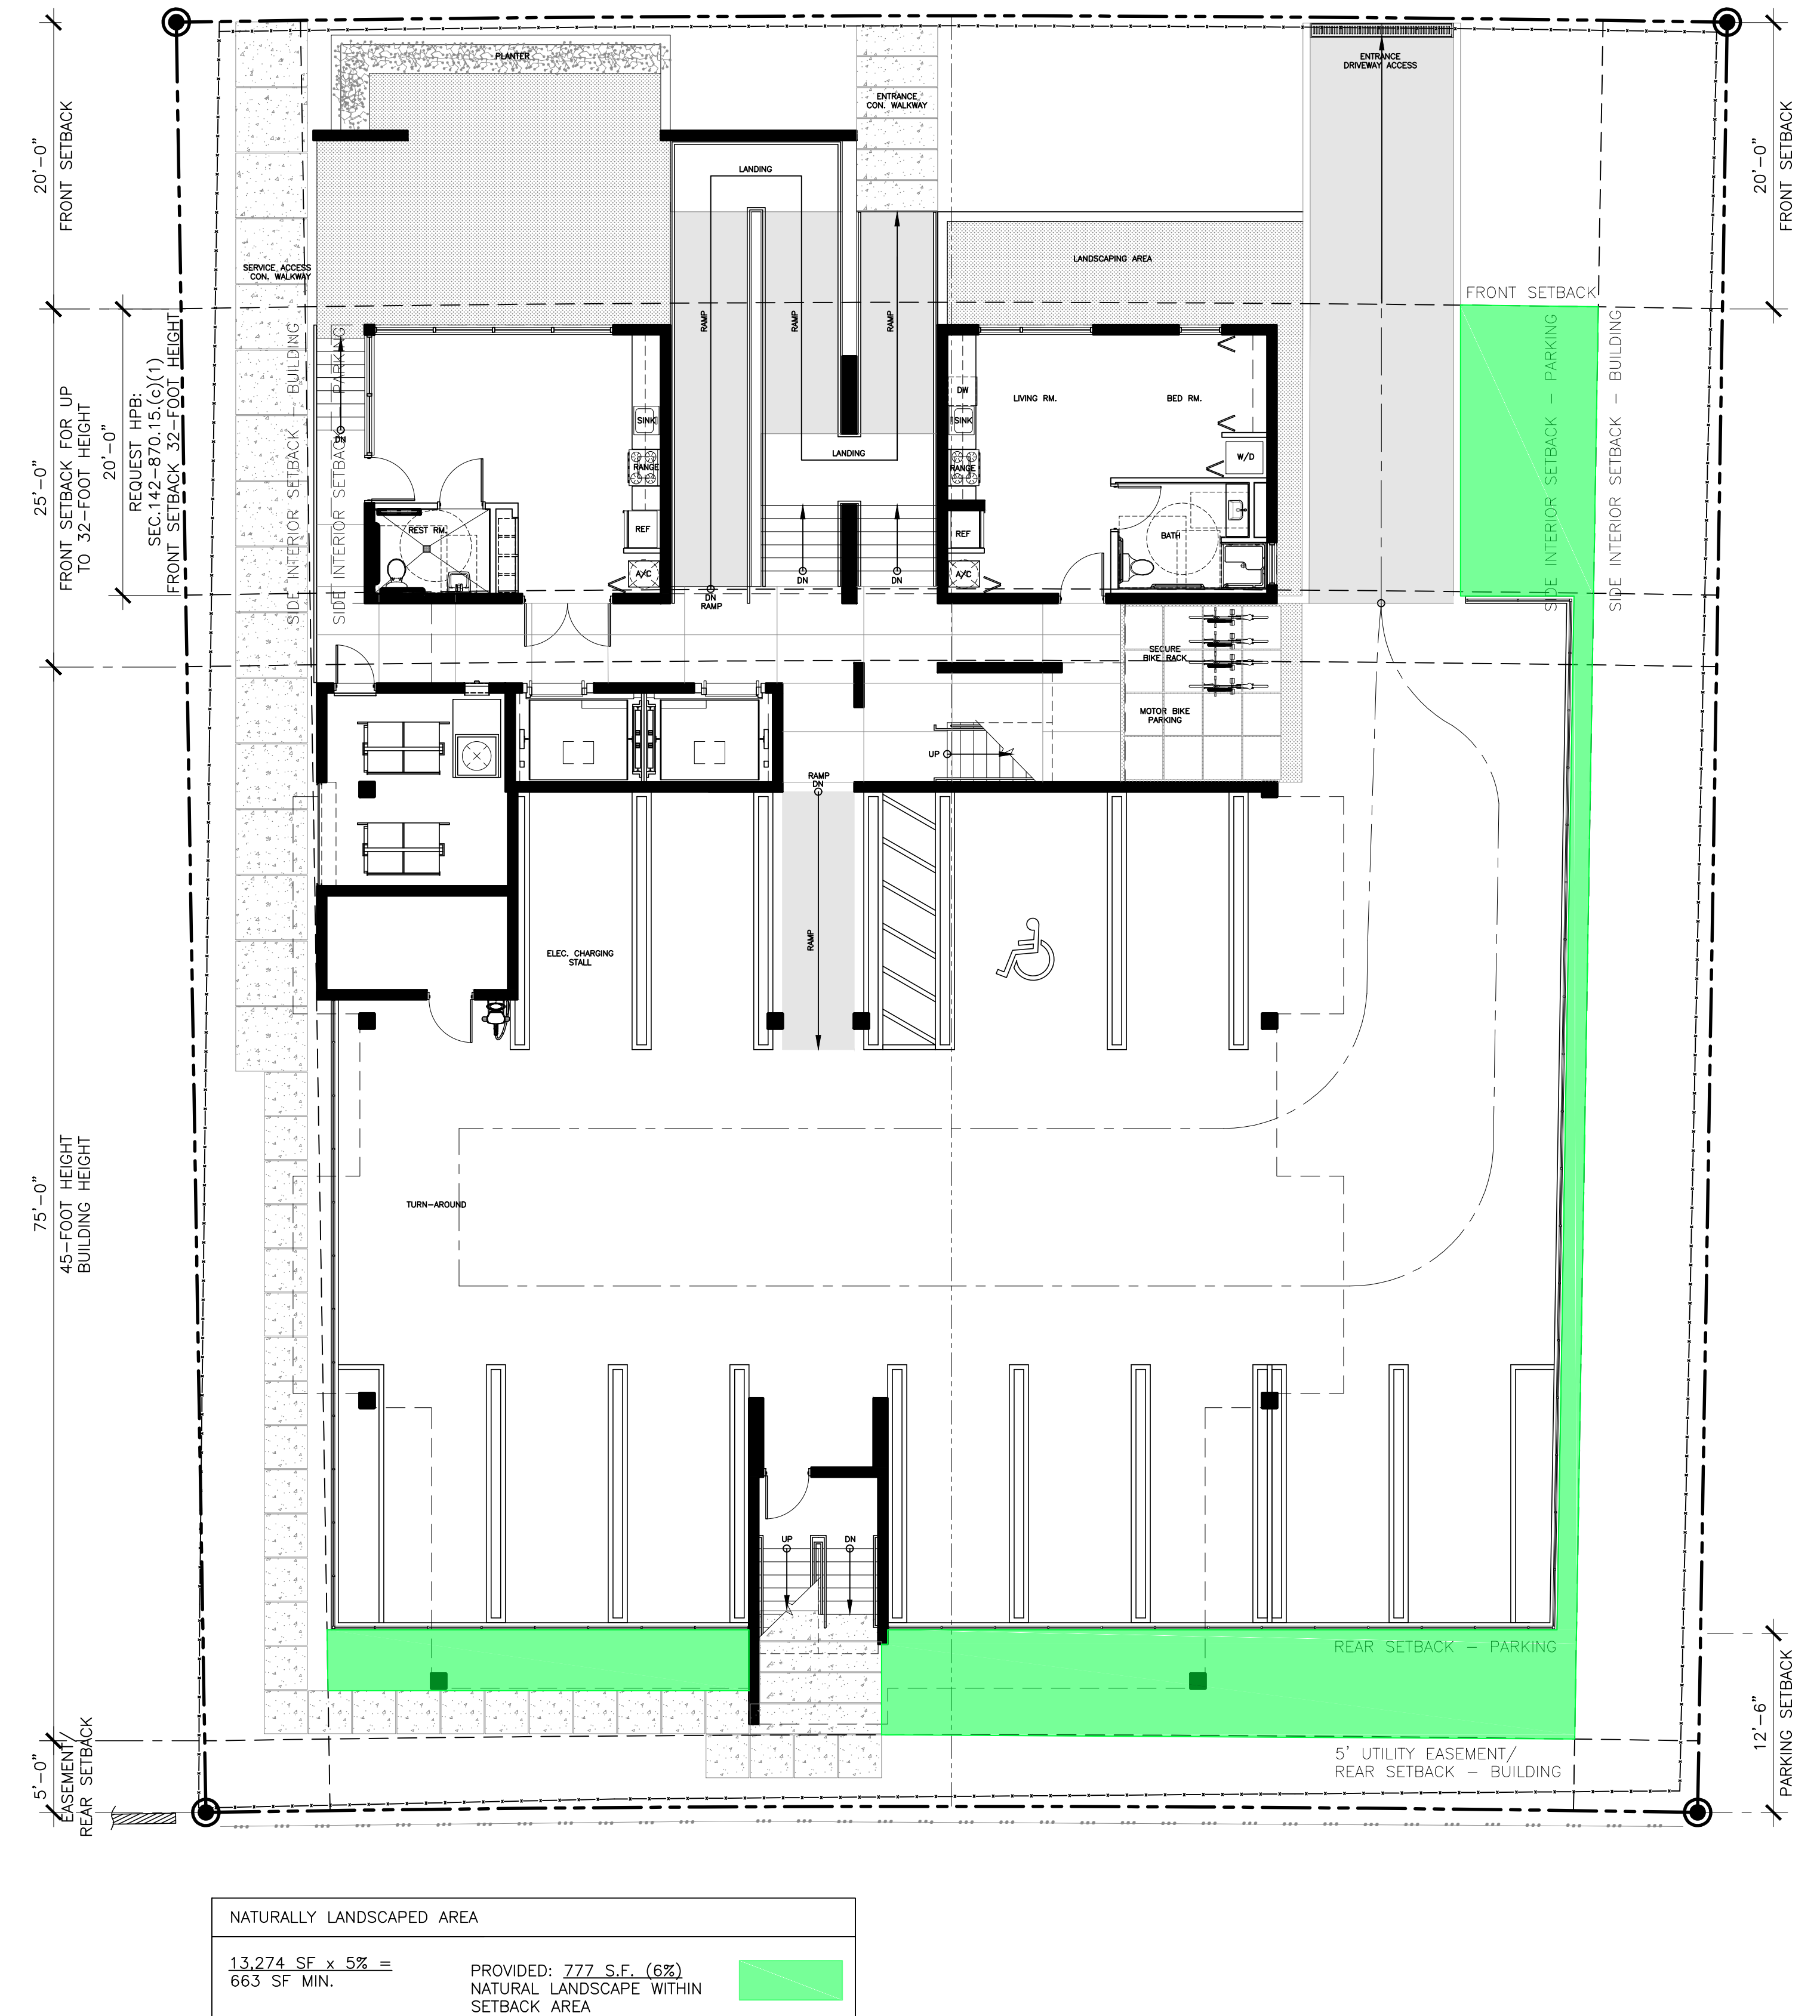

NATURALLY LANDSCAPED AREA (WITHIN SETBACKS)

SCALE: 1/8"=1'-0"

GRAPHIC SCALE

 

T H E H O U S I N G A U T H O R I T Y O F T H E C I T Y O F M I A M I B E A C H , F L O R I D A

A12.2

A R E A D I A G R A M S

1 1 4 4 M A R S E I L L E D R I V E



MATEU ARCHITECTURE INC. ©

8887 SW 131 STREET
TEL.: 305.233.3304
FAX.: 305.233.3326



MIAMI


FLORIDA




E L E V E N 4 4

1144 MARSEILLE DRIVE, MIAMI BEACH, FL 33141

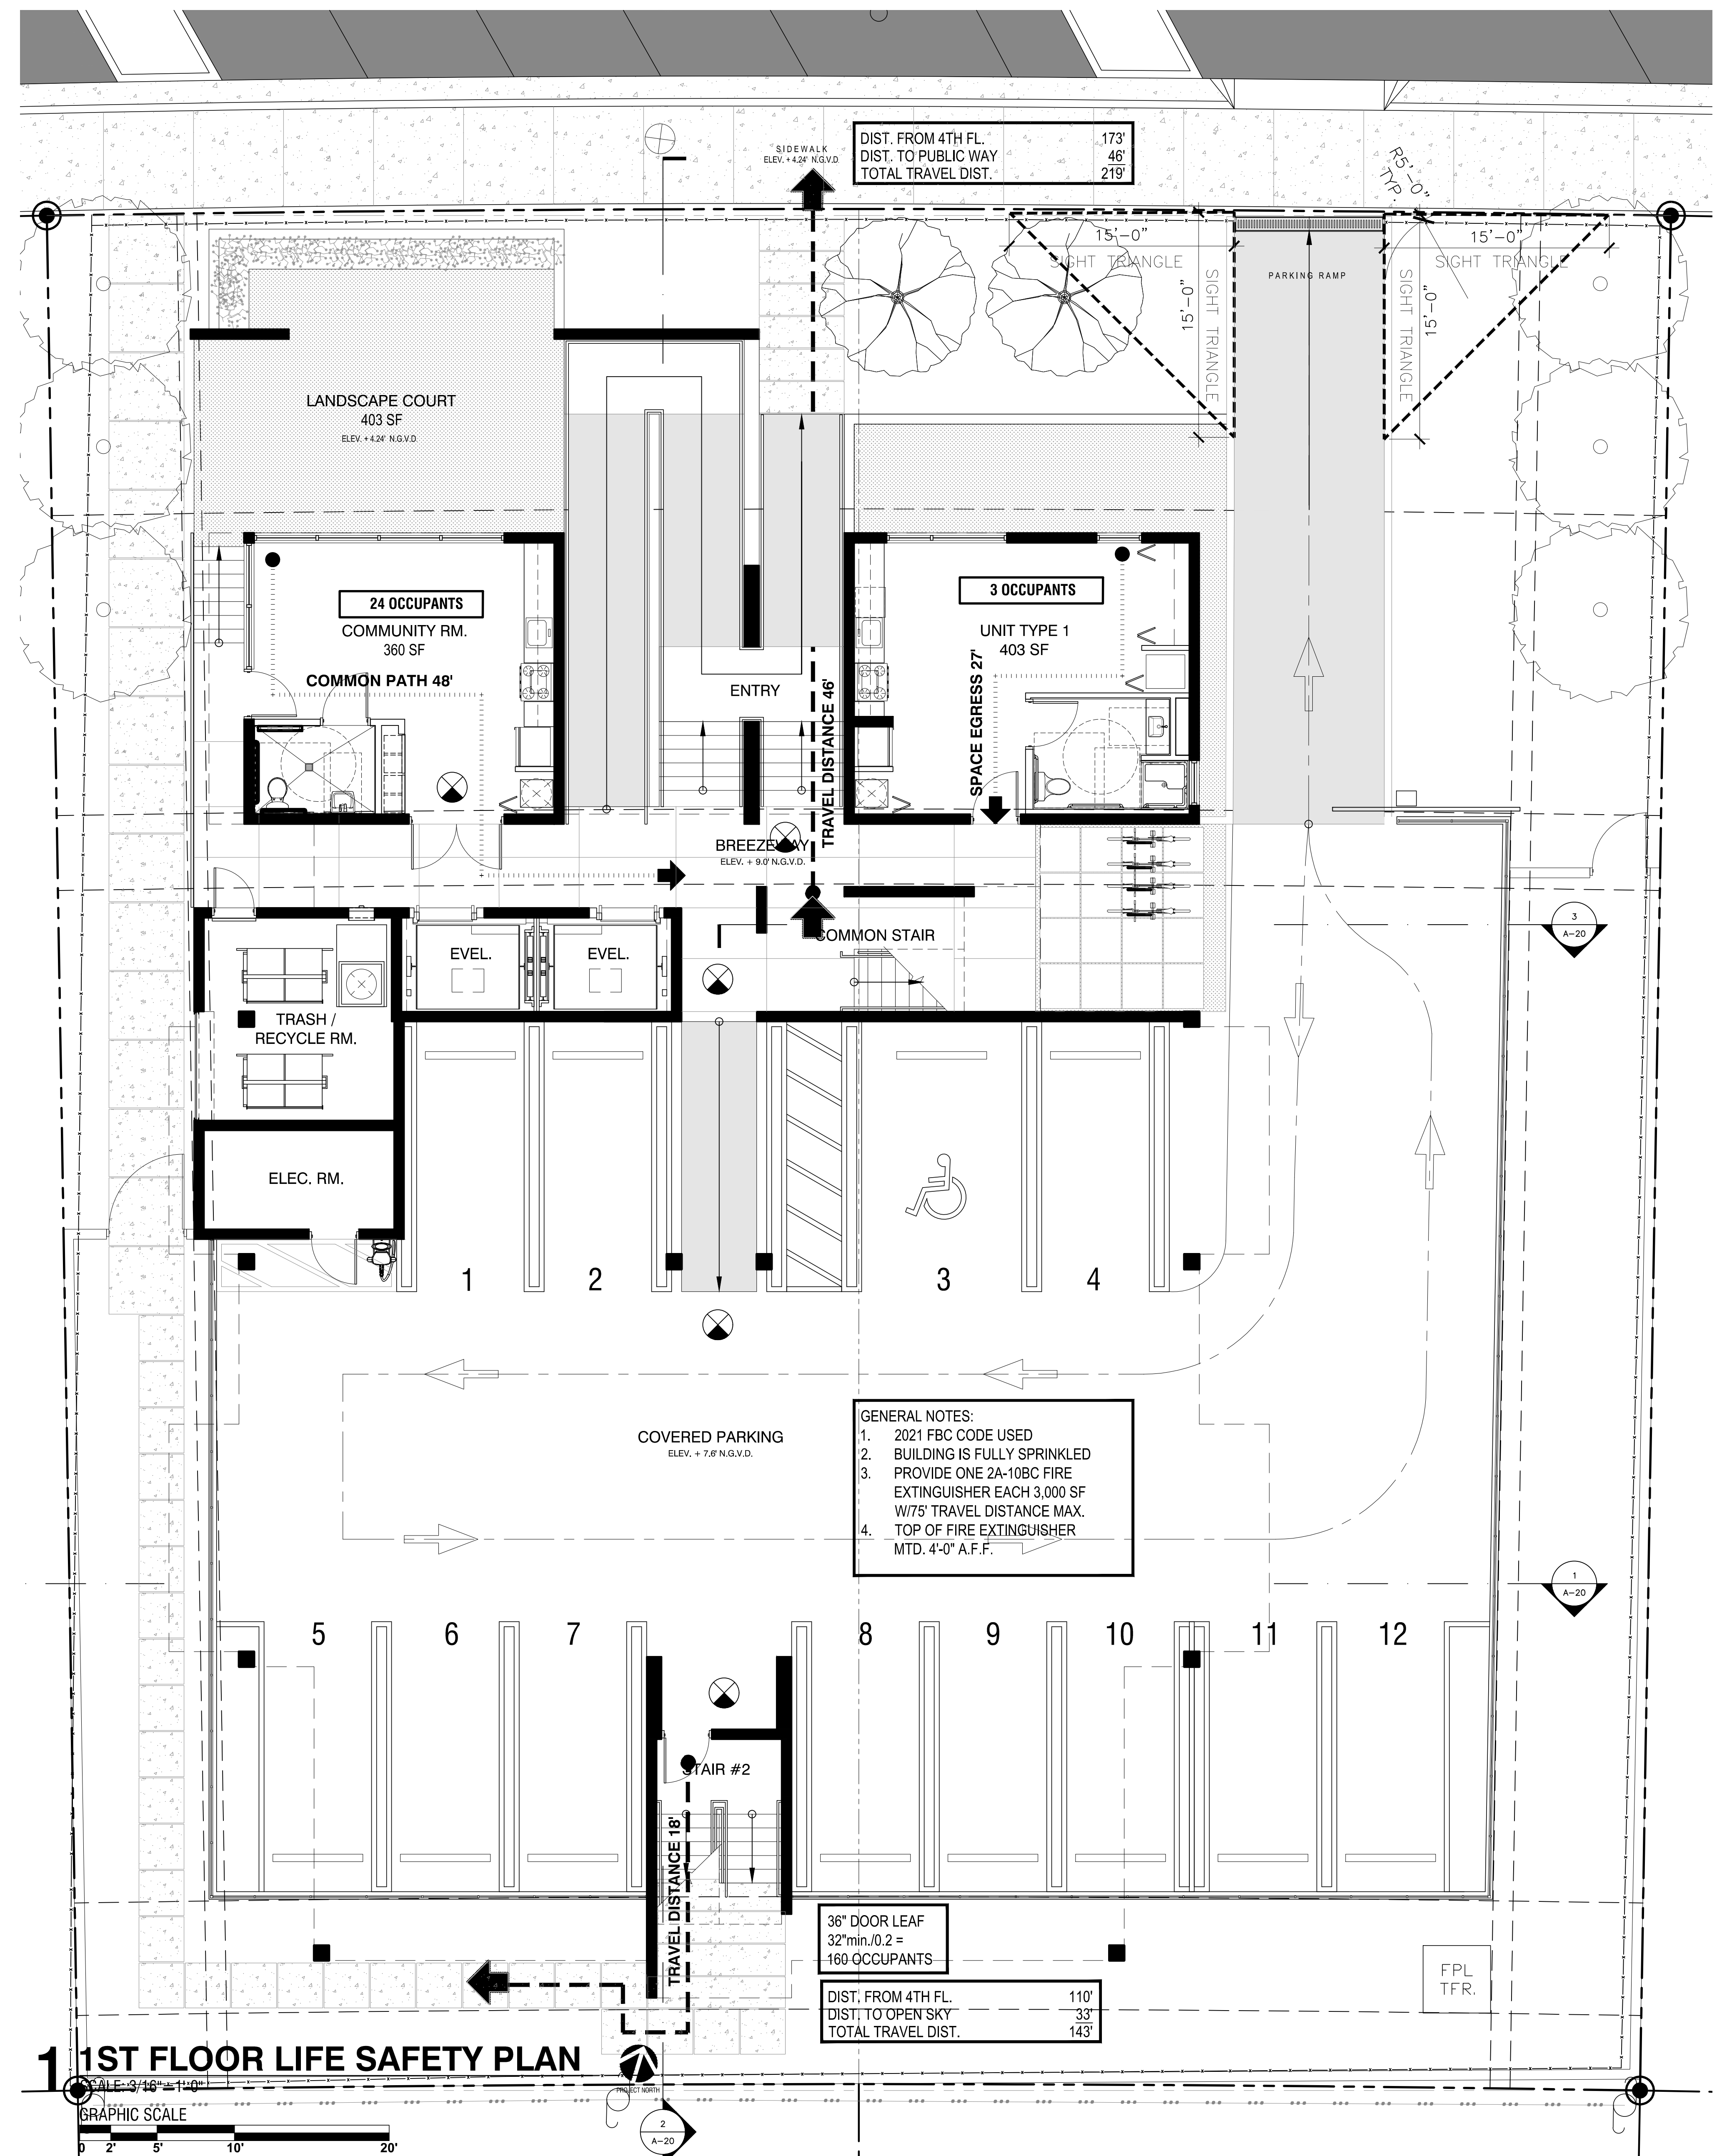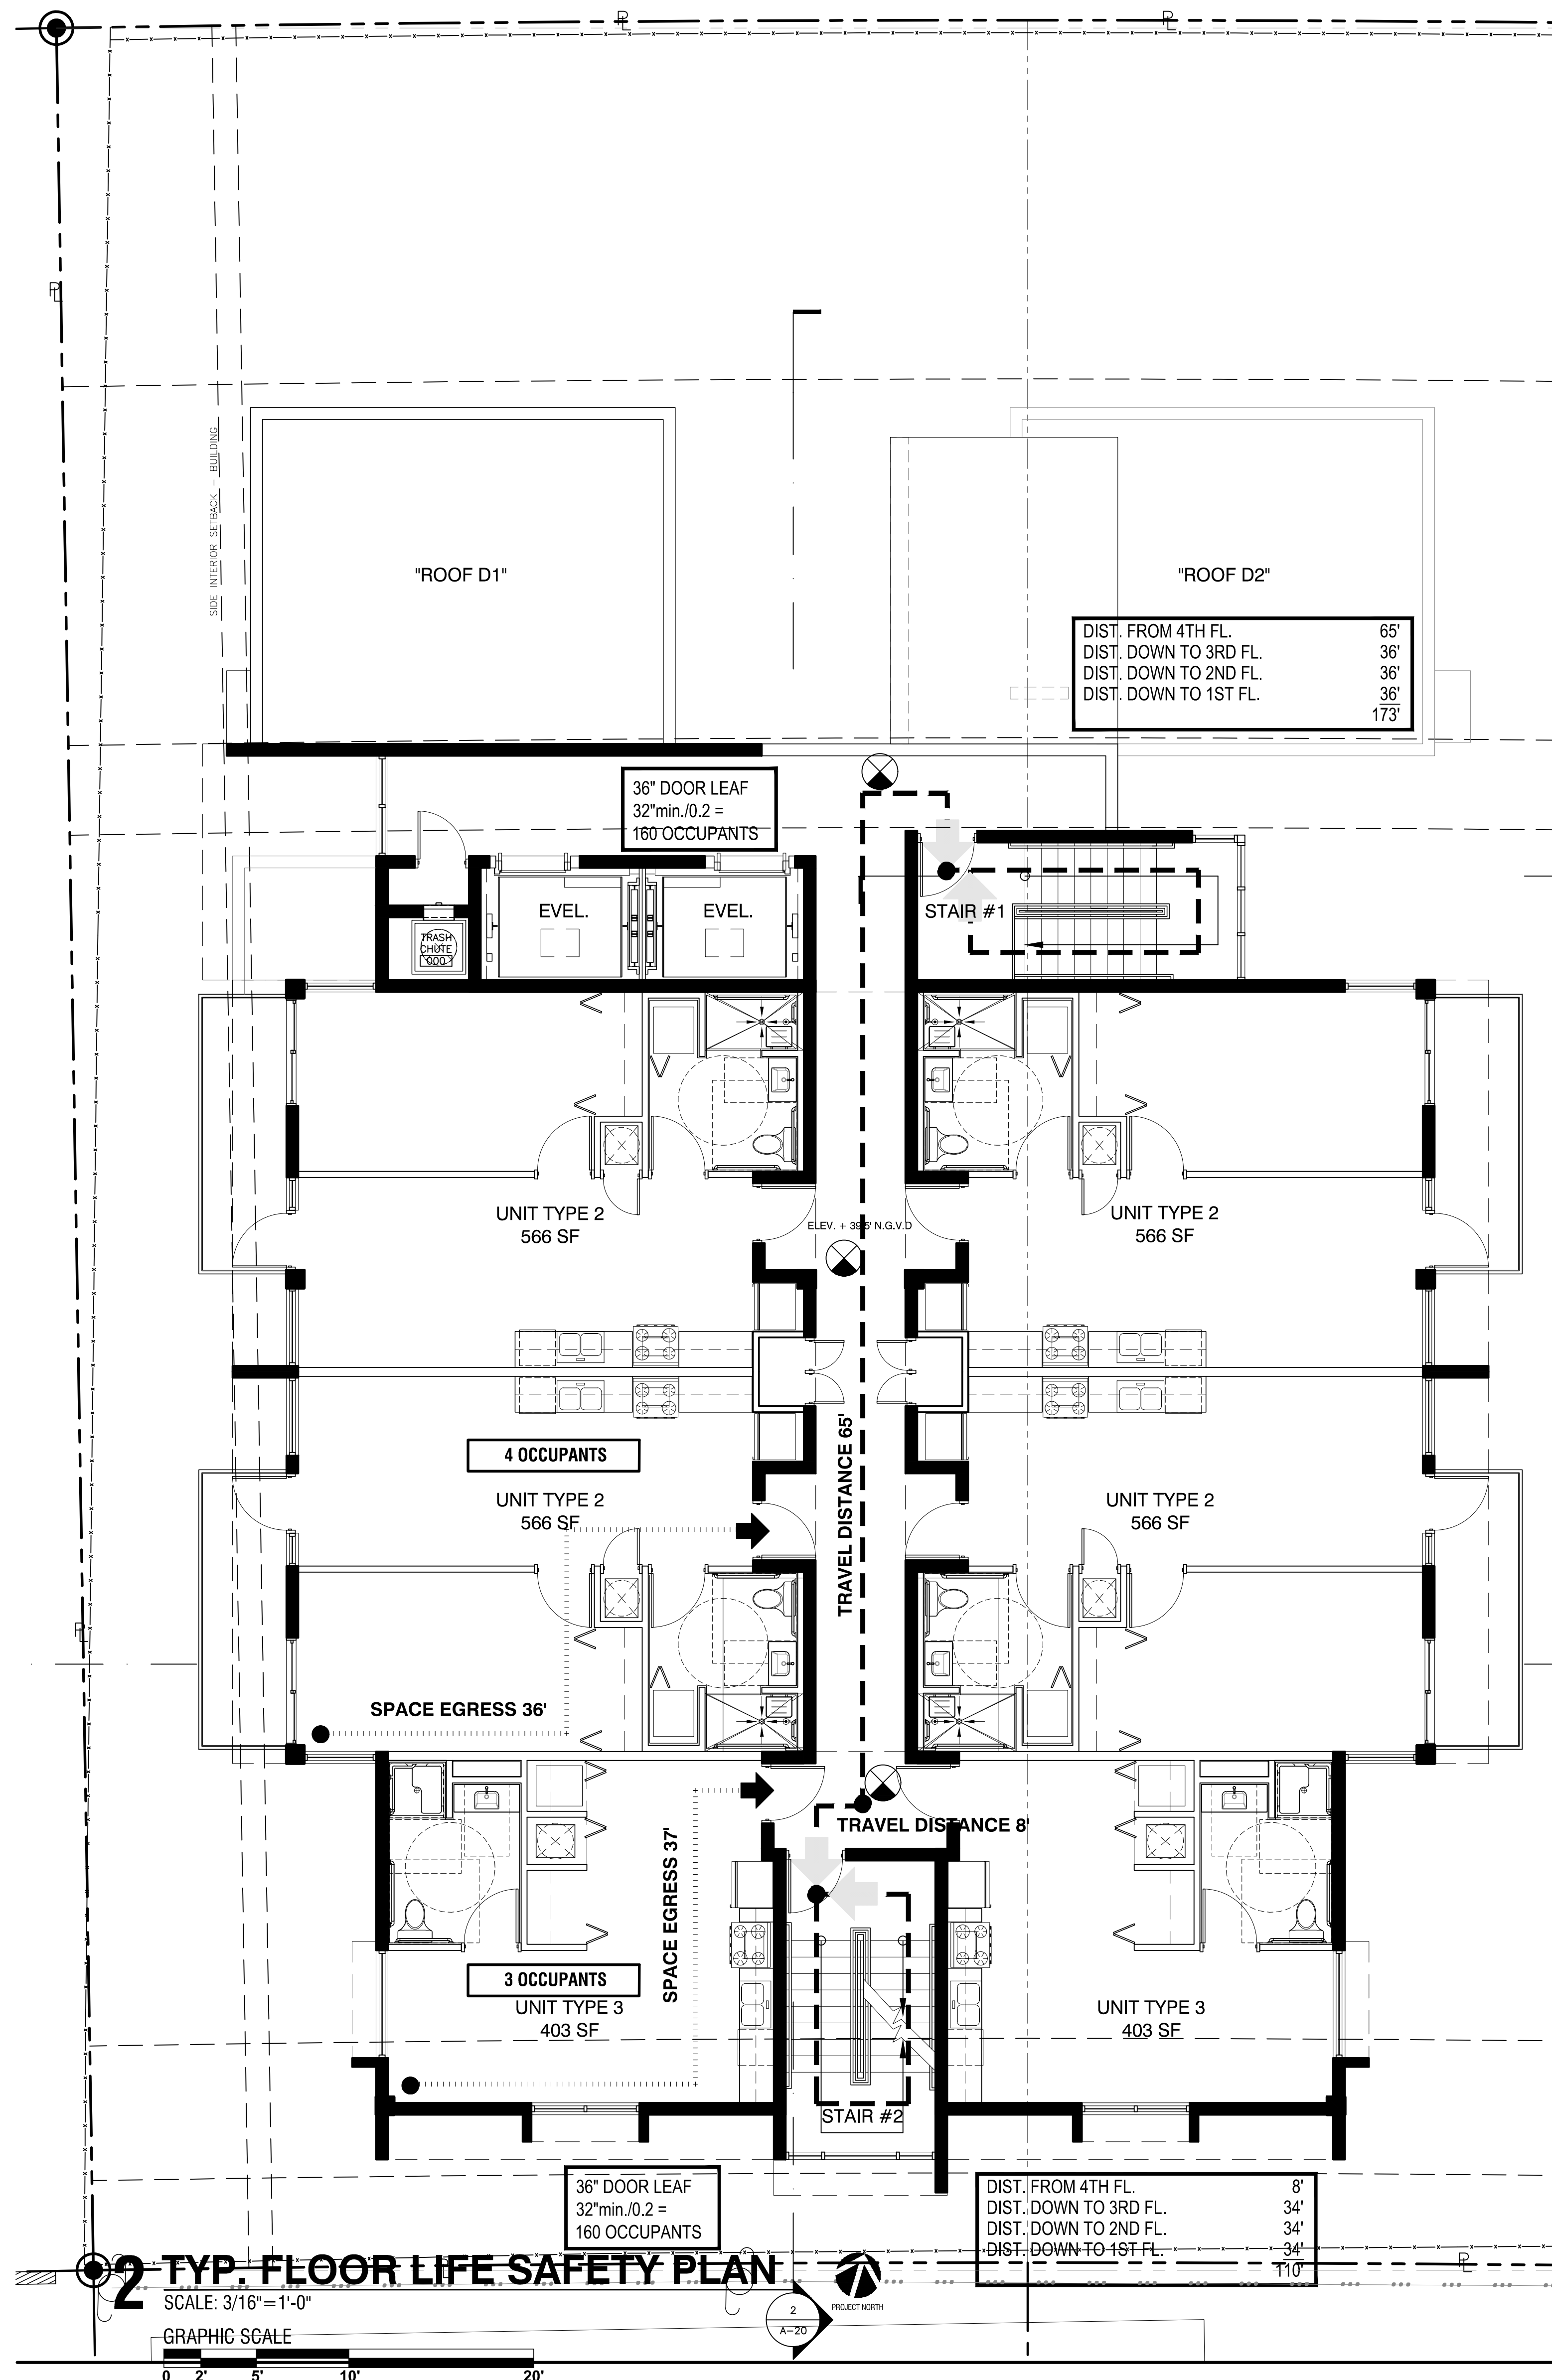

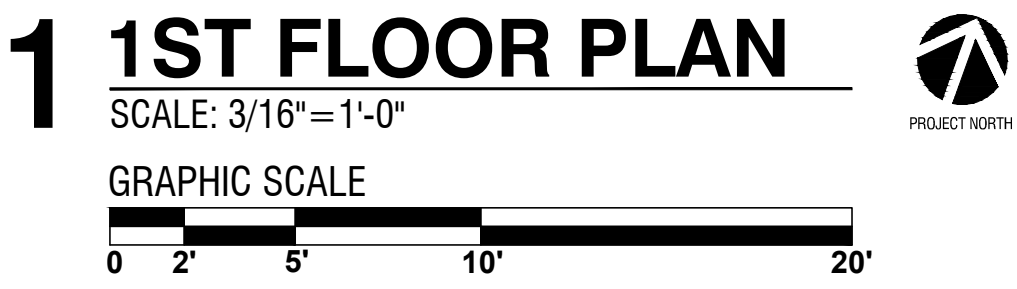

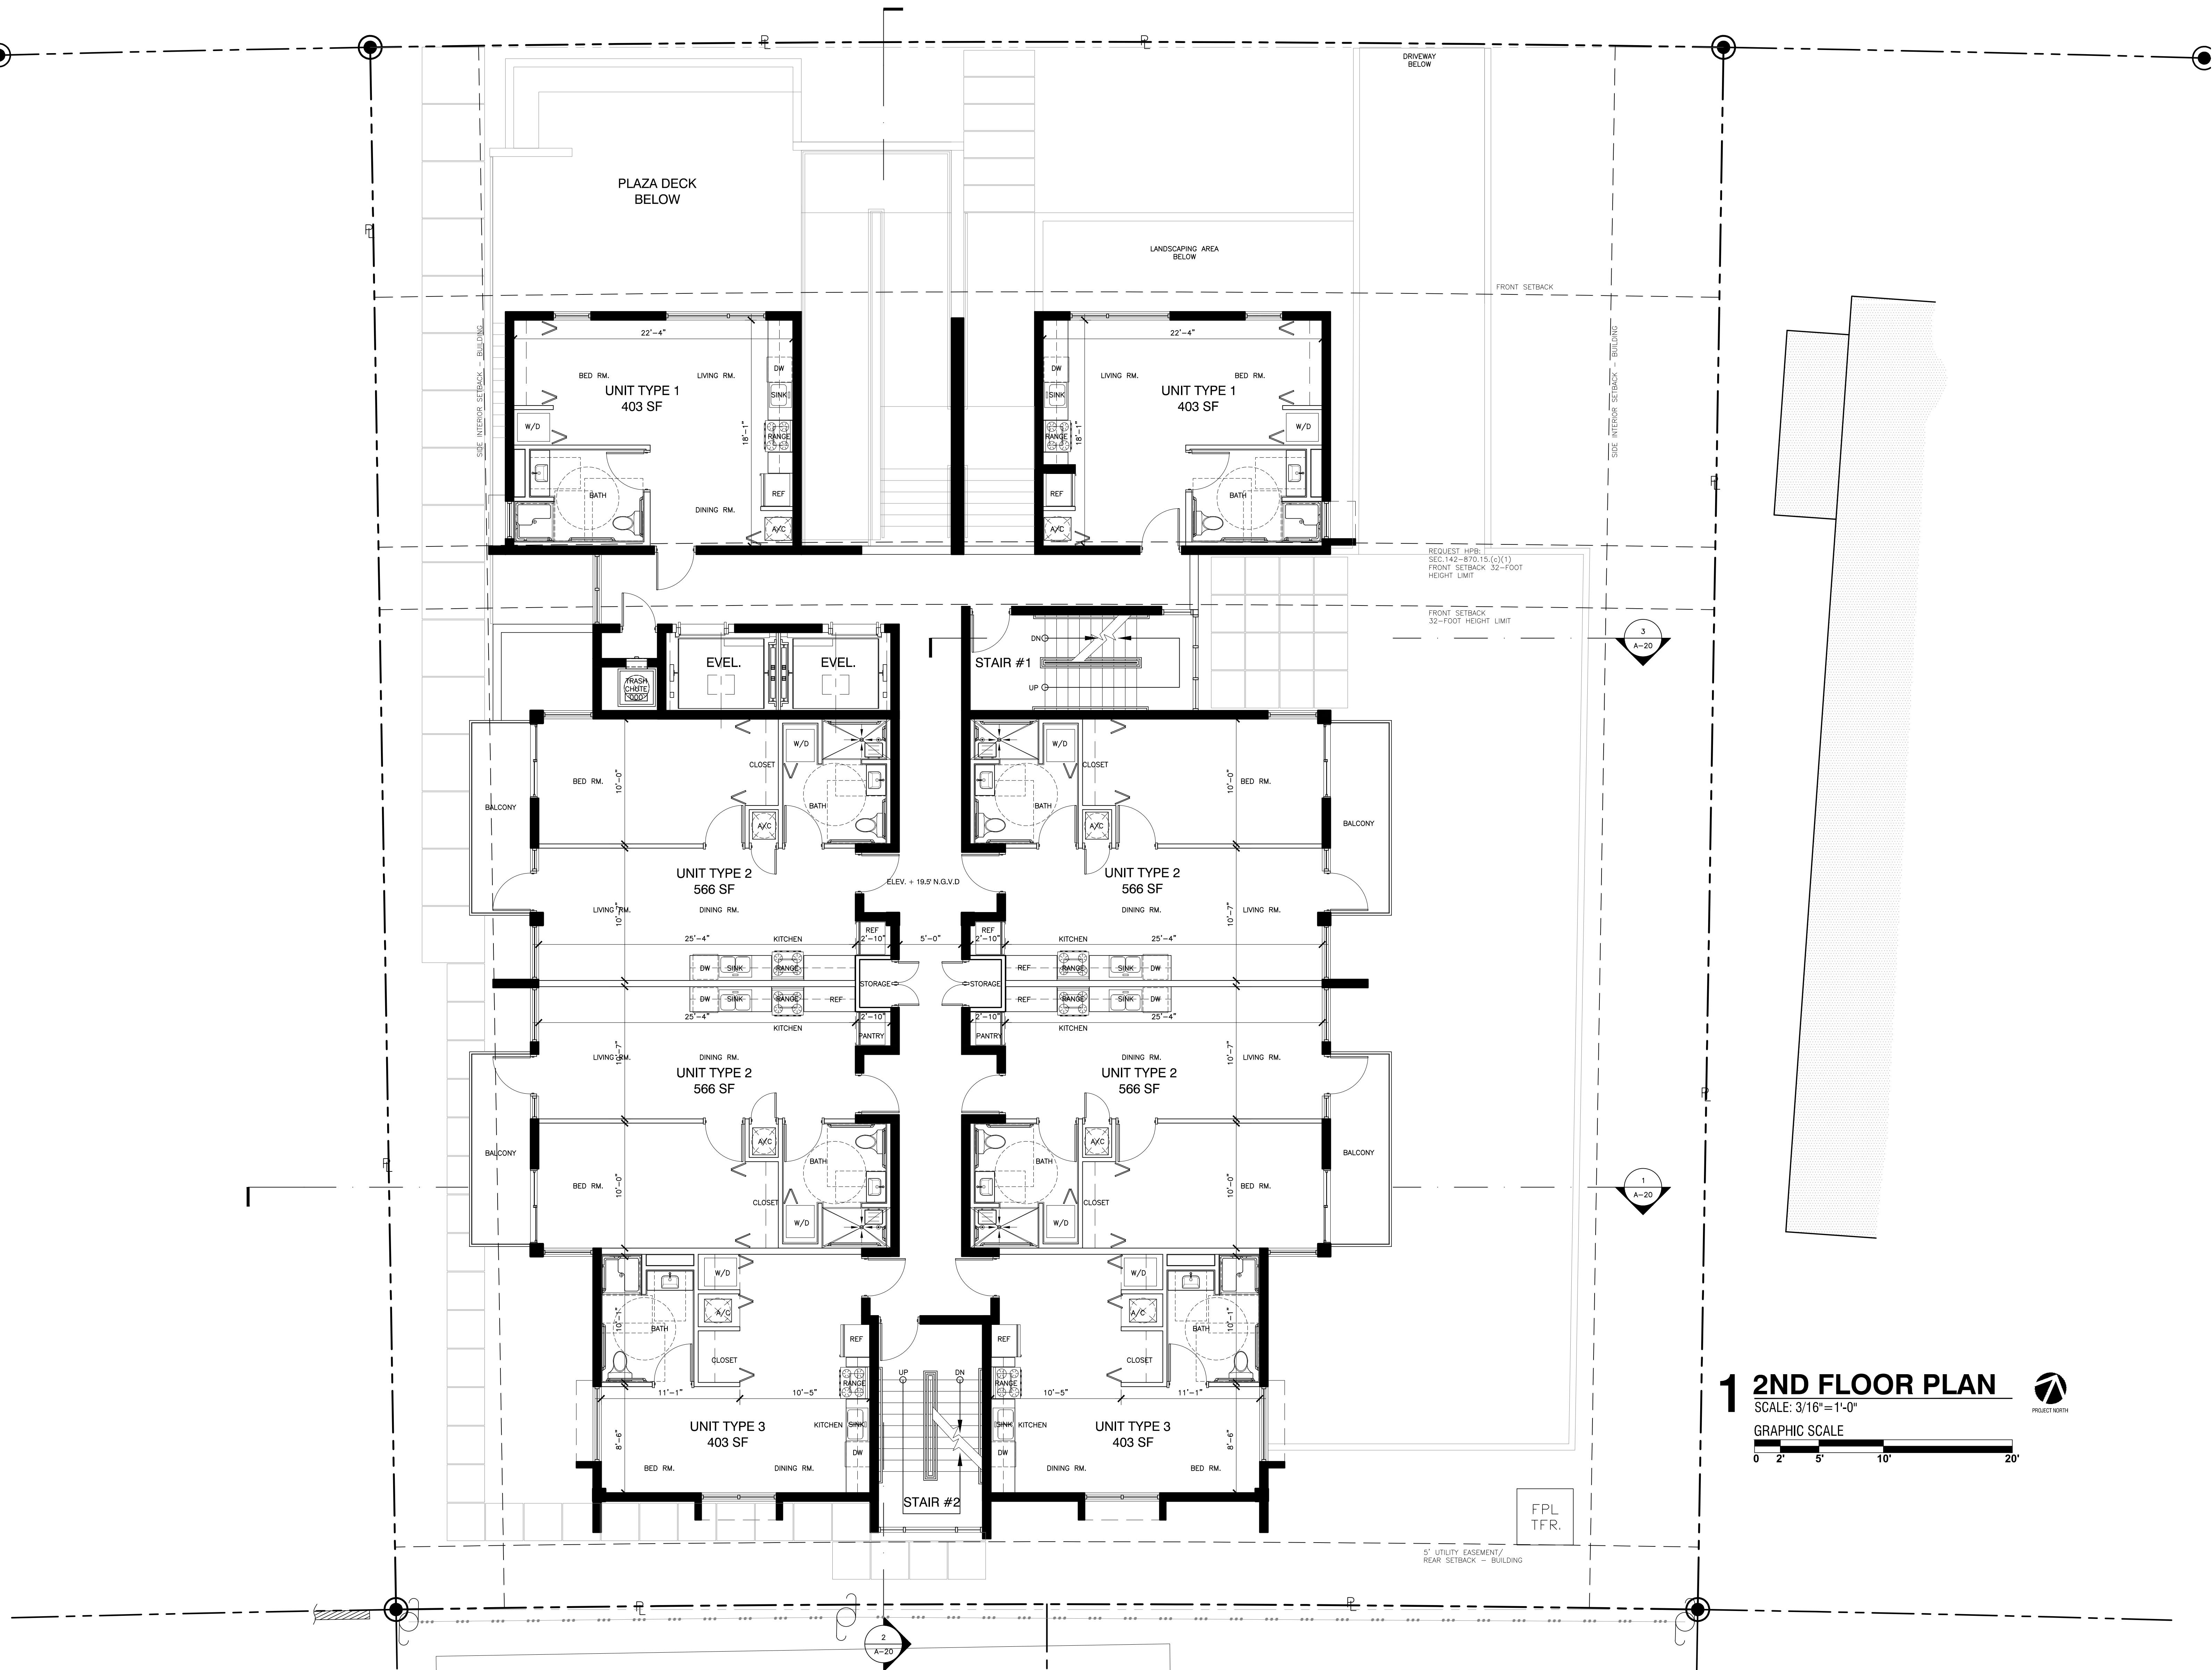


1 2ND FLOOR PLAN
 SCALE: 3/16"=1'-0"
 GRAPHIC SCALE
 0 2' 5' 10' 20'

THE HOUSING AUTHORITY OF THE CITY OF MIAMI BEACH, FLORIDA

S E C O N D F L O O R P L A N

1 1 4 4 M A R S E I L L E D R I V E

A14

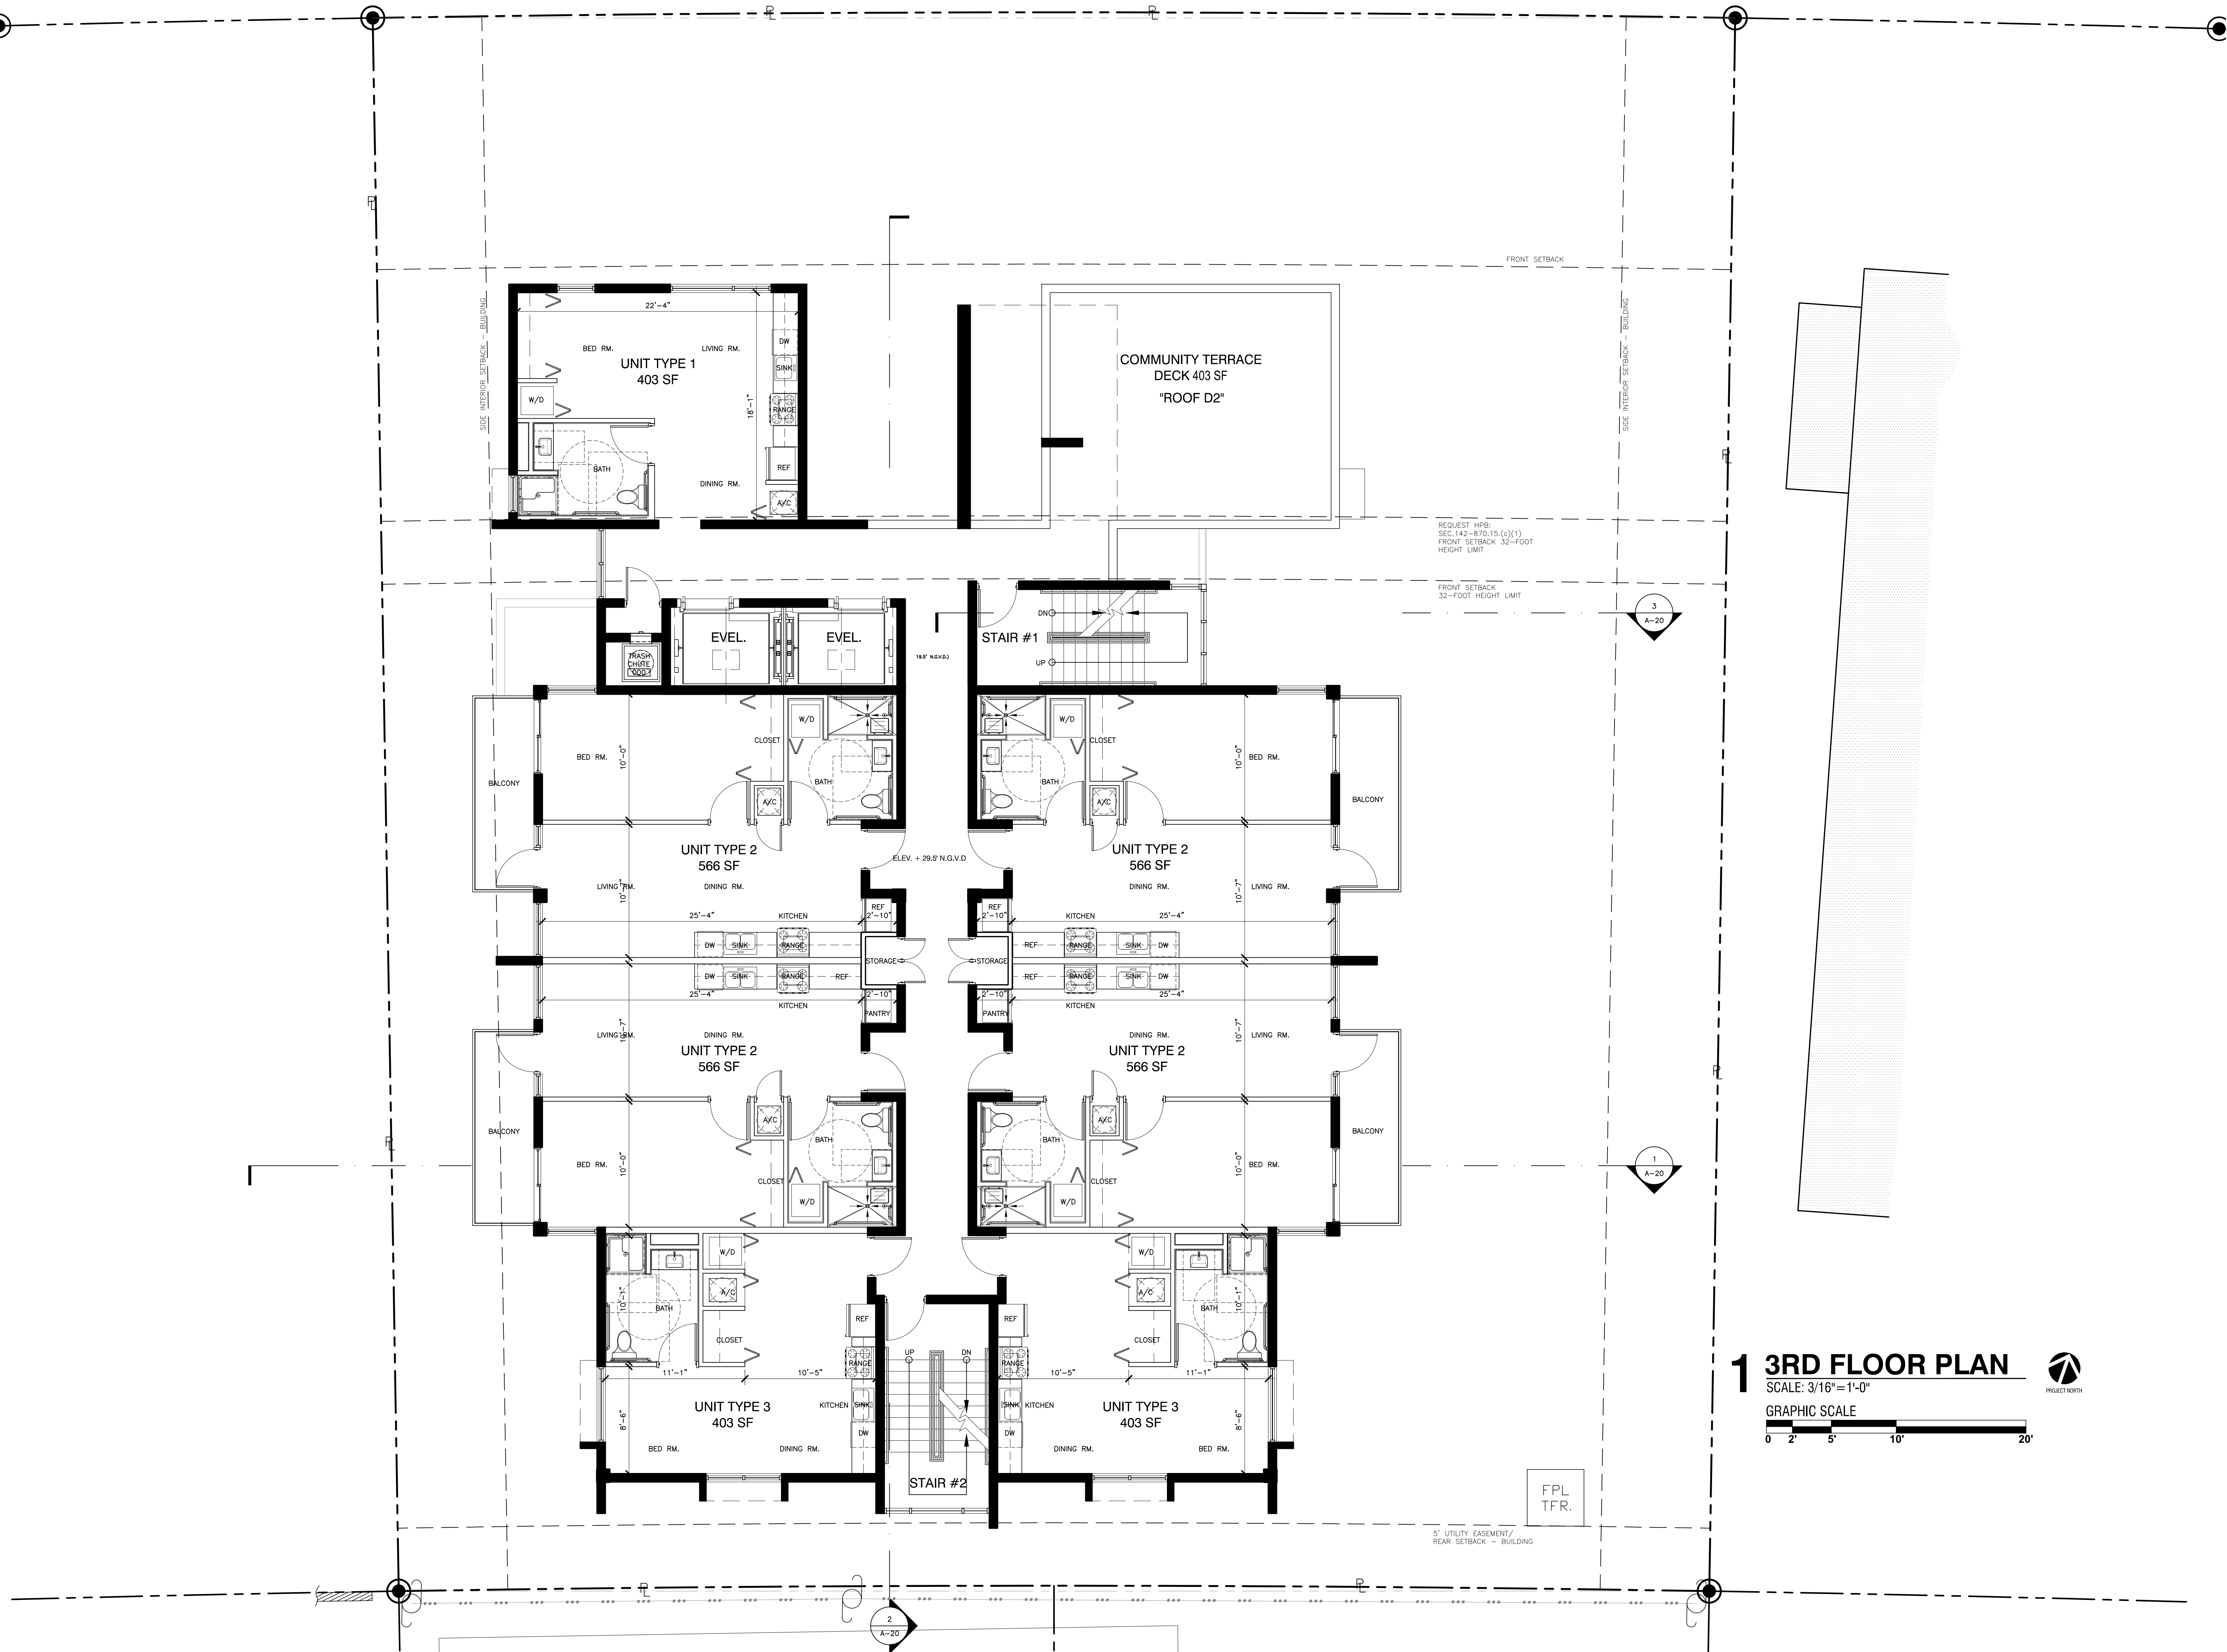

1 3RD FLOOR PLAN
 SCALE: 3/16"=1'-0"
 GRAPHIC SCALE
 0 2' 5' 10' 20'

THE HOUSING AUTHORITY OF THE CITY OF MIAMI BEACH, FLORIDA

T H I R D F L O O R P L A N

1 1 4 4 M A R S E I L L E D R I V E


A15



MATEU ARCHITECTURE INC. ©
 8887 SW 131 STREET
 TEL.: 305.233.3304
 FAX.: 305.233.3326
 MIAMI FLORIDA



E L E V E N 4 4
 1144 MARSEILLE DRIVE, MIAMI BEACH, FL 33141

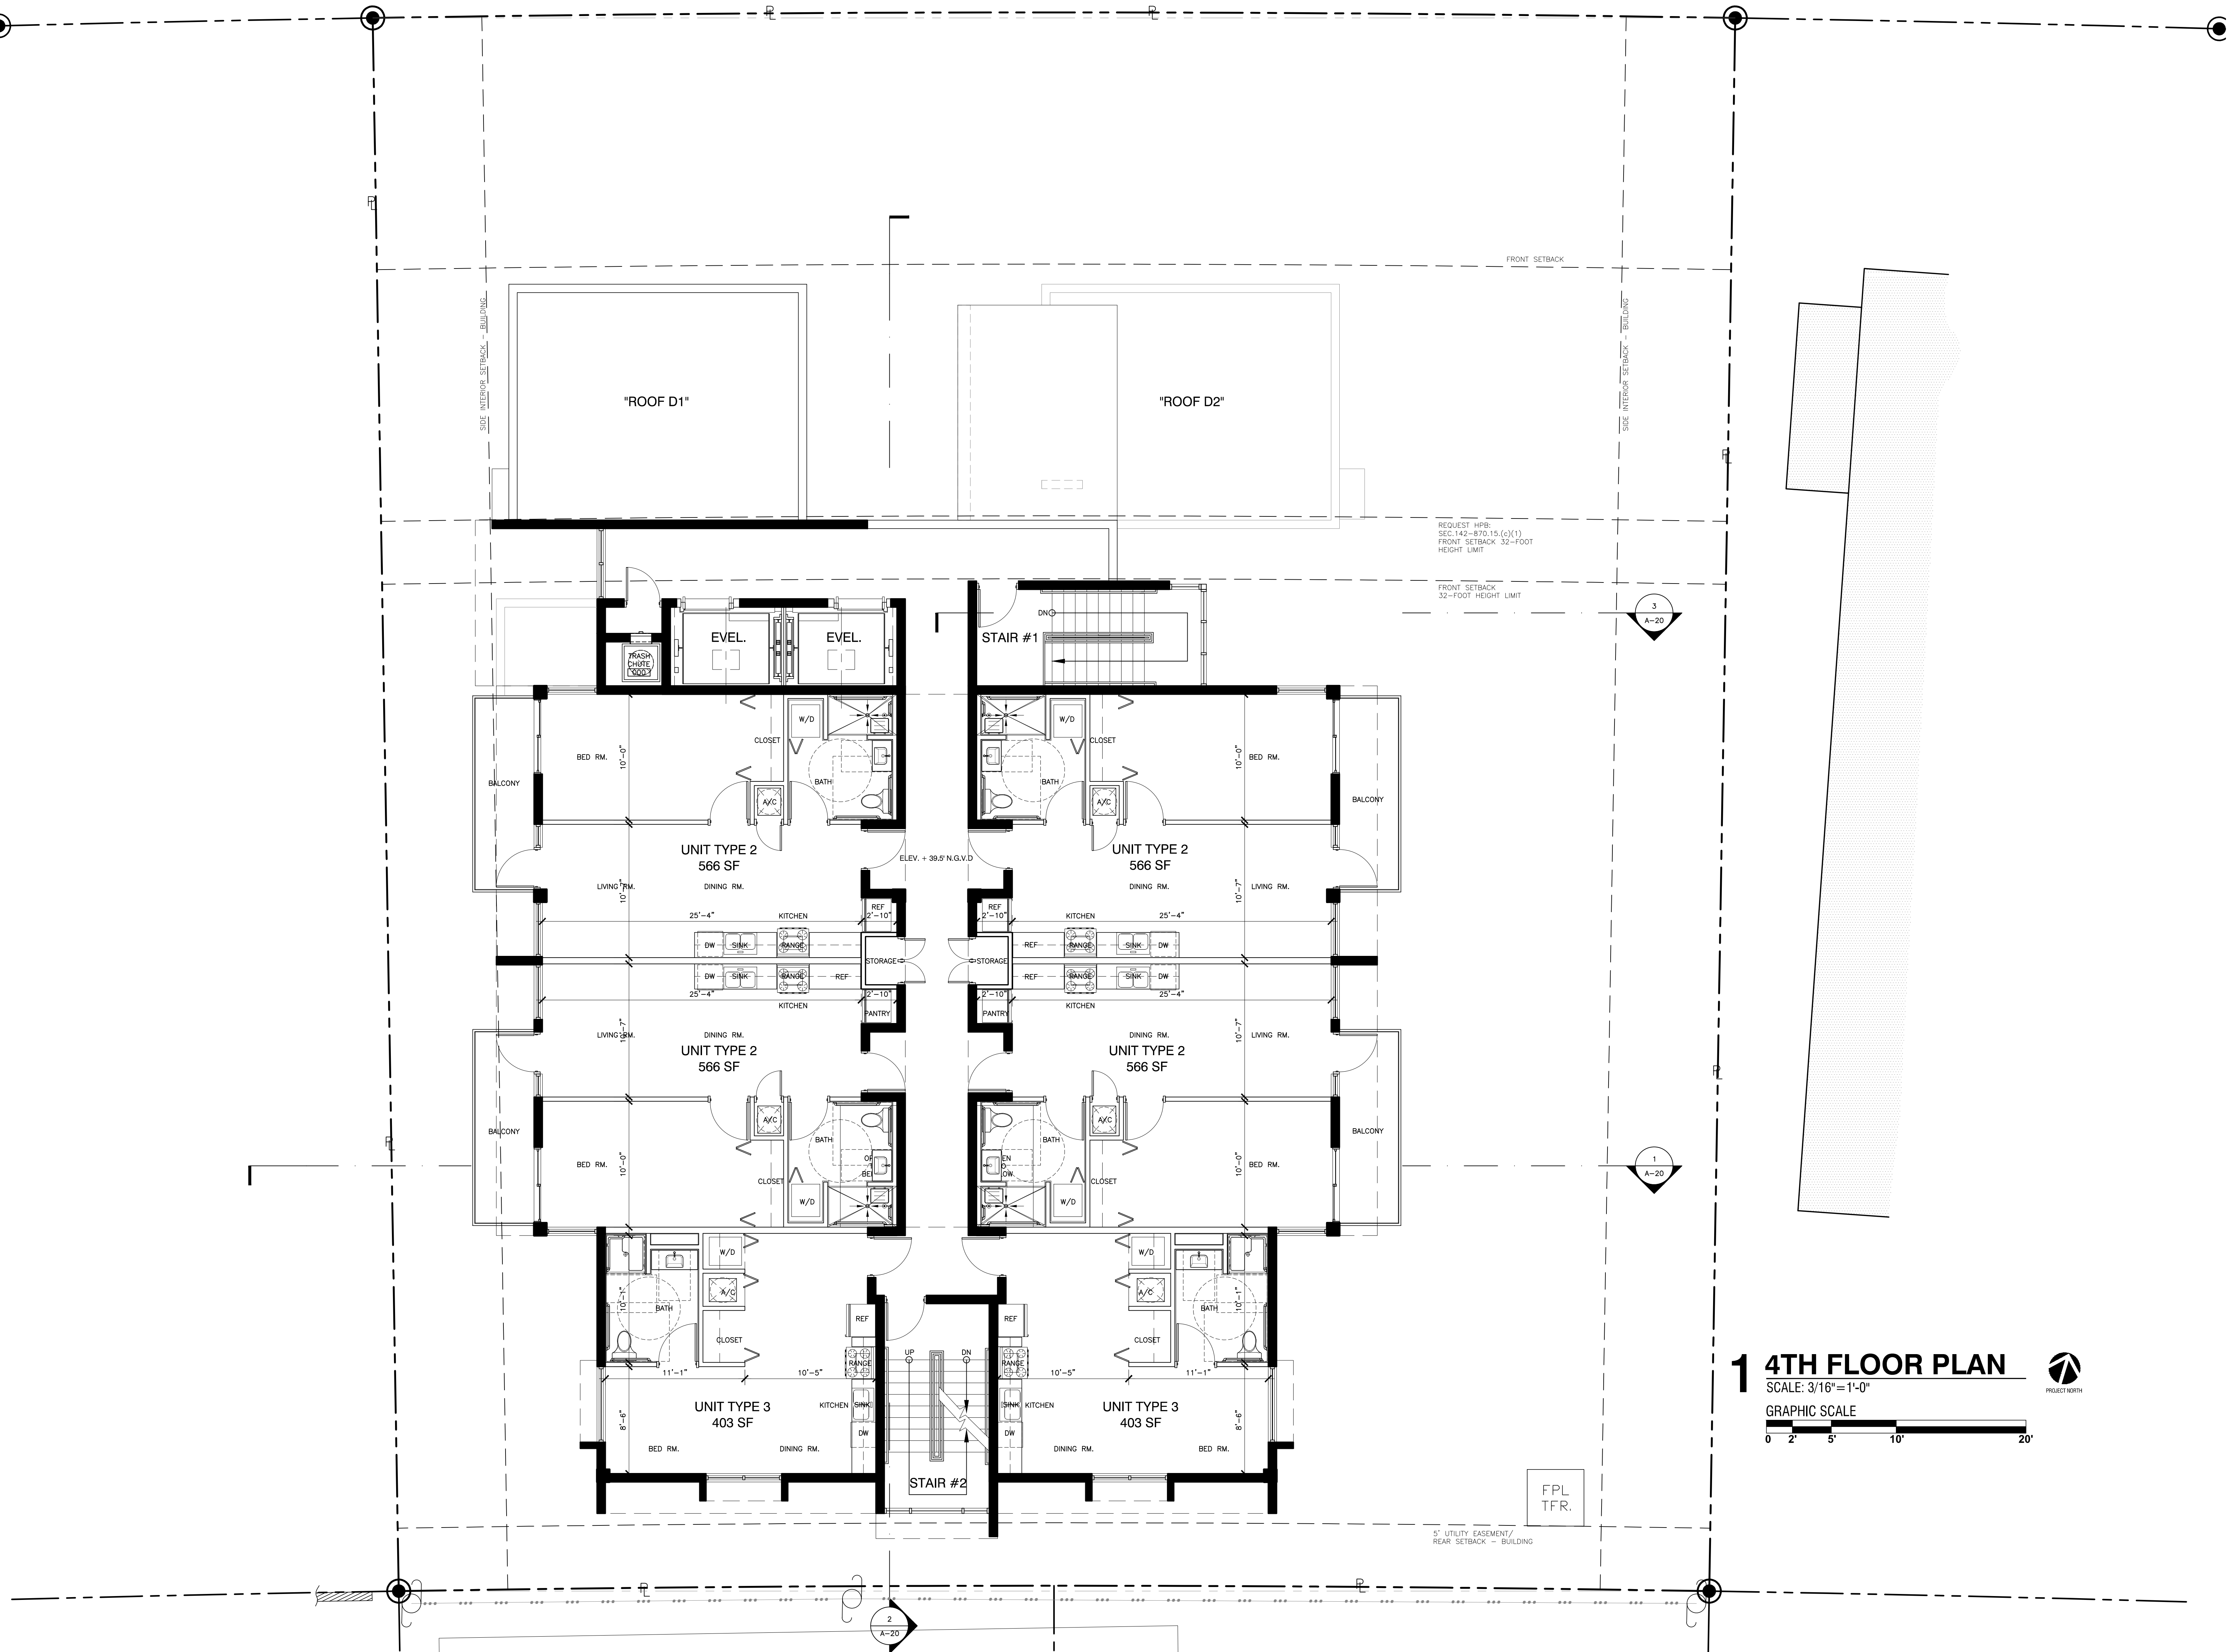

1 4TH FLOOR PLAN
 SCALE: 3/16"=1'-0"
 GRAPHIC SCALE
 0 2' 5' 10' 20'

THE HOUSING AUTHORITY OF THE CITY OF MIAMI BEACH, FLORIDA

F O U R T H F L O O R P L A N

1 1 4 4 M A R S E I L L E D R I V E


A16



MATEU ARCHITECTURE INC. ©
 8887 SW 131 STREET
 TEL.: 305.233.3304
 FAX.: 305.233.3326
 MIAMI FLORIDA



E L E V E N 4 4
 1144 MARSEILLE DRIVE, MIAMI BEACH, FL 33141

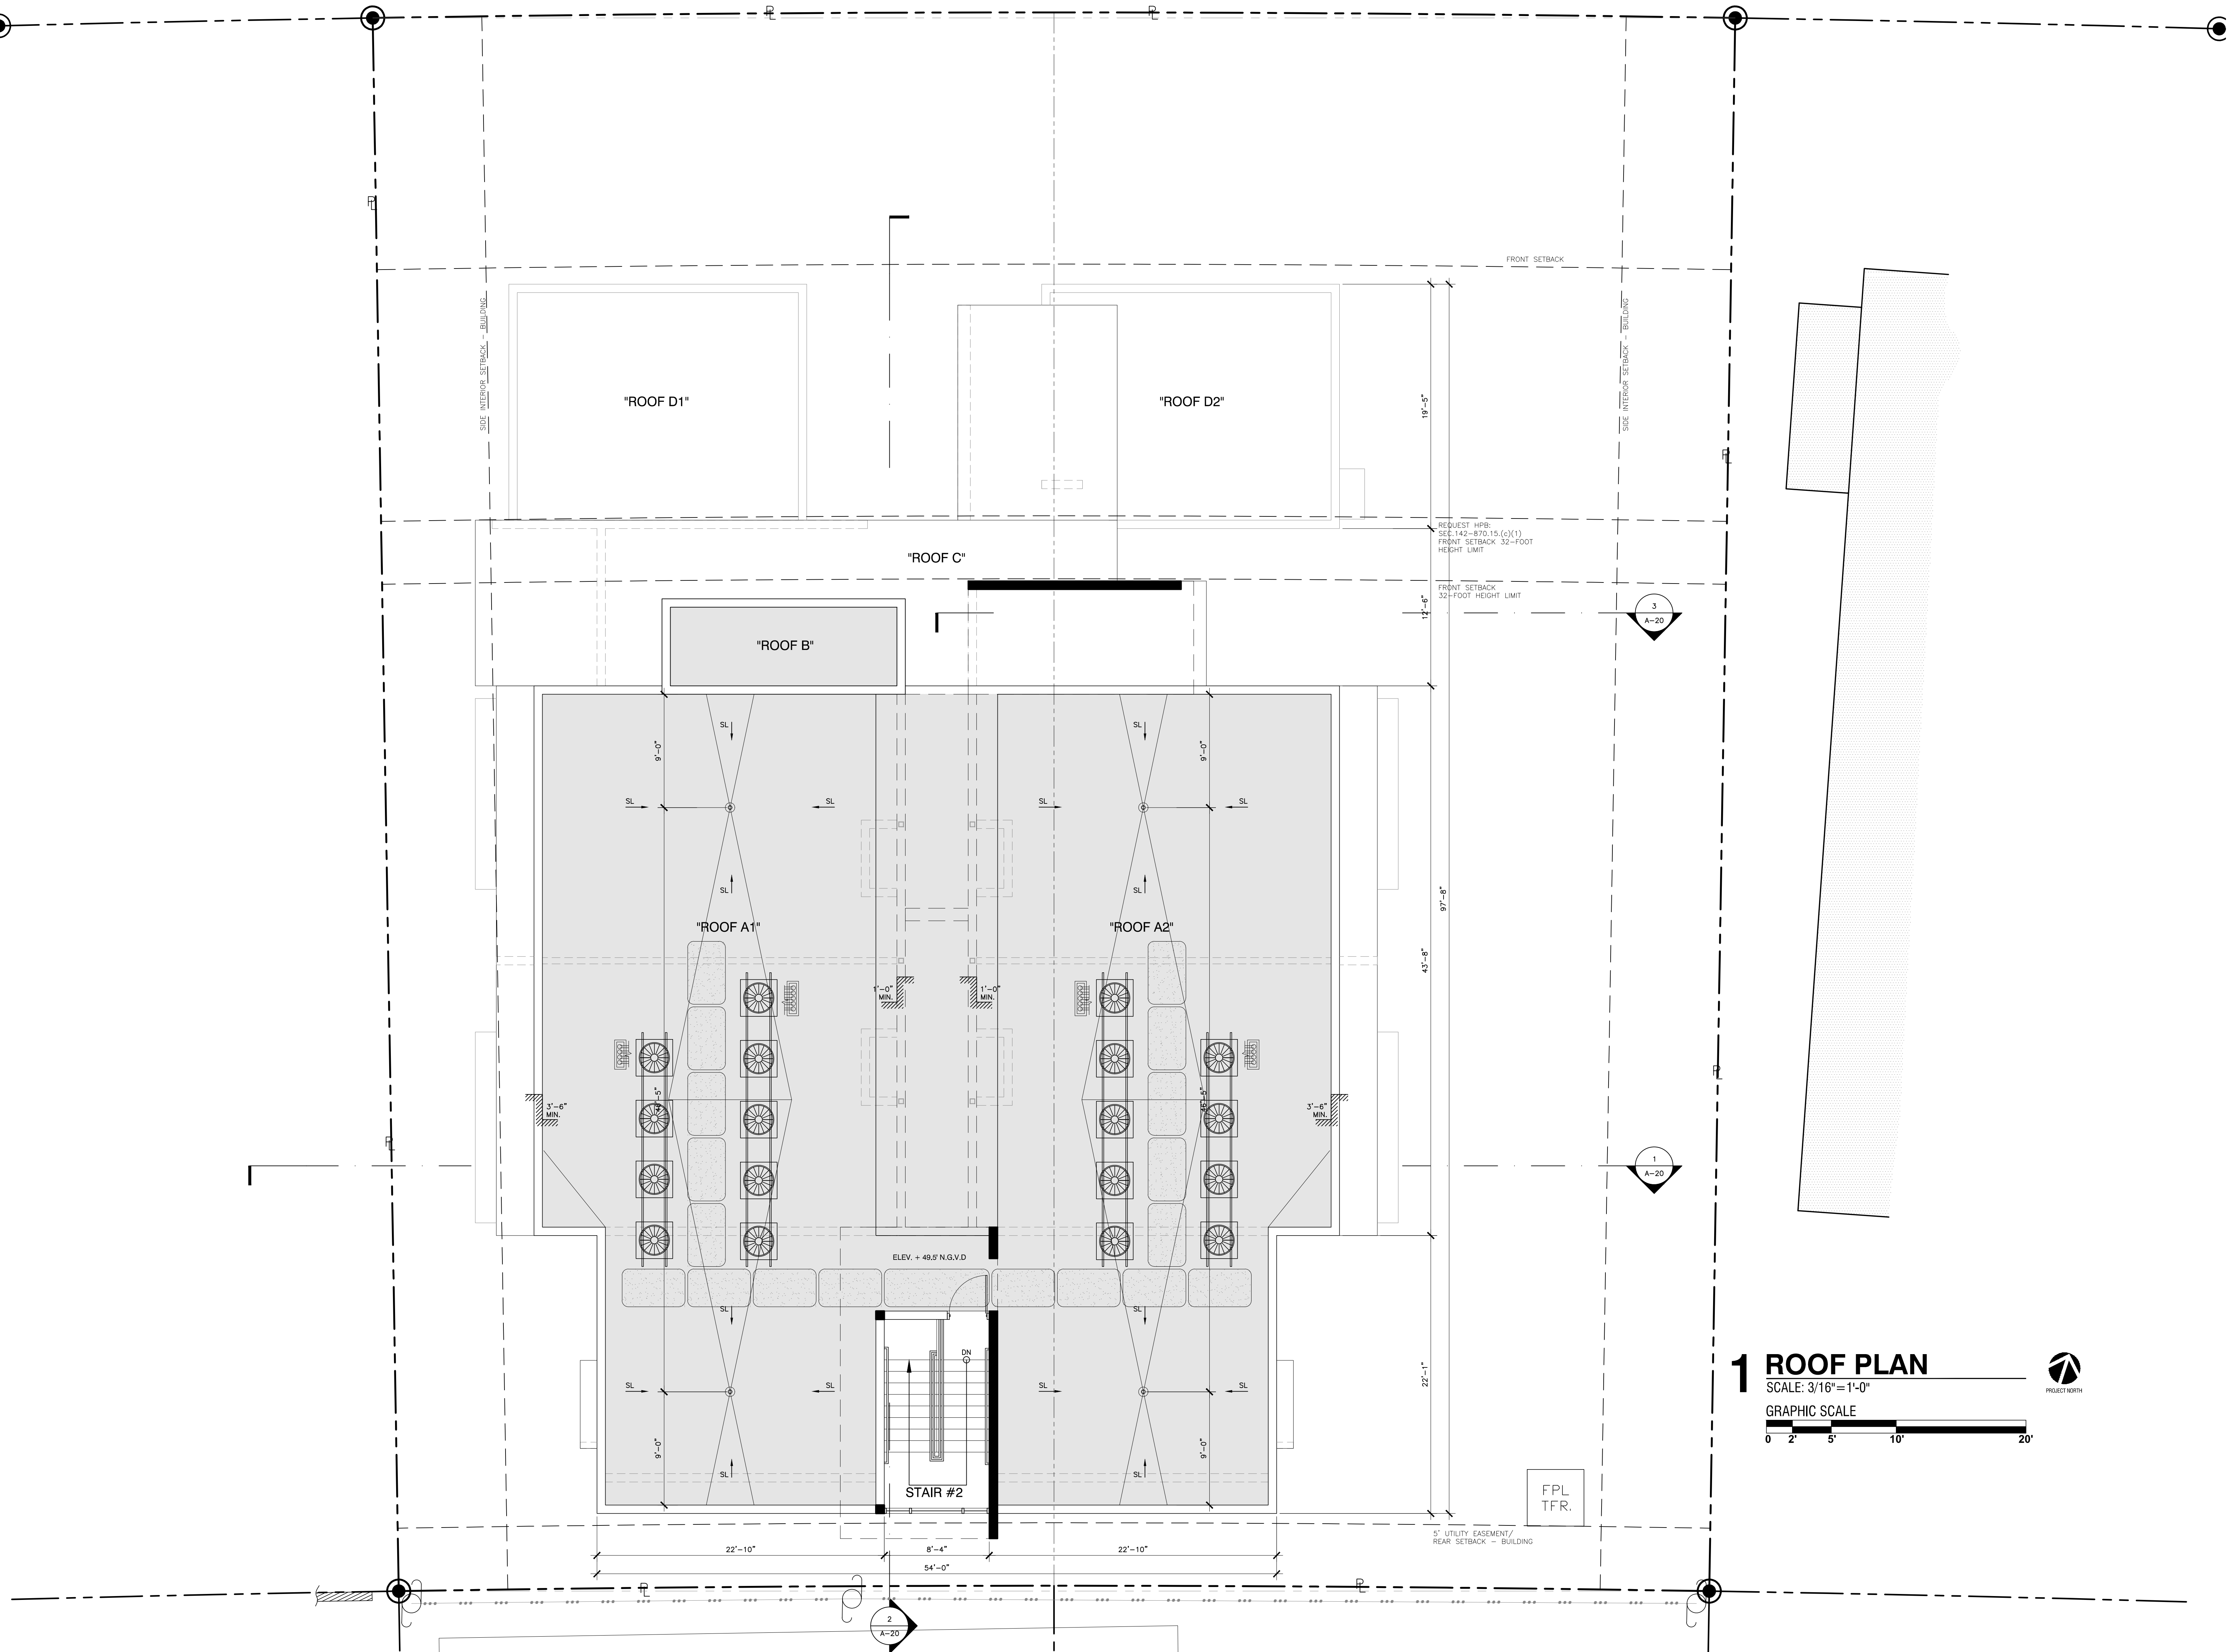

1 ROOF PLAN
SCALE: 3/16"=1'-0"
GRAPHIC SCALE
0 2' 5' 10' 20'

THE HOUSING AUTHORITY OF THE CITY OF MIAMI BEACH, FLORIDA

R O O F L E V E L P L A N

1 1 4 4 M A R S E I L L E D R I V E



A17



MATEU ARCHITECTURE INC. ©
8887 SW 131 STREET
TEL.: 305.233.3304
FAX.: 305.233.3326
MIAMI
FLORIDA



E L E V E N 4 4
1144 MARSEILLE DRIVE, MIAMI BEACH, FL 33141

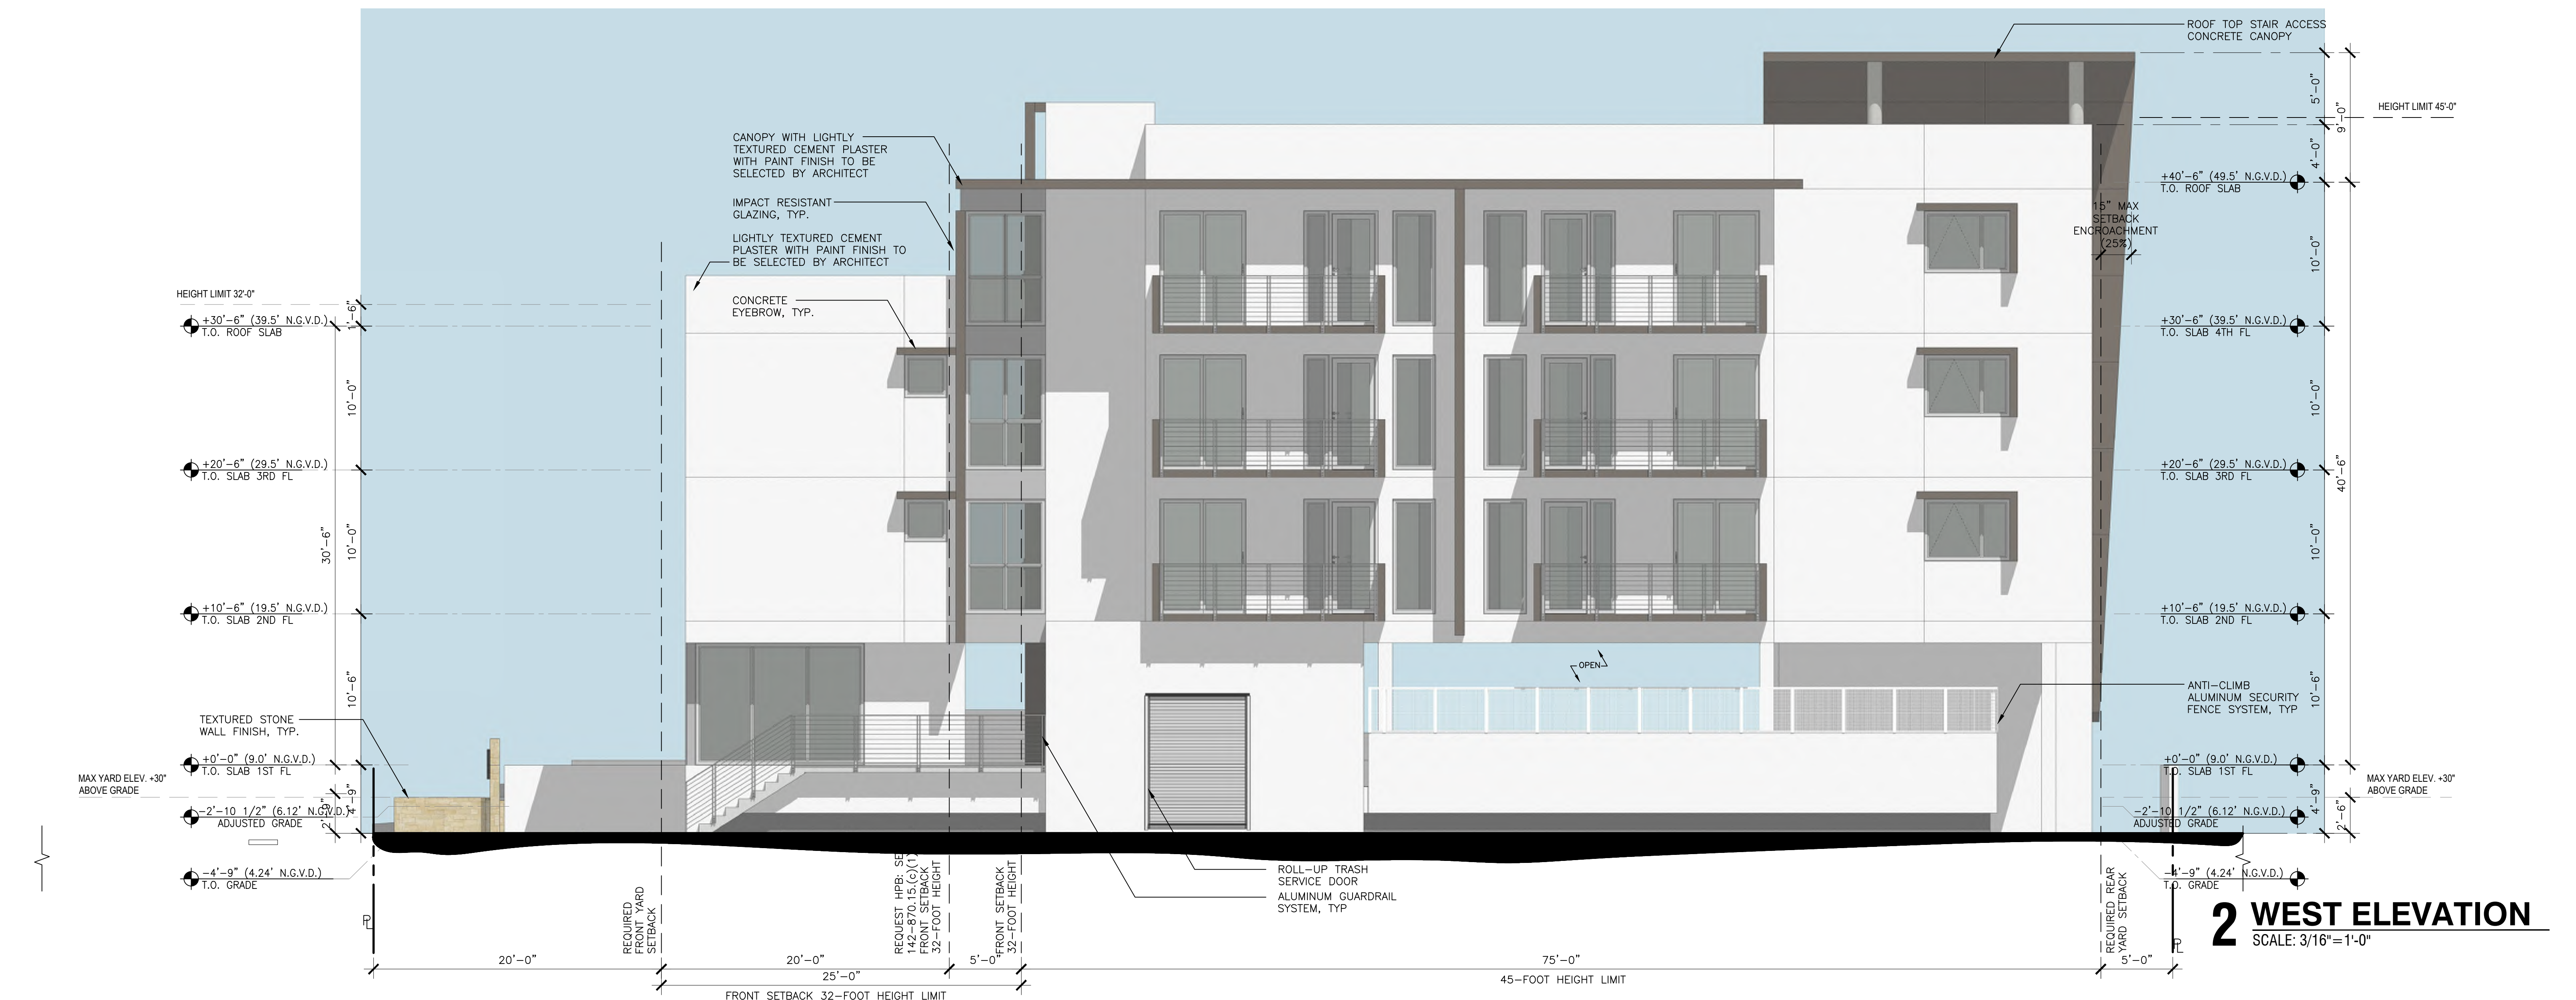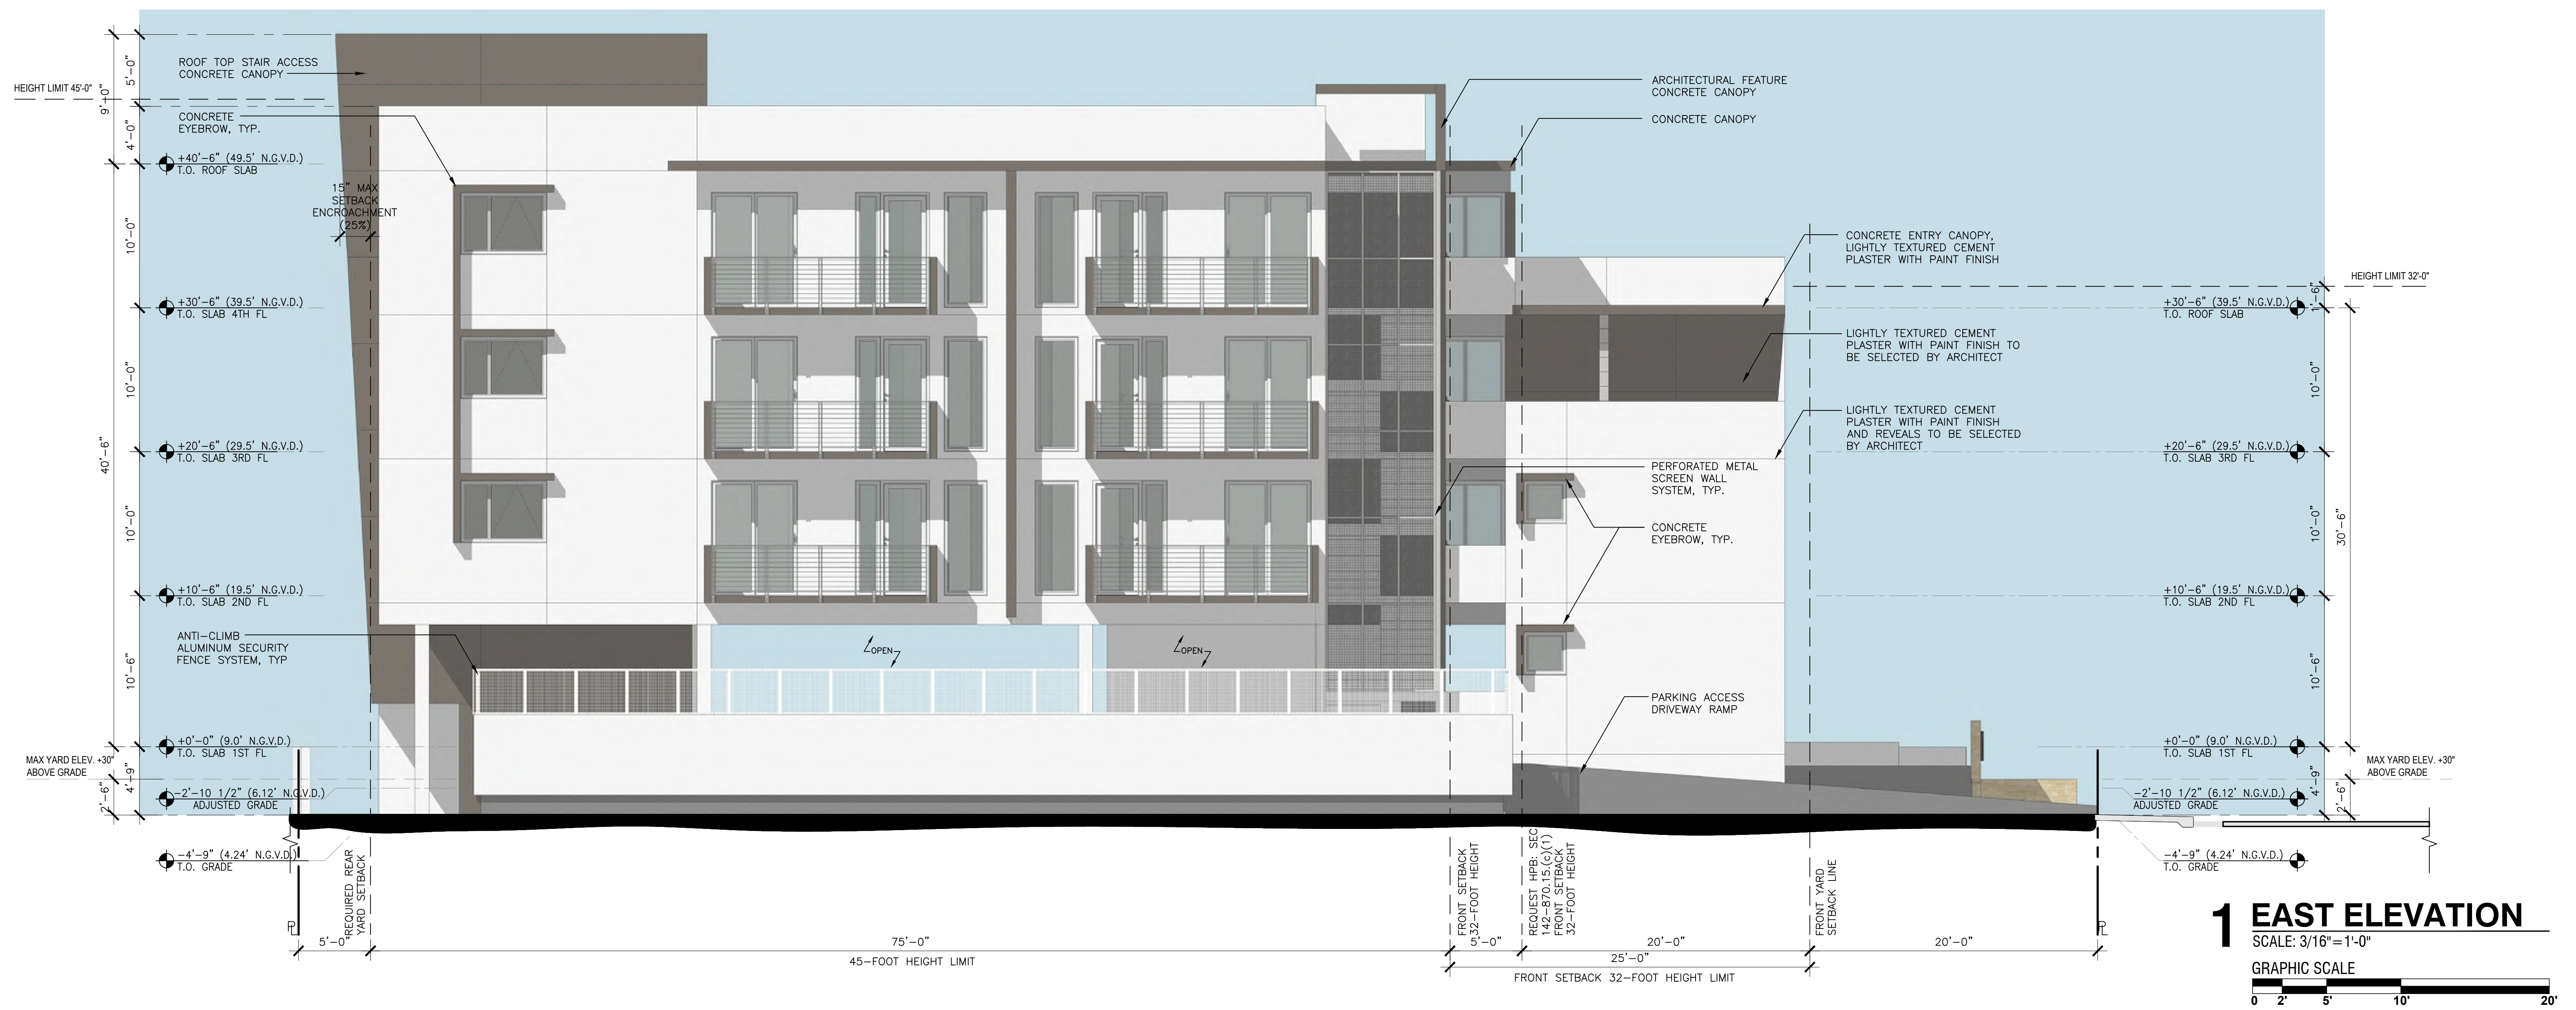

THE HOUSING AUTHORITY OF THE CITY OF MIAMI BEACH, FLORIDA

BUILDING ELEVATIONS

1 1 4 4 M A R S E I L L E D R I V E

A19

MATEU ARCHITECTURE INC.®



8887 SW 131 STREET
TEL.: 305.233.3304
FAX.: 305.233.3326

MIAMI FLORIDA



ELEVATION 44

1144 MARSEILLE DRIVE, MIAMI BEACH, FL 33141

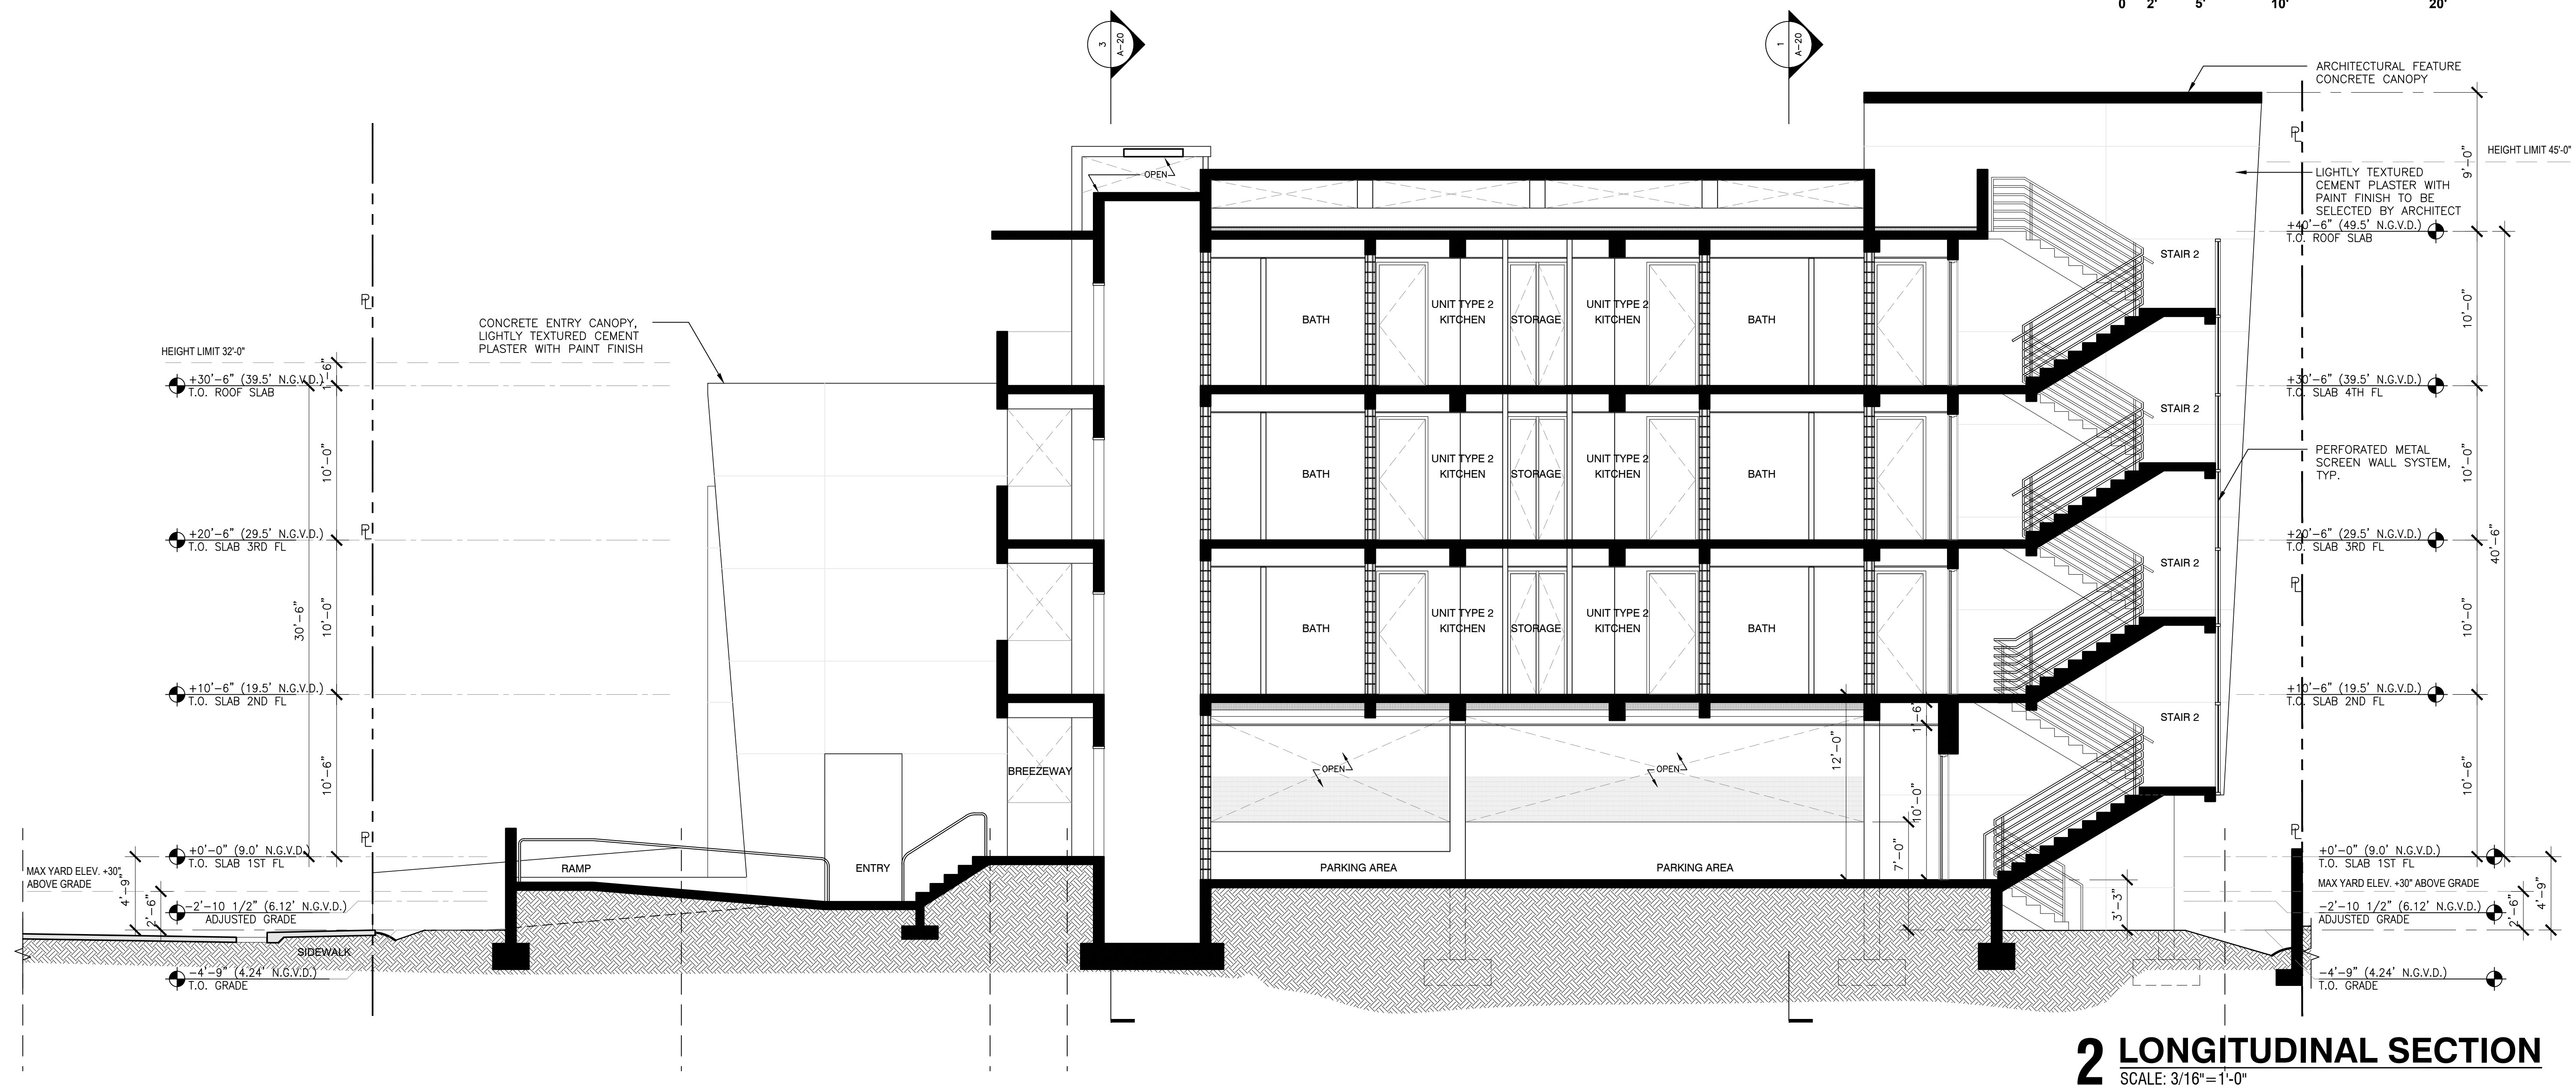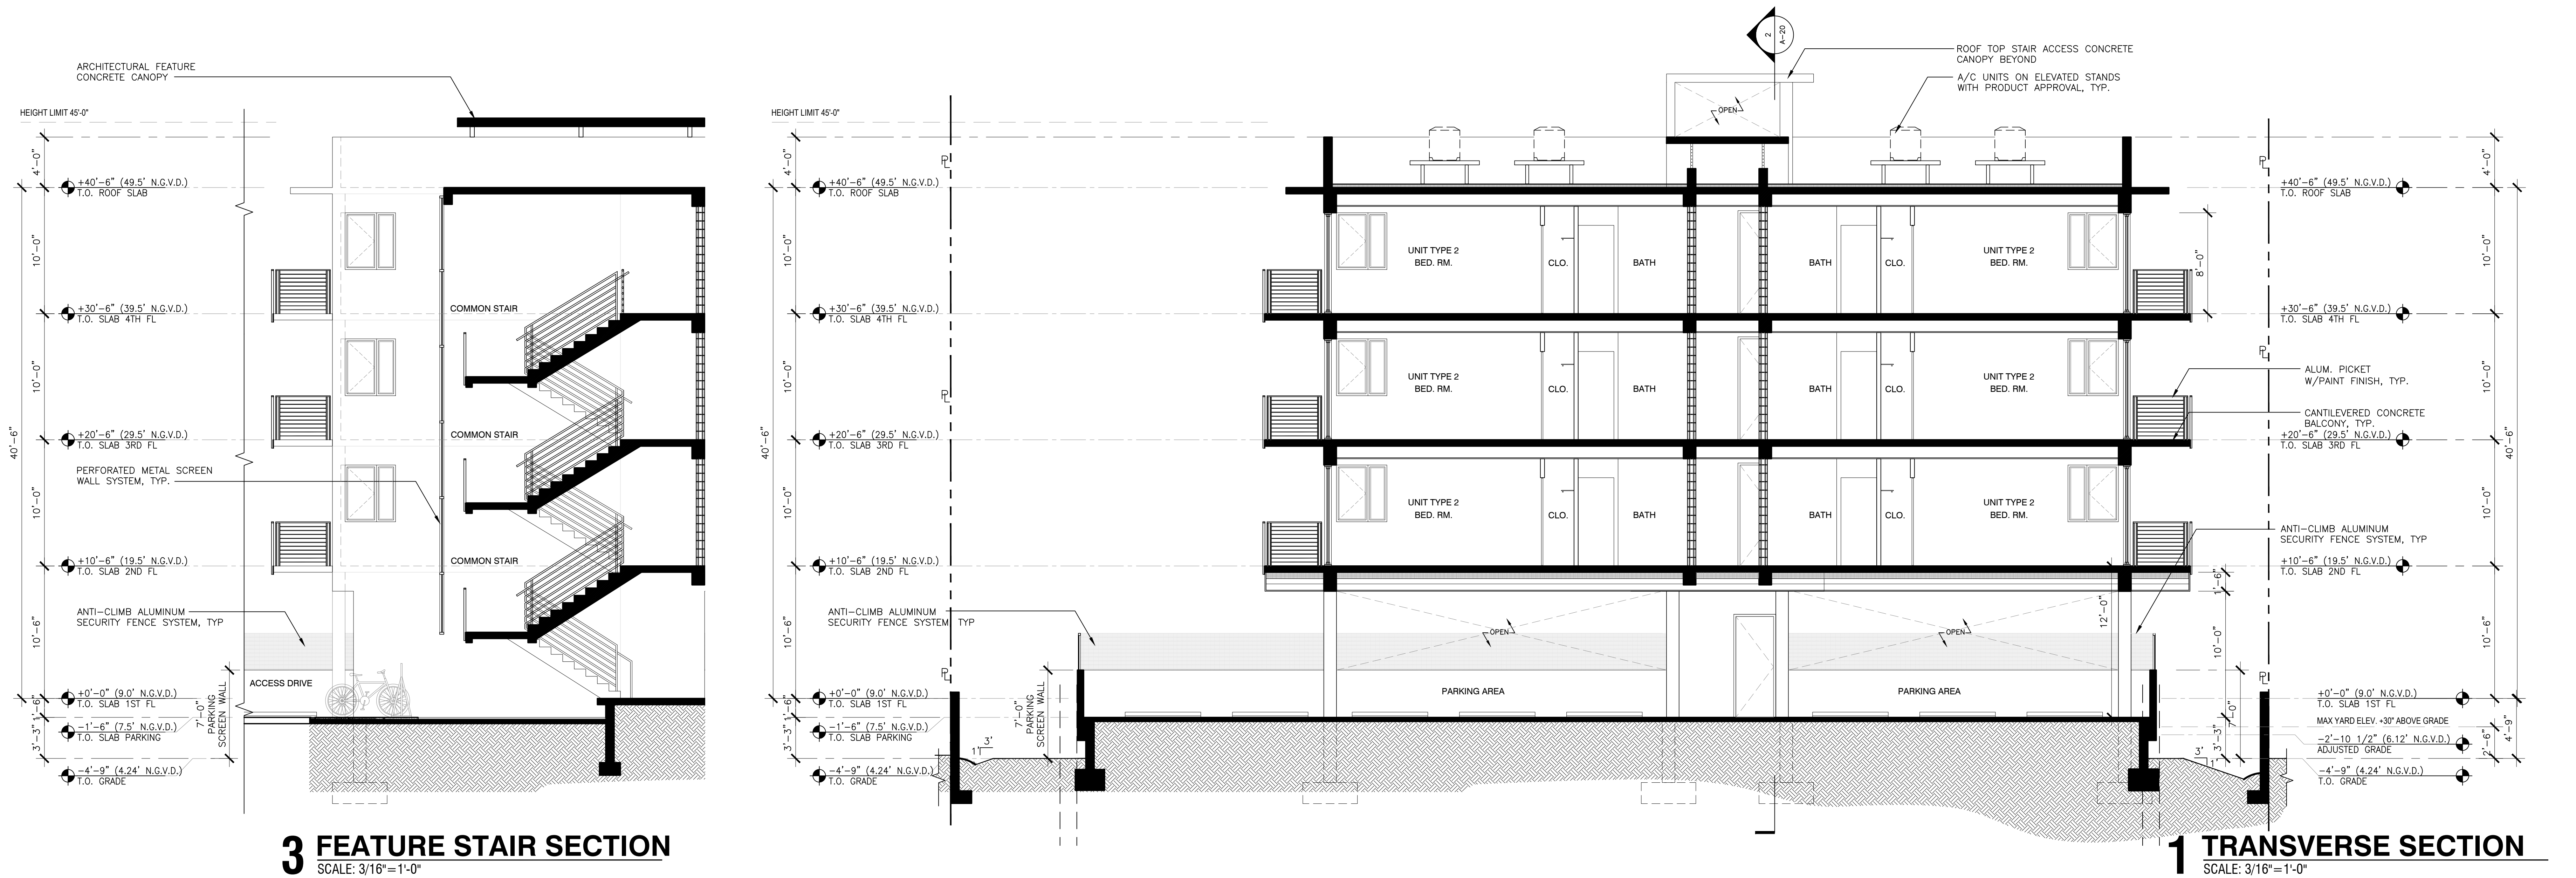

THE HOUSING AUTHORITY OF THE CITY OF MIAMI BEACH, FLORIDA

BUILDING SECTION

1 1 4 4 M A R S E I L L E D R I V E

A20

MATEU ARCHITECTURE INC.®

8887 SW 131 STREET
TEL.: 305.233.3304
FAX.: 305.233.3326

MIAMI

FLORIDA



ELEVEN 44

1144 MARSEILLE DRIVE, MIAMI BEACH, FL 33141



MODEL VIEW 2



MODEL VIEW 1



MODEL VIEW 3



MODEL VIEW 4



MODEL VIEW 6



MODEL VIEW 5



MODEL VIEW 8



MODEL VIEW 7



MODEL VIEW 10



MODEL VIEW 9



MODEL VIEW 12



MODEL VIEW 11



T H E H O U S I N G A U T H O R I T Y O F T H E C I T Y O F M I A M I B E A C H , F L O R I D A

A24



MATEU ARCHITECTURE INC. ©
8887 SW 131 STREET
TEL.: 305.233.3304
FAX.: 305.233.3326
MIAMI
FLORIDA

R E N D E R I N G
1 1 4 4 M A R S E I L L E D R I V E



E L E V E N 4 4
1144 MARSEILLE DRIVE, MIAMI BEACH, FL 33141



T H E H O U S I N G A U T H O R I T Y O F T H E C I T Y O F M I A M I B E A C H , F L O R I D A

A25



T H E H O U S I N G A U T H O R I T Y O F T H E C I T Y O F M I A M I B E A C H , F L O R I D A

A26



MATEU ARCHITECTURE INC. ©
8887 SW 131 STREET
TEL.: 305.233.3304
FAX.: 305.233.3326
MIAMI
FLORIDA

R E N D E R I N G
1 1 4 4 M A R S E I L L E D R I V E



E L E V E N 4 4
1144 MARSEILLE DRIVE, MIAMI BEACH, FL 33141

ARCHITECTURAL FEATURE WALL
PROSEIN - STONE TILE
WHITE TRAVERTINE LEDGESTONE



ARCHITECTURAL GLAZING
VITRO ARCHITECTURAL GLASS
COLOR- CLEAR /NEUTRAL




ARCHITECTURAL FEATURE ACCENT
SHERWIN-WILLIAMS
BLUE MOSQUE - SW-6789



EXTERIOR BASE COLOR
SHERWIN-WILLIAMS
COTTON WHITE - SW-7104



SCREEN FEATURE
McNICHOLS - PERFORATED METAL
1/2" ROUND ON 11/16 " STG. CTRS.

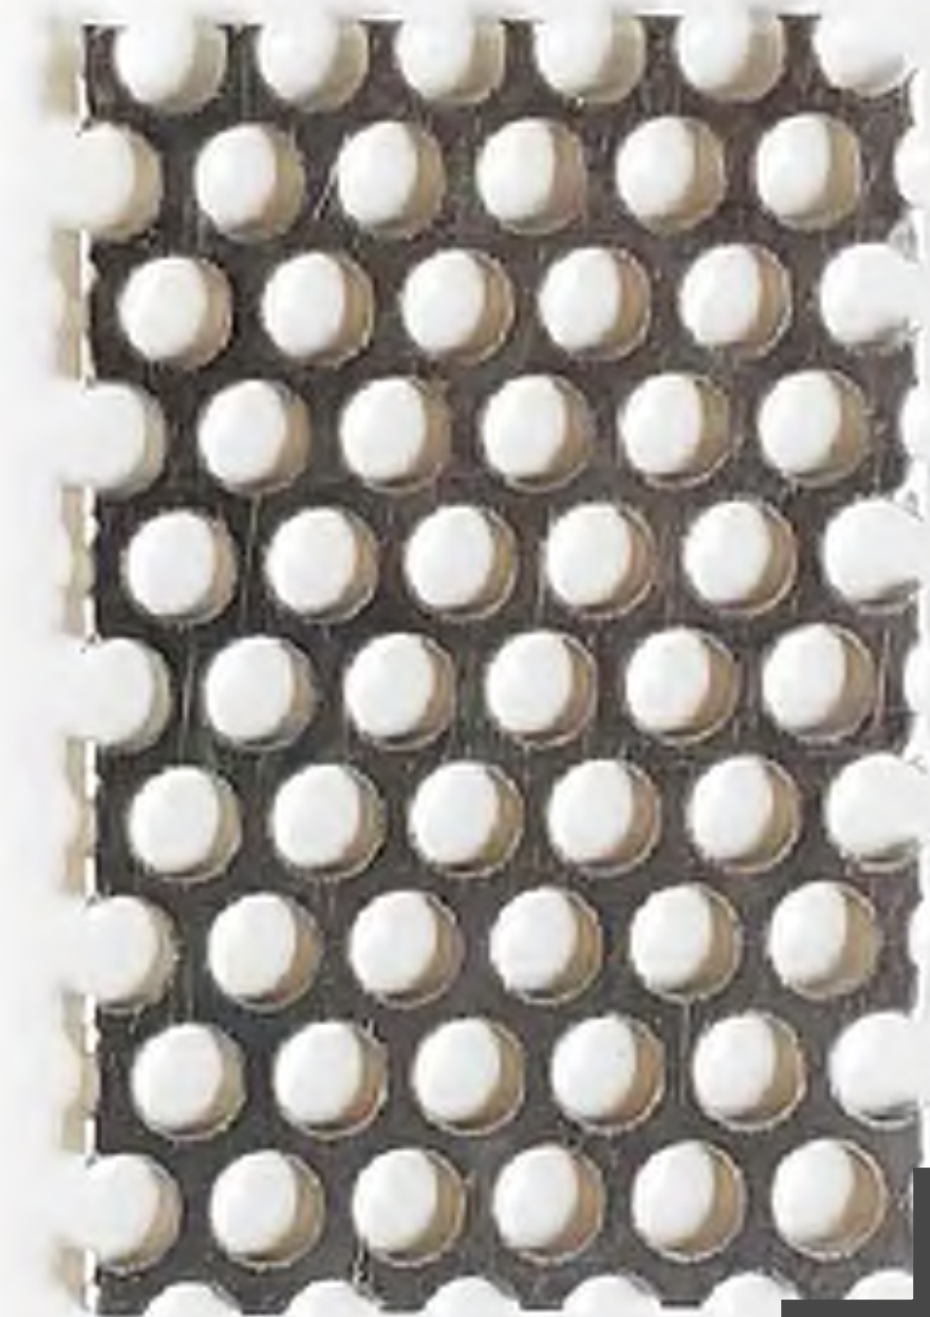

WINDOW MULLION
COLOR - DARK BRONZE ANODIZED



ARCHITECTURAL EYEBROW ACCENT
SHERWIN-WILLIAMS
NIGHT OWL - SW-7061

