


DWG: G-025

3D REALISTIC RENDERING -
VIEW FROM BAY (NO TREE)


28 STAR ISLAND
DRB SUBMITTAL

<http://www.urbanrobotassociates.com/>
URBAN ROBOT © 2021

SAOTA | III'

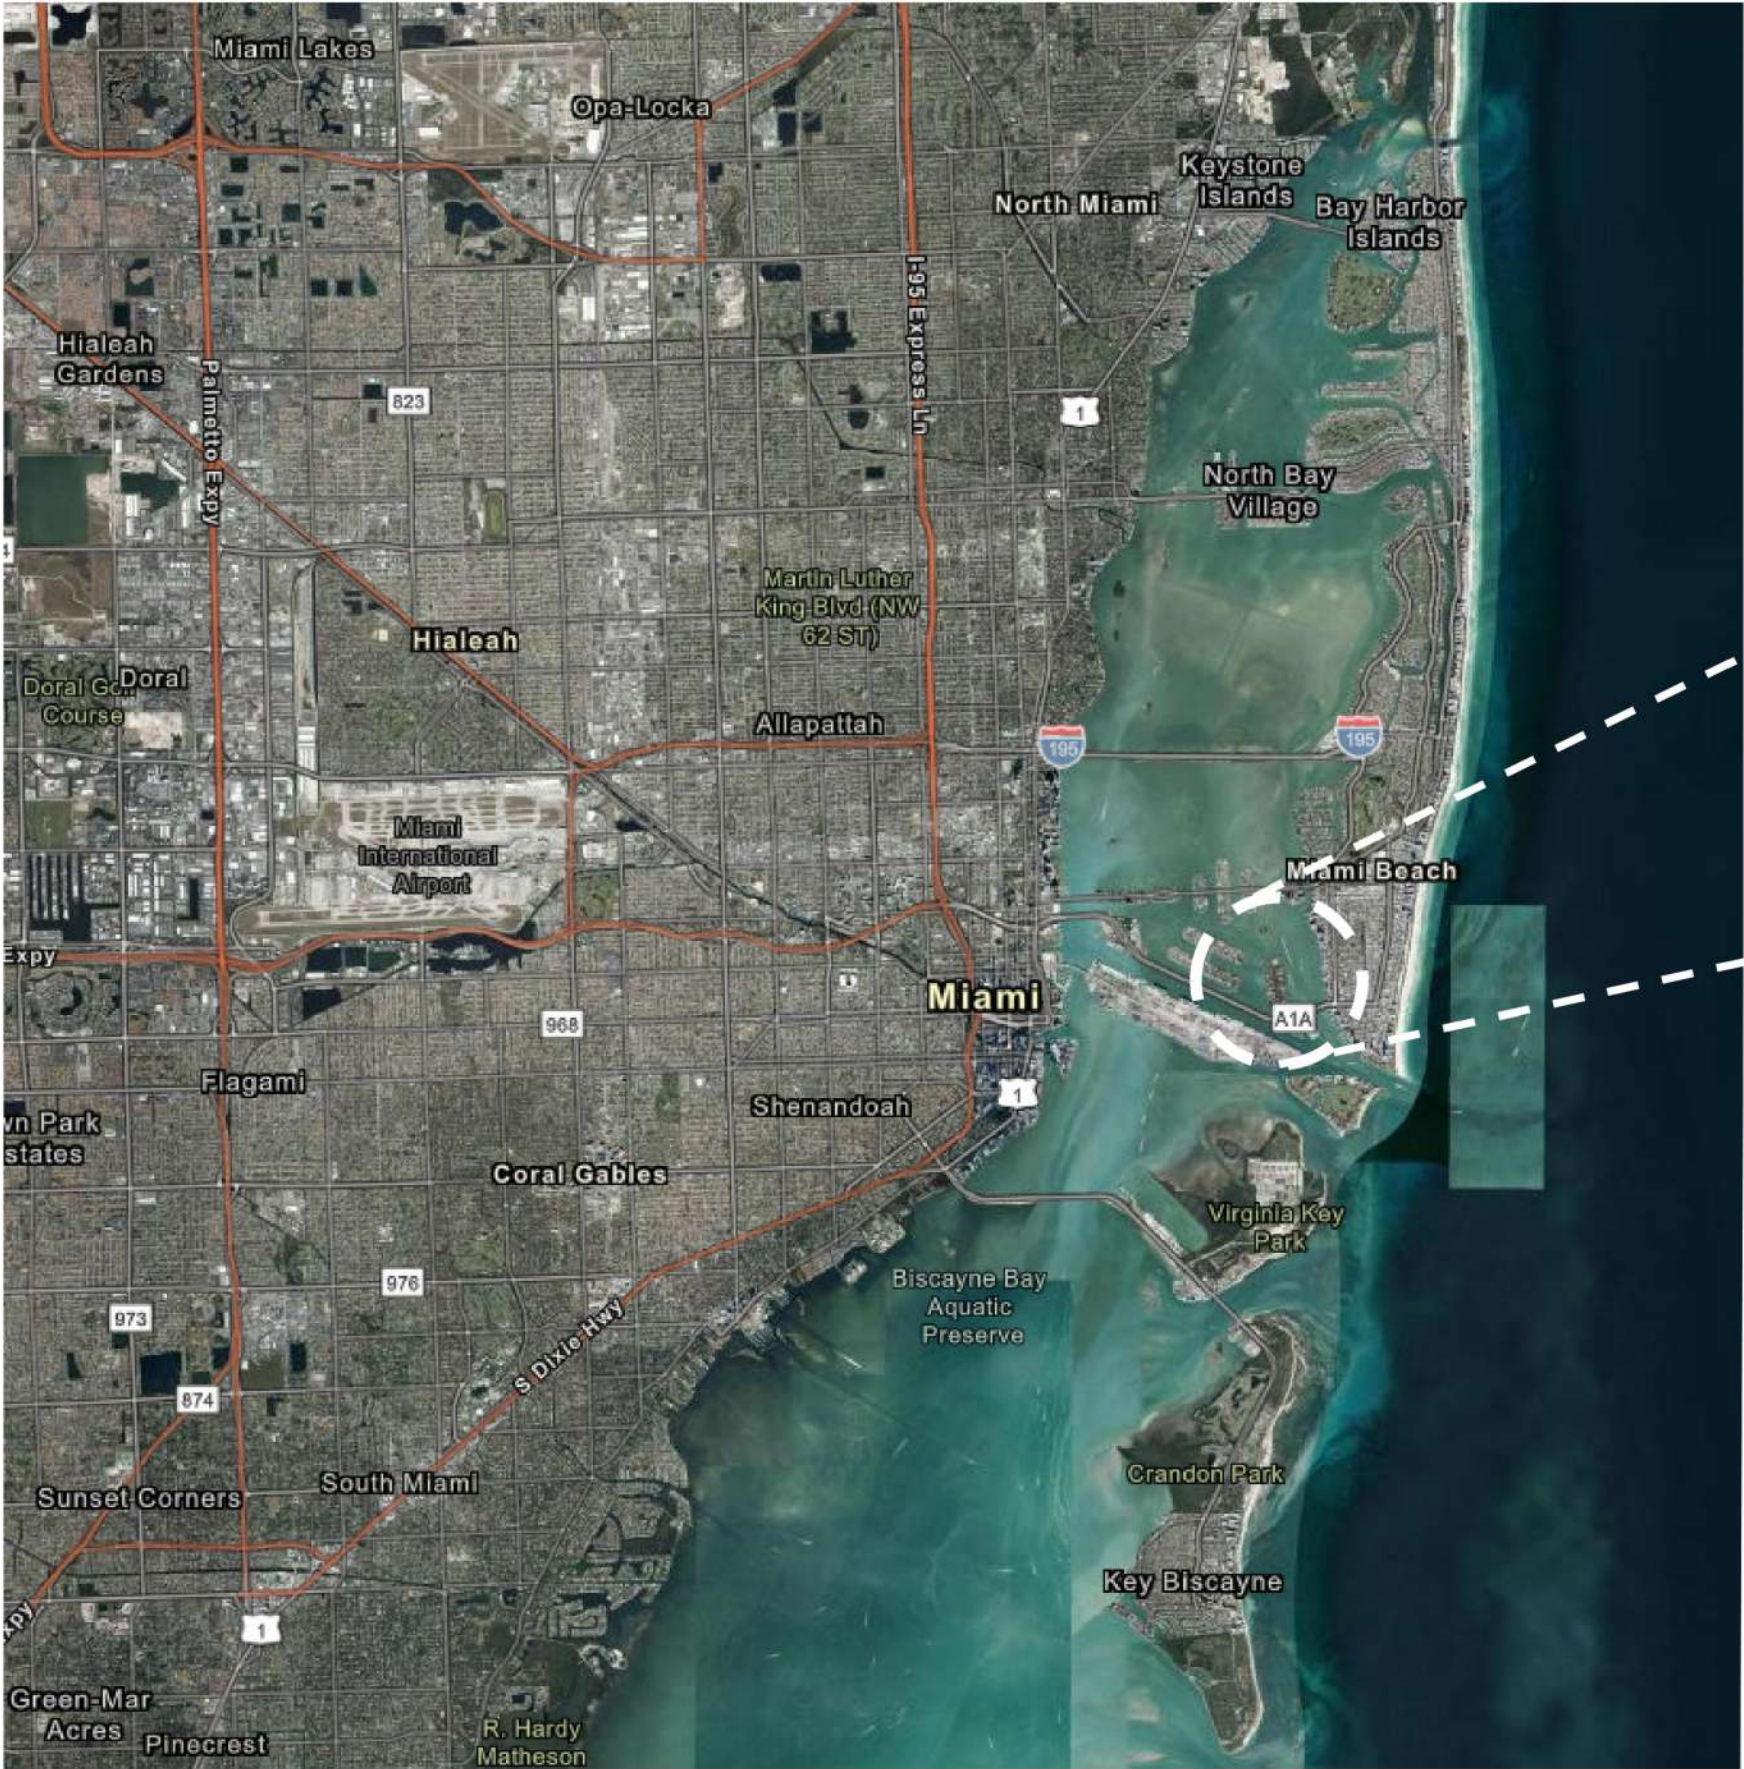

28 STAR ISLAND DRIVE, MIAMI BEACH, FL. 33139

 



1. STREET: DIAGONAL VIEW FROM NORTH-WEST CORNER



2. STREET: EXISTING GATE ON SOUTH-WEST CORNER



3. GATE: VIEW FROM SOUTH-WEST BOUNDARY CORNER




4. LOT: CENTRAL VIEW LOOKING WEST TOWARDS STREET



5. LOT: VIEW TOWARDS NORTH SHOWING EXISTING TREES

SITE PHOTOS TAKEN 05 DECEMBER 2020

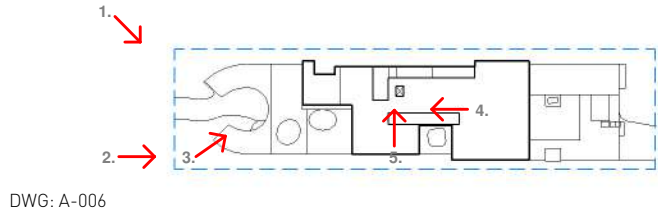

SITE PHOTOS

03/08/2021

28 STAR ISLAND
DRB SUBMITTAL
<http://www.urbanrobotassociates.com/>
URBAN ROBOT © 2021

SAOTA III



6. VIEW FROM CENTER OF SIDE LOOKING EAST.




7. VIEW FROM SEAWALL LOOKING EAST.



8. PANORAMIC VIEW TAKEN FROM N.E. CORNER.

SITE PHOTOS TAKEN 05 DECEMBER 2020

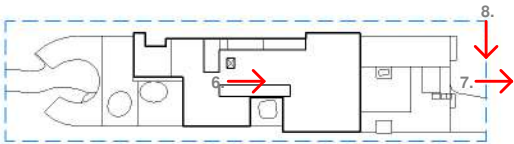

April 15, 2021

Design Review Board Members

c/o Michael Belush, Chief of Planning & Zoning
Planning Department
City of Miami Beach
1700 Convention Center Drive, 2nd Floor
Miami Beach, Florida 33139

Re: Single-Family Home at 28 Star Island Drive, Miami Beach **DRB21-0642**
Letter of Support

Dear Board Members:

I am the owner of 29 Star Island Drive, Miami Beach, Florida, which is immediately adjacent to the above-referenced property. I had a conversation with the applicant's representatives and reviewed plans and renderings for the proposed single-family residence. The home is beautifully-designed and will be a welcome addition to the neighborhood.

Based on the foregoing, I fully support the applicant's new home and ask the Design Review Board to grant the design review approval with all associated requests.


Sincerely,






Signature

Loren Schlachet

Print name

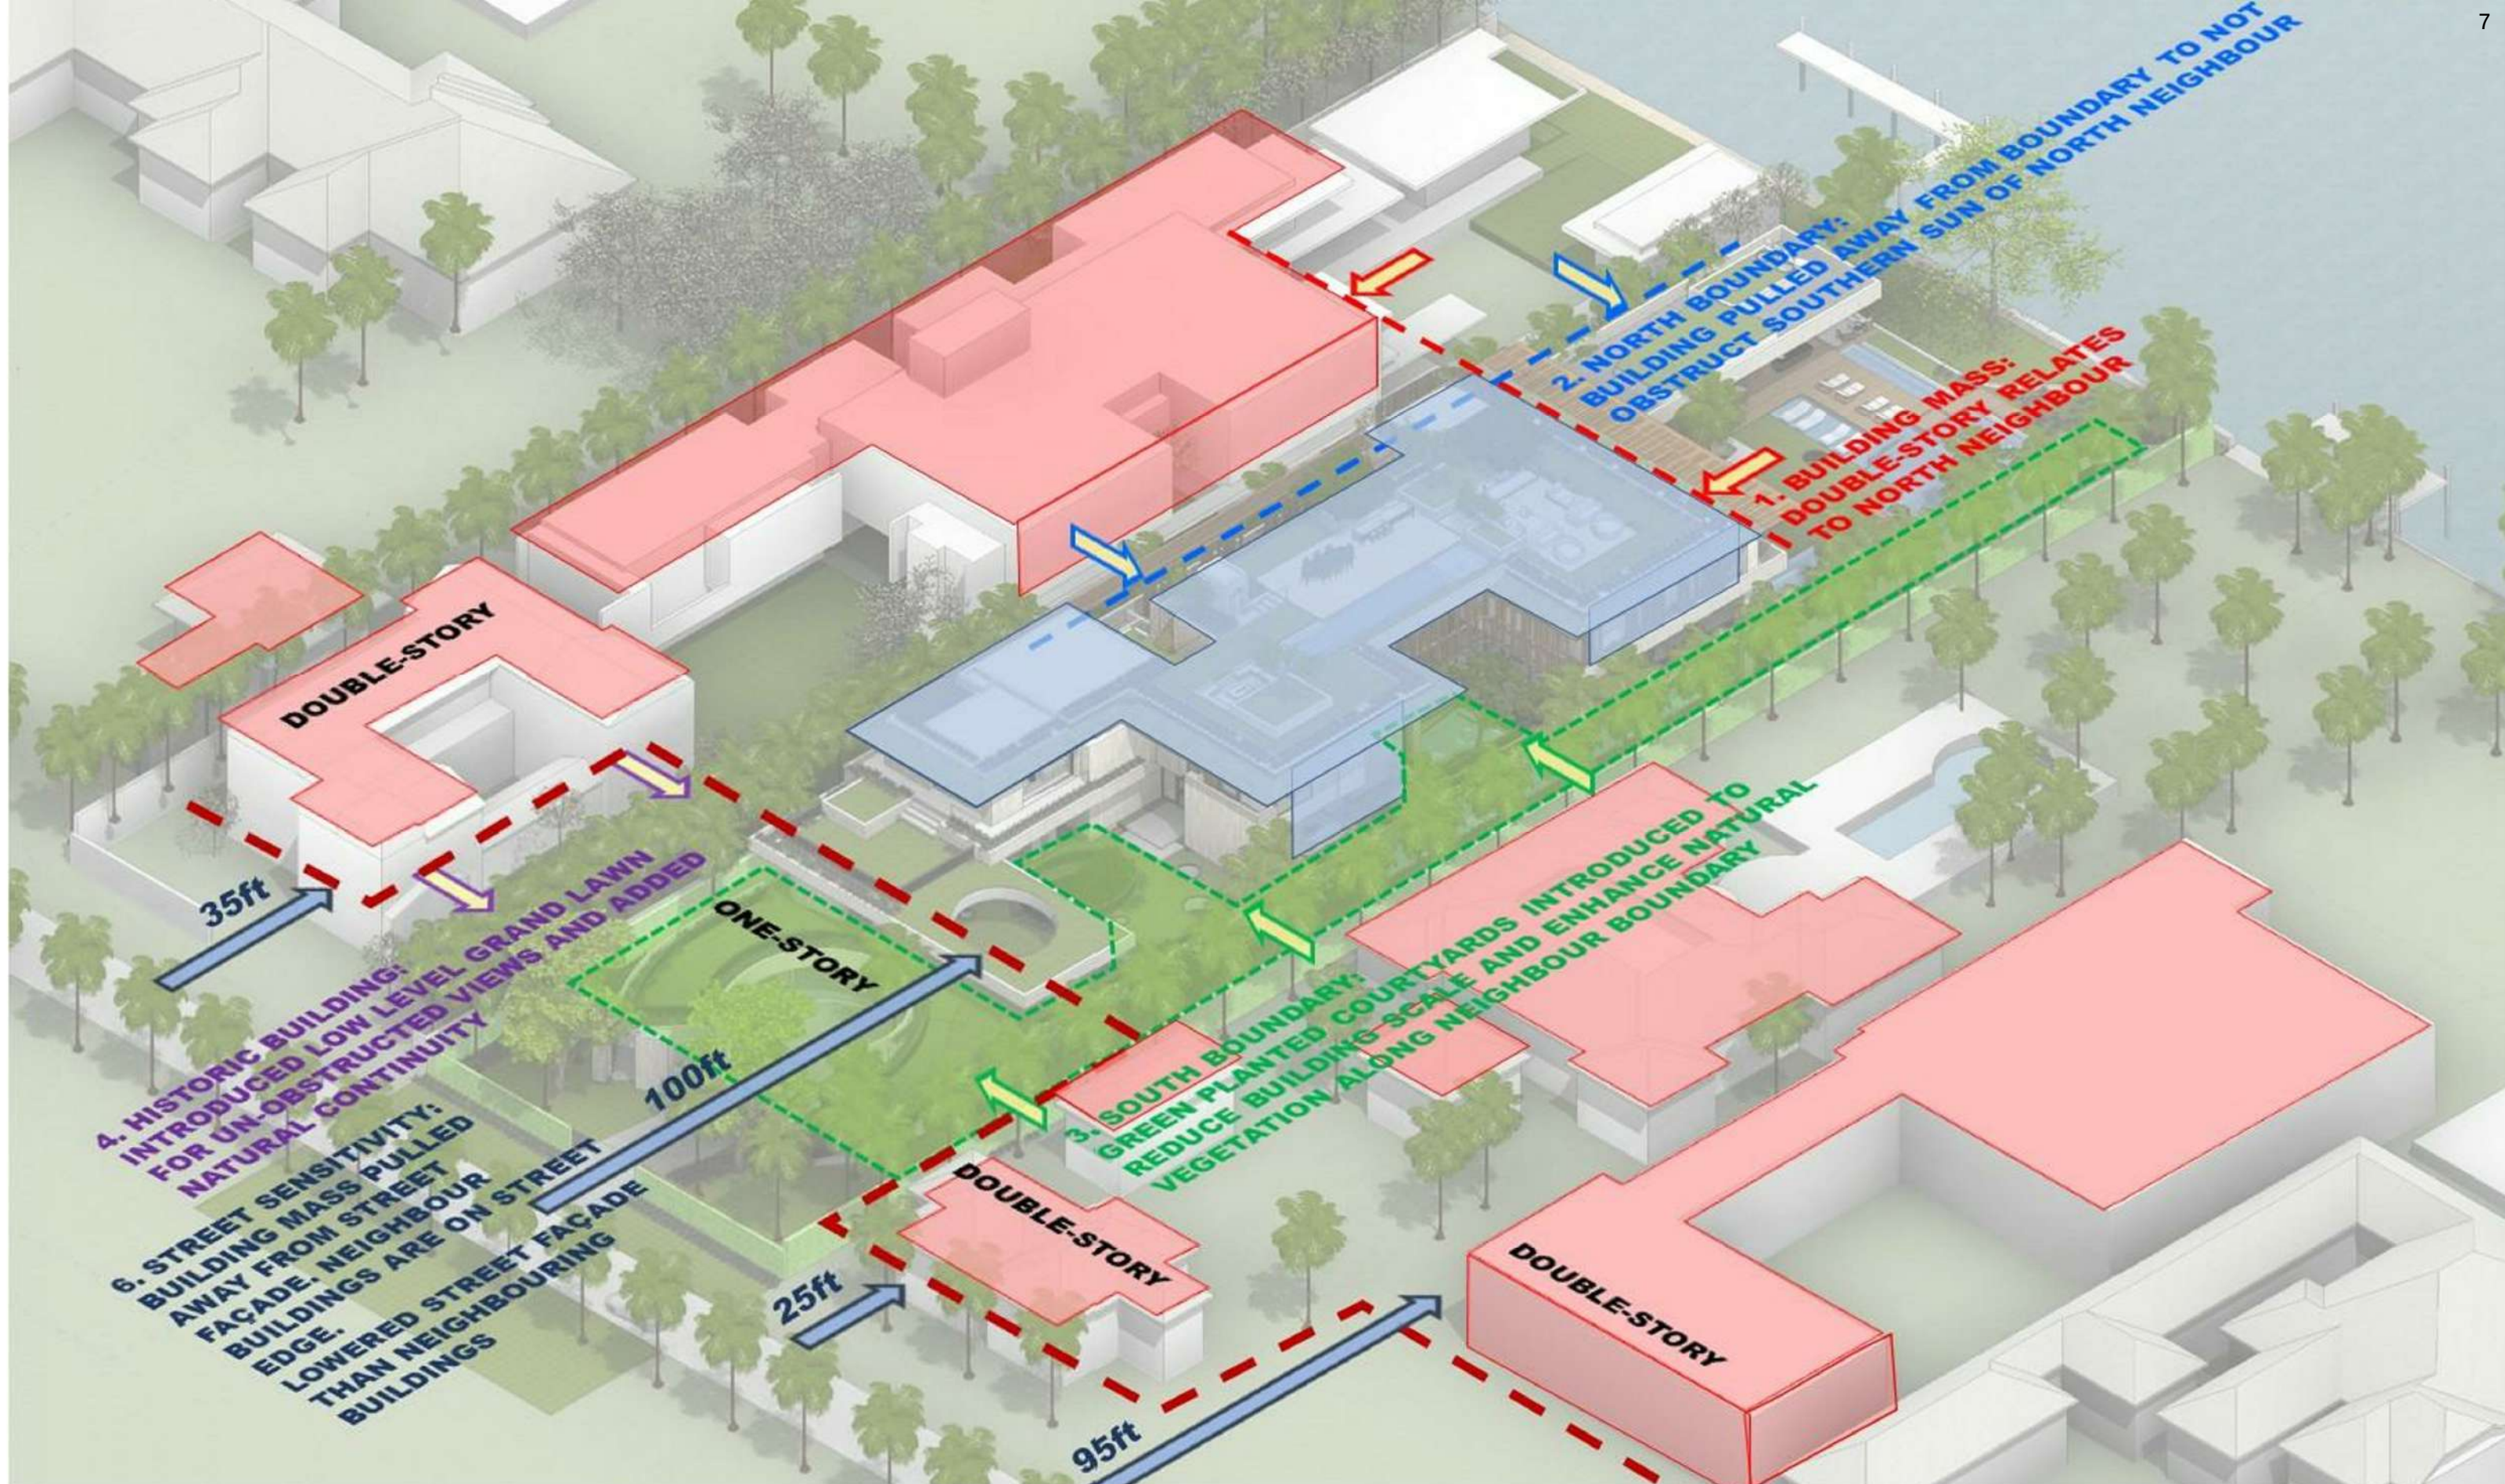

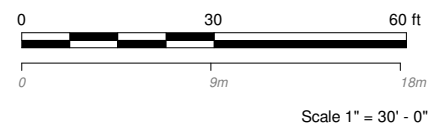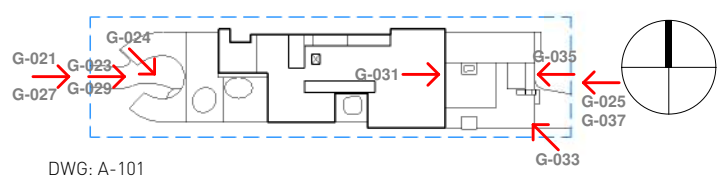
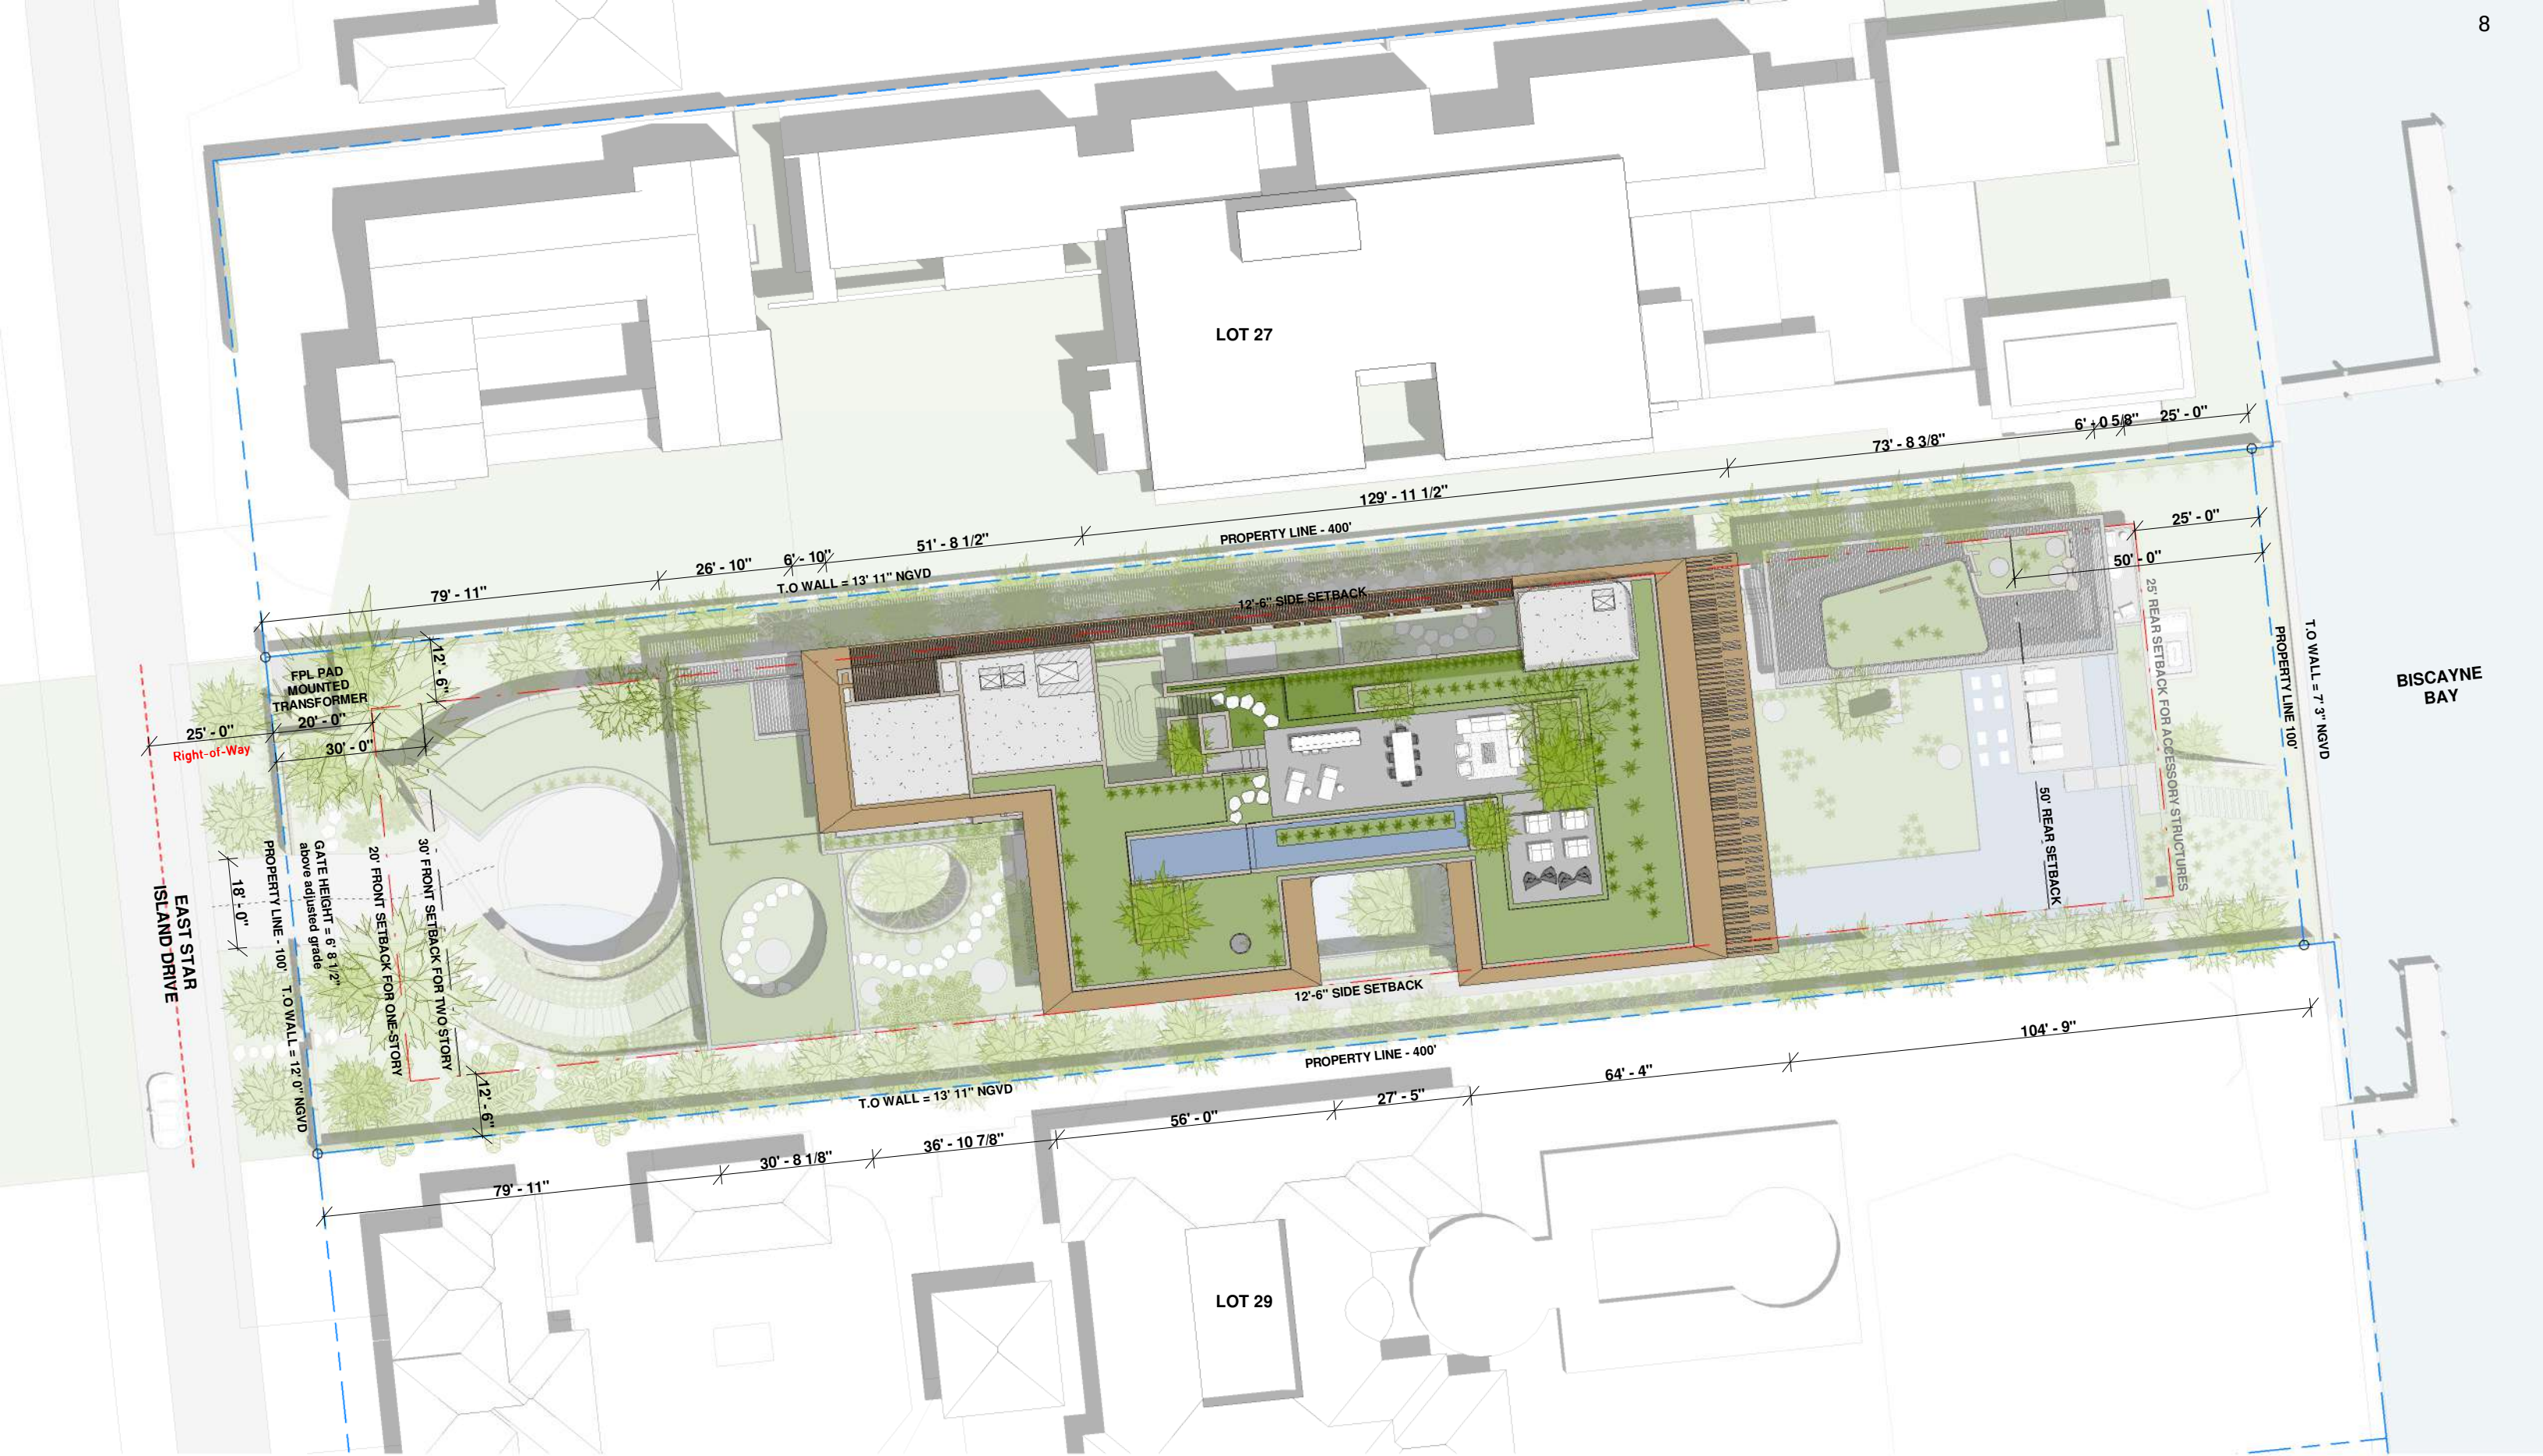


SITE PLAN 03/08/2021

28 STAR ISLAND
DRB SUBMITTAL

<http://www.urbanrobotassociates.com/>
URBAN ROBOT © 2021






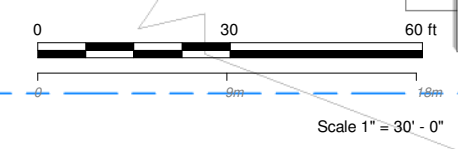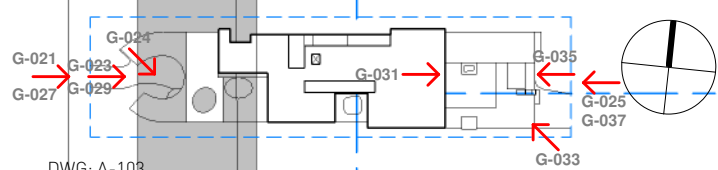

28 STAR ISLAND
DRB SUBMITTAL
<http://www.urbanrobotassociates.com/>
URBAN ROBOT © 2021

UNDERSTORY PLAN - L0 03/08/2021

SAOTA III

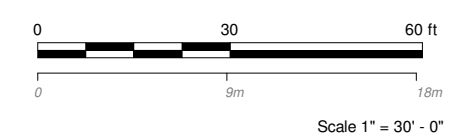
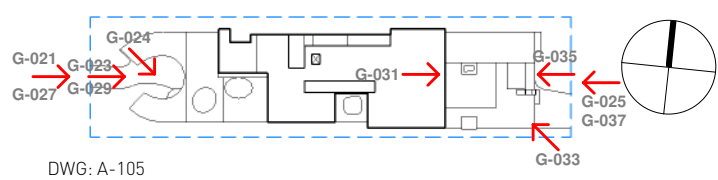
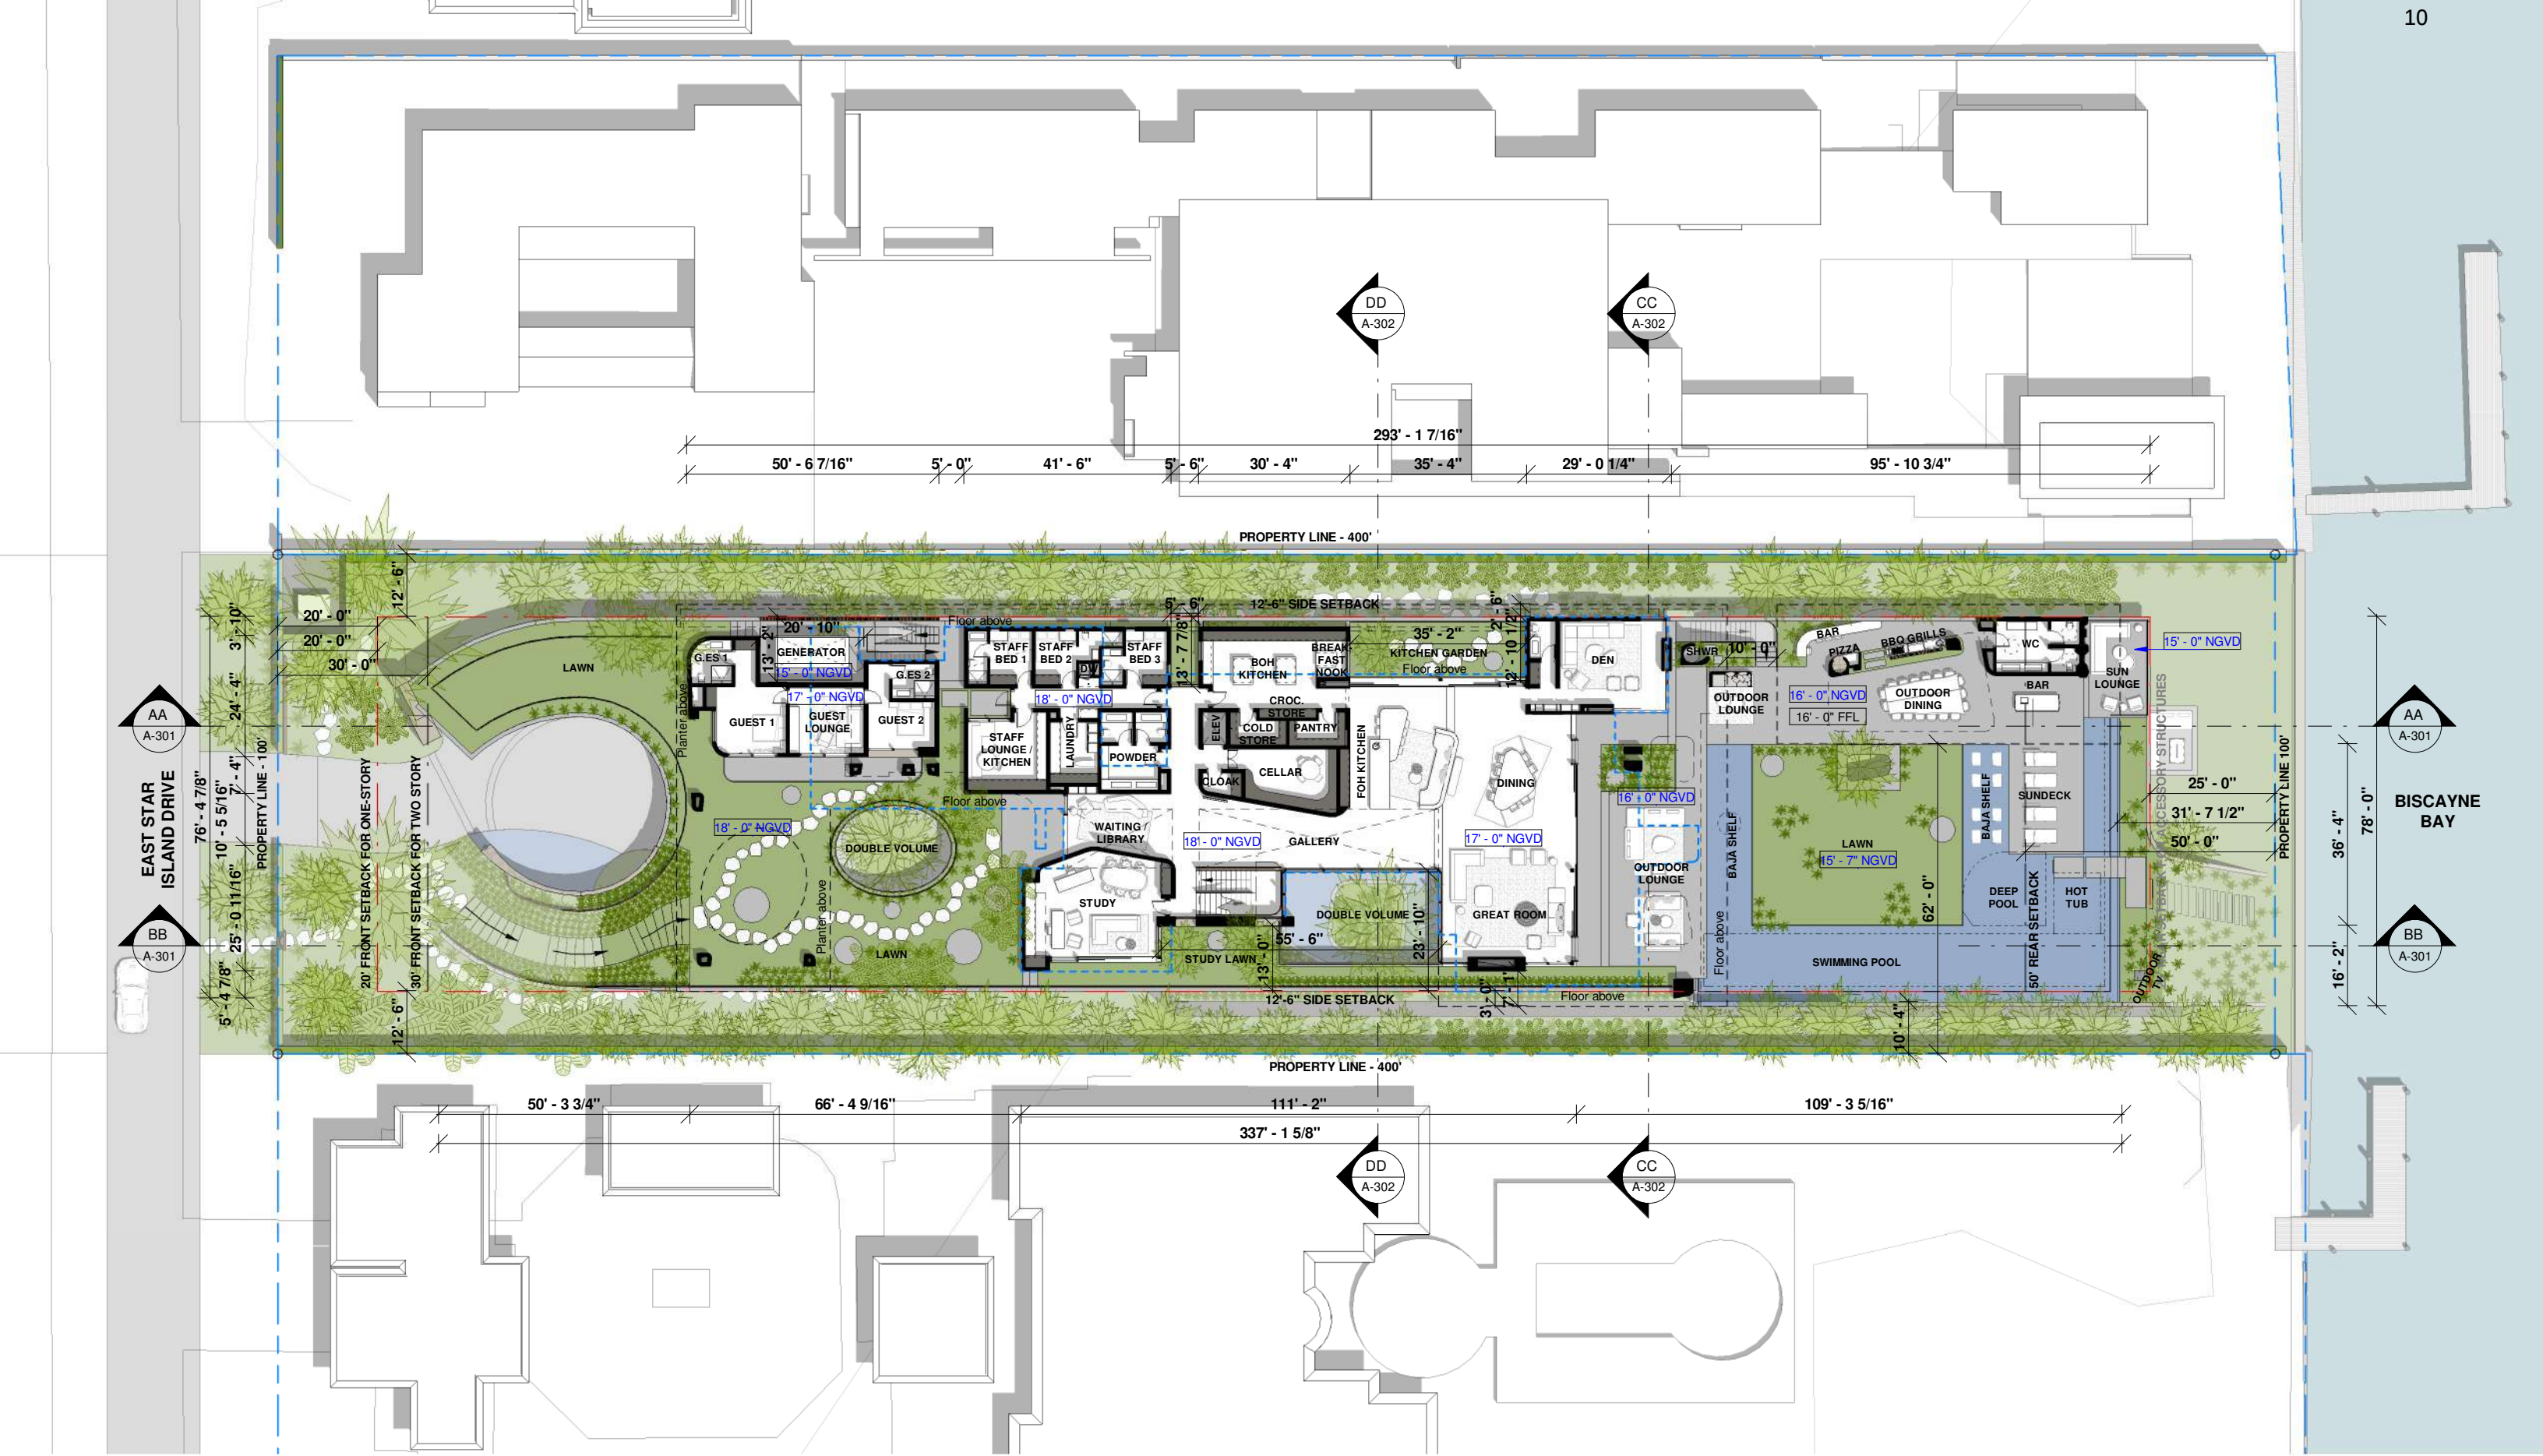


FIRST FLOOR PLAN - L1

03/08/2021

28 STAR ISLAND
DRB SUBMITTAL
<http://www.urbanrobotassociates.com/>
URBAN ROBOT © 2021




SAOTA III

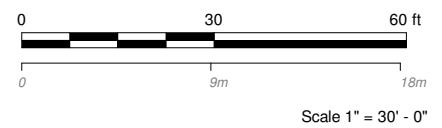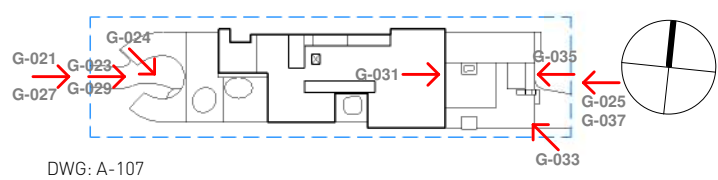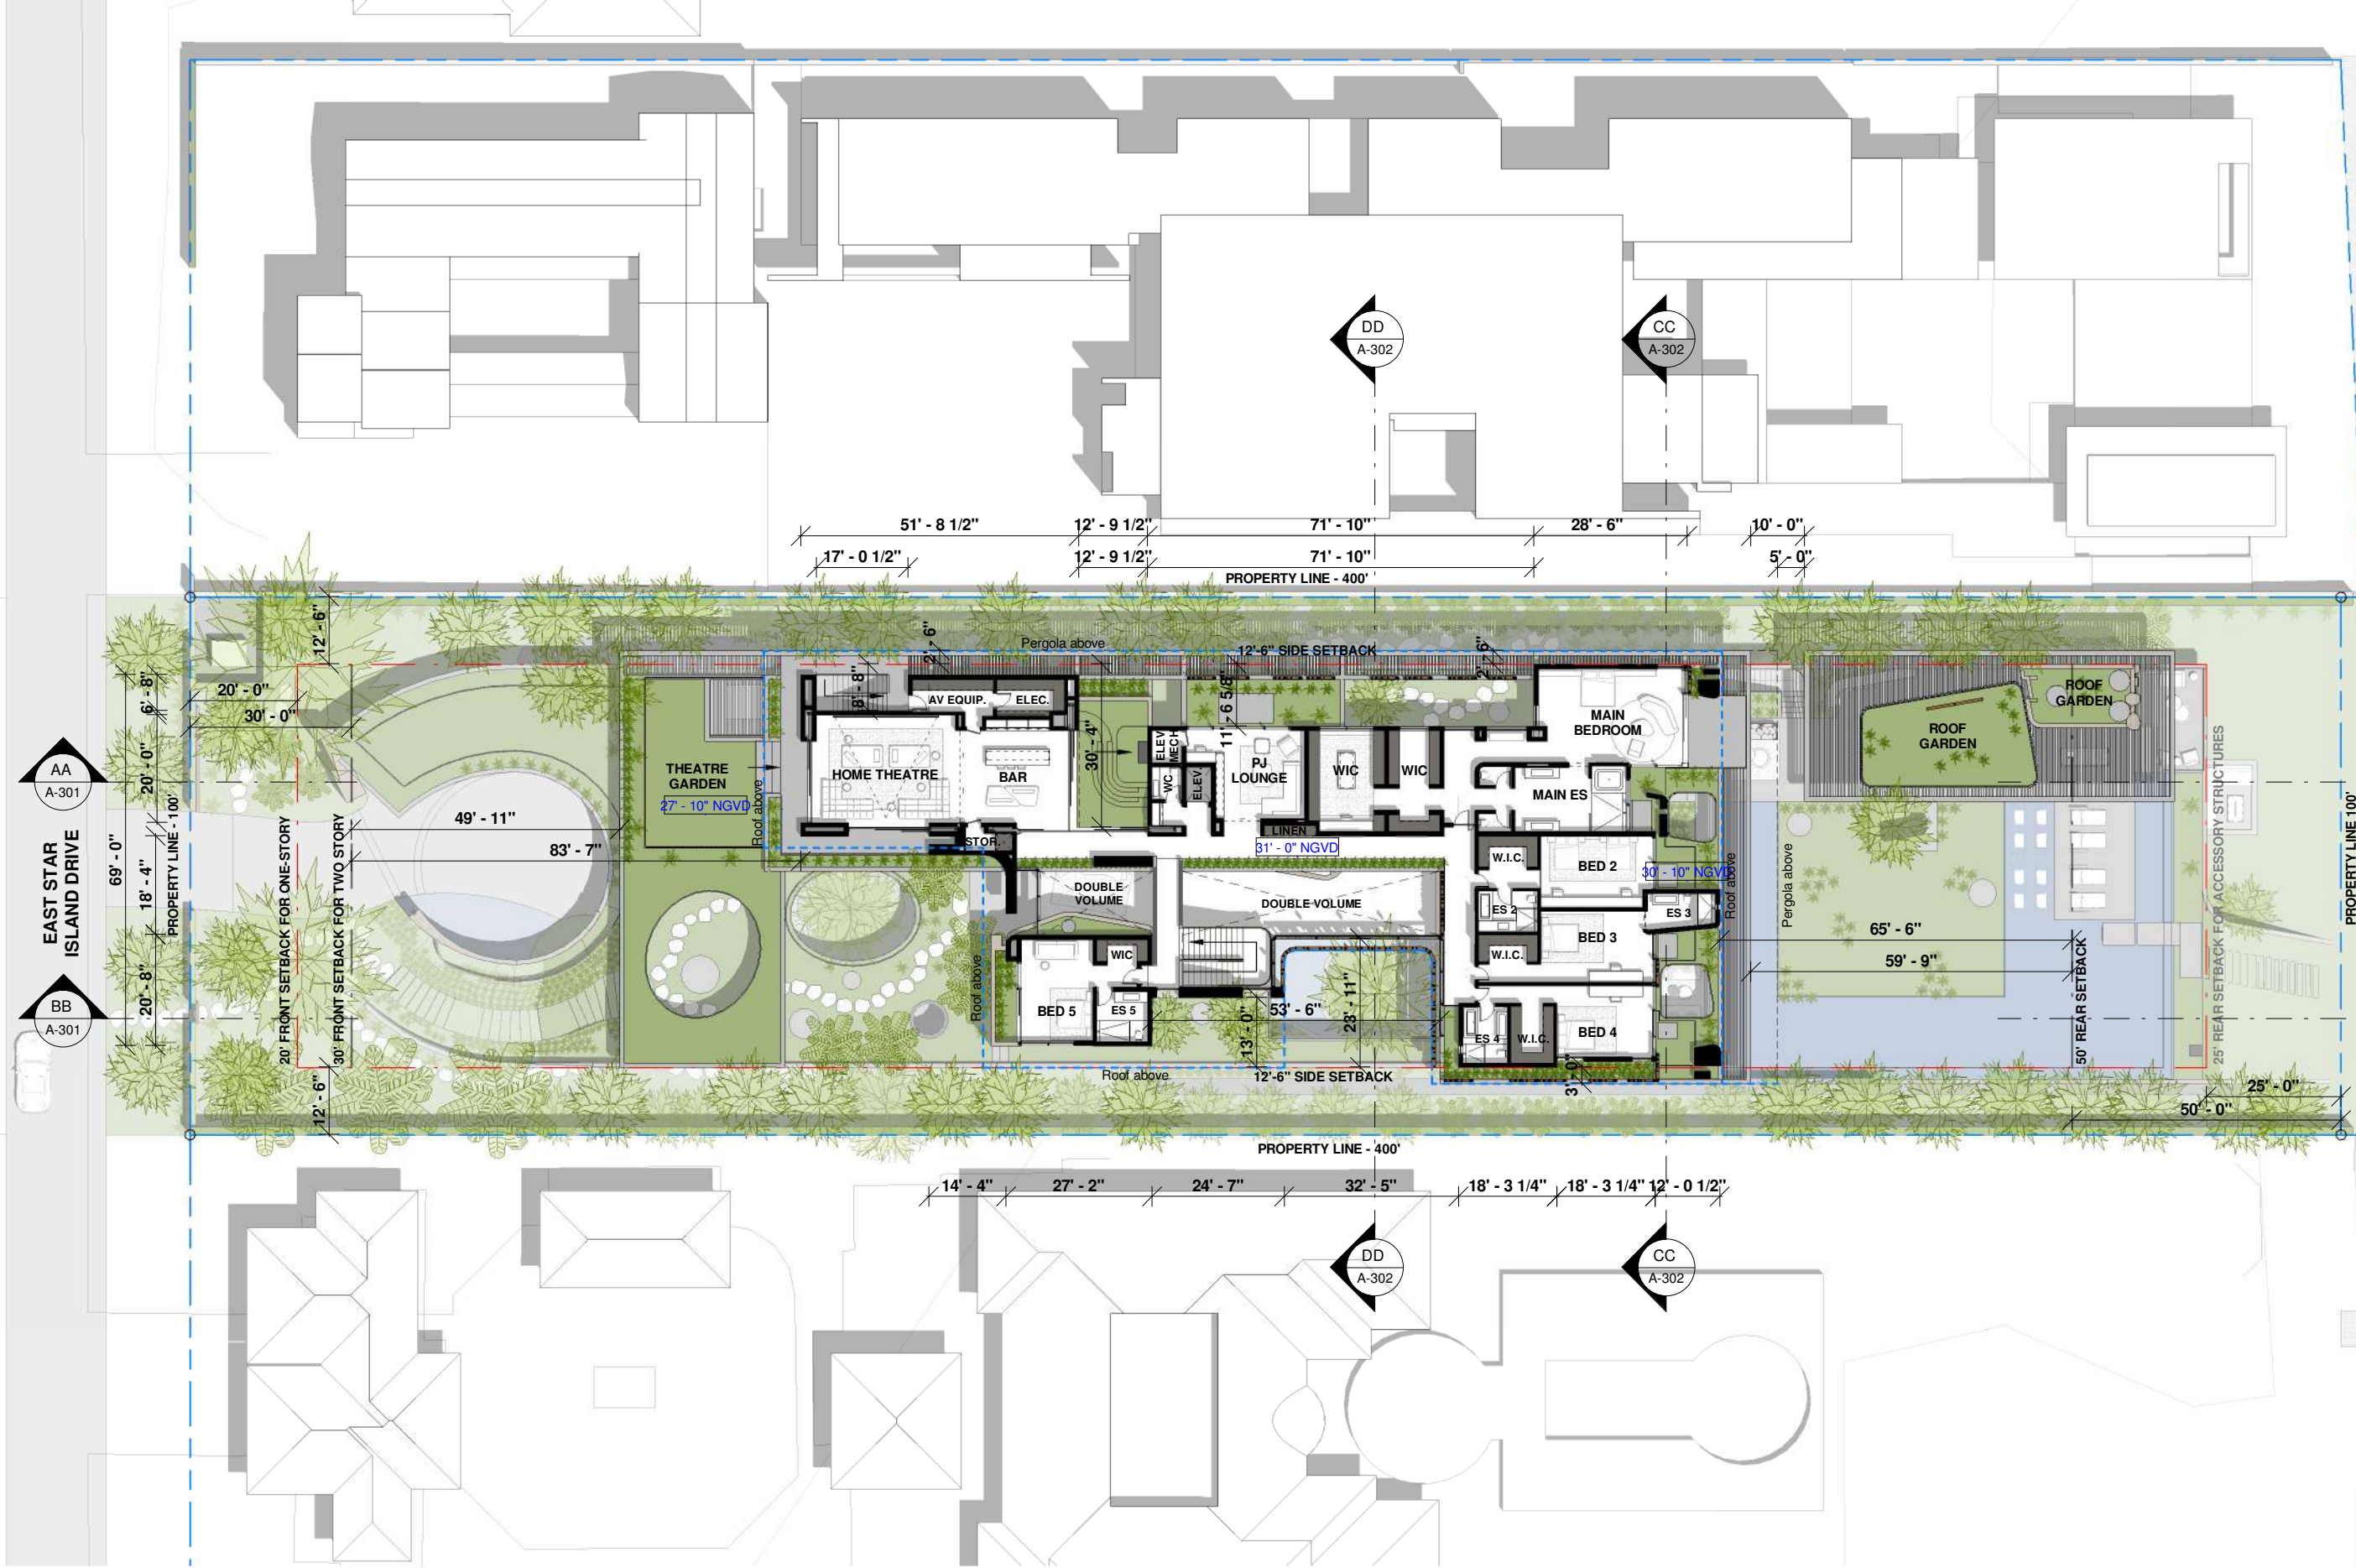

SECOND FLOOR PLAN - L2 03/08/2021

28 STAR ISLAND
DRB SUBMITTAL
<http://www.urbanrobotassociates.com/>
URBAN ROBOT © 2021




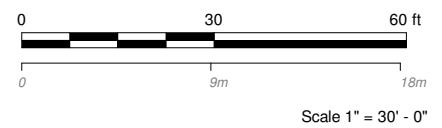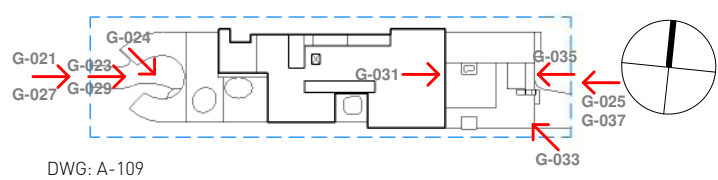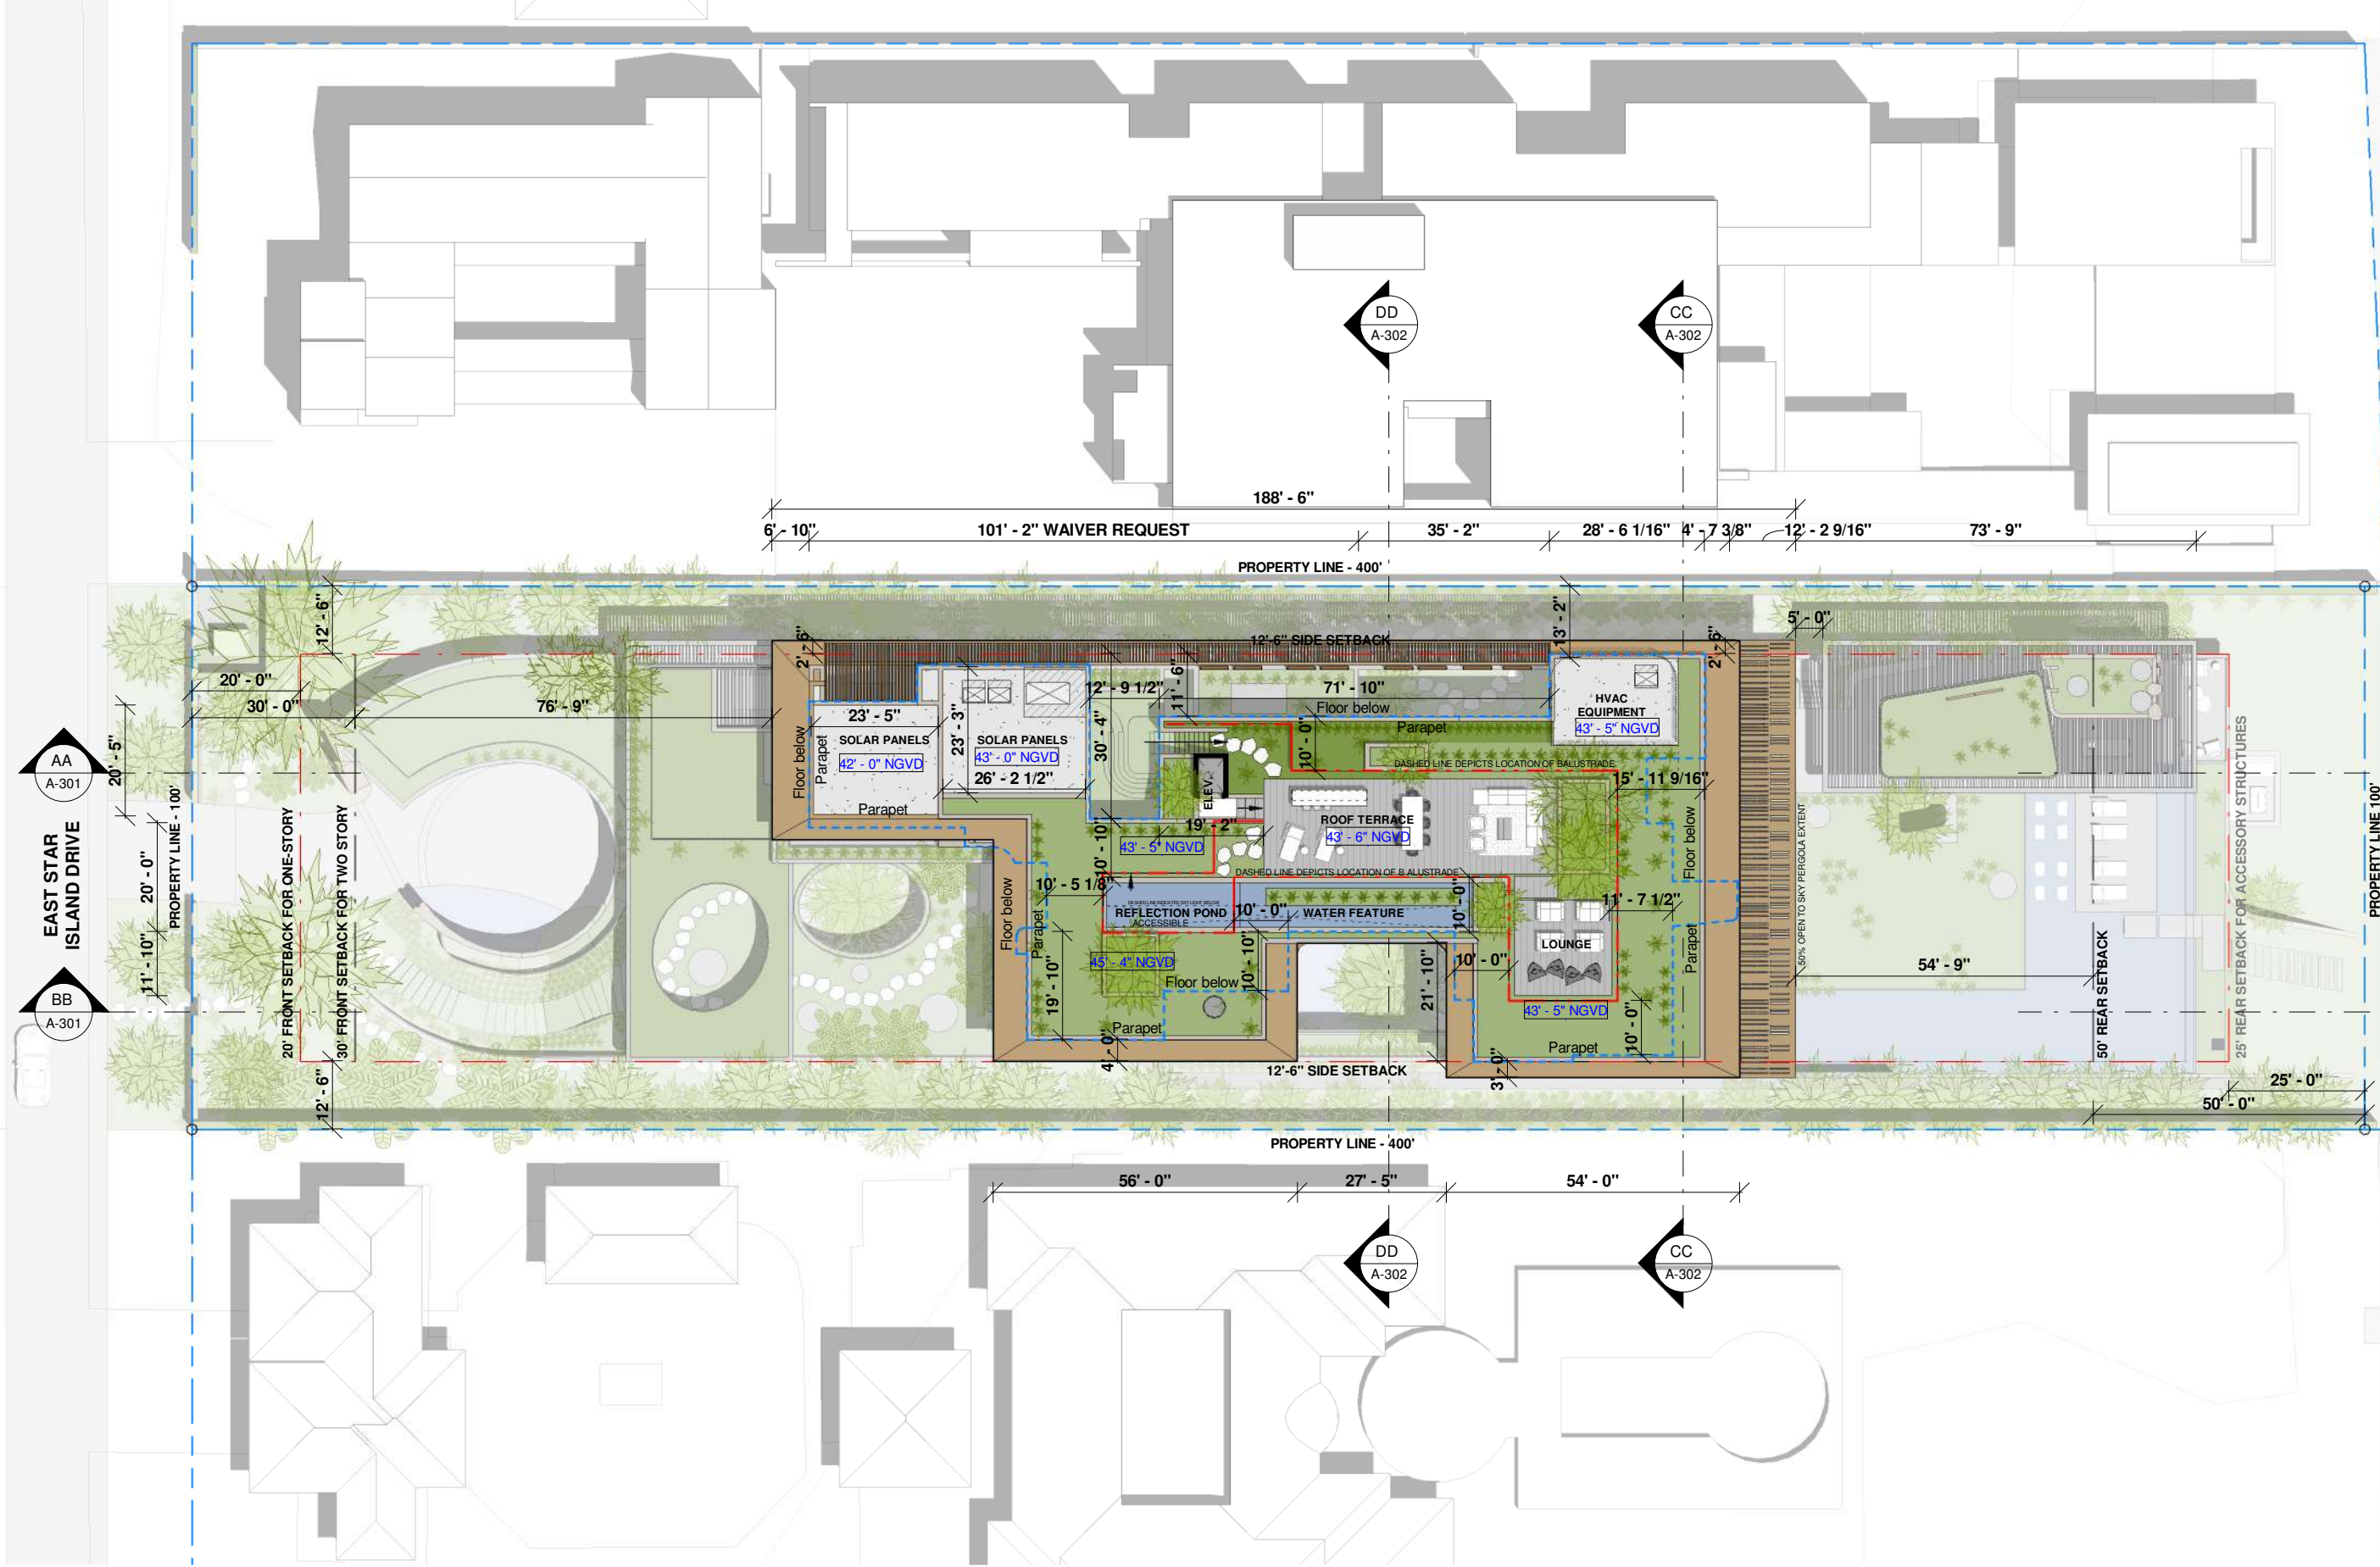


ROOF PLAN - R1 03/08/2021

28 STAR ISLAND
DRB SUBMITTAL
<http://www.urbanrobotassociates.com/>
URBAN ROBOT © 2021






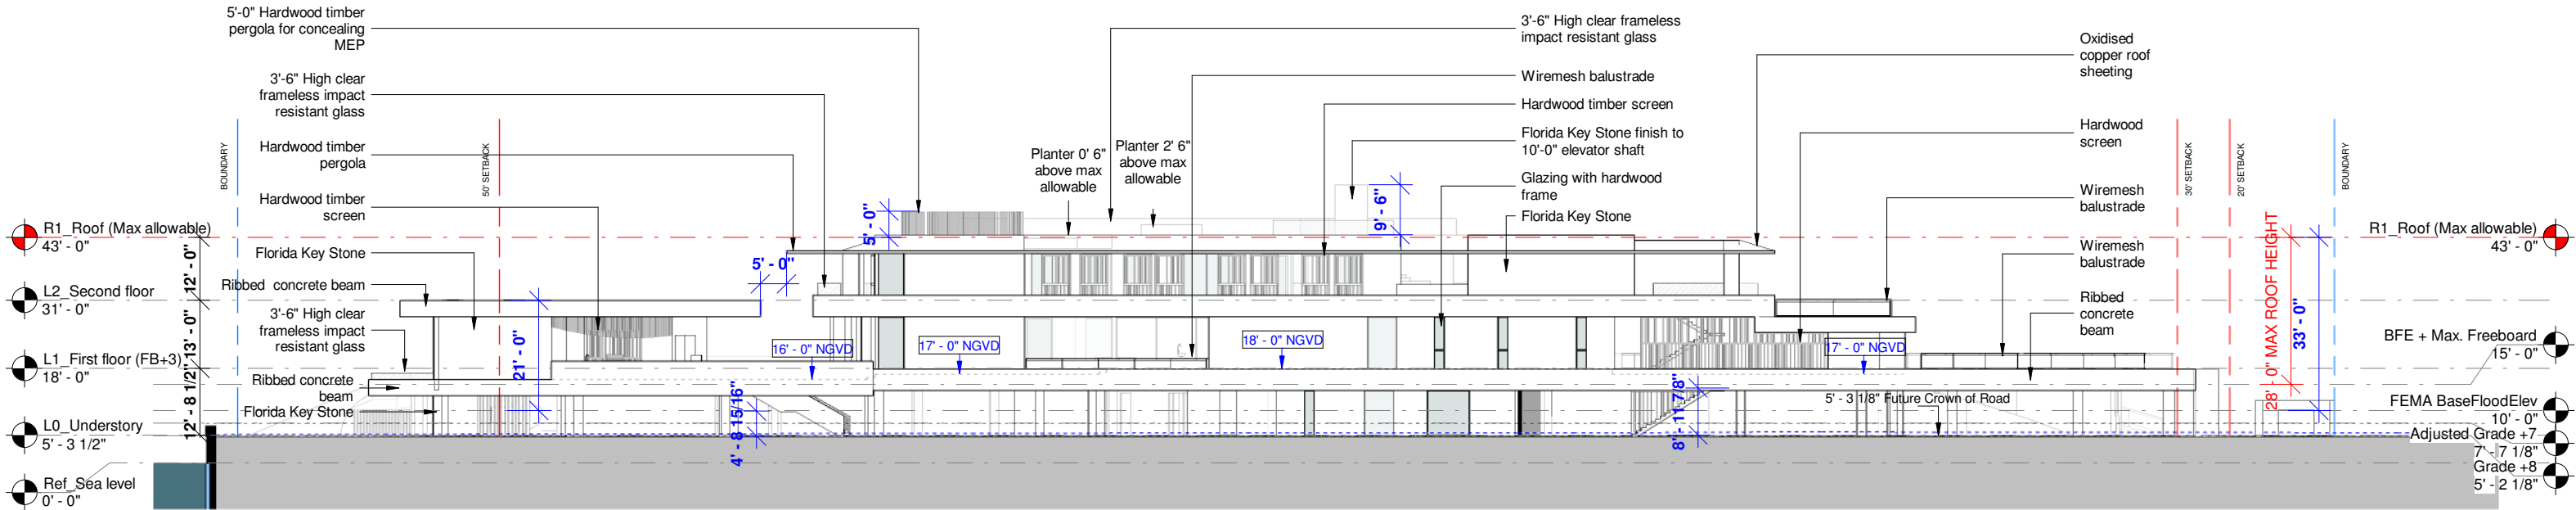


1 NORTH ELEVATION
1" = 30'-0"

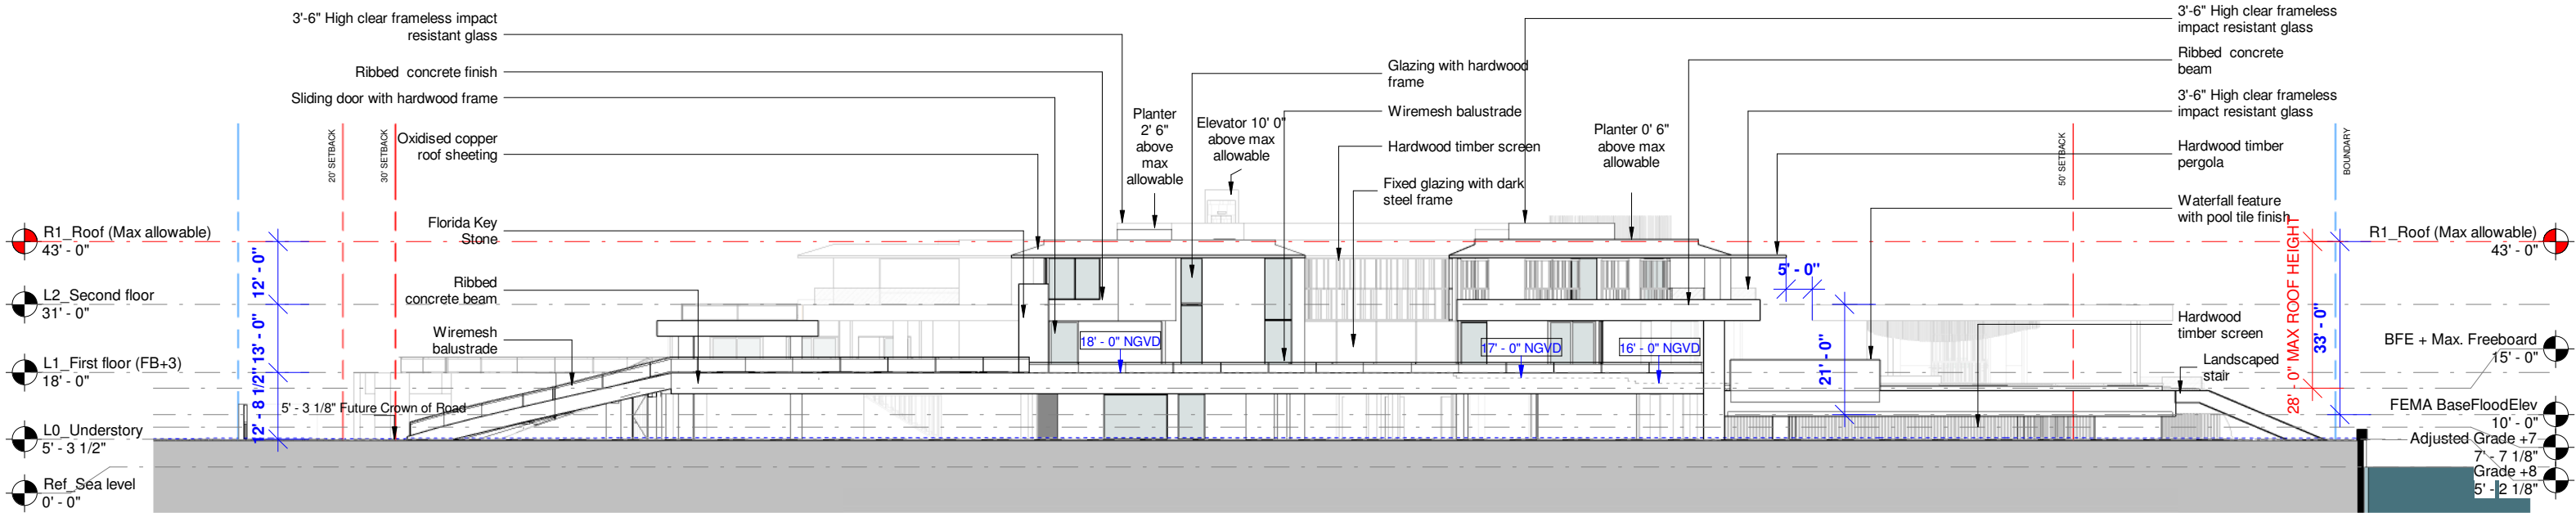


2 SOUTH ELEVATION
1" = 30'-0"

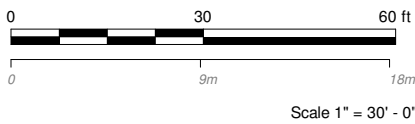 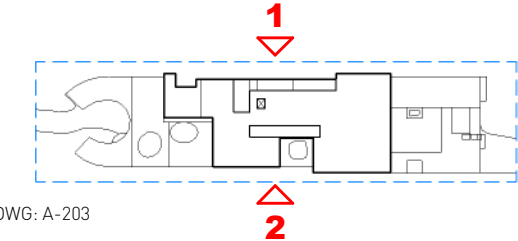


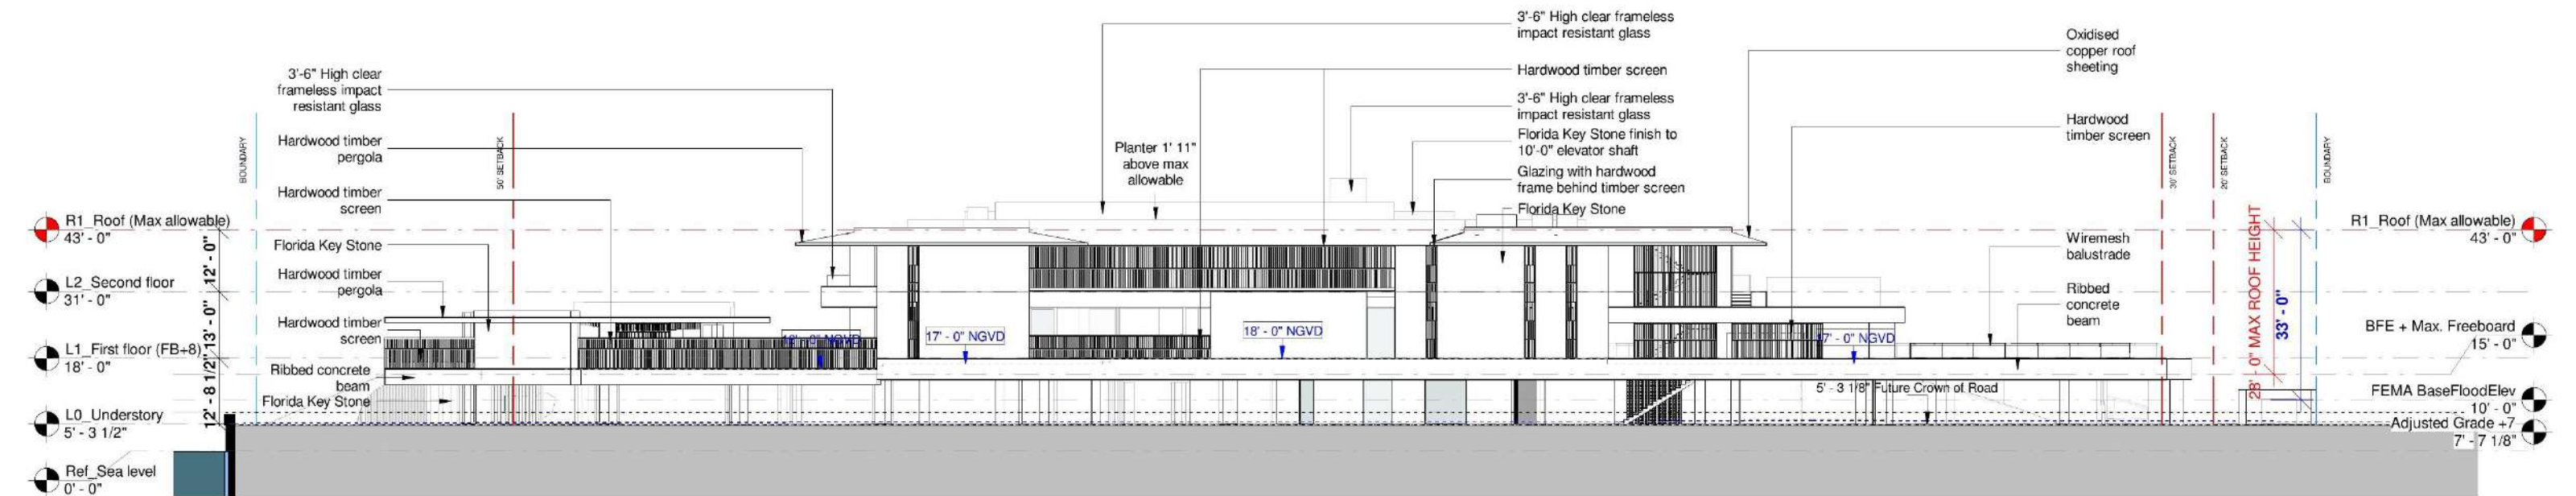

1 NORTH ELEVATION
1" = 30'-0"

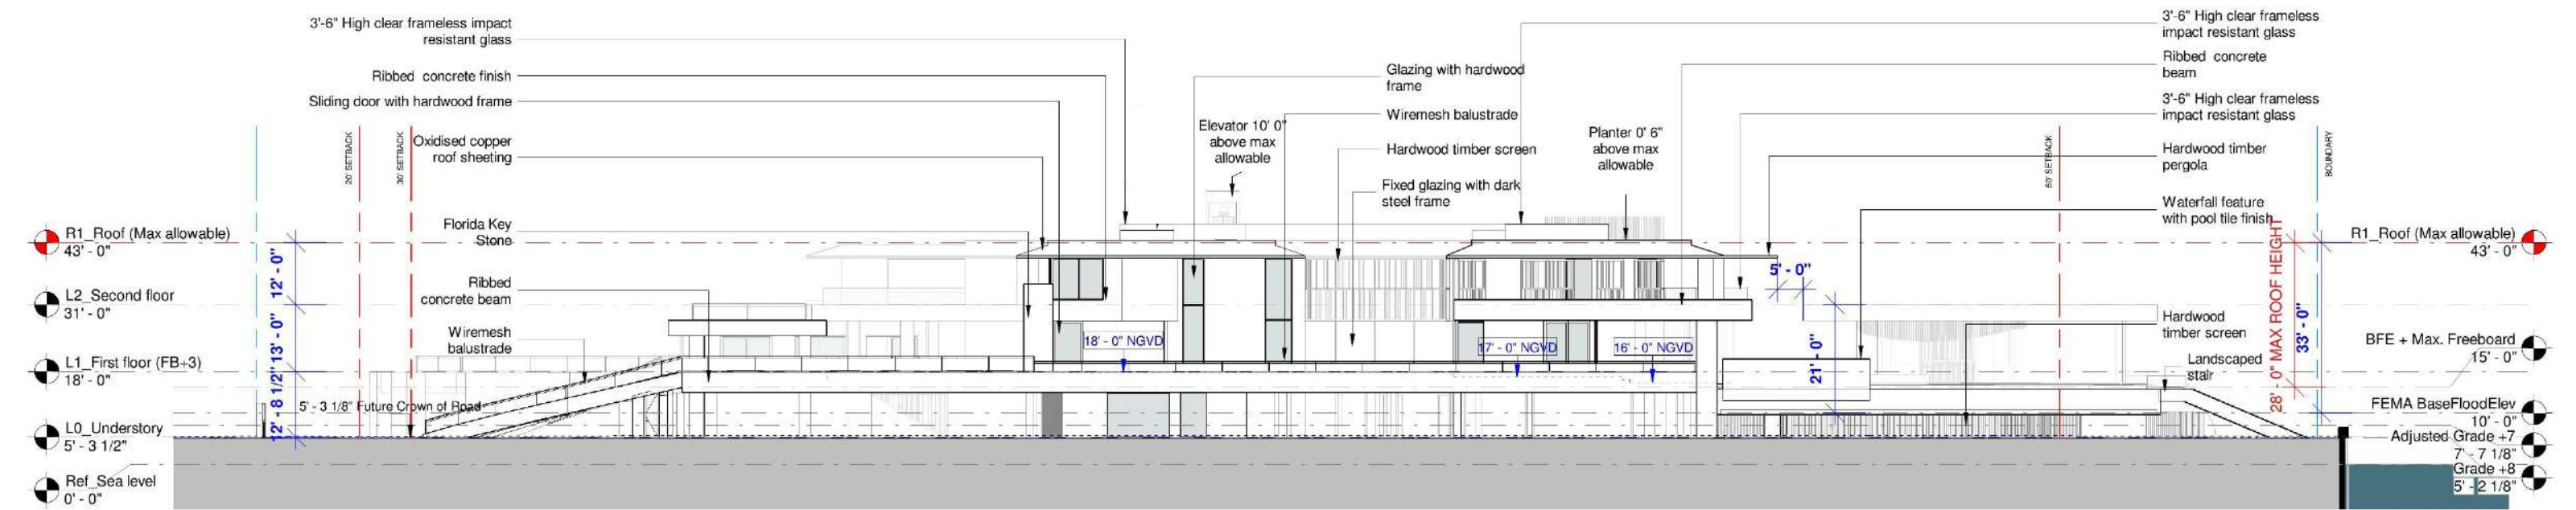


2 SOUTH ELEVATION
1" = 30'-0"

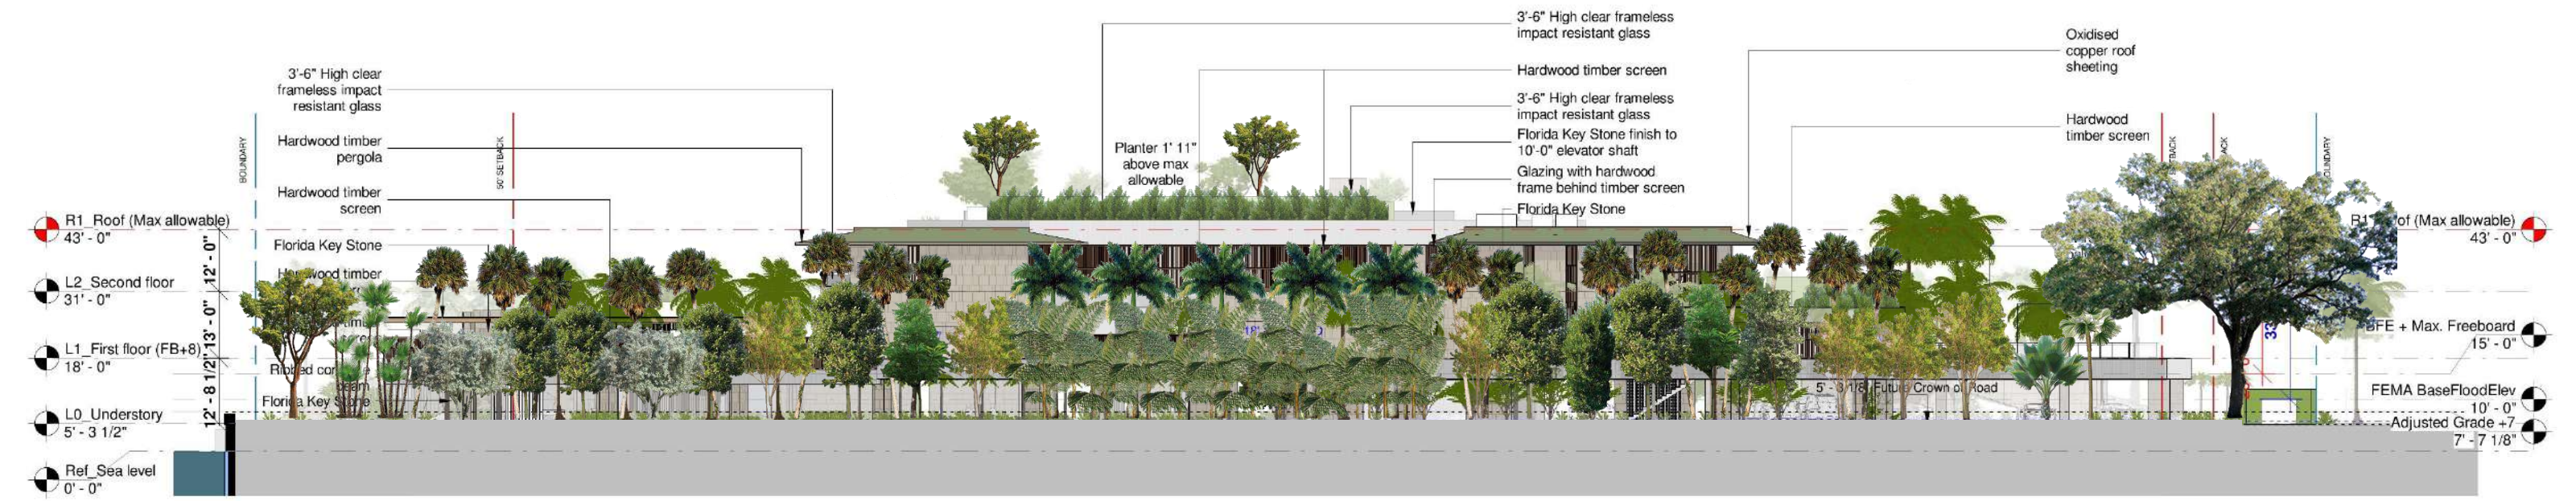




1 NORTH ELEVATION
1" = 30'-0"



2 SOUTH ELEVATION
1" = 30'-0"

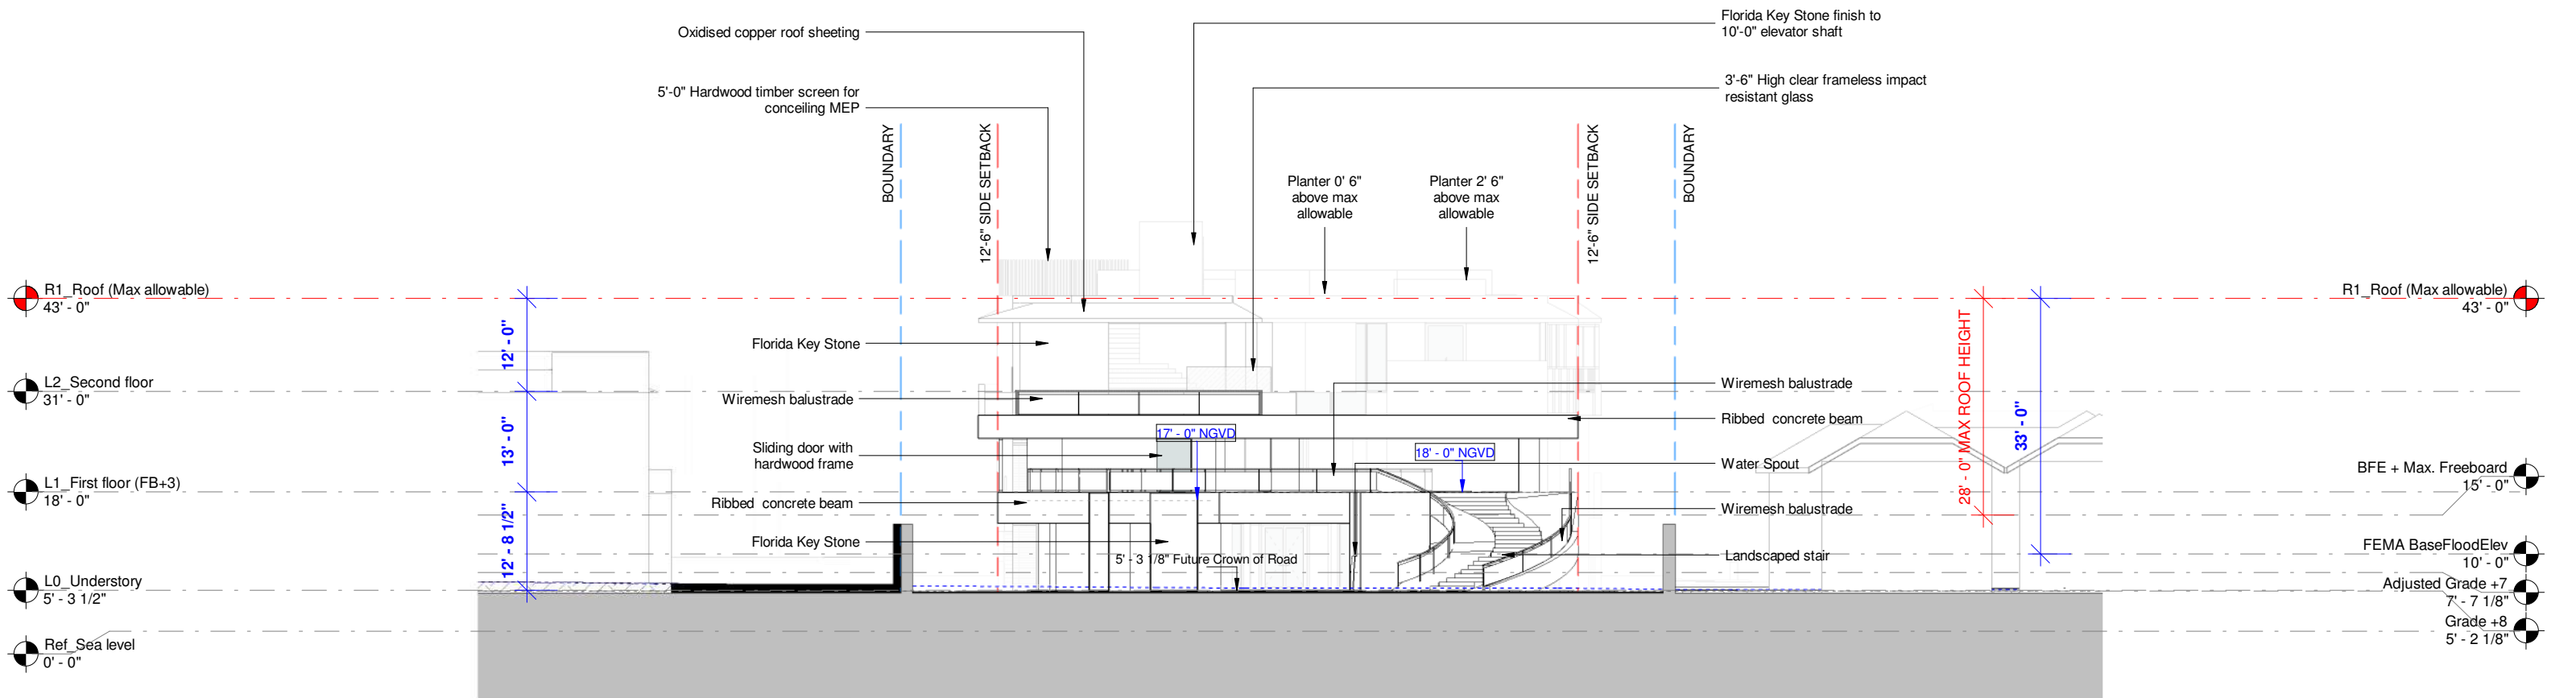

1 WEST ELEVATION
1" = 20'-0"

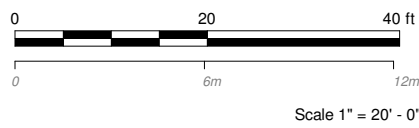 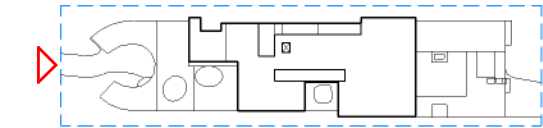

ELEVATION WEST - B&W




03/08/2021

28 STAR ISLAND
DRB SUBMITTAL
<http://www.urbanrobotassociates.com/>
URBAN ROBOT © 2021





1 WEST ELEVATION
1" = 20'-0"

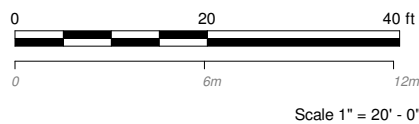 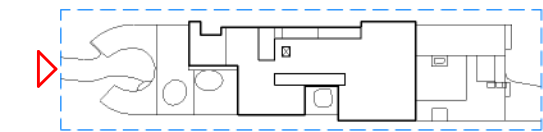


ELEVATION WEST


03/08/2021

28 STAR ISLAND
DRB SUBMITTAL
<http://www.urbanrobotassociates.com/>
URBAN ROBOT © 2021



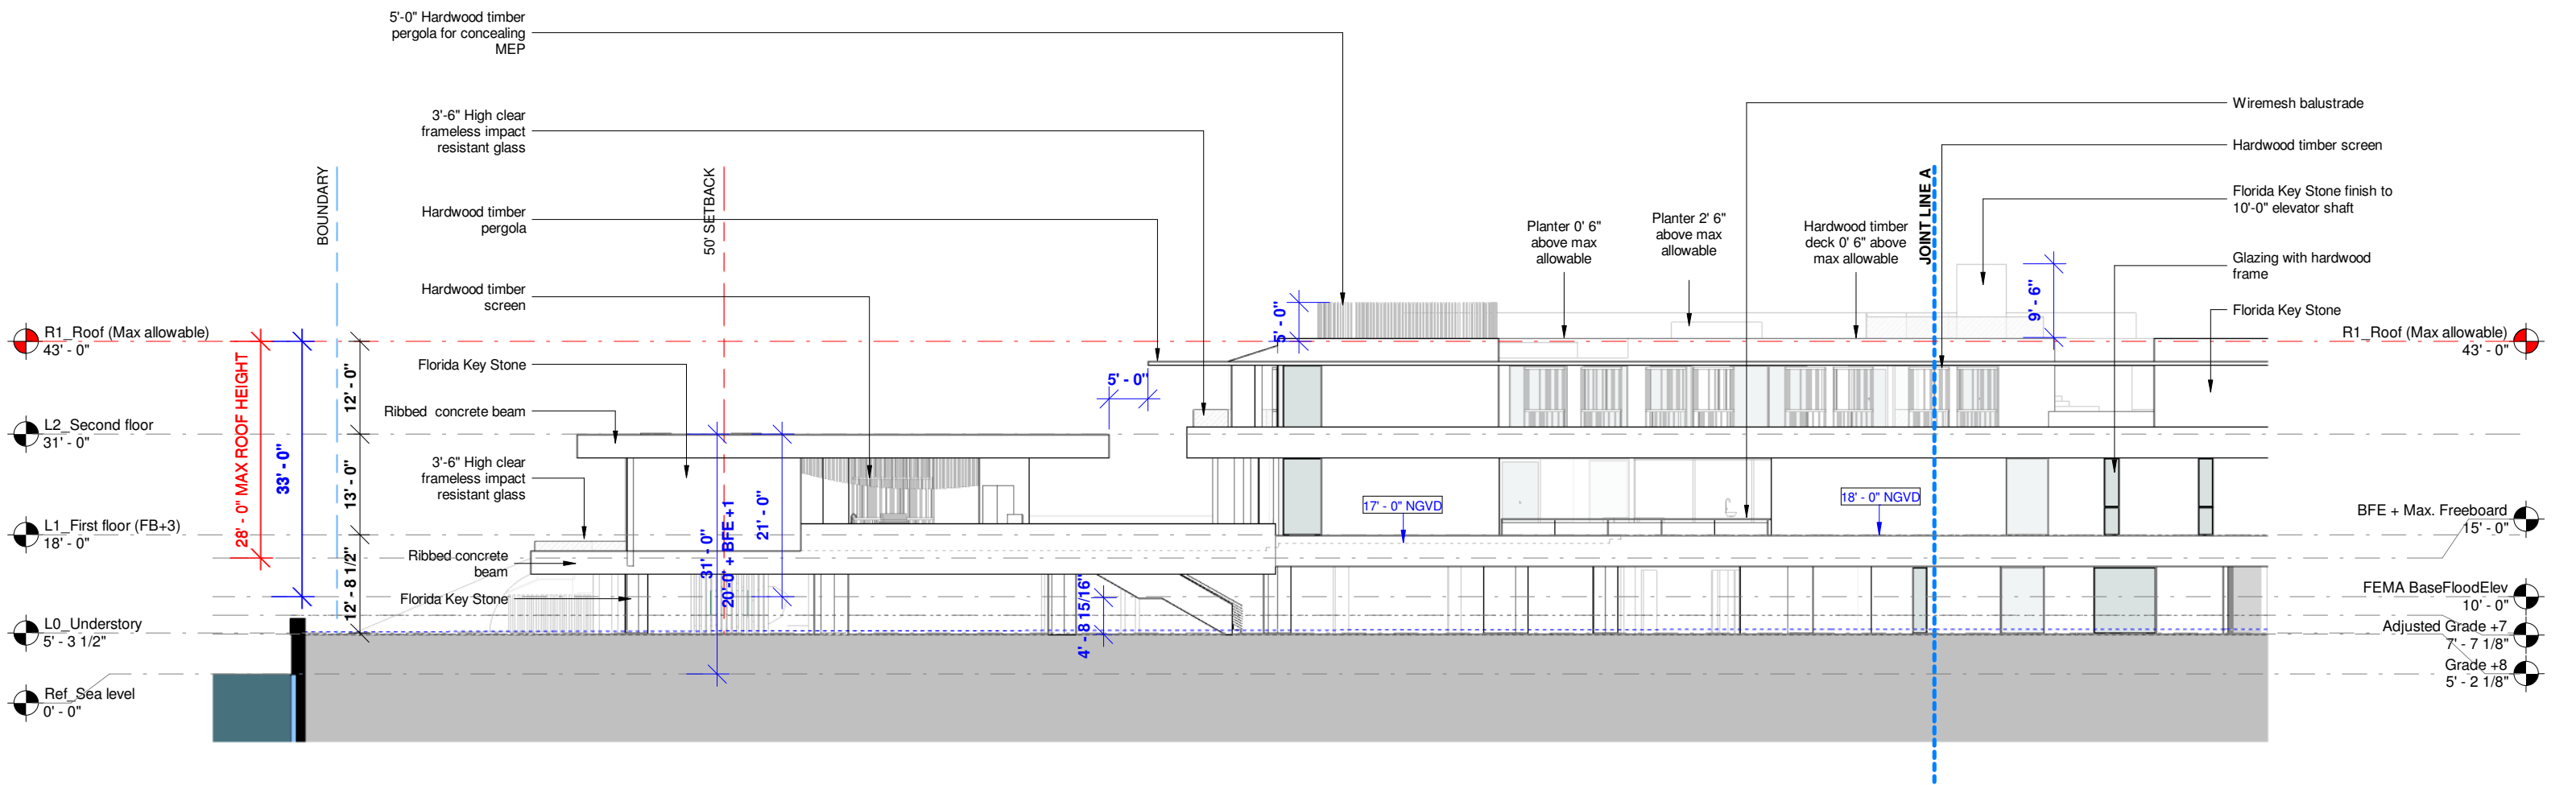

1 NORTH ELEVATION
1" = 20'-0"

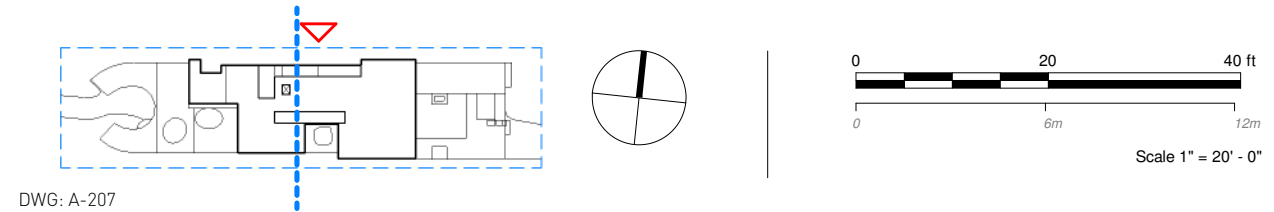


ELEVATION NORTH A - B&W


03/08/2021

28 STAR ISLAND
DRB SUBMITTAL
<http://www.urbanrobotassociates.com/>
URBAN ROBOT © 2021

SAOTA

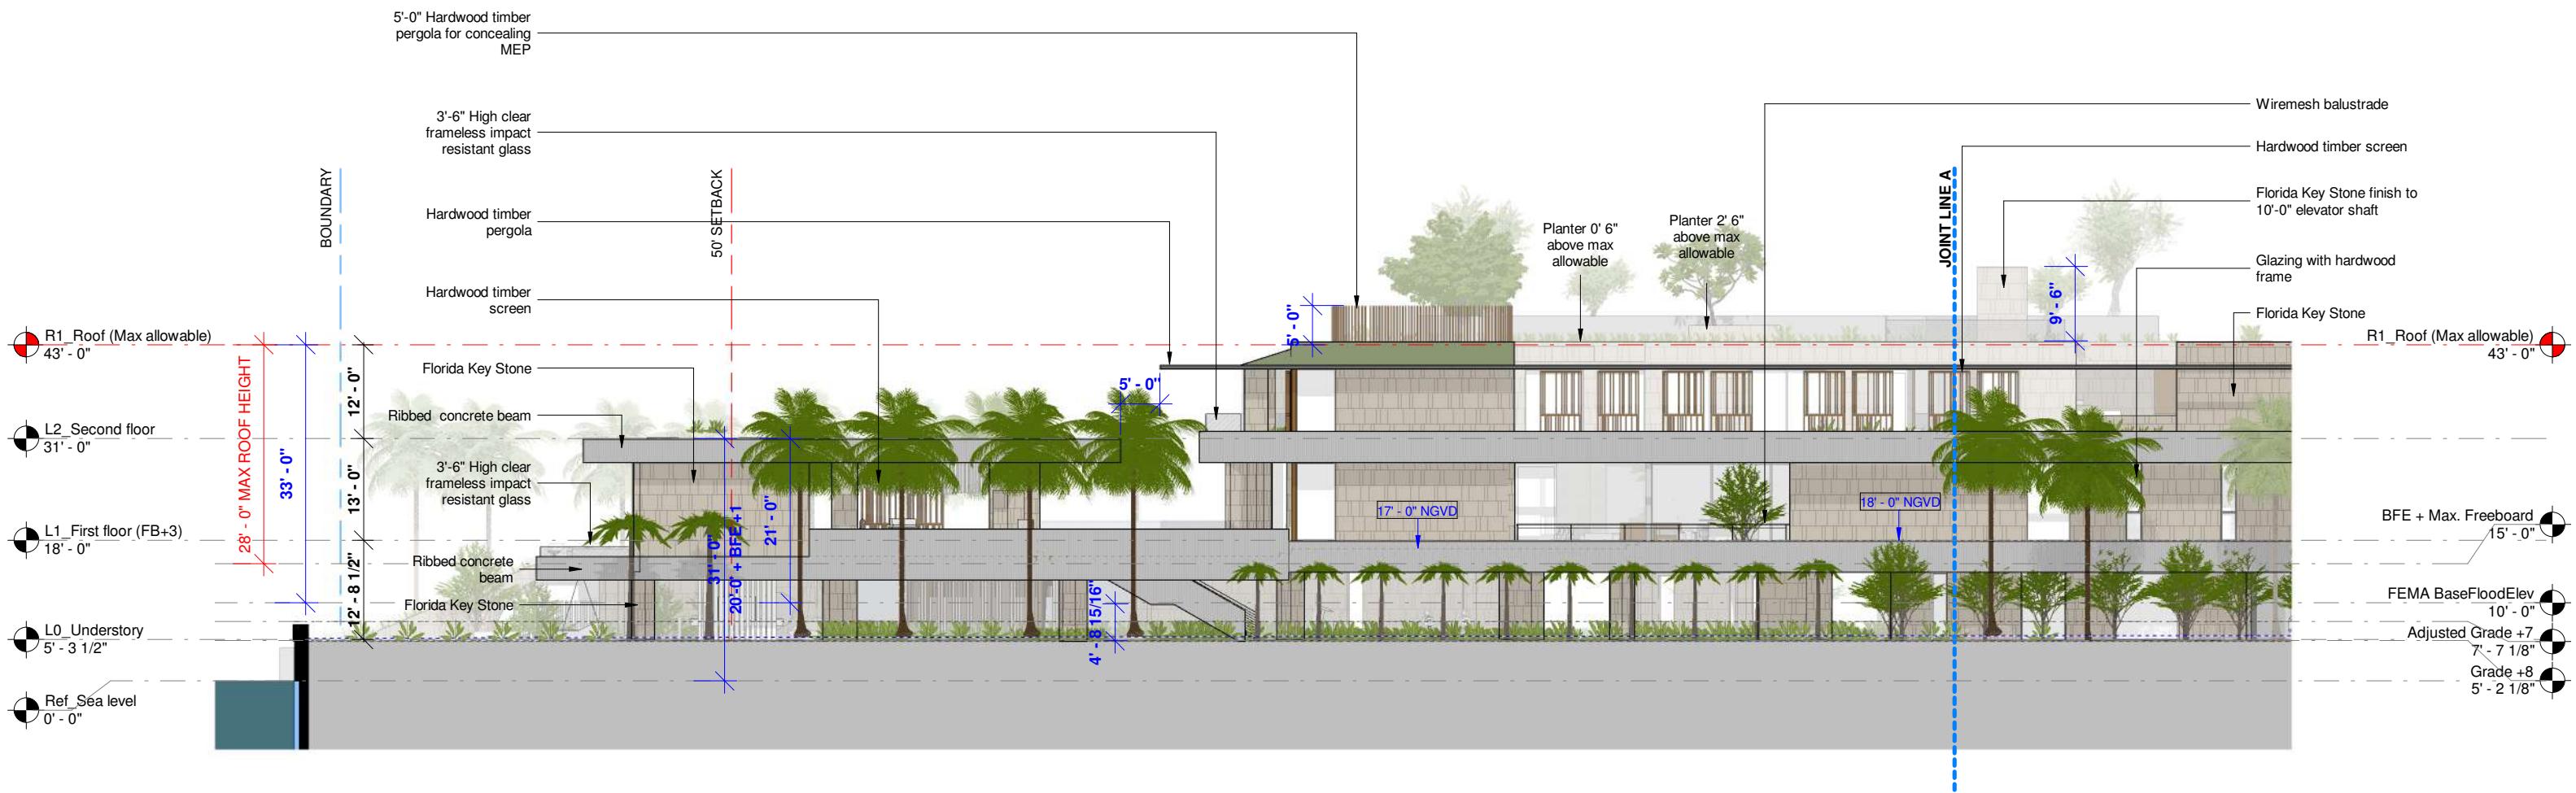

1 NORTH ELEVATION
1" = 20'-0"

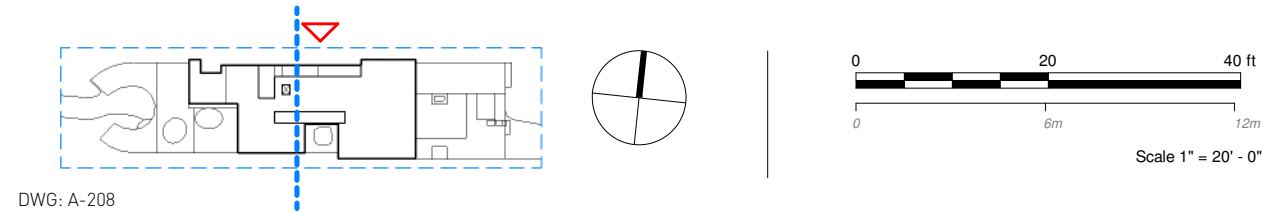


ELEVATION NORTH A

03/08/2021

28 STAR ISLAND
DRB SUBMITTAL
<http://www.urbanrobotassociates.com/>
URBAN ROBOT © 2021


SAOTA

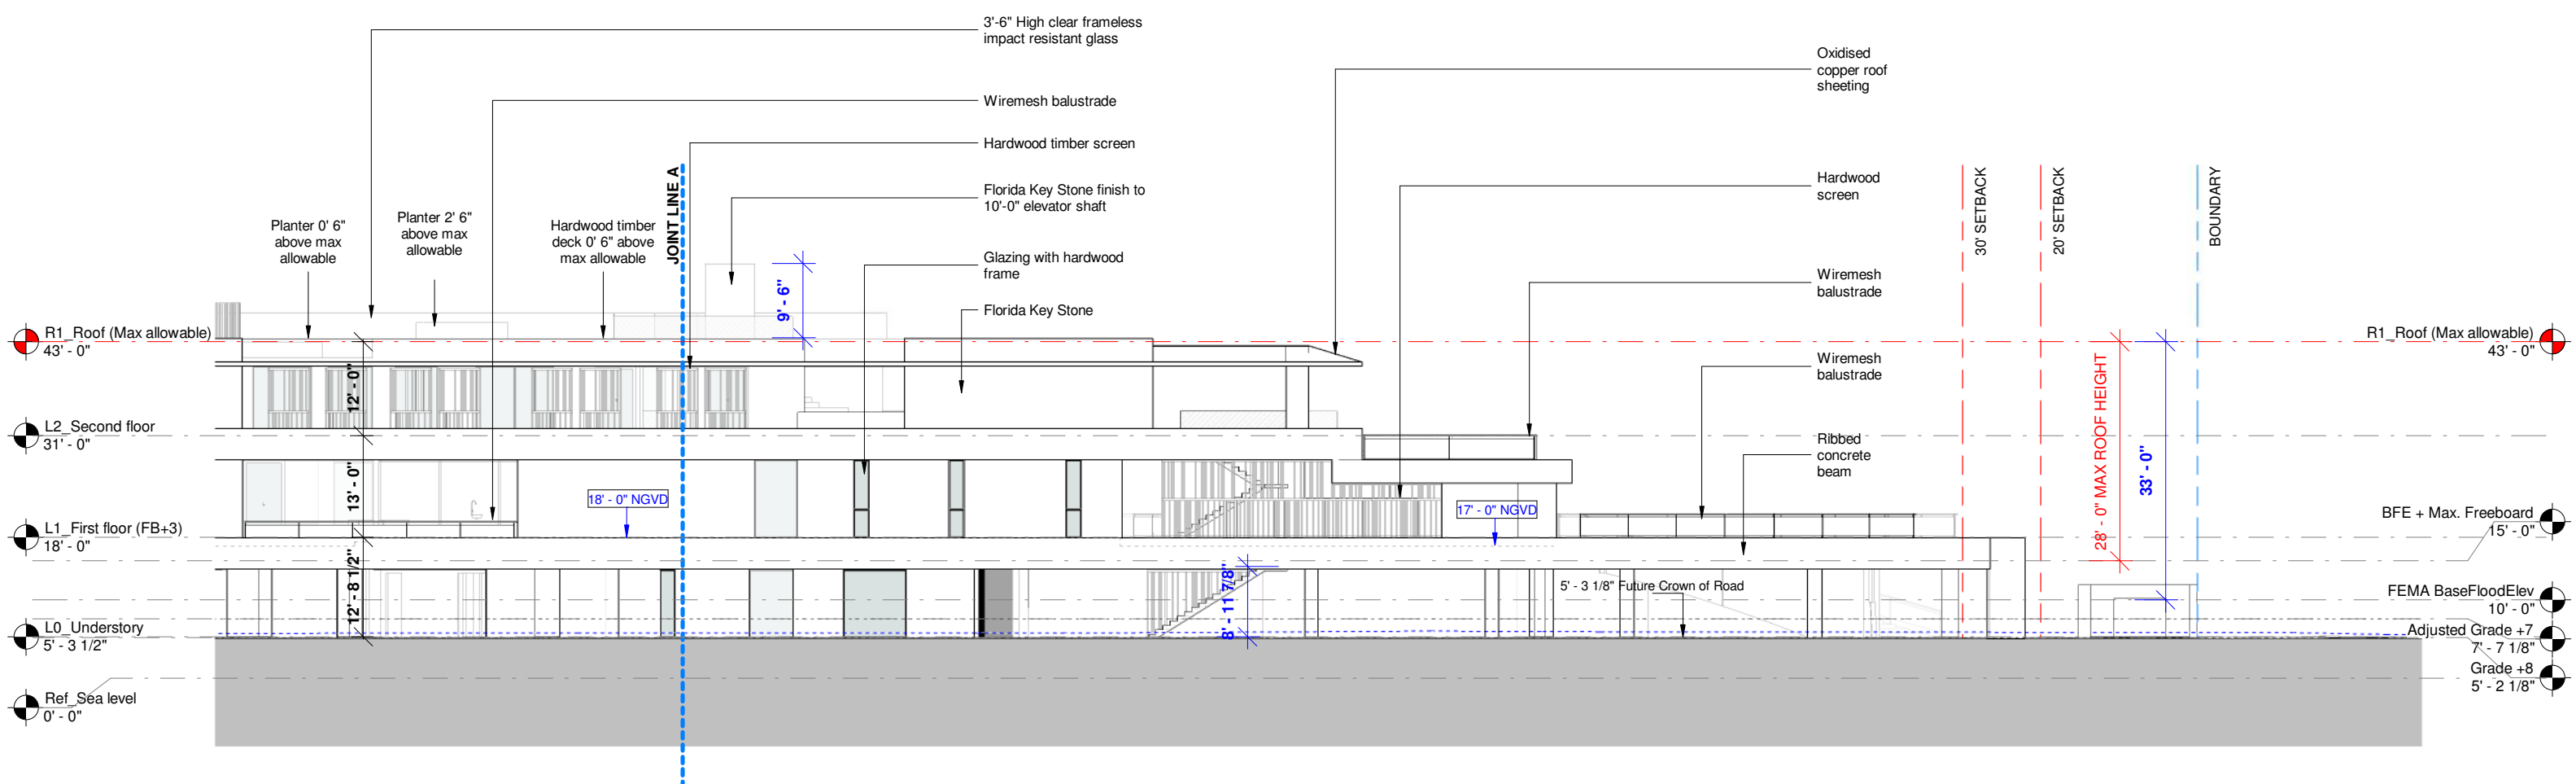

1 NORTH ELEVATION
1" = 20'-0"



1 NORTH ELEVATION
1" = 20'-0"

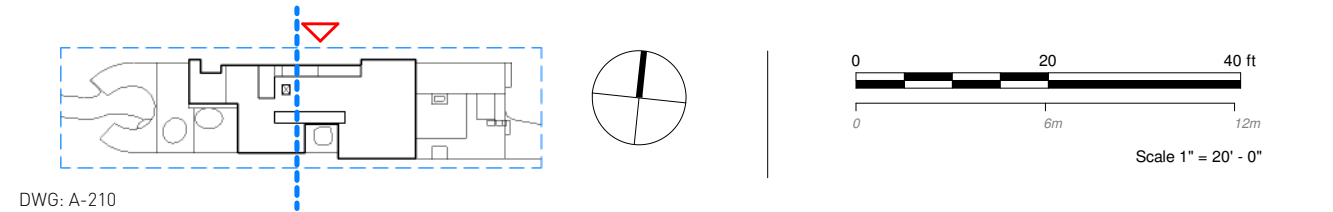


ELEVATION NORTH B




03/08/2021

28 STAR ISLAND
DRB SUBMITTAL
<http://www.urbanrobotassociates.com/>
URBAN ROBOT © 2021

SAOTA

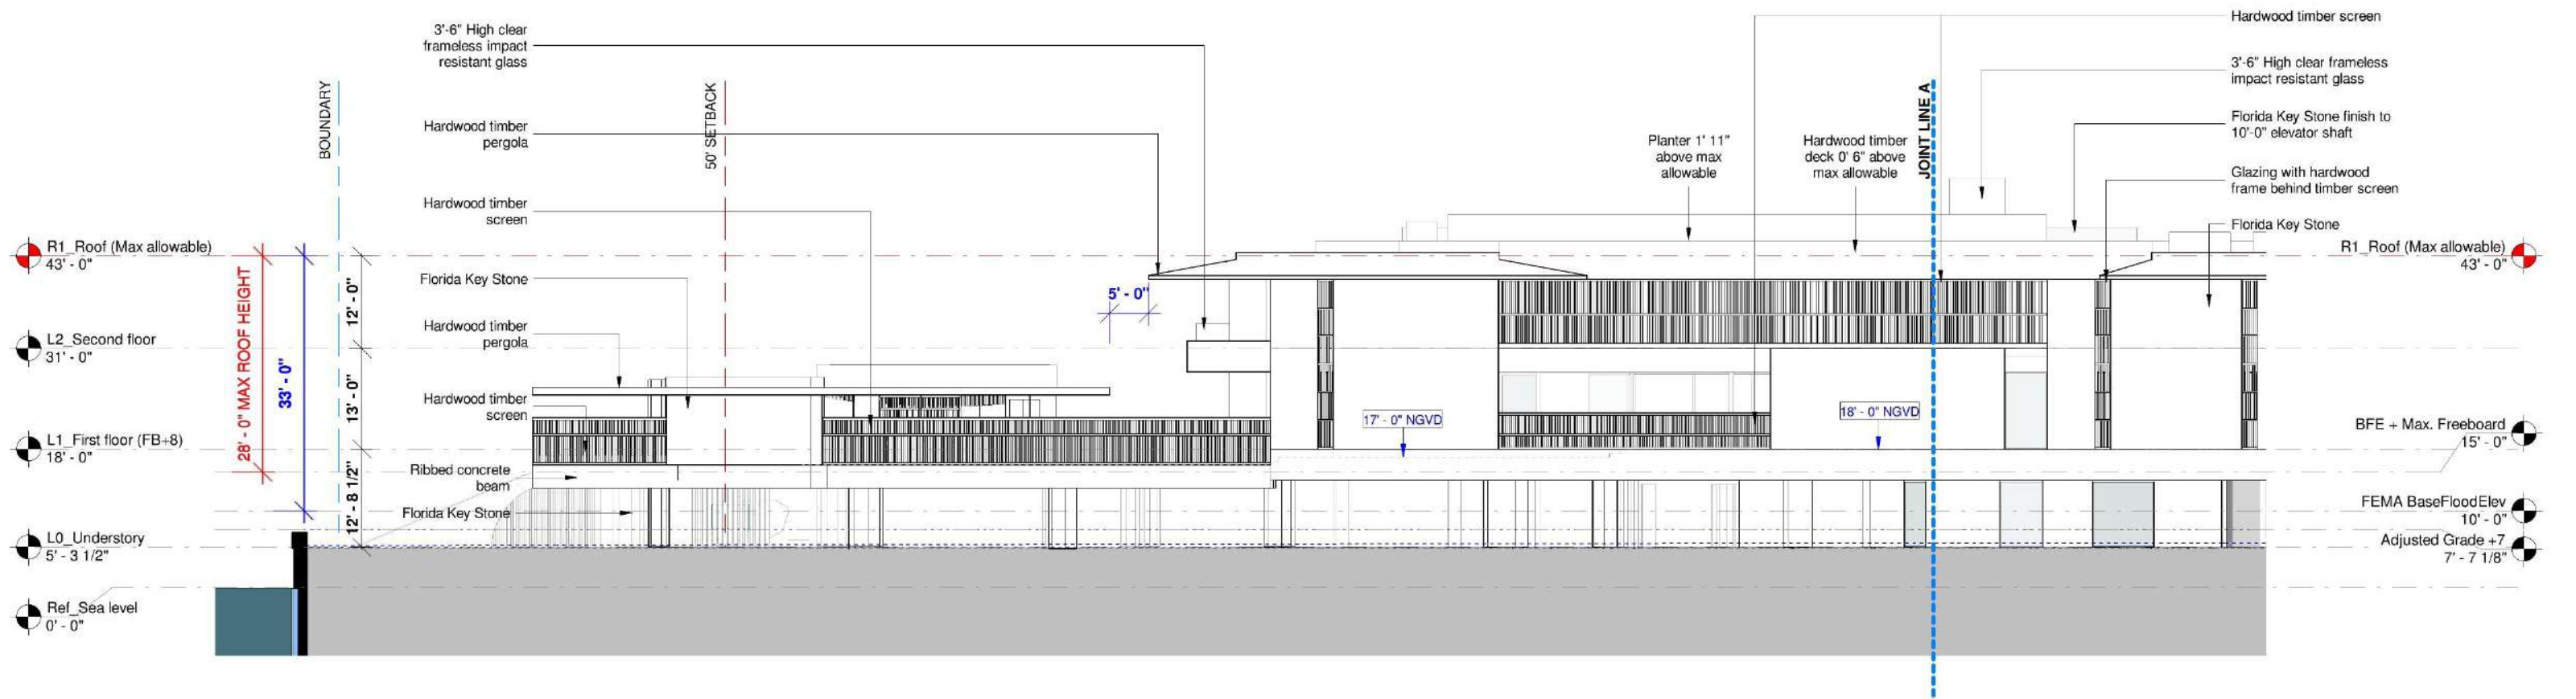

1 NORTH ELEVATION
1" = 20'-0"

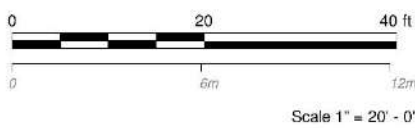 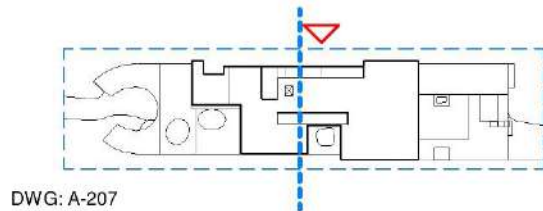

REVISED 4/29/21

ELEVATION NORTH A - B&W

03/08/2021




28 STAR ISLAND
DRB SUBMITTAL

<http://www.urbanrobotassociates.com/>
URBAN ROBOT © 2021

SAOTA III



1 NORTH ELEVATION
1" = 20'-0"

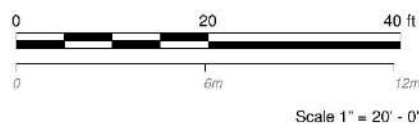 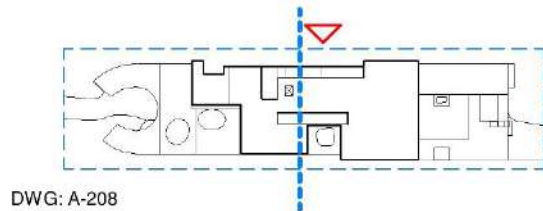


REVISED 4/29/21

ELEVATION NORTH A



03/08/2021

28 STAR ISLAND
DRB SUBMITTAL
<http://www.urbanrobotassociates.com/>
URBAN ROBOT © 2021

SAOTA III

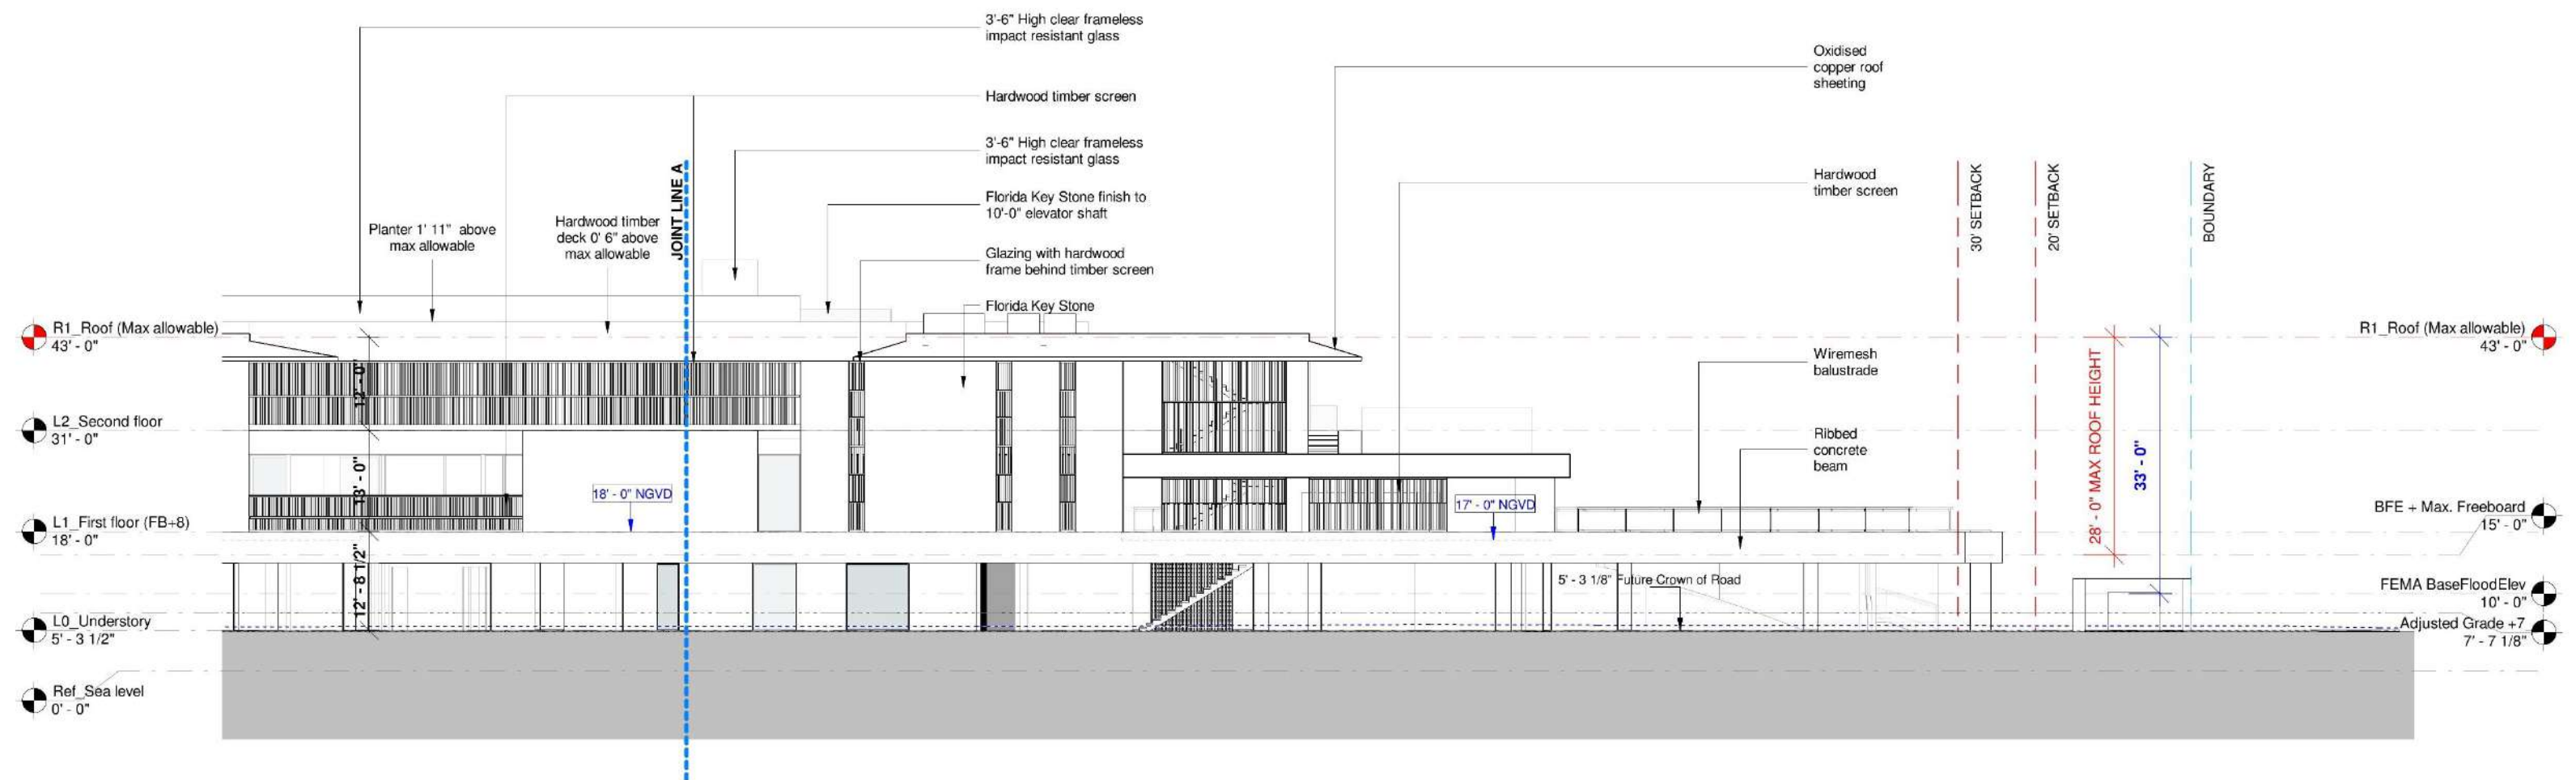

1 NORTH ELEVATION
1" = 20'-0"

 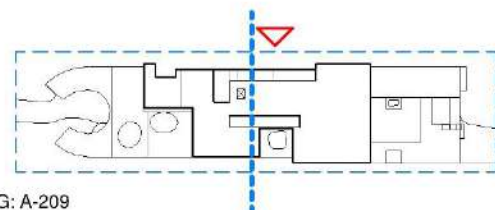

REVISÉ 4/29/21

ELEVATION NORTH B - B&W

03/08/2021


28 STAR ISLAND
DRB SUBMITTAL

<http://www.urbanrobotassociates.com/>
URBAN ROBOT © 2021

SAOTA | III



1 NORTH ELEVATION
1" = 20'-0"

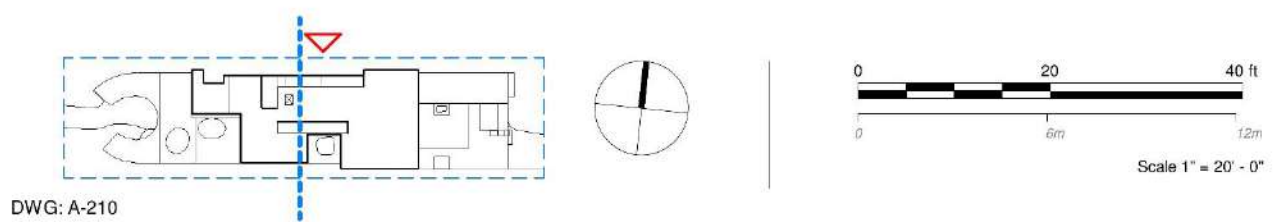

DWG: A-210


REVISED 4/29/21

ELEVATION NORTH B


03/08/2021

28 STAR ISLAND
DRB SUBMITTAL
<http://www.urbanrobotassociates.com/>
URBAN ROBOT © 2021


SAOTA | URBAN ROBOT

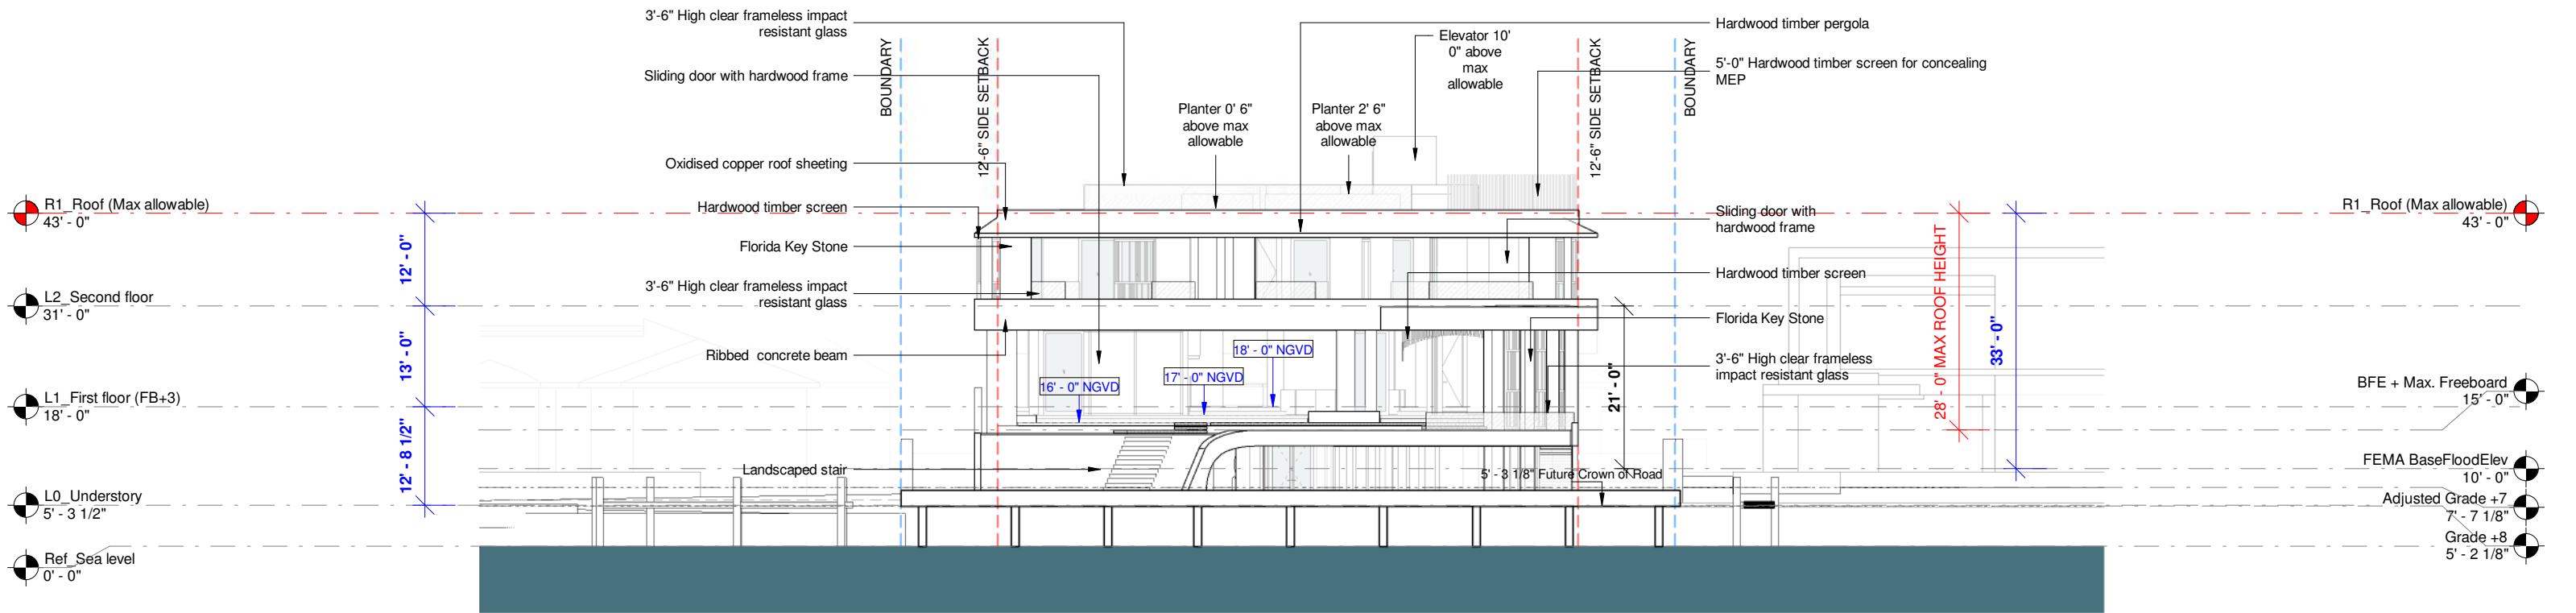

1 EAST ELEVATION
1" = 20'-0"

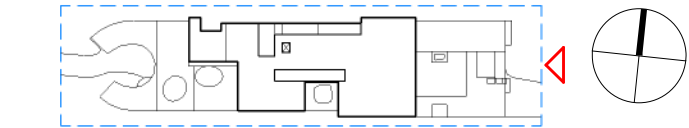

DWG: A-211

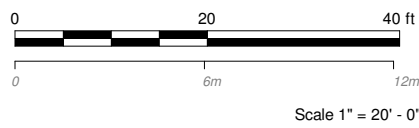


ELEVATION EAST - B&W


03/08/2021

28 STAR ISLAND
DRB SUBMITTAL
<http://www.urbanrobotassociates.com/>
URBAN ROBOT © 2021




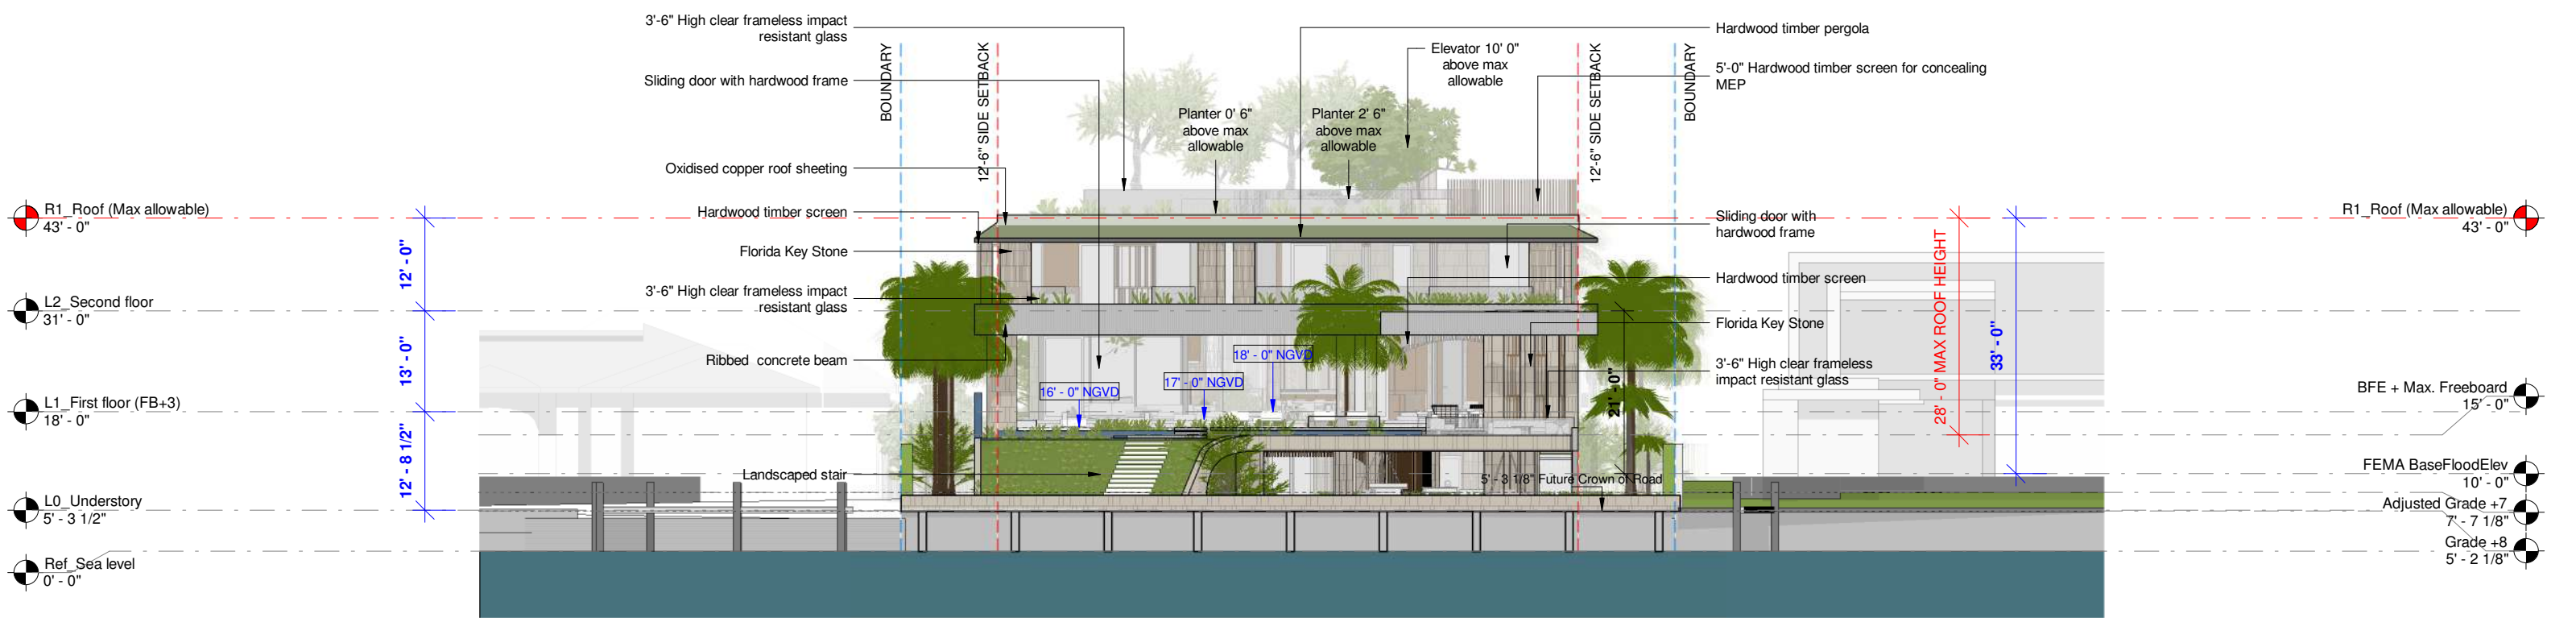

1 EAST ELEVATION
1" = 20'-0"

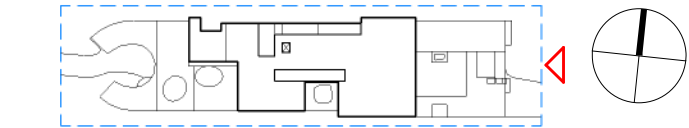

DWG: A-212

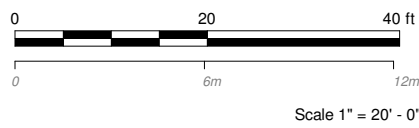


ELEVATION EAST




03/08/2021

28 STAR ISLAND
DRB SUBMITTAL
<http://www.urbanrobotassociates.com/>
URBAN ROBOT © 2021



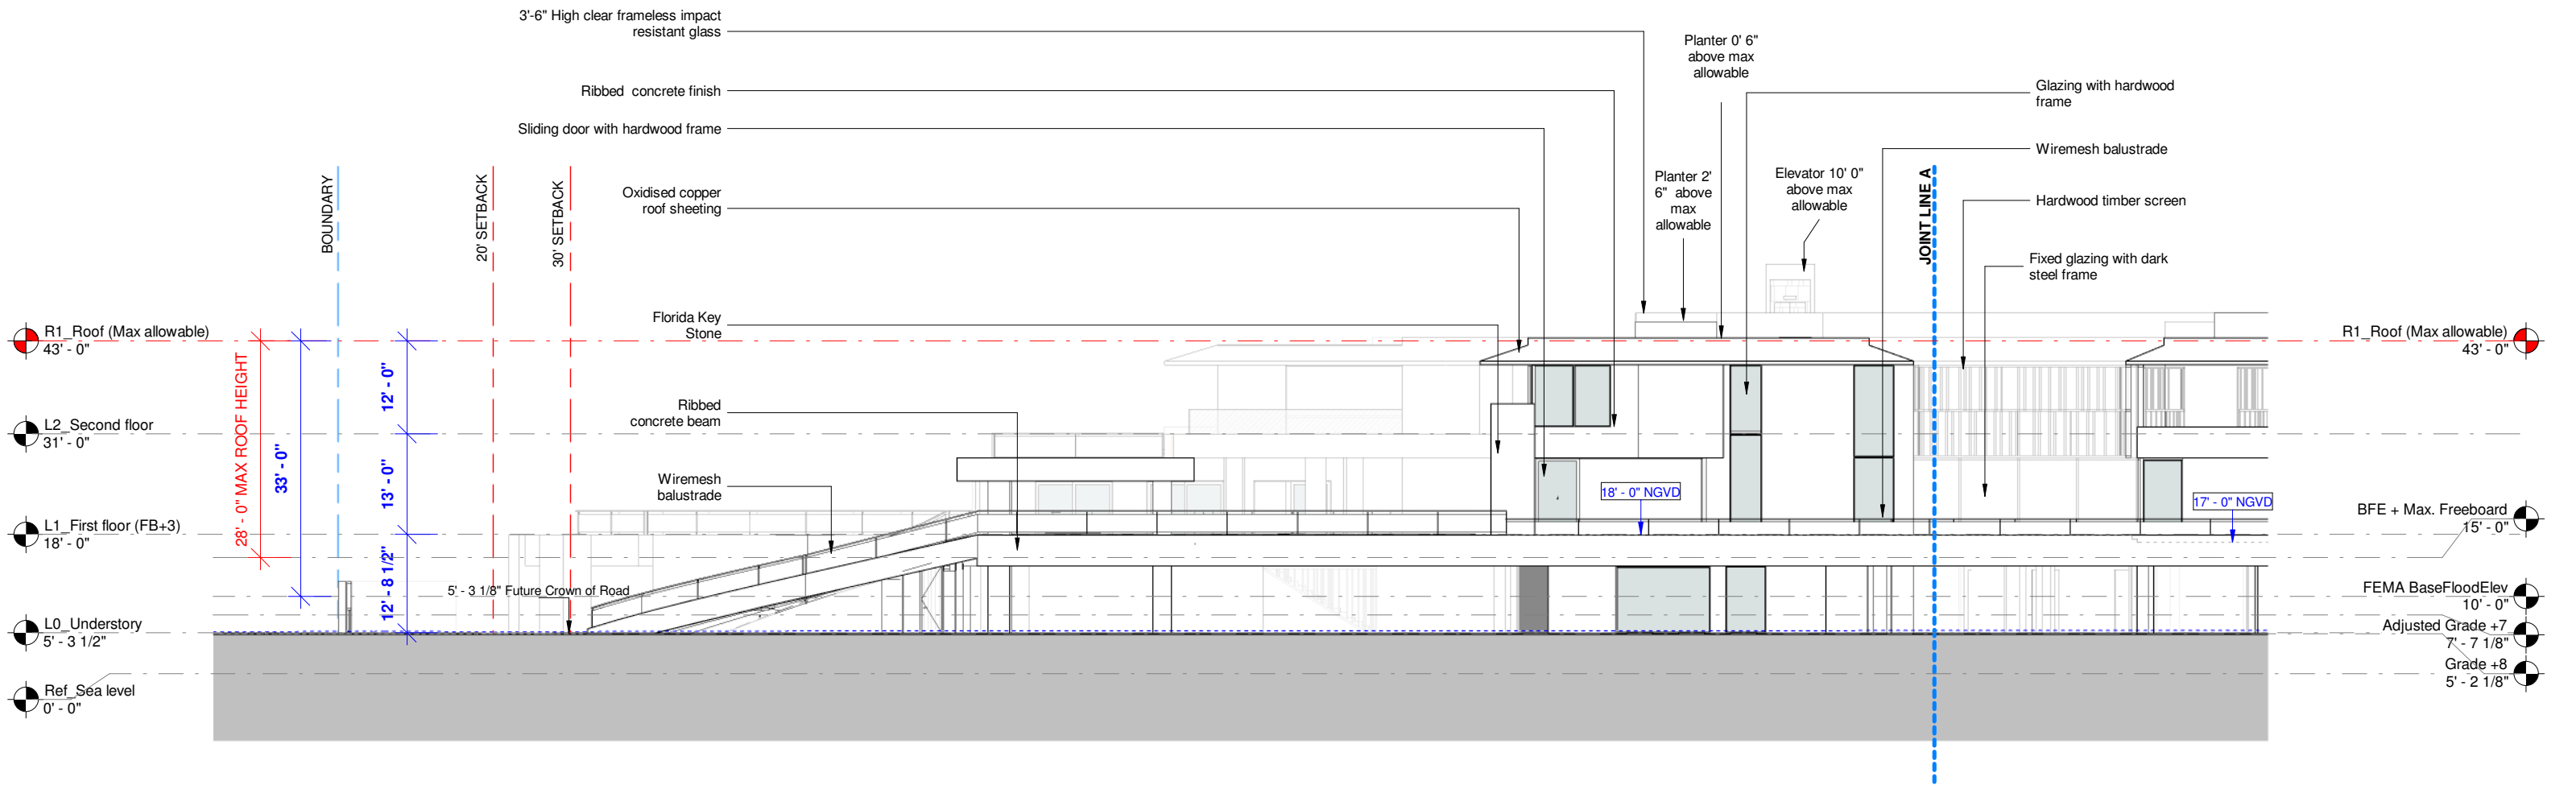

1 SOUTH ELEVATION
1" = 20'-0"

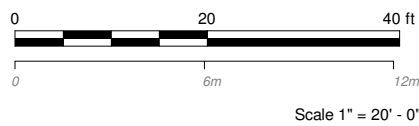 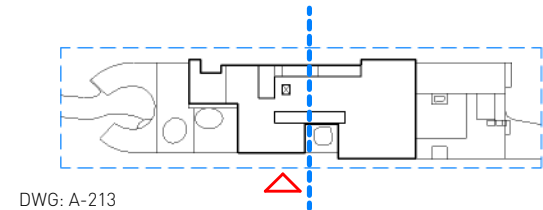


ELEVATION SOUTH A - B&W


03/08/2021

28 STAR ISLAND
DRB SUBMITTAL
<http://www.urbanrobotassociates.com/>
URBAN ROBOT © 2021



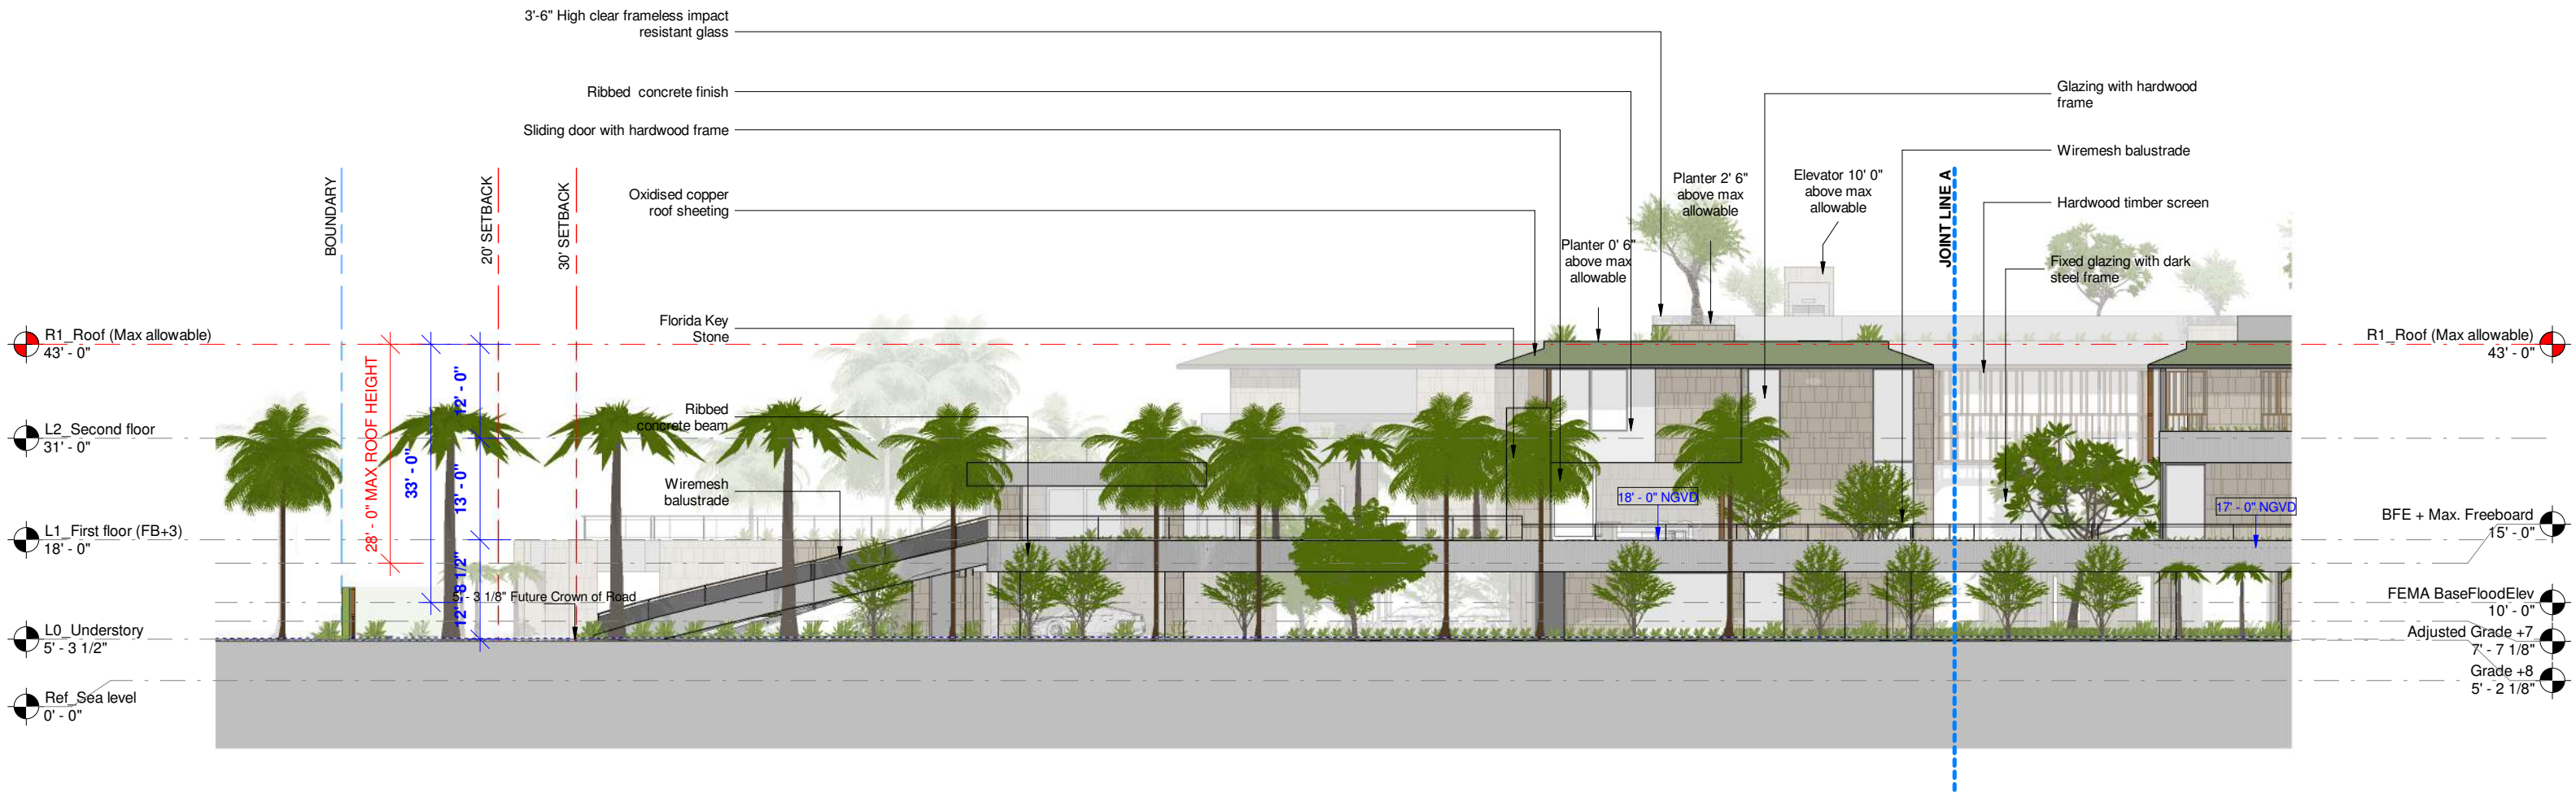

1 SOUTH ELEVATION
1" = 20'-0"

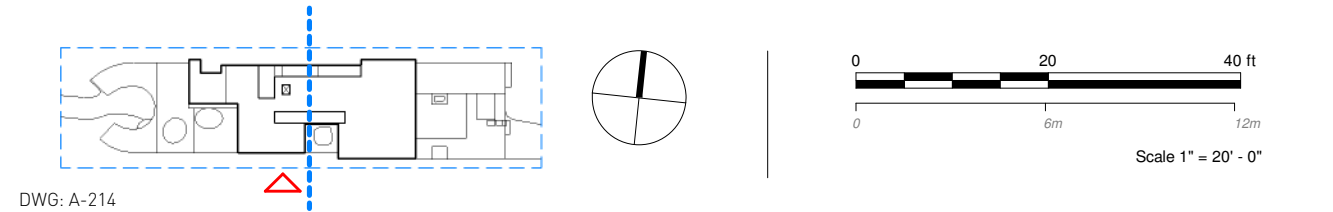


ELEVATION SOUTH A

03/08/2021

28 STAR ISLAND
DRB SUBMITTAL
<http://www.urbanrobotassociates.com/>
URBAN ROBOT © 2021


SAOTA

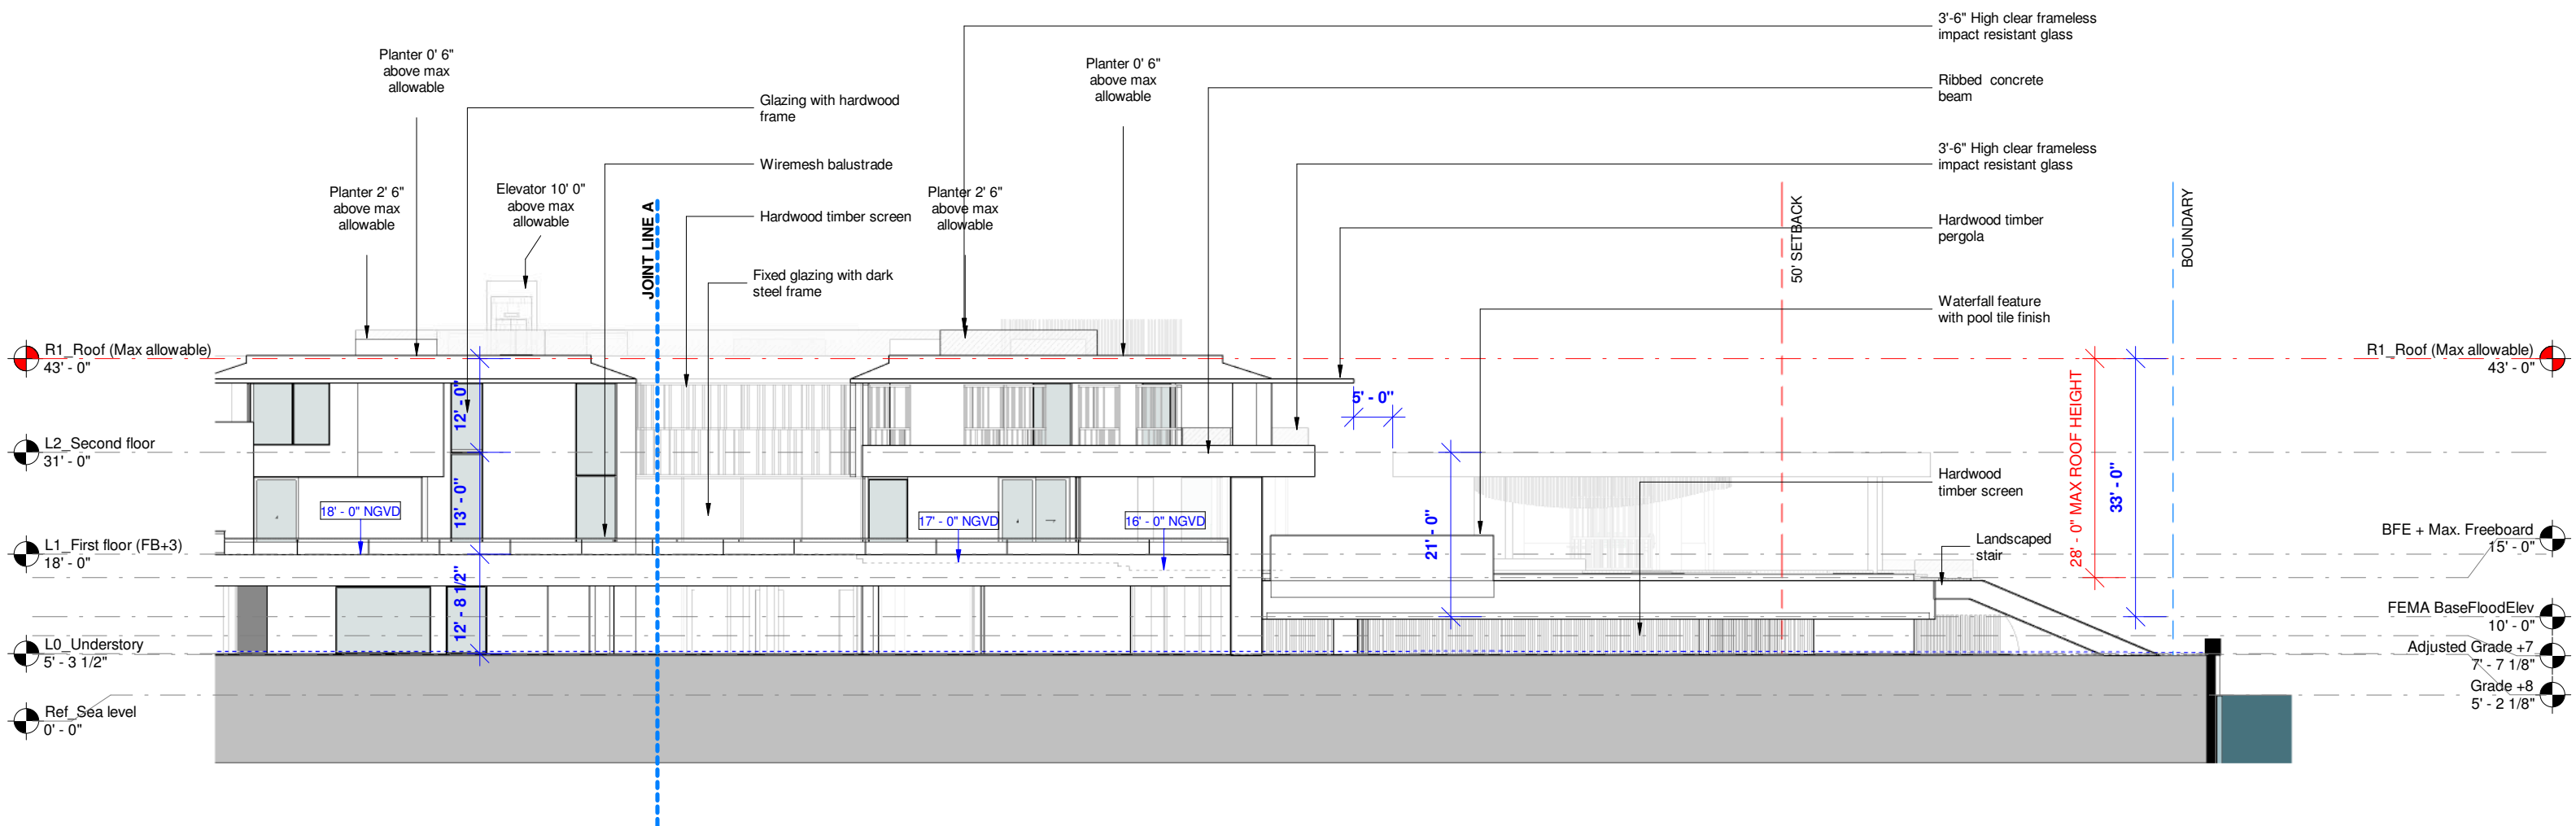

1 SOUTH ELEVATION
1" = 20'-0"




1 SOUTH ELEVATION
1" = 20'-0"

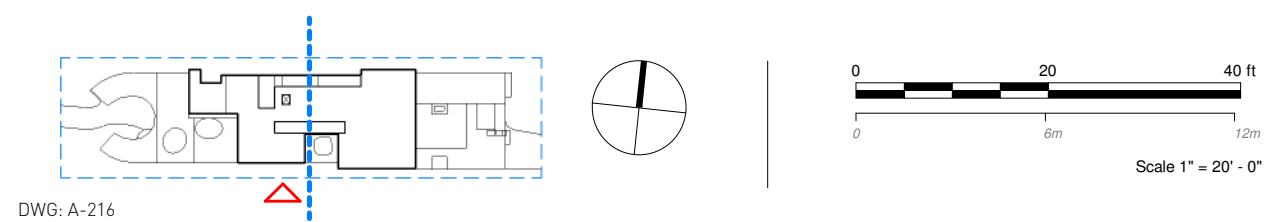

ELEVATION SOUTH B 03/08/2021

28 STAR ISLAND
DRB SUBMITTAL
<http://www.urbanrobotassociates.com/>
URBAN ROBOT © 2021



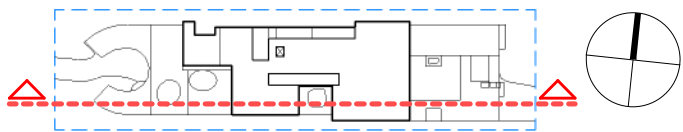

DWG: A-303


RENDERED SECTION

03/08/2021


28 STAR ISLAND
DRB SUBMITTAL

<http://www.urbanrobotassociates.com/>
URBAN ROBOT © 2021

SAOTA | **UR**

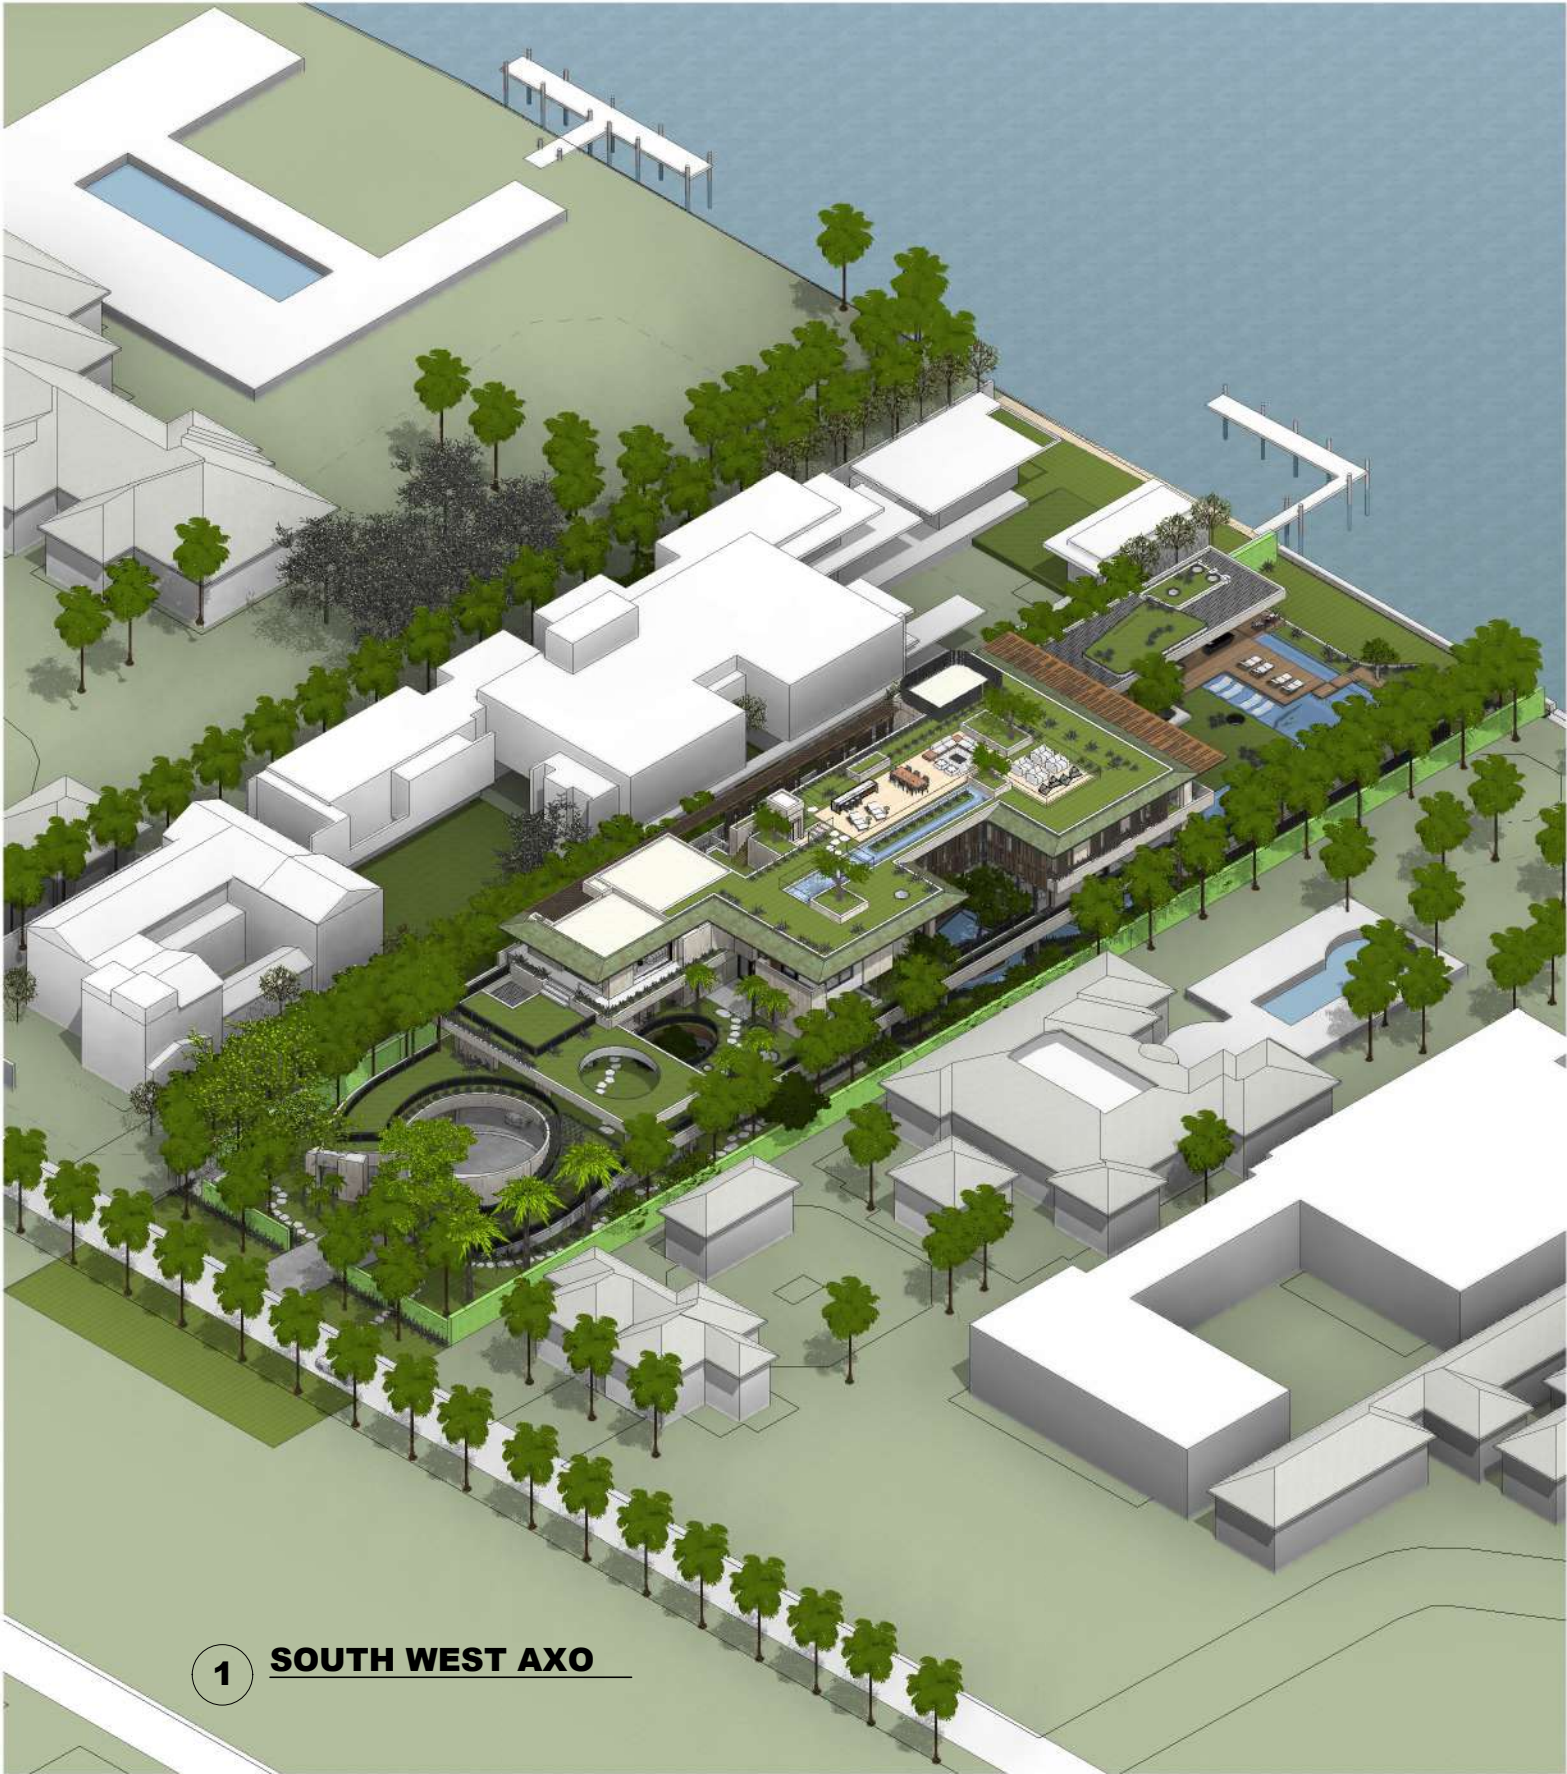




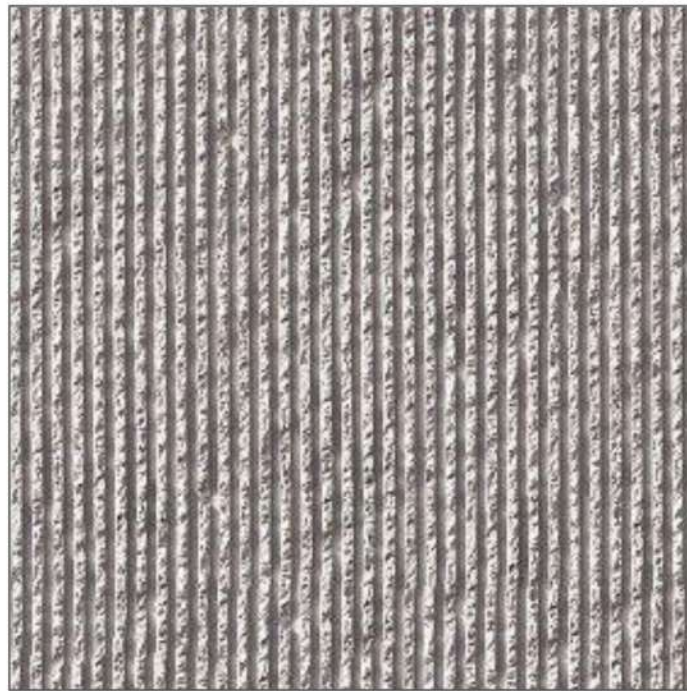

RIBBED CONCRETE
FLOOR / BEAM EDGES



FLORIDA KEYSTONE
WALL CLADDING / COLUMNS

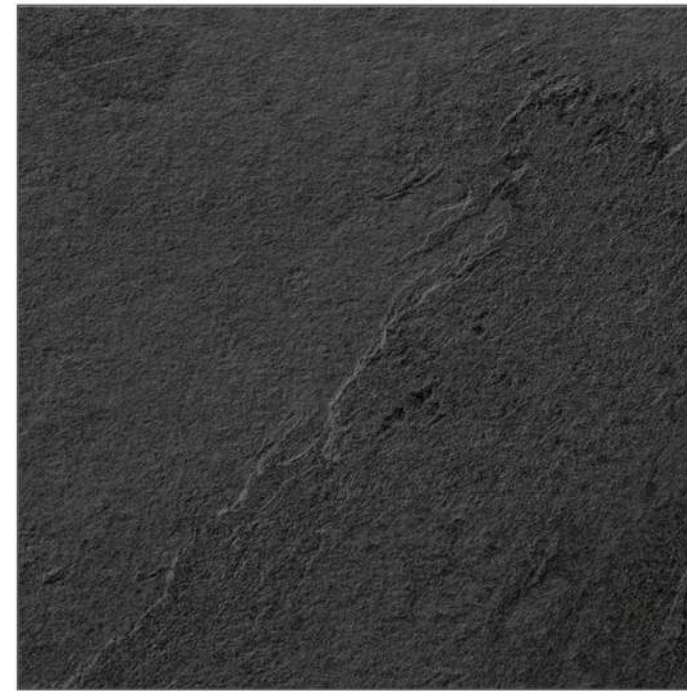

BLACKENED STEEL
PLANTERS / POND EDGES



COPPER METAL
EAVES / FEATURE CLADDING



IPE PERGOLA
SCREENS / PERGOLA




HARDWOOD
WINDOW FRAMES / CLADDING




CLEAR GLASS
WINDOWS / RAILINGS





NATURAL GRASS FIBRE
INTERNAL WALLS

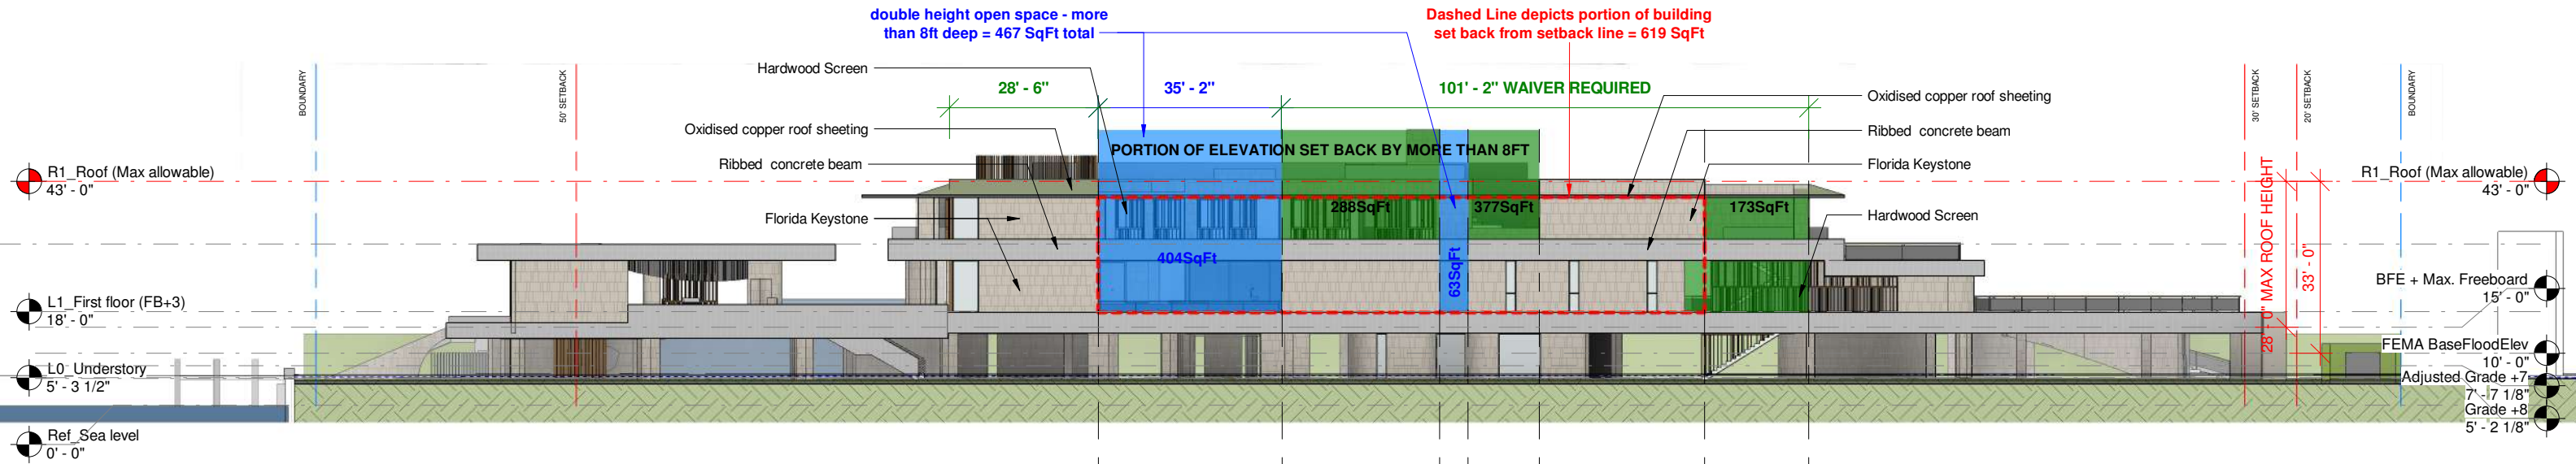

1 NORTH ELEVATION
1" = 30'-0"

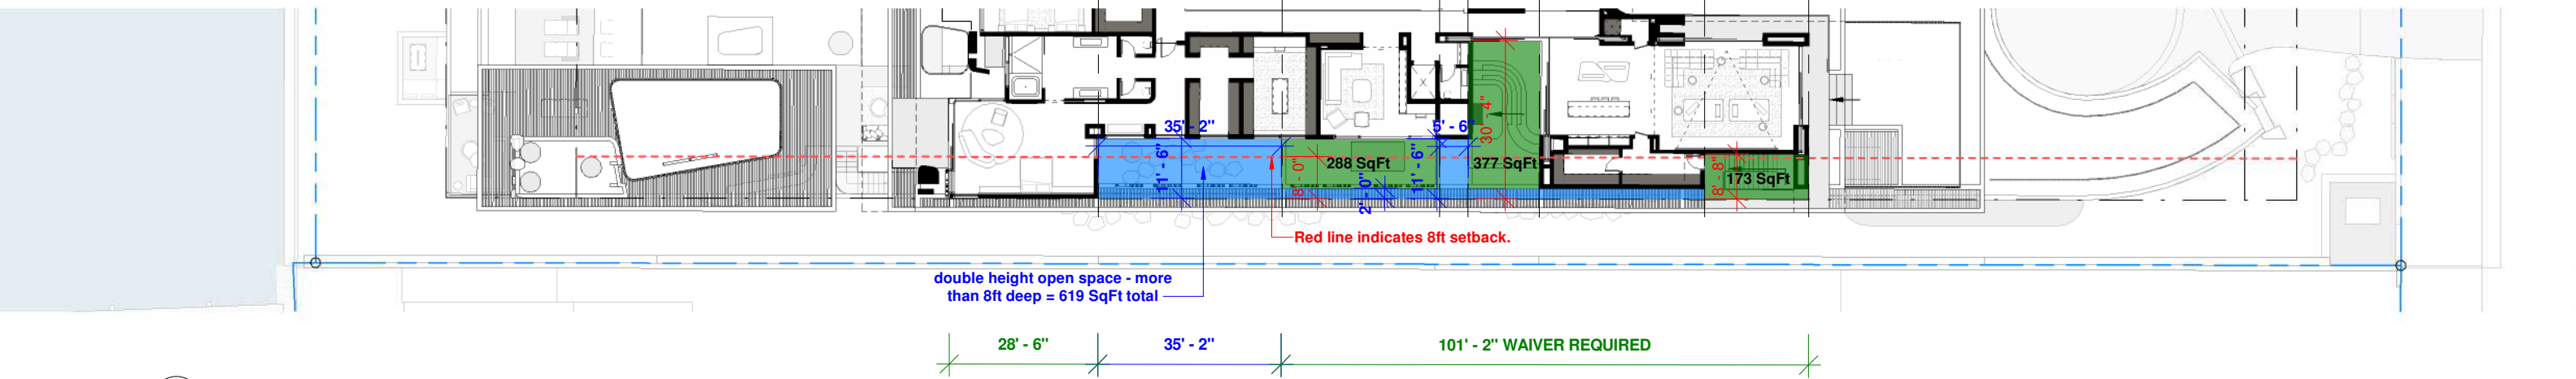

2 L2_SECOND FLOOR
1" = 30'-0"

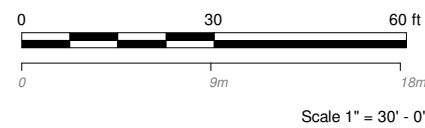 


60FT MAX ELEVATION NORTH
- WAIVER


03/08/2021

28 STAR ISLAND
DRB SUBMITTAL
<http://www.urbanrobotassociates.com/>
URBAN ROBOT © 2021


SAOTA III

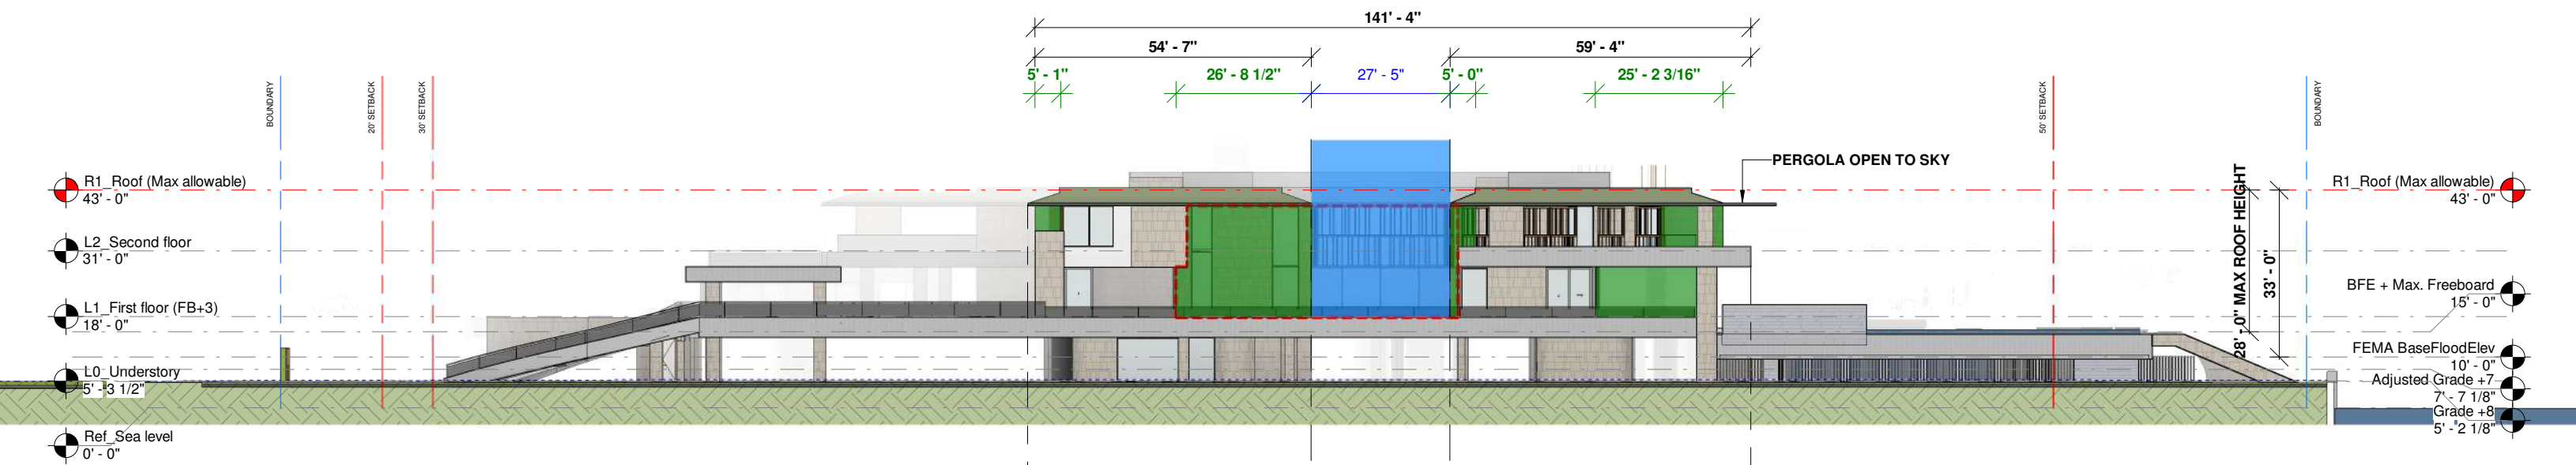


1 SOUTH ELEVATION
1" = 30'-0"

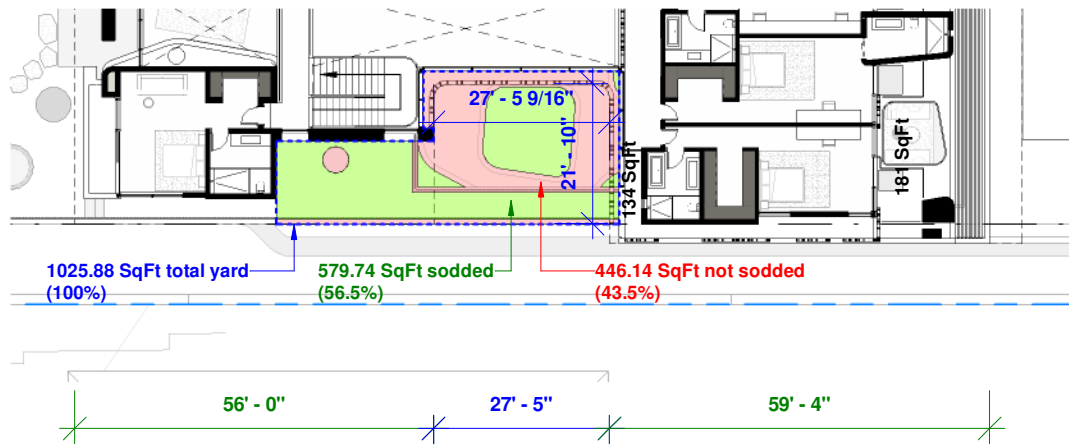



3 SODDED YARD DIAGRAM
1" = 30'-0"

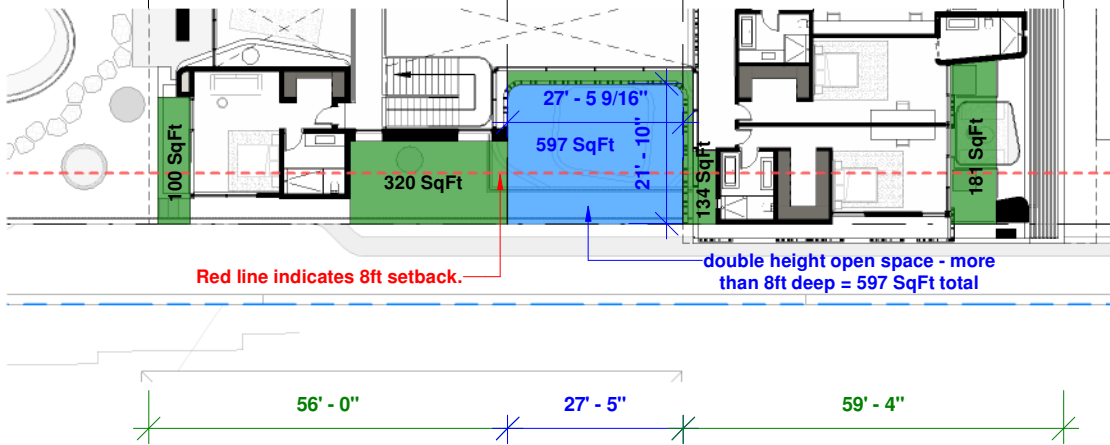

2 OPEN TO SKY DIAGRAM
1" = 30'-0"

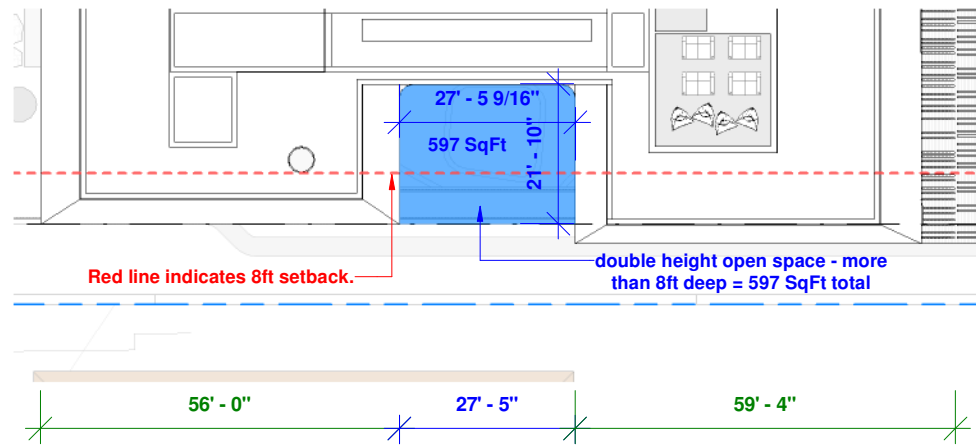

4 OPEN TO SKY ROOFPLAN
1" = 30'-0"

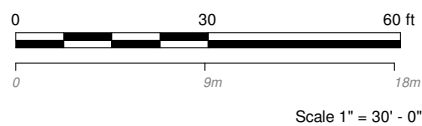 

60FT MAX ELEVATION SOUTH

03/08/2021

28 STAR ISLAND
DRB SUBMITTAL
<http://www.urbanrobotassociates.com/>
URBAN ROBOT © 2021

SAOTA III

ROOF



SECOND STORY

A photograph showing a row of young, green, conical evergreen trees, likely spruce or fir, planted in a nursery. The trees are densely packed and show vibrant green foliage. The background is a bright, slightly overcast sky.




A photograph of a lush tropical garden. In the foreground, there's a swimming pool with a small fountain on the left. The garden is filled with various plants, including large green leaves, palm trees, and a prominent red plant. The background shows more dense foliage and a clear blue sky.



ELEVATION

<http://www.urbanrobotassociates.com/>
URBAN ROBOT © 2021

SAOTA |

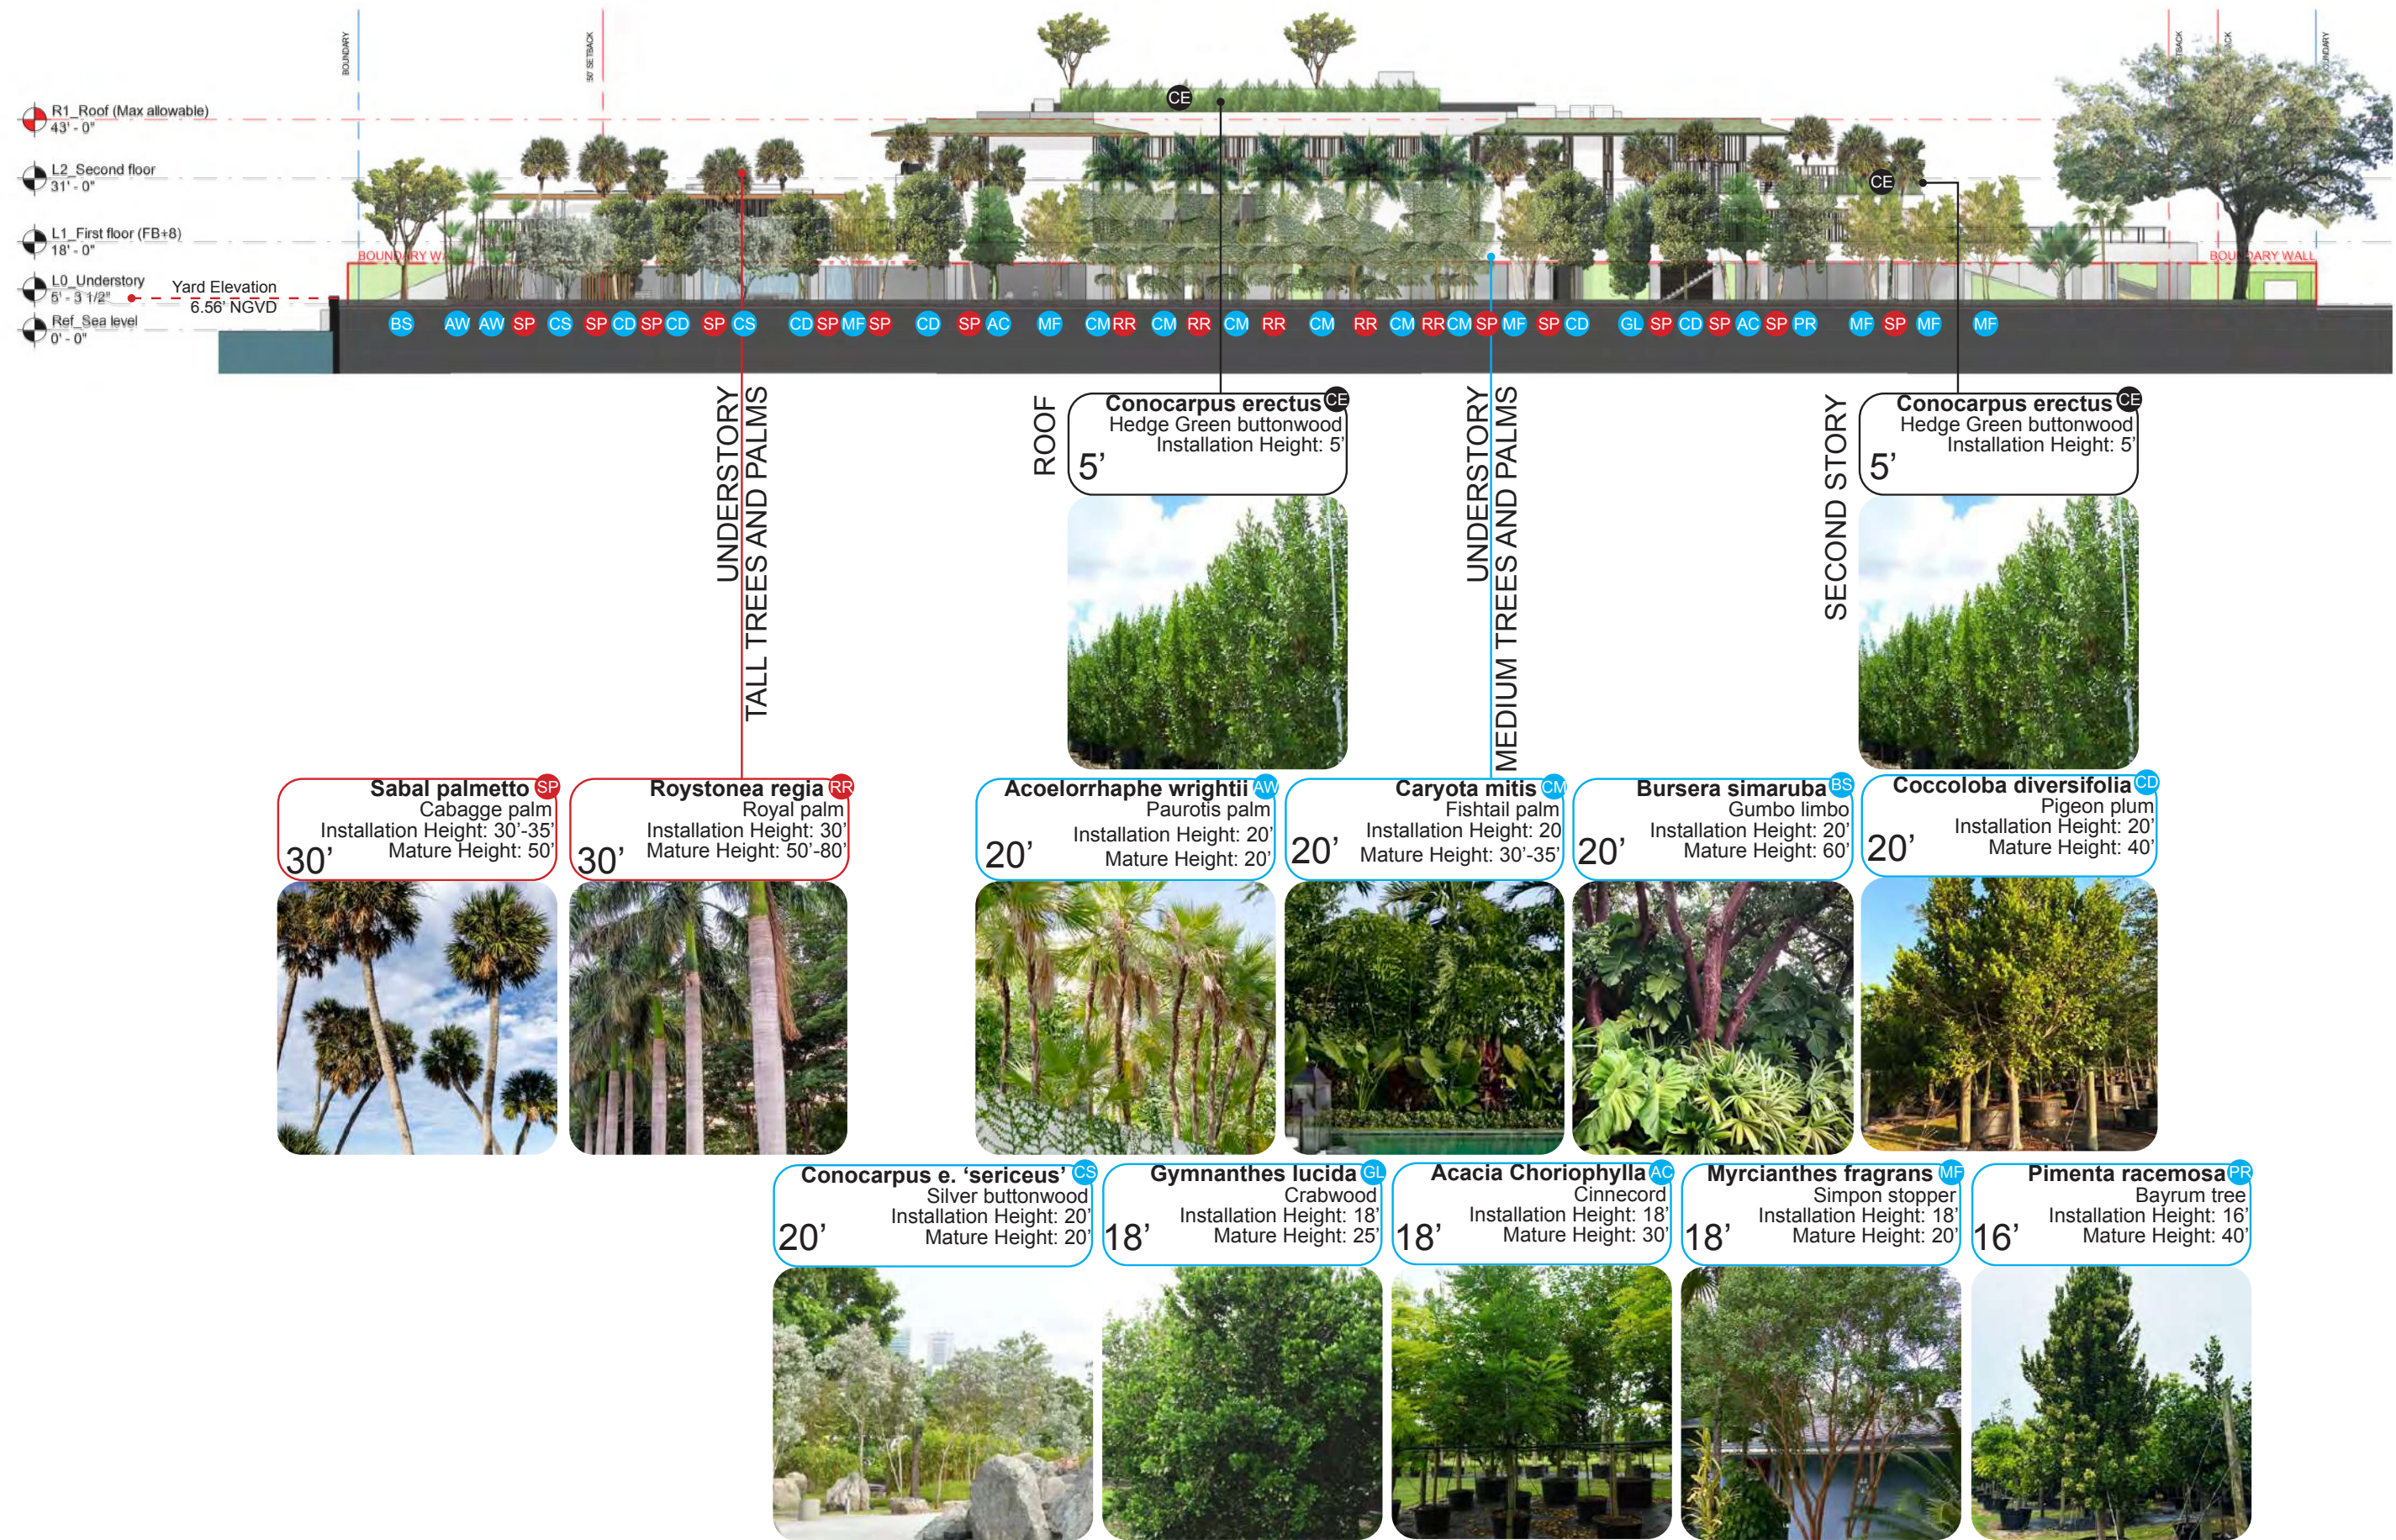

REVISED 4/29/21

ANNEX1
NORTH ELEVATION

28 STAR ISLAND
DRB SUBMITTAL

<http://www.urbanrobotassociates.com/>
URBAN ROBOT © 2021

SAOTA | URBAN ROBOT



ANNEX2
REVISED 4/29/21
NORTH BUFFER SECTION

28 STAR ISLAND
DRB SUBMITTAL
<http://www.urbanrobotassociates.com/>
URBAN ROBOT © 2021

SAOTA | URBAN ROBOT

TREE TO REMOVE												
ID	Symbol	Botanical Name	Common Name	DBH	Height	Spread	Native	Condition	Protect	Remove	Relocate	Reason for Removal
01		Roystonea regia	Royal palm	18"	60'	15'	Y	Old		X		Stress from royal palm bug
03		Schefflera actinophylla	Umbrella tree	14"	35'	15'	N	Invasive - Prohibited Tree		X		Invasive Species
04		Ficus microcarpa	Cuban Laurel	49"			N	Invasive - Prohibited Tree		X		Invasive Species
05		Mangifera indica	Mango tree	30"	50'	50'	N	Fair		X		Major leaders arising from the trunk
10		Roystonea regia	Royal palm	18"	50'	15'	Y	Old		X		Entwined within the canopy of the Live Oak
12		Roystonea regia	Royal palm	16"	60'	15'	Y	Bad		X		Nutrient deficiencies
13		Roystonea regia	Royal palm	16"	60'	15'	Y	Poor		X		Nutrient deficiencies
14		Mixed Palms			varies		N	Poor		X		Growing amongst clumps
15		Mixed Palms			varies		N	Poor		X		Growing amongst clumps
16		Mixed Palms			varies		N	Poor		X		Growing amongst clumps
16a		Mixed Palms			varies		N	Poor		X		Growing amongst clumps
16b		Mixed Palms			varies		N	Poor		X		Growing amongst clumps
16c		Mixed Palms			varies		N	Poor		X		Growing amongst clumps
20a		Mixed Palms			varies		N	Poor		X		Growing amongst clumps
21		Livistona chinensis	Chinese fan palm		25'		N	Good		X		Conflict with new construction
22		Livistona chinensis	Chinese fan palm		25'		N	Good		X		Conflict with new construction
23		Livistona chinensis	Chinese fan palm		25'		N	Good		X		Conflict with new construction
25		Conocarpus erectus	Green Buttonwood	60"	50'	50'	Y	Good		X		Conflict with new construction
26		Callistemon viminalis	Bottlebrush tree	18"	40'	60'	N	Poor		X		Showing serious signs of decline
27		Adonia meridii	Christmas Palm		20'		N	Fair		X		Intertwined with Brazilian Pepper Tree
28		Adonia meridii	Christmas Palm		20'		N	Fair		X		Intertwined with Brazilian Pepper Tree
29		Adonia meridii	Christmas Palm		20'		N	Fair		X		Intertwined with Brazilian Pepper Tree
30		Adonia meridii	Christmas Palm		20'		N	Fair		X		Intertwined with Brazilian Pepper Tree
31		Adonia meridii	Christmas Palm		20'		N	Fair		X		Intertwined with Brazilian Pepper Tree
32		Adonia meridii	Christmas Palm		20'		N	Fair		X		Intertwined with Brazilian Pepper Tree
33		Livistona chinensis	Chinese Fan Palm		60'		N	Good		X		Conflict with new construction
TOTAL												
TREES: 176" DBH (18"+18"+16"+16"+30"+60"+18") = 80 SMALL TREES OR 40 LARGE TREES OR \$80,000 TREES TO BE REMOVED: 4 Royal palms + Umbrella tree (Invasive) + Cuban laurel (Invasive) + Mango tree + Bottle Brush + Green buttonwood												
PALMS: 10 = 10 SMALL TREES OR \$10,000 PALMS TO BE REMOVED: 6 Christmas palms + 4 Chinese fan palm												
TREES SHORTFALL: 5 LARGE TREES OR 10 SMALL TREES OR \$10,000 PALMS SHORTFALL: 10 SMALL TREES OR \$10,000												

SEC. 46-61. - TREE REPLACEMENT.

SMALL TREES: Total number of replacement trees required (where each replacement tree is a minimum of 2" DBH x 6' spread in canopy x 12' in height)

LARGE TREES: Total number of replacement trees required (where each replacement tree is a minimum of 4" DBH x 8' spread in canopy x 16' in height)

PALMS: The removal of a palm shall be replaced with one canopy tree at 12 feet overall height with a two-inch DBH

TREES TO RELOCATE												
ID	Symbol	Botanical Name	Common Name	DBH	Height	Spread	Native	Condition	Protect	Remove	Relocate	Reason for Removal
06		Pseudobombax ellipticum	Shavingbrush tree	24"	40'	50'	N	Good			X	Relocate on City land on Star Island
08		Kigelia pinnata	Sausage tree	36"	50'	60'	N	Good			X	Relocate on City land on Star Island
09		Quercus virginiana	Live oak	30"	60'	60'	Y	Good			X	
24		Latania spp	Latania spp	9"	20'	6'	N	Good			X	

PROPOSED TREES. SEE PLANTING PLANS

SMALL TREES: 18
1 Cinnecord*, 1 Satin leaf*, 1 Lychee, 12 Simpson's stopper*, 2 Bayrum*, 1 Strawberry guava
LARGE TREES: 22
1 Marlberry*, 1 Gumbo limbo*, 4 Silver buttonwood*, 12 Pigeon plum*, 1 Clusia*, 1 Golden shower, 1 Strangler fig*, 1 Crabwood*

UPPER STRUCTURE:
SMALL TREES: 1
1 Jaboticaba
LARGE TREES: 8
1 Lignum*, 1 Simpson's stopper*, 4 Gumbo limbo*, 2 Red acacia

TOTAL PROPOSED
19 SMALL TREES + 26 LARGE TREES
*Native trees

CITY OF MIAMI BEACH
LANDSCAPE LEGEND

INFORMATION REQUIRED TO BE PERMANENTLY AFFIXED TO PLANS

Zoning DistrictRS-1Lot Area40,000 SQFTAcres0.918

REQUIRED/
ALLOWED

PROVIDED

OPEN SPACE

A. Square feet of required Open Space as indicated on site plan:
Lot Area = 40,000 s.f.x 50 % = 20,000 s.f.

B. Square feet of parking lot open space required as indicated on site plan:
Number of parking spaces x 10 s.f. parking space =

C. Total square feet of landscaped open space required: A+B=

LAWN AREA CALCULATION

A. Square feet of landscaped open space required

B. Maximum lawn area (sod) permitted= 50 % x 40,000 s.f.

TREES

A. Number of trees required per lot or net lot acre, less existing number of trees meeting minimum requirements=
39 trees x 0.918 net lot acres - number of existing trees=

B. % Natives required: Number of trees provided x 30% =

C. % Low maintenance / drought and salt tolerant required:
Number of trees provided x 50%=

D. Street Trees (maximum average spacing of 20' o.c.)
100 linear feet along street divided by 20'=

E. Street tree species allowed directly beneath power lines:
(maximum average spacing of 20' o.c.):
linear feet along street divided by 20'=

SHRUBS

A. Number of shrubs required: Sum of lot and street trees required x 12=

B. % Native shrubs required: Number of shrubs provided x 50%=

LARGE SHRUBS OR SMALL TREES

A. Number of large shrubs or small trees required: Number of required shrubs x 10%=

B. % Native large shrubs or small trees required: Number of large shrubs or small trees provided x 50%=

25% of trees from upper stories (8)

25% of shrubs from upper stories (114)

25% of shrubs from upper stories (12)

4562284623

256227120

In accordance with CMB 126-7(a)1, minimum Landscape Code requirements are to be met, by planting off-site or paying into the City's trust fund.

REVISED 4/29/21L002

TREE PROTECTION & REPLACEMENT SCHEDULE

28 STAR ISLAND
DRB SUBMITTAL

http://www.urbanrobotassociates.com/
URBAN ROBOT © 2021

SAOTA

UROP



FOR REFERENCE ONLY 4/29/21^{L004}

GREEN BUTTONWOOD PHOTOS 4/30/21

28 STAR ISLAND
DRB SUBMITTAL

<http://www.urbanrobotassociates.com/>
URBAN ROBOT © 2021

SAOTA | URBAN ROBOT

Tree Schedule									
Symbol	ID	Qty	Botanical Name	Common Name	Cal	Height	Spread	Native	Remarks
	AC	2	Acacia choriophylla	Cinnecord	2"	12'	10'	Y	Specialty grown for client. Single leader. 4" CAL / 18' HT / 10' Spread - Lot Tree
	AE	1	Ardisia escallonioides	Marlberry	4"	18'	10'	Y	Specialty grown for client. Single leader. 4" CAL / 18' HT / 10' Spread - Lot Tree
	AW	5	Acoelorrhaphe wrightii	Paurotis Palm	-	20'	15'	Y	Collected Specimen with 20 + Stems
	BS	6	Bursera simaruba	Gumbo Limbo	14"	25'	15'	Y	Collected specimen Florida fancy grade, red colored trunk variety with heavy peeling, standard trunk with character, matching heights - Street Trees + 1 Lot tree
	CA	2	Carica papaya	Papaya	2" min	6'	6'	N	Standard, Single-leader; 4' CT
	CB	2	Conocarpus erectus 'Sericeus'	Silver Buttonwood	4" min	20'	12'	Y	Collected Specimen with character - Multistem - 18" DBH - Lot Trees
	CC	9	Cyathea cooperi	Australian Tree Fern		10'	6'	N	Staggered Heights 5'CT - 15'CT
	CD	12	Cocoloba diversifolia	Pigeon plum	6"	20'	15'	Y	Standard, Single-leader; 4' CT - Lot Tree
	CE	1	Cyrtostachys renda	Lipstick Palm		10'	8'	N	-
	CF	1	Copernicia fallaisensis	Copernicia	4"	6' GW	15'	N	Collected Specimen
	CI	3	Coccolthrinax miraguama	Miraguama Palm	4"	7' CT	10'	N	Collected Specimen. Intact burlap on trunk
	CL	1	Clusia rosea	Pitch Apple	48"	25'	20'	Y	Spectacular collected specimen, dramatic trunk with multiple prop roots / trunks. 15' minimum CT - Lot Tree
	CM	20	Caryota mitis	Fishtail Palm	-	22'	8'	N	Rootball has to be less than 2.5'
	CN	3	Cocos nucifera 'Green Malayan'	Coconut Palm		12' - 14' GW	25'	N	Collected Specimen


Tree Schedule									
Symbol	ID	Qty	Botanical Name	Common Name	Cal	Height	Spread	Native	Remarks
	CO	1	Chrysophyllum oliviforme	Satin Leaf Tree	2" min	18"	12'	Y	Standard, Single-leader; 4' CT - Lot Tree
	CR	2	Coccolthrinax crinita	Old Man Palm	4"	5' CT	8'	N	Collected Specimen
	CS	1	Cassia fistula	Golden Shower Tree	12" min	25'	18'	N	Collected Specimen - Lot Tree
	CS	2	Conocarpus erectus 'Sericeus'	Silver Buttonwood	4" min	20'	12'	Y	Collected Specimen with character - Multistem - 18" DBH - Lot Trees
	FA	1	Ficus aurea	Strangler Fig	48"	25'	30'	Y	Spectacular collected specimen, dramatic trunk with multiple prop roots / trunks - Lot Tree
	GL	2	Gymnanthes lucida	Crabwood	4"	18'	10'	Y	Specialty grown for client. Single leader. 4" CAL / 18' HT / 10' Spread - Lot Tree
	LC	1	Litchi chinensis 'Mauritius'	Lychee Nut Tree	3" min	15'	12'	N	Litchi chinensis 'Mauritius' - Lot Tree
	M	8	Musa	Banana	2" min	10'	6'	N	Field grown
	MF	10	Myrcianthes fragrans	Simpson's Stopper	2" min	12'	12'	Y	Specialty grown for client. Single leader. 4" CAL / 18' HT / 10' Spread - Lot Trees
	PA	3	Pimenta racemosa	Bay Rum	2"	16'	8'	Y	Specialty grown for client. Single leader. 4" CAL / 18' HT / 10' Spread Lot Tree
	PD	2	Phoenix dactylifera x sylvestris	Medjool palm	-	25'	-	N	Specimen, Staggered, 20-25ft HT
	PL	1	Punica granatum	Pomegranate	2" min	10'	6'	N	Multi Stem - Lot Tree
	RR	10	Roystonea regia	Royal palm	12" min	30'	12'	Y	Field grown single trunk
	SP	21	Sabal palmetto	Cabbage palm		25'-30'	15'	Y	Staggered Heights
	TR	2	Thrinax radiata	Florida Thatch Palm	4"	6' GW	15'	N	Collected Specimen

Total Number of Street Trees: 5
Total Number of Lot Trees: 40

TREES TO RELOCATE		
ID	Symbol	Common Name
06		Shavingbrush tree
08		Sausage tree
09		Live oak
24		Lantania spp

*RELOCATE ON CITY LAND ON STAR ISLAND
*RELOCATE ON CITY LAND ON STAR ISLAND

- Key:
- Property line
 - Setback
 - Existing tree to remain
 - Relocated trees
 - Approximate Rootball size

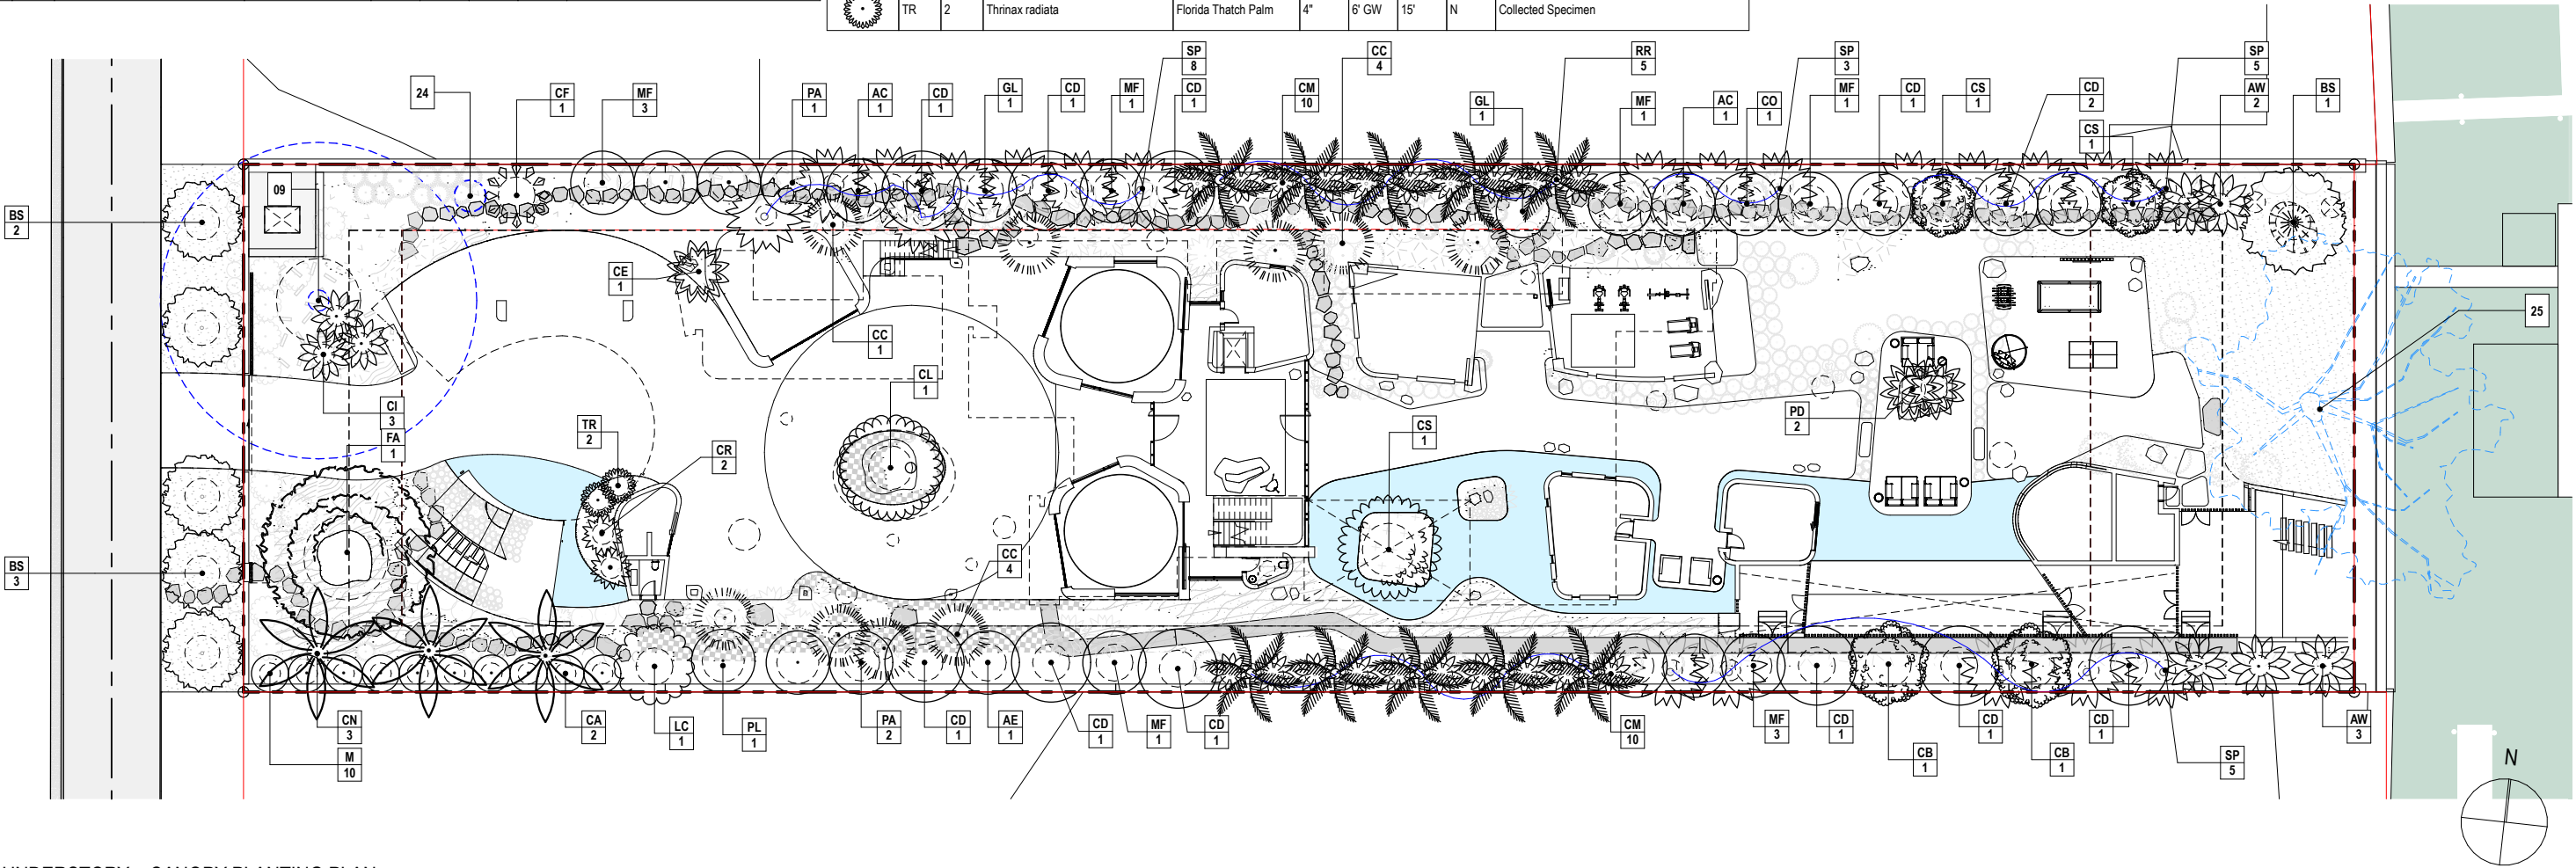

1 UNDERSTORY :: CANOPY PLANTING PLAN
SCALE: 1/32" = 1'-0"



FOR REFERENCE ONLY 4/29/21

L200A

UNDERSTORY :: CANOPY PLANTING PLAN

28 STAR ISLAND
DRB SUBMITTAL

<http://www.urbanrobotassociates.com/>
URBAN ROBOT © 2021



Tree Schedule									
Symbol	ID	Qty	Botanical Name	Common Name	Cal	Height	Spread	Native	Remarks
	AC	2	Acacia choriophylla	Cinnecord	2"	12'	10'	Y	Specialty grown for client. Single leader. 4" CAL / 18' HT / 10' Spread - Lot Tree
	AE	1	Ardisia escallonioides	Marlberry	4"	18'	10'	Y	Specialty grown for client. Single leader. 4" CAL / 18' HT / 10' Spread - Lot Tree
	AW	5	Acoelorrhaphe wrightii	Paurotis Palm	-	20'	15'	Y	Collected Specimen with 20+ Stems
	BS	6	Bursera simaruba	Gumbo Limbo	14"	25'	15'	Y	Collected specimen Florida fancy grade, red colored trunk variety with heavy peeling. standard trunk with character. matching heights - Street Trees + 1 Lot tree
	CA	2	Carica papaya	Papaya	2" min	6'	6'	N	Standard, Single-leader; 4' CT
	CB	2	Conocarpus erectus 'Sericeus'	Silver Buttonwood	4" min	20'	12'	Y	Collected Specimen with character - Multistem - 18" DBH - Lot Trees
	CC	9	Cyathea cooperi	Australian Tree Fern		10'	6'	N	Staggered Heights 5'CT - 15'CT
	CD	12	Coccoloba diversifolia	Pigeon plum	6"	20'	15'	Y	Standard, Single-leader; 4' CT - Lot Tree
	CE	1	Cyrtostachys renda	Lipstick Palm		10'	8'	N	-
	CF	1	Copernicia fallaensis	Copernicia	4"	6' GW	15'	N	Collected Specimen
	CI	3	Coccothrinax miraguama	Miraguama Palm	4"	7' CT	10'	N	Collected Specimen. Intact burlap on trunk
	CL	1	Clusia rosea	Pitch Apple	48"	25'	20'	Y	Spectacular collected specimen, dramatic trunk with multiple prop roots / trunks. 15' minimum CT - Lot Tree
	CM	20	Caryota mitis	Fishtail Palm	-	22'	8'	N	Rootball has to be less than 2.5'
	CN	3	Cocos nucifera 'Green Malayan'	Coconut Palm		12' - 14' GW	25'	N	Collected Specimen
	CO	1	Chrysophyllum oliviforme	Satin Leaf Tree	2" min	18"	12'	Y	Standard, Single-leader; 4' CT - Lot Tree

Tree Schedule									
Symbol	ID	Qty	Botanical Name	Common Name	Cal	Height	Spread	Native	Remarks
	CR	2	Coccothrinax crinita	Old Man Palm	4"	5' CT	8'	N	Collected Specimen
	CS	1	Cassia fistula	Golden Shower Tree	12" min	25'	18'	N	Collected Specimen - Lot Tree
	CS	2	Conocarpus erectus 'Sericeus'	Silver Buttonwood	4" min	20'	12'	Y	Collected Specimen with character - Multistem - 18" DBH - Lot Trees
	FA	1	Ficus aurea	Strangler Fig	48"	25'	30'	Y	Spectacular collected specimen, dramatic trunk with multiple prop roots / trunks - Lot Tree
	GL	2	Gymnanthes lucida	Crabwood	4"	18'	10'	Y	Specialty grown for client. Single leader. 4" CAL / 18' HT / 10' Spread - Lot Tree
	LC	1	Litchi chinensis 'Mauritius'	Lychee Nut Tree	3" min	15'	12'	N	Litchi chinensis 'Mauritius' - Lot Tree
	M	8	Musa	Banana	2" min	10'	6'	N	Field grown
	MF	10	Myrcianthes fragrans	Simpson's Stopper	2" min	12'	12'	Y	Specialty grown for client. Single leader. 4" CAL / 18' HT / 10' Spread - Lot Trees
	PA	3	Pimenta racemosa	Bay Rum	2"	16'	8'	Y	Specialty grown for client. Single leader. 4" CAL / 18' HT / 10' Spread Lot Tree
	PD	2	Phoenix dactylifera x sylvestris	Medjool palm	-	25'	-	N	Specimen, Staggered, 20-25ft HT
	PL	1	Punica granatum	Pomegranate	2" min	10'	6'	N	Multi Stem - Lot Tree
	RR	10	Roystonea regia	Royal palm	12" min	30'	12'	Y	Field grown single trunk
	SP	21	Sabal palmetto	Cabbage palm		25'-30'	15'	Y	Staggered Heights
	TR	2	Thrinax radiata	Florida Thatch Palm	4"	6' GW	15'	N	Collected Specimen

Total Number of Street Trees: 5

Total Number of Lot Trees: 40

TREES TO RELOCATE				
ID	Symbol	Botanical Name	Common Name	
06		Pseudobombax ellipticum	Shavingbrush tree	*RELOCATE ON CITY LAND ON STAR ISLAND
08		Kigelia pinnata	Sausage tree	*RELOCATE ON CITY LAND ON STAR ISLAND
09		Quercus virginiana	Live oak	
24		Latania spp	Latania spp	


- Key:
- Property line

Setback

Existing tree to remain

Relocated trees

Approximate Rootball size

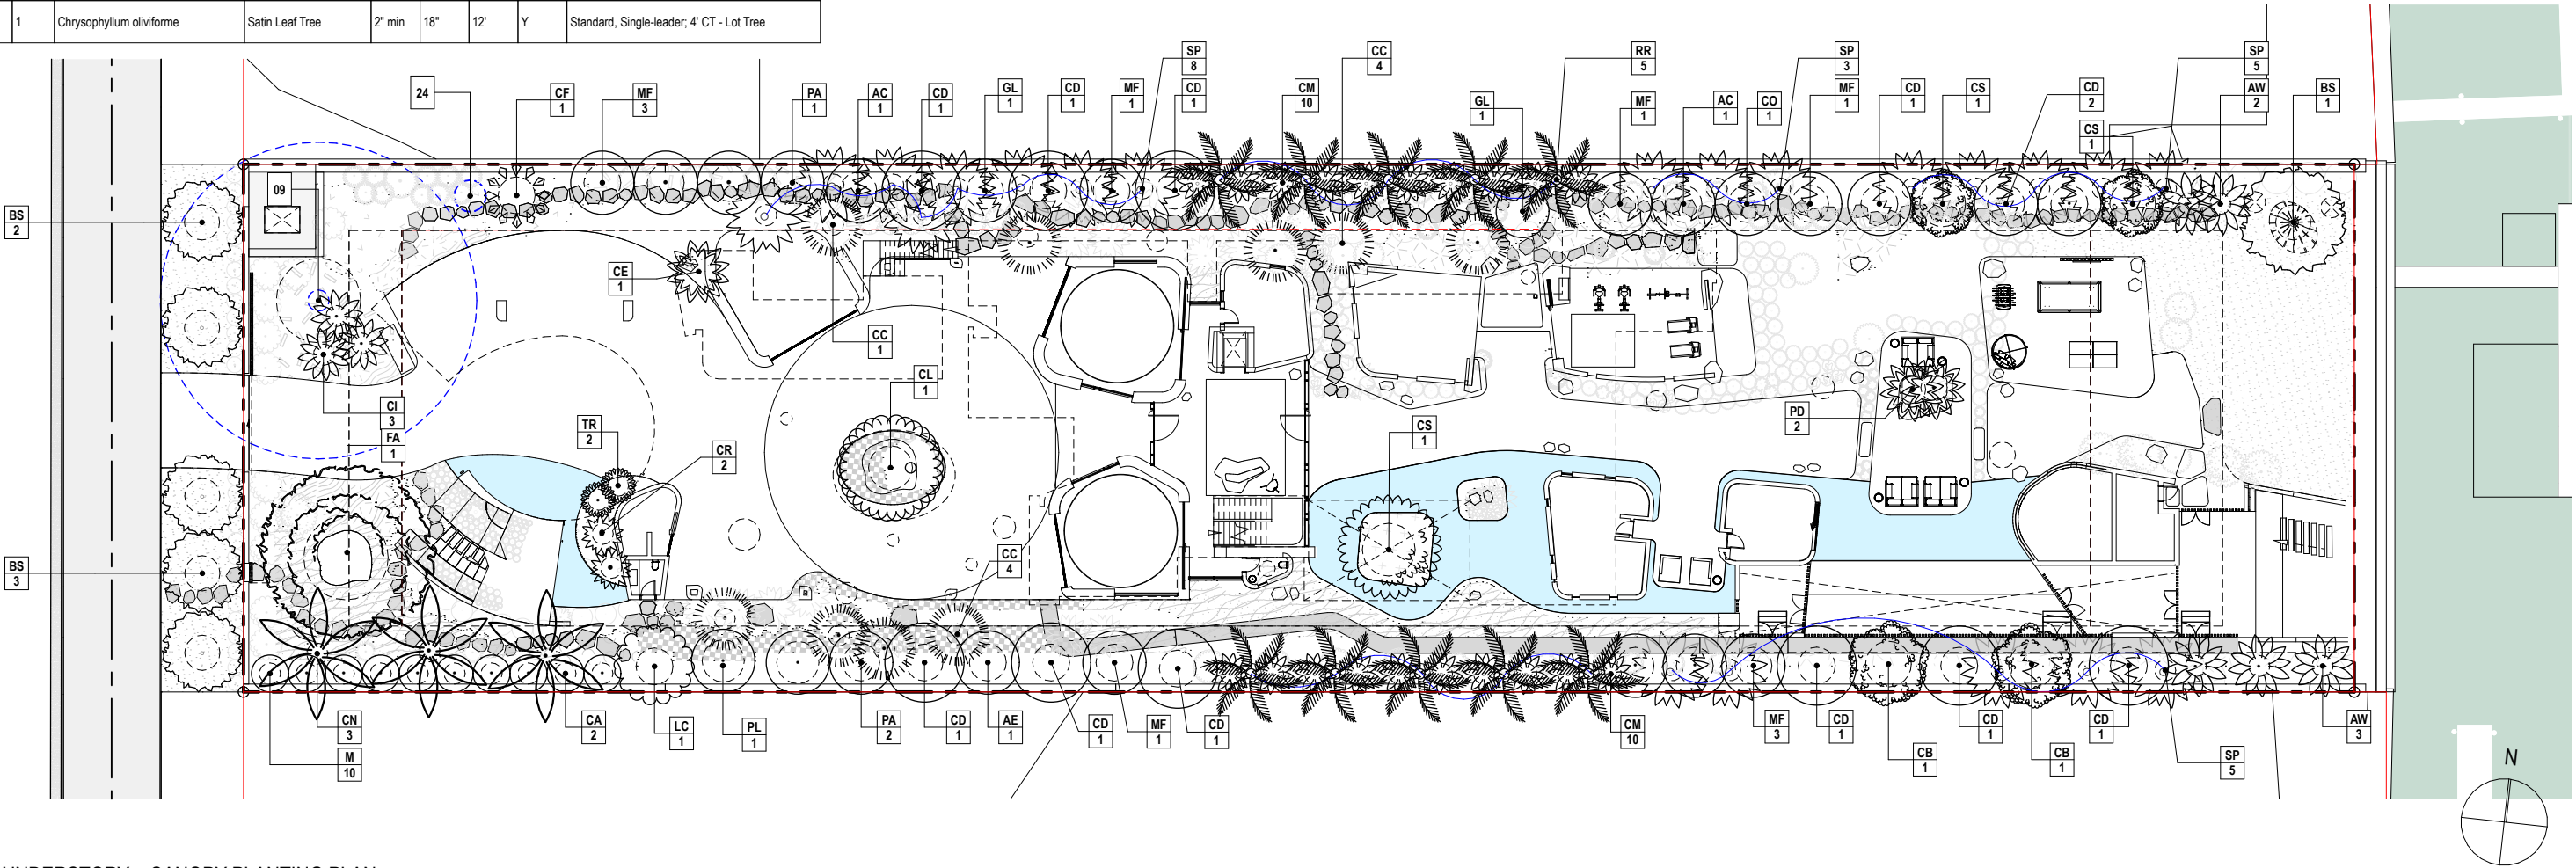

1

UNDERSTORY :: CANOPY PLANTING PLAN

SCALE: 1/32" = 1'-0"



REVISED 4/29/21

L200A

UNDERSTORY :: CANOPY PLANTING PLAN

28 STAR ISLAND

DRB SUBMITTAL

<http://www.urbanrobotassociates.com/>
URBAN ROBOT © 2021



Tree Schedule									
Symbol	ID	Qty	Botanical Name	Common Name	Cal	Height	Spread	Native	Remarks
	GO	1	Guaiacum sanctum	Lignum Vitae	14"-18"	15'	15'	Y	Collected Specimen, Low branching, Classic Habit
	PO	1	Plumeria obtusa	Frangipani	4" min	14'	10'	N	multitrunk; specimen

Total Number of Lot Trees: 2


Shrubs Schedule											
Symbol	ID	QTY	Botanical Name	Common Name	Size	Height	Spread	Spacing	Native	Remarks	
	Al	3	Alocasia black stem	Elephant Ear	7g	24"	36"	-	N	-	
	Am	9	Alocasia macrorrhiza 'Borneo Giant'	Elephant Ear	7g	36"	36"	-	N	-	
	Ao	13	Alocasia odora 'California'	Dwarf Elephant Ear	25g	36"	24"	-	N	-	
	Az	8	Aechmea 'Zebrina Pink'	Zebrina Pink Bromiliad	3g	24"	24"	-	N	-	
	Ce	9	Conocarpus erectus	Green buttonwood	7 gal	5'	24"	-	Y	Lot Shrub	
	Ci	285	Chrysobalanus icaco 'Horizontal'	Cocoplum	7g	18"	18"	18"	Y	18" O.C - Lot Shrub	
	Da	73	Dichondra argentea 'Silver Falls'	Dichondra	1g	12"	12"	-	Y	-	
	Fj	11	Fatsia japonica	Paperplant	7g	3'	3'	-	N	Lot Shrub	
	Hb	3	Heliconia bihai	Lobster Claw	15g	4'	6'	-	N	-	
	Ip	14	Ipomoea pes-caprae	Railroad Vine	1g	12"	36"	-	Y	-	
	Pp	14	Pogonatherum paniceum	Dwarf Bamboo Grass	7g	24"	24"	-	N	-	
	Re	1	Rhapis excelsa	Lady Palm	45g	7'	5'	-	N	-	

Total Number of Lot Shrubs: 296
Total Number of Large Shurbs: 9

Groundcover Schedule												
Symbol	ID	QTY	Botanical Name	Common Name	Size	Height	Spread	Spacing	Native	Area	Remarks	
	fj	-	Farfugium japonicum	Leopard Plant	3g	24"	24"	24"	N	37.17	-	
	nd	-	Neoregelia 'Donger'	Bromiliad	3g	10"	10"	10"	N	205.13	-	
	nf	-	Neoregelia 'Fireball'	Bromiliad	3g	10"	10"	10"	N	53.05	-	
	nm	-	Neoregelia 'Mystic'	Bromiliad	3g	10"	10"	10"	N	65.54	-	
	pb	-	Philodendron 'Burle Marx'	Philodendron	3g	9"	18"	18"	N	190.83	-	
	po	-	Peperomia obutusifolia 'Green'	Green Peperomia	3g	12"	12"	18"	Y	374.85	-	
	zo	-	Zoysia Empire		-	-	-	-		1,147.11	-	

Key:

-  Property line
-  Setback
-  Understory Trees
-  Approximate Rootball Size

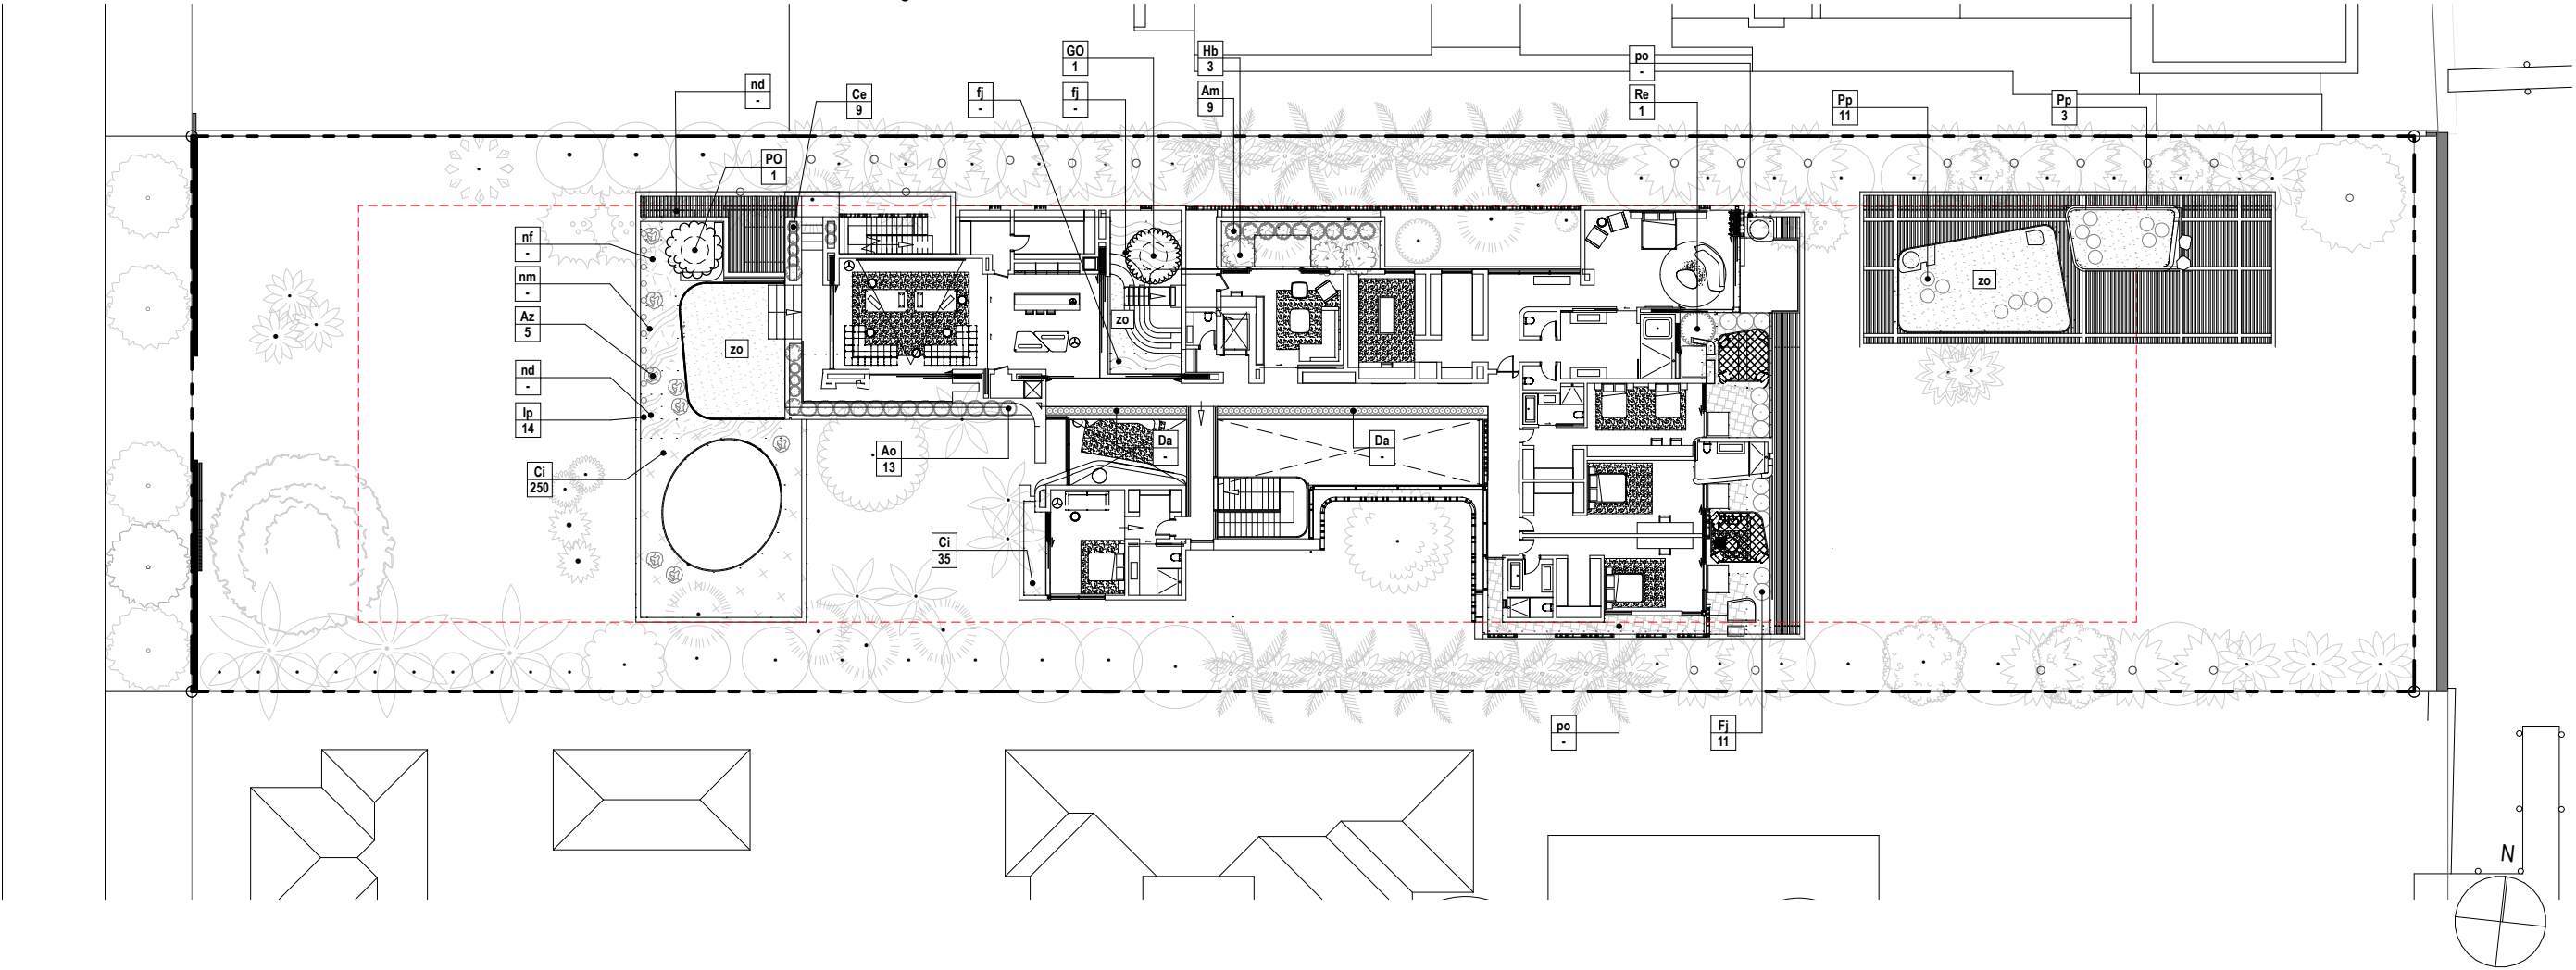

1

SECOND FLOOR PLANTING PLAN
SCALE: 1/32" = 1'-0"



REVISED 4/29/21 L202

SECOND FLOOR PLANTING PLAN

28 STAR ISLAND
DRB SUBMITTAL

<http://www.urbanrobotassociates.com/>
URBAN ROBOT © 2021



Tree Schedule									
Symbol	ID	Qty	Botanical Name	Common Name	Cal	Height	Spread	Native	Remarks
	AS	2	Acacia seyal	Red acacia	9"	15'	15'	N	Collected Specimen, Character Trunk. No thorns - Lot Trees
	BS	2	Bursera simaruba	Gumbo Limbo	14"	25'	15'	Y	Collected specimen Florida fancy grade, red colored trunk variety with heavy peeling, standard trunk with character, matching heights - Street Trees
	BS	2	Bursera simaruba	Gumbo Limbo	6" min	16' min	10'	Y	Red colored trunk variety with heavy peeling Character, Grade #1 or better, Heavy, Multi, 8-24in Cal, 18-25ft HT - Lot Trees
	CN	2	Cocos nucifera 'Green Malayan'	Coconut Palm		12' - 14' GW	25'	N	Collected Specimen

Total Number of Lot Trees: 6


Shrub Schedule										
Symbol	ID	QTY	Botanical Name	Common Name	Size	Height	Spread	Native	Remarks	
	Ab	7	Aechmea 'Blue Tango'	Bromiliad	7g	30"	24"	N	-	
	Al	12	Aechmea 'Little Harv'	Bromiliad	7g	30"	24"	N	-	
	Ao	10	Alcantarea 'Odorata'	Bromeliad	25g	36"	4'	N	-	
	Ao	27	Alocasia odora 'California'	Dwarf Elephant Ear	25g	36"	24"	N	-	
	Av	24	Aechmea blanchetiana variegata	Bromeliad	3g	36"	18"	N	-	
	Az	10	Aechmea 'Zebrina Pink'	Zebrina Pink Bromiliad	3g	24"	24"	N	-	
	Ce	39	Conocarpus erectus	Green buttonwood	7 gal	5'	24"	Y	-	
	Ci	520	Chrysobalanus icaco 'Horizontal'	Cocoplum	7g	18"	18"	Y	18" O.C - Lot Shrub	
	Ci	12	Chrysobalanus icaco 'Horizontal'	Cocoplum	25g	24"	36"	Y	Lot Shrub	
	Ip	66	Ipomoea pes-caprae	Railroad Vine	1g	12"	36"	Y	-	
	Pg	3	Philodendron giganteum	Elephant Ear	25g	8'	8'	N	-	
	Pp	19	Pogonatherum panicum	Dwarf Bamboo Grass	7g	24"	24"	N	-	

Total Number of Lot Shrubs: 262
Total Number of Large Shrubs: 42

Groundcover Schedule											
Symbol	ID	QTY	Botanical Name	Common Name	Size	Height	Spread	Spacing	Native	Area	Remarks
	ns		Neoregelia super fireball	Bromeliad	2.5g	9"	9"	9"	N	43.96	
	pb		Philodendron 'Burle Marx'	Philodendron	3g	9"	18"	18"	N	244.82	
	po		Peperomia obutusifolia 'Green'	Green Peperomia	3g	12"	12"	18"	Y	150.49	
	vo		Vriesea ospinae gruberii	Bromeliad	2.5g	9"	9"	9"	N	780.87	
	zo		Zoysia Empire		-	-	-	-	-	525.83	

Key:

-  Property line
-  Setback
-  Understory Trees
-  Approximate Rootball Size

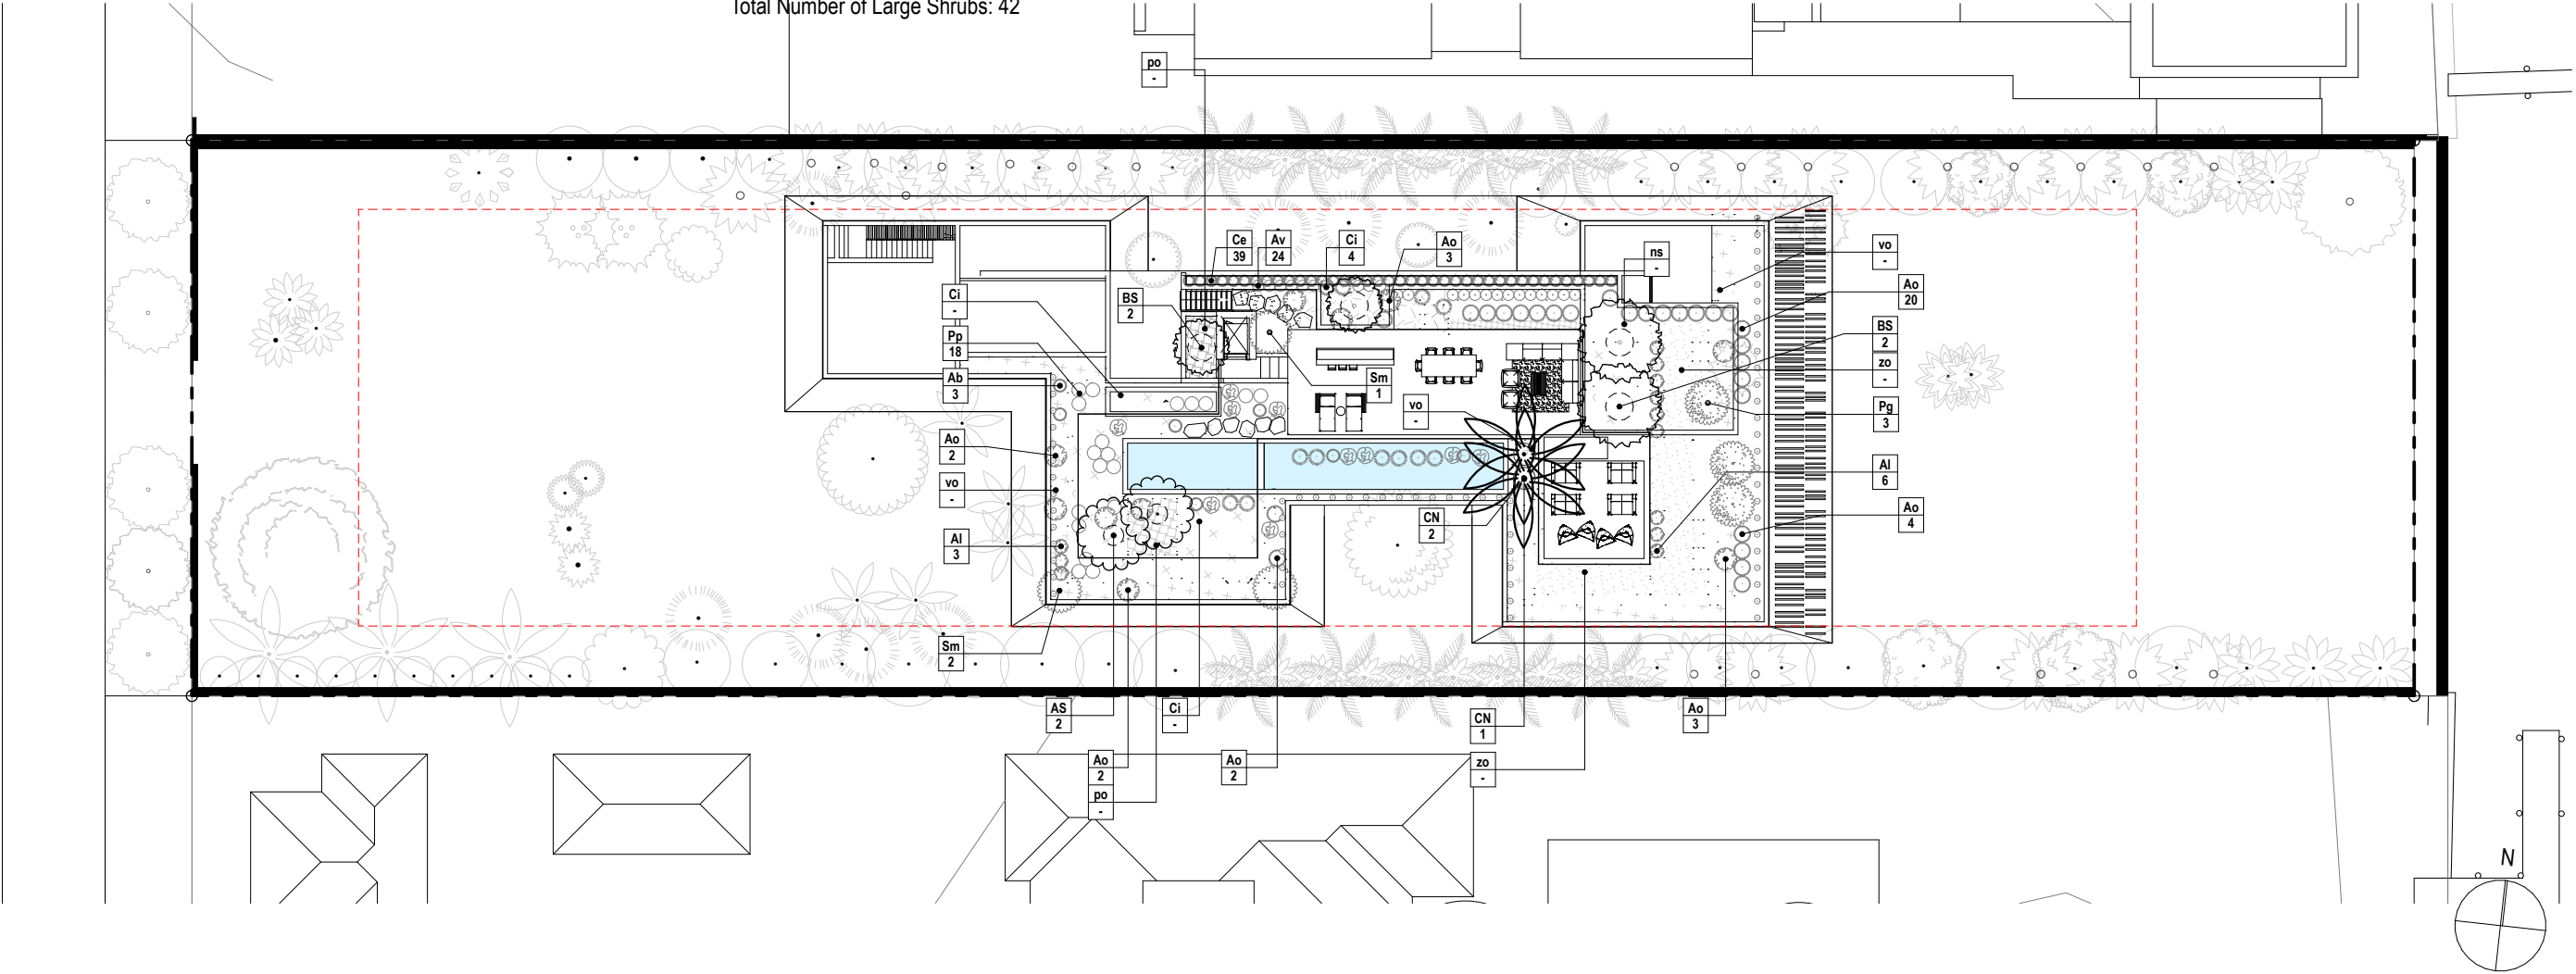

1 ROOF PLANTING
SCALE: 1/32" = 1'-0"





Phoenix dactylifera
Date palm



Copernicia fallensis
Copernicia



Coccothrinax miragua
Miragua palm



Caryota mitis
Fishtail palm



Cocos nucifera
Coconut



Cyrtostachys renda
Lipstick palm



Coccothrinax crinita
Old man palm



Thrinax radiata
Florida thatch palm



Acoelorrhaphe wrightii
Paurotis palm



Roystonea regia
Royal palm



Sabal palmetto
Cabbage palm

REVISED 4/29/21 L204B

UNDERSTORY :: PLANTING PALETTE - PALMS

28 STAR ISLAND
DRB SUBMITTAL

<http://www.urbanrobotassociates.com/>
URBAN ROBOT © 2021

SAOTA | URBAN ROBOT



Plumeria
Frangipani



Guaiacum sanctum
Lignum Vitae



Alocasia black stem
Elephant ear



Alocasia 'Borneo Giant'
Elephant ear



Alocasia odora 'California'
Dwarf elephant ear



Rhapis excelsa
Lady palm



Fatsia japonica
Paperplant



Chrysobalanus icaco 'horizontalis'
Cocoplum



Heliconia bihai
Lobster claw



Heliconia psittacorum
Lady di



Ipomoea pes-caprae
Railroad vine



Farfugium japonicum 'giganteum'
Giant farfugium



Philodendron 'burle marx'



Peperomia obtusifolia
Baby rubber plant



Aechmea zebrina pink
Zebrina pink bromeliad



Neoregelia donger
Bromeliad



Neoregelia fireball
Bromeliad



Neoregelia mystic
Bromeliad



Zoysia empire
Zoysa grass



Dichondra argentea 'Silver Falls'
Dichondra



Conocarpus erectus
Green buttonwood

REVISED 4/29/21^{L204H}

SECOND STORY :: PLANTING PALETTE

28 STAR ISLAND
DRB SUBMITTAL

<http://www.urbanrobotassociates.com/>
URBAN ROBOT © 2021

SAOTA | URBAN ROBOT



Bursera simarouba
Gumbo limbo



Acacia seyal
Red acacia



Cocos nucifera
Coconut



Aechmea bromeliad
Aechmea 'Blue Tango'



Aechmea 'little harvy'
Bromeliad



Alcantarea 'odorata'
Bromeliad



Aechmea blanchetiana variegated
Bromeliad



Alocasia odora 'California'
Dwarf elephant ear



Alocasia 'Borneo Giant'
Elephant ear



Chrysobalanus icaco 'horizontalis'
Cocoplum



Suriana maritima
Bay cedar



Neoregelia monet
Bromeliad



Neoregelia fireball
Bromeliad



Briesea ospinae
Artillery fern



Aglaonema 'Siam Pink'
Aglaonema



Pogonatherum paniceum
Panda grass



Philodendron giganteum



Conocarpus erectus
Green buttonwood


REVISED 4/29/21^{L2041}

ROOF :: PLANTING PALETTE

28 STAR ISLAND
DRB SUBMITTAL

<http://www.urbanrobotassociates.com/>
URBAN ROBOT © 2021

SAOTA | URBAN ROBOT

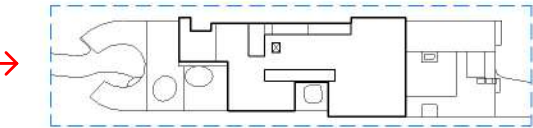


DWG: G-022

3D REALISTIC RENDERING -
STREET VIEW

2 8 S T A R I S L A N D
D R B S U B M I T T A L

<http://www.urbanrobotassociates.com/>
U R B A N R O B O T © 2 0 2 1

SAOTA | **III'**

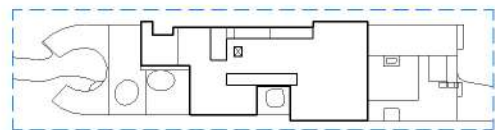


DWG: G-021

3D REALISTIC RENDERING -
STREET VIEW (NO TREES)

28 STAR ISLAND
DRB SUBMITTAL

<http://www.urbanrobotassociates.com/>
URBAN ROBOT © 2021

SAOTA | **III'**

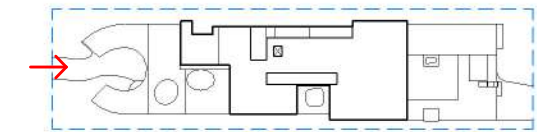


DWG: G-023

3D REALISTIC RENDERING -
ENTRANCE VIEW

28 STAR ISLAND
DRB SUBMITTAL

<http://www.urbanrobotassociates.com/>
URBAN ROBOT © 2021

SAOTA | **UR**

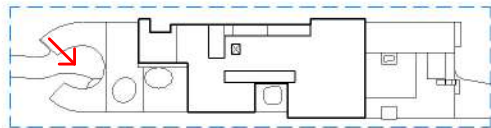

DWG: G-024

3D REALISTIC RENDERING -
DRIVEWAY


28 STAR ISLAND
DRB SUBMITTAL

<http://www.urbanrobotassociates.com/>
URBAN ROBOT © 2021

SAOTA | III'



LANDSCAPING HIDDEN TO HIGHLIGHT ARCHITECTURE

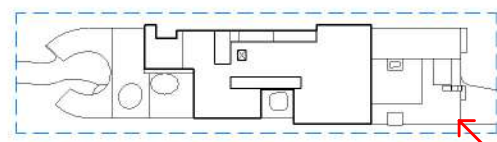

DWG: G-033


RENDERING - POOL VIEW

02/16/2021

28 STAR ISLAND
DRB SUBMITTAL

<http://www.urbanrobotassociates.com/>
URBAN ROBOT © 2021

SAOTA | **III'**

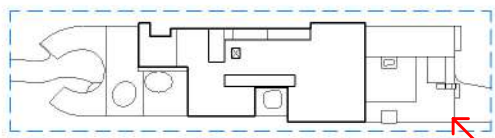


DWG: G-034

RENDERING - POOL VIEW -
PLANTING

28 STAR ISLAND
DRB SUBMITTAL

<http://www.urbanrobotassociates.com/>
URBAN ROBOT © 2021

SAOTA | **III'**

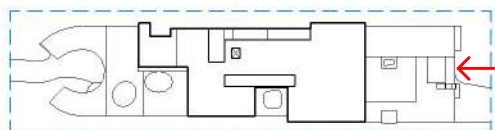


DWG: G-036

RENDERING - BAYSIDE
GARDEN VIEW - PLANTING

28 STAR ISLAND
DRB SUBMITTAL

<http://www.urbanrobotassociates.com/>
URBAN ROBOT © 2021

SAOTA | **III'**

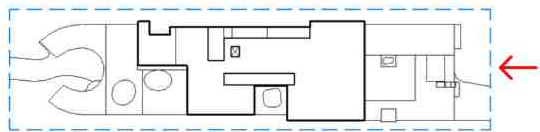

DWG: G-025

3D REALISTIC RENDERING -
VIEW FROM BAY (NO TREE)


28 STAR ISLAND
DRB SUBMITTAL

<http://www.urbanrobotassociates.com/>
URBAN ROBOT © 2021

SAOTA | **UR**



EXISTING GREEN BUTTOWOOD, SHOWN FOR REFERENCE ONLY. APPLICATION IS TO REMOVE THIS TREE DUE TO EXTENSIVE DAMAGE (SEE ARBORIST REPORT), BUT OWNER INTENDS TO INVESTIGATE HOW TO PRESERVE.

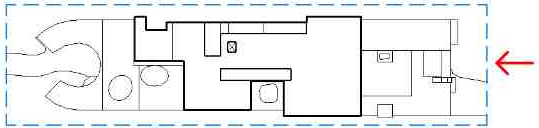

CALCULATION OF MINIMUM AND MAXIMUM YARDS

PROPERTY CONDITIONS	
Waterfront Lot (yes/no)	YES
Corner property (yes/no)	NO
Sidewalk (yes/no)	NO
Sidewalk elevation at the centerline of the front of the property	0.000
Crown of road at center of property (if no sidewalks exists or is proposed)	5.180
Flood Elevation	10.000
Freeboard (provided)	5.000

INTERIOR SIDEYARD CONDITIONS		
Indicating yes only for the condition that applies		Max. Yard Elev.
YES	Default Condition unless one of the below applies Maximum Yard Elevation	7.680
	Is this the average grade of adjacent lot along the abutting side yard equal or greater than adjusted grade?	10.090
	Is the abutting property vacant?	10.090
	Is their a joint agreement between abutting properties, for a higher elevation, not to exceed flood elevation?	10.000

REAR YARD CONDITIONS		
Indicating yes only for the condition that applies		Max. Yard Elev.
YES	Default Condition unless one of the below applies Maximum Yard Elevation	7.680
	Is this the average grade of adjacent lot along the abutting side yard equal or greater than adjusted grade?	10.090
	Is the abutting property vacant?	10.090
	Is their a joint agreement between abutting properties, for a higher elevation, not to exceed flood elevation?	10.000

RESULTS	
Grade	5.18
Adjusted Grade	7.59
30" above Grade	7.68
Future Crown of Road	5.25
Future Adjusted Grade	8.125
Minimum Freeboard Elev.	11.000
Maximum Freeboard Elev.	15.000
Minimum Yard Elevation	6.56
Min. Garage elevation (for a detached or attached garage not under the house)	7.59
Minimum garage ceiling elevation	19.000

FRONT YARD	
Min Yard Elevation	6.560
Max Yard Elevation	8.125
INTERIOR YARD	
Min Yard Elevation	6.560
Max Yard Elevation	7.680
INTERIOR YARD	
Min Yard Elevation	6.560
Max Yard Elevation	7.680
WATERFRONT	
Min Yard Elevation	6.560
Max Yard Elevation	15.000

SINGLE FAMILY RESIDENTIAL - ZONING DATA SHEET

ITEM #	Zoning Information			
1	Address:	28 Star Island Drive, Miami Beach, FL. 33139		
2	Folio number(s):	02-4204-001-0235		
3	Board and file numbers :	DRB21-0642		
4	Year built:	vacant land	Zoning District:	RS-1
5	Based Flood Elevation:	AE 10.00	Grade value in NGVD:	5.18'
6	Adjusted grade (Flood+Grade/2):	7.59'	Free board: Minimum Required:	+1' (+11' NGVD)
			Proposed (project benchmark):	+5' (+15' NGVD)
7	Lot Area:	40,000 SF		
8	Lot width:	100'	Lot Depth:	400'
9	Max Lot Coverage SF and %:	12,000 SF (30%)	Proposed Lot Coverage SF and %:	11,741 SF (29.3%)
10	Existing Lot Coverage SF and %:	vacant land	Lot coverage deducted (garage-storage) SF:	600 SF
11	Front Yard Open Space SF and %:	70%	Rear Yard Open Space SF and %:	70%
12	Max Unit Size SF and %:	20,000 SF (50%)	Proposed Unit Size SF and %:	19,999 SF (49%)
13	Existing First Floor Unit Size:	vacant land	Proposed First Floor Unit Size (incl. Acc.Str.):	8,053 SF
			Proposed Second Floor Unit Size:	7,588 SF

		Required	Existing	Proposed	Deficiencies
18	Height:	28'		28'-0"	
	Setbacks:				
	Understory level:	20'-0"		22'-0 17/128"	
19	Front First level:	20'-0"		81'-10"	
20	Front Second level:	30'-0"		113'-7"	
21	Side 1:	12'-6"		12'-6"	
22	Side 2 or (facing street):	12'-6"		12'-6"	
23	Rear:	50'-0"		120'-10 3/4"	
	Accessory Structure Side 1:	12'-6"		12'-6"	
24	Acc. Str. Side 2 or (facing street) :	12'-6"		75'-8"	
25	Accessory Structure Rear:	25'		37'-4"	
26	Sum of Side yard :	25'		25'-0"	
27	Located within a Local Historic District?			Yes or (No)	
28	Designated Historic SingleFam Residence?			Yes or (No)	
29	Determined to be Architecturally Significant?			Yes or (No)	
ITEM #	New Construction Floodplain Management Data				
1	Flood Zone:	AE 10	6	Flood Design Class:	=
2	FIRM Map Number	12086C0319L	7	Building Use:	Single-Family Residence
3	Base Flood Elevation (BFE):	10.00' NGVD	8	Lowest Elevation of Equipment:	11'-0" min.
4	Proposed Design Flood Elevation: (Main Residence Lwst Habitable Lvl) Proposed Top of Next Higher Floor: (Next Highest Habitable Lvl) Proposed Main House First FL. Elev:	11.00' NGVD 31.00 18.00	9	Lowest Adjacent Grade:	—
5	Crown of Road Elevation:	5.17' NGVD	10	Highest Adjacent Grade:	Pending


LOT REQUIREMENTS

Lot Size: 40,000SF
Max Lot Coverage: 30% of Lot Area ∴ 12,000SF
Max Unit Size: 50% of Lot Area ∴ 20,000SF
Understory: 5% of Lot Area ∴ 2,000SF (Max enclosed and A/C building access = 5%)
600SF Understory Area Exempt
Max Roof Deck: 25% of Second Floor Area
Max Height: 43'-00" (28'-00" for Flat Roof from BFE +5')
Base Flood Elev: +10.00'


LOT COVERAGE CALCULATIONS

ALLOWED:
30% of Lot Area = 40,000 x 30% = 12,000 SF


PROVIDED
Overhangs = 2,459 SF
Interiors = 9,282 SF
TOTAL = 11,741 SF (29.3%)

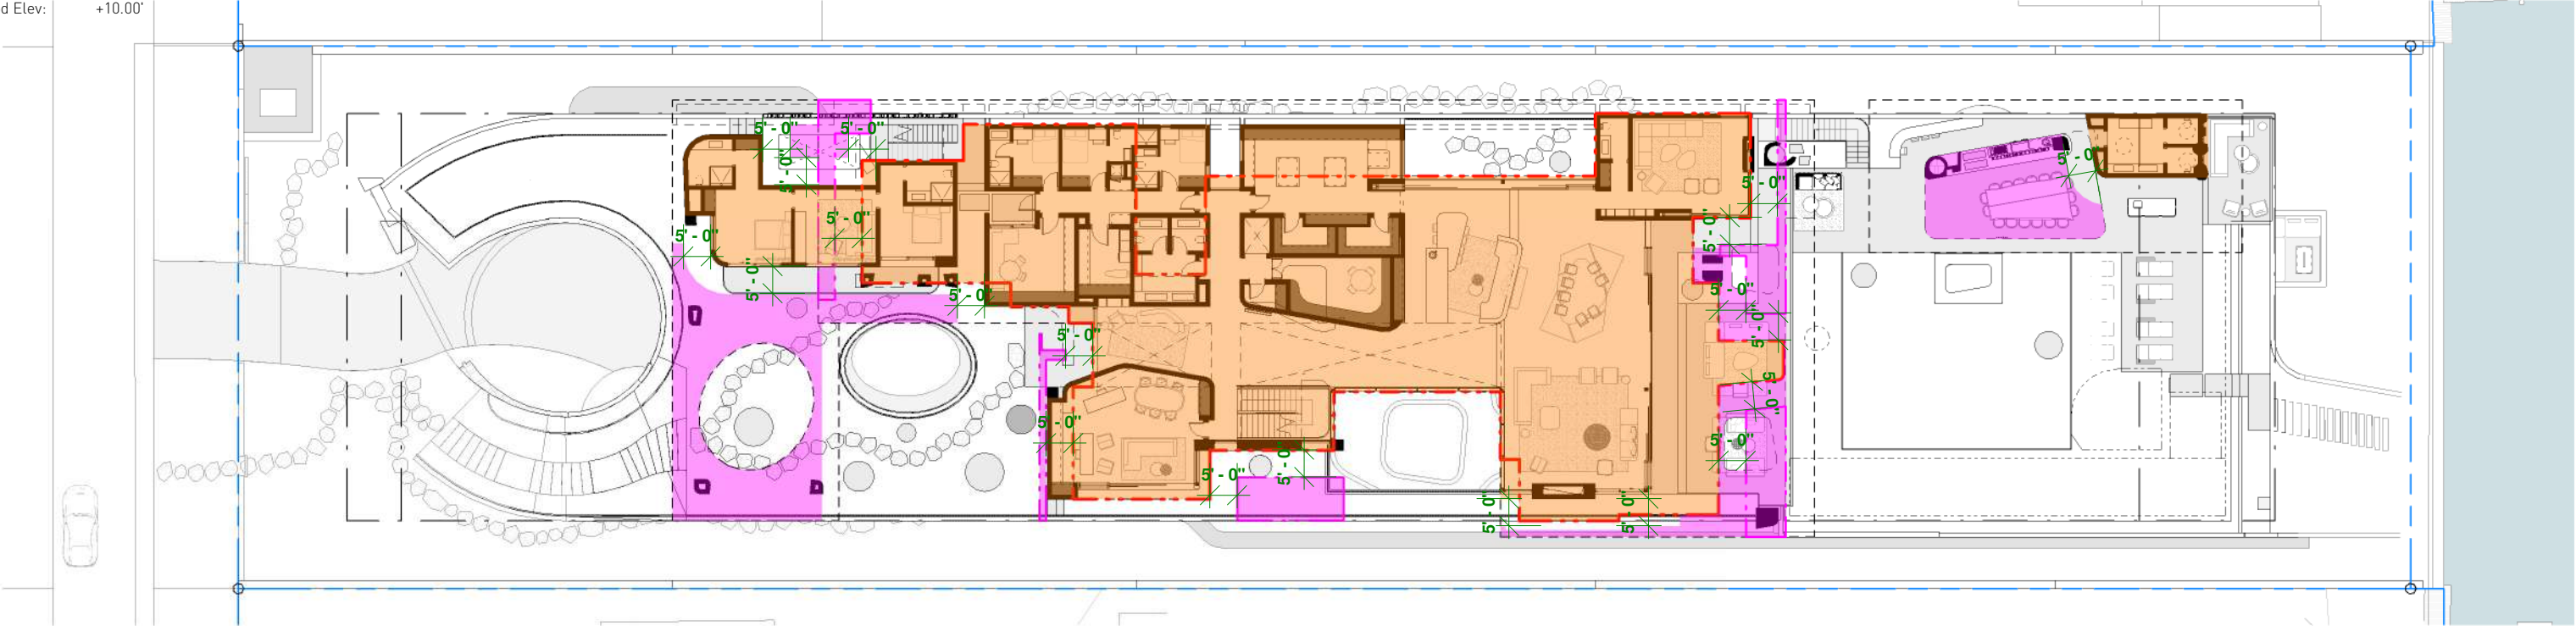



4 COMBINED COVERAGE
1" = 30'-0"

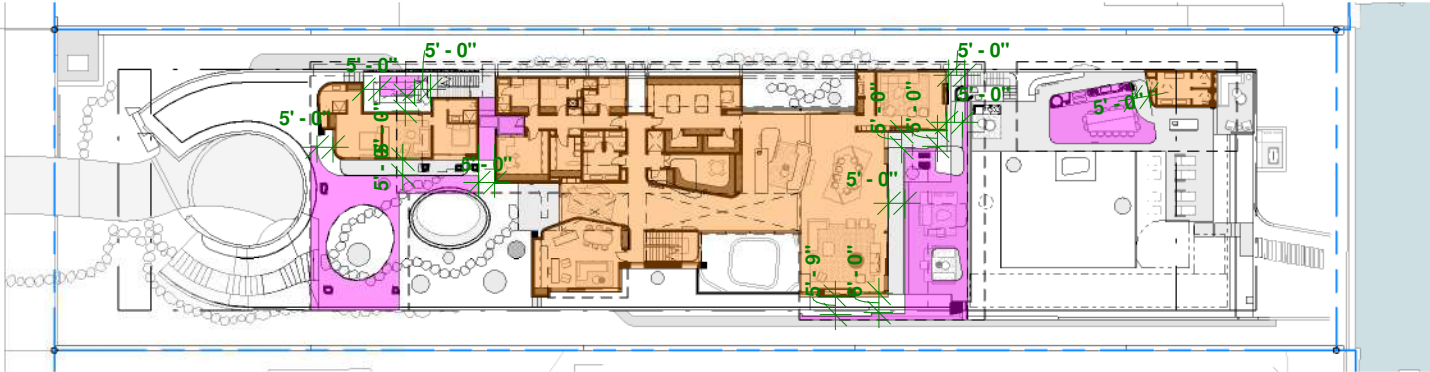

3 FIRST FLOOR COVERAGE CALCULATION FOOTPRINT
1" = 60'-0"

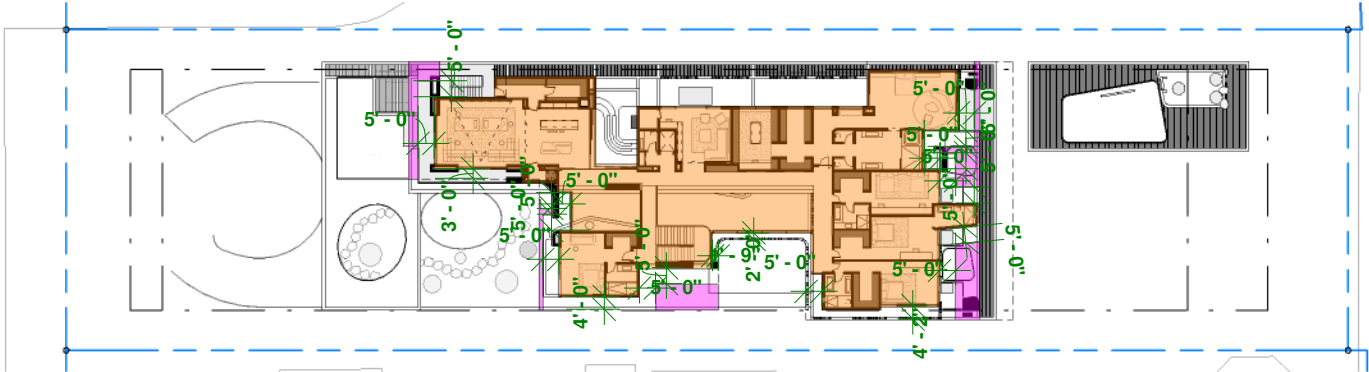

1 SECOND FLOOR COVERAGE CALCULATION FOOTPRINT
1" = 60'-0"

  

LOT REQUIREMENTS


Lot Size: 40,000SF
Max Lot Coverage: 30% of Lot Area ∴ 12,000SF
Max Unit Size: 50% of Lot Area ∴ 20,000SF
Understory: 5% of Lot Area ∴ 2,000SF
(Max enclosed and air-conditioned building access = 5%)
600SF Understory Area Exempt
25% of Second Floor Area
43'-00" (28'-00" for Flat Roof from BFE +5')
Max Roof Deck:
Max Height:
Base Flood Elev: +10.00'

UNDERSTORY UNIT SIZE


ALLOWED:	PROVIDED
Access+AC area: 5% of Lot Area = 40,000 x 5% = 2,000 SF	Access/AC Area = 1,740.68 SF
	Non AC Area = 2,080.38 SF
	Exempt Area = ~ 600 SF
	TOTAL = 3,221.06 SF

UNIT SIZE CALCULATIONS



ALLOWED:	PROVIDED
50% of Lot Area = 40,000 x 50% = 20,000 SF	Understory = 3,221.06 SF
	First Floor = 8,024.77 SF
	Second Floor = 7,588.28 SF
	TOTAL = 18,834.11 SF (47%)

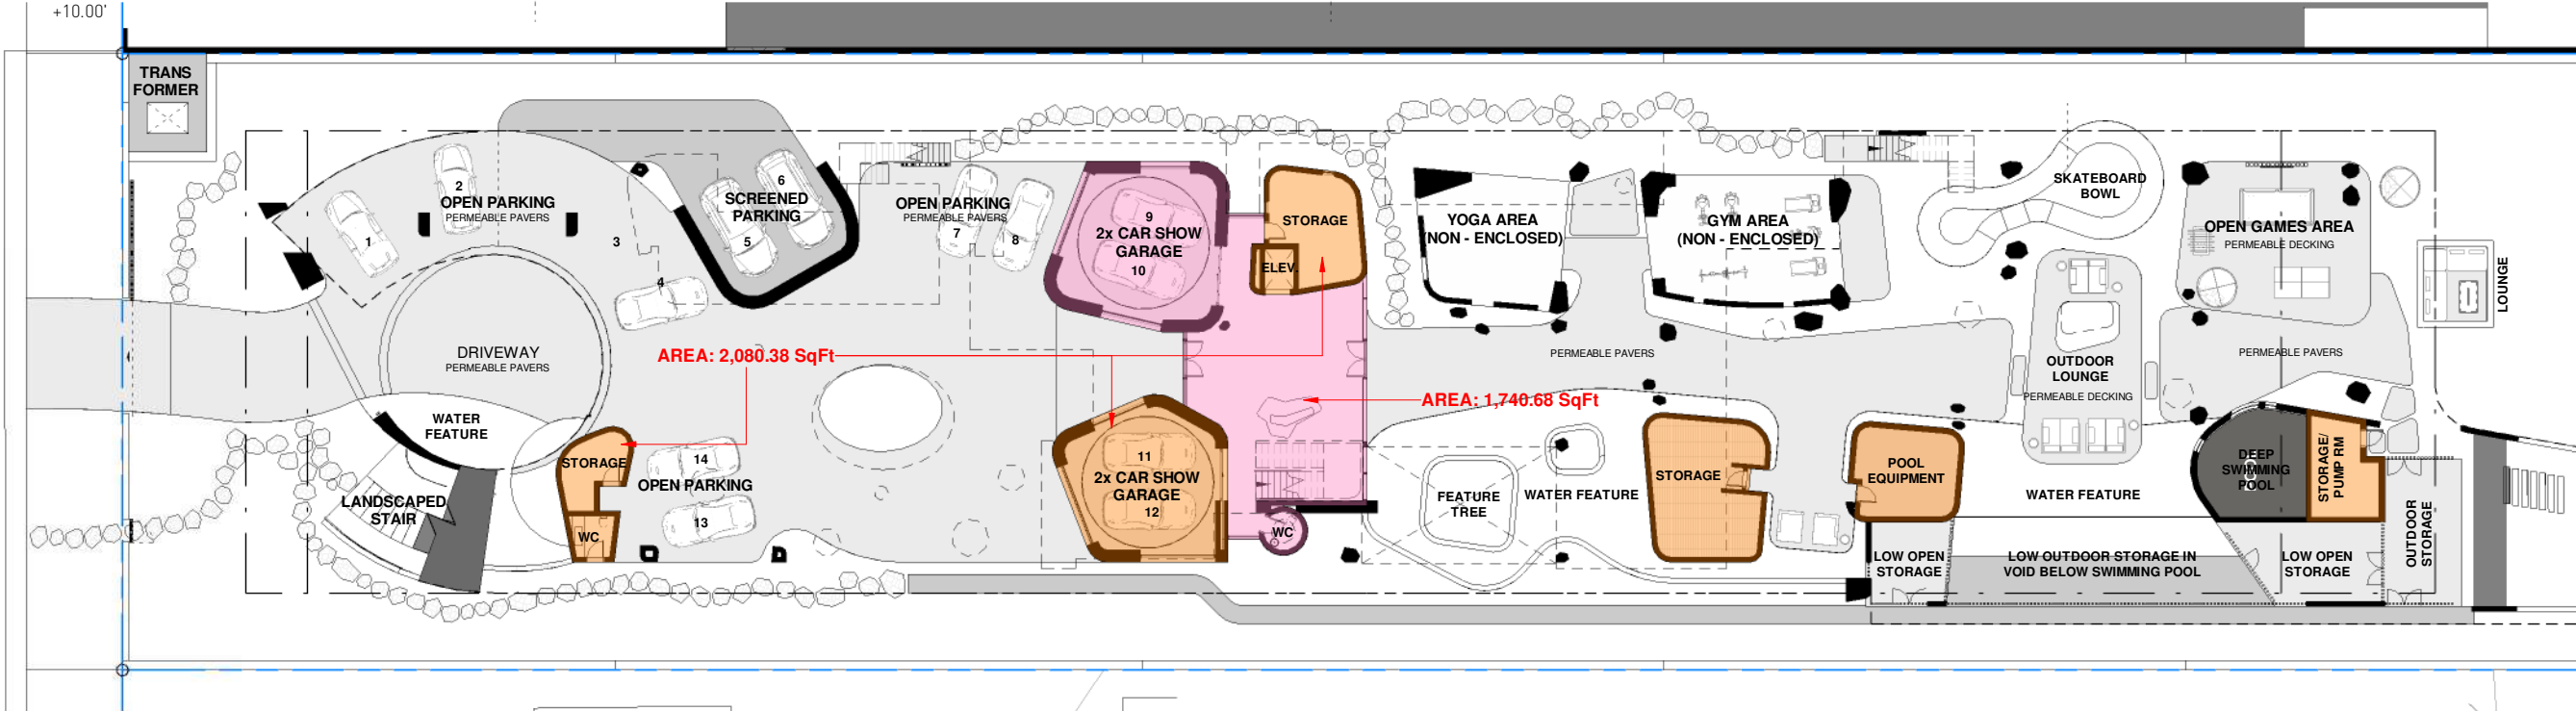

1 UNDERSTORY UNIT SIZE
1" = 30'-0"

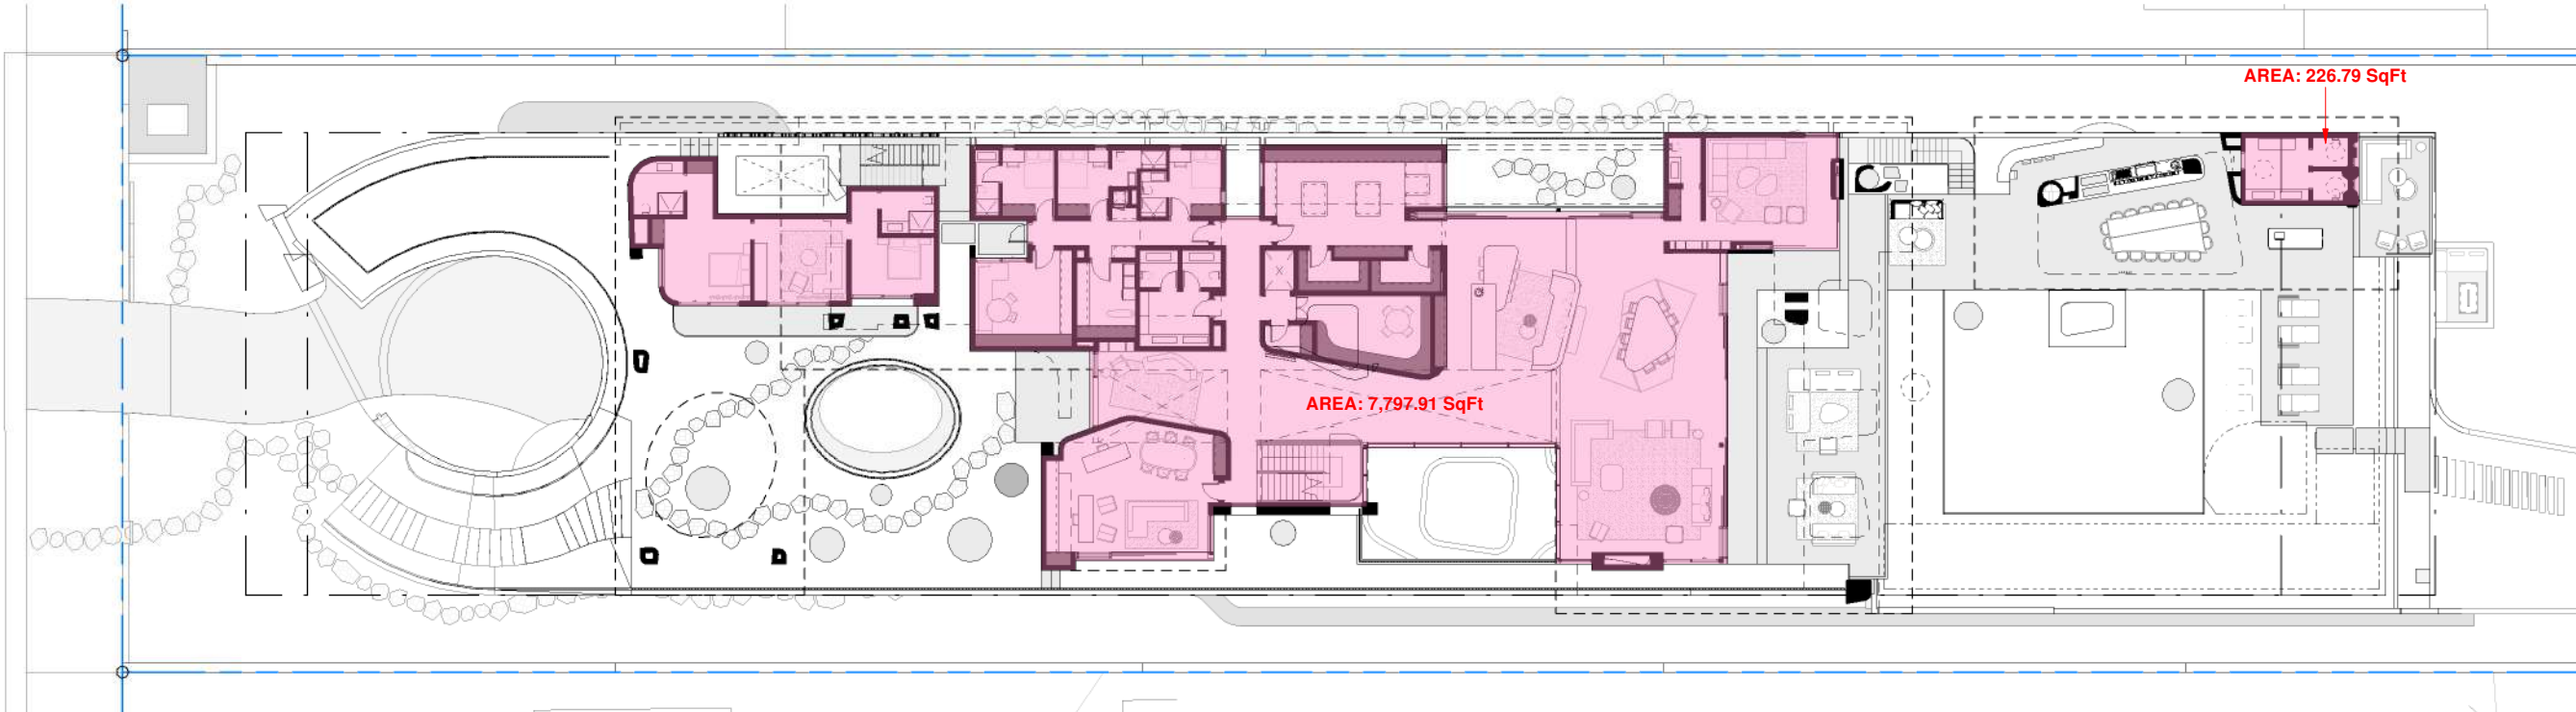

2 FIRST FLOOR UNIT SIZE
1" = 30'-0"

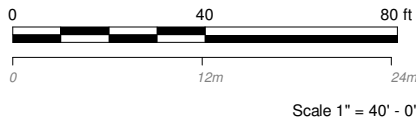 

UNIT SIZE PLAN

03/08/2021

28 STAR ISLAND
DRB SUBMITTAL
<http://www.urbanrobotassociates.com/>
URBAN ROBOT © 2021

SAOTA III

LOT REQUIREMENTS


Lot Size: 40,000SF
Max Lot Coverage: 30% of Lot Area
Max Unit Size: 50% of Lot Area
Understory: 5% of Lot Area
(Max enclosed and air-conditioned building access = 5%)
600SF Understory Area Exempt
25% of Second Floor Area
Max Roof Deck: 43'-00" (28'-00" for Flat Roof from BFE +5')
Max Height: 43'-00" (28'-00" for Flat Roof from BFE +5')
Base Flood Elev: +10.00'

UNDERSTORY UNIT SIZE


ALLOWED:	PROVIDED
Access+AC area: 5% of Lot Area = 40,000 x 5% = 2,000 SF	Access/AC Area = 1,740.68 SF
	Non AC Area = 2,080.38 SF
	Exempt Area = ~ 600 SF
	TOTAL = 3,221.06 SF

UNIT SIZE CALCULATIONS



ALLOWED:	PROVIDED
50% of Lot Area = 40,000 x 50% = 20,000 SF	Understory First Floor = 3,221.06 SF
	Second Floor = 8,024.77 SF
	TOTAL = 7,588.28 SF
	TOTAL = 18,834.11 SF (47%)

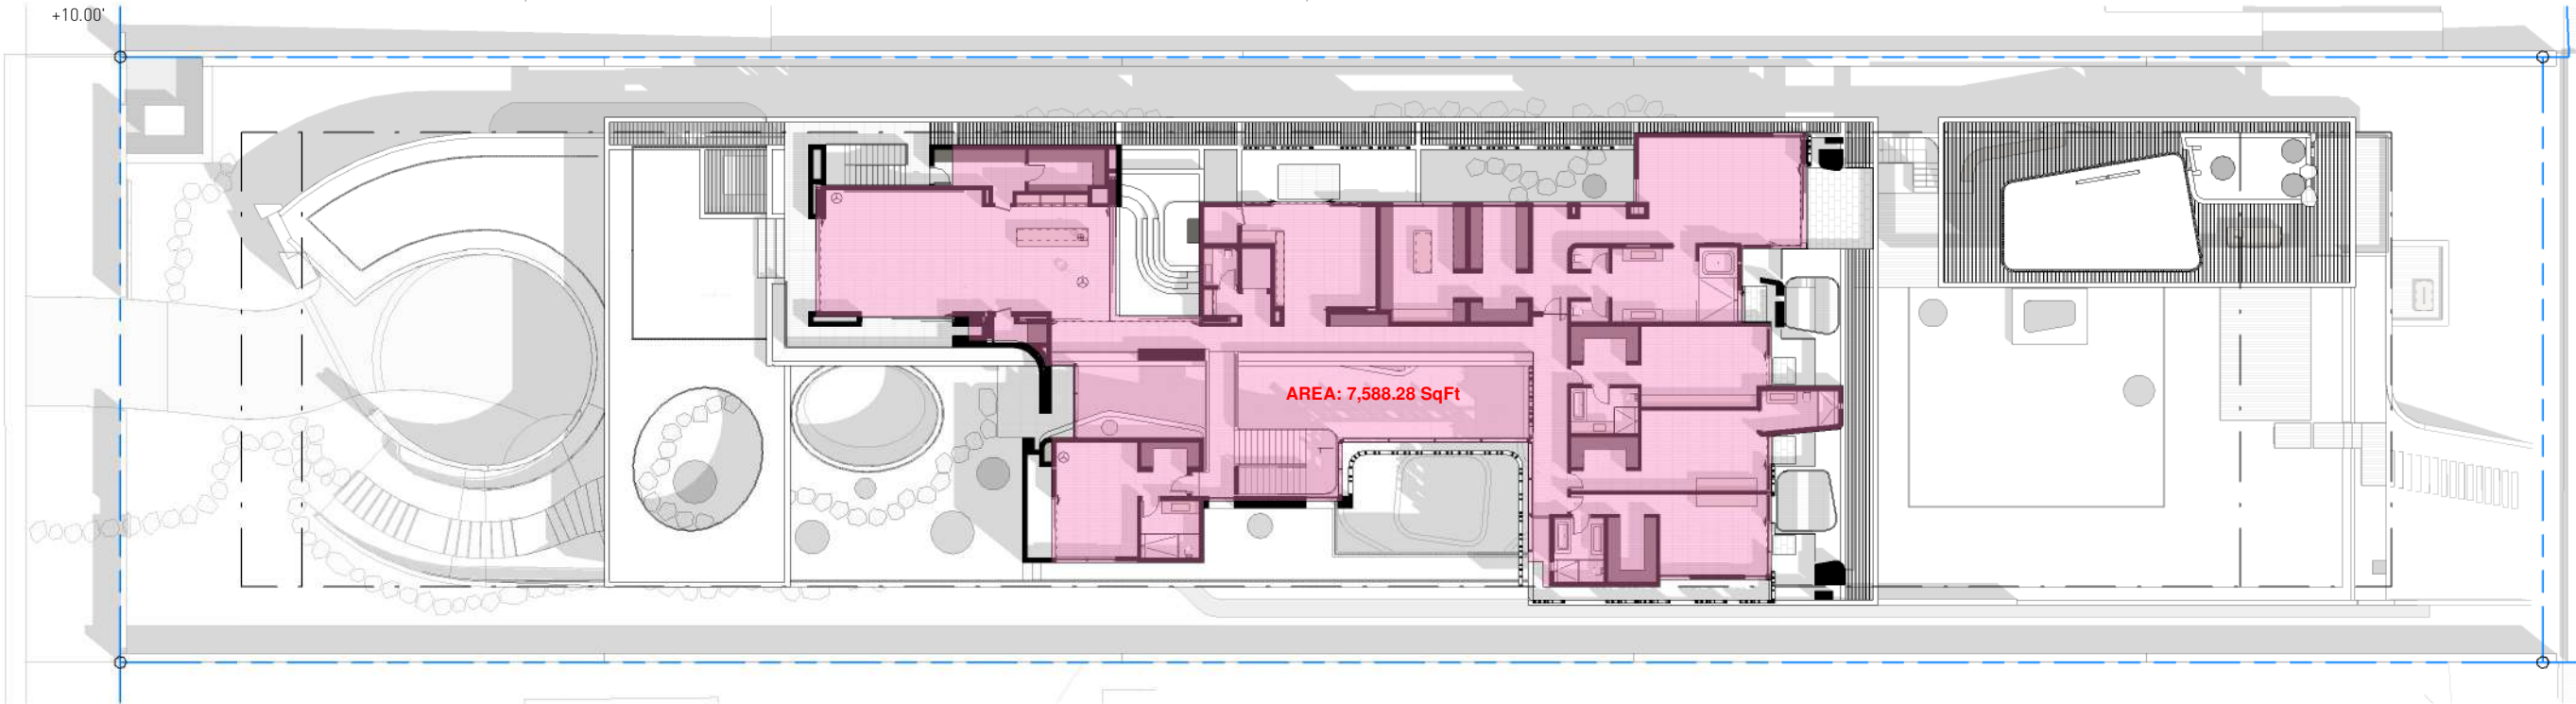

1 SECOND FLOOR UNIT SIZE
1" = 30'-0"

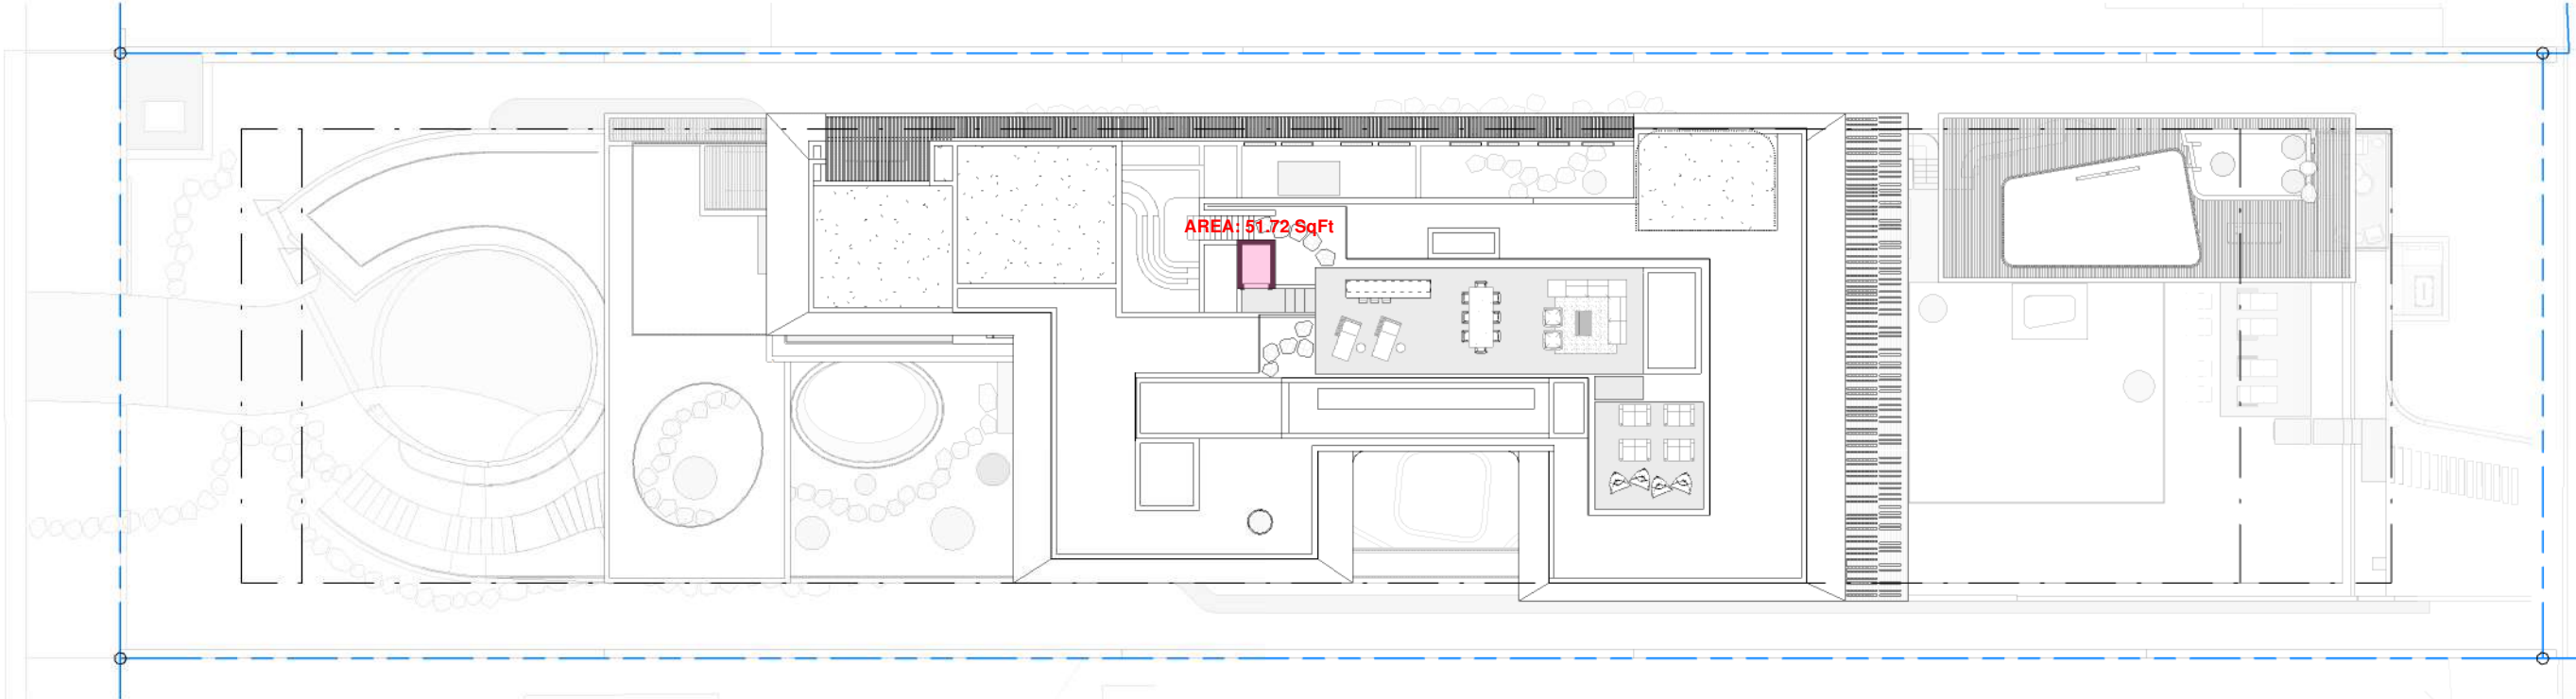

2 ROOF UNIT SIZE
1" = 30'-0"

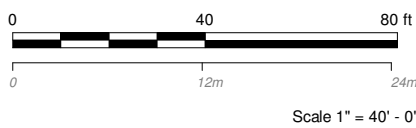 

UNIT SIZE PLAN

03/08/2021

28 STAR ISLAND
DRB SUBMITTAL
<http://www.urbanrobotassociates.com/>
URBAN ROBOT © 2021


SAOTA III

MAX ROOF DECK AREA



ALLOWED:	PROVIDED
25% of Int. Area of floor below = 7,588 x 25% = 1,897 SF	Roof Deck: =1,400 SF (18.5%)

MAX ROOF SKYLIGHT AREA

ALLOWED:	PROVIDED
10% of Total Roof Area = 10,008 x 10% = 1,001 SF	Skylights: = 271 SF (3%)

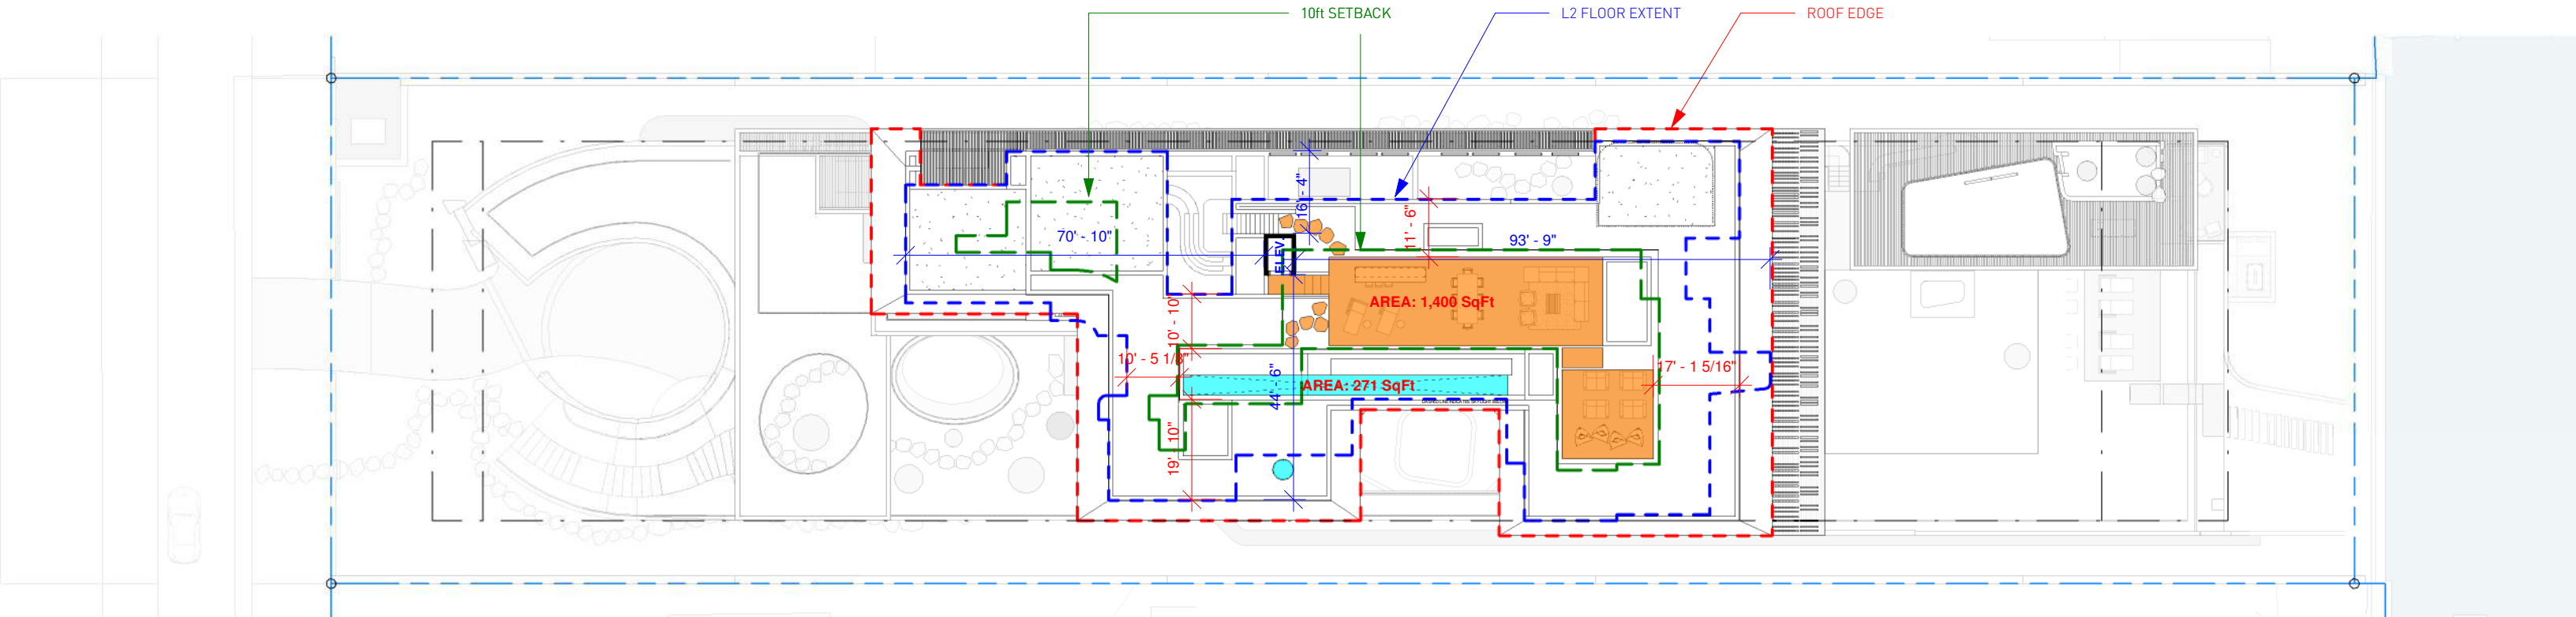

1 MAXIMUM ROOF DECK AREA
1" = 30'-0"

  

MAX ROOF DECK PLAN


03/08/2021

28 STAR ISLAND
DRB SUBMITTAL
<http://www.urbanrobotassociates.com/>
URBAN ROBOT © 2021



SAOTA III

MAX ROOF HEIGHT COMPLIANCE

ALLOWED:	PROVIDED
Deck: 0' 6" above max allowable height	Deck: 0' 6" above max allowable height
Planter: 3' 6" above roof deck finish	Planter: 0' 0" above roof deck finish
Screen: 5' 0" above max allowable height	Planter: 2' 0" above roof deck finish
	Screen: 5' 0" above max allowable height

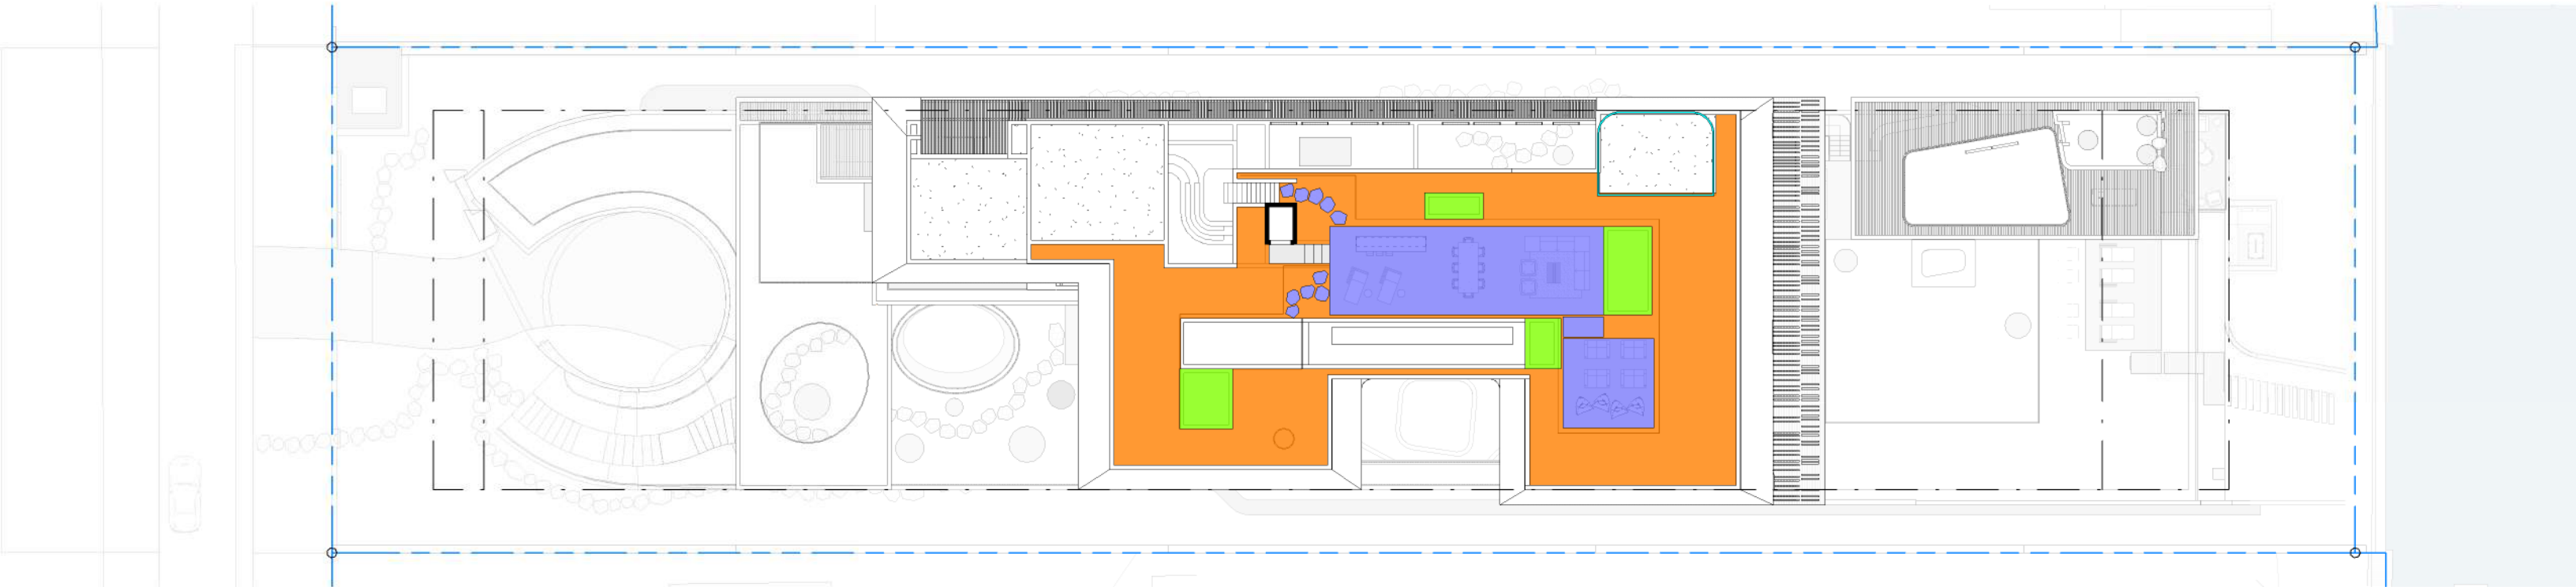

1 ROOF COMPLIANCE
1" = 30'-0"

  

ROOF COMPLIANCE

03/08/2021

28 STAR ISLAND
DRB SUBMITTAL
<http://www.urbanrobotassociates.com/>
URBAN ROBOT © 2021

SAOTA | URBAN ROBOT

FRONT YARD PERVIOUS OPEN SPACE


2,100.18 SF (OPEN SPACE) / 3,000 SF (Front Yard Tot.)= 70%
MINIMUM 70% OPEN SPACE

PERVIOUS OPEN SPACE & SODDED: 2,100.18 SF
IMPERVIOUS: 899.82 SF


REAR YARD PERVIOUS OPEN SPACE

3,180.50SF (OPEN SPACE) + 346.42SF (POOL:692.85SF / 2) / 5000 SF (Rear Yard Tot.)= 70.54%
MINIMUM 70% OPEN SPACE


PERVIOUS OPEN SPACE & SODDED: 3,180.50SF
IMPERVIOUS: 1,126.66SF
POOL: (692.85SF / 2) 346.42SF

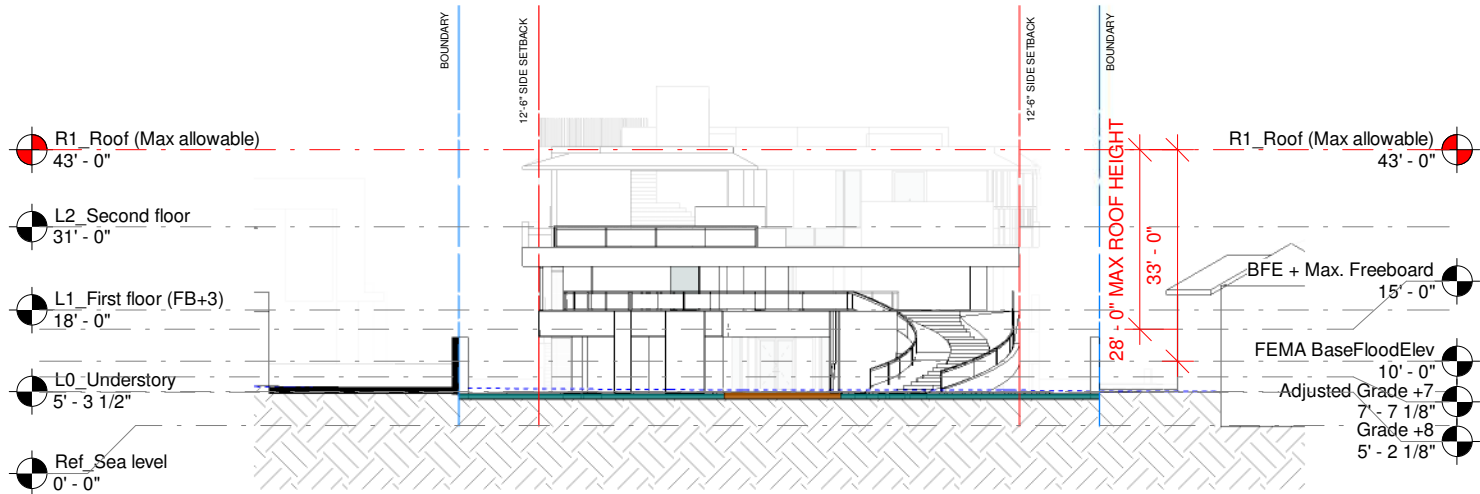


3 WEST ELEVATION
1" = 30'-0"

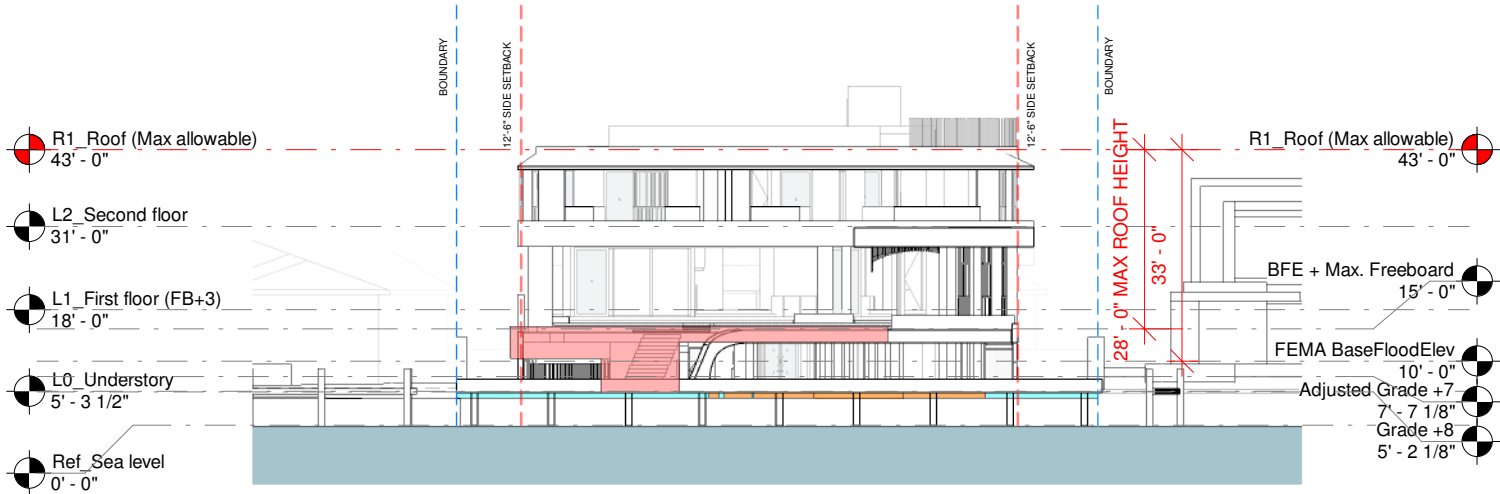



2 EAST ELEVATION
1" = 30'-0"

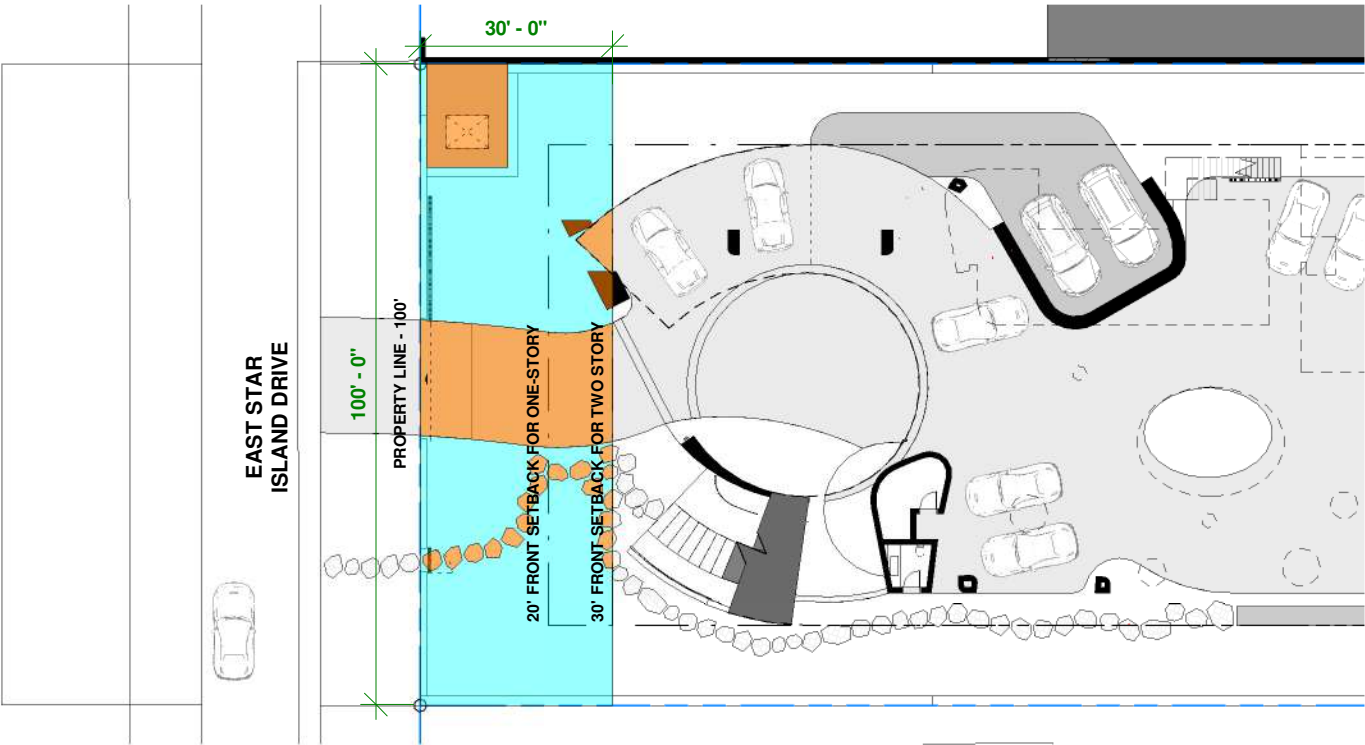


1 YARD OPEN SPACE PLAN
1" = 30'-0"

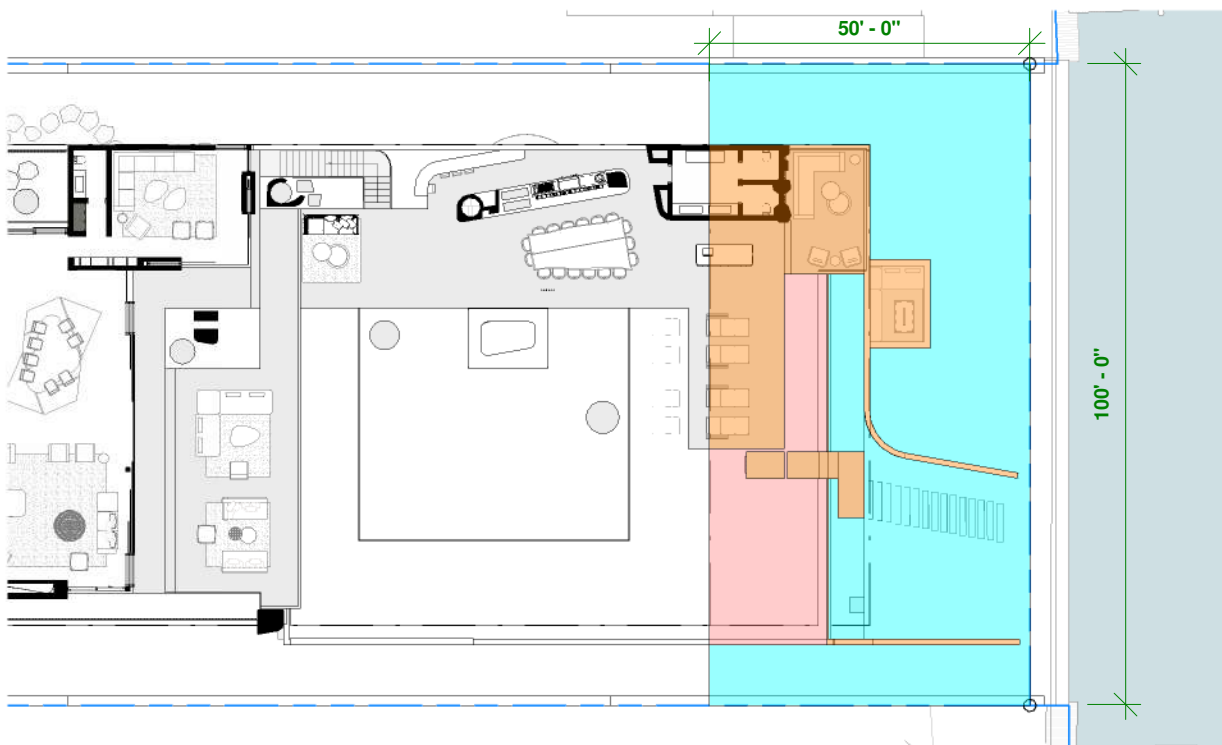


4 YARD OPEN SPACE
1" = 30'-0"

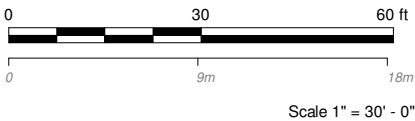
 


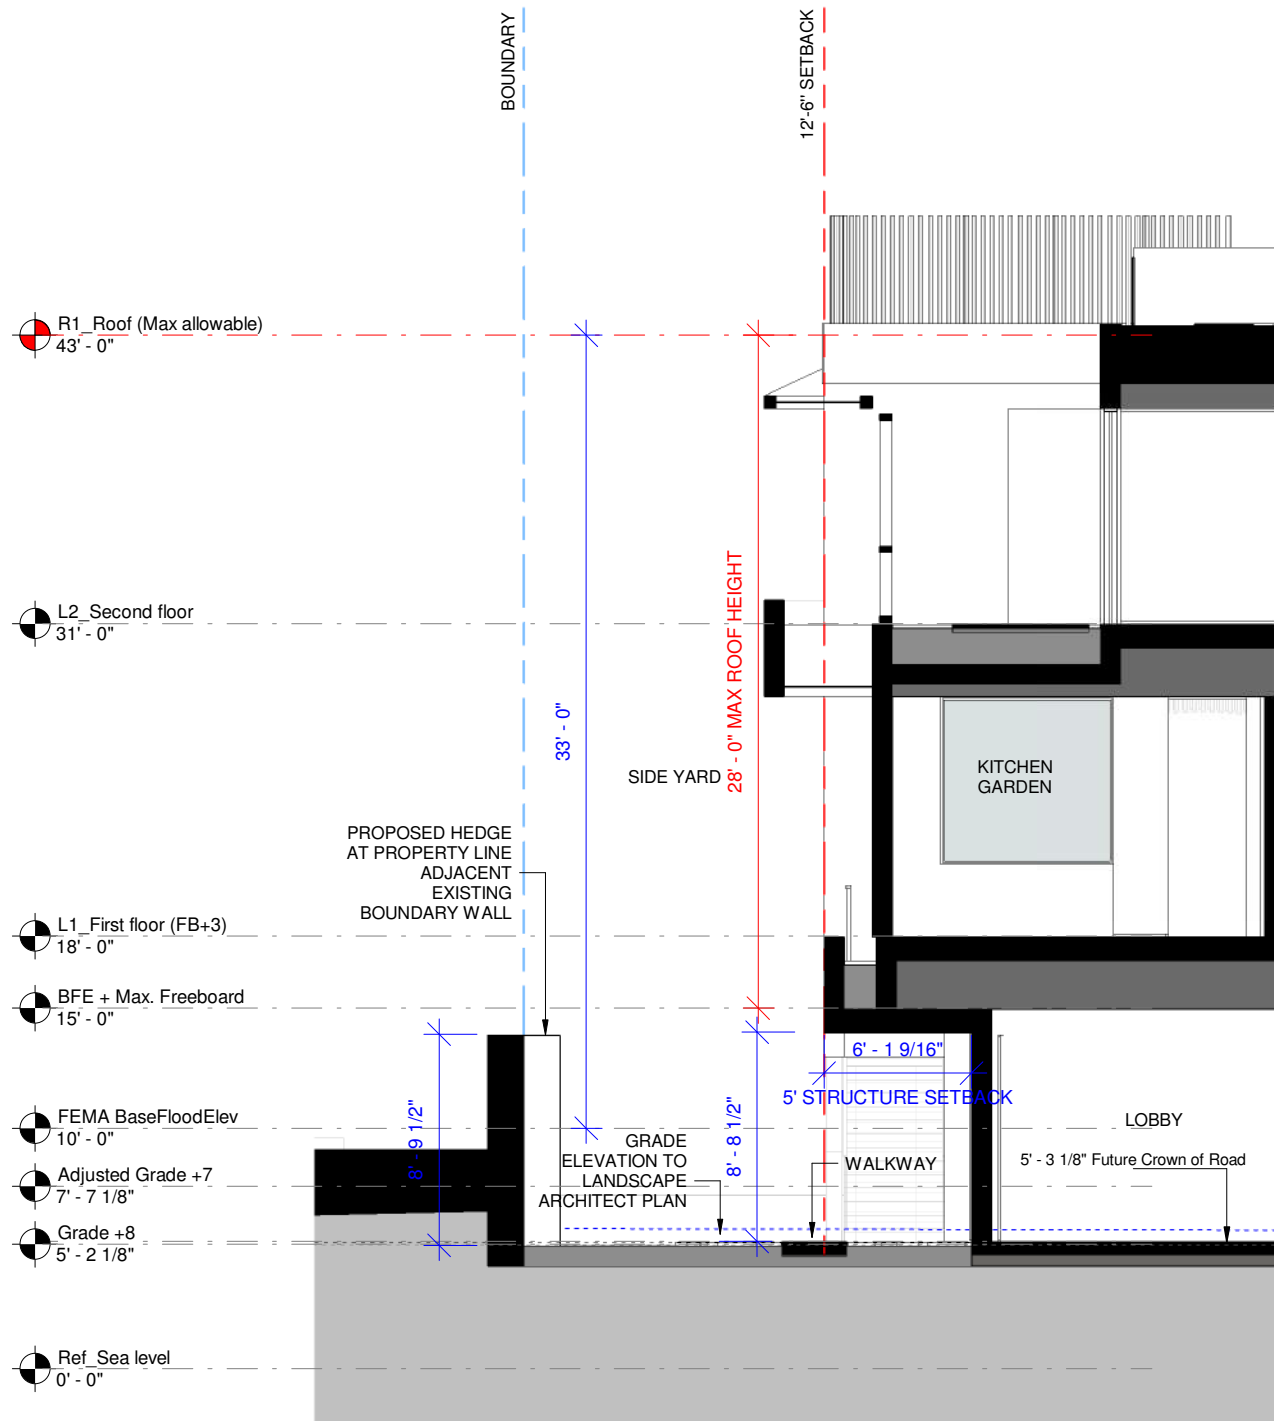

1 YARD SECTION - SIDE
1/8" = 1'-0"

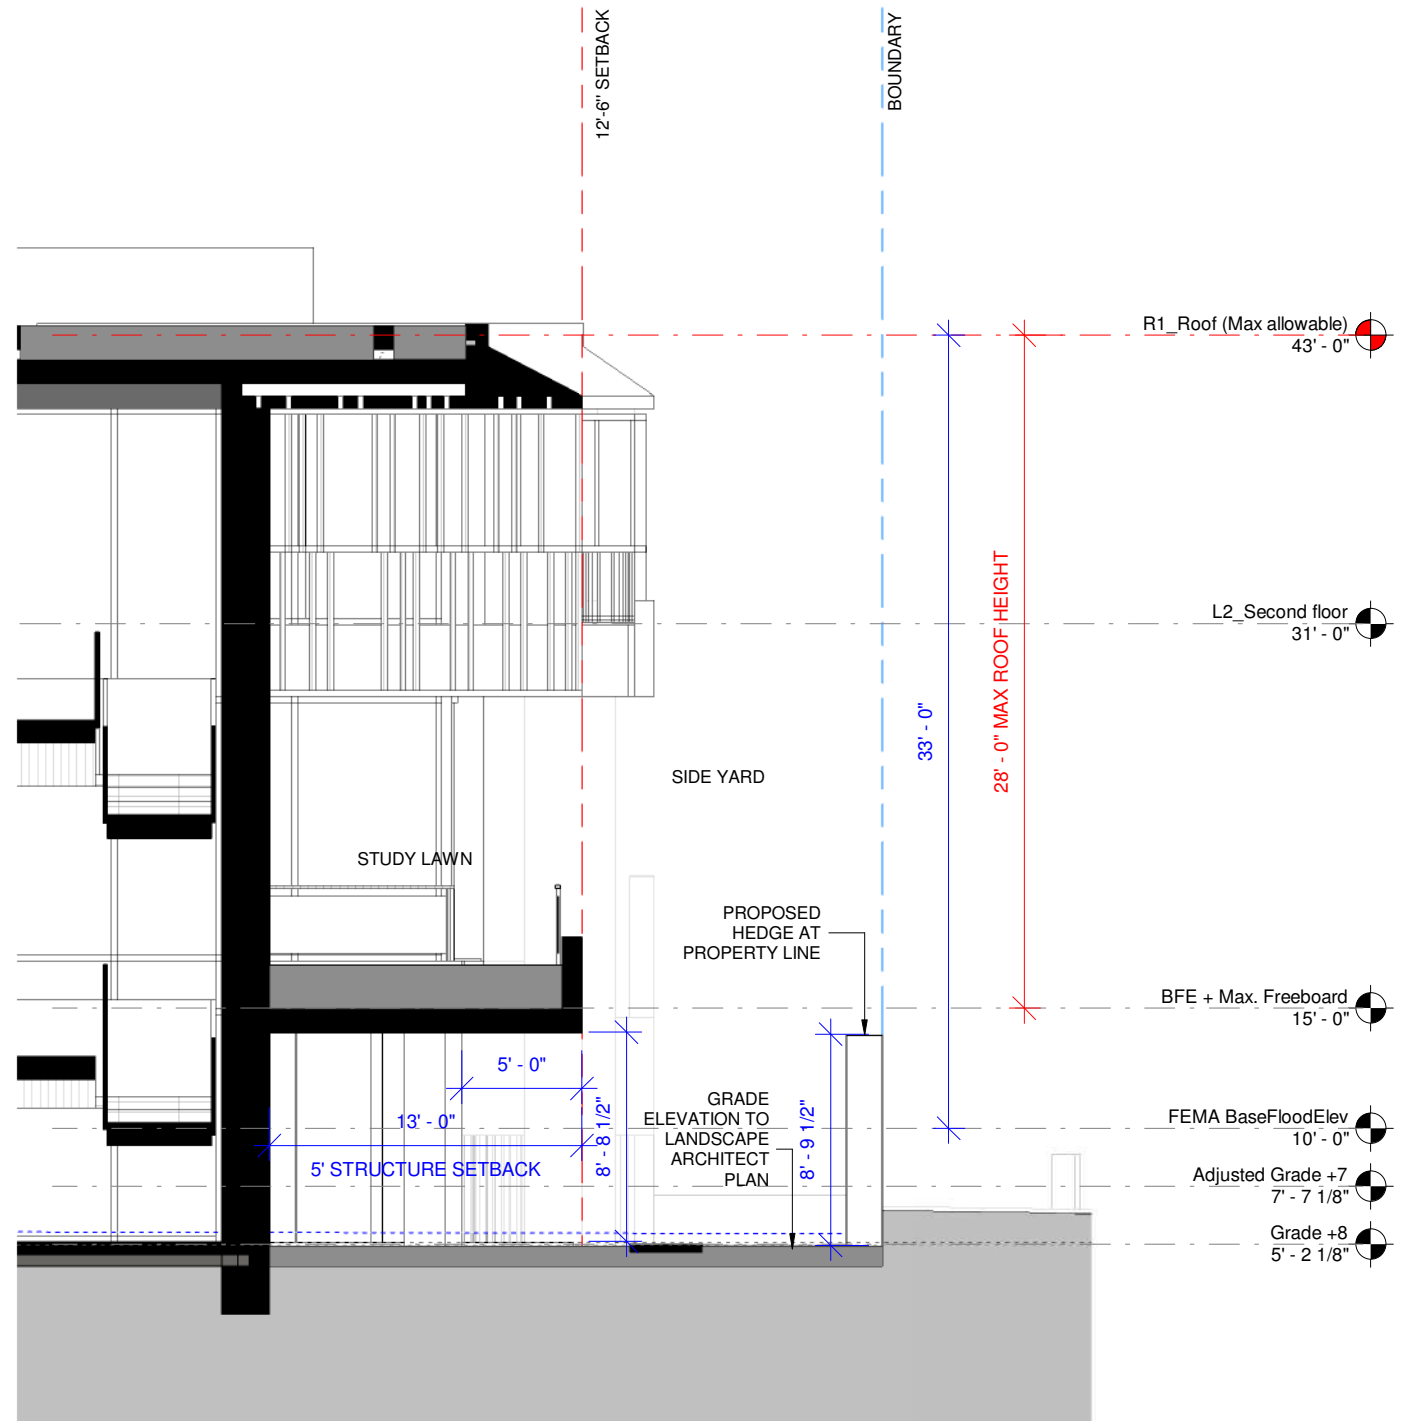

2 YARD SECTION - SIDE
1/8" = 1'-0"

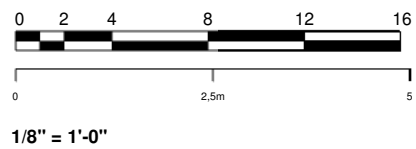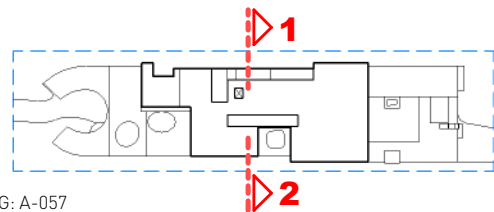


YARD OPEN SPACE SECTION


03/08/2021

28 STAR ISLAND
DRB SUBMITTAL
<http://www.urbanrobotassociates.com/>
URBAN ROBOT © 2021


SAOTA | URBAN ROBOT

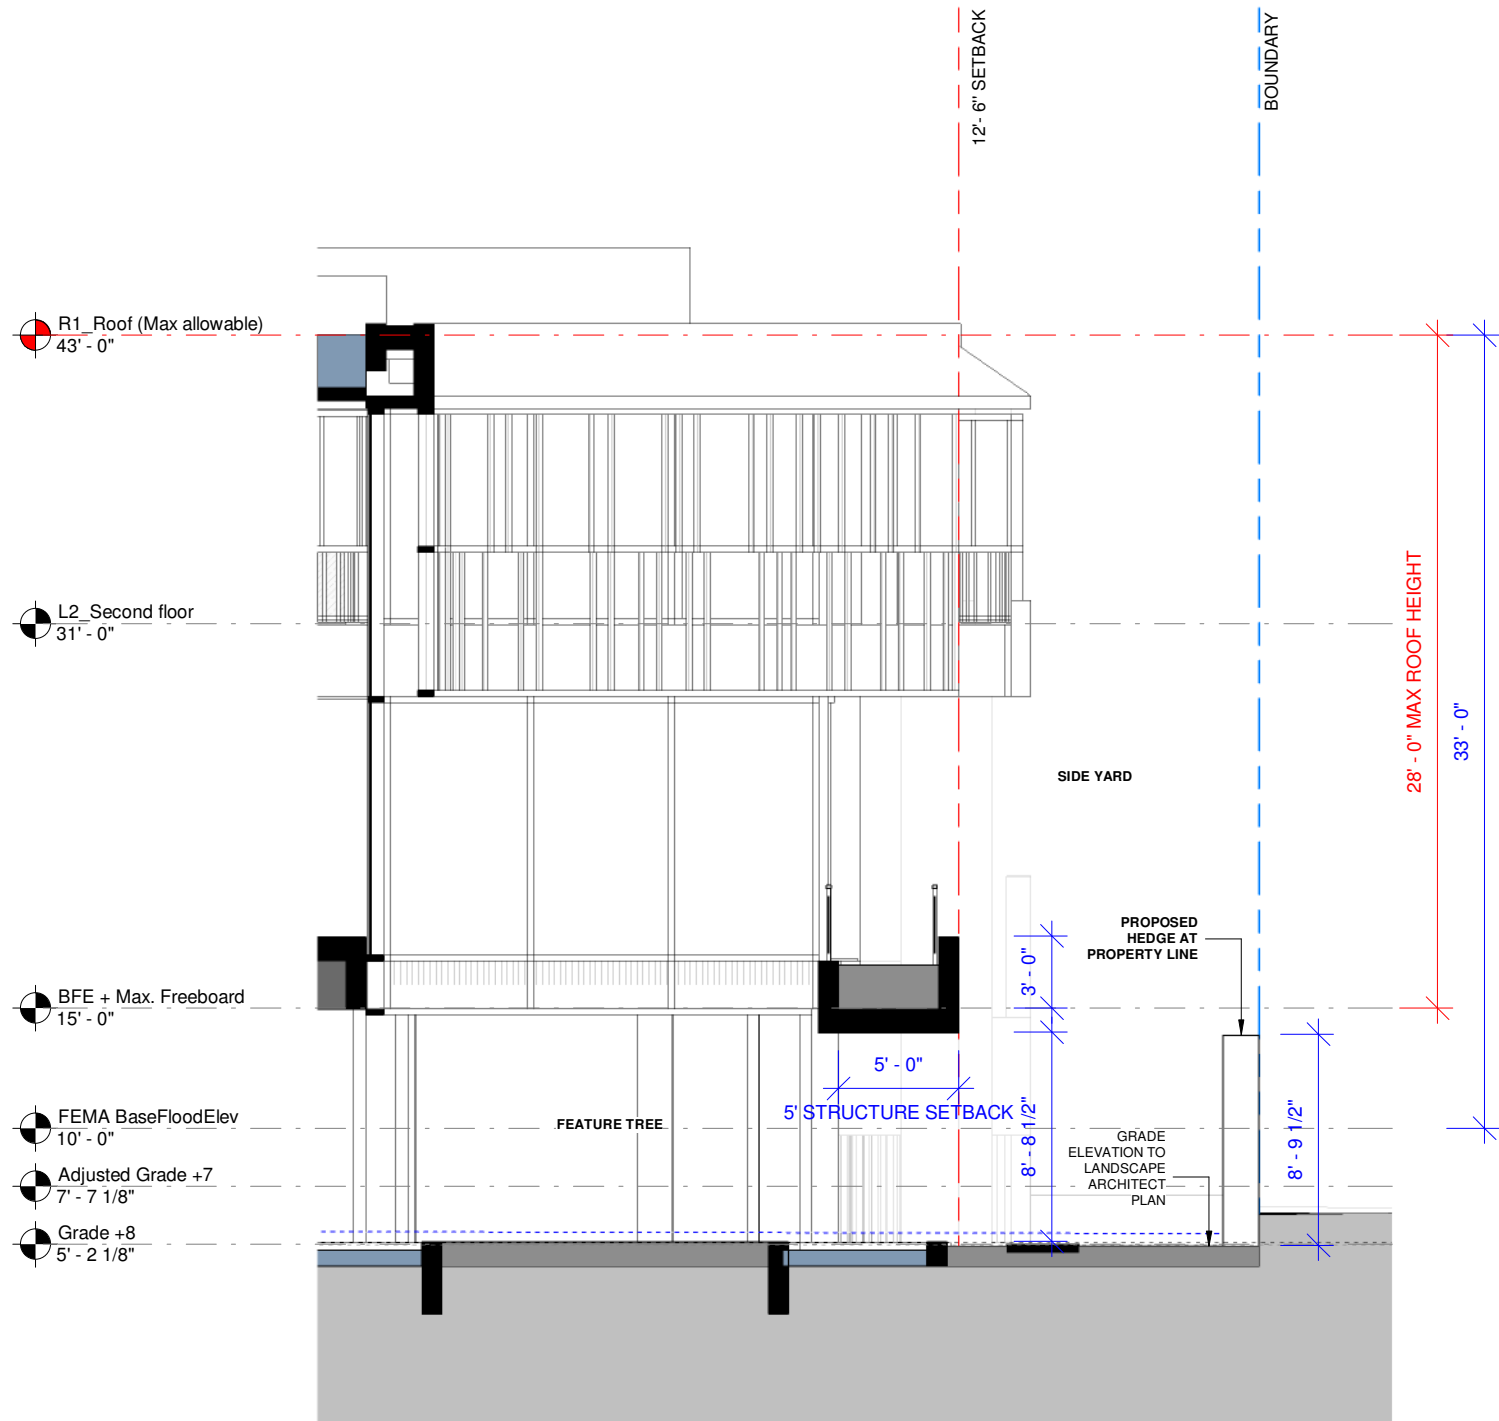


1 YARD SECTION - SIDE
1/8" = 1'-0"

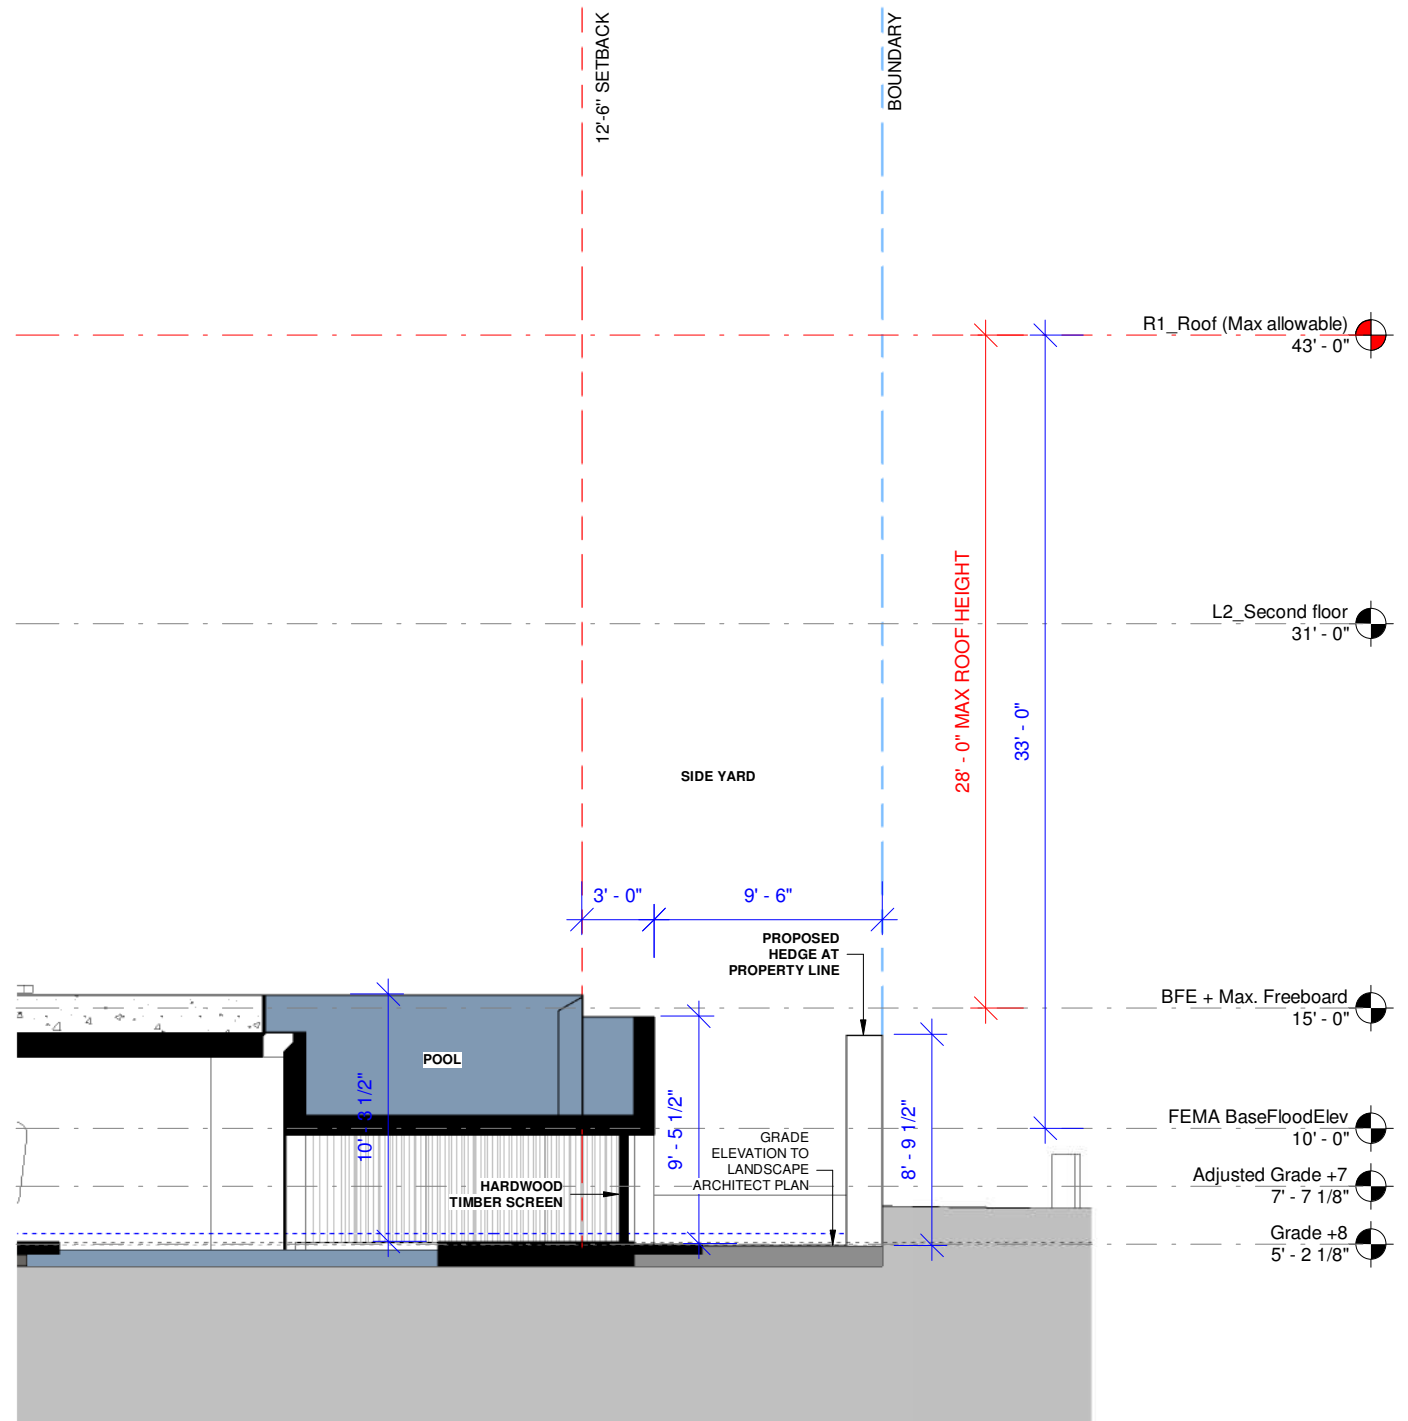

2 YARD SECTION - SIDE
1/8" = 1'-0"

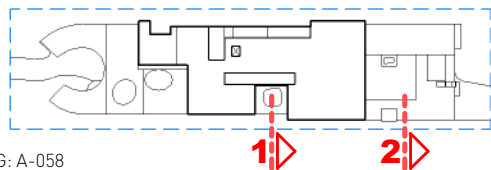


DWG: A-058

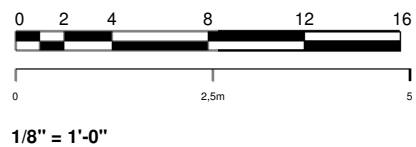


YARD OPEN SPACE SECTION

28 STAR ISLAND
DRB SUBMITTAL
<http://www.urbanrobotassociates.com/>
URBAN ROBOT © 2021



SAOTA III

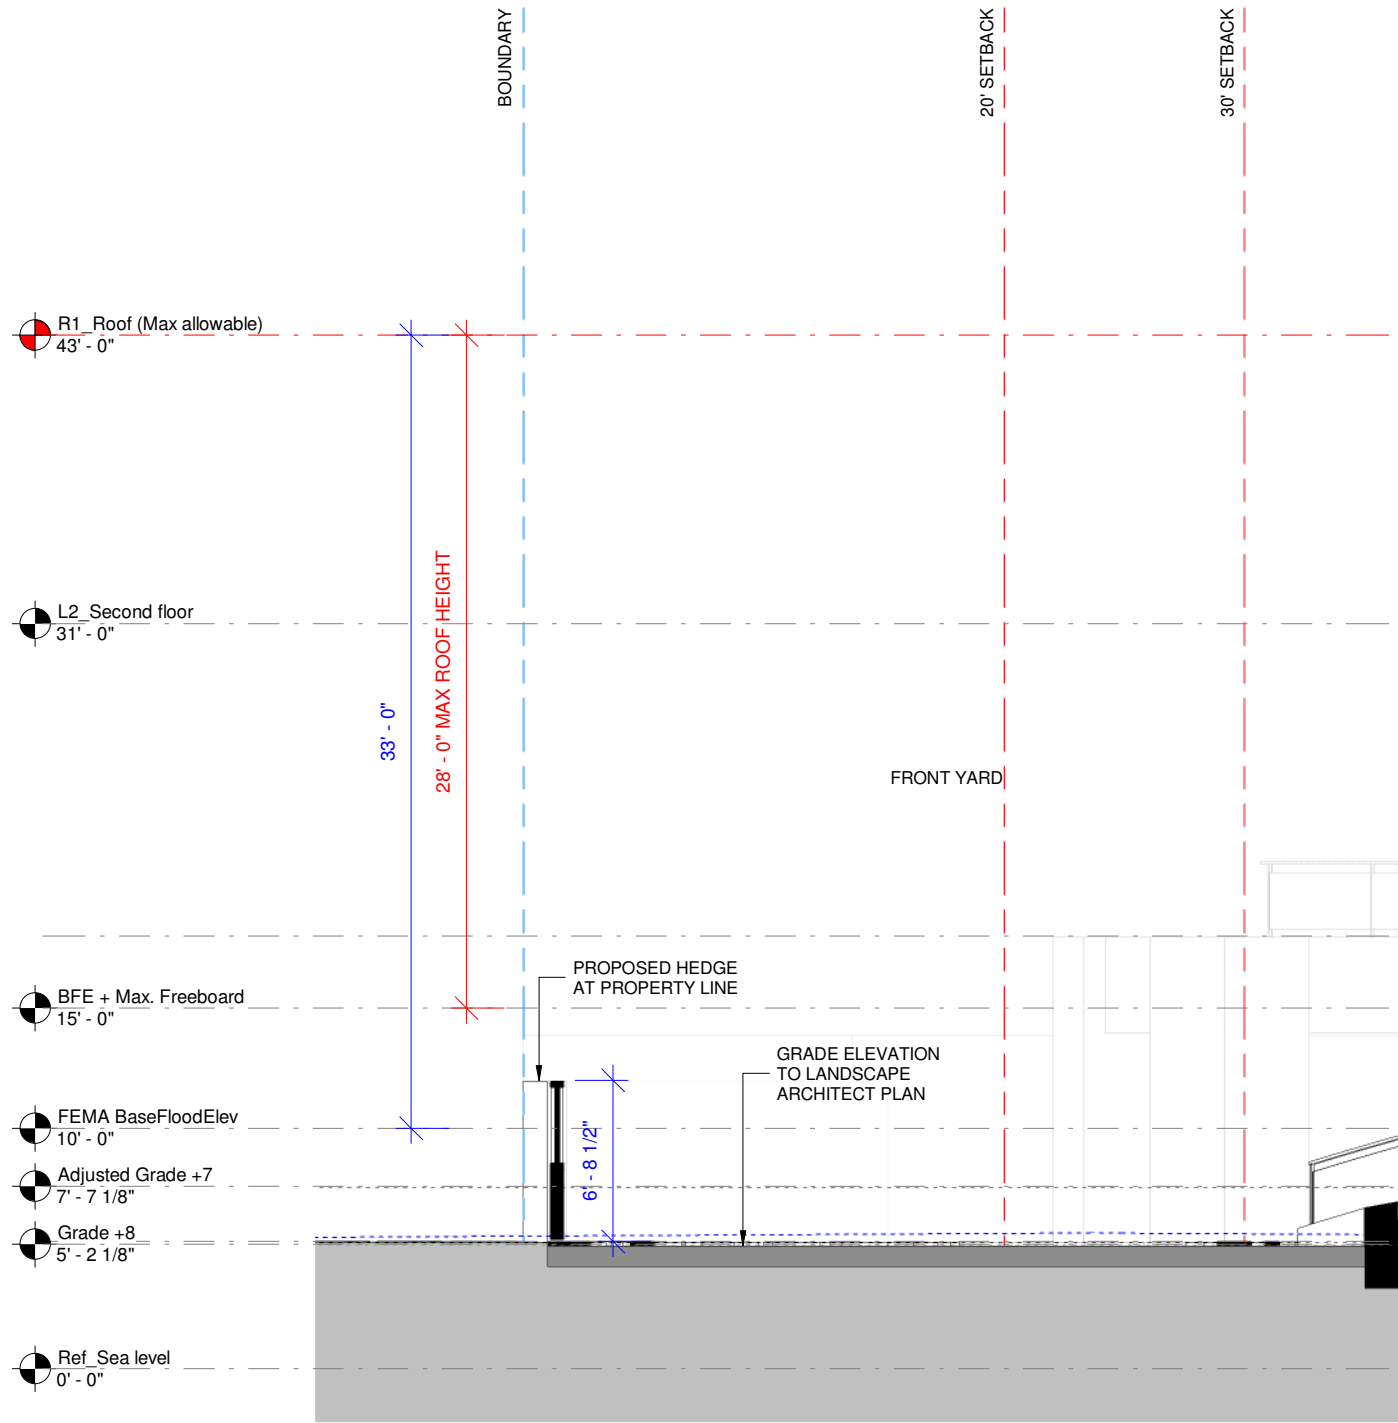

1 YARD SECTION - FRONT
1/8" = 1'-0"

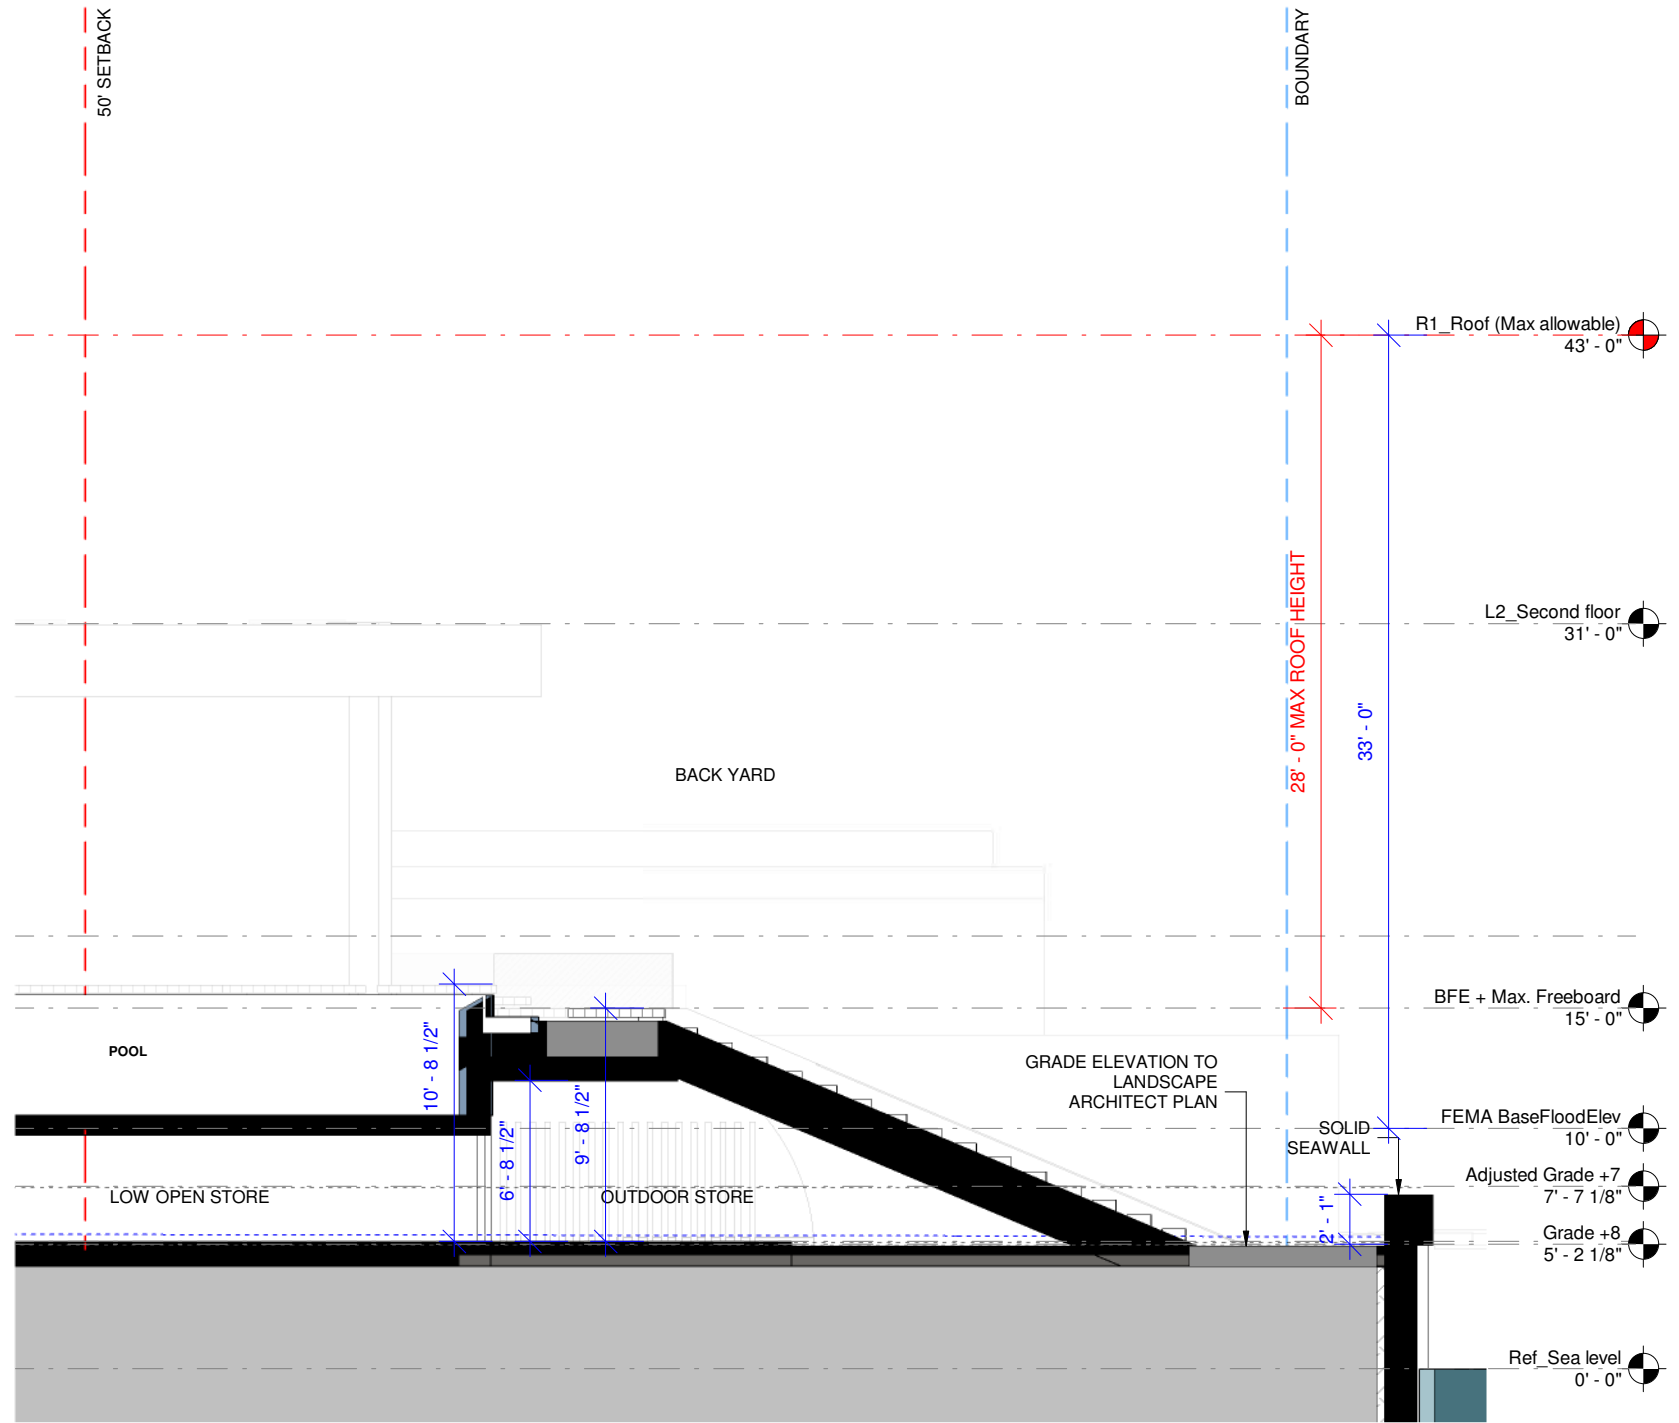

2 YARD SECTION - BACK
1/8" = 1'-0"

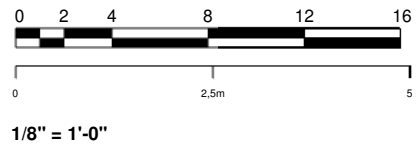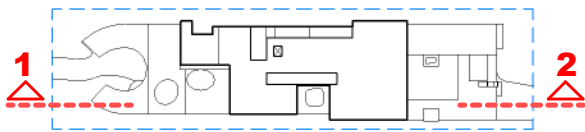


OPEN-AIR CALCULATIONS

336.21SF [OPEN] / 665.67SF [TOTAL AREA]= 50.50% OPEN

MINIMUM: 50% OPEN


OPEN AIR LEGEND

- OBSTRUCTED
- VIEW THROUGH UN-OBSTRUCTED

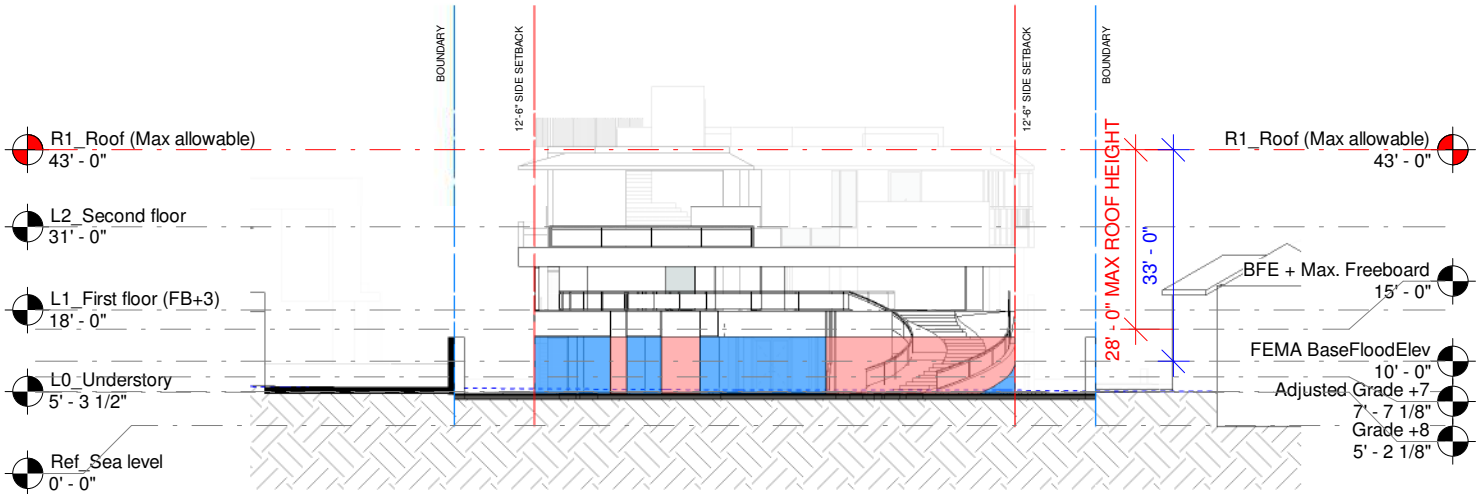


1 WEST ELEVATION
1" = 30'-0"

OPEN AIR CALCULATION DEPTH: 50'. (HALF OF SITE WIDTH)

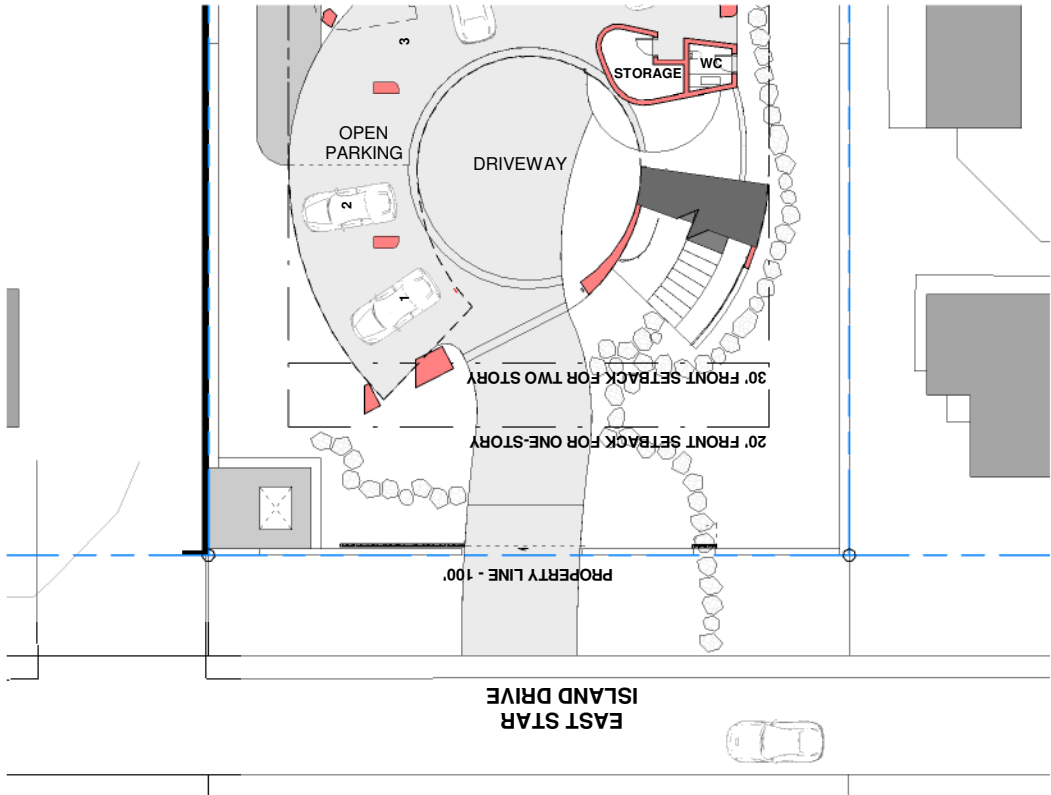

3 UNDERSTORY
1" = 30'-0"

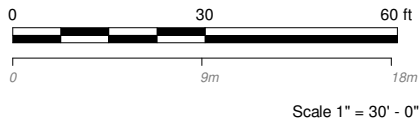


OPEN-AIR ELEVS WEST&EAST

03/08/2021

OPEN-AIR CALCULATIONS


273.29SF [OPEN] / 643.75SF [OVERALL LENGTH]= 42.45% OPEN

EXEMPTED FROM OPEN AIR CALCULATION

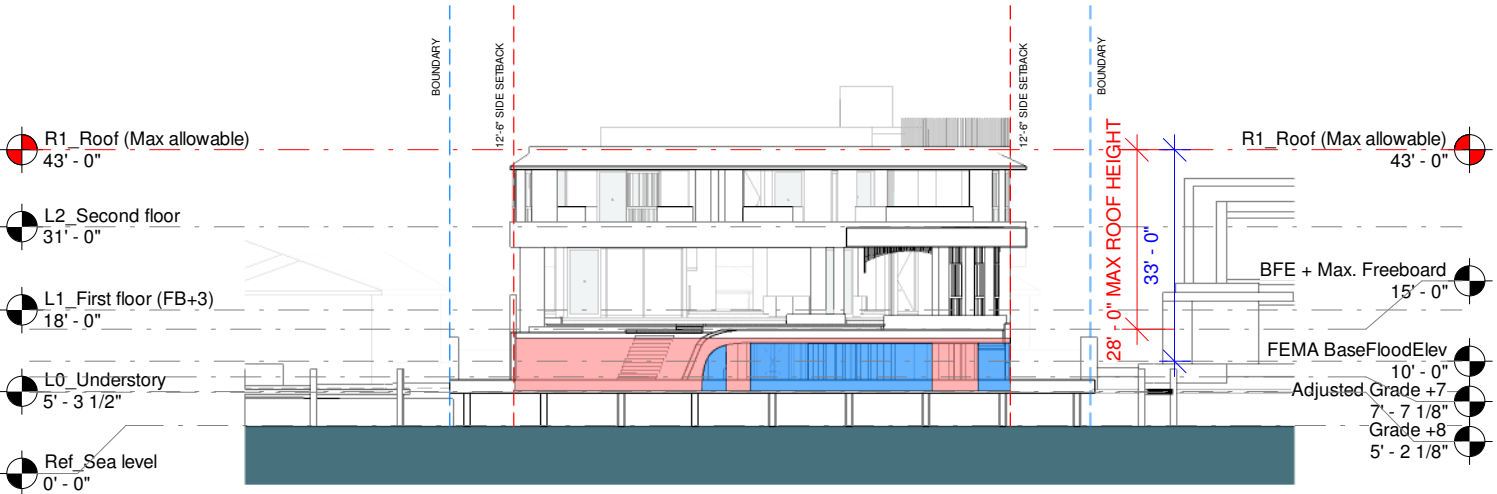

2 EAST ELEVATION
1" = 30'-0"

OPEN AIR CALCULATION DEPTH: 50'. (HALF OF SITE WIDTH)

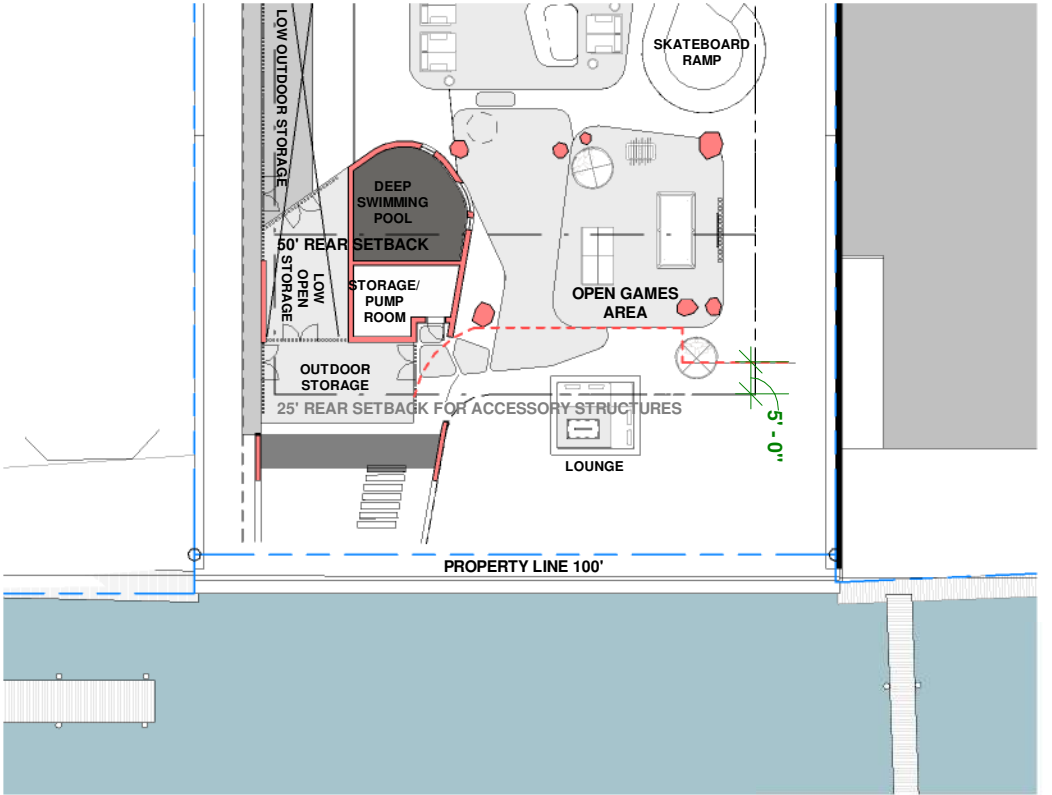

4 UNDERSTORY
1" = 30'-0"

28 STAR ISLAND
DRB SUBMITTAL
<http://www.urbanrobotassociates.com/>
URBAN ROBOT © 2021

SAOTA III

OPEN-AIR CALCULATIONS


1705.36SF [OPEN] / 3362.62SF [OVERALL LENGTH]= 50.71% OPEN

MINIMUM: 50% OPEN

OPEN AIR LEGEND

OBSTRUCTED


VIEW THROUGH UN-OBSTRUCTED

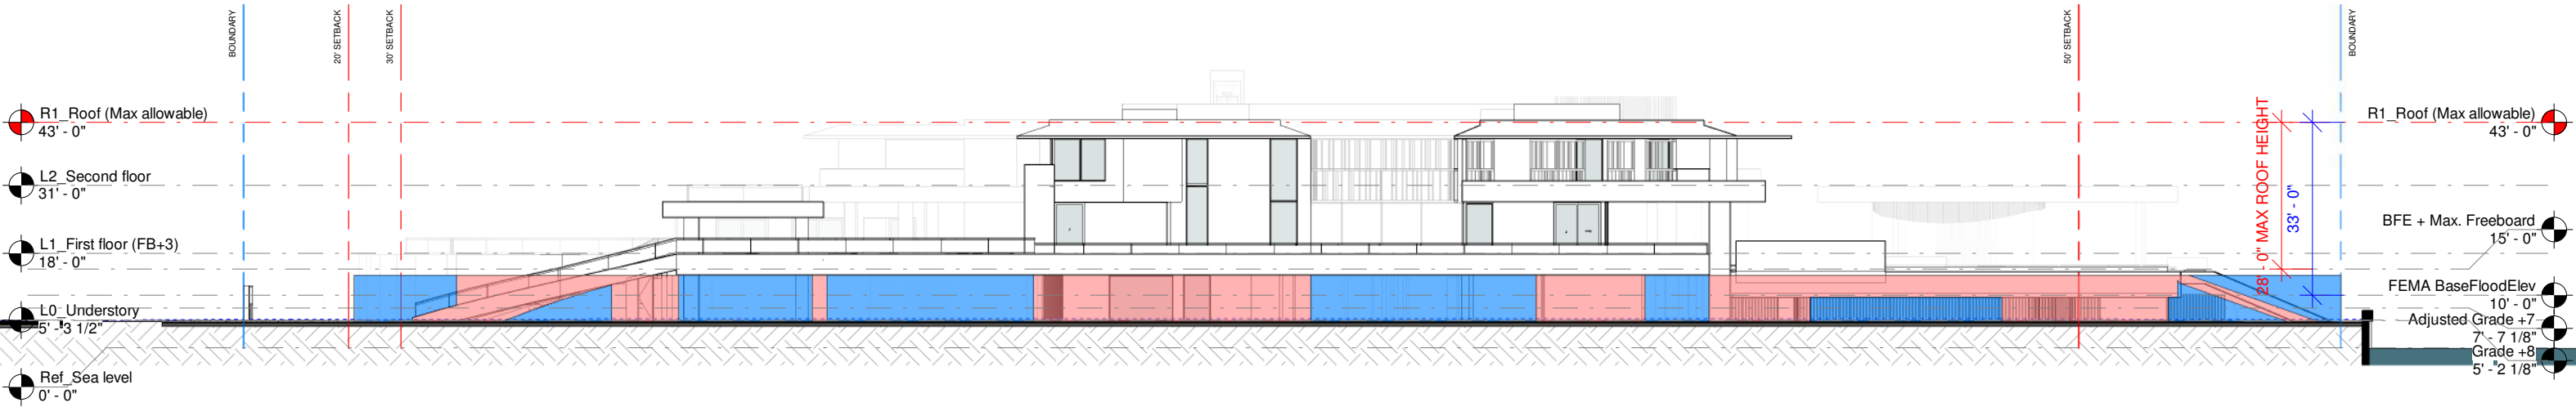

1 SOUTH ELEVATION



1" = 30' - 0"

OPEN AIR CALCULATION DEPTH: 50'. (HALF OF SITE WIDTH)

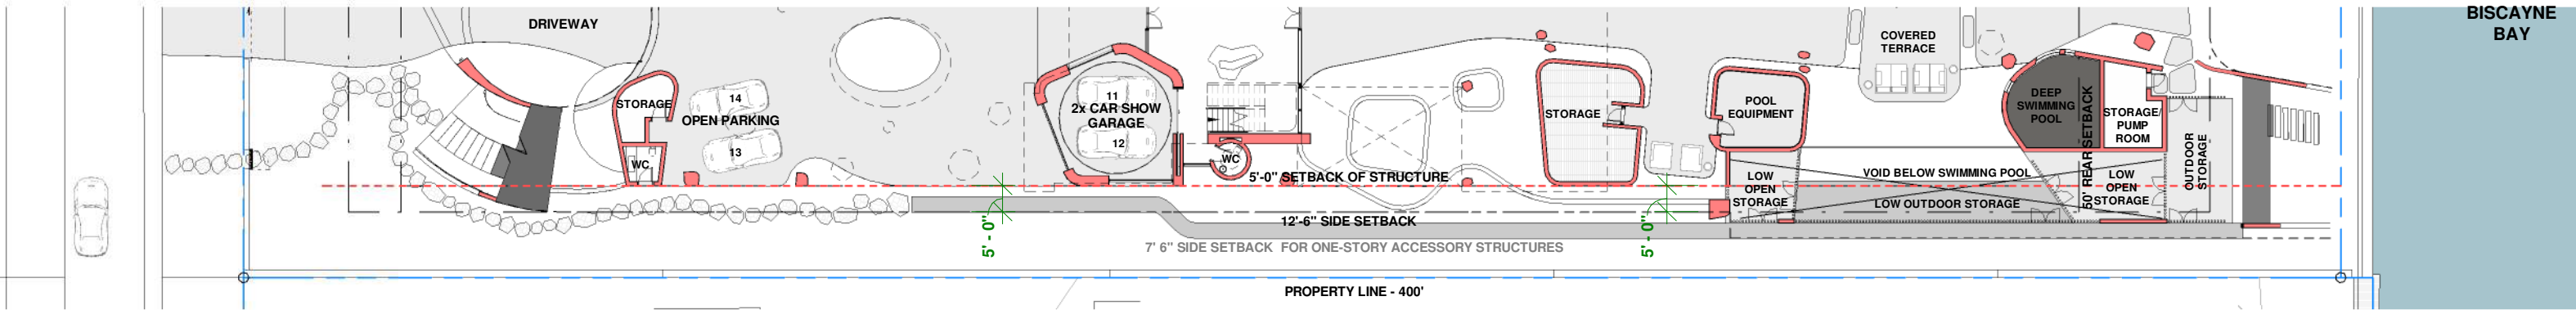

2 L0 UNDERSTORY

1" = 30' - 0"

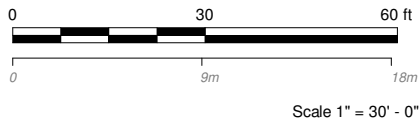 

OPEN-AIR CALCULATIONS

1725.09SF (OPEN) / 3233.58SF (OVERALL LENGTH)= 53.35% OPEN

MINIMUM: 50% OPEN

OPEN AIR LEGEND

OBSTRUCTED


VIEW THROUGH UN-OBSTRUCTED



1 NORTH ELEVATION


1" = 30' - 0"

OPEN AIR CALCULATION DEPTH: 50'. (HALF OF SITE WIDTH)

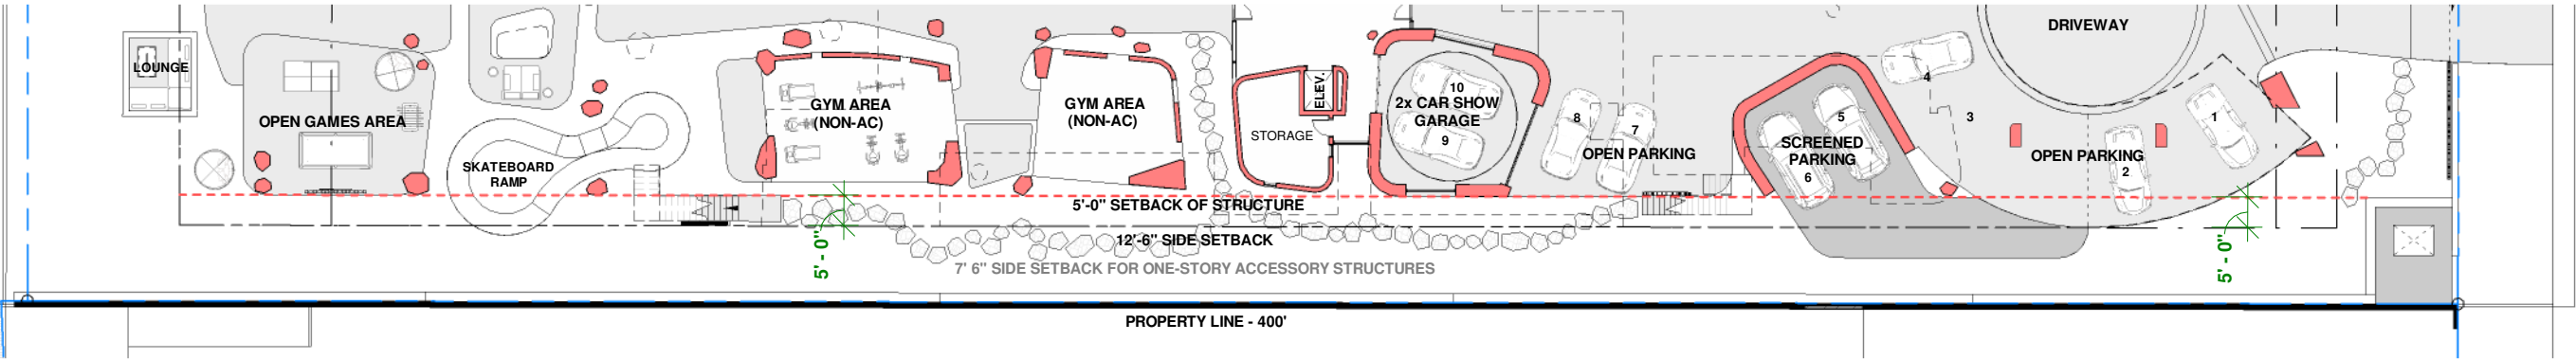


2 L0 UNDERSTORY


1" = 30' - 0"

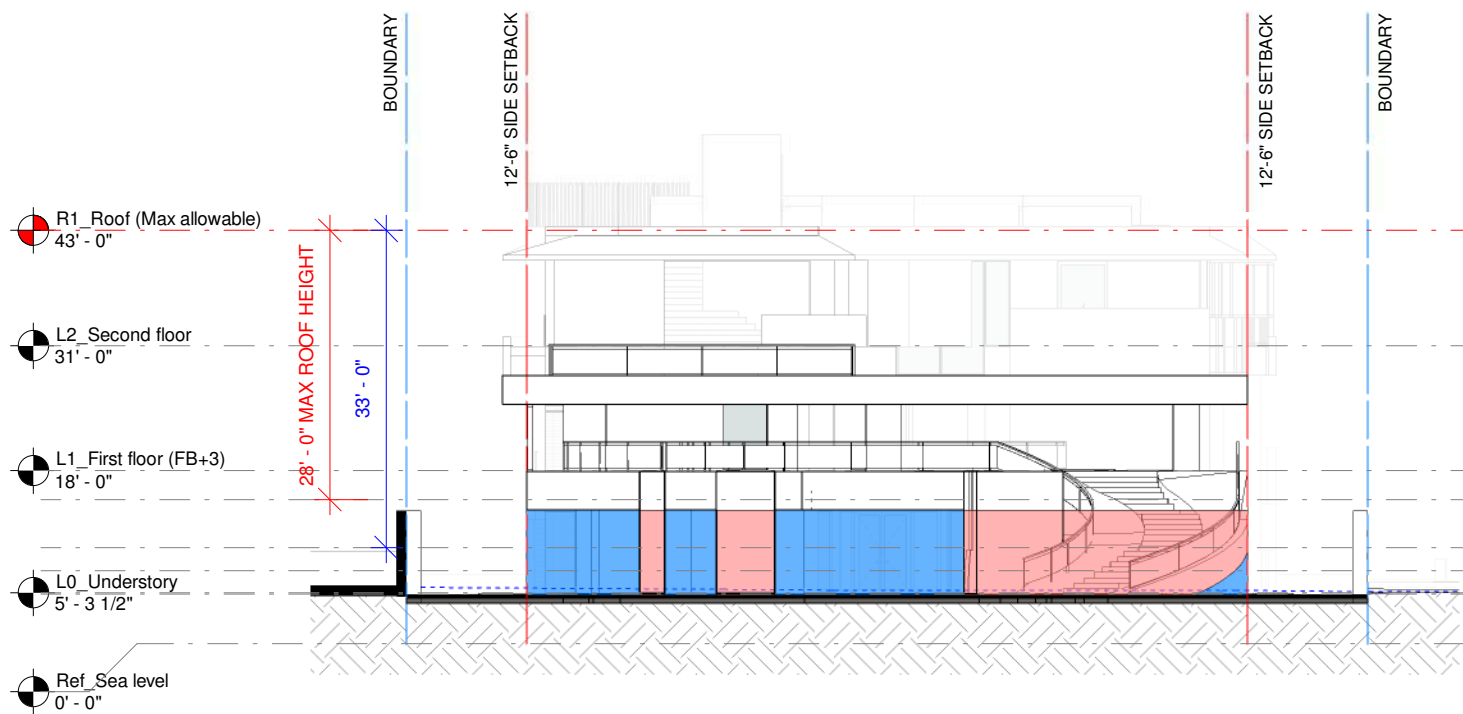


1 WEST ELEVATION
1" = 20'-0"

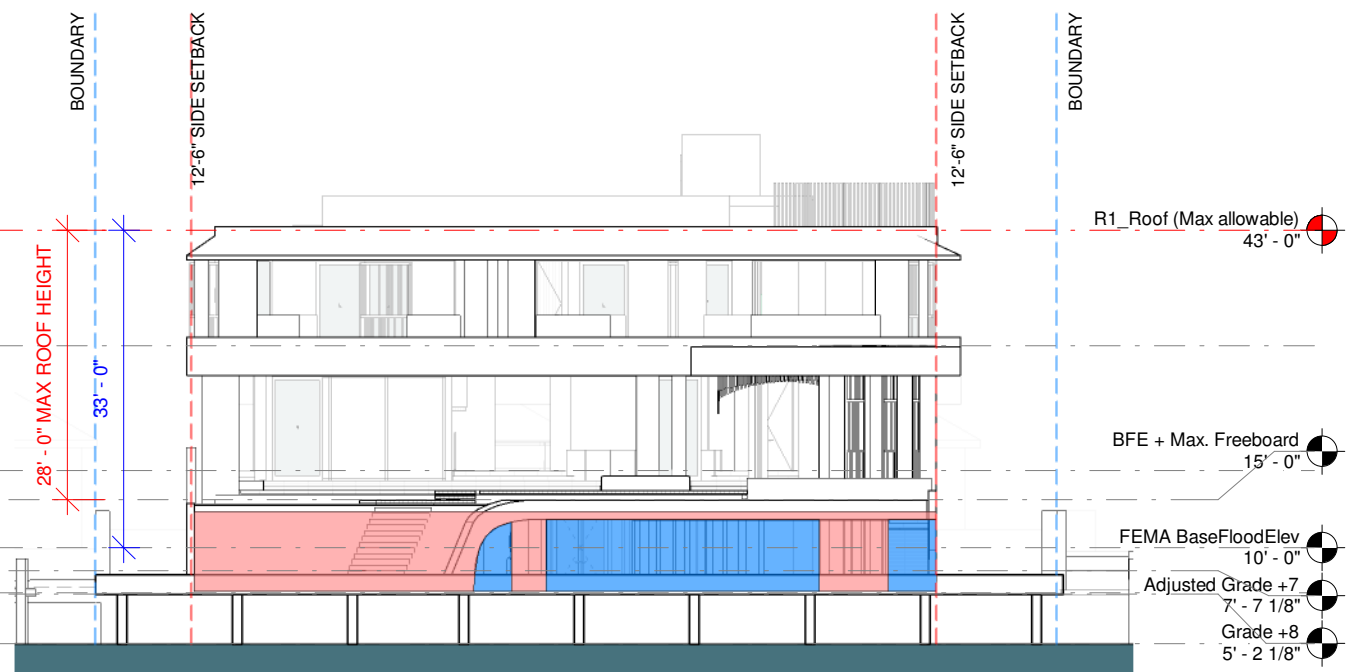

2 EAST ELEVATION
1" = 20'-0"

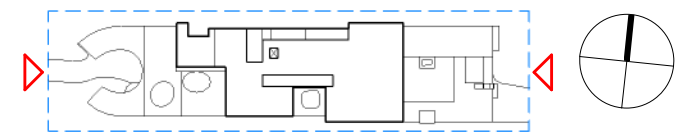

DWG: A-063

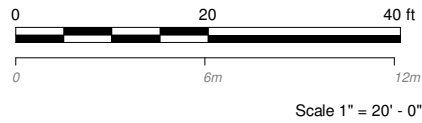


OPEN-AIR ELEVATION WEST & EAST




03/08/2021

28 STAR ISLAND
DRB SUBMITTAL
<http://www.urbanrobotassociates.com/>
URBAN ROBOT © 2021

SAOTA | URBAN ROBOT

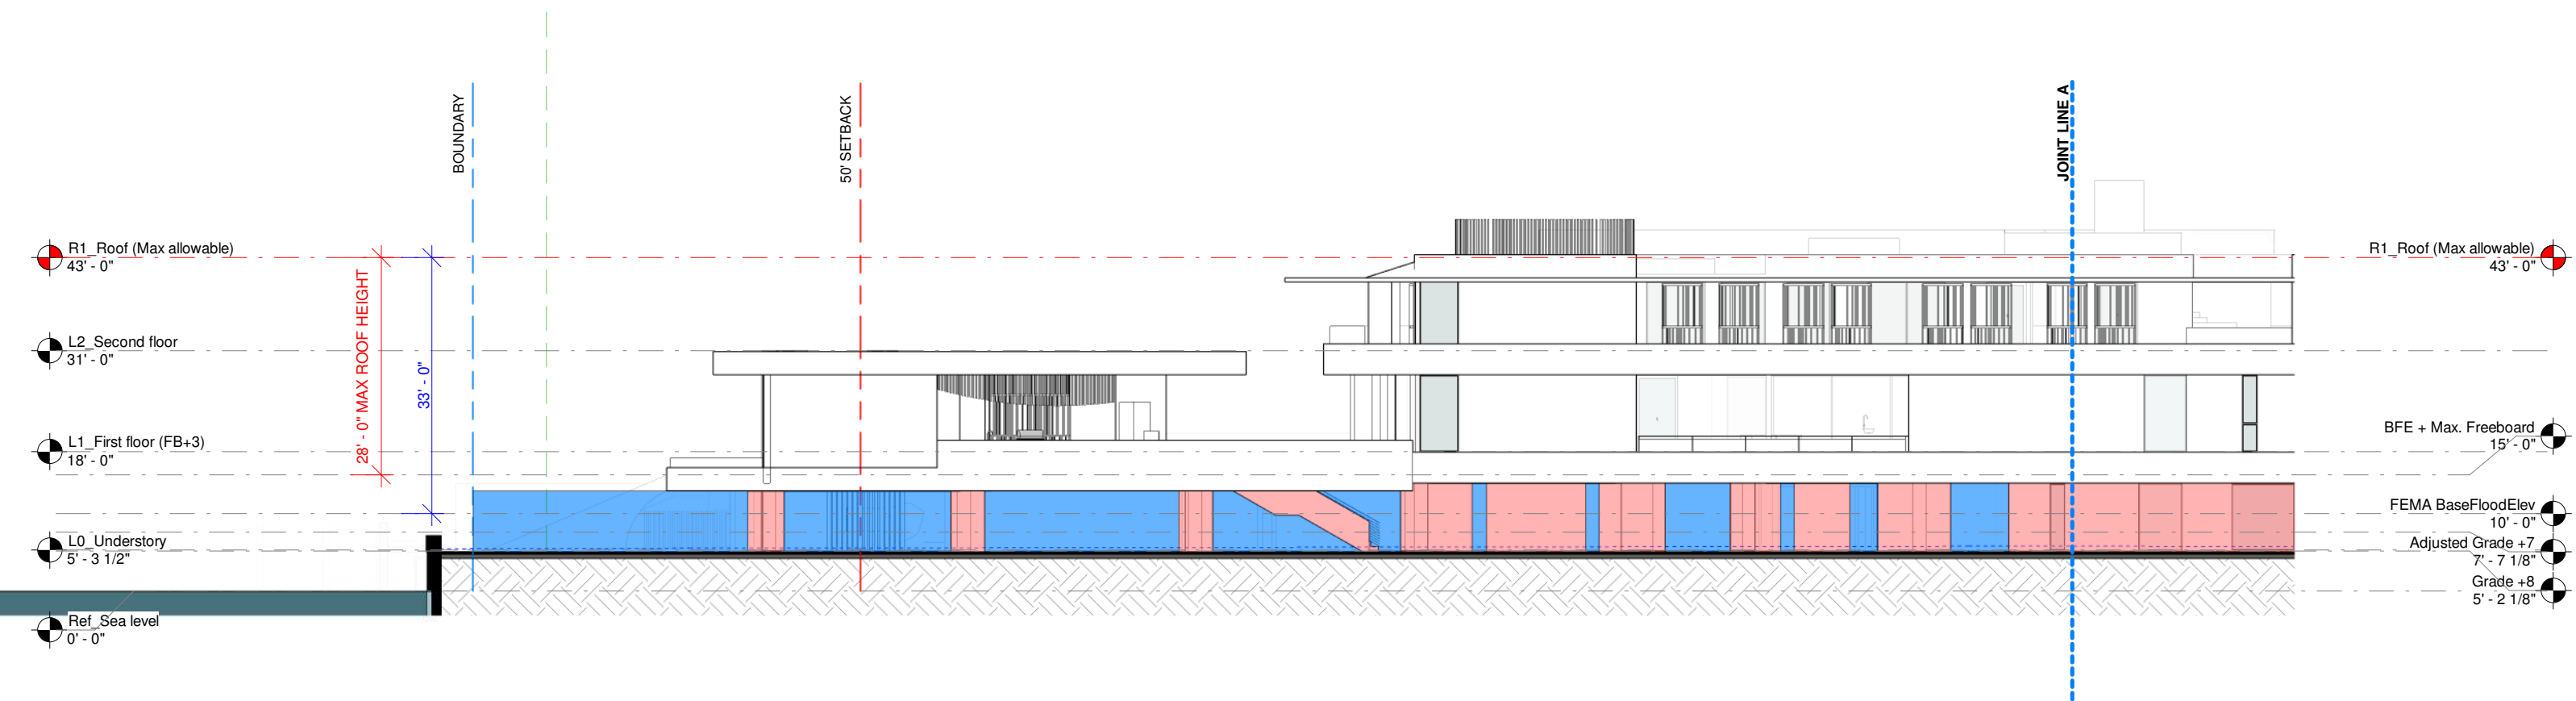

1 NORTH ELEVATION
1" = 20'-0"

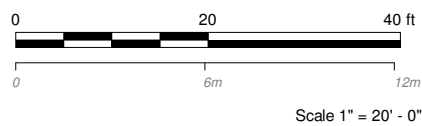 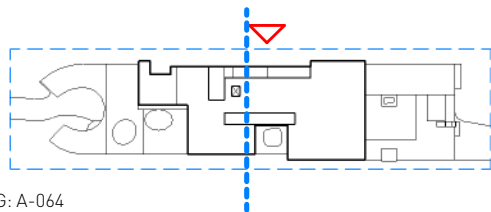


OPEN-AIR ELEVATION NORTH
A




03/08/2021

28 STAR ISLAND
DRB SUBMITTAL
<http://www.urbanrobotassociates.com/>
URBAN ROBOT © 2021

SAOTA | URBAN ROBOT

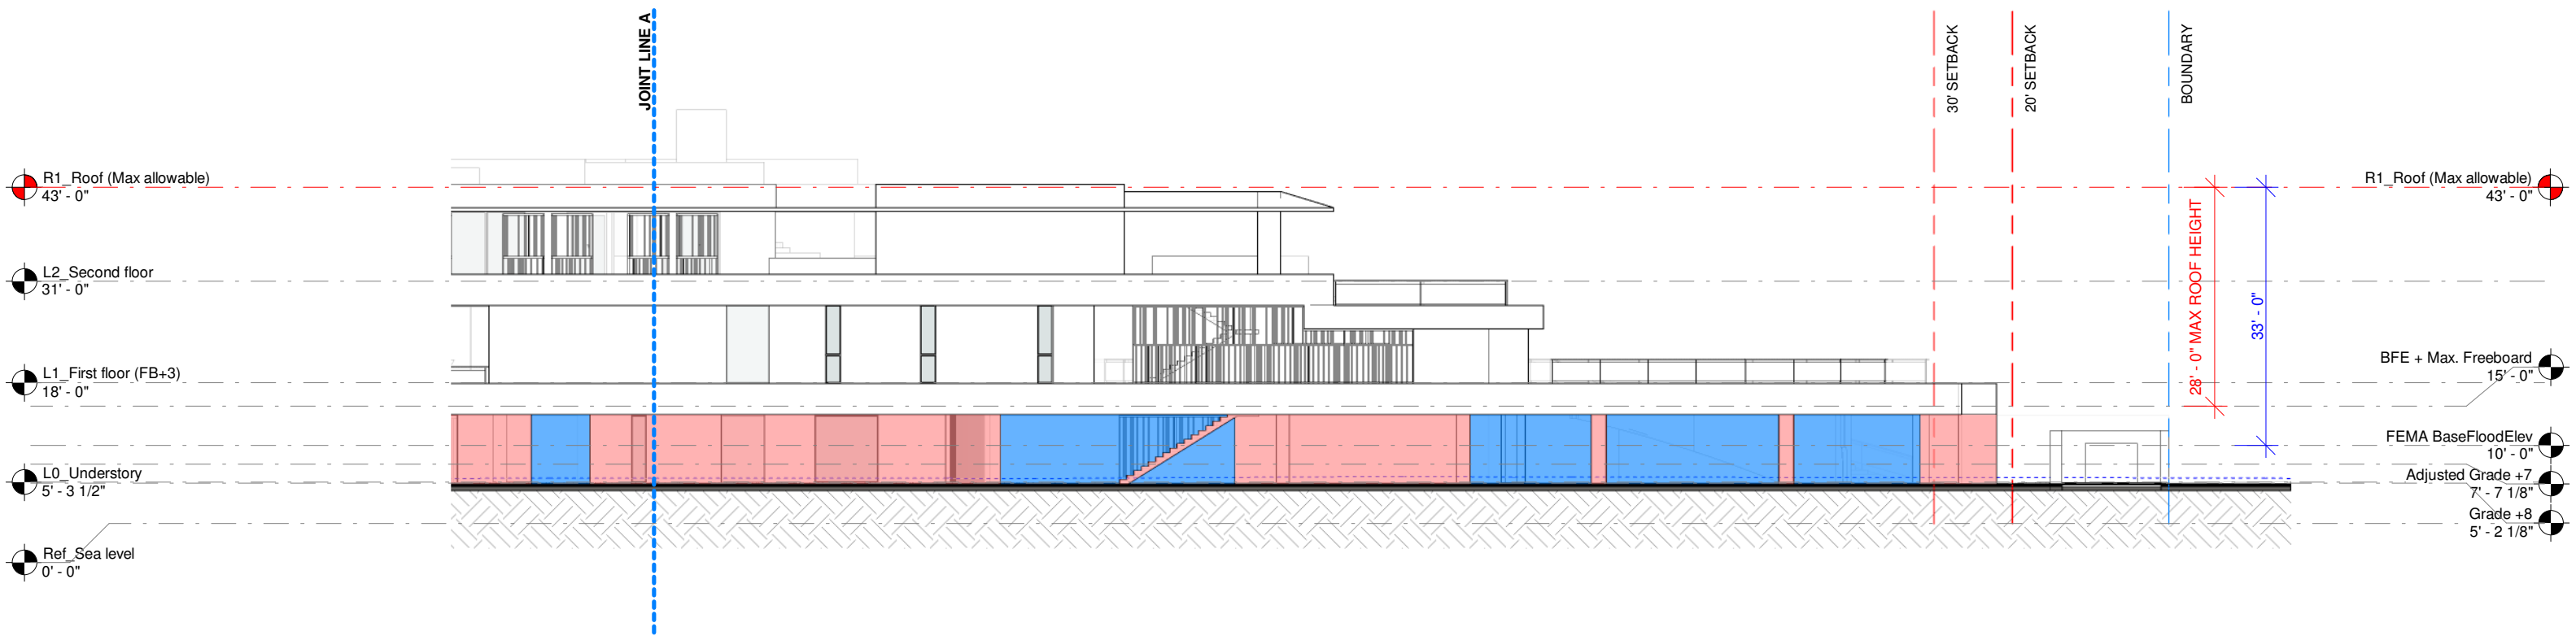

1 NORTH ELEVATION
1" = 20'-0"

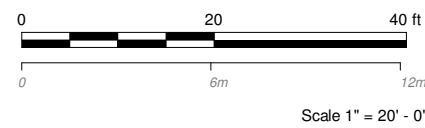 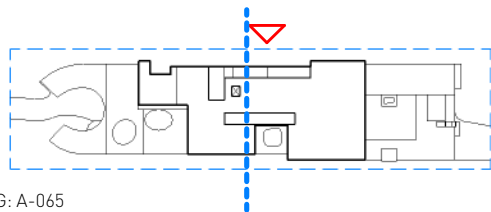


OPEN-AIR ELEVATION NORTH
B

03/08/2021

28 STAR ISLAND
DRB SUBMITTAL
<http://www.urbanrobotassociates.com/>
URBAN ROBOT © 2021



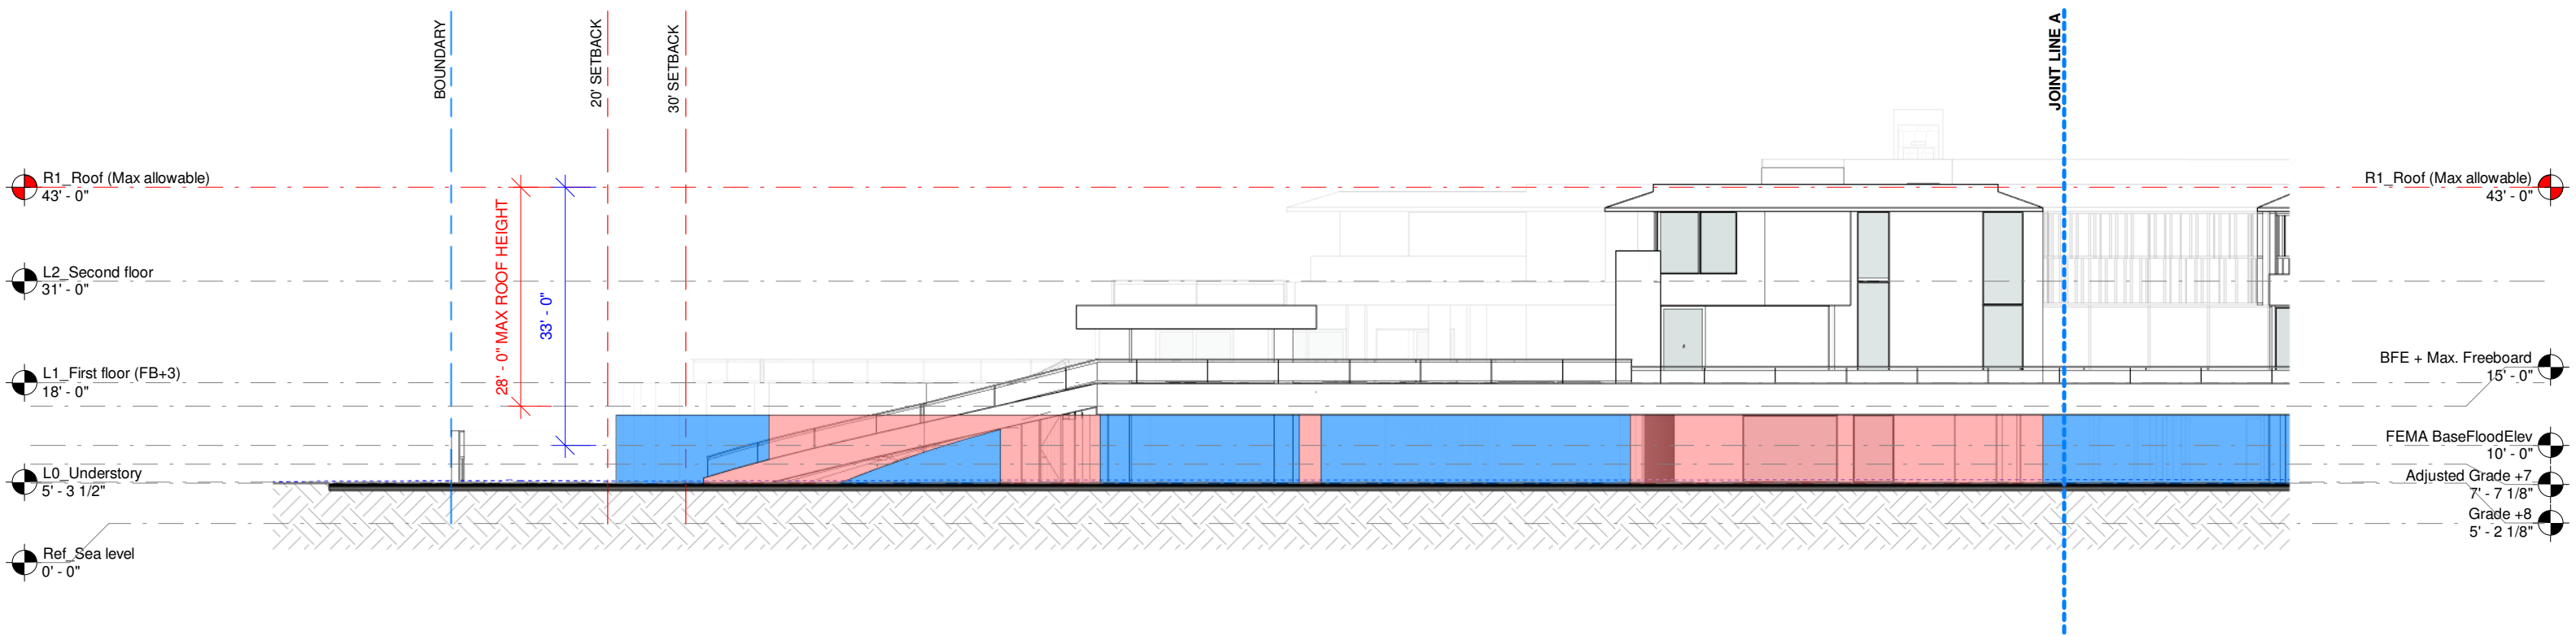

R1_Roof (Max allowable)
43' - 0"

L2_Second floor
31' - 0"

L1_First floor (FB+3)
18' - 0"

L0_Understory
5' - 3 1/2"

Ref_Sea level
0' - 0"

R1_Roof (Max allowable)
43' - 0"




BFE + Max. Freeboard
15' - 0"

FEMA BaseFloodElev
10' - 0"

Adjusted Grade +7
7' - 7 1/8"

Grade +8
5' - 2 1/8"

1 SOUTH ELEVATION
1" = 20' - 0"

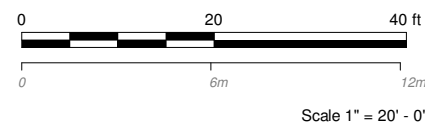 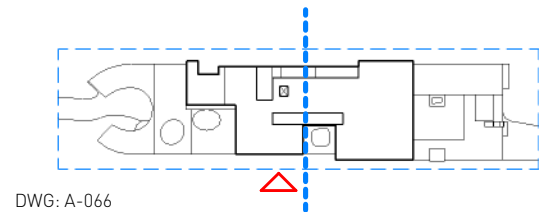


OPEN-AIR ELEVATION SOUTH
A


03/08/2021

28 STAR ISLAND
DRB SUBMITTAL
<http://www.urbanrobotassociates.com/>
URBAN ROBOT © 2021

SAOTA | URBAN ROBOT

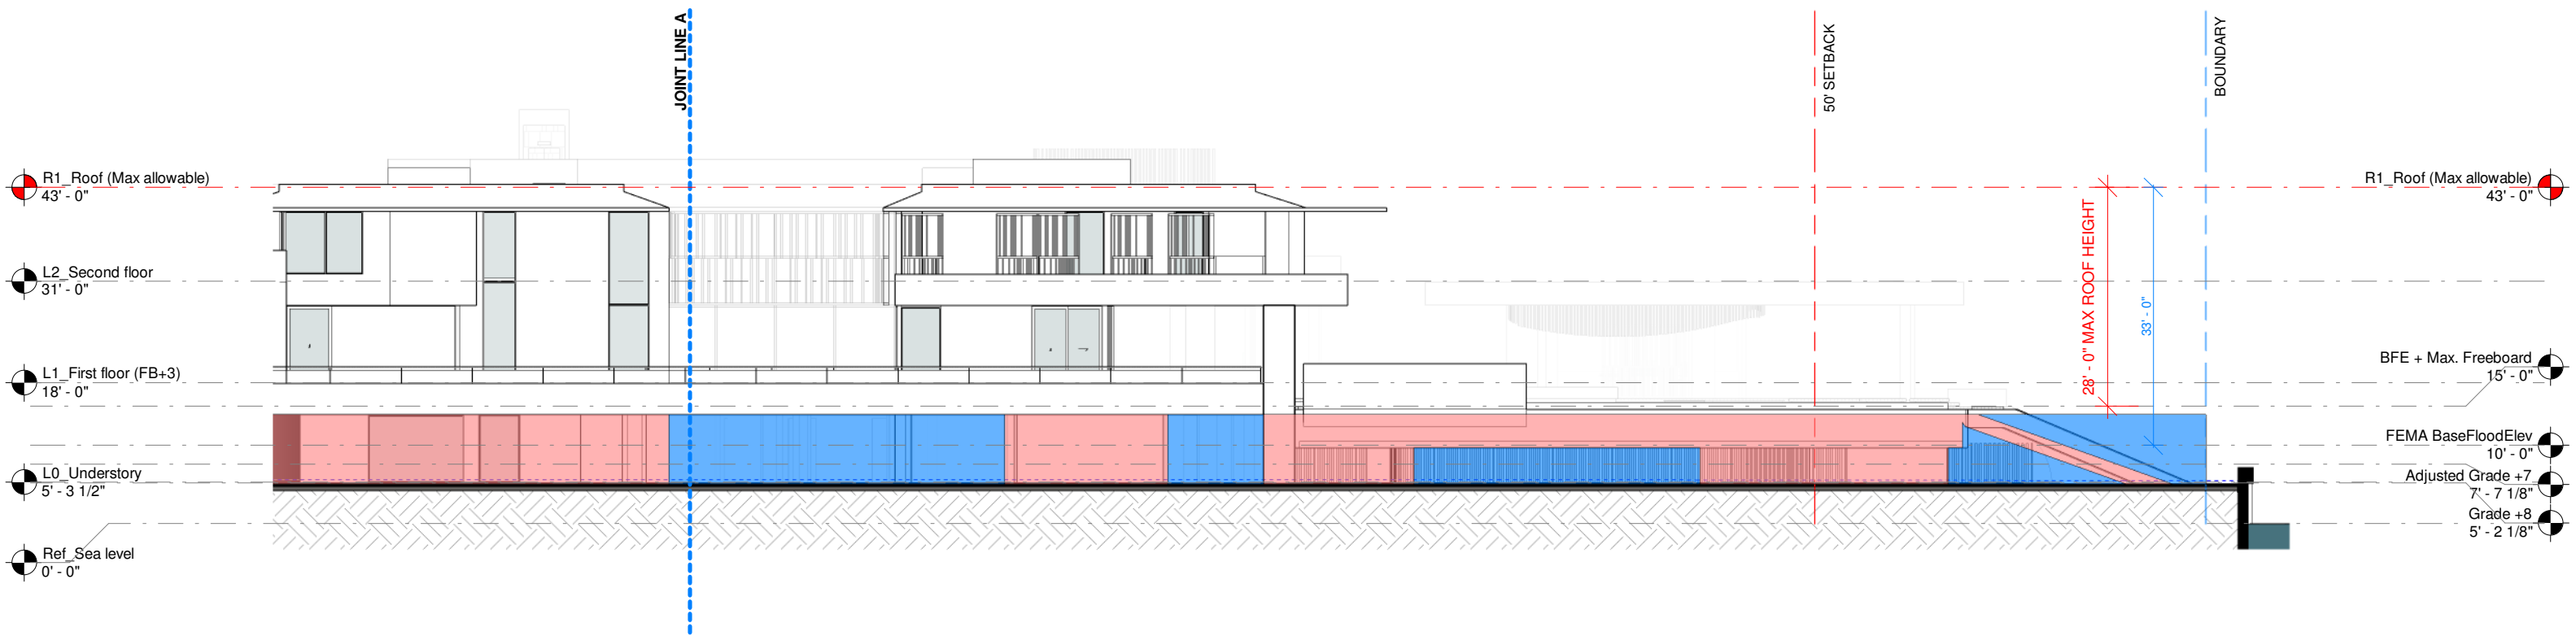

1 SOUTH ELEVATION
1" = 20' - 0"

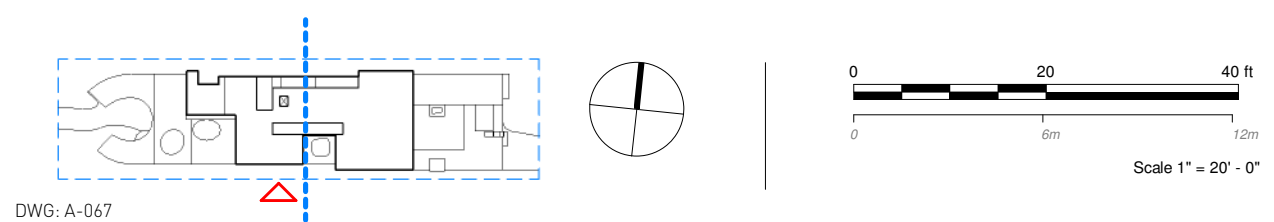

OPEN-AIR ELEVATION SOUTH
B


03/08/2021

28 STAR ISLAND
DRB SUBMITTAL
<http://www.urbanrobotassociates.com/>
URBAN ROBOT © 2021



SAOTA | URBAN ROBOT

BREAKAWAY / STRUCTURE COMPARISON

- STRUCTURAL WALLS AND COLUMNS
- BREAKAWAY WALLS
- SCREENS

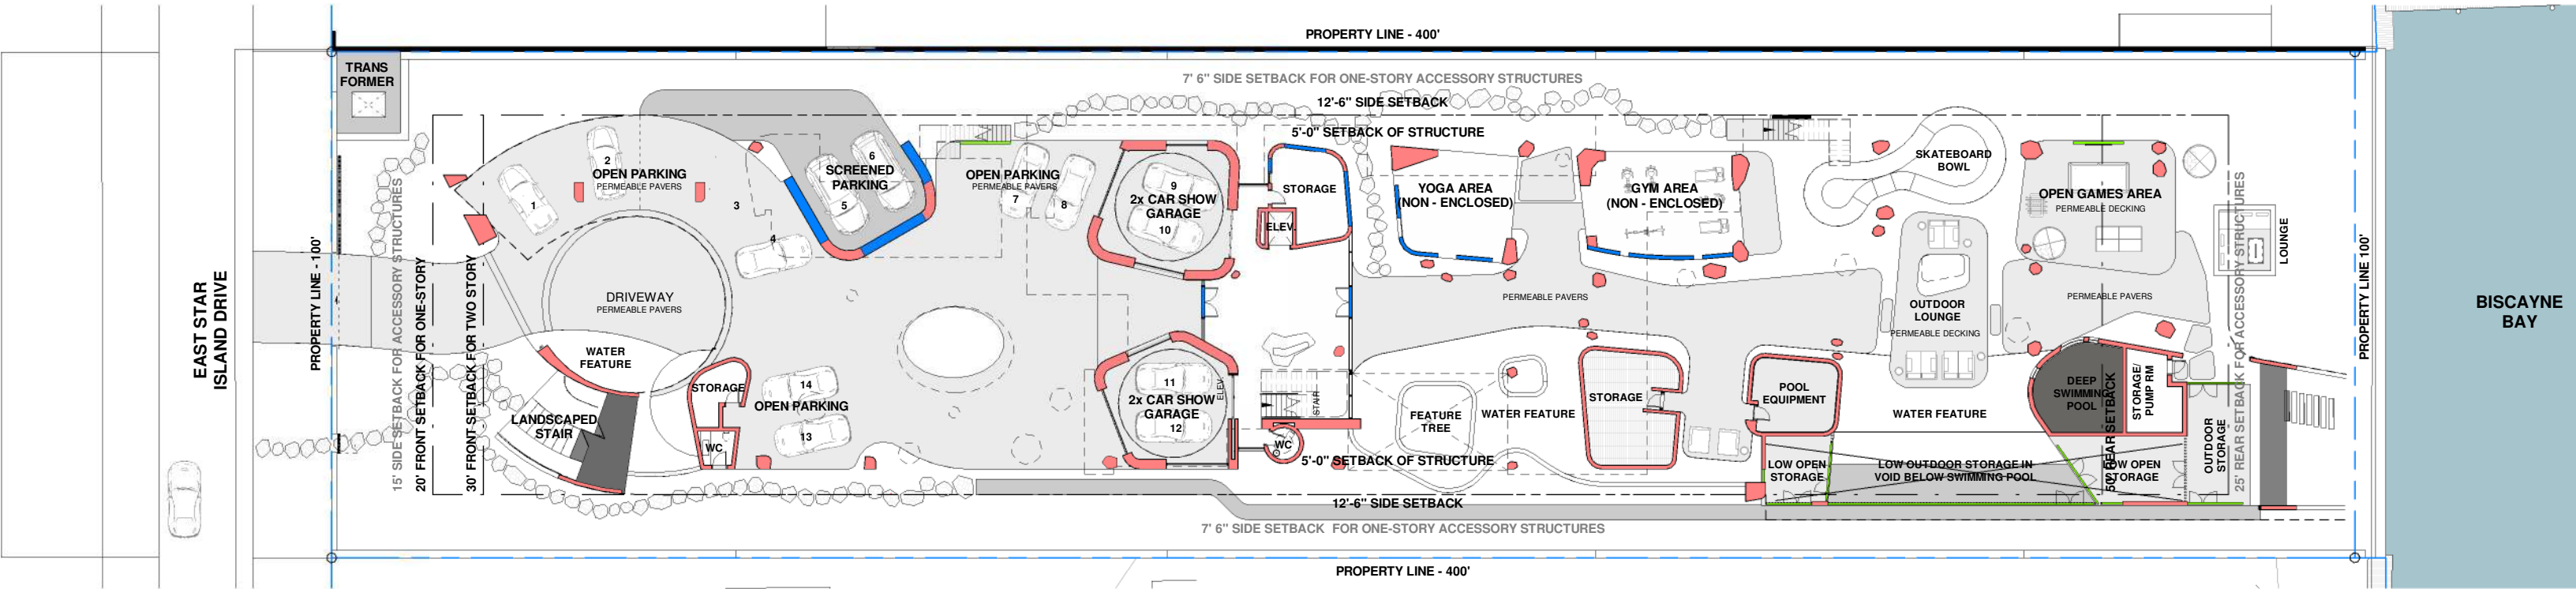

1 STRUCTURE VS BREAKAWAY WALL PLAN
1" = 30'-0"

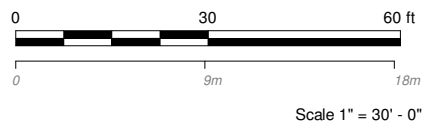 


STR. + BREAKAWAY PLAN


03/08/2021

28 STAR ISLAND
DRB SUBMITTAL
<http://www.urbanrobotassociates.com/>
URBAN ROBOT © 2021



SAOTA III

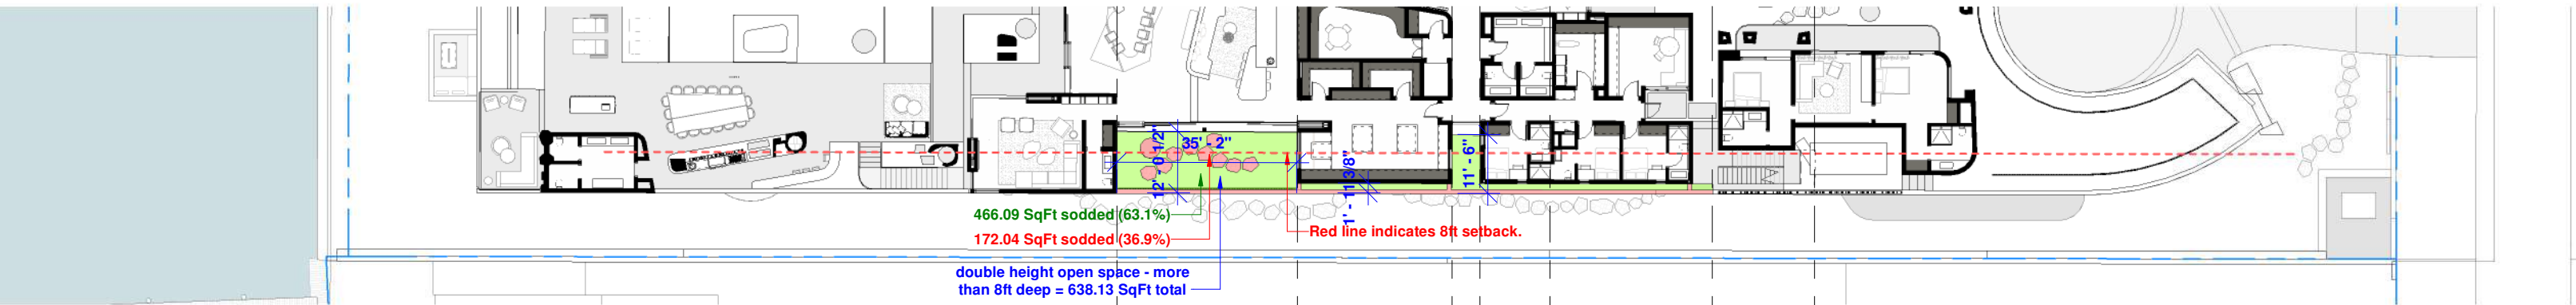

1 L1_SODDED YARD DIAGRAM
1" = 30'-0"

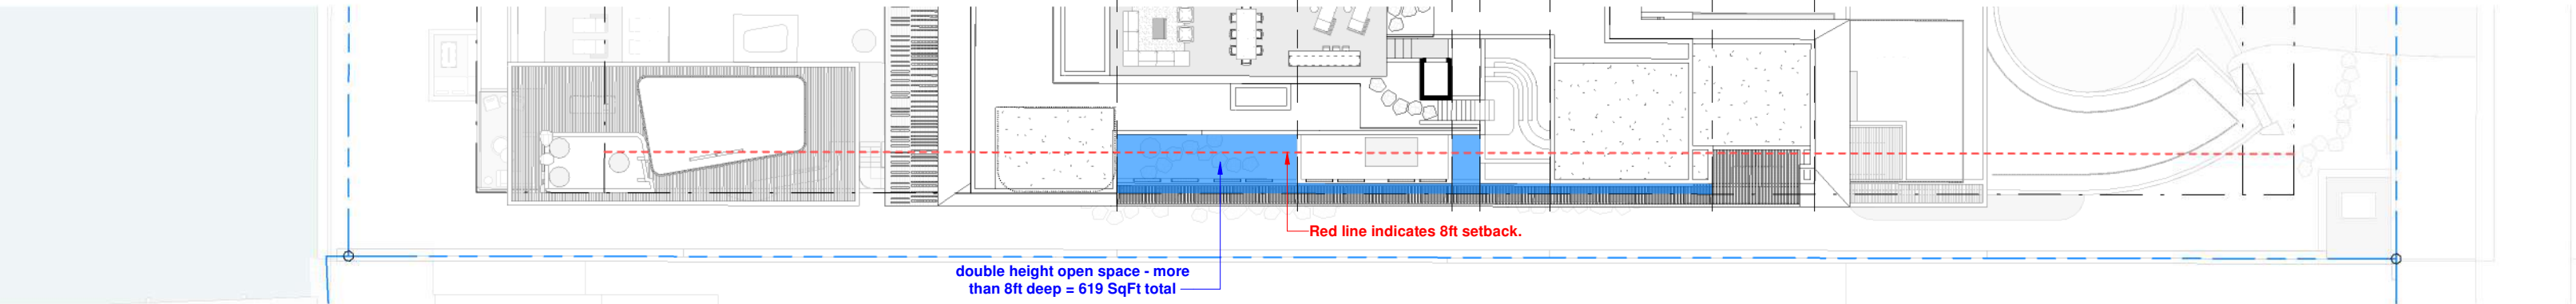

2 R1_ROOF LEVEL
1" = 30'-0"

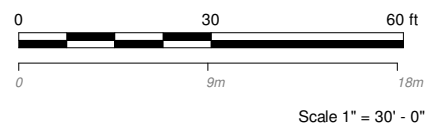 

60FT MAX ELEVATION NORTH
- WAIVER

28 STAR ISLAND
DRB SUBMITTAL
<http://www.urbanrobotassociates.com/>
URBAN ROBOT © 2021

SAOTA III'