


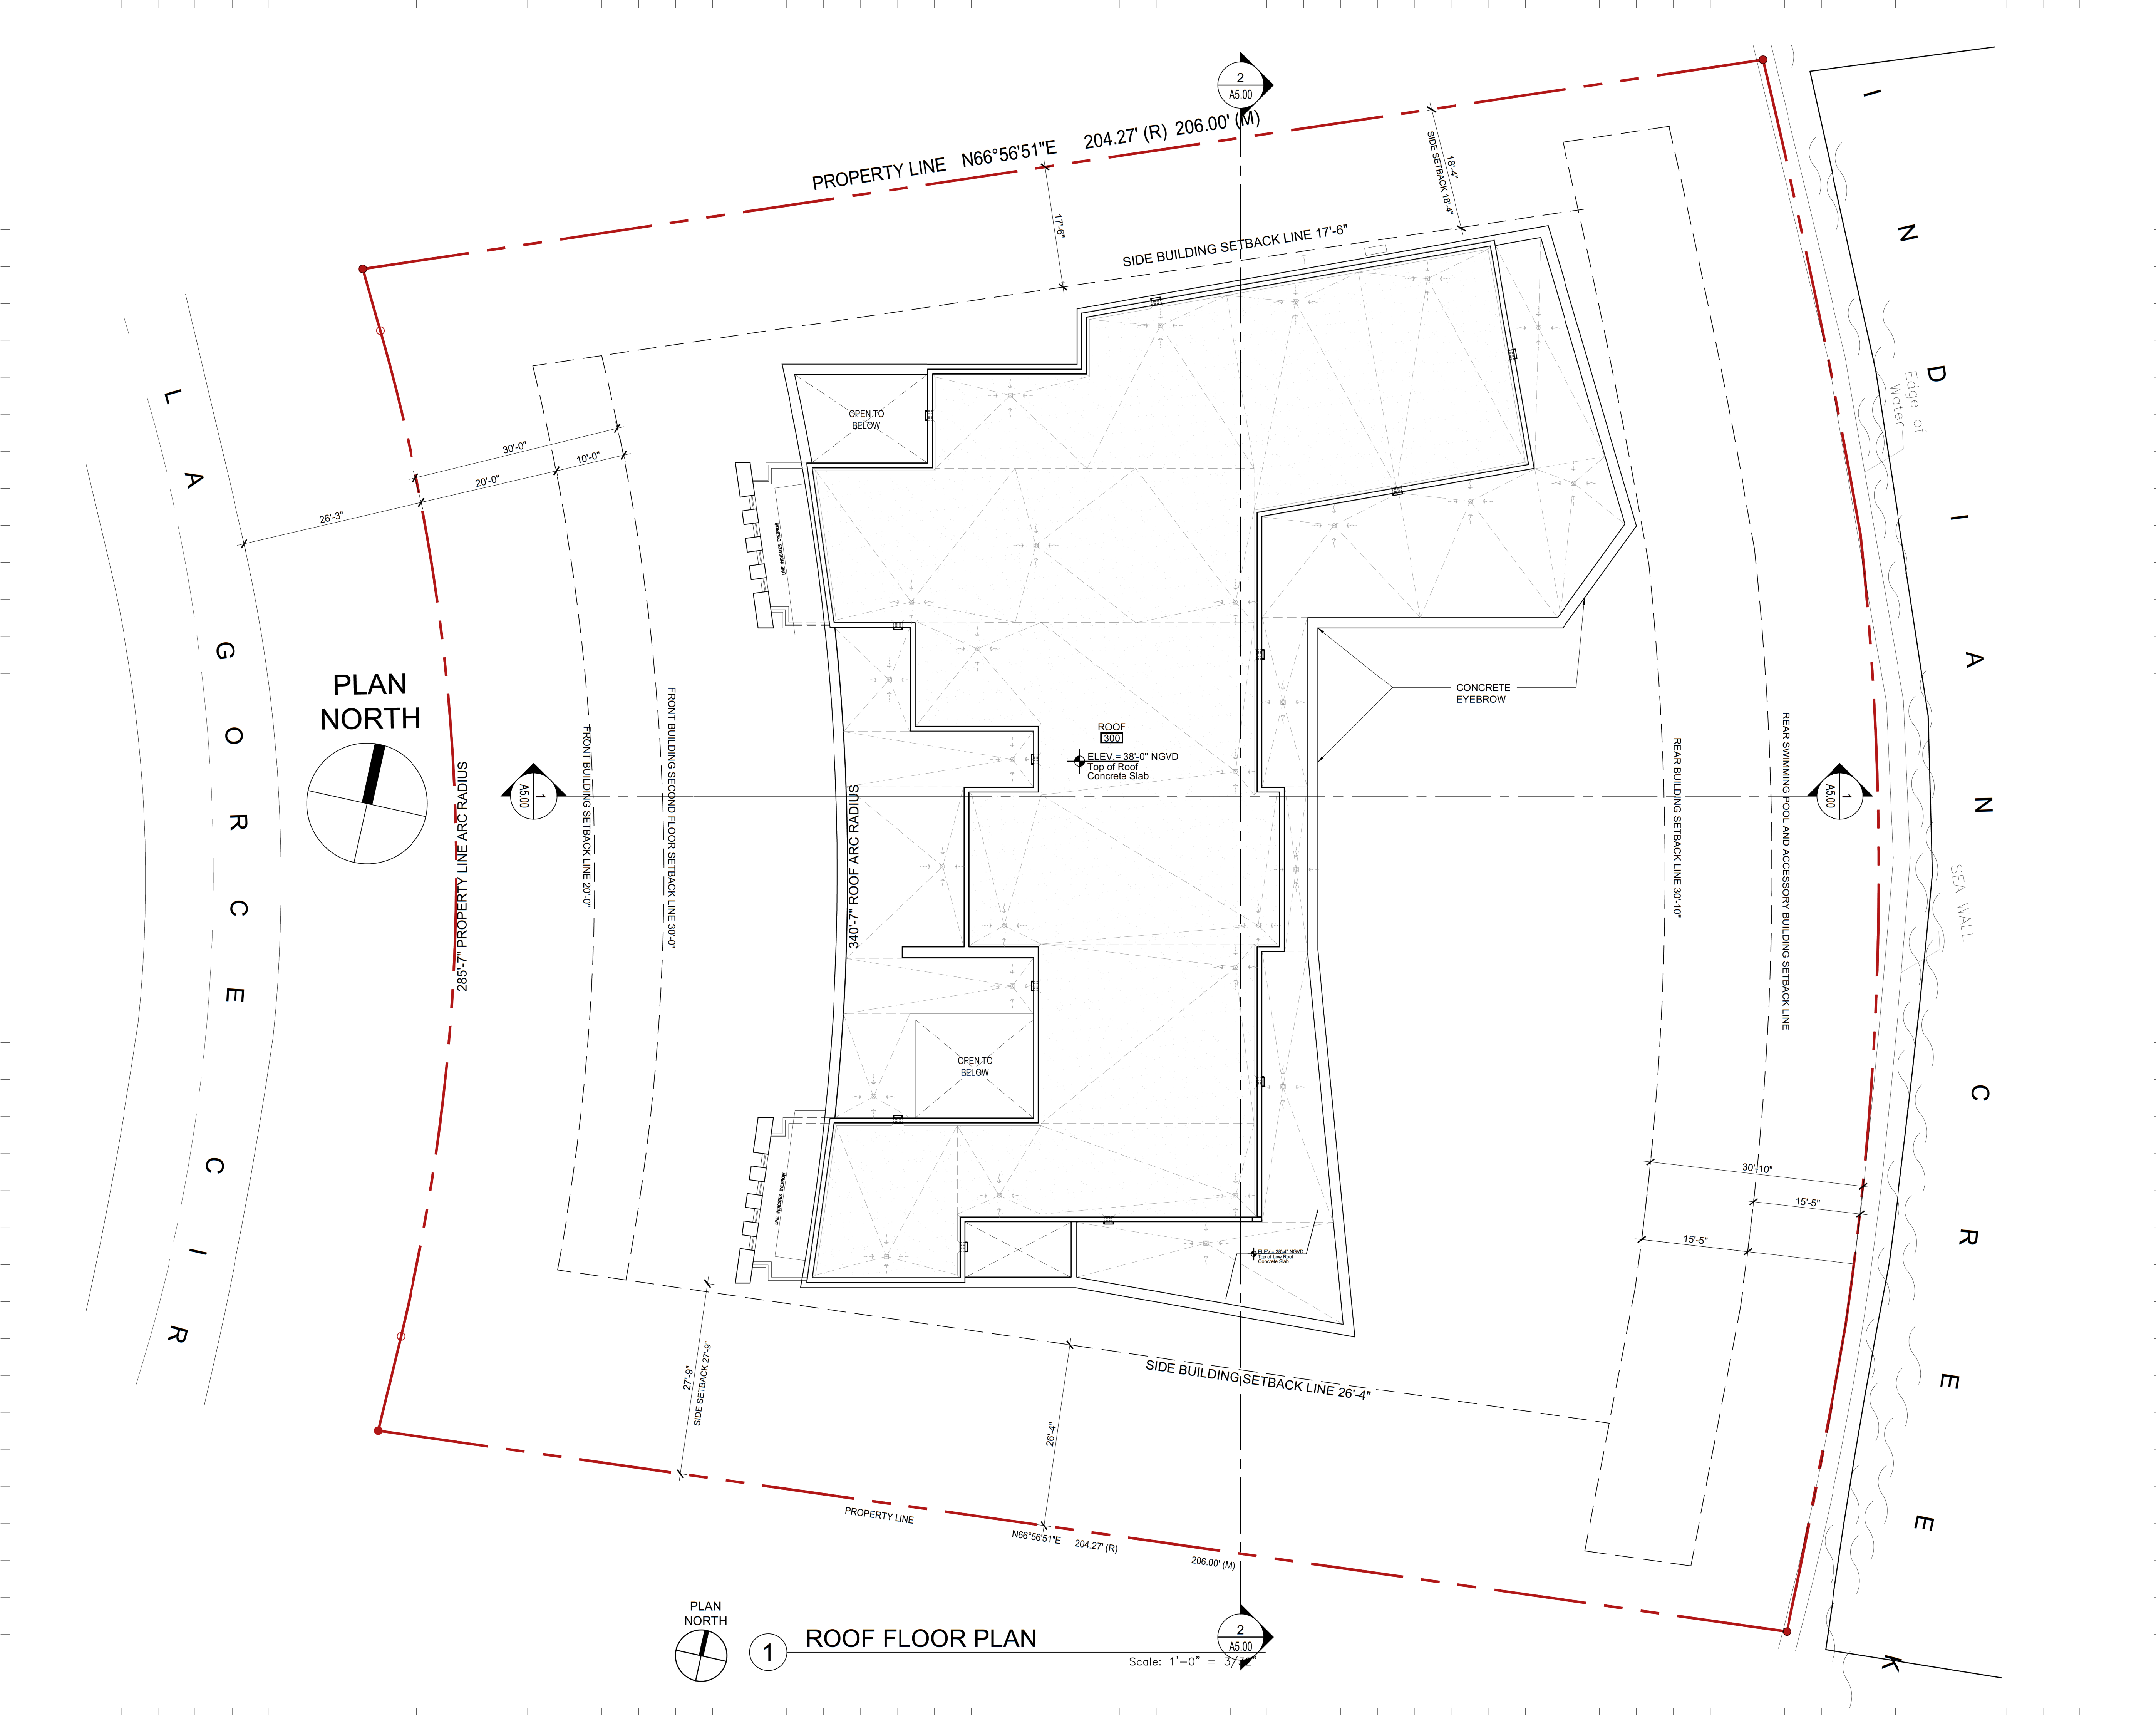

Rev.	Date	Rev.	Date

ALL DRAWINGS AND WRITTEN MATERIAL APPEARING HEREIN CONSTITUTE THE ORIGINAL AND UNPUBLISHED WORK OF KOBİ KARP AIA, AND MAY NOT BE DUPLICATED, USED, OR DISCLOSED WITHOUT THE EXPRESS WRITTEN CONSENT OF KOBİ KARP ARCHITECTURE & INTERIOR DESIGN, INC. AIA. (c) 2020

PRIVATE RESIDENCE
92 LA GORCE CIRCLE
MIAMI BEACH, FL 33141

Owner:
Name: OWNER
Address: OWNER ADDRESS1
Address: OWNER ADDRESS2
Tel: OWNER PHONE
Email: OWNER EMAIL


Consultant:
Name:
Address:
Address:
Tel:
Email:

Consultant:
Name:
Address:
Address:
Tel:
Email:

Consultant:
Name:
Address:
Address:
Tel:
Email:

Architect :
Kobi Karp Architecture and Interior Design, Inc.
571 NW 28th Street,
Miami, Florida 33127 USA
Tel: +1(305) 573 1818
Fax: +1(305) 573 3766


11/08/2021 5:46 PM

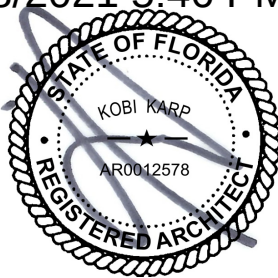

KOBİ KARP
Lic. # AR0012578

**PROPOSED
ROOF FLOOR PLAN**

Date	--	Sheet No.
Scale	--	A3.0
Project	--	

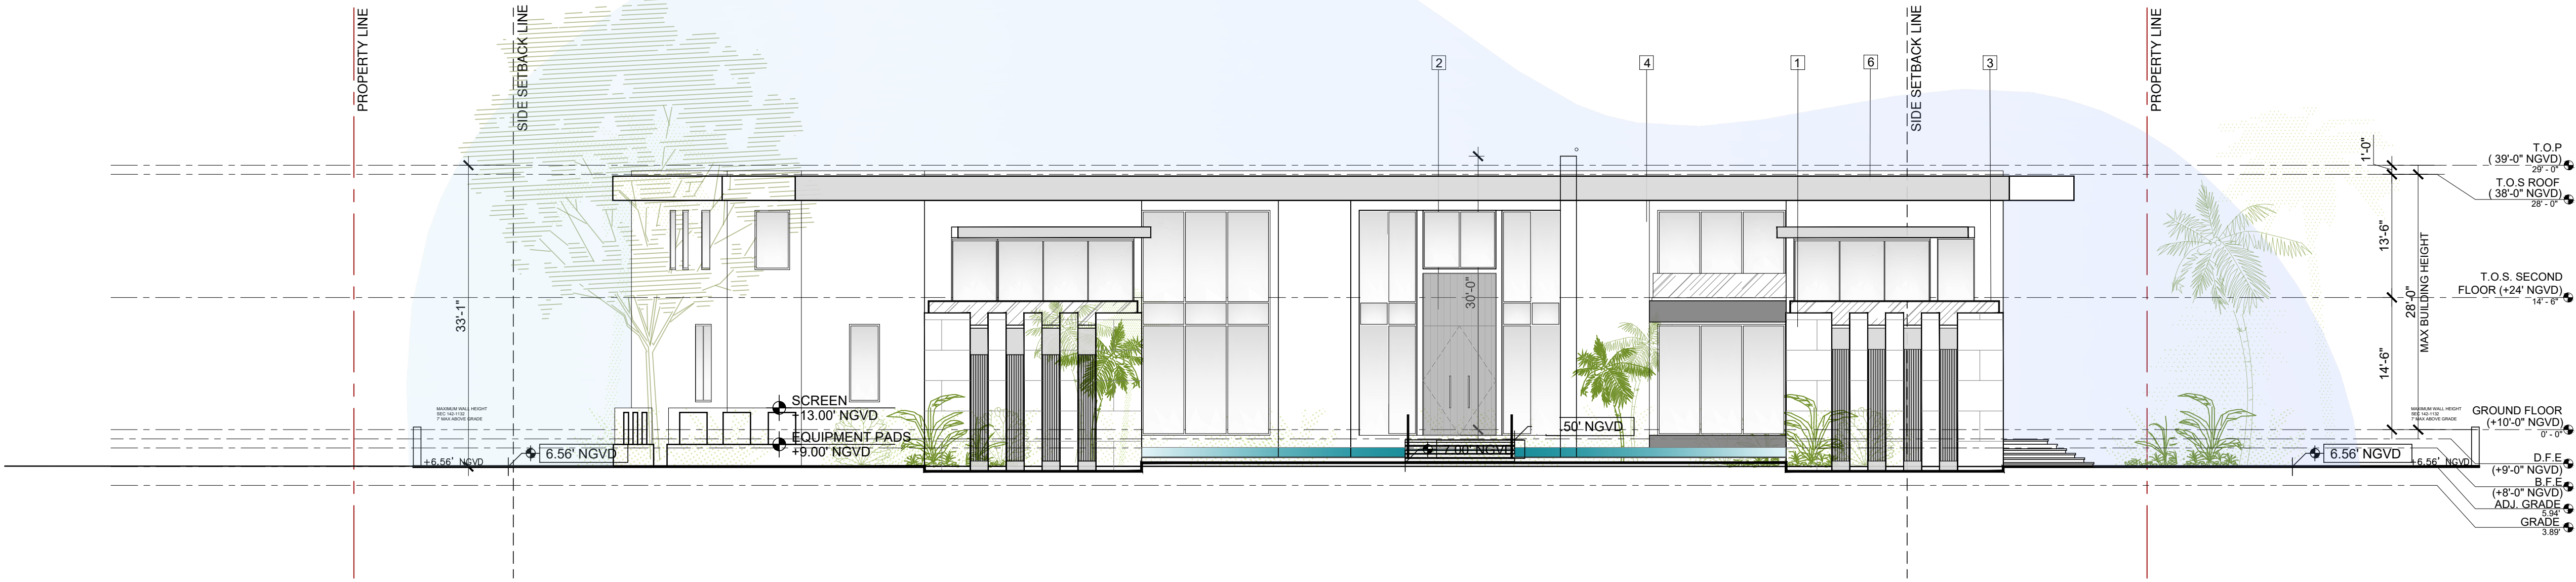

1 FRONT ELEVATION
Scale: 1' - 0" = 3/32"



2 LEFT SIDE ELEVATION
Scale: 1' - 0" = 3/32"

ELEVATION MATERIAL
Legend



1. TRAVERTINE




2. WOOD PANEL



3. FRAMELESS
GLASS RAIL



4. GUNMETAL
FRAME GLAZING
SYSTEM

 

5. PAINTED
SMOOTH
STUCCO WHITE



6. PAINTED
SMOOTH
STUCCO GRAY

Rev.	Date	Rev.	Date

ALL DRAWINGS AND WRITTEN MATERIAL APPEARING HEREIN CONSTITUTE THE ORIGINAL AND UNPUBLISHED WORK OF KOBİ KARP AIA, AND MAY NOT BE DUPLICATED, USED, OR DISCLOSED WITHOUT THE EXPRESS WRITTEN CONSENT OF KOBİ KARP ARCHITECTURE & INTERIOR DESIGN, INC. AIA. (c) 2020

PRIVATE RESIDENCE
92 LA GORCE CIRCLE
MIAMI BEACH, FL 33141

Owner:
Name OWNER
Address OWNER ADDRESS1
Address OWNER ADDRESS2
Tel: OWNER_PHONE
Email OWNER_EMAIL


Consultant:
Name
Address
Address
Tel:
Email

Consultant:
Name
Address
Address
Tel:
Email


Consultant:
Name
Address
Address
Tel:
Email

Architect :
Kobi Karp Architecture and Interior Design, Inc.
571 NW 28th Street,
Miami, Florida 33127 USA
Tel: +1(305) 573 1818
Fax: +1(305) 573 3766

11/08/2021 5:46 PM

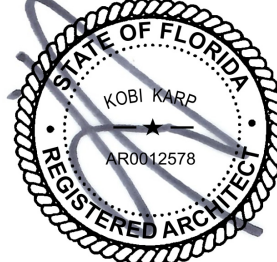


KOBİ KARP
Lic. # AR0012578

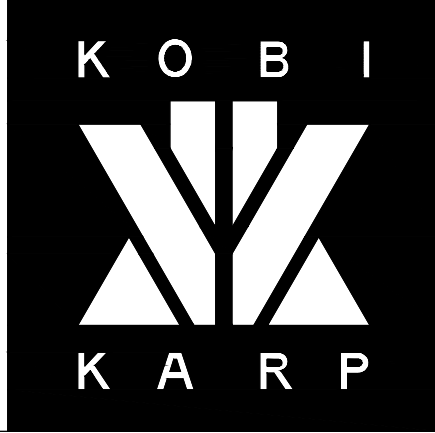


PROPOSED
Elevations

Date	--	Sheet No.
Scale	--	A4.0
Project	--	

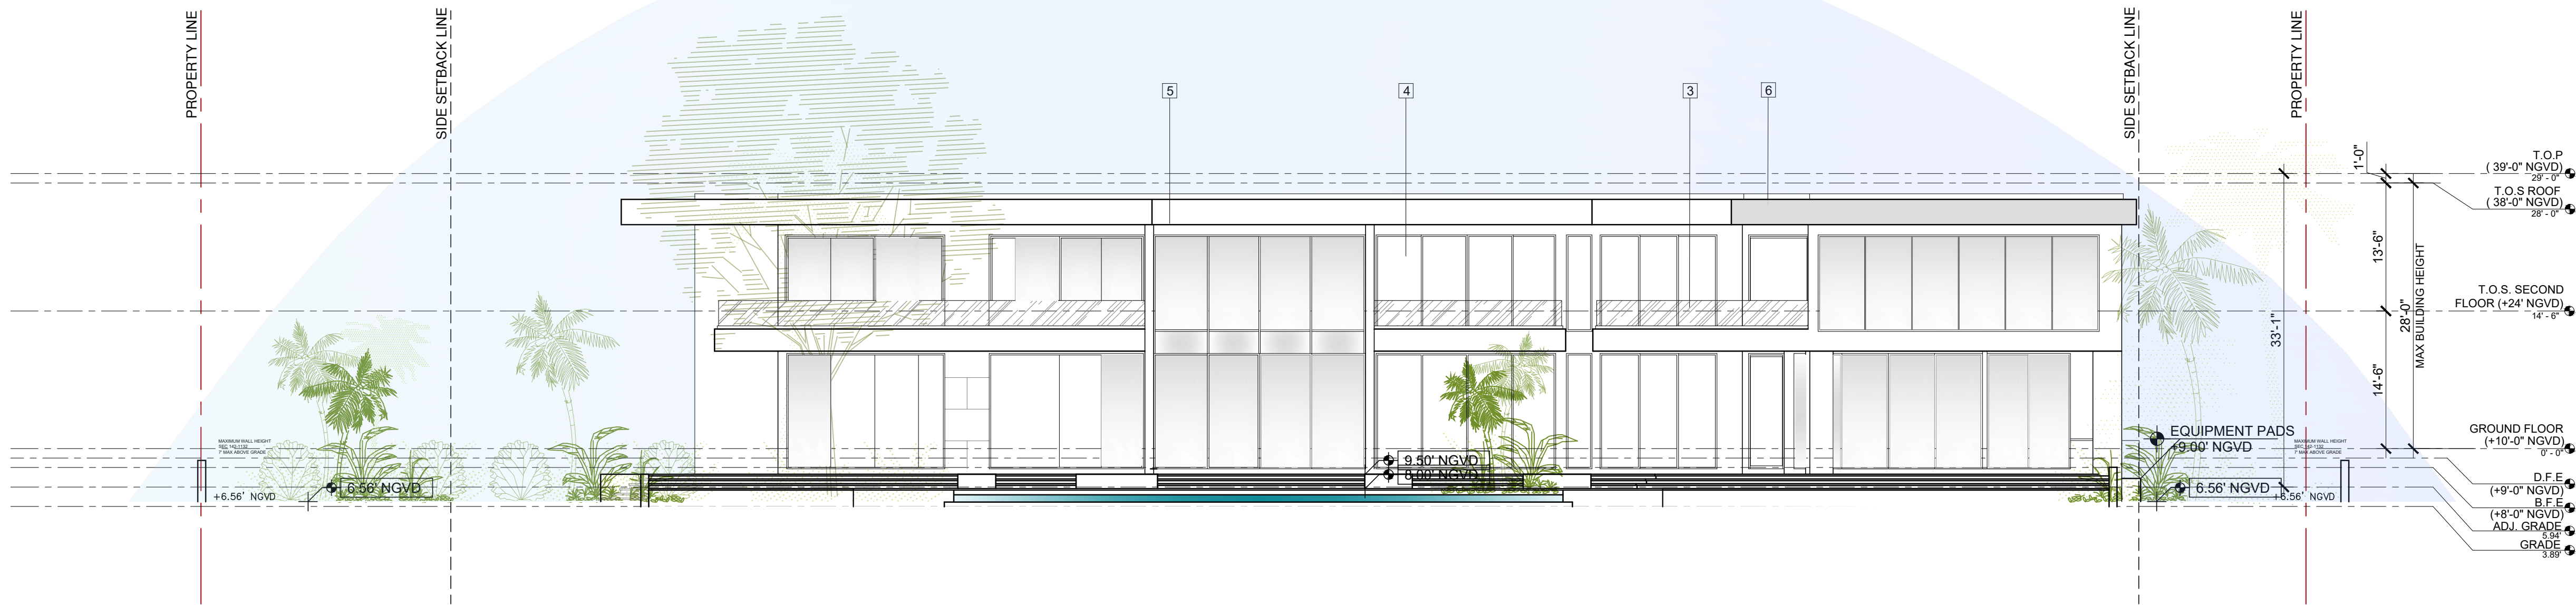

1 REAR ELEVATION
Scale: 1' = 0" = 3/32"

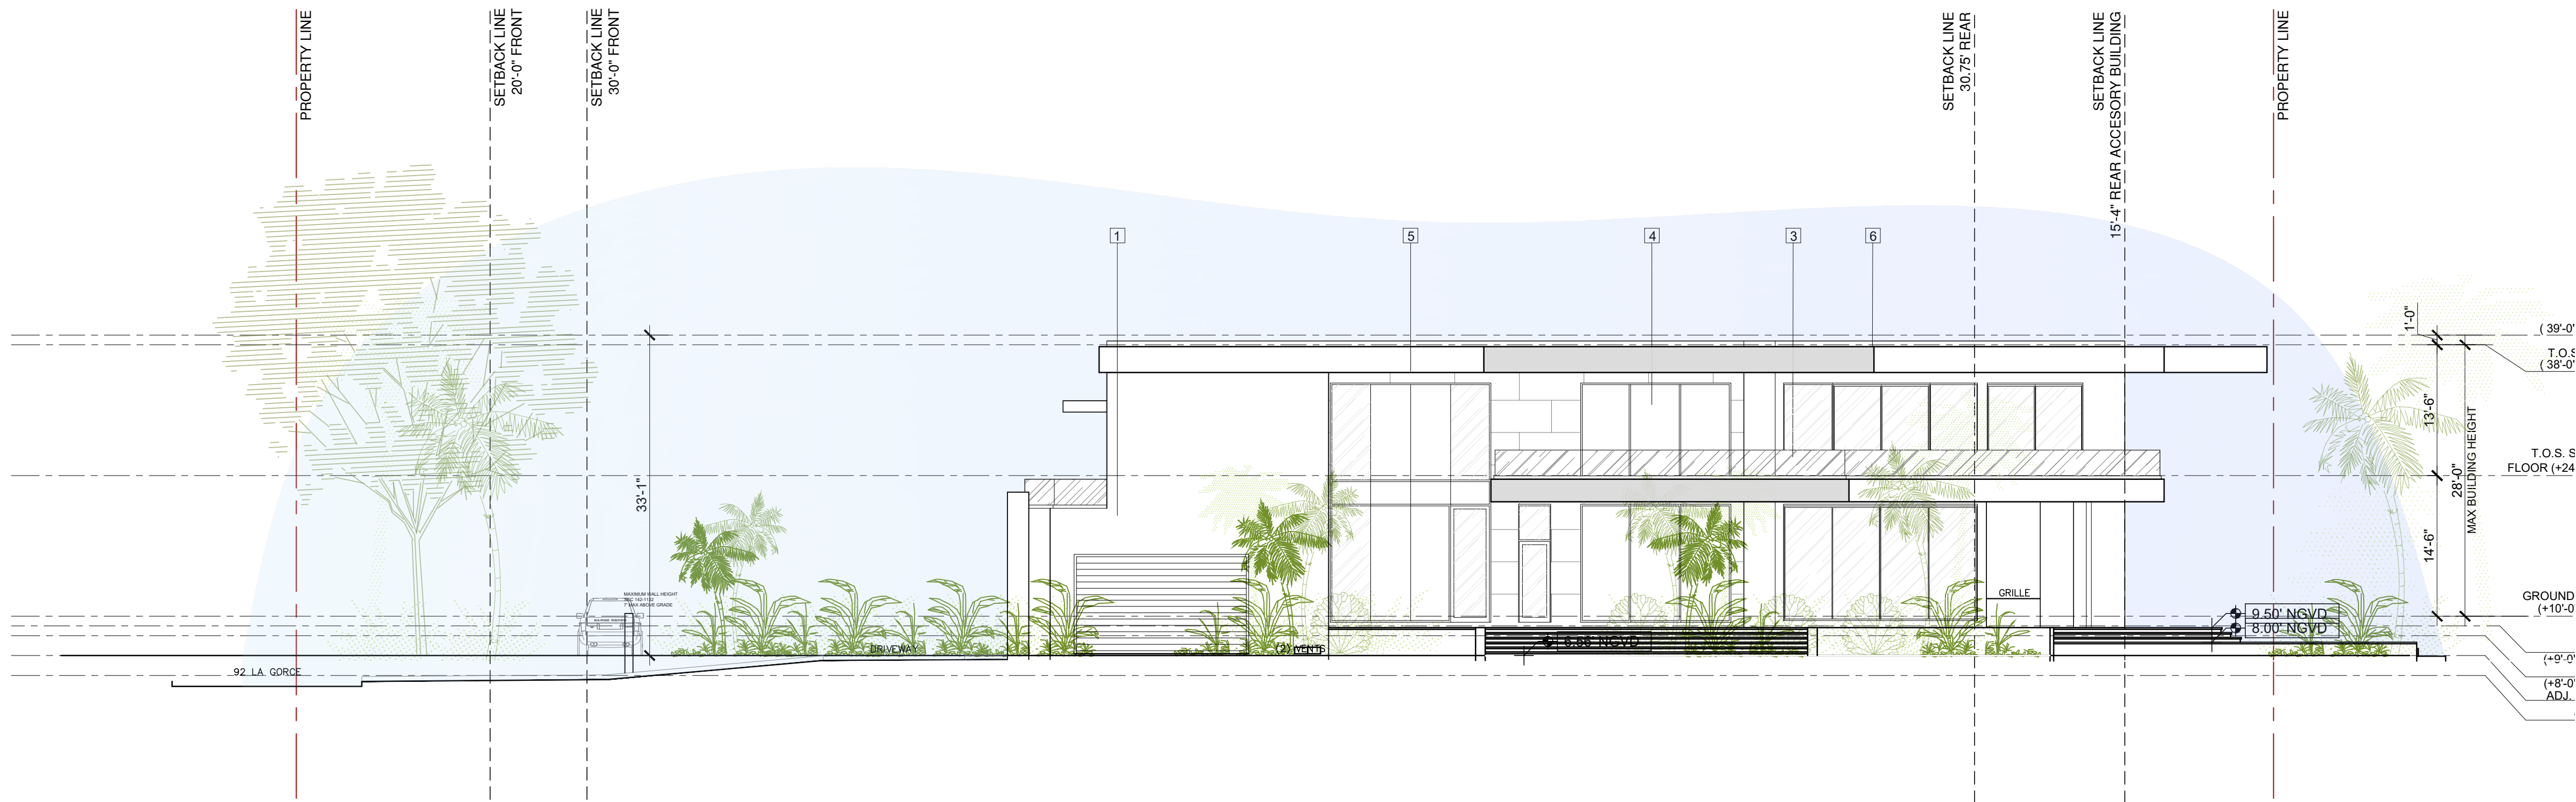

2 RIGHT SIDE ELEVATION
Scale: 1' = 0" = 3/32"

ELEVATION MATERIAL
Legend



1. TRAVERTINE




2. WOOD PANEL



3. FRAMELESS
GLASS RAIL



4. GUNMETAL
FRAME GLAZING
SYSTEM

 

5. PAINTED
SMOOTH
STUCCO WHITE



6. PAINTED
SMOOTH
STUCCO GRAY

Rev.	Date	Rev.	Date

ALL DRAWINGS AND WRITTEN MATERIAL APPEARING HEREIN CONSTITUTE THE ORIGINAL AND UNPUBLISHED WORK OF KOBİ KARP AIA, AND MAY NOT BE REPRODUCED, COPIED, OR DISCLOSED WITHOUT THE EXPRESS WRITTEN CONSENT OF KOBİ KARP ARCHITECTURE & INTERIOR DESIGN, INC. AIA. (c) 2020

PRIVATE RESIDENCE
92 LA GORCE CIRCLE
MIAMI BEACH, FL 33141

Owner:
Name OWNER
Address OWNER ADDRESS1
Address OWNER ADDRESS2
Tel: OWNER PHONE
Email OWNER EMAIL


Consultant:
Name
Address
Address
Tel:
Email

Consultant:
Name
Address
Address
Tel:
Email

Consultant:
Name
Address
Address
Tel:
Email

Architect :
Kobi Karp Architecture and Interior Design, Inc.
571 NW 28th Street,
Miami, Florida 33127 USA
Tel: +1(305) 573 1818
Fax: +1(305) 573 3766

11/08/2021 5:46 PM

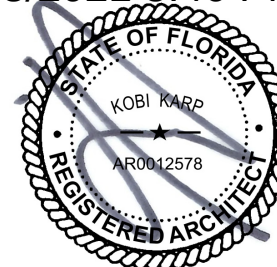


KOBİ KARP
Lic. # AR0012578



PROPOSED
Elevations

Date	--	Sheet No.
Scale	--	A4.1
Project	--	

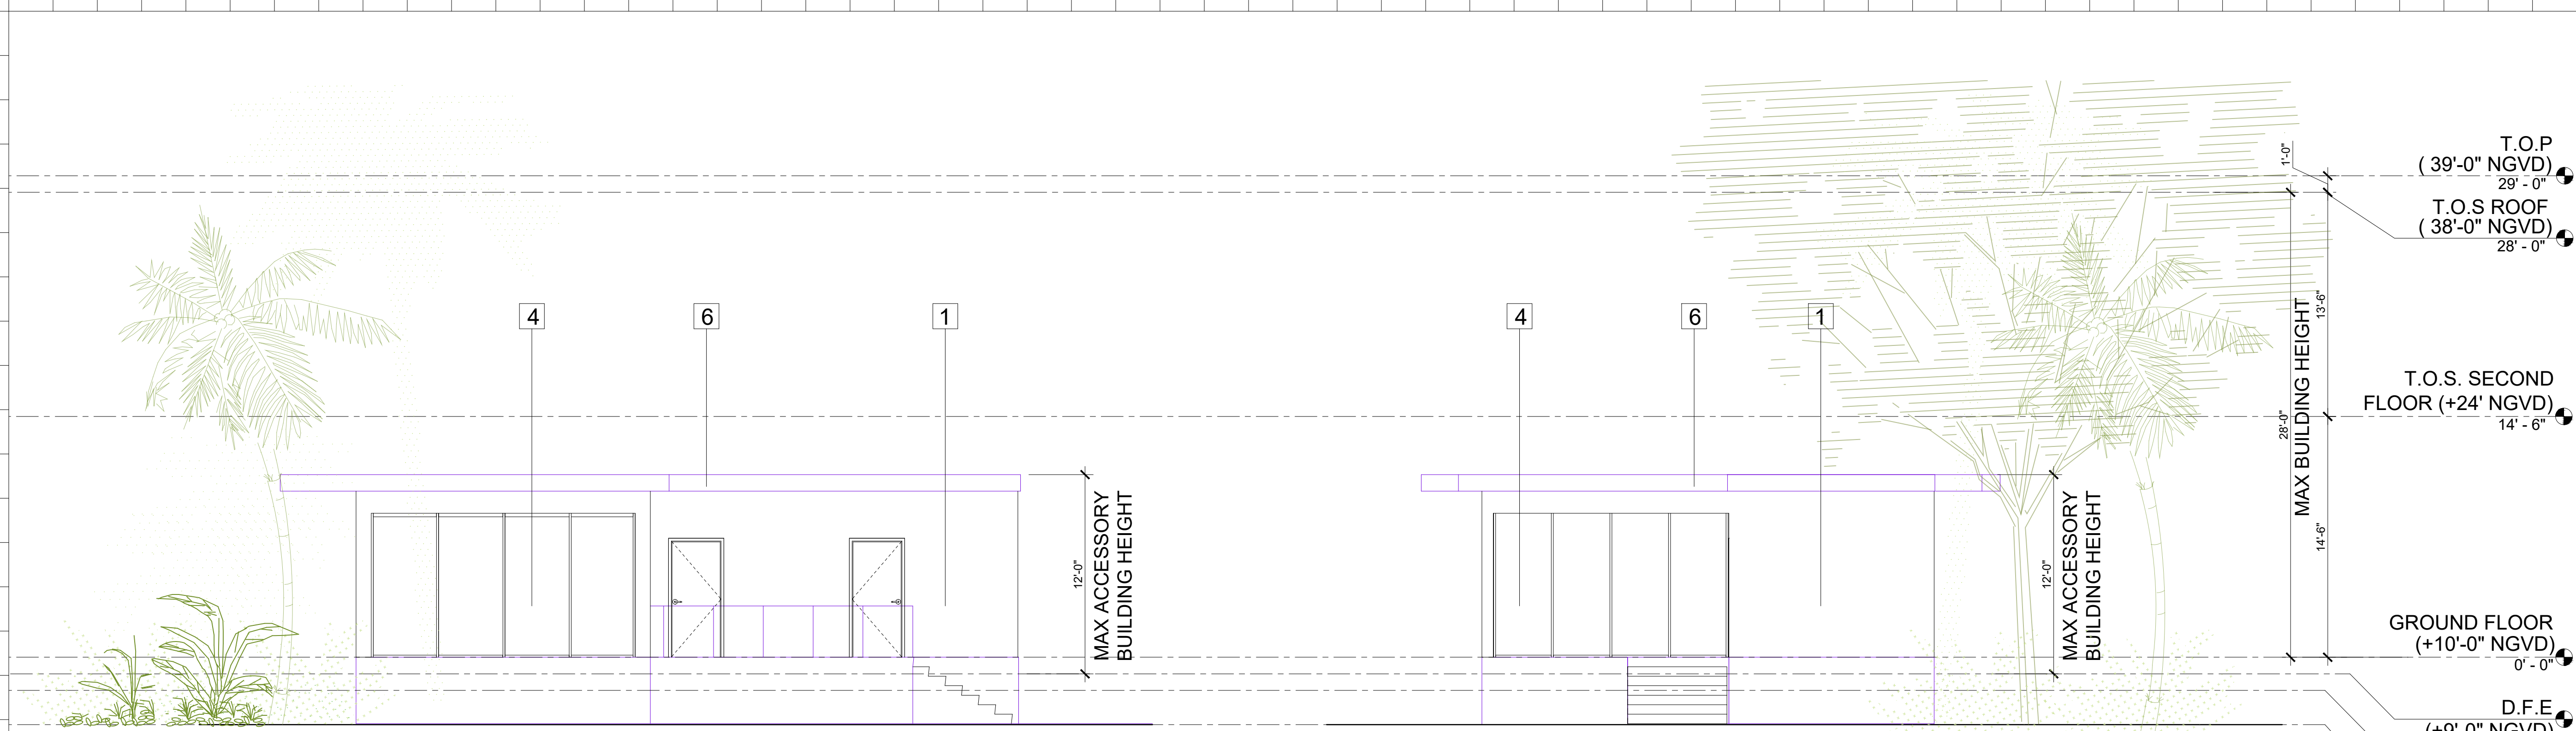

1 FRONT ELEVATION
Scale: 1' - 0" = 3/16"

2 SIDE ELEVATION
Scale: 1' - 0" = 3/16"

3 REAR ELEVATION
Scale: 1' - 0" = 3/16"

4 SIDE ELEVATION
Scale: 1' - 0" = 3/16"

ELEVATION MATERIAL
Legend



1. TRAVERTINE




2. WOOD PANEL



3. FRAMELESS
GLASS RAIL



4. GUNMETAL
FRAME GLAZING
SYSTEM

 

5. PAINTED
SMOOTH
STUCCO WHITE



6. PAINTED
SMOOTH
STUCCO GRAY

Rev.	Date	Rev.	Date

ALL DRAWINGS AND WRITTEN MATERIAL APPEARING HEREIN CONSTITUTE THE ORIGINAL AND UNPUBLISHED WORK OF KOBİ KARP AIA, AND MAY NOT BE DUPLICATED, USED, OR DISCLOSED WITHOUT THE EXPRESS WRITTEN CONSENT OF KOBİ KARP ARCHITECTURE & INTERIOR DESIGN, INC. AIA. (c) 2020

PRIVATE RESIDENCE
92 LA GORCE CIRCLE
MIAMI BEACH, FL 33141

Owner:
Name OWNER
Address OWNER ADDRESS1
Address2
Tel: OWNER PHONE
Email OWNER EMAIL


Consultant:
Name
Address
Address
Tel:
Email

Consultant:
Name
Address
Address
Tel:
Email

Consultant:
Name
Address
Address
Tel:
Email

Architect :
Kobi Karp Architecture and Interior Design, Inc.
571 NW 28th Street,
Miami, Florida 33127 USA
Tel: +1(305) 573 1818
Fax: +1(305) 573 3766

11/08/2021 5:46 PM

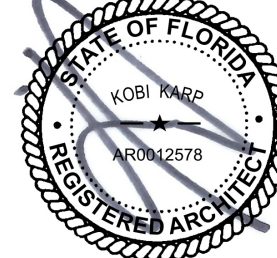


KOBİ KARP
Lic. # AR0012578




PROPOSED
Elevations for accessory building

Date	--	Sheet No.
Scale	--	A4.2
Project	--	

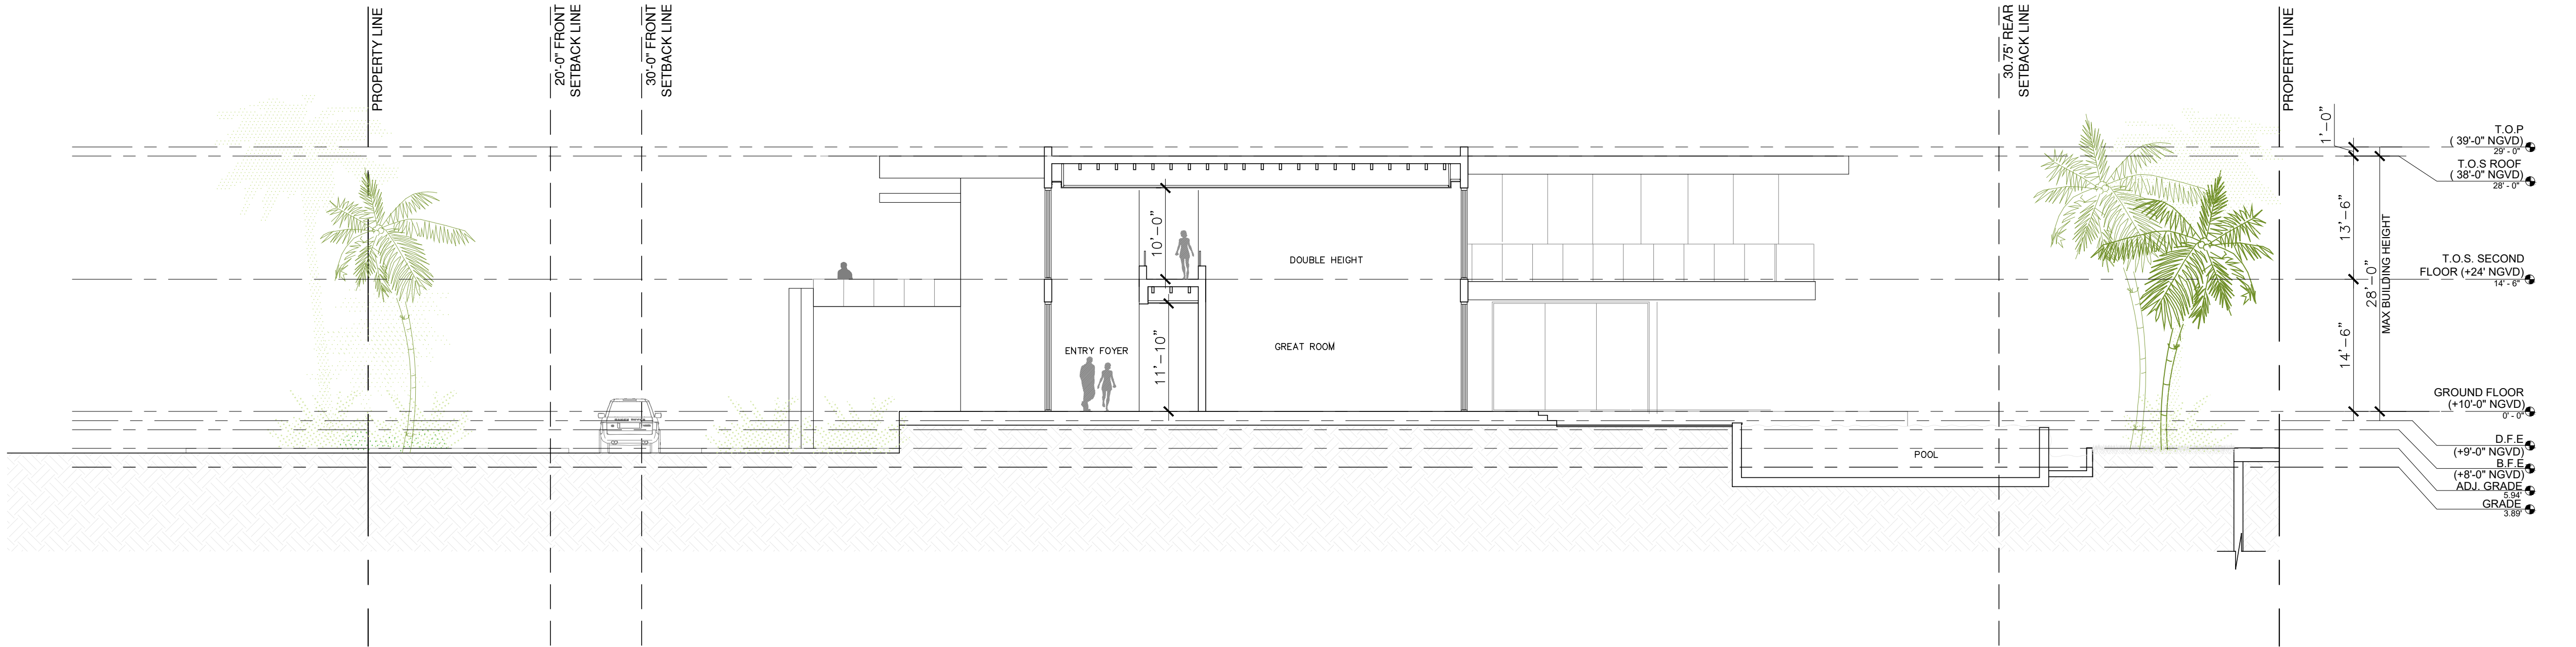

1 SECTION A-A
Scale: 1' = 3/32"

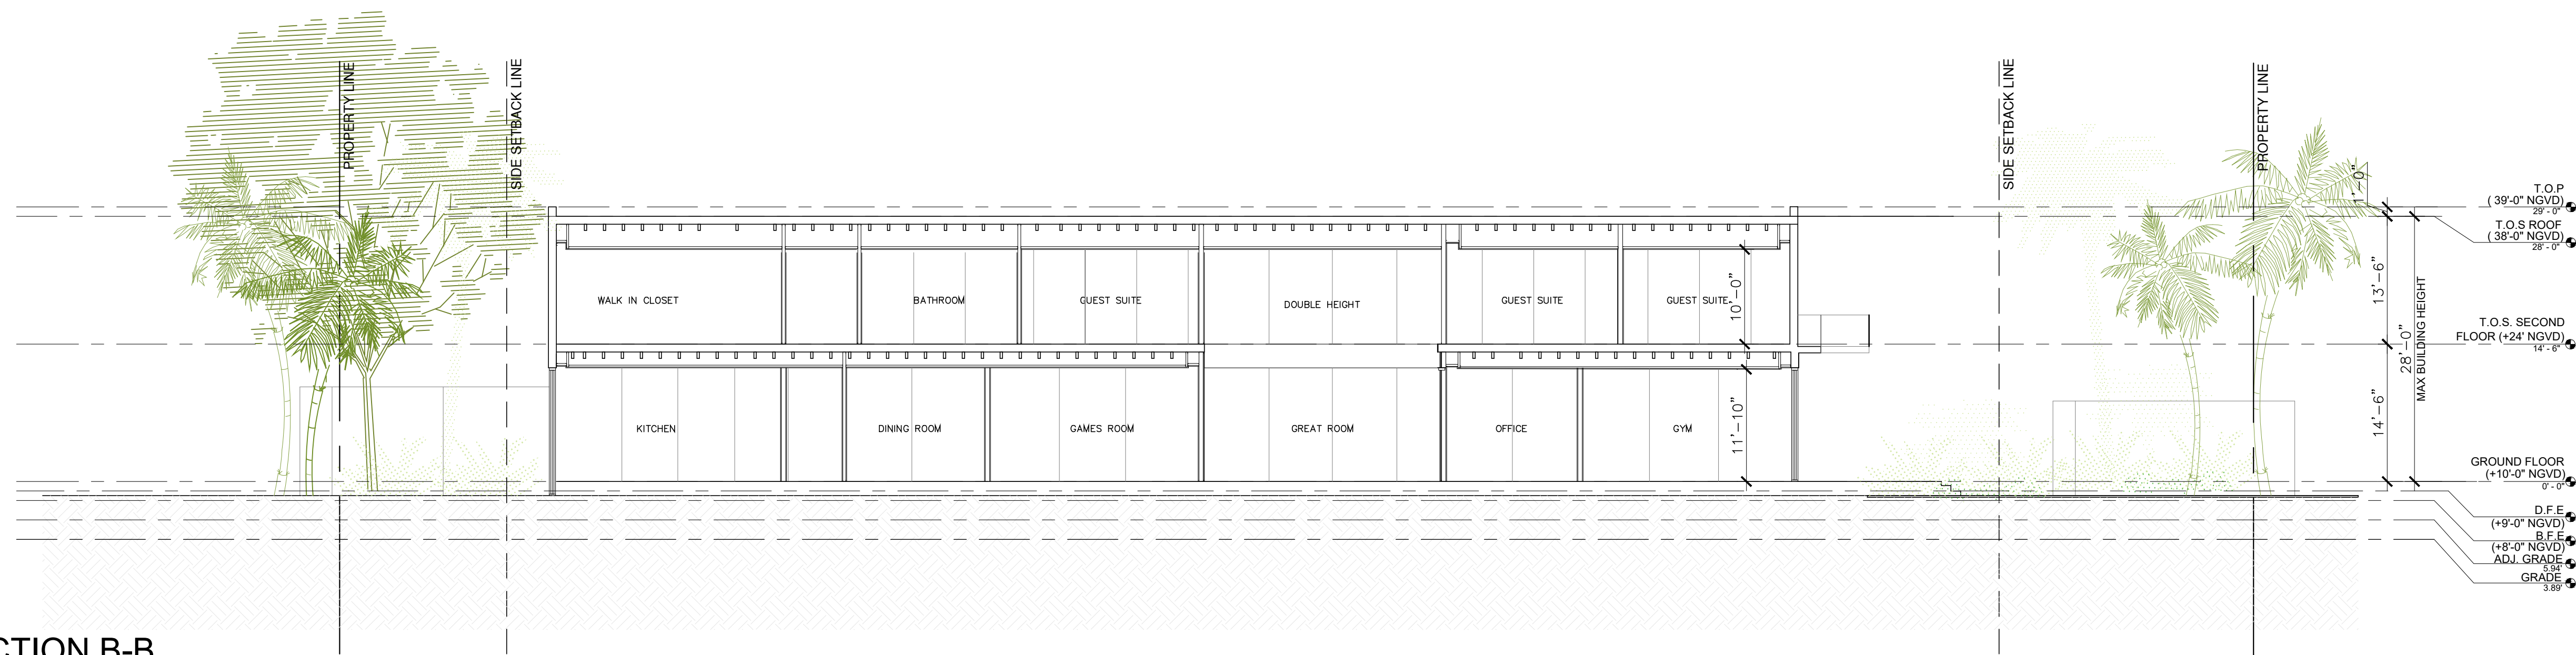

2 SECTION B-B
Scale: 1' = 3/32"

Rev.	Date	Rev.	Date

ALL DRAWINGS AND WRITTEN MATERIAL APPEARING HEREIN CONSTITUTE THE ORIGINAL AND UNPUBLISHED WORK OF KOBİ KARP AIA, AND MAY NOT BE DUPLICATED, USED, OR DISCLOSED WITHOUT THE EXPRESS WRITTEN CONSENT OF KOBİ KARP ARCHITECTURE & INTERIOR DESIGN, INC. AIA. (c) 2020

PRIVATE RESIDENCE
92 LA GORCE CIRCLE
MIAMI BEACH, FL 33141

Owner:
Name OWNER
Address OWNER ADDRESS1
Address OWNER ADDRESS2
Tel: OWNER PHONE
Email OWNER EMAIL


Consultant:
Name
Address
Address
Tel:
Email

Consultant:
Name
Address
Address
Tel:
Email

Consultant:
Name
Address
Address
Tel:
Email

Architect :
Kobi Karp Architecture and Interior Design, Inc.
571 NW 28th Street,
Miami, Florida 33127 USA
Tel: +1(305) 573 1818
Fax: +1(305) 573 3766

11/08/2021 5:46 PM

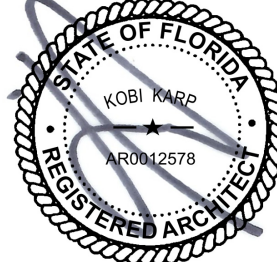


KOBİ KARP
Lic. # AR0012578




PROPOSED
SECTIONS


Date	--	Sheet No.
Scale	--	A5.0
Project	--	

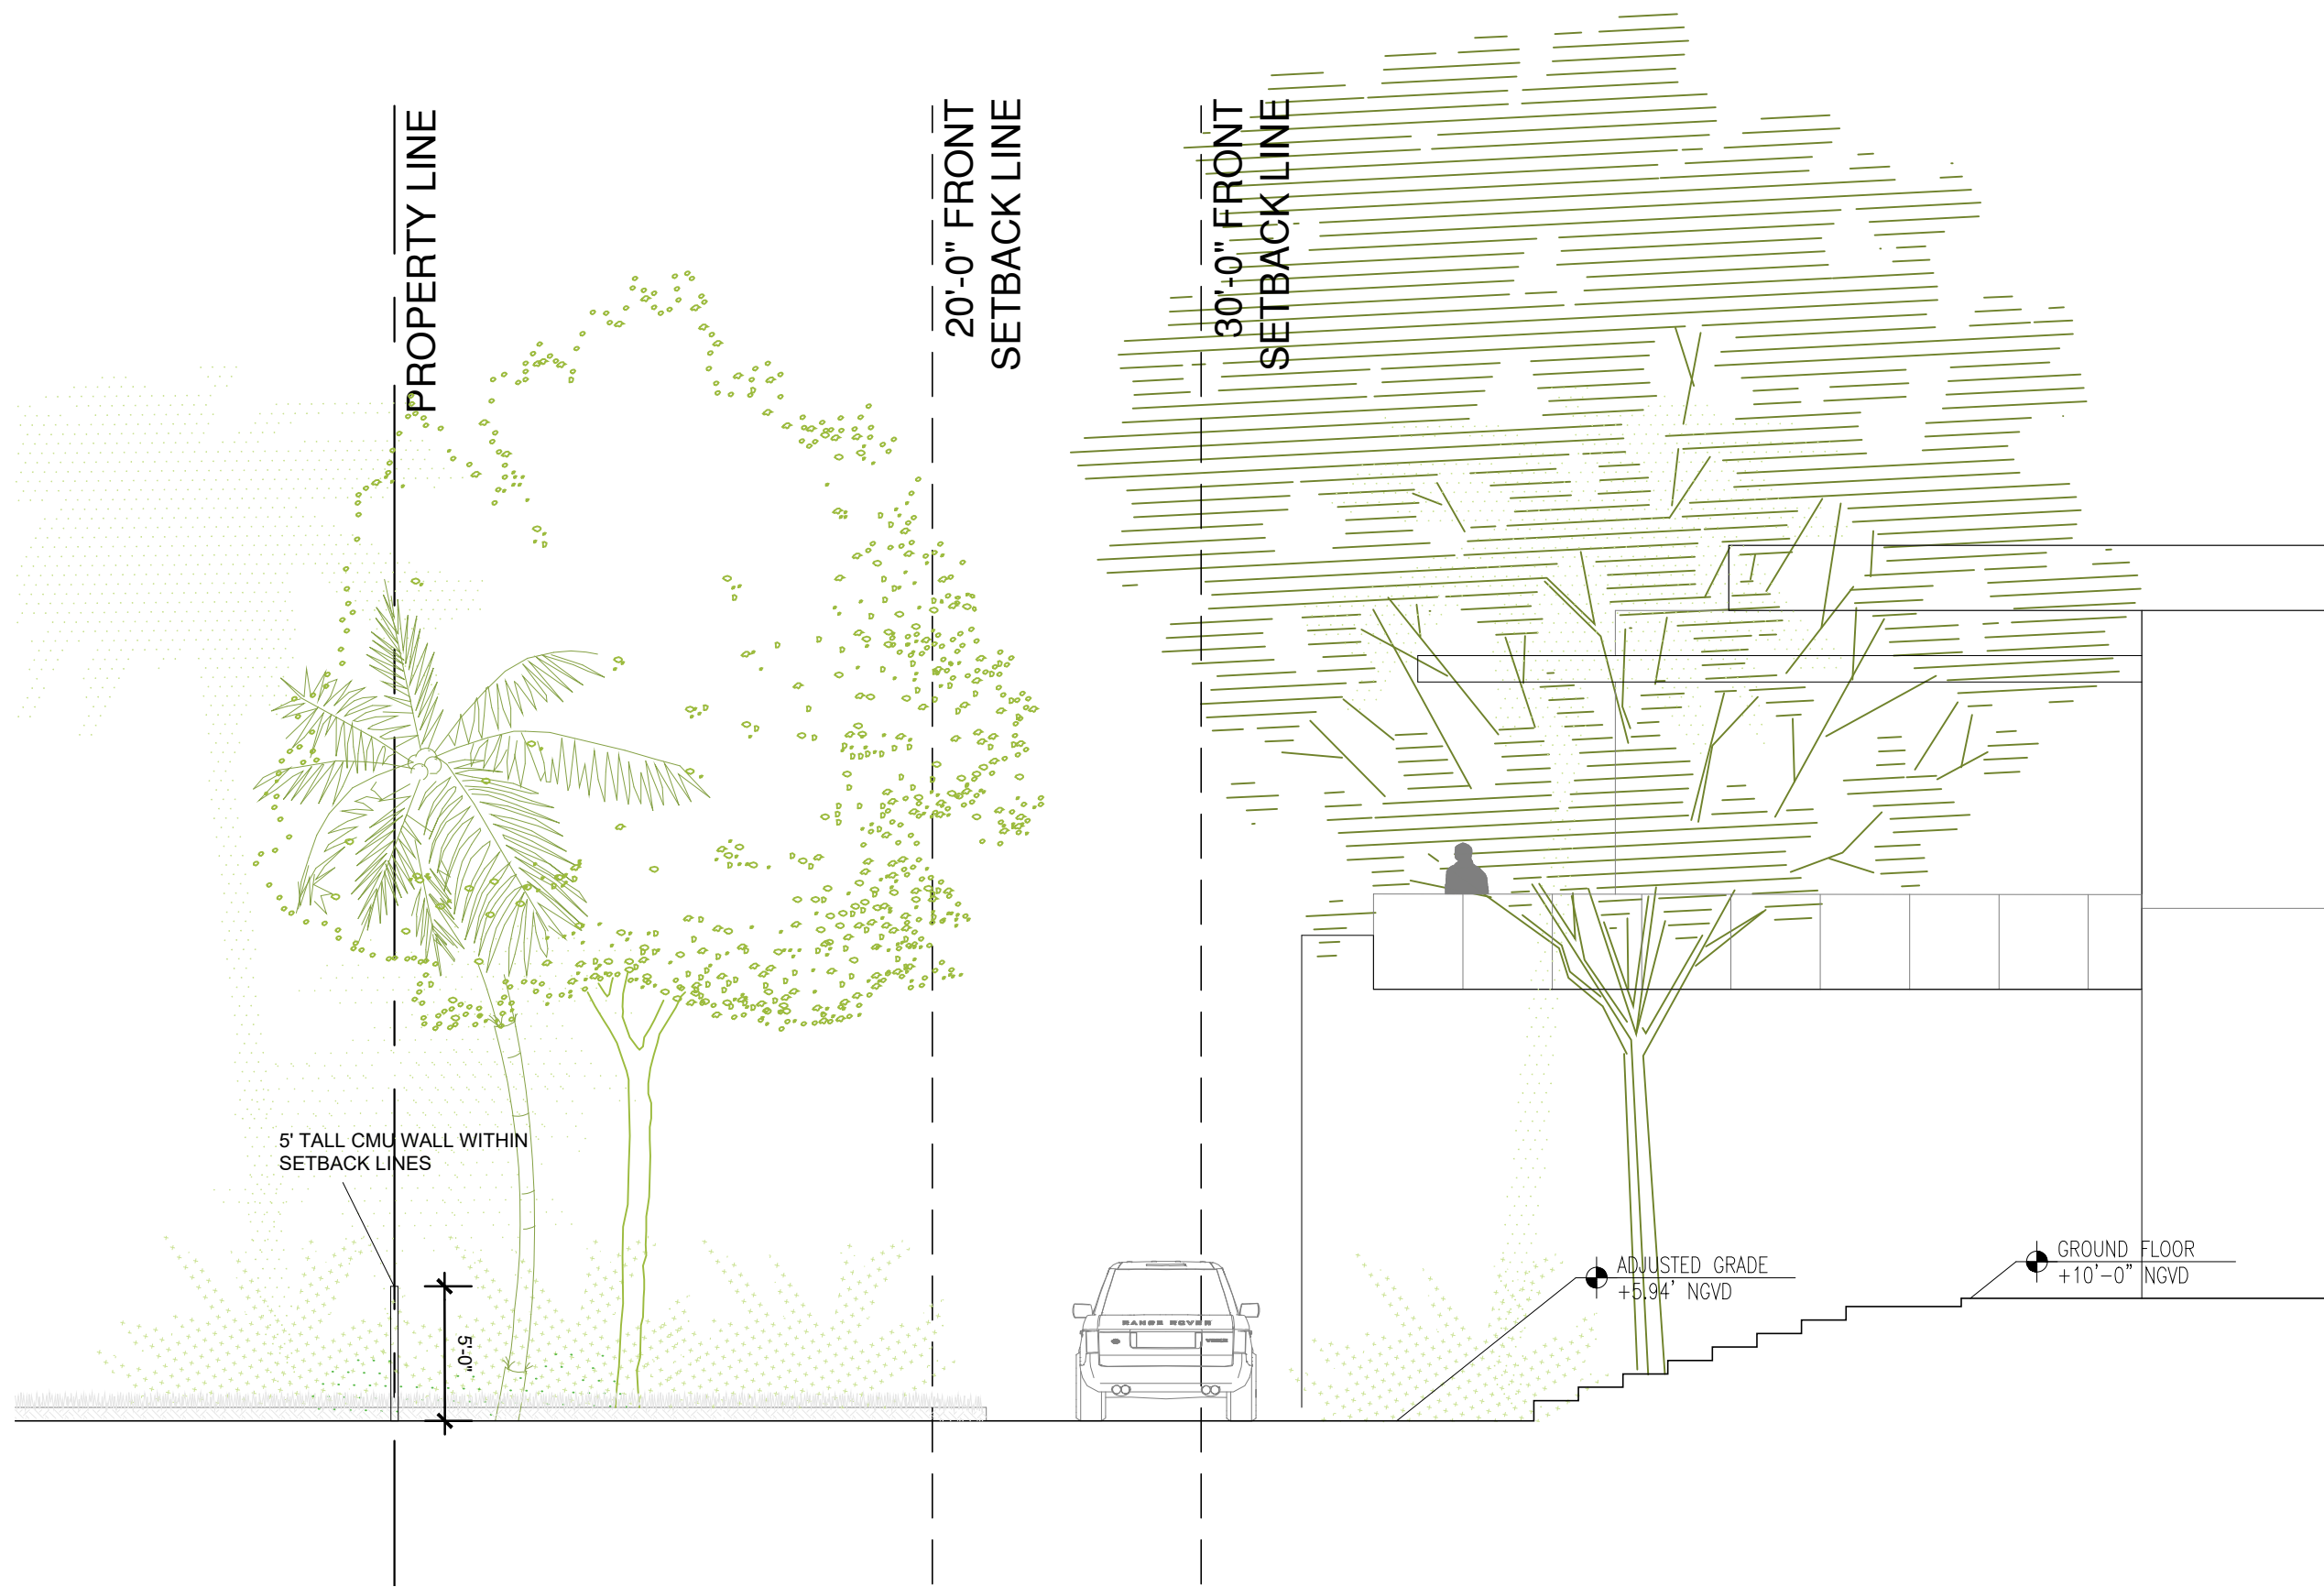


1 SECTION A-A
Scale: 1" = 1/8"

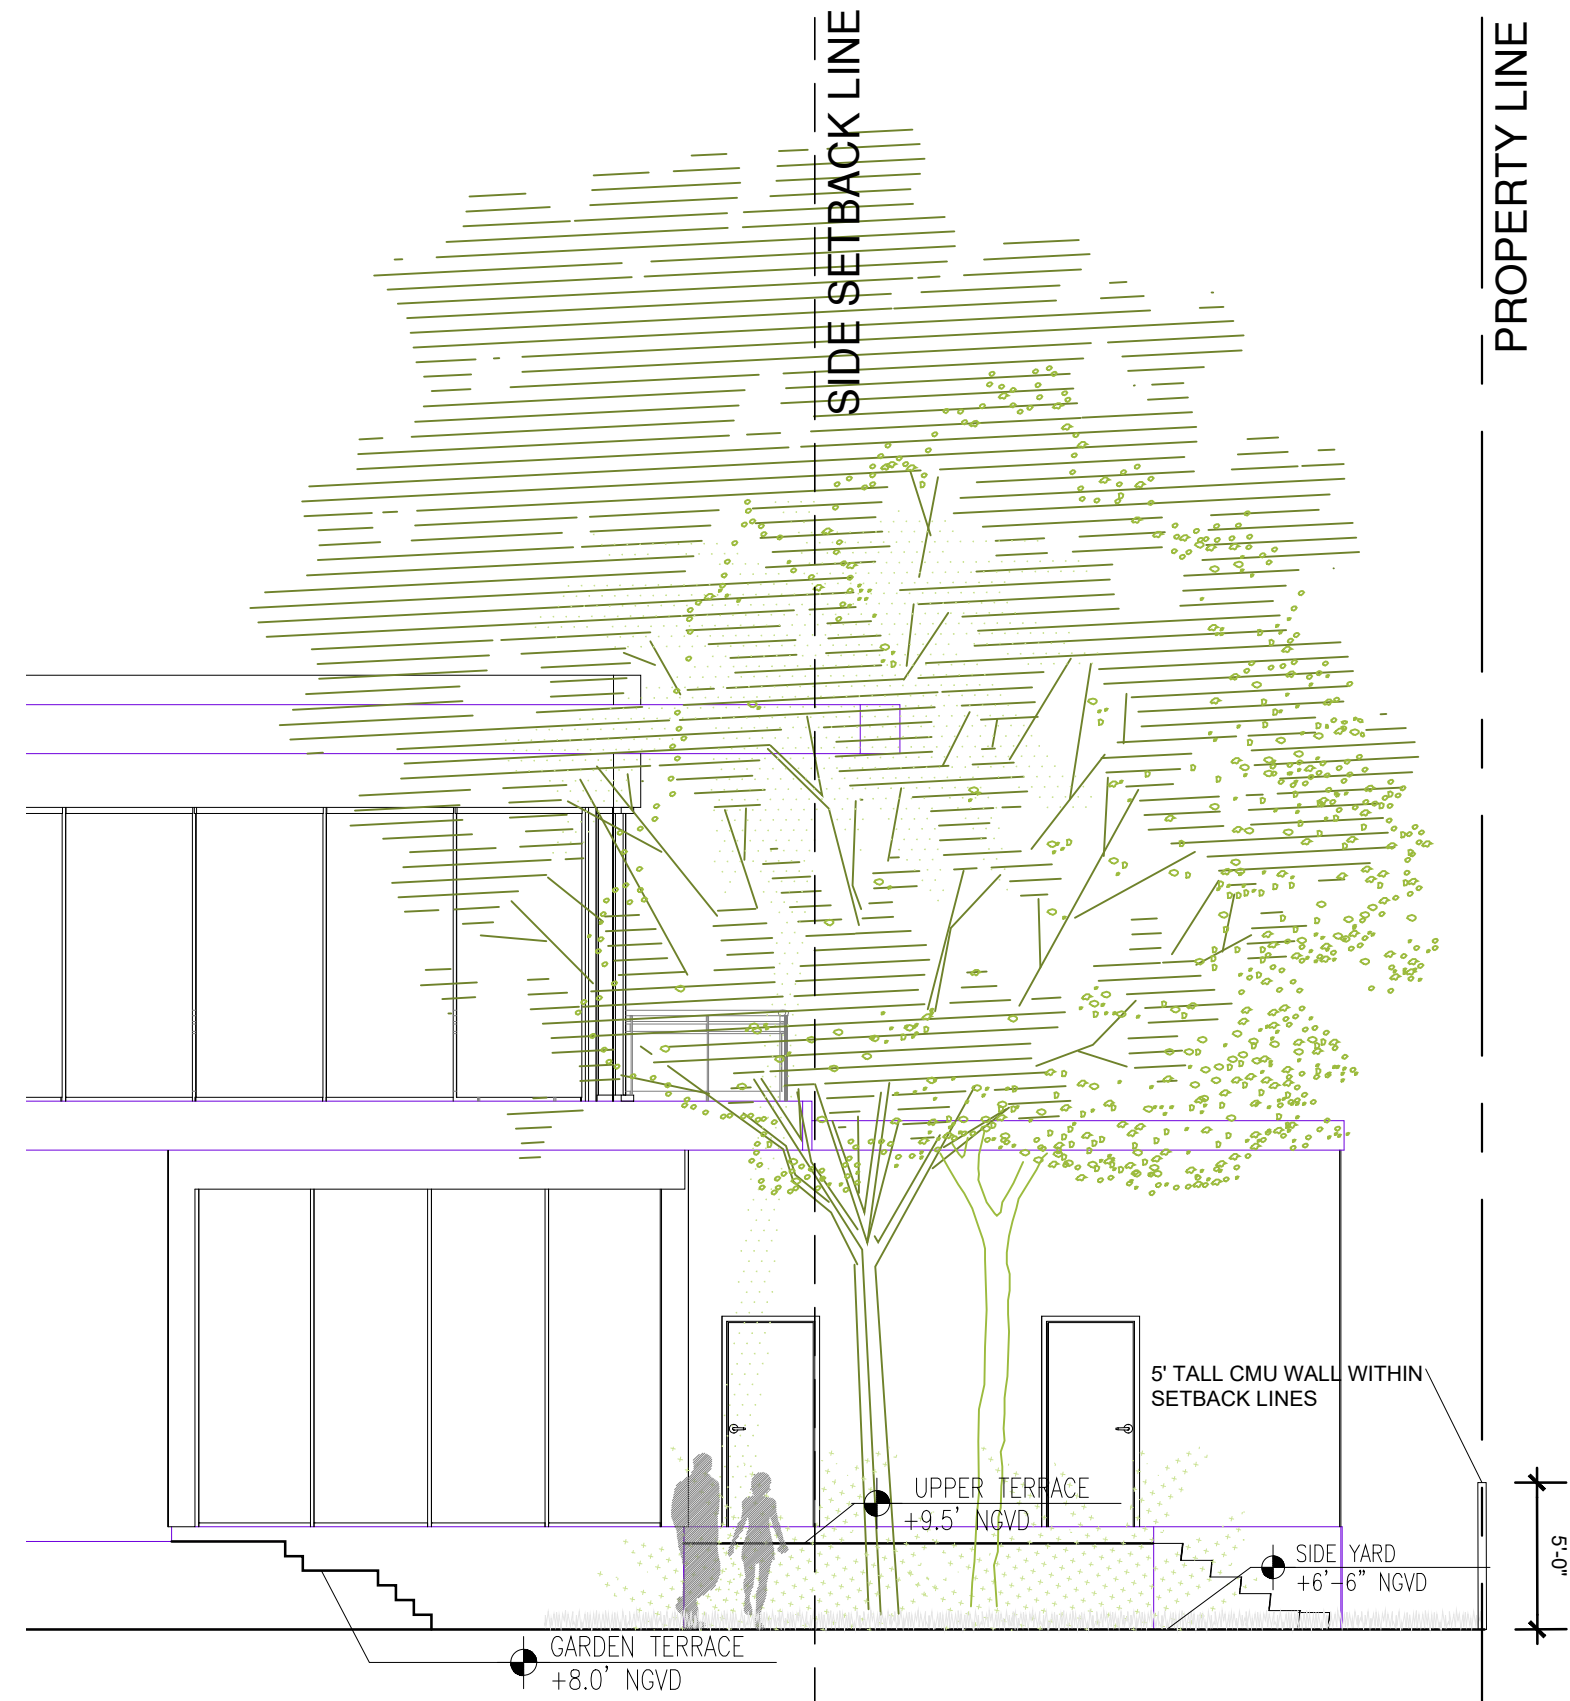


3 SECTION C-C
Scale: 1" = 1/8"

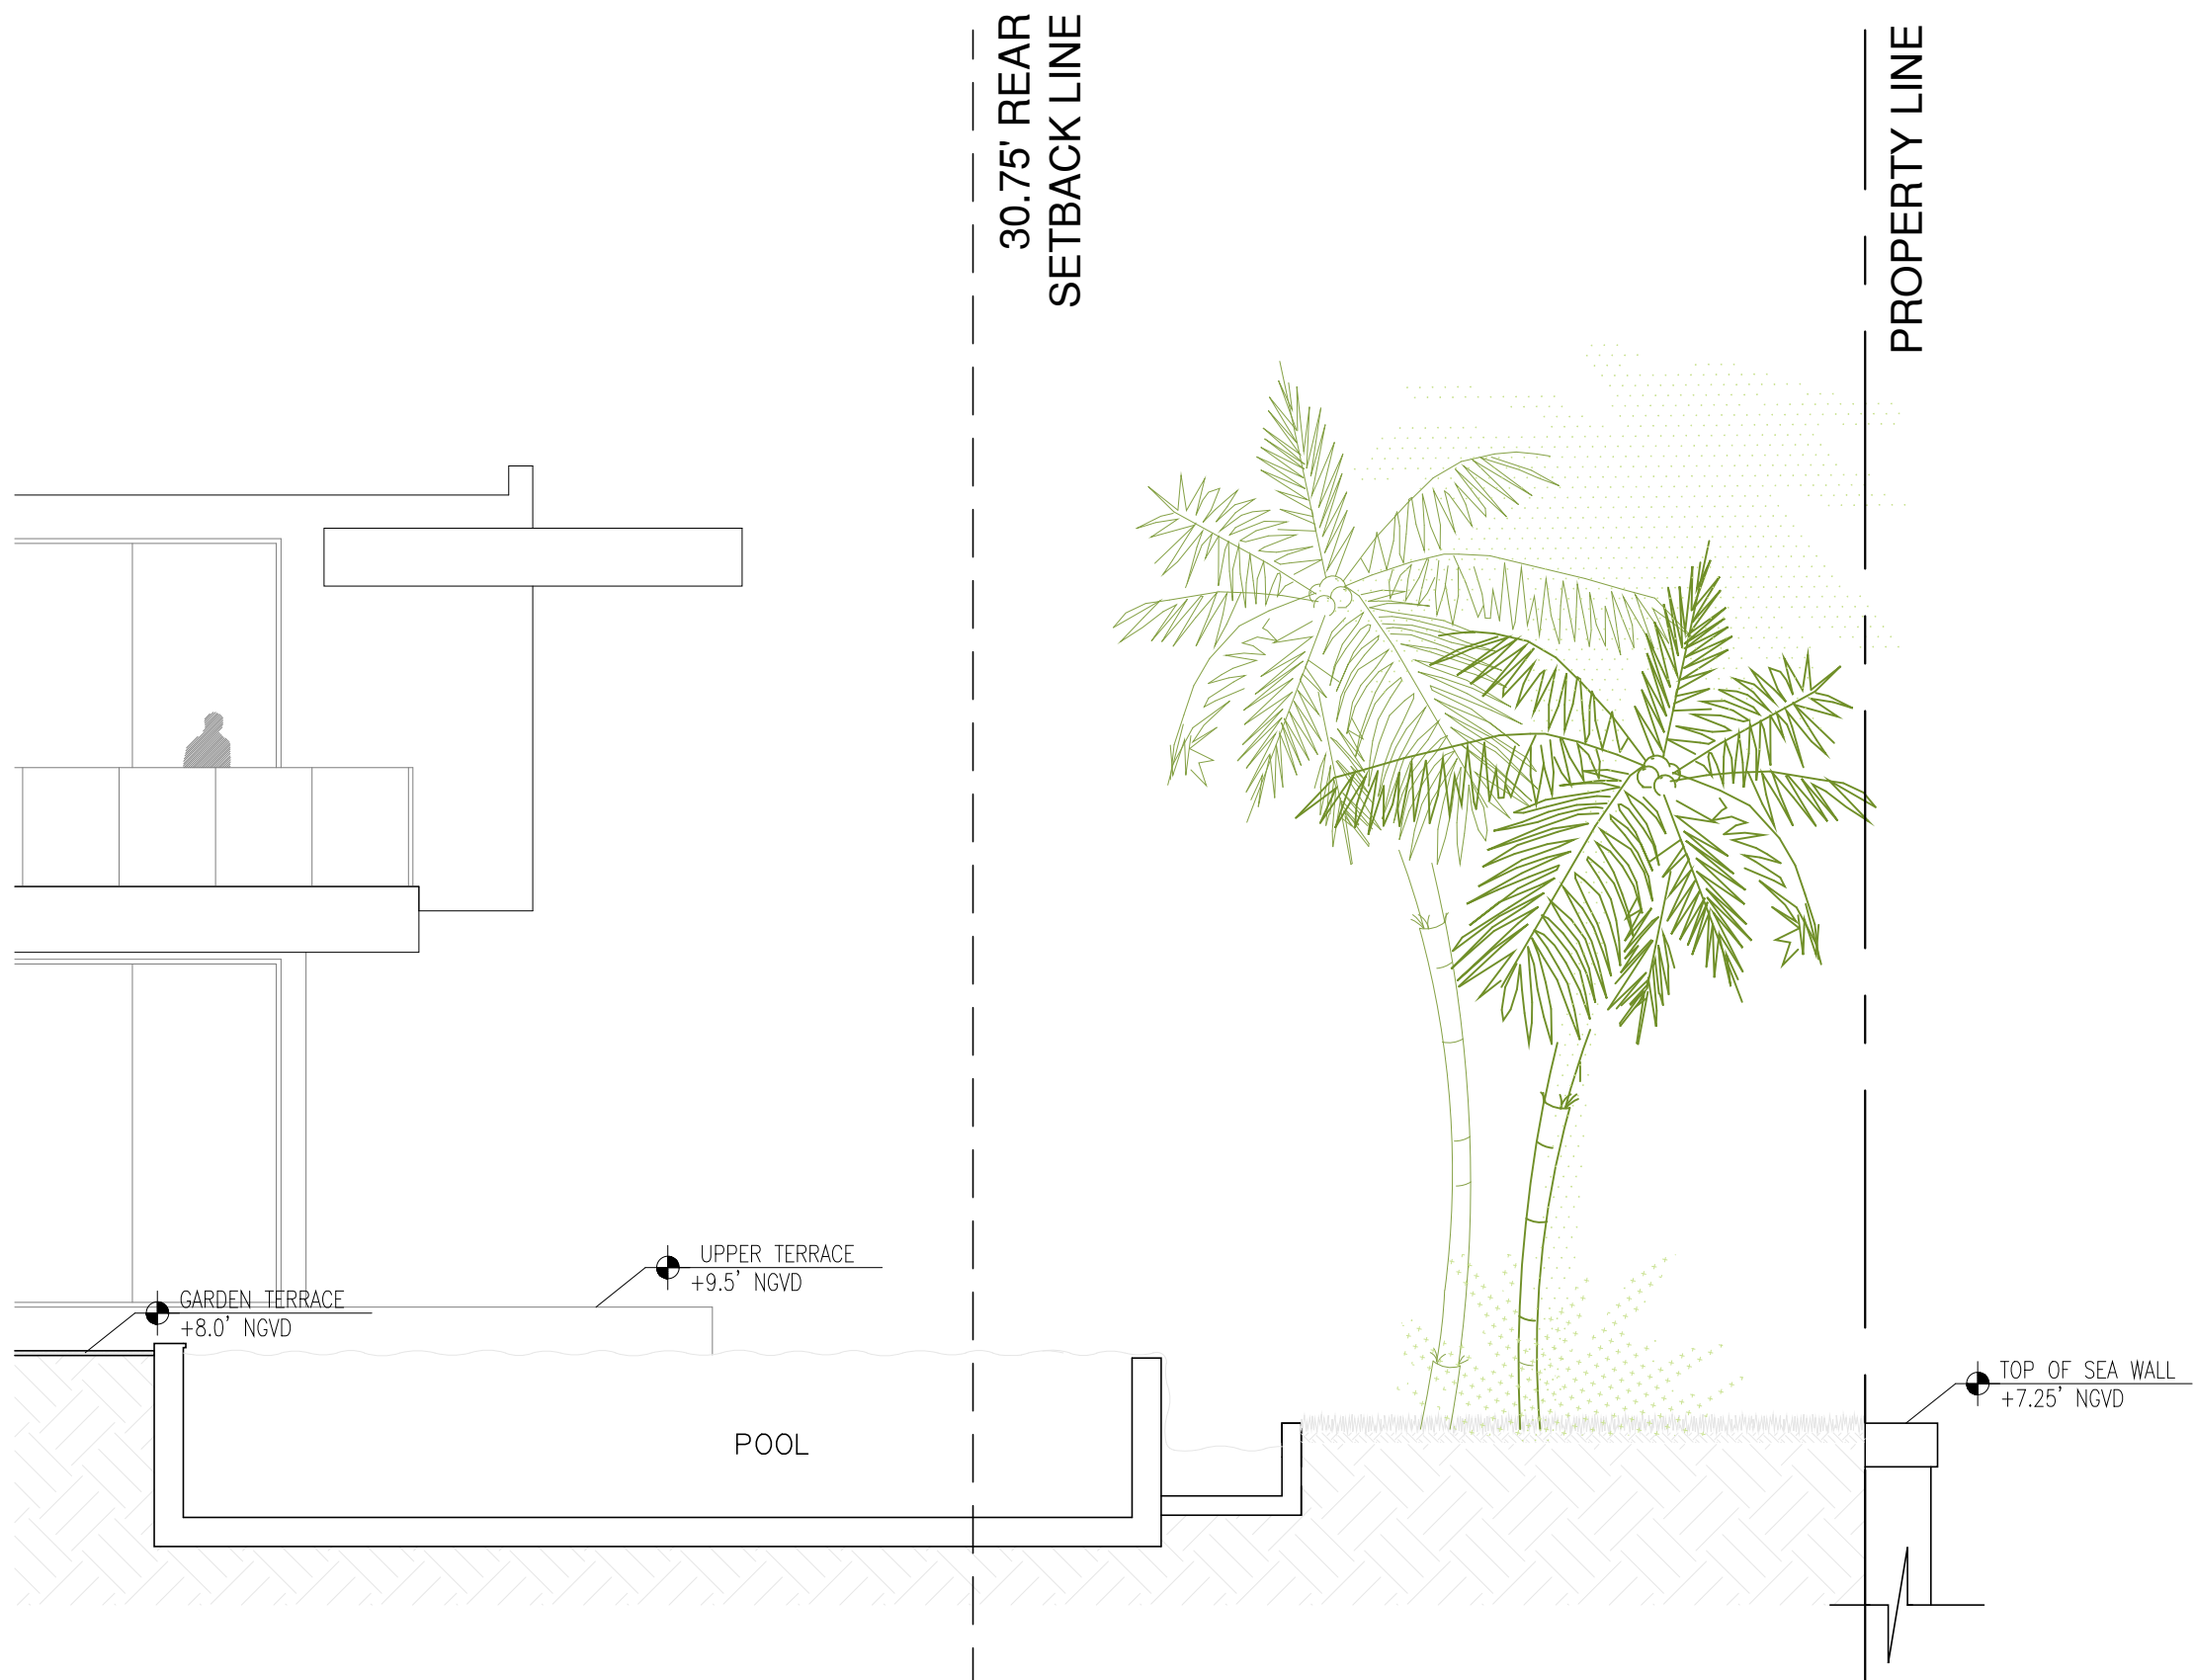

2 SECTION B-B
Scale: 1" = 1/8"

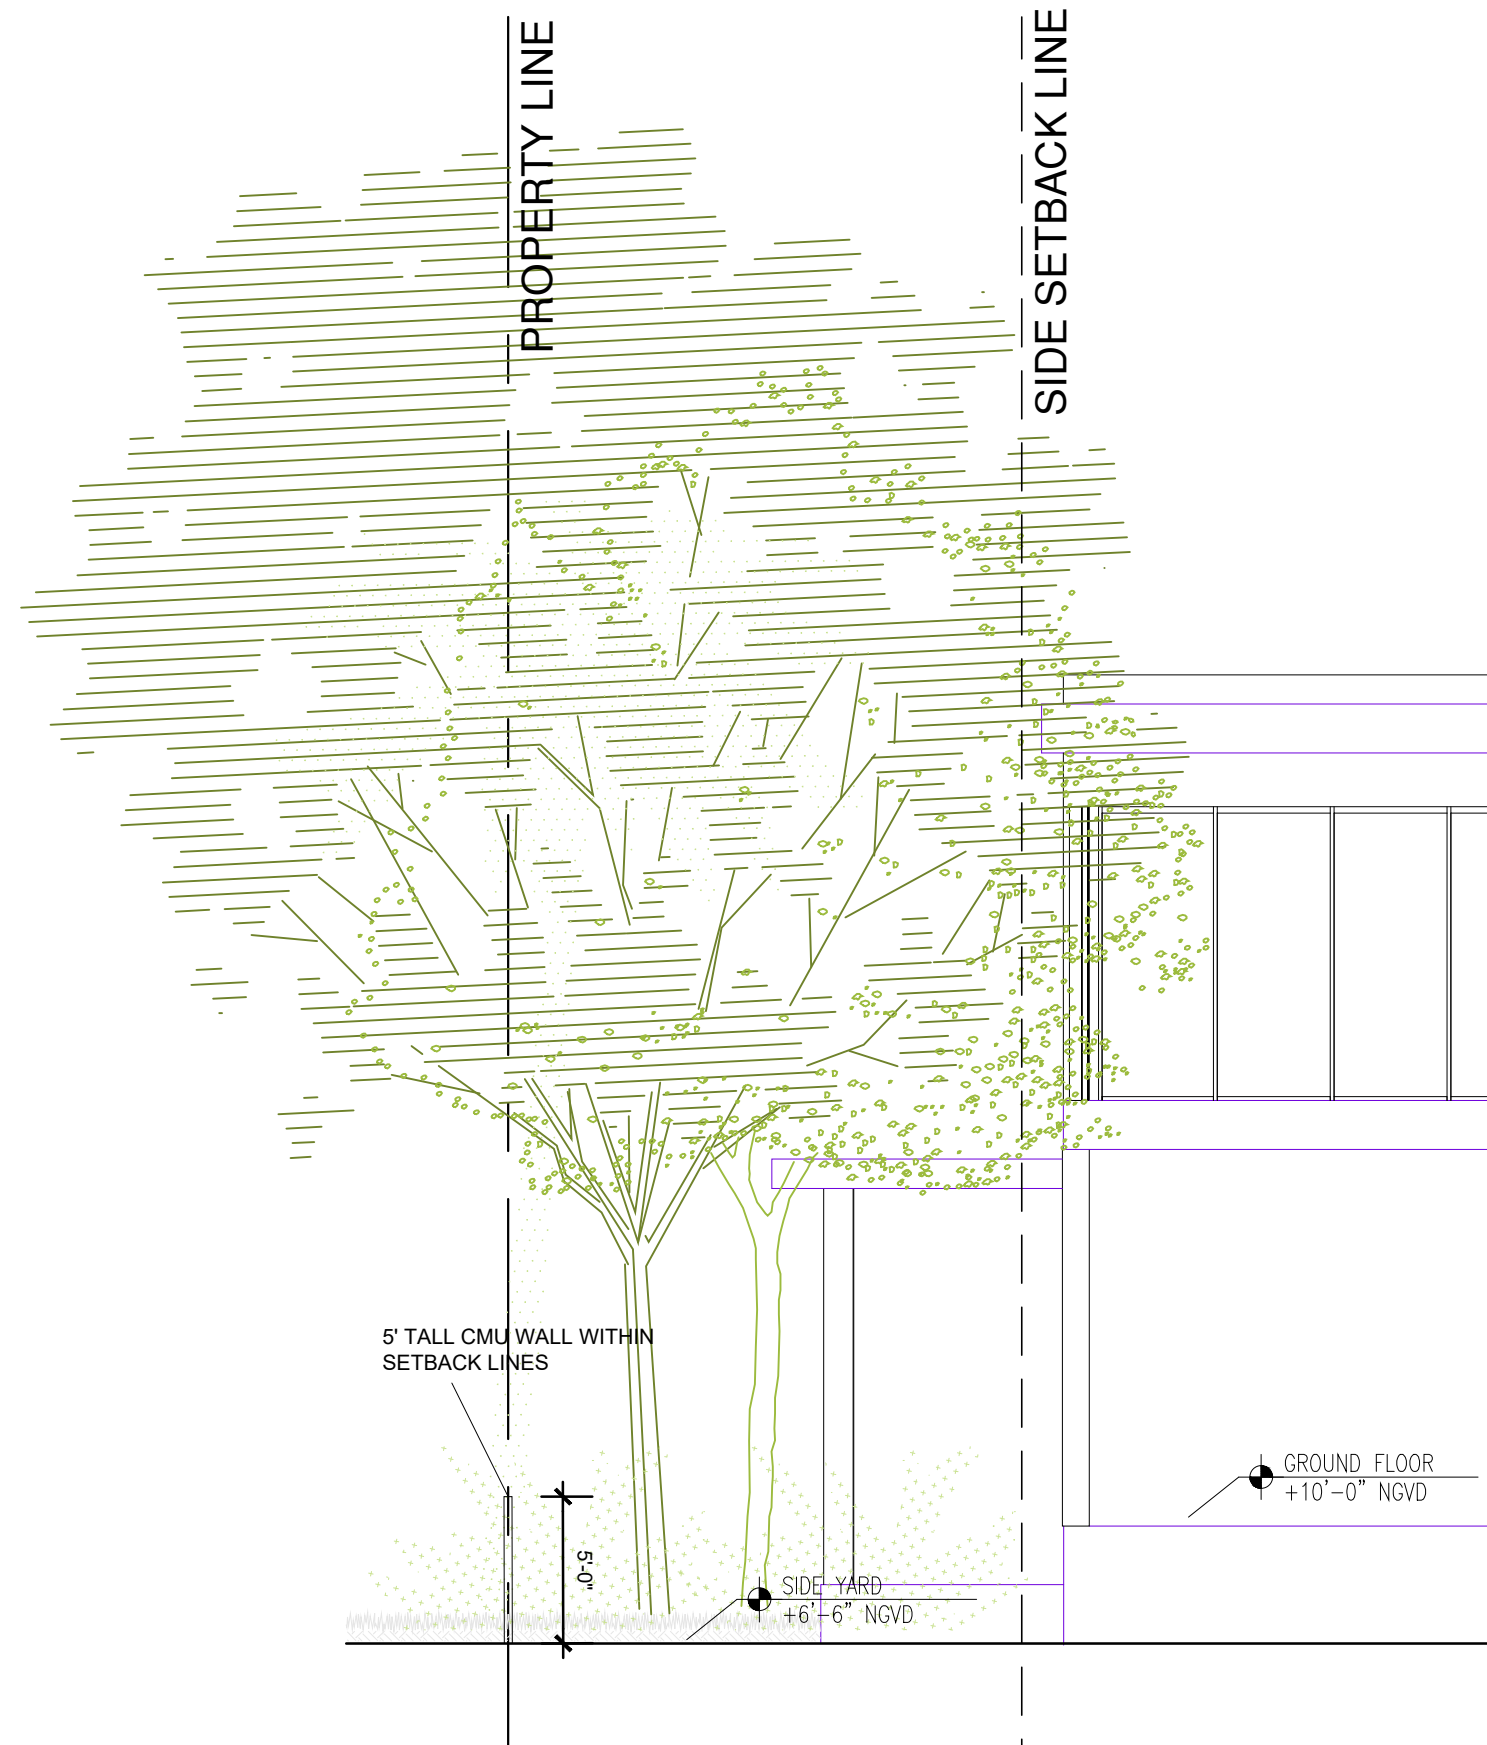

4 SECTION D-D
Scale: 1" = 1/8"

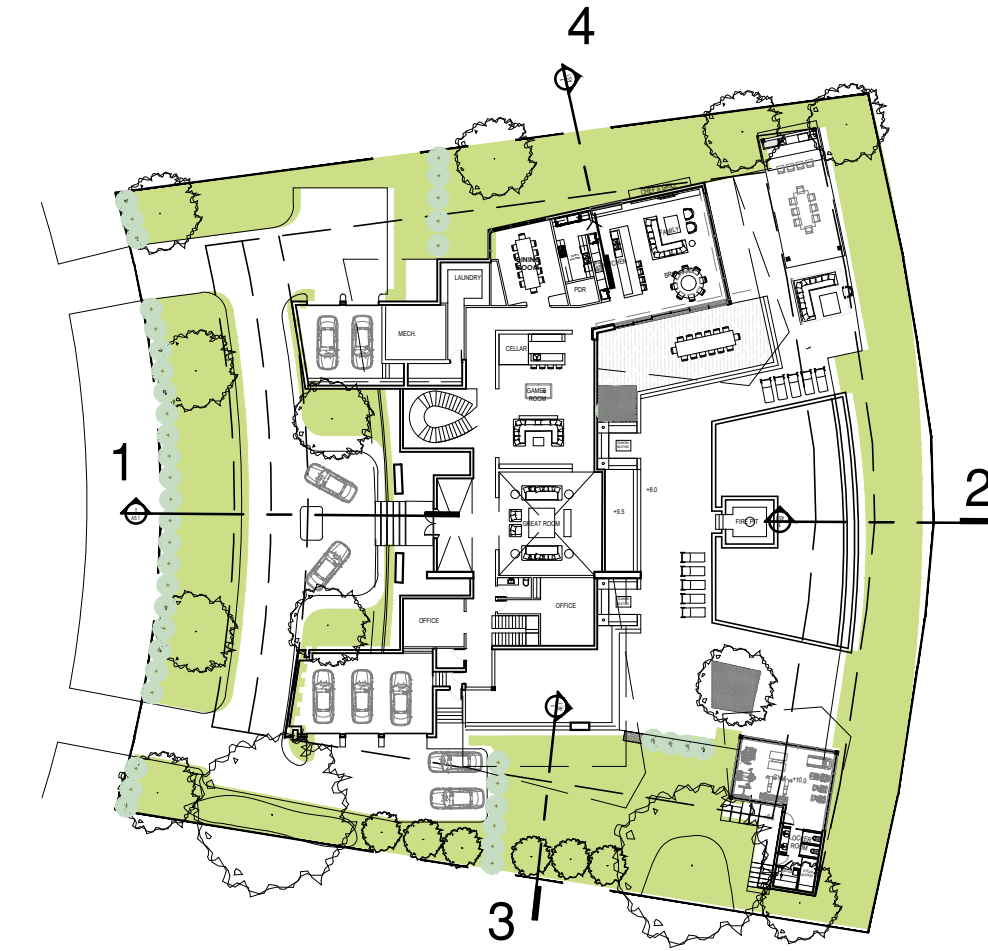

A KEY PLAN
Scale: N.T.S

Rev.	Date	Rev.	Date

ALL DRAWINGS AND WRITTEN MATERIAL APPEARING HEREIN CONSTITUTE THE ORIGINAL AND UNPUBLISHED WORK OF KOBİ KARP AIA, AND MAY NOT BE DUPLICATED, USED, OR DISCLOSED WITHOUT THE EXPRESS WRITTEN CONSENT OF KOBİ KARP ARCHITECTURE & INTERIOR DESIGN, INC. AIA. (c) 2020

PRIVATE RESIDENCE
92 LA GORCE CIRCLE
MIAMI BEACH, FL 33141

Owner:
Name OWNER
Address OWNER ADDRESS1
Address OWNER ADDRESS2
Tel: OWNER PHONE
Email OWNER EMAIL


Consultant:
Name
Address
Address
Tel:
Email

Consultant:
Name
Address
Address
Tel:
Email

Consultant:
Name
Address
Address
Tel:
Email

Architect :
Kobi Karp Architecture and Interior Design, Inc.
571 NW 28th Street,
Miami, Florida 33127 USA
Tel: +1(305) 573 1818
Fax: +1(305) 573 3766

11/08/2021 5:46 PM

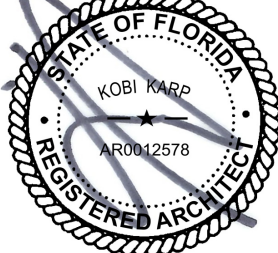

KOBİ KARP
Lic. # AR0012578



YARD
SECTIONS

Date	--	Sheet No.
Scale	--	A5.1
Project	--	



92 LA GORCE CIRCLE - MIAMI BEACH, FL

© The work product provided by Kobi Karp Architecture and Interior Design, Inc. is the sole property of Kobi Karp Architecture and Interior Design, Inc. The work product may not be used without the expressed written consent of Kobi Karp Architecture and Interior Design, Inc (KKAID)



A FRONT RENDERING

Scale: N.T.S.

Rev.	Date	Rev.	Date

ALL DRAWINGS AND WRITTEN MATERIAL APPEARING HEREIN CONSTITUTE THE ORIGINAL AND UNPUBLISHED WORK OF Kobi KARP AIA, AND MAY NOT BE DUPLICATED, USED, OR DISCLOSED WITHOUT THE EXPRESS WRITTEN CONSENT OF Kobi KARP ARCHITECTURE & INTERIOR DESIGN, INC. AIA. (c) 2020

PRIVATE RESIDENCE
92 LA GORCE CIRCLE
MIAMI BEACH, FL 33141

Owner:
Name OWNER
Address OWNER ADDRESS1
Address OWNER ADDRESS2
Tel: OWNER PHONE
Email OWNER EMAIL

Consultant:
Name
Address
Address
Tel:
Email

Consultant:
Name
Address
Address
Tel:
Email

Consultant:
Name
Address
Address
Tel:
Email

Architect of Record:
Kobi Karp Architecture and Interior Design, Inc.
571 NW 28th Street,
Miami, Florida 33127 USA
Tel: +1(305) 573 1818
Fax: +1(305) 573 3766

11/08/2021 3:46 PM

Lic. # AR0012578

Renderings
Front

Date	05/10/2021	Sheet No.
Scale	1"= 3/32"	A6.00
Project	2106 - 92 LA GORCE CIRCLE DRIVE	



Rev.	Date	Rev.	Date

ALL DRAWINGS AND WRITTEN MATERIAL APPEARING HEREIN CONSTITUTE THE ORIGINAL AND UNPUBLISHED WORK OF Kobi Karp AIA, AND MAY NOT BE DUPLICATED, USED, OR DISCLOSED WITHOUT THE EXPRESS WRITTEN CONSENT OF Kobi Karp Architecture & Interior Design, Inc. AIA. (c) 2020

PRIVATE RESIDENCE
92 LA GORCE CIRCLE
MIAMI BEACH, FL 33141

Owner:
Name: OWNER
Address: OWNER ADDRESS1
Address: OWNER ADDRESS2
Tel: OWNER PHONE
Email: OWNER EMAIL

Consultant:
Name:
Address:
Address:
Tel:
Email:

Consultant:
Name:
Address:
Address:
Tel:
Email:

Consultant:
Name:
Address:
Address:
Tel:
Email:

Architect of Record:
Kobi Karp Architecture and Interior Design, Inc.
571 NW 28th Street,
Miami, Florida 33127 USA
Tel: +1(305) 573 1818
Fax: +1(305) 573 3766

11/08/2021 3:46 PM

Lic. # AR0012578

A FRONT RENDERING

Scale: N.T.S.

Renderings

Date	05/10/2021	Sheet No.
Scale	1"= 3/32"	A6.01
Project	2106 - 92 LA GORCE CIRCLE DRIVE	



92 LA GORCE CIRCLE - MIAMI BEACH, FL

© The work product provided by Kobi Karp Architecture and Interior Design, Inc. is the sole property of Kobi Karp Architecture and Interior Design, Inc. The work product may not be used without the expressed written consent of Kobi Karp Architecture and Interior Design, Inc (KKALD)



A

REAR RENDERING

Scale: N.T.S.

Rev.	Date	Rev.	Date

ALL DRAWINGS AND WRITTEN MATERIAL APPEARING HEREIN CONSTITUTE THE ORIGINAL AND UNPUBLISHED WORK OF Kobi KARP AIA, AND MAY NOT BE DUPLICATED, USED, OR DISCLOSED WITHOUT THE EXPRESS WRITTEN CONSENT OF Kobi KARP ARCHITECTURE & INTERIOR DESIGN, INC. AIA. (c) 2020

PRIVATE RESIDENCE

92 LA GORCE CIRCLE
MIAMI BEACH, FL 33141

Owner:
Name OWNER
Address OWNER ADDRESS1
Address OWNER ADDRESS2
Tel: OWNER PHONE
Email OWNER EMAIL



Consultant:
Name
Address
Address
Tel:
Email

Consultant:
Name
Address
Address
Tel:
Email

Consultant:
Name
Address
Address
Tel:
Email

Architect of Record:
Kobi Karp Architecture and Interior Design, Inc.
571 NW 28th Street,
Miami, Florida 33127 USA
Tel: +1(305) 573 1818
Fax: +1(305) 573 3766

11/08/2021 3:46 PM

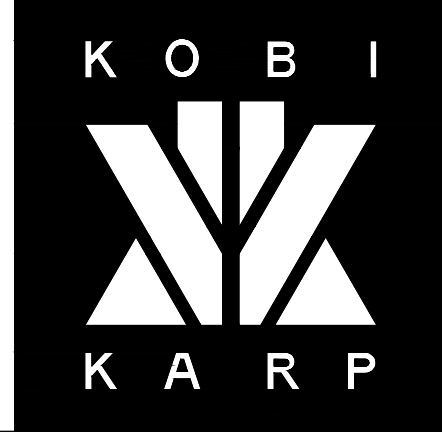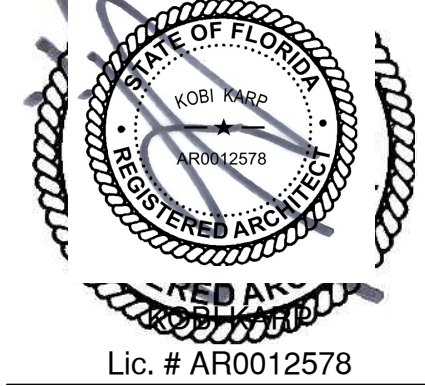

Renderings

Date	05/10/2021	Sheet No.
Scale	1"= 3/32"	A6.02
Project	2106 - 92 LA GORCE CIRCLE DRIVE	



92 LA GORCE CIRCLE - MIAMI BEACH, FL

© The work product provided by Kobi Karp Architecture and Interior Design, Inc. is the sole property of Kobi Karp Architecture and Interior Design, Inc. The work product may not be used without the expressed written consent of Kobi Karp Architecture and Interior Design, Inc. (KKAID)



A REAR RENDERING

Scale: N.T.S.

Rev.	Date	Rev.	Date

ALL DRAWINGS AND WRITTEN MATERIAL APPEARING HEREIN CONSTITUTE THE ORIGINAL AND UNPUBLISHED WORK OF Kobi KARP AIA, AND MAY NOT BE DUPLICATED, USED, OR DISCLOSED WITHOUT THE EXPRESS WRITTEN CONSENT OF Kobi KARP ARCHITECTURE & INTERIOR DESIGN, INC. AIA. (c) 2020

PRIVATE RESIDENCE
92 LA GORCE CIRCLE
MIAMI BEACH, FL 33141

Owner:
Name OWNER
Address OWNER ADDRESS1
Address OWNER ADDRESS2
Tel: OWNER PHONE
Email OWNER EMAIL


Consultant:
Name
Address
Address
Tel:
Email

Consultant:
Name
Address
Address
Tel:
Email

Consultant:
Name
Address
Address
Tel:
Email

Architect of Record:
Kobi Karp Architecture and Interior Design, Inc.
571 NW 28th Street,
Miami, Florida 33127 USA
Tel: +1(305) 573 1818
Fax: +1(305) 573 3766

11/08/2021 3:46 PM

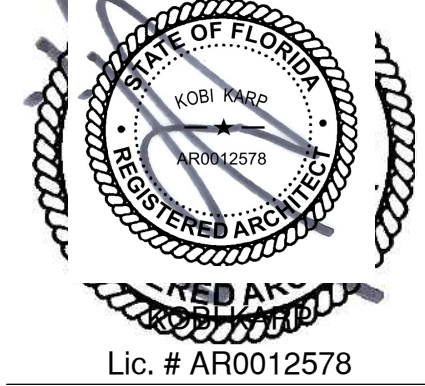


Renderings

Date	05/10/2021	Sheet No.
Scale	1"= 3/32"	A6.03
Project	2106 - 92 LA GORCE CIRCLE DRIVE	



1 FRONT ELEVATION
Scale: 1" = 0" = 3/32"

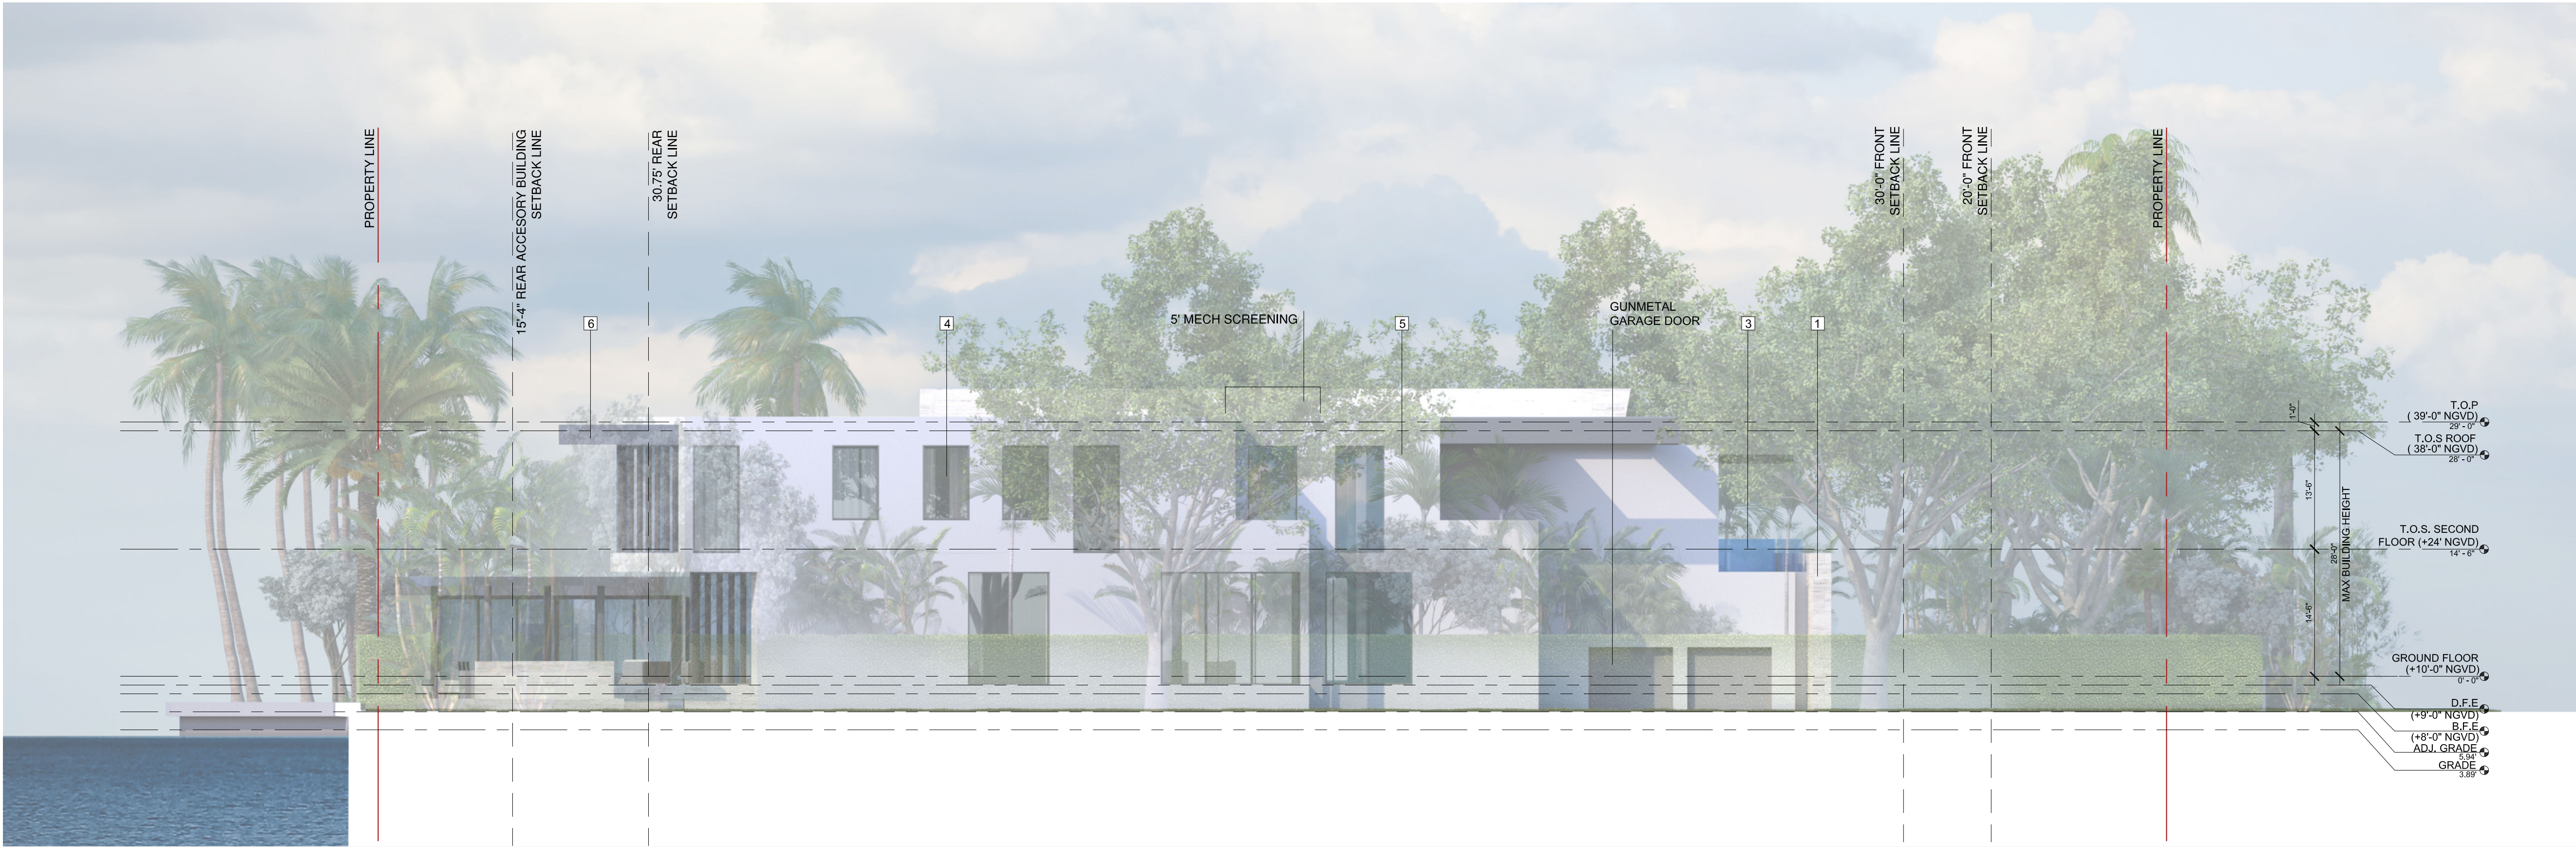

2 LEFT SIDE ELEVATION
Scale: 1" = 0" = 3/32"

ELEVATION MATERIAL
Legend




1. TRAVERTINE




2. WOOD PANEL




3. FRAMELESS
GLASS RAIL

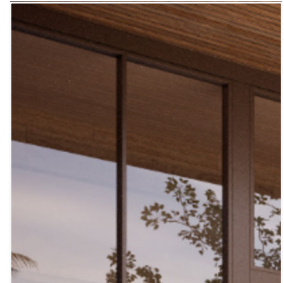

4. GUNMETAL
FRAME GLAZING
SYSTEM

 

5. PAINTED
SMOOTH
STUCCO WHITE

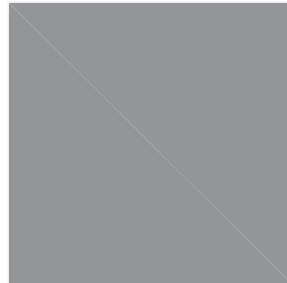

6. PAINTED
SMOOTH
STUCCO GRAY

Rev.	Date	Rev.	Date

ALL DRAWINGS AND WRITTEN MATERIAL APPEARING HEREIN CONSTITUTE THE ORIGINAL AND UNPUBLISHED WORK OF Kobi Karp AIA, AND MAY NOT BE DUPLICATED, USED, OR DISCLOSED WITHOUT THE EXPRESS WRITTEN CONSENT OF Kobi Karp Architecture & Interior Design, Inc. AIA 10/2020

PRIVATE RESIDENCE
92 LA GORCE CIRCLE
MIAMI BEACH, FL 33141

Owner:
Name OWNER
Address OWNER_ADDRESS1
Address OWNER_ADDRESS2
Tel. OWNER_PHONE
Email OWNER_EMAIL

Consultant:
Name
Address
Address
Tel.
Email

Consultant:
Name
Address
Address
Tel.
Email

Consultant:
Name
Address
Address
Tel.
Email

Architect of Record:
Kobi Karp Architecture and Interior Design, Inc.
571 NW 28th Street,
Miami, Florida 33127 USA
Tel: +1(305) 573 1818
Fax: +1(305) 573 3786

11/08/2021 5:46 PM



PROPOSED
Elevations

Date	05/10/2021	Sheet No.
Scale	1" = 3/32"	A7.0
Project	2106 - 92 LA GORCE CIRCLE DRIVE	



1 REAR ELEVATION
Scale: 1" = 0" = 3/32"



2 RIGHT SIDE ELEVATION
Scale: 1" = 0" = 3/32"

ELEVATION MATERIAL
Legend



1. TRAVERTINE




2. WOOD PANEL



3. FRAMELESS
GLASS RAIL



4. GUNMETAL
FRAME GLAZING
SYSTEM

 

5. PAINTED
SMOOTH
STUCCO WHITE



6. PAINTED
SMOOTH
STUCCO GRAY

Rev.	Date	Rev.	Date

ALL DRAWINGS AND WRITTEN MATERIAL APPEARING HEREIN CONSTITUTE THE ORIGINAL AND UNPUBLISHED WORK OF Kobi Karp AIA, AND MAY NOT BE DUPLICATED, USED, OR DISCLOSED WITHOUT THE EXPRESS WRITTEN CONSENT OF Kobi Karp Architecture & Interior Design, Inc. AIA, IS 2020

PRIVATE RESIDENCE
92 LA GORCE CIRCLE
MIAMI BEACH, FL 33141

Owner:
Name OWNER
Address OWNER_ADDRESS1
Address OWNER_ADDRESS2
Tel. OWNER_PHONE
Email OWNER_EMAIL



Consultant:
Name
Address
Address
Tel.
Email

Consultant:
Name
Address
Address
Tel.
Email

Consultant:
Name
Address
Address
Tel.
Email

Architect of Record:
Kobi Karp Architecture and Interior Design, Inc.
571 NW 28th Street,
Miami, Florida 33127 USA
Tel: +1(305) 573 1818
Fax: +1(305) 573 3786

11/08/2021 5:46 PM

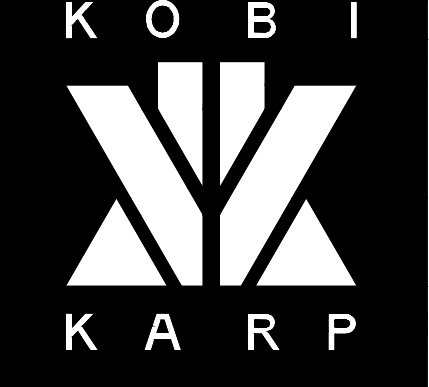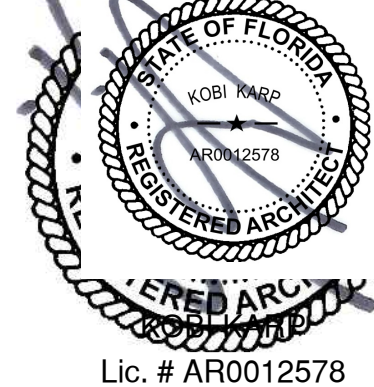

PROPOSED
Elevations

Date	05/10/2021	Sheet No.
Scale	1" = 3/32"	A7.1
Project	2106 - 92 LA GORCE CIRCLE DRIVE	



A NORTH EAST AXO

Scale: N.T.S.

Rev.	Date	Rev.	Date

ALL DRAWINGS AND WRITTEN MATERIAL APPEARING HEREIN CONSTITUTE THE ORIGINAL AND UNPUBLISHED WORK OF KOBİ KARP AIA, AND MAY NOT BE DUPLICATED, USED, OR DISCLOSED WITHOUT THE EXPRESS WRITTEN CONSENT OF KOBİ KARP ARCHITECTURE & INTERIOR DESIGN, INC. AIA. © 2020

PRIVATE RESIDENCE
92 LA GORCE CIRCLE
MIAMI BEACH, FL 33141

Owner:
Name OWNER
Address OWNER ADDRESS1
Tel: OWNER PHONE
Email OWNER_EMAIL

Consultant:
Name
Address
Tel:
Email

Consultant:
Name
Address
Tel:
Email


Consultant:
Name
Address
Tel:
Email

Architect of Record:
Kobi Karp Architecture and Interior Design, Inc.
571 NW 28th Street,
Miami, Florida 33127 USA
Tel: +1(305) 573 1818
Fax: +1(305) 573 3766

11/08/2021 3:46 PM



K O B I

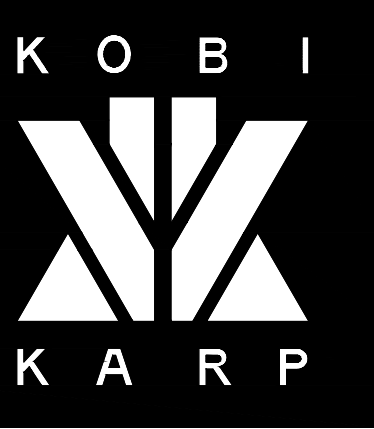

K A R P

AXONOMETRIC

Date	05/10/2021	Sheet No.
Scale	1"= 3/32"	A8.0
Project	2106 - 92 LA GORCE CIRCLE DRIVE	



A NORTH WEST AXO

Scale: N.T.S.

Rev.	Date	Rev.	Date

ALL DRAWINGS AND WRITTEN MATERIAL APPEARING HEREIN CONSTITUTE THE ORIGINAL AND UNPUBLISHED WORK OF KOBİ KARP AIA, AND MAY NOT BE DUPLICATED, USED, OR DISCLOSED WITHOUT THE EXPRESS WRITTEN CONSENT OF KOBİ KARP ARCHITECTURE & INTERIOR DESIGN, INC. AIA. (c) 2020

PRIVATE RESIDENCE

92 LA GORCE CIRCLE
MIAMI BEACH, FL 33141

Owner:
Name: OWNER
Address: OWNER ADDRESS1
Address: OWNER ADDRESS2
Tel: OWNER PHONE
Email: OWNER_EMAIL



Consultant:
Name:
Address:
Address:
Tel:
Email:

Consultant:
Name:
Address:
Address:
Tel:
Email:

Consultant:
Name:
Address:
Address:
Tel:
Email:

Architect of Record:
Kobi Karp Architecture and Interior Design, Inc.
571 NW 28th Street,
Miami, Florida 33127 USA
Tel: +1(305) 573 1818
Fax: +1(305) 573 3766

11/08/2021 3:46 PM

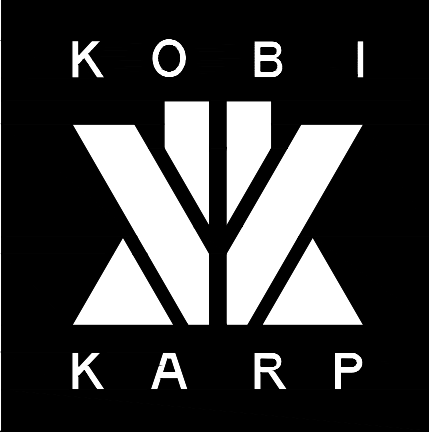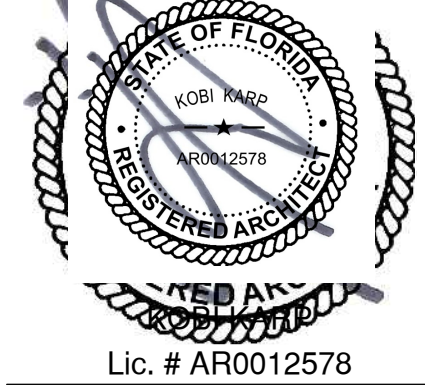

AXONOMETRIC

Date	05/10/2021	Sheet No.
Scale	1"= 3/32"	A8.1
Project	2106 - 92 LA GORCE CIRCLE DRIVE	



A SOUTH EAST AXO

Scale: N.T.S.

Rev.	Date	Rev.	Date

ALL DRAWINGS AND WRITTEN MATERIAL APPEARING HEREIN CONSTITUTE THE ORIGINAL AND UNPUBLISHED WORK OF KOBİ KARP AIA, AND MAY NOT BE DUPLICATED, USED, OR DISCLOSED WITHOUT THE EXPRESS WRITTEN CONSENT OF KOBİ KARP ARCHITECTURE & INTERIOR DESIGN, INC. AIA. © 2020

PRIVATE RESIDENCE
92 LA GORCE CIRCLE
MIAMI BEACH, FL 33141

Owner:
Name OWNER
Address OWNER ADDRESS1
Address OWNER ADDRESS2
Tel: OWNER PHONE
Email OWNER_EMAIL

Consultant:
Name
Address
Address
Tel:
Email

Consultant:
Name
Address
Address
Tel:
Email


Consultant:
Name
Address
Address
Tel:
Email

Architect of Record:
Kobi Karp Architecture and Interior Design, Inc.
571 NW 28th Street,
Miami, Florida 33127 USA
Tel: +1(305) 573 1818
Fax: +1(305) 573 3766

11/08/2021 3:46 PM



K O B I

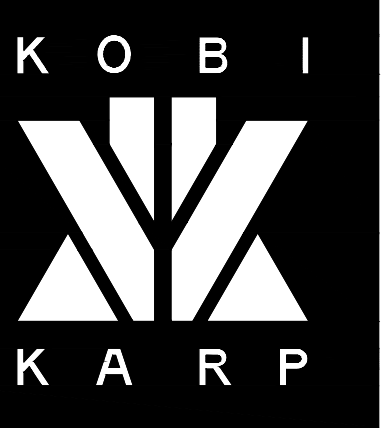

K A R P

AXONOMETRIC

Date	05/10/2021	Sheet No.
Scale	1"= 3/32"	A8.2
Project	2106 - 92 LA GORCE CIRCLE DRIVE	



A SOUTH WEST AXO

Scale: N.T.S.

Rev.	Date	Rev.	Date

ALL DRAWINGS AND WRITTEN MATERIAL APPEARING HEREIN CONSTITUTE THE ORIGINAL AND UNPUBLISHED WORK OF KOBİ KARP AIA, AND MAY NOT BE REPRODUCED, COPIED, OR DISCLOSED WITHOUT THE EXPRESS WRITTEN CONSENT OF KOBİ KARP ARCHITECTURE & INTERIOR DESIGN, INC. AIA. © 2020

PRIVATE RESIDENCE
92 LA GORCE CIRCLE
MIAMI BEACH, FL 33141

Owner:
Name: OWNER
Address: OWNER ADDRESS1
Address: OWNER ADDRESS2
Tel: OWNER PHONE
Email: OWNER EMAIL



Consultant:
Name:
Address:
Address:
Tel:
Email:

Consultant:
Name:
Address:
Address:
Tel:
Email:

Consultant:
Name:
Address:
Address:
Tel:
Email:


Architect of Record:
Kobi Karp Architecture and Interior Design, Inc.
571 NW 28th Street,
Miami, Florida 33127 USA
Tel: +1(305) 573 1818
Fax: +1(305) 573 3766

11/08/2021 3:46 PM

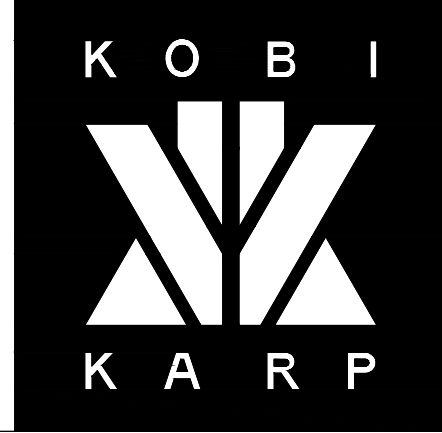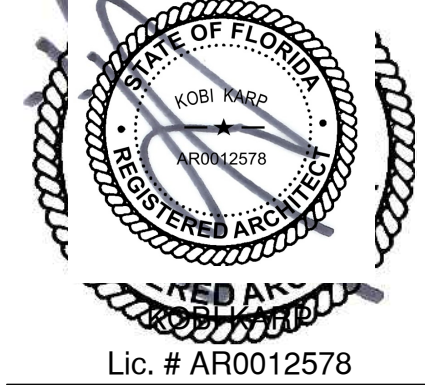

AXONOMETRIC

Date	05/10/2021	Sheet No.
Scale	1"= 3/32"	A8.3
Project	2106 - 92 LA GORCE CIRCLE DRIVE	

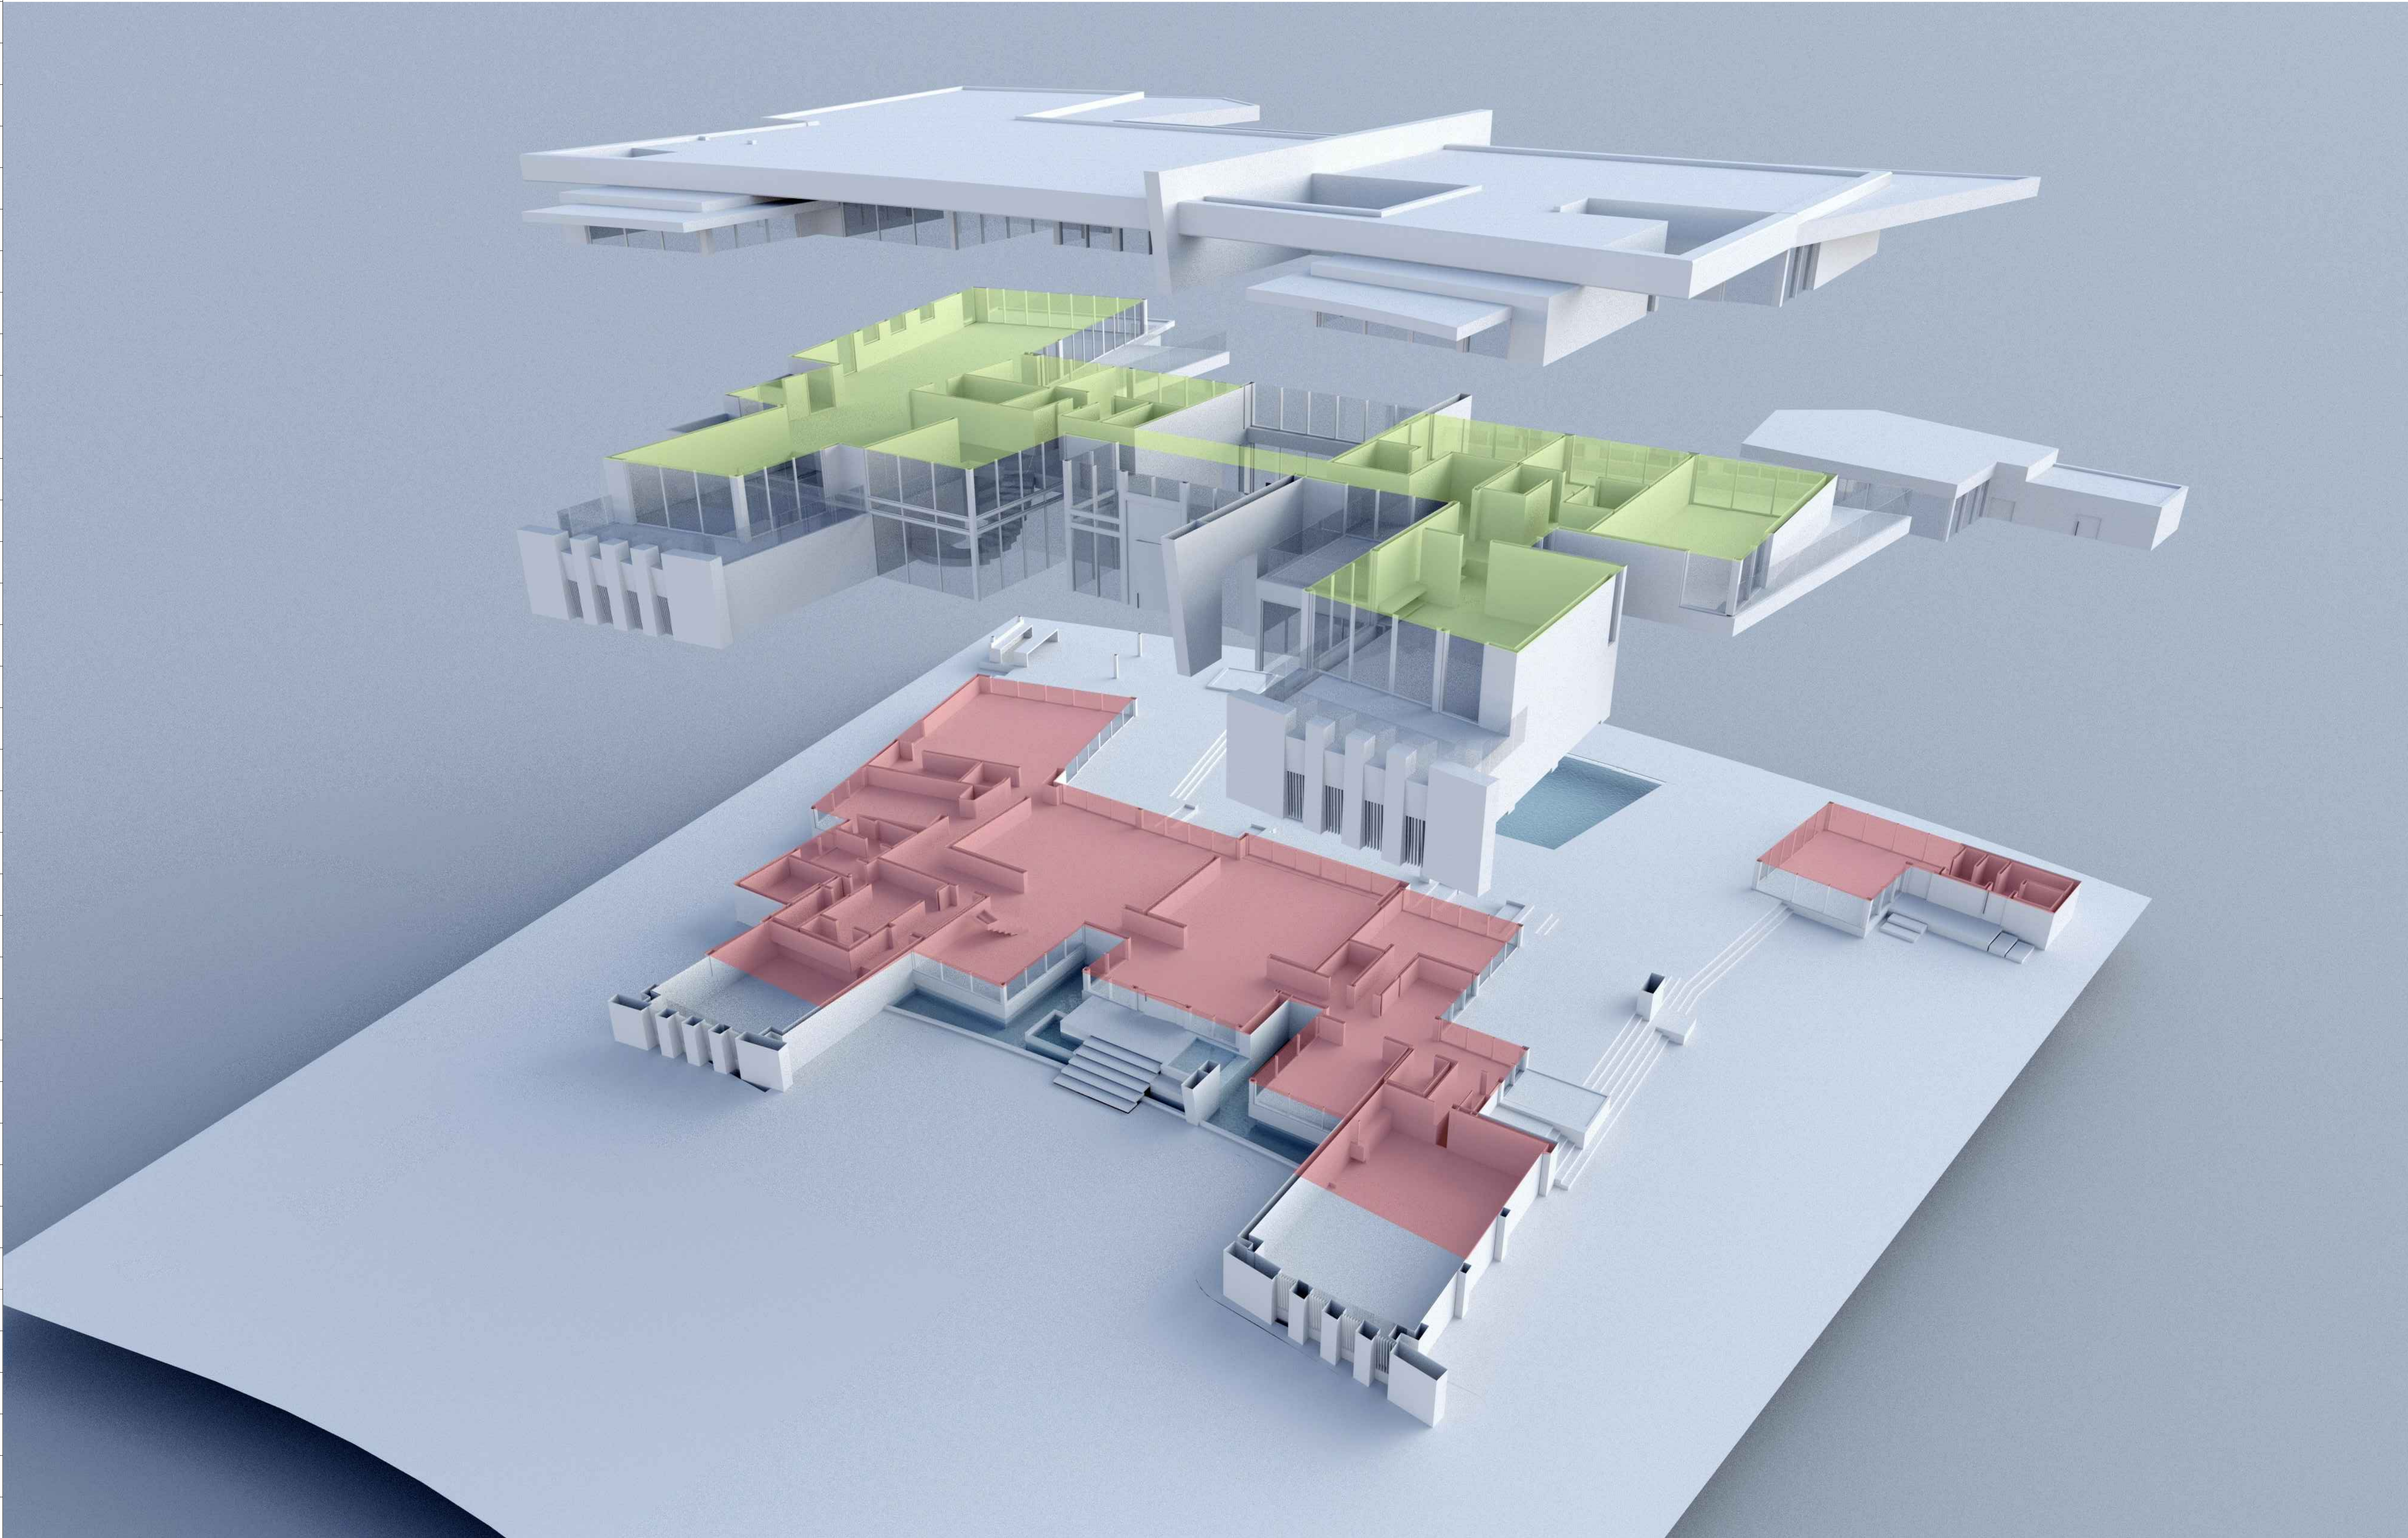

1 EXPLODED AXO

Scale: N.T.S

Rev.	Date	Rev.	Date

ALL DRAWINGS AND WRITTEN MATERIAL APPEARING HEREIN CONSTITUTE THE ORIGINAL AND UNPUBLISHED WORK OF KOBİ KARP AIA, AND MAY NOT BE DUPLICATED, USED, OR DISCLOSED WITHOUT THE EXPRESS WRITTEN CONSENT OF KOBİ KARP ARCHITECTURE & INTERIOR DESIGN, INC. AIA. (c) 2020

PRIVATE RESIDENCE

Owner:
Name: OWNER
Address: OWNER_ADDRESS1
Address: OWNER_ADDRESS2
Tel: OWNER_PHONE
Email: OWNER_EMAIL

Consultant:
Name:
Address:
Address:
Tel:
Email:

Consultant:
Name:
Address:
Address:
Tel:
Email:

Consultant:
Name:
Address:
Address:
Tel:
Email:

Architect of Record:
Kobi Karp Architecture and Interior Design, Inc.
571 NW 28th Street,
Miami, Florida 33127 USA
Tel: +1(305) 573 1818
Fax: +1(305) 573 3766



AXONOMETRIC
Exploded

Date	04/28/2021	Sheet No.
Scale	1"= 3/32"	A8.4
Project		