


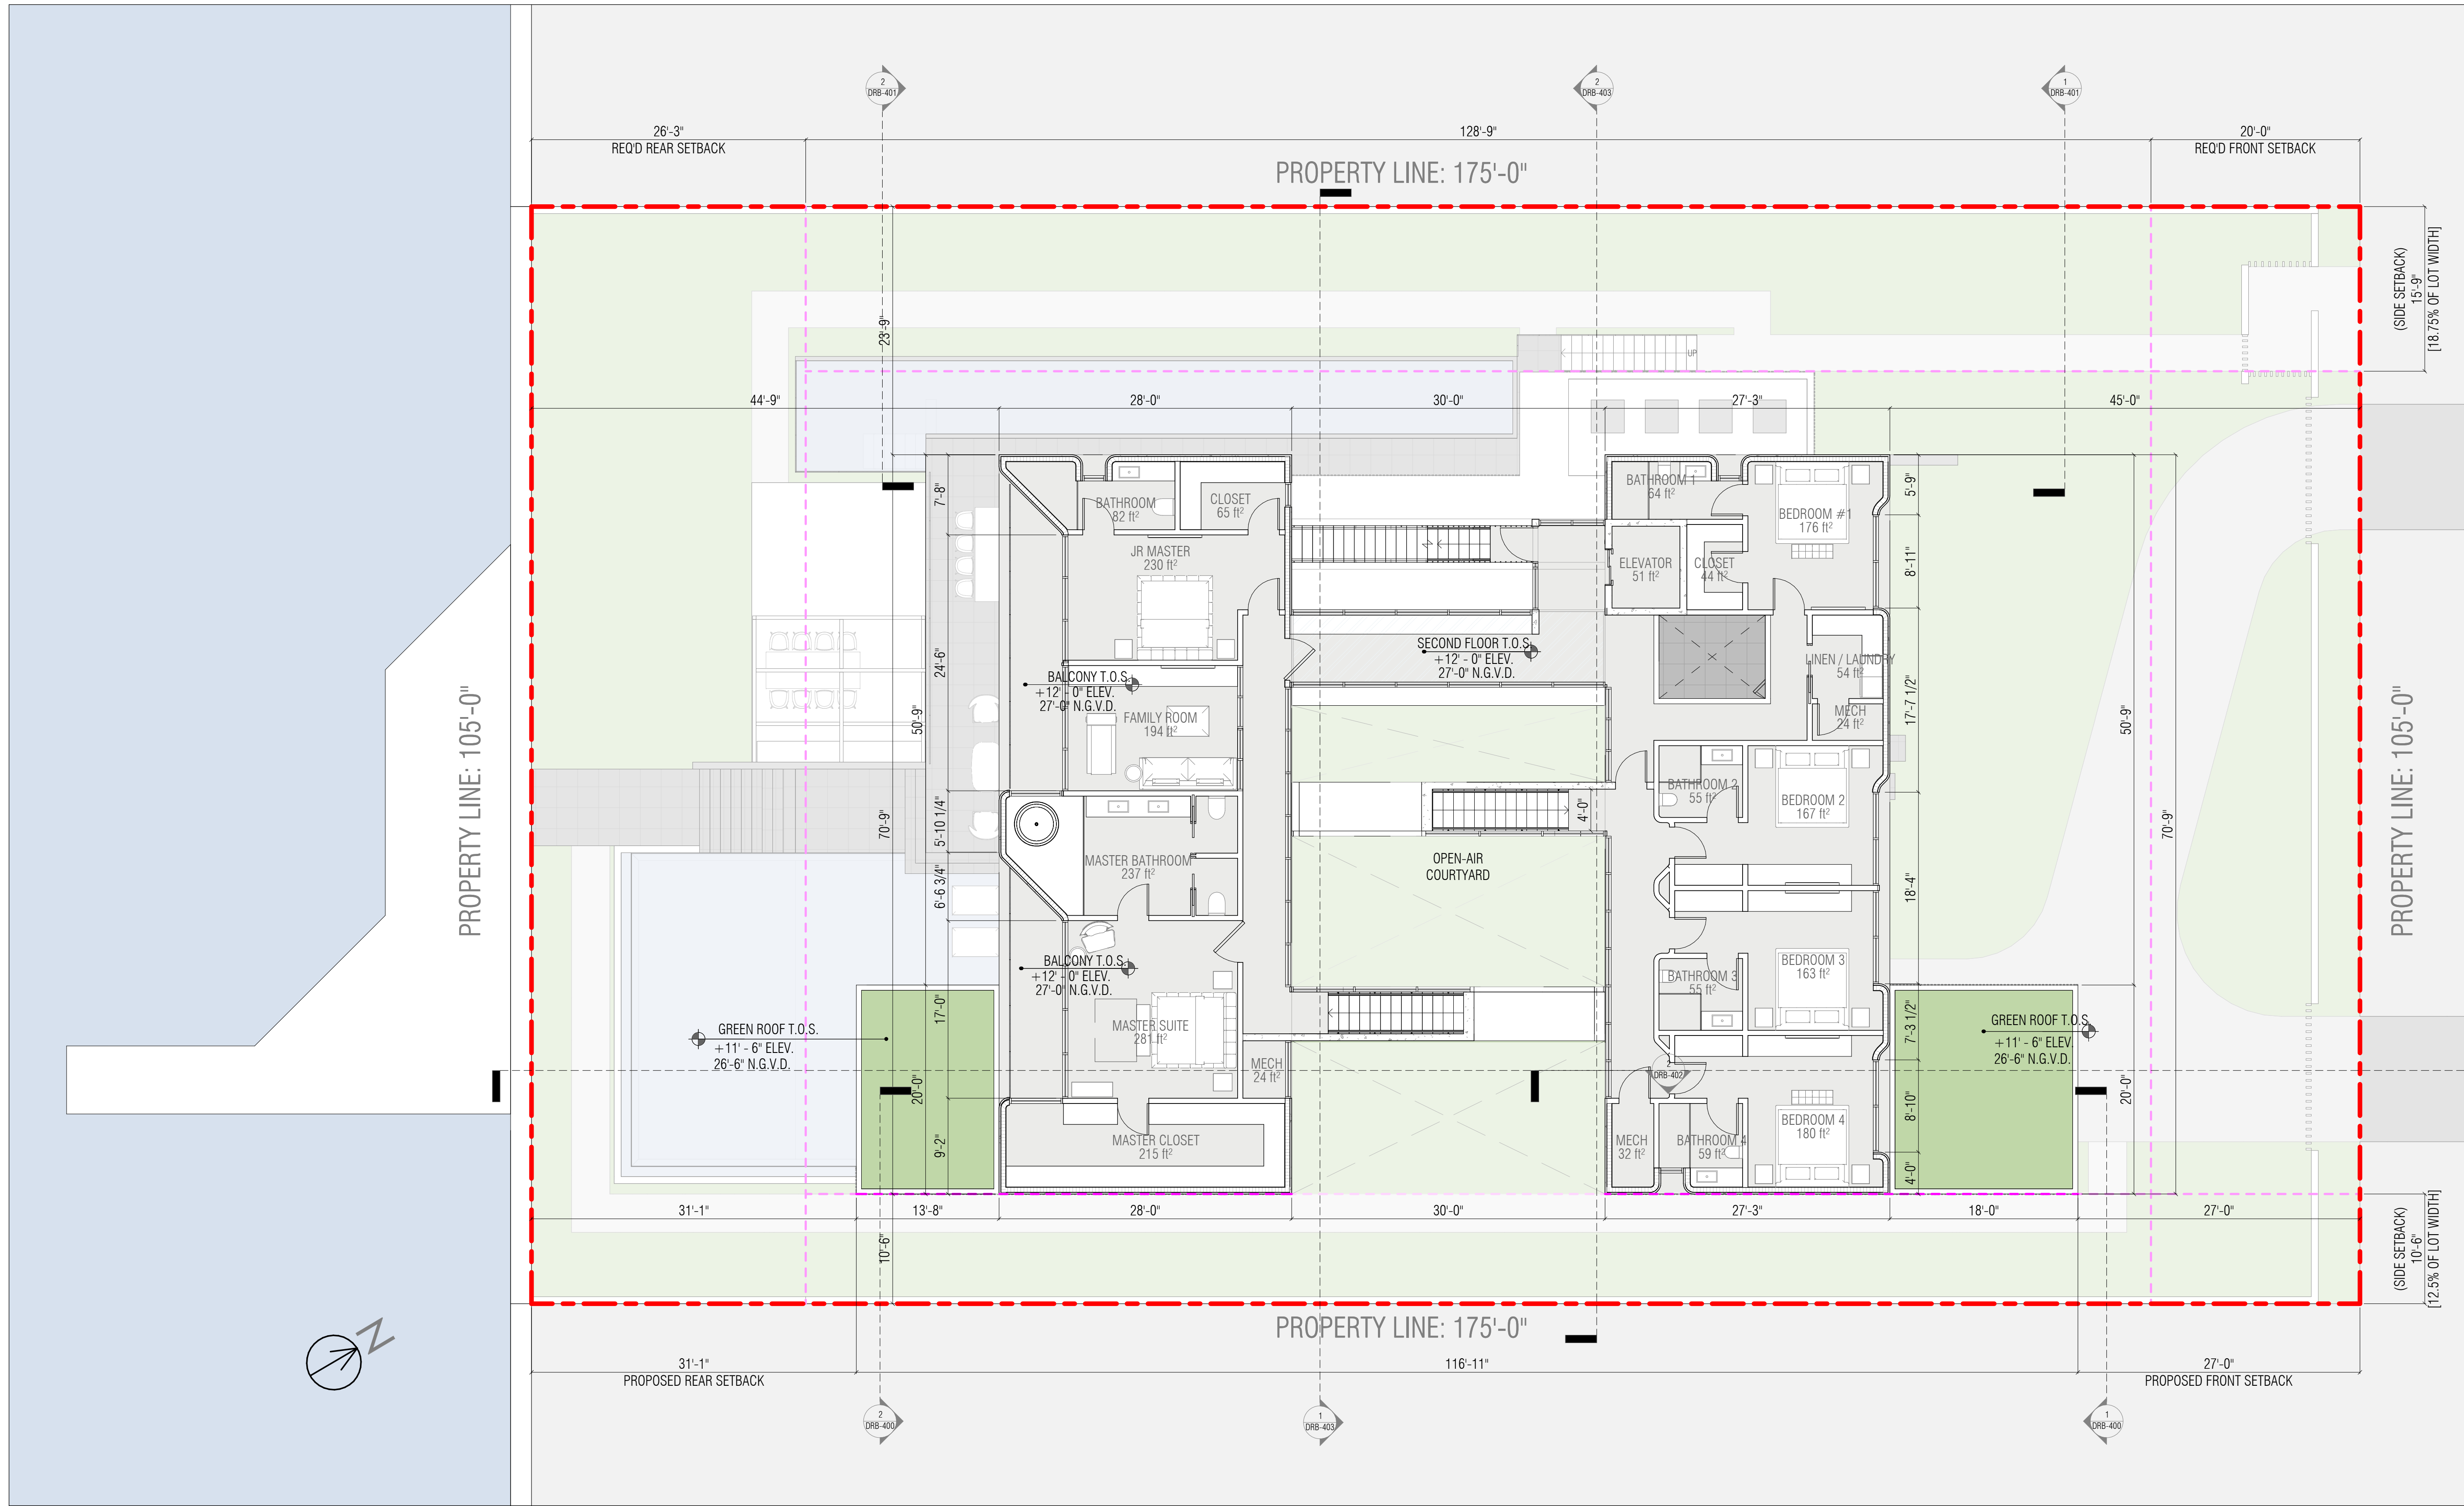

1828 BAY ROAD #301
MIAMI BEACH, FL
33139 USA

PHONE 305|763-8376
FAX 866|211-9510

info@thirlwalldesign.com

394 SOUTH HIBISCUS DRIVE
MIAMI BEACH - FLORIDA, 33139-5134



JAMES W KOBERLING
REGISTERED ARCHITECT
AR101332


REVISIONS	BY	DATE
FINAL SUBMITTAL		12.06.21








NOTES :

SHEET TITLE
SECOND FLOOR PLAN
SCALE
1/8" = 1'-0"
SHEET

DRB-203

ALL IDEAS, DESIGNS, ARRANGEMENTS, & PLANS INDICATED OR REPRESENTED BY THIS DRAWING ARE OWNED BY, & THE PROPERTY OF THE DESIGNER & WERE CREATED, EVOLVED, & DEVELOPED FOR USE ONLY IN CONNECTION WITH THE SPECIFIED PROJECT. NONE OF SUCH IDEAS, DESIGNS, ARRANGEMENTS, OR PLANS SHALL BE USED BY, OR DISCLOSED TO ANY PERSON, FIRM, OR CORPORATION FOR ANY PURPOSE WHATSOEVER WITHOUT THE WRITTEN PERMISSION OF JAMES J. WALL DESIGNER. WRITTEN PERMISSION OR THESE DRAWINGS SHALL HAVE PRECEDENCE. OVER SCALE DIMENSIONS SHALL PREVAIL. DIMENSIONS & CONDITIONS SHOWN ON THE JOB. THE DESIGNER MUST BE INFORMED OF ANY VARIATIONS FROM THE DESIGNS AND CONDITIONS SHOWN BY THESE DRAWINGS AND PROCEEDINGS WITH PUBLICATION OF THESE NOTED.

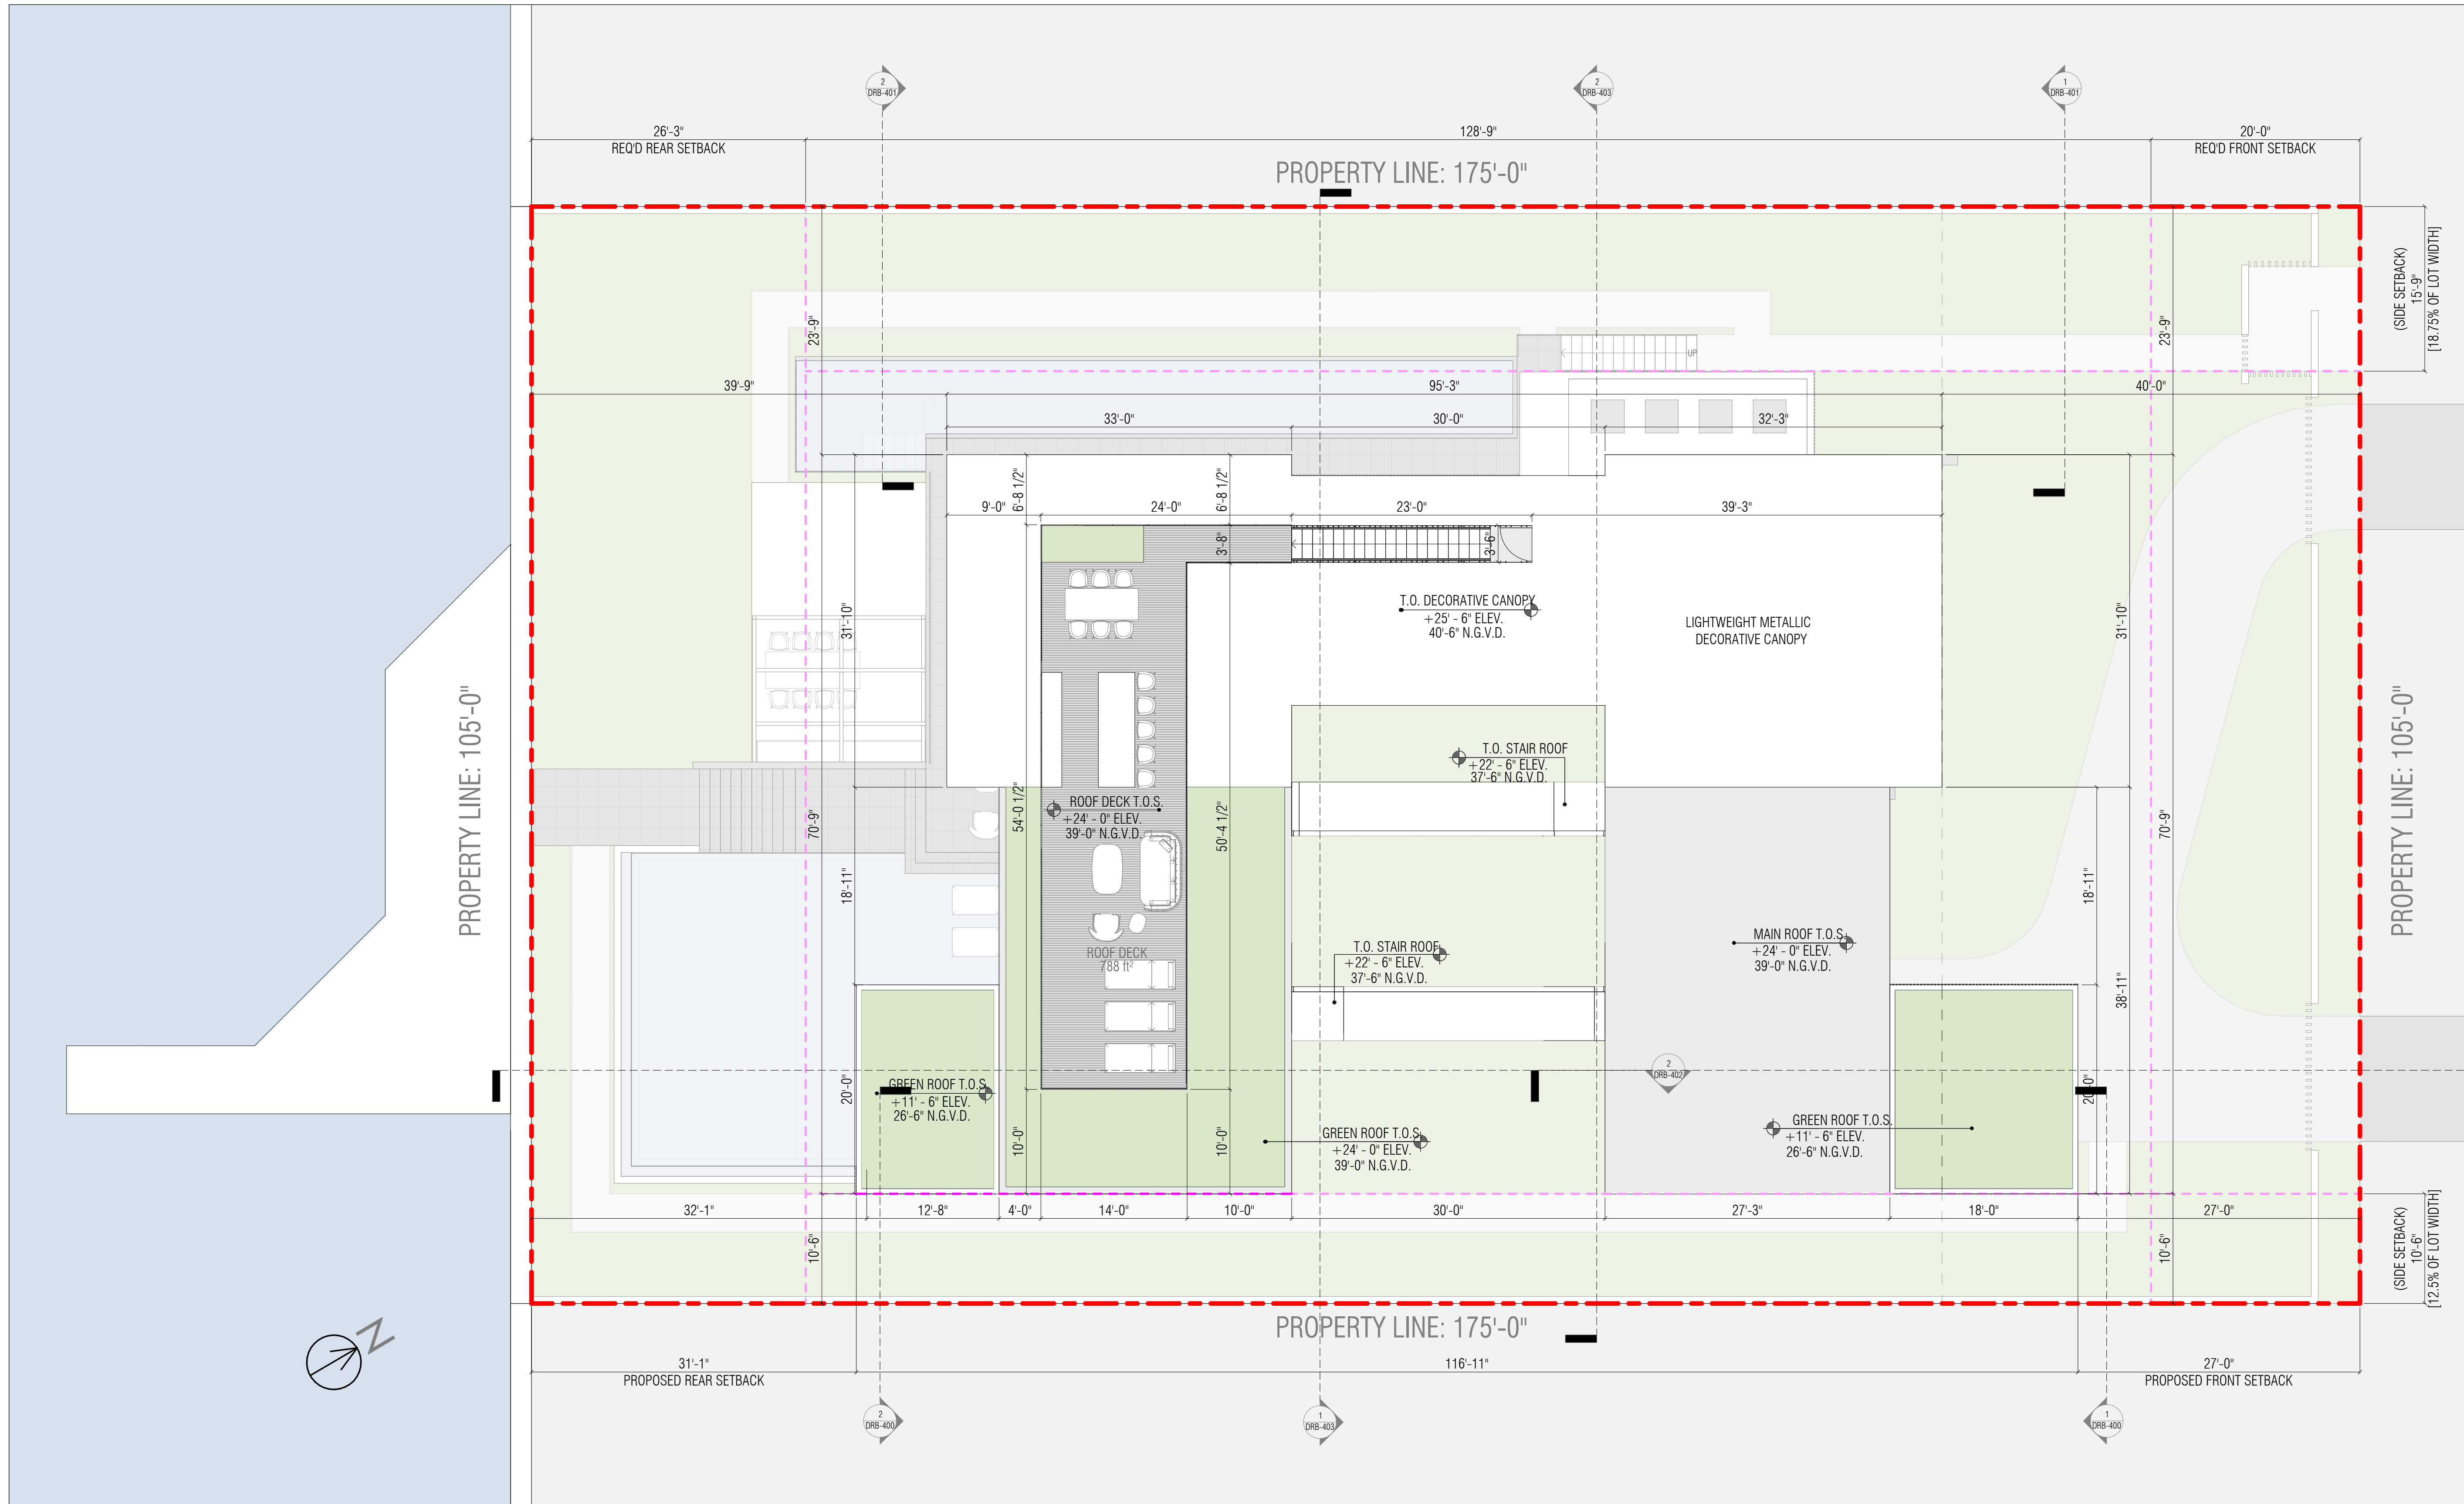

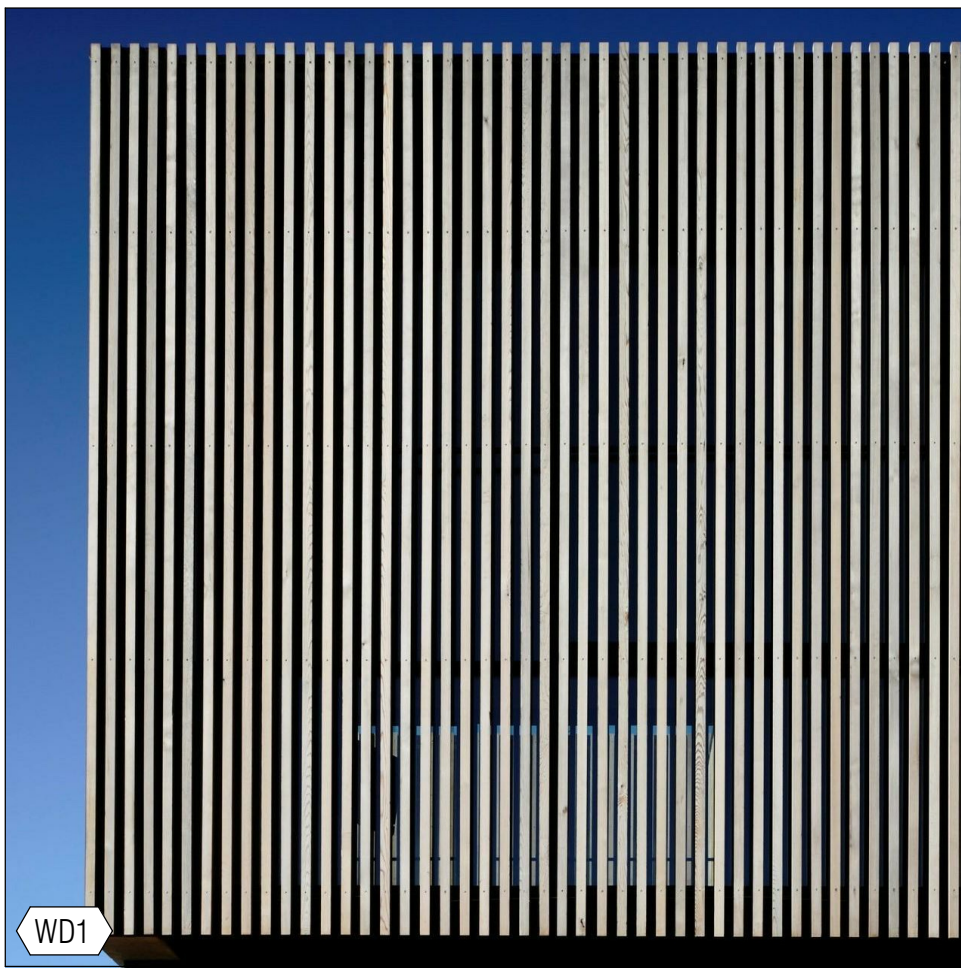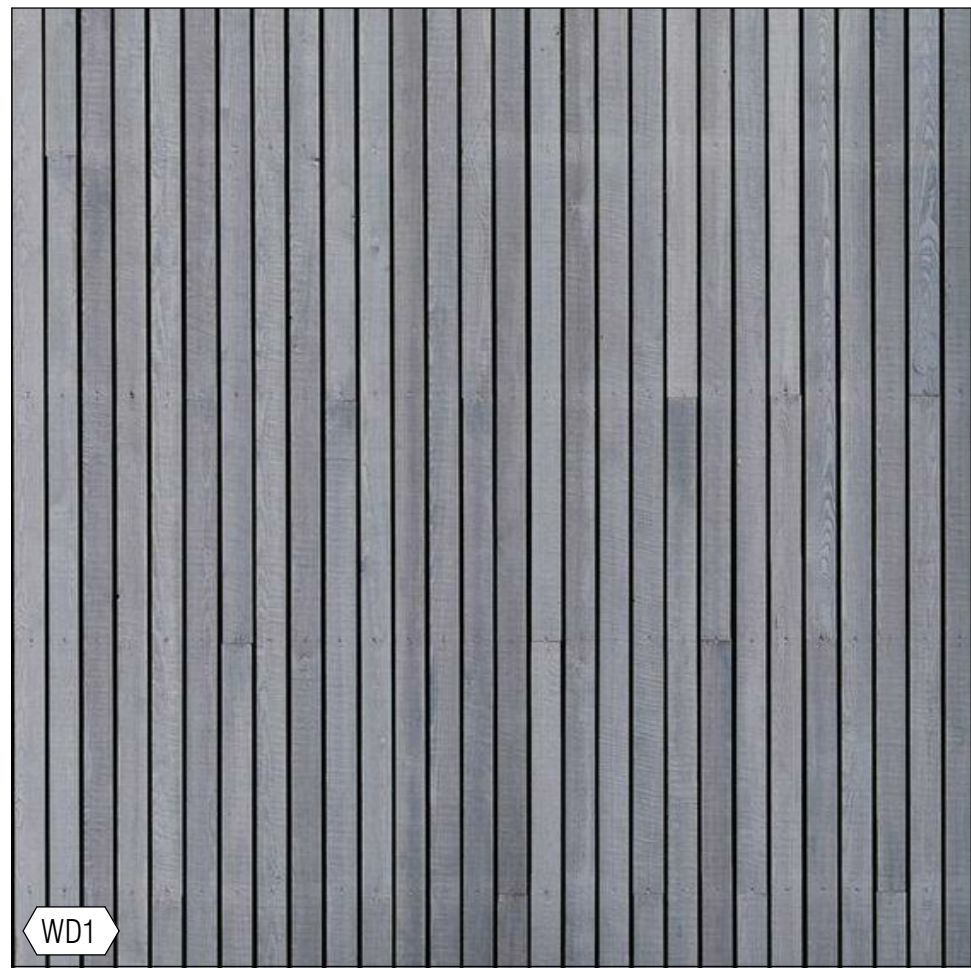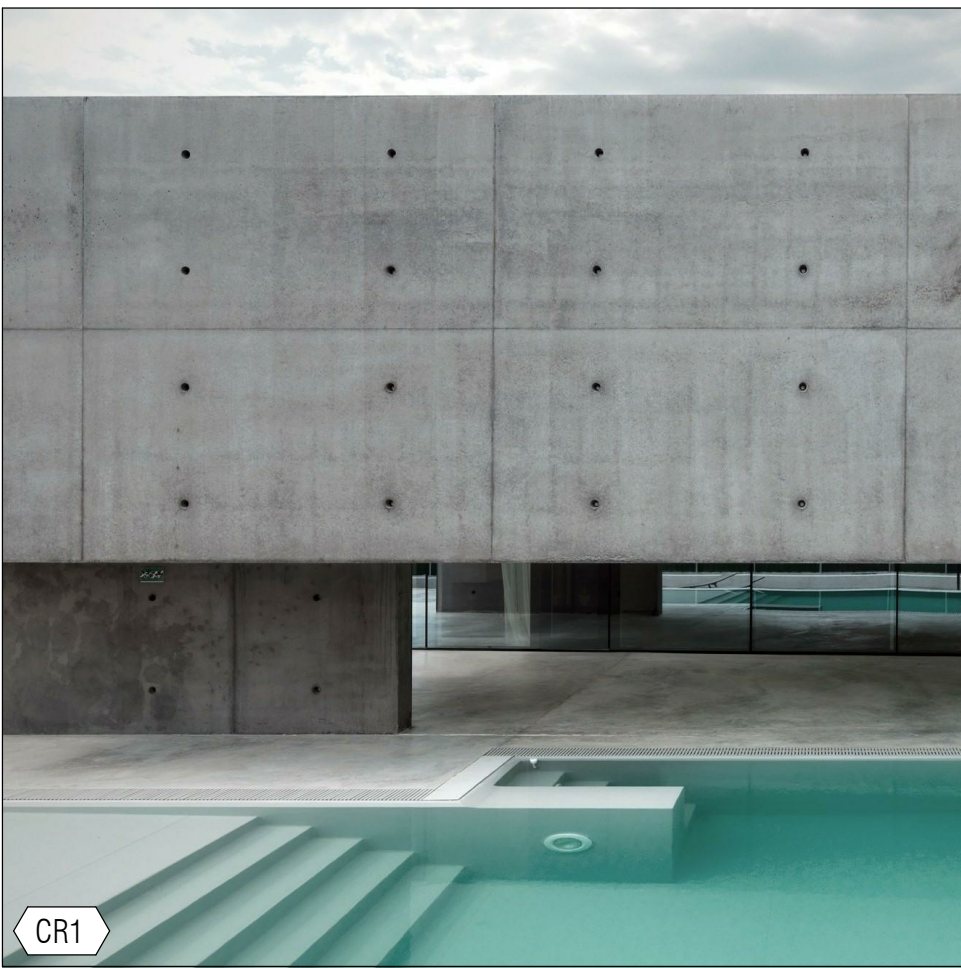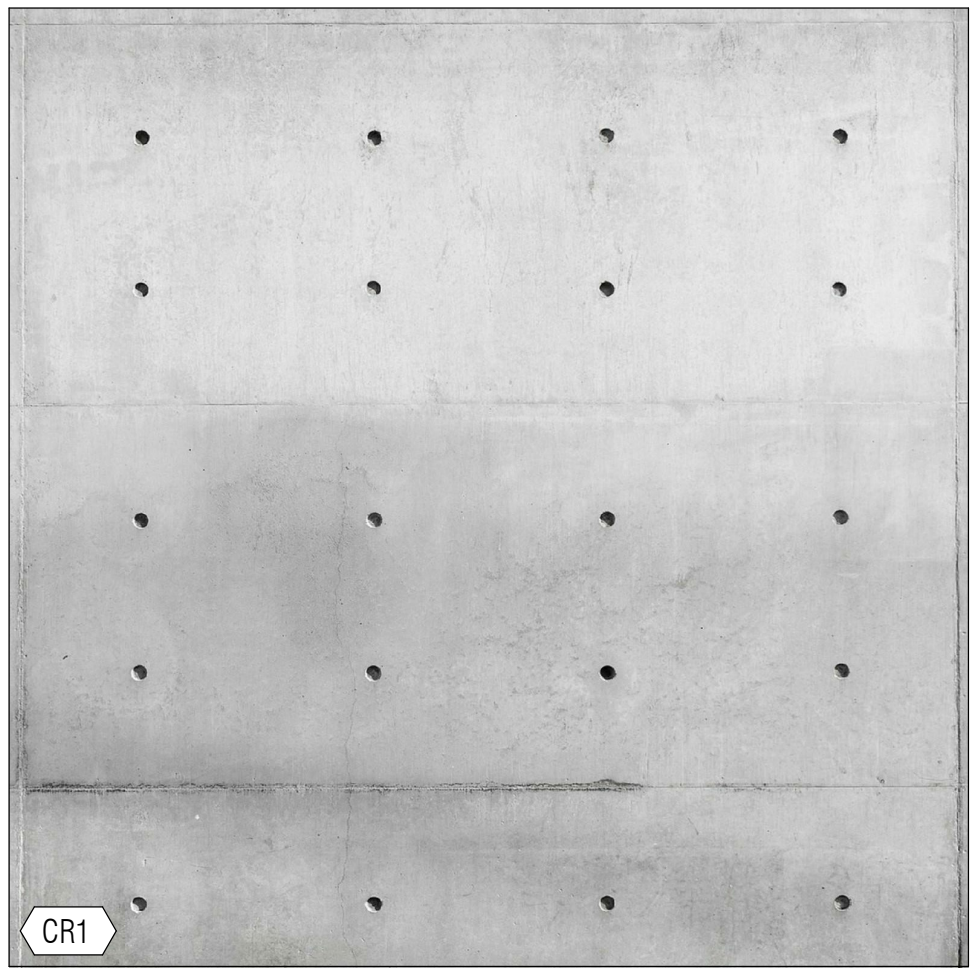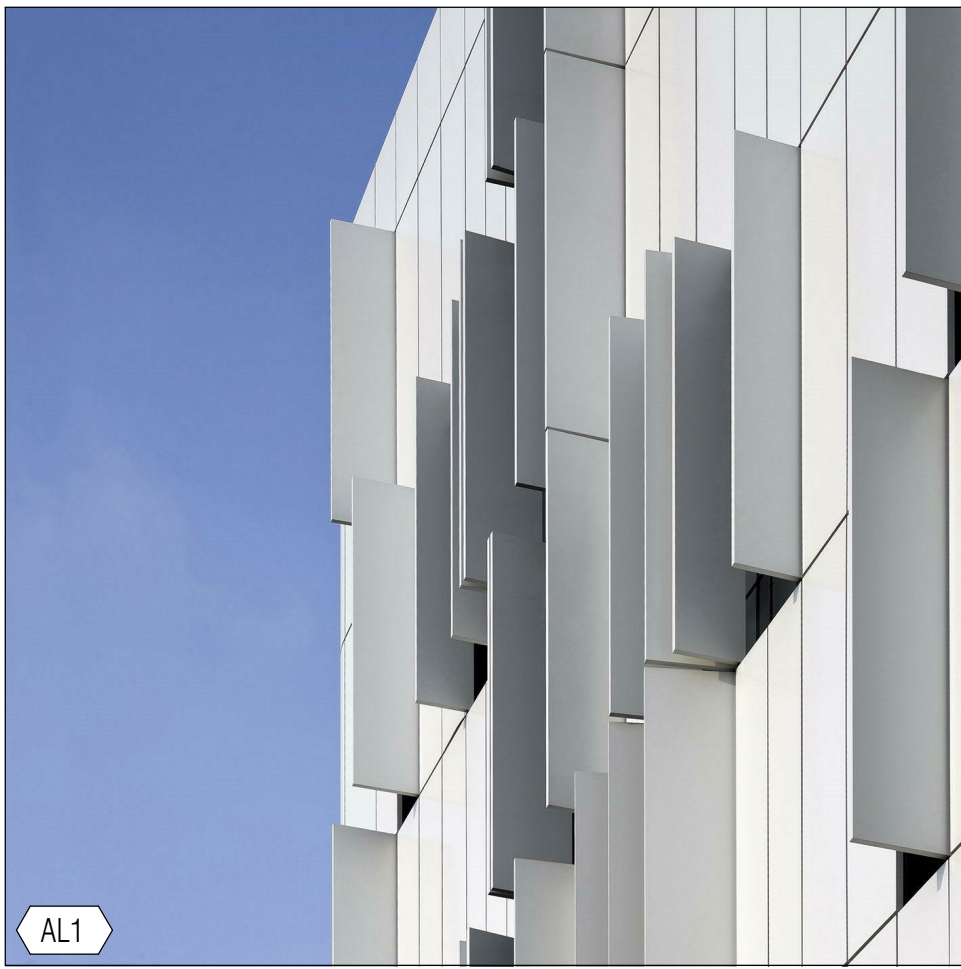 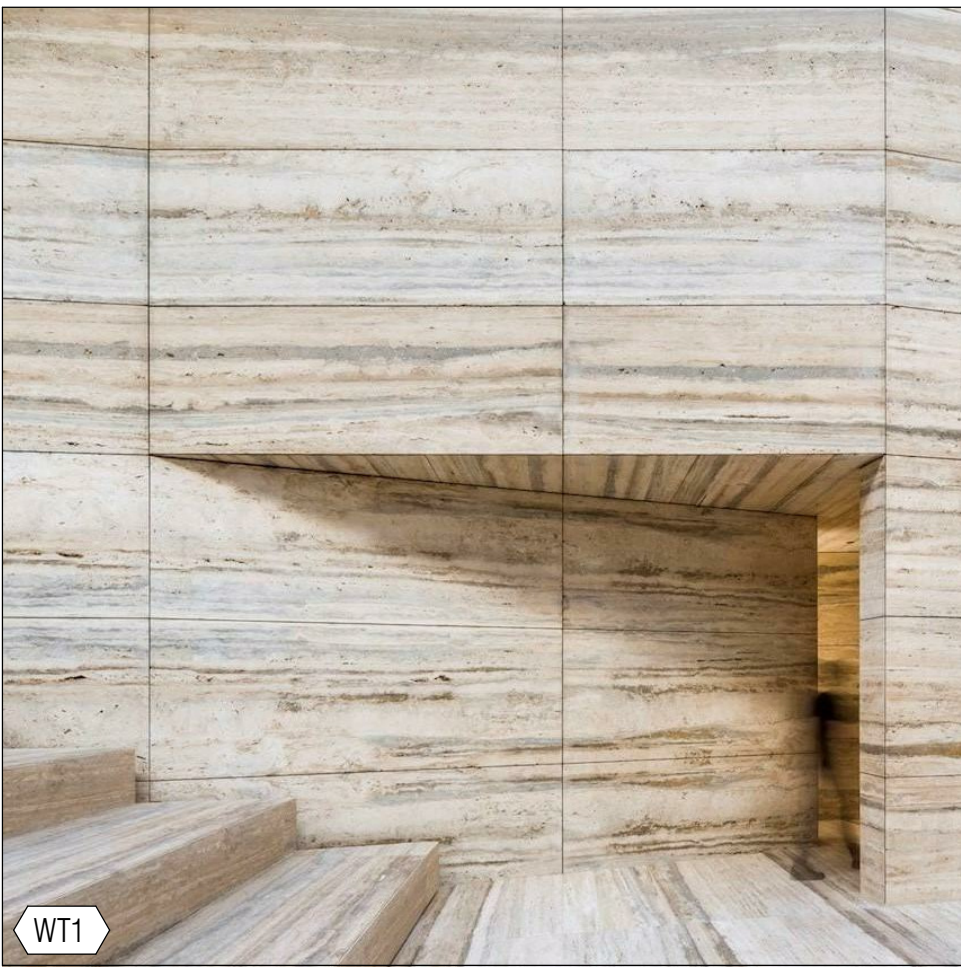

PROJECT MATERIALITY SCHEDULE		
MARK	MATERIAL	NOTES
AL1	SATIN WHITE ALUMINUM	ACM LARGE FORMAT PANELS
SS1	STAINLESS STEEL	STAINLESS STEEL LAMINATED OR COMPOSITE CLADDING PANELS
CR1	CONCRETE	CAST IN PLACE FORM BOARD CONCRETE WITH COORDINATED SNAP-TIE PATTERN
VS1	VOLCANIC STONE	VOLCANIC STONE IN VARIOUS TILE SIZES FOR EXTERIOR FLOORING APPLICATION
GZ1	GLAZING	IMPACT GLAZING WITH LOW-E TINTED FINISH
WD1	WOOD LOUVERS/CLADDING	HEAT AND PRESSURE TREATED AGED ASH WOOD - IN NATURAL SILVER/GRAY COLOR
WT1	WHITE TRAVERTINE	WHITE TUSCAN TRAVERTINE STONE CUT IN LARGE FORMAT SLABS WITH CUSTOM ROUNDED EDGES




1828 BAY ROAD #301
MIAMI BEACH, FL
33139 USA

PHONE 305|763-8376
FAX 866|211-9510

info@thirlwalldesign.com

394 SOUTH HIBISCUS DRIVE
MIAMI BEACH - FLORIDA, 33139-5134

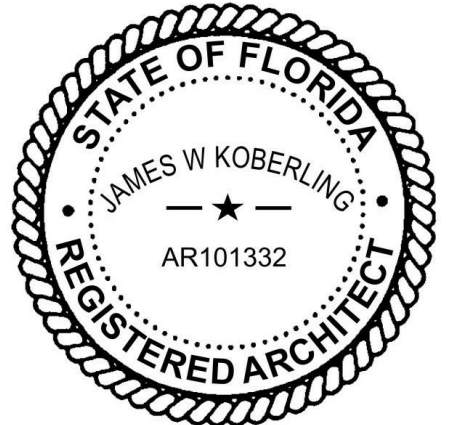


JAMES W KOBERLING
REGISTERED ARCHITECT
AR101332


REVISIONS	BY	DATE
FINAL SUBMITTAL		12.06.21

NOTES :


SHEET TITLE
MATERIAL INFORMATION
SCALE
SHEET
DRB-205

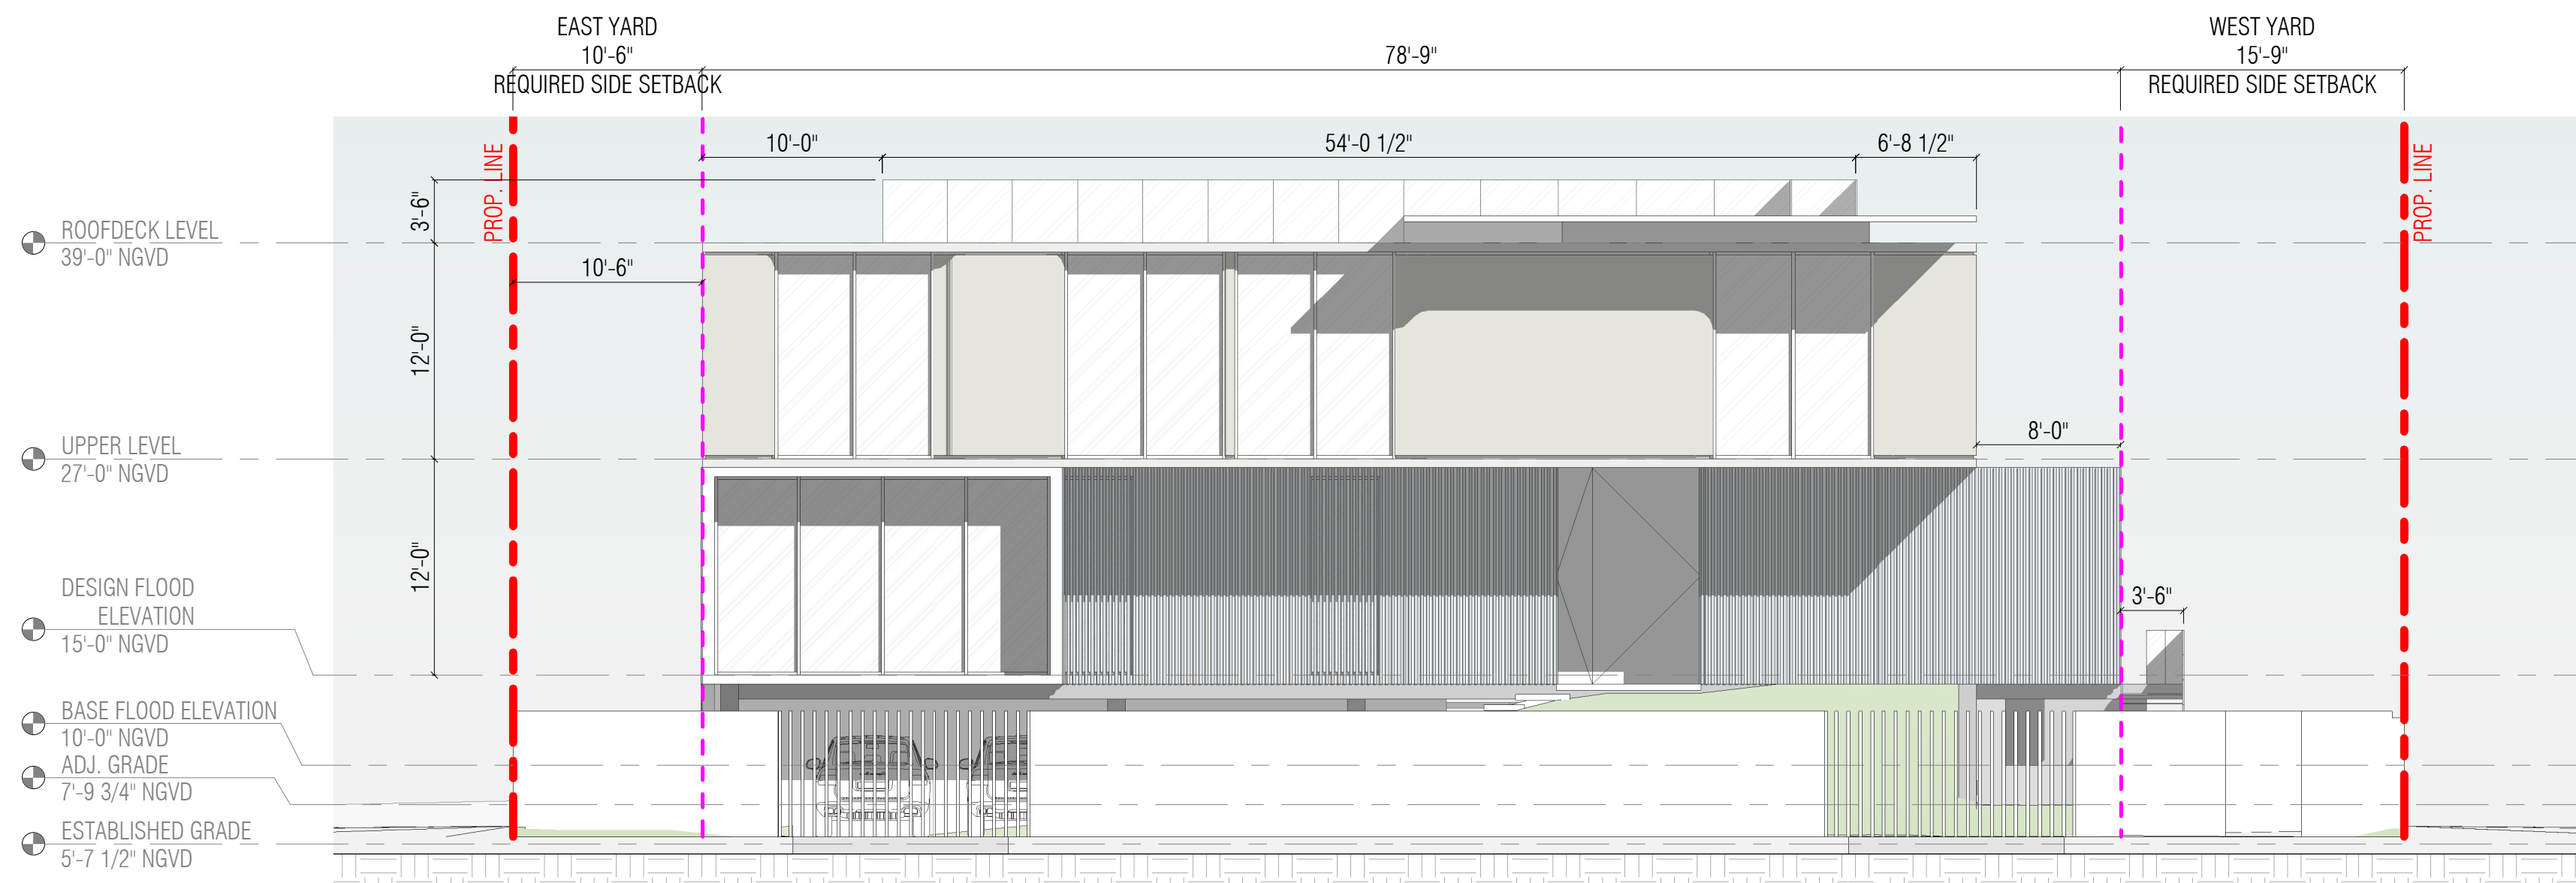

01 NORTH STREET FRONT ELEVATION
SCALE: 1/8" = 1'-0"

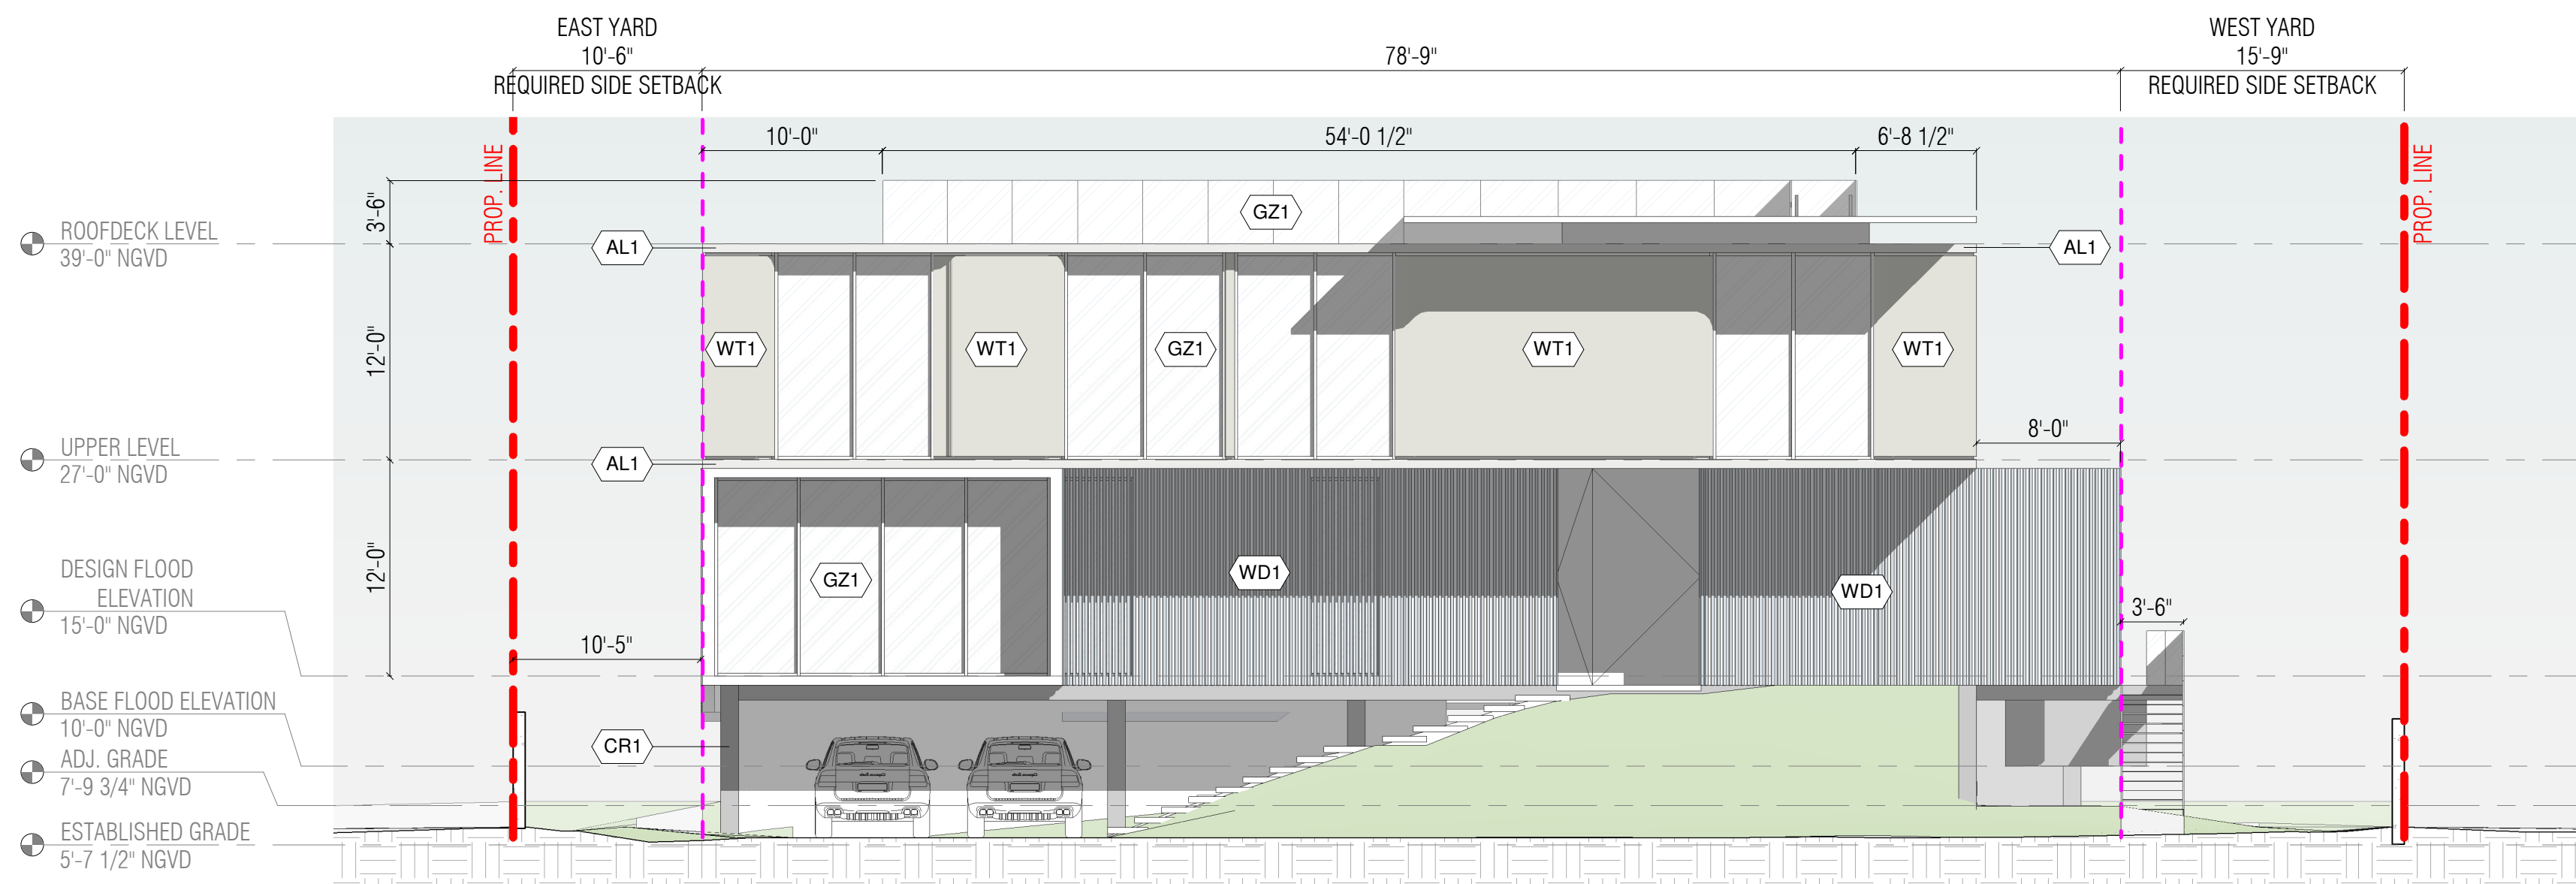

02 NORTH BUILDING FRONT ELEVATION
SCALE: 1/8" = 1'-0"

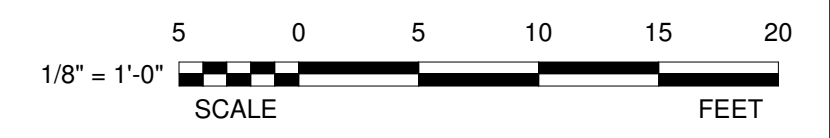


1828 BAY ROAD #301
MIAMI BEACH, FL
33139 USA

PHONE 305|763-8376
FAX 866|211-9510

info@thirlwalldesign.com

394 SOUTH HIBISCUS DRIVE
MIAMI BEACH - FLORIDA, 33139-5134

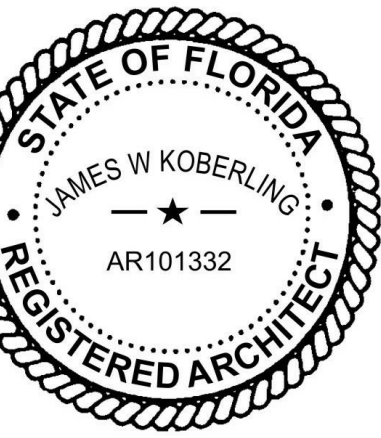


JAMES W KOBERLING
REGISTERED ARCHITECT
AR101332


REVISIONS	BY	DATE
FINAL SUBMITTAL		12.06.21

NOTES :


SHEET TITLE
EXTERIOR ELEVATIONS
SCALE
1/8" = 1'-0"
SHEET
DRB-300

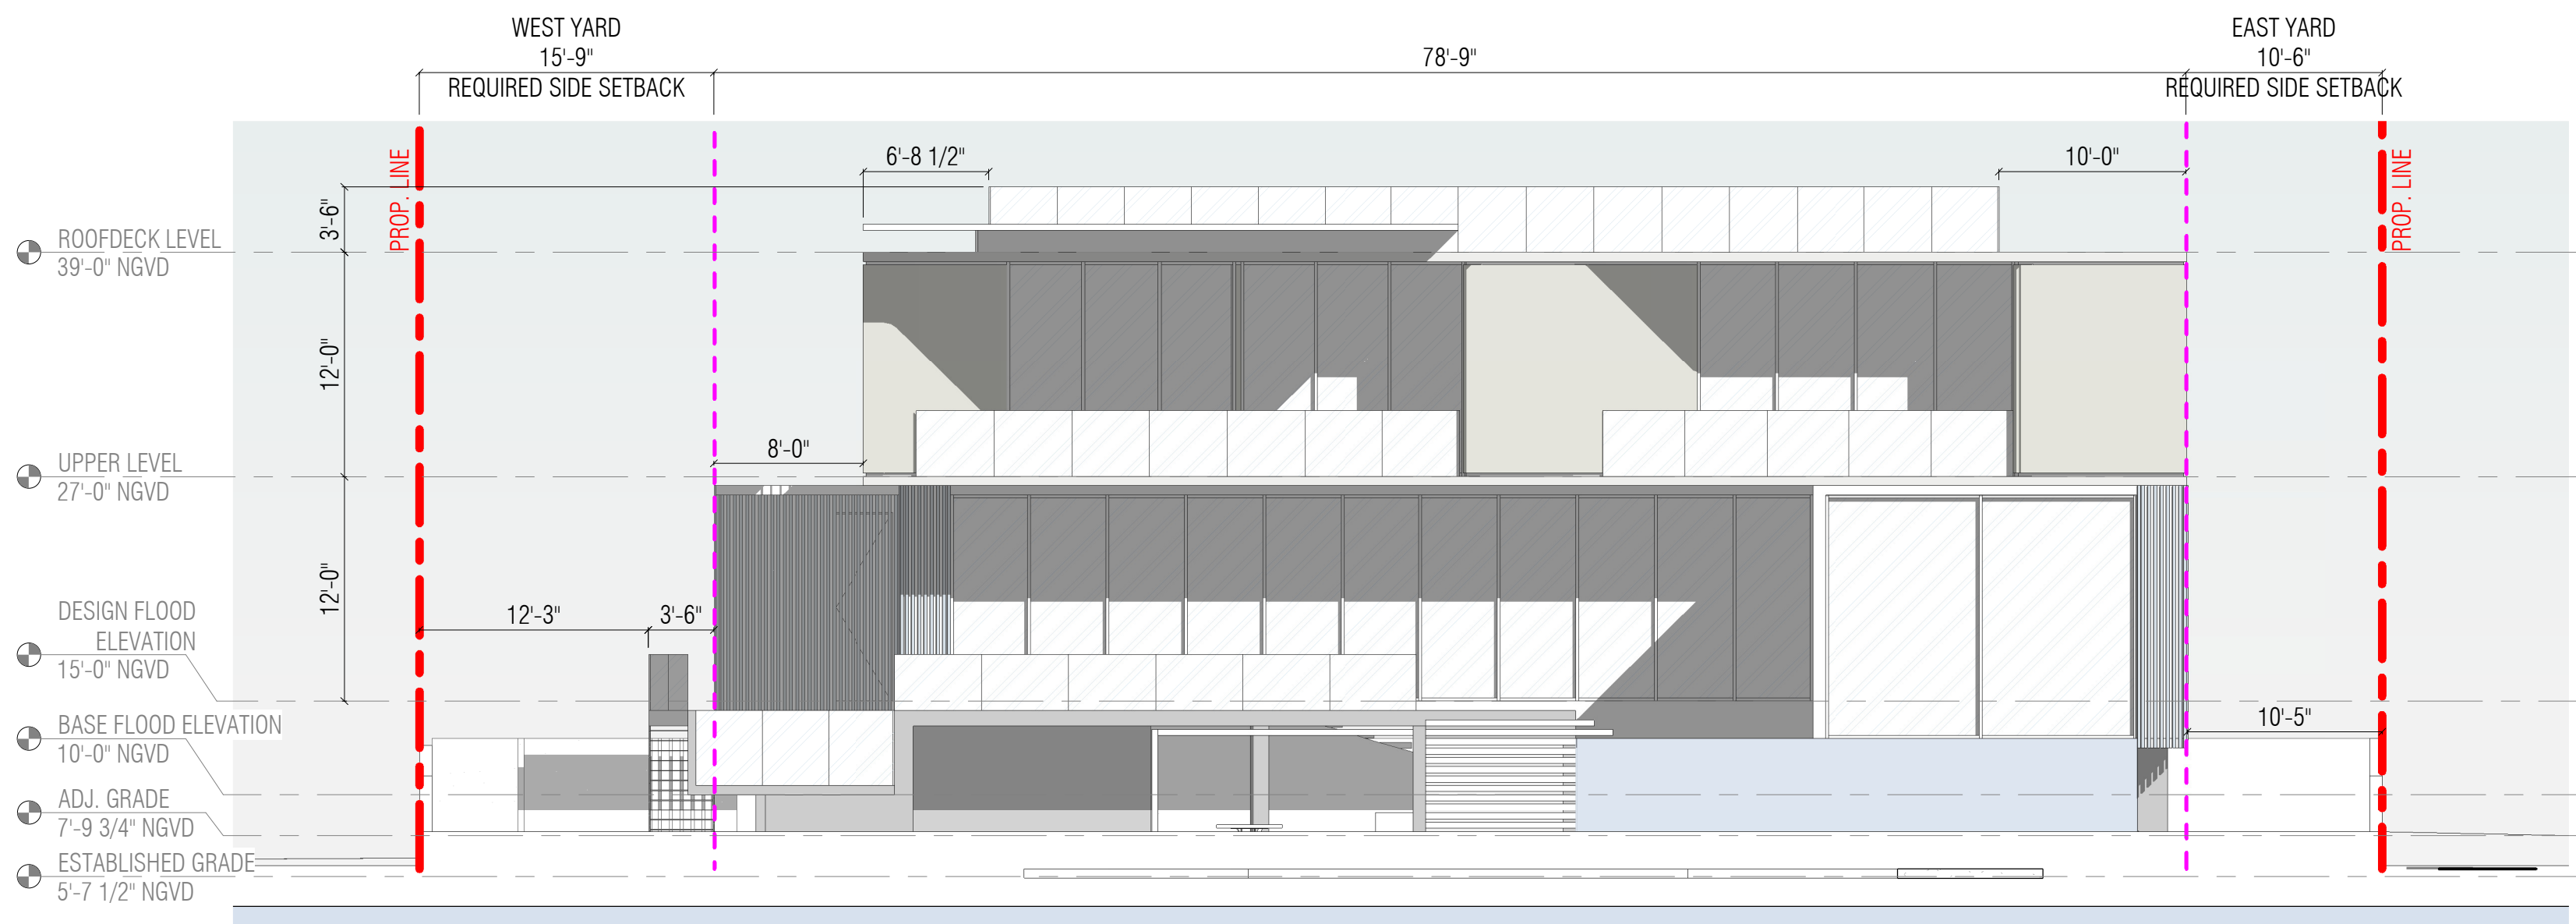

01 SOUTH SEAWALL REAR ELEVATION
SCALE: 1/8" = 1'-0"

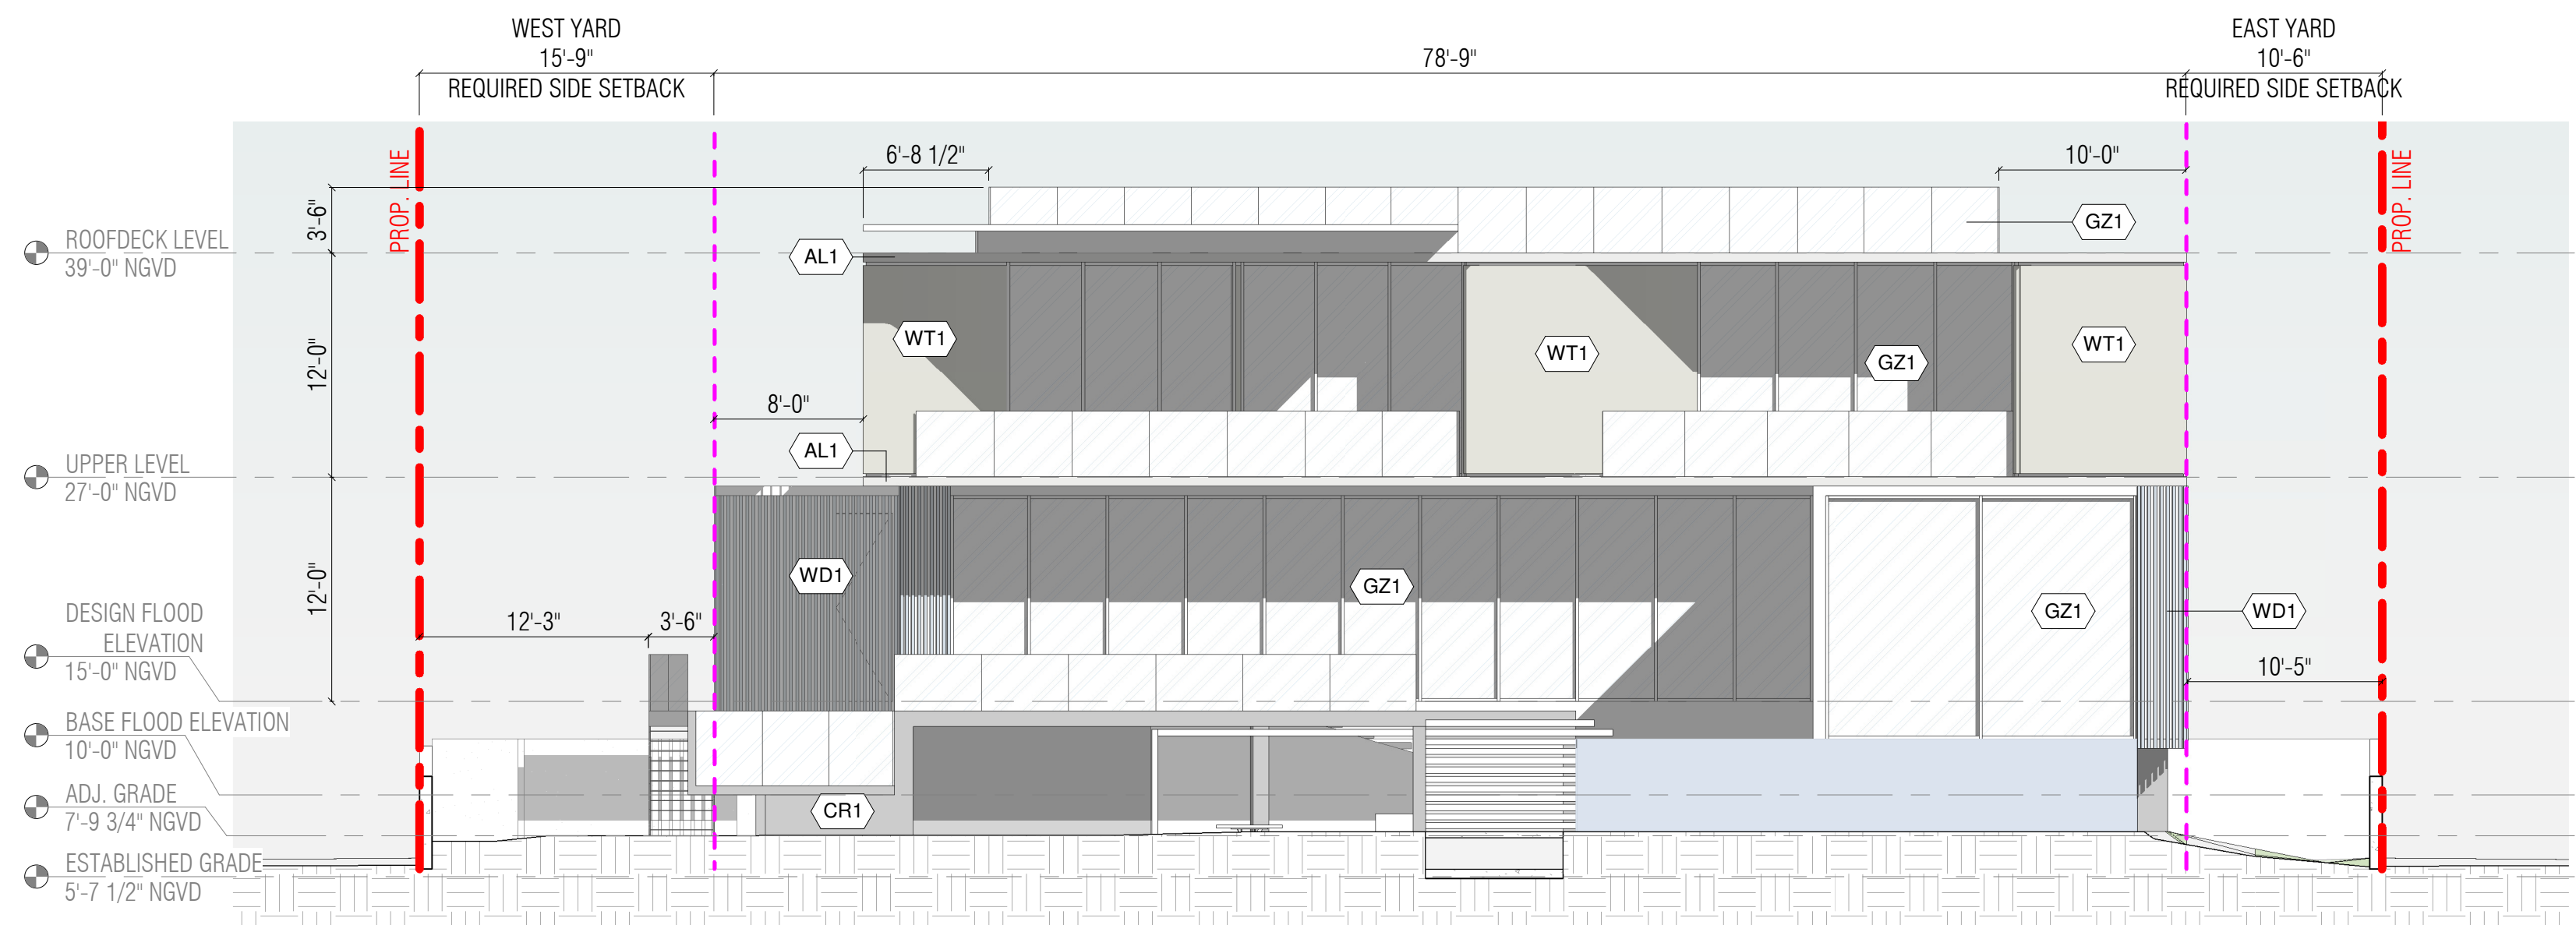

02 SOUTH BUILDING REAR ELEVATION
SCALE: 1/8" = 1'-0"

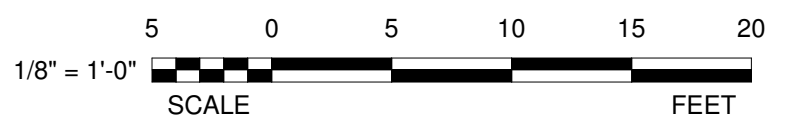


1828 BAY ROAD #301
MIAMI BEACH, FL
33139 USA

PHONE 305/763-8376
FAX 866/211-9510

info@thirlwalldesign.com

394 SOUTH HIBISCUS DRIVE
MIAMI BEACH - FLORIDA, 33139-5134



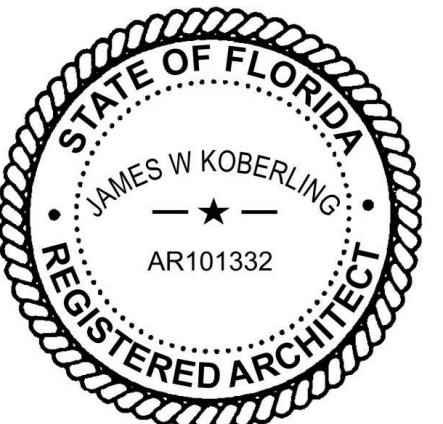


JAMES W KOBERLING
REGISTERED ARCHITECT
AR101332

REVISIONS	BY	DATE
FINAL SUBMITTAL		12.06.21

NOTES :

SHEET TITLE
EXTERIOR ELEVATIONS
SCALE
1/8" = 1'-0"
SHEET
DRB-301

 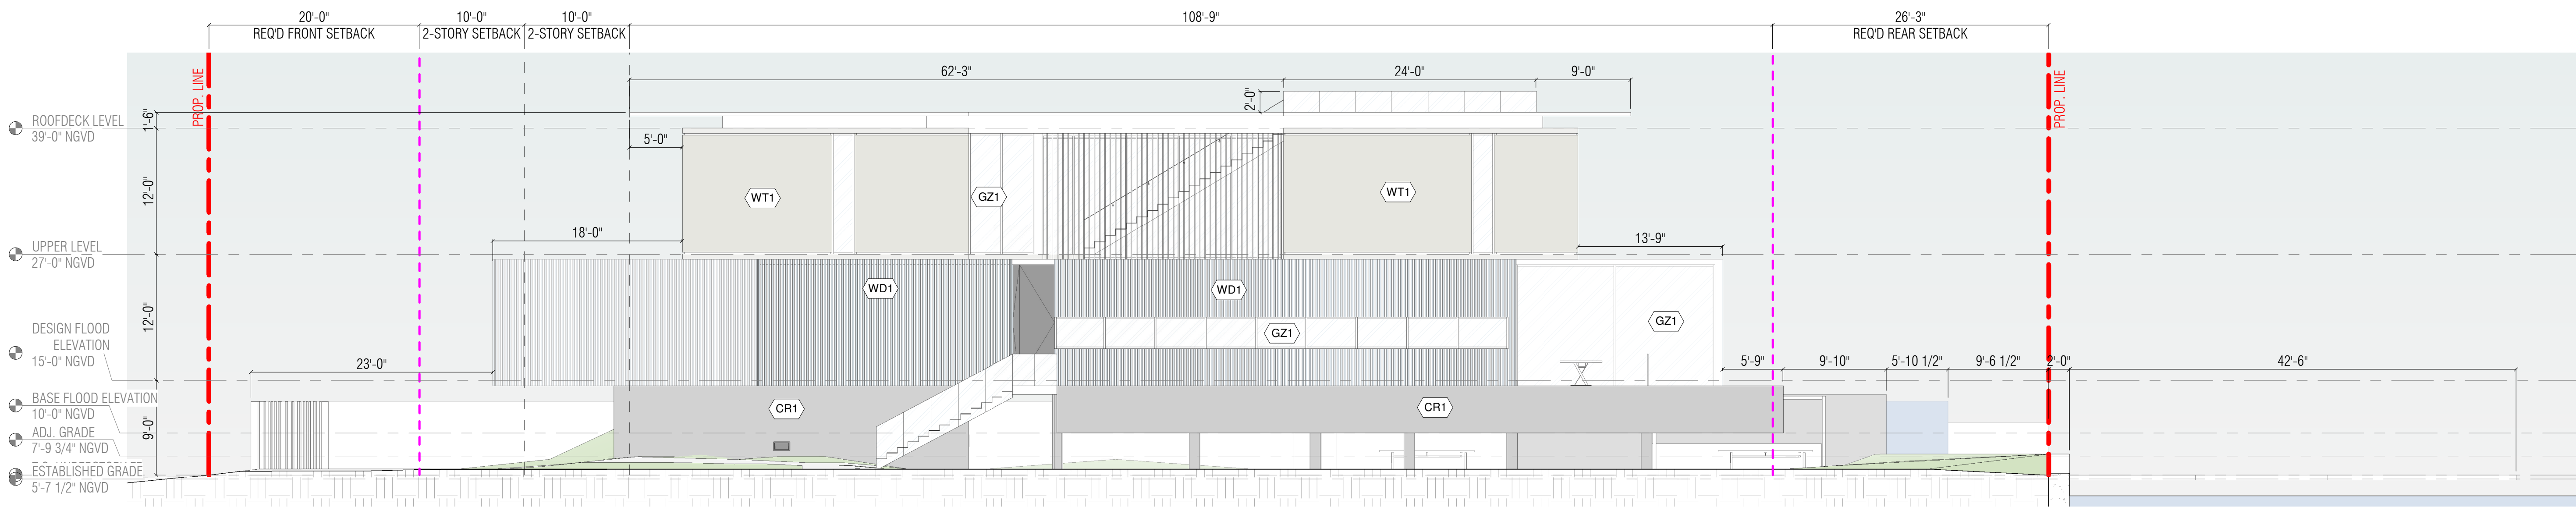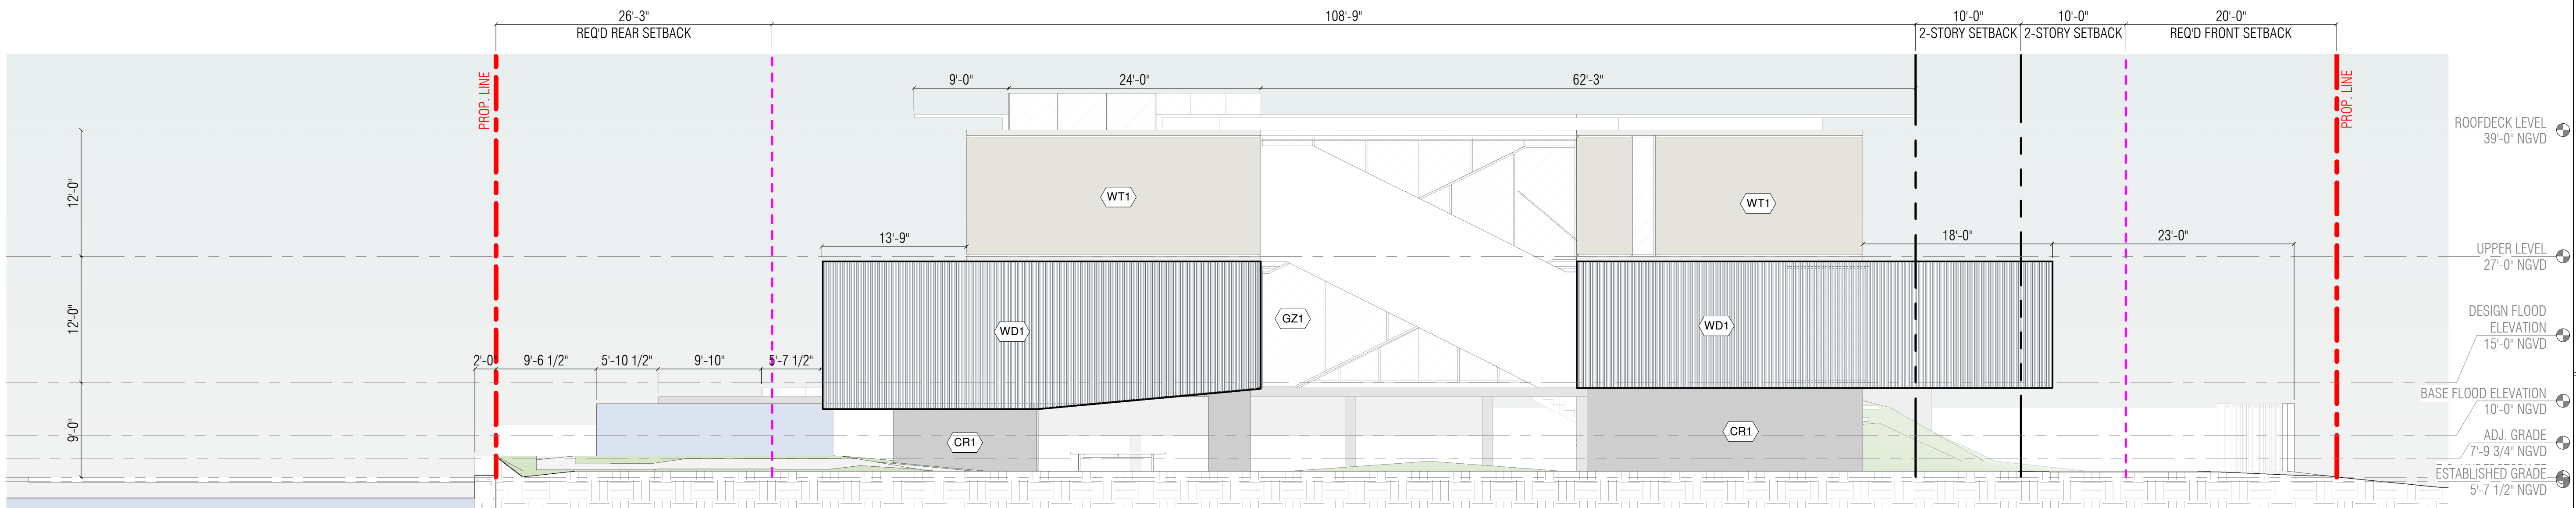


1828 BAY ROAD #301
MIAMI BEACH, FL
33139 USA

PHONE 305/763-8376
FAX 866/211-9510

info@thirlwalldesign.com

394 SOUTH HIBISCUS DRIVE
MIAMI BEACH - FLORIDA, 33139-5134

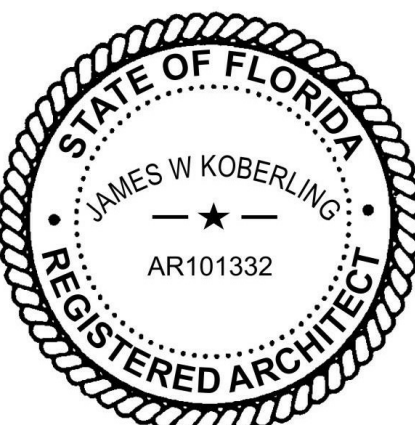


JAMES W KOBERLING
REGISTERED ARCHITECT
AR101332


REVISIONS	BY	DATE
FINAL SUBMITTAL		12.06.21

NOTES:


SHEET TITLE
EXTERIOR ELEVATIONS
SCALE
1/8" = 1'-0"
SHEET
DRB-302

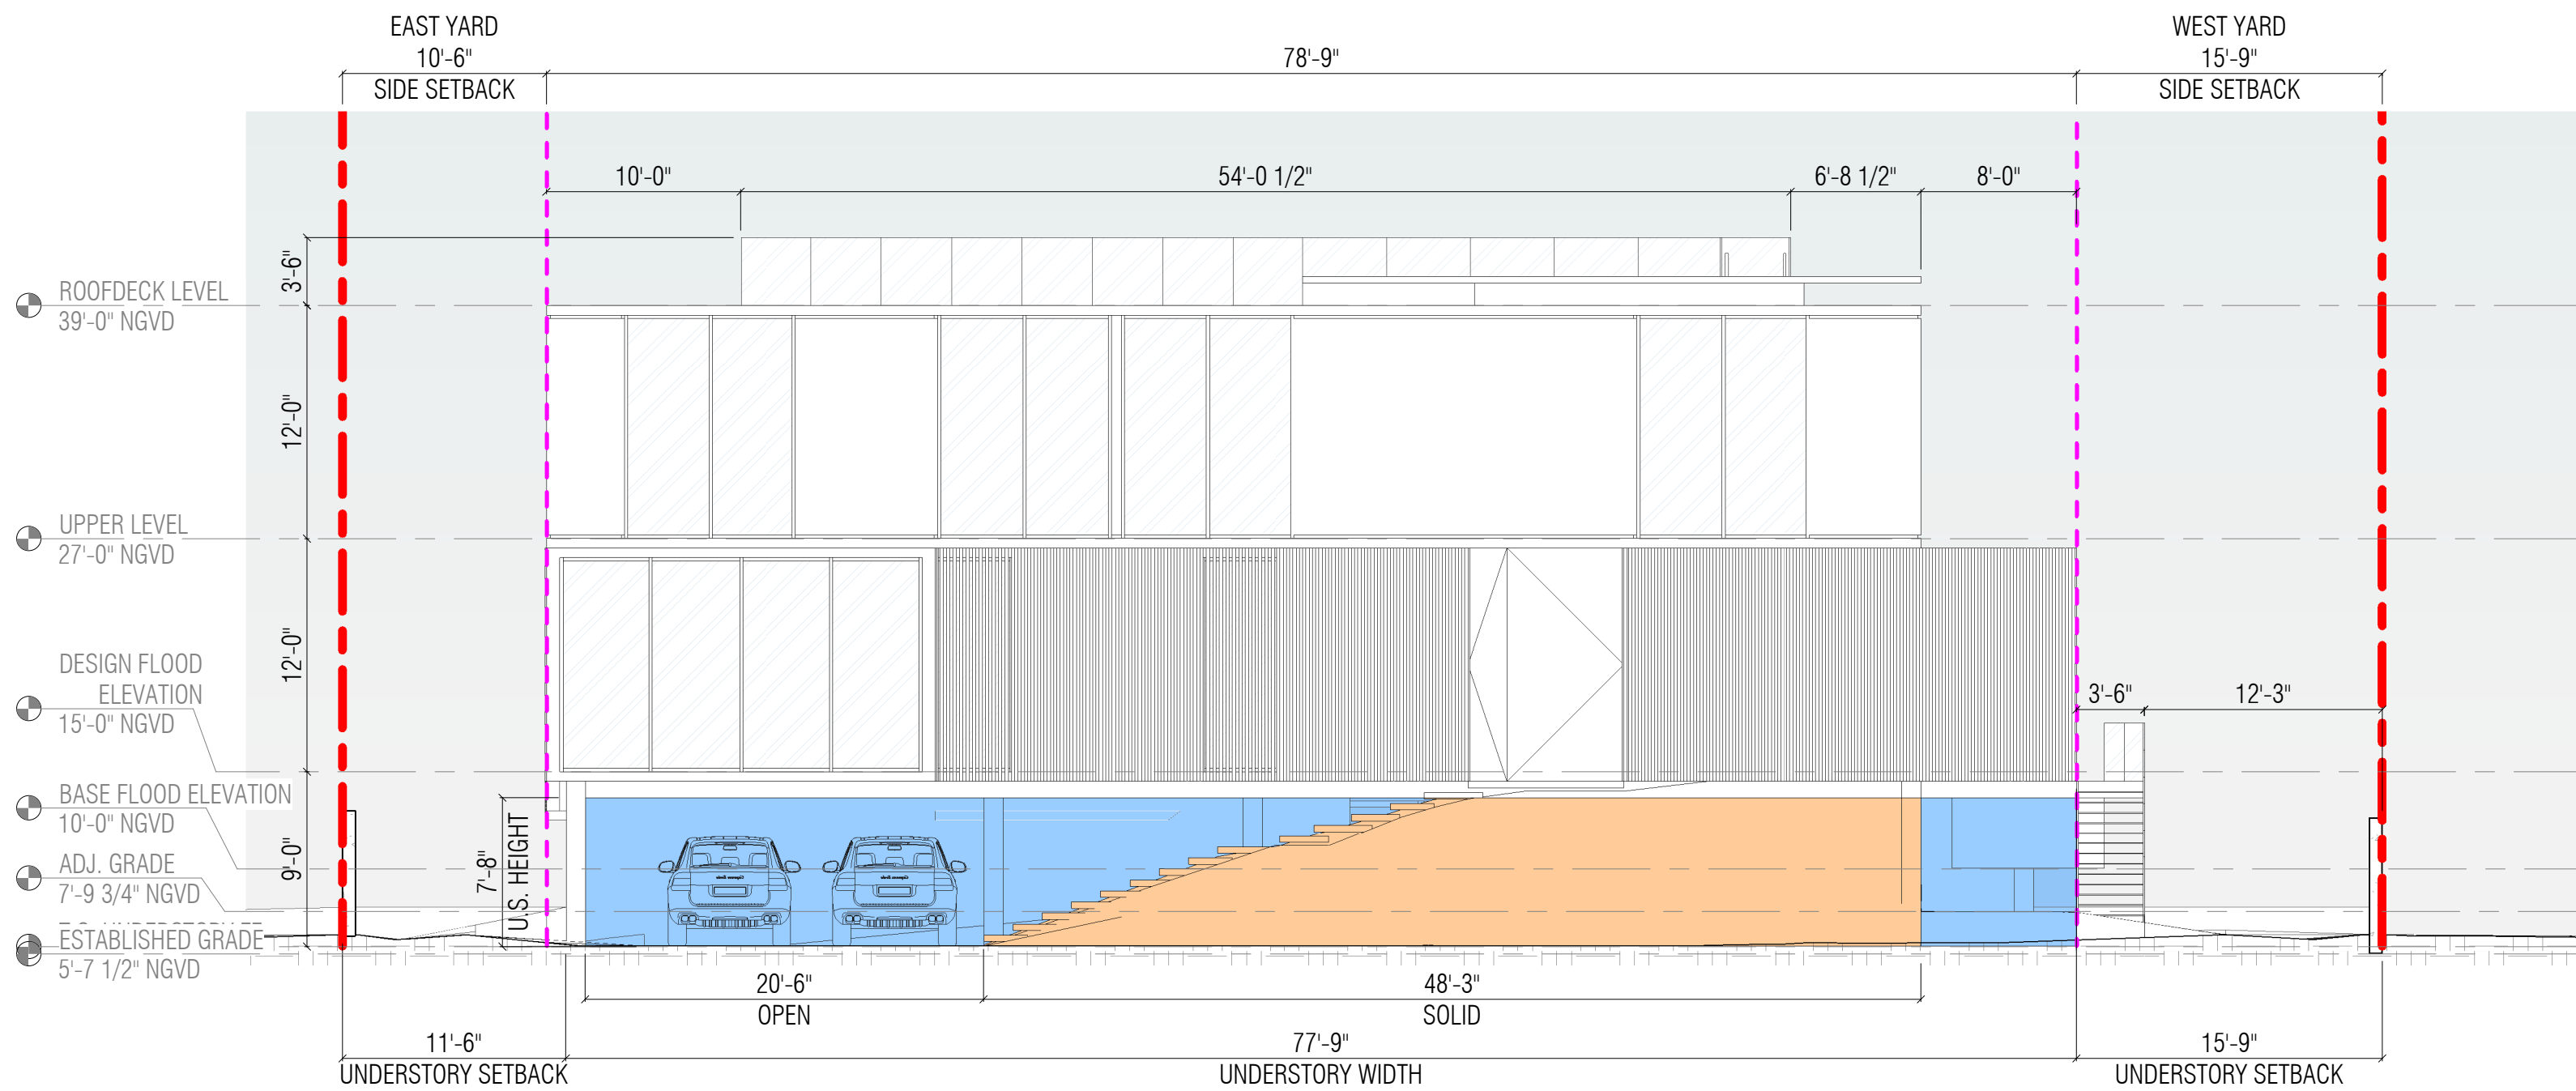

01 NORTH UNDERSTORY ELEVATION
SCALE: 1/8" = 1'-0"

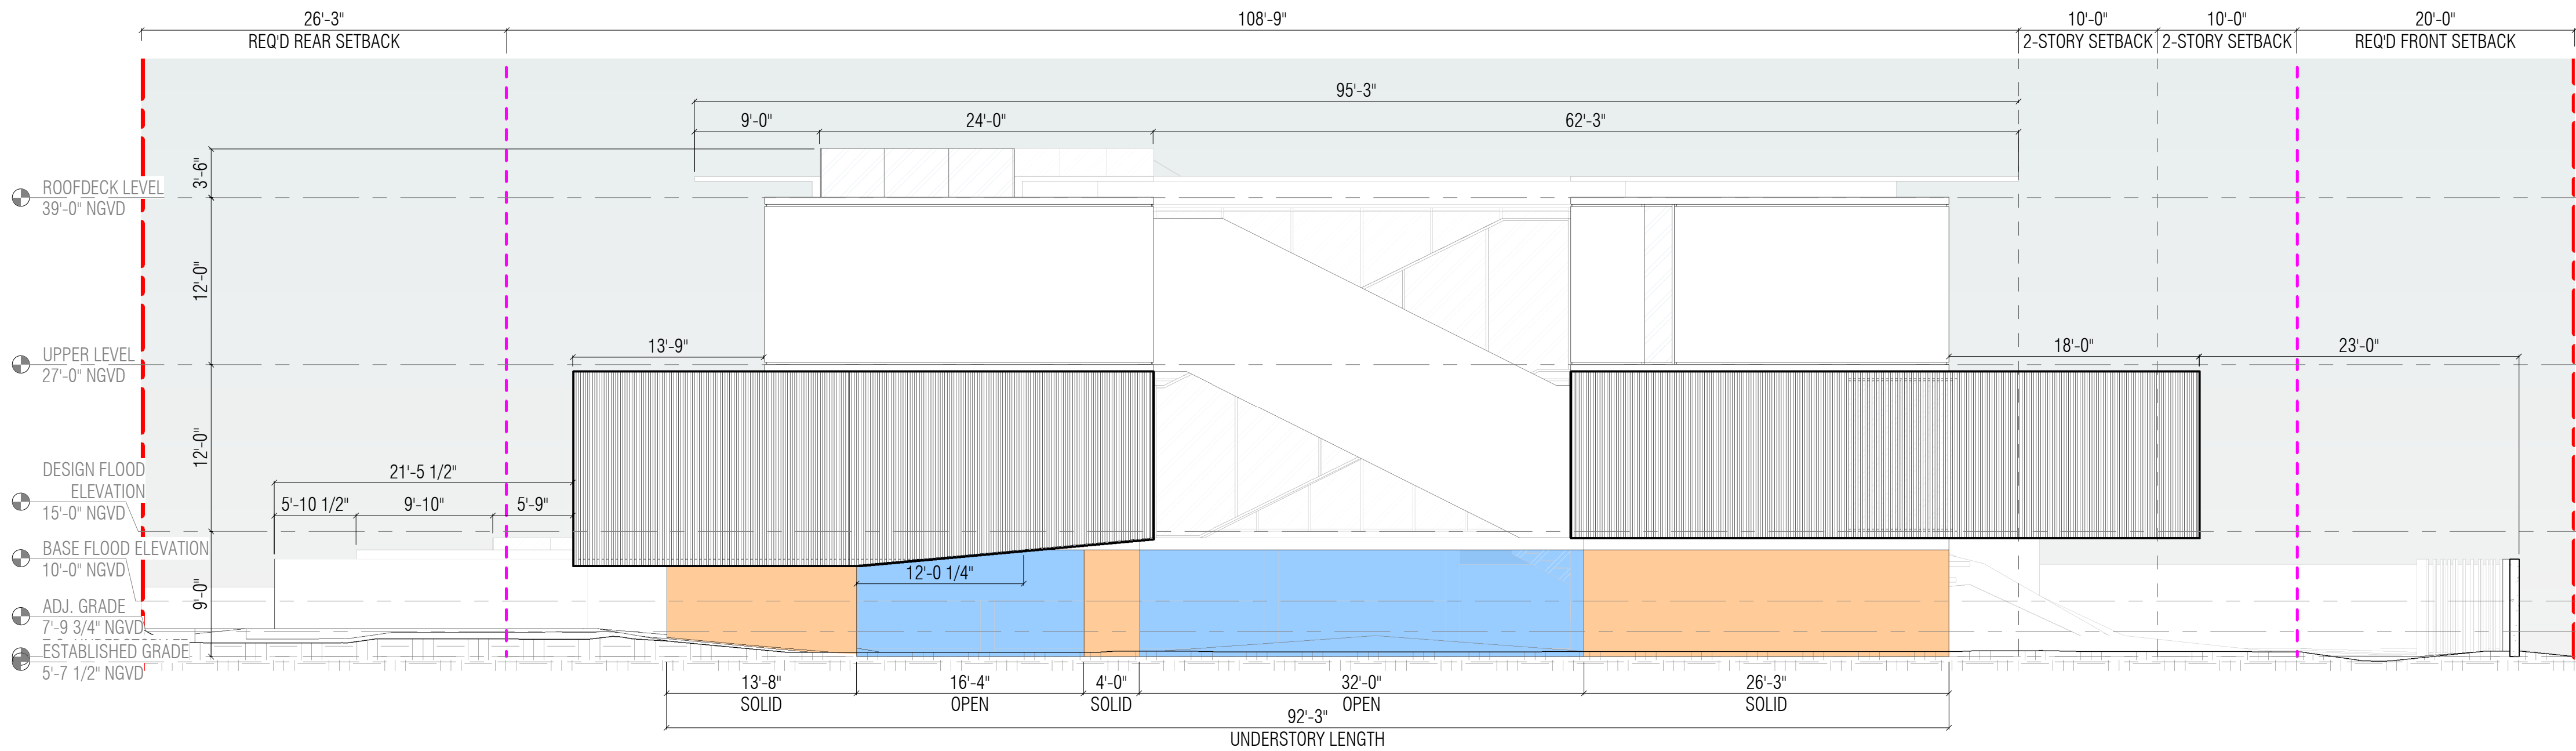

02 EAST UNDERSTORY ELEVATION
SCALE: 1/8" = 1'-0"

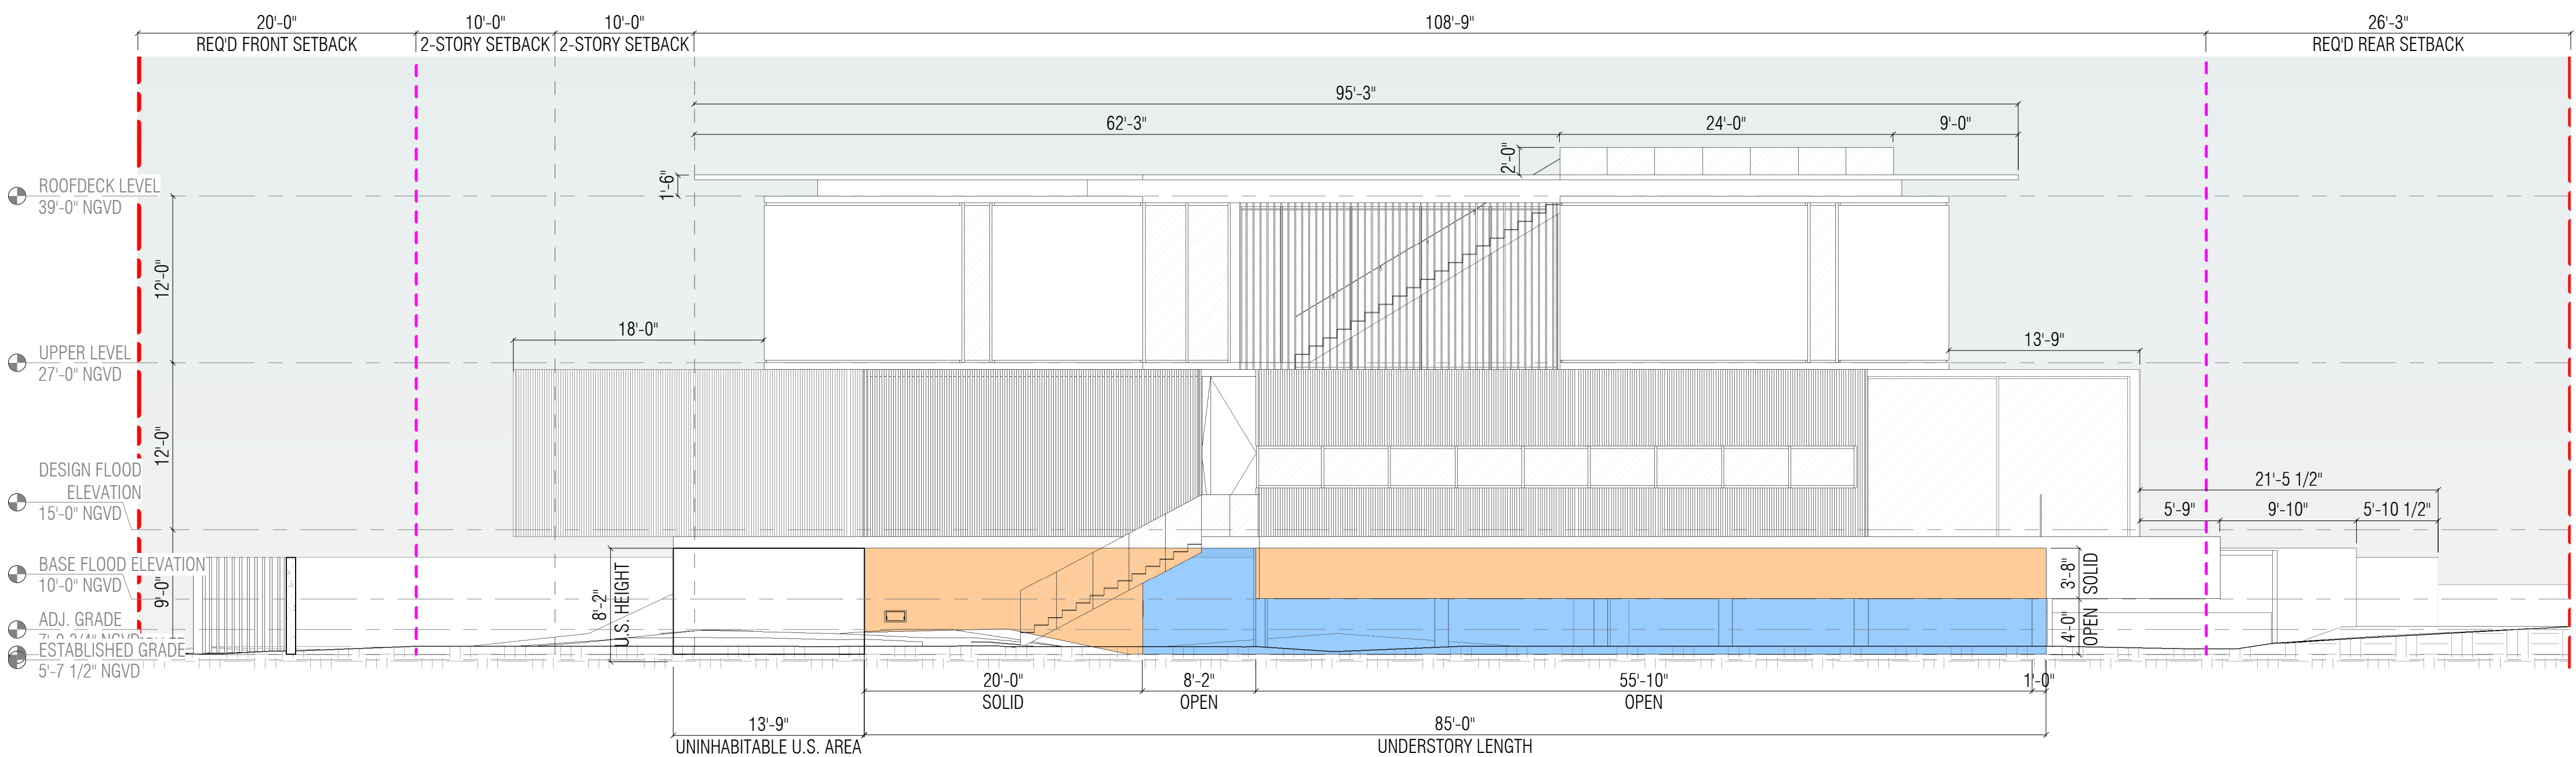


03 WEST UNDERSTORY ELEVATION
SCALE: 1/8" = 1'-0"

NORTH UNDERSTORY ELEVATION		
LENGTH:	77'-9"	[100%]
PROPOSED OPEN AREA:	297.27 SQ. FT.	[50.5%]
PROPOSED SOLID AREA:	291.15 SQ. FT.	[49.5%]

EAST UNDERSTORY ELEVATION		
LENGTH:	85'-0"	[100%]
PROPOSED OPEN AREA:	363.92 SQ. FT.	[53.9%]
PROPOSED SOLID AREA:	311.32 SQ. FT.	[46.1%]

WEST UNDERSTORY ELEVATION		
LENGTH:	85'-0"	[100%]
PROPOSED OPEN AREA:	321.19 SQ. FT.	[51.3%]
PROPOSED SOLID AREA:	304.91 SQ. FT.	[48.7%]

 


1828 BAY ROAD #301
MIAMI BEACH, FL
33139 USA

PHONE 305|763-8376
FAX 866|211-9510

info@thirlwalldesign.com

394 SOUTH HIBISCUS DRIVE
MIAMI BEACH - FLORIDA, 33139-5134


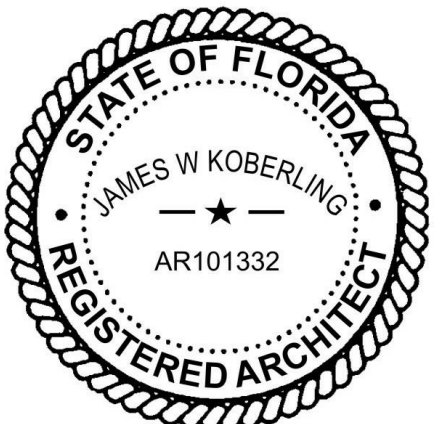


JAMES W KOBERLING
REGISTERED ARCHITECT
AR101332

REVISIONS	BY	DATE
FINAL SUBMITTAL		12.06.21




NOTES :

SHEET TITLE
UNDERSTORY WALL OPENING ELEVATIONS
SCALE
1/8" = 1'-0"
SHEET
DRB-303

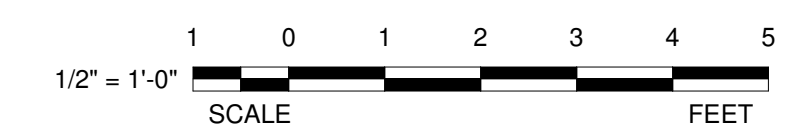 

DRB-400

[illegible]

   


1828 BAY ROAD #301
MIAMI BEACH, FL
33139 USA

PHONE 305|763-8376
FAX 866|211-9510

info@thirlwalldesign.com

394 SOUTH HIBISCUS DRIVE
MIAMI BEACH - FLORIDA, 33139-5134

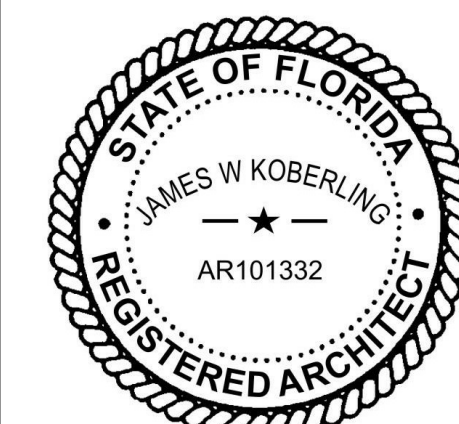

JAMES W KOBERLING
REGISTERED ARCHITECT
AR101332

[illegible]

NOTES :

SHEET TITLE
SIDE YARD SECTIONS


SCALE

As indicated


SHEET

DRB-401

ALL IDEAS, DESIGNS, ARRANGEMENTS, & PLANS INDICATED OR REPRESENTED BY THIS DRAWING ARE OWNED BY & ARE THE PROPERTY OF THE DESIGNER & WERE CREATED, EVOLVED, & DEVELOPED FOR USE ON, & IN CONNECTION WITH THE SPECIFIED PROJECT. NONE OF SUCH IDEAS, DESIGNS, ARRANGEMENTS, OR PLANS SHALL BE USED BY, OR DISCLOSED TO ANY PERSON, FIRM, OR CORPORATION FOR ANY PURPOSE, WITH OR WITHOUT THE WRITTEN PERMISSION OF JAMES J. WALL, DESIGNER.

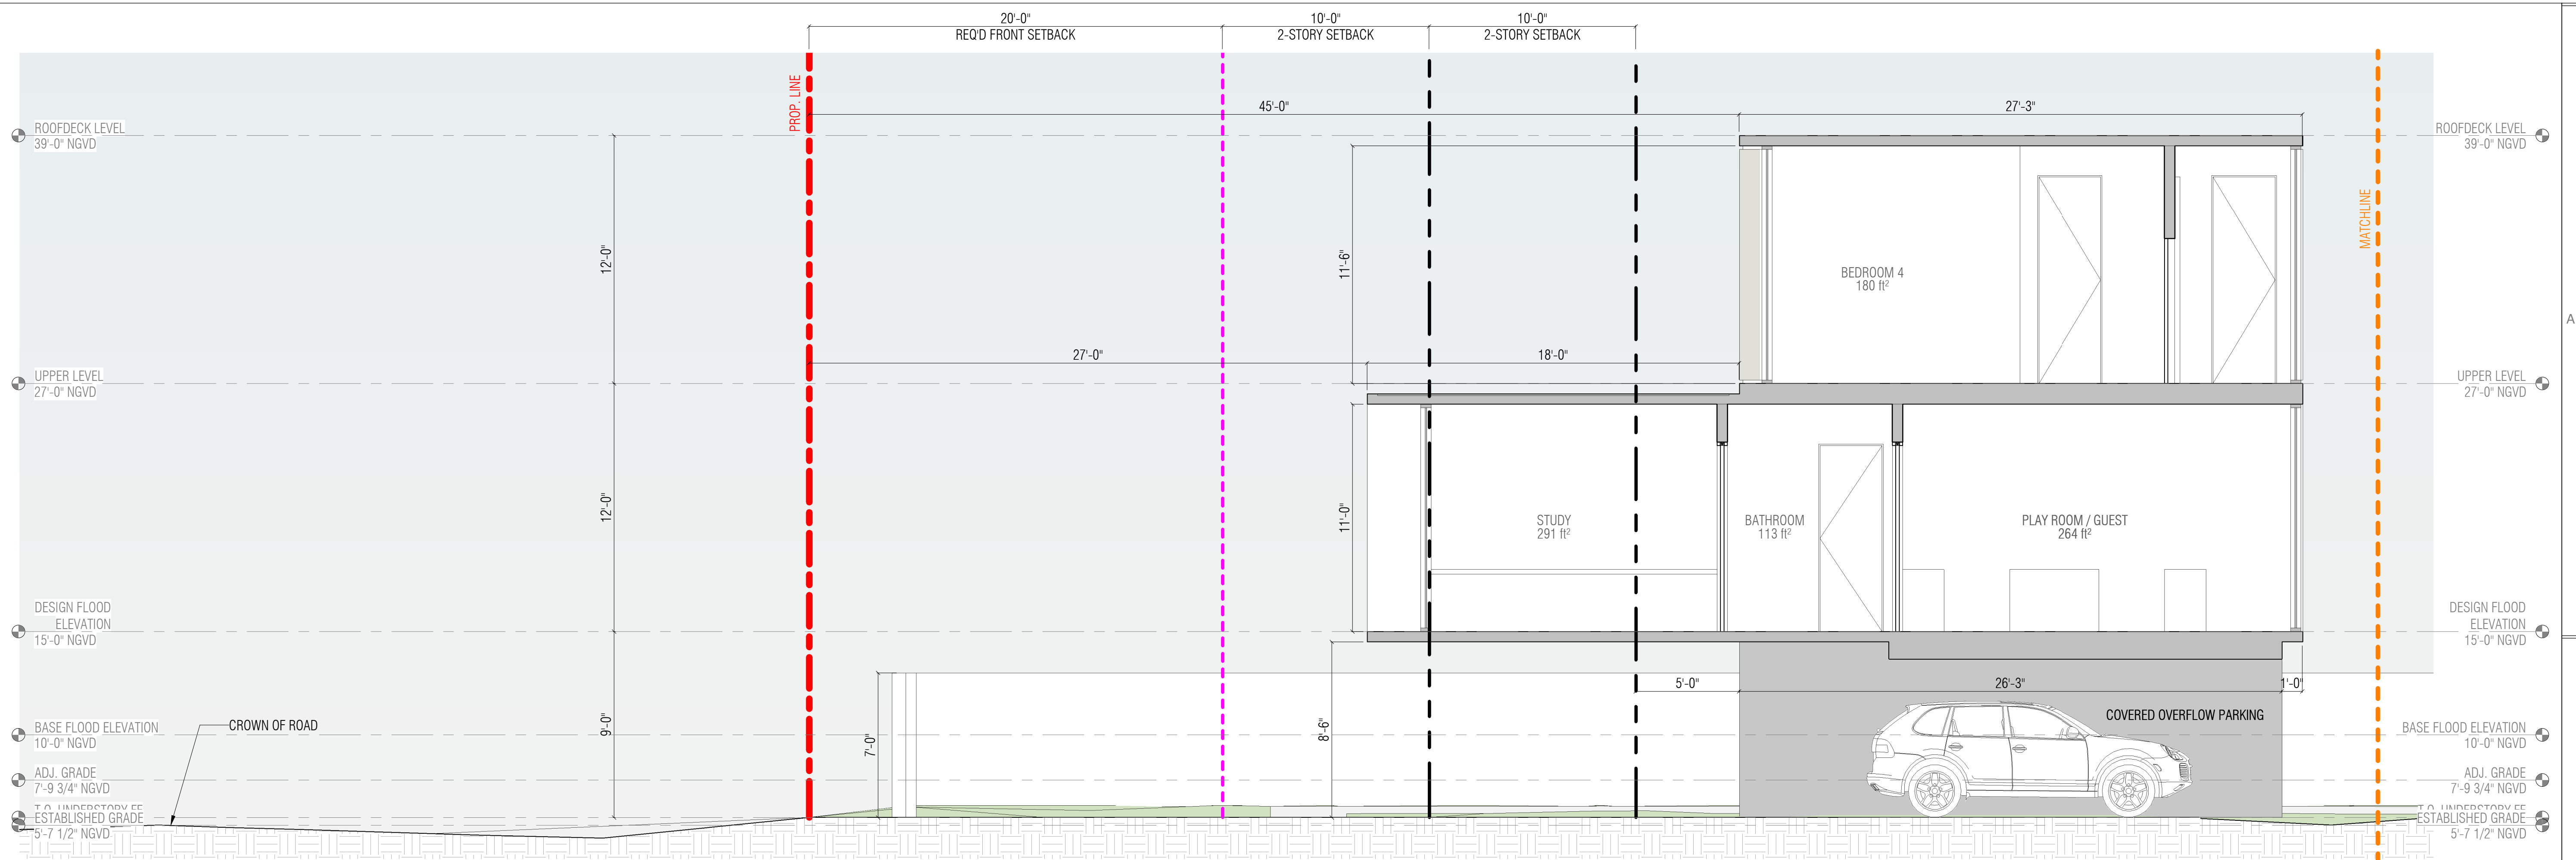

01 PROPOSED RESIDENCE LONGITUDINAL SECTION 1.1
SCALE: 1/4" = 1'-0"

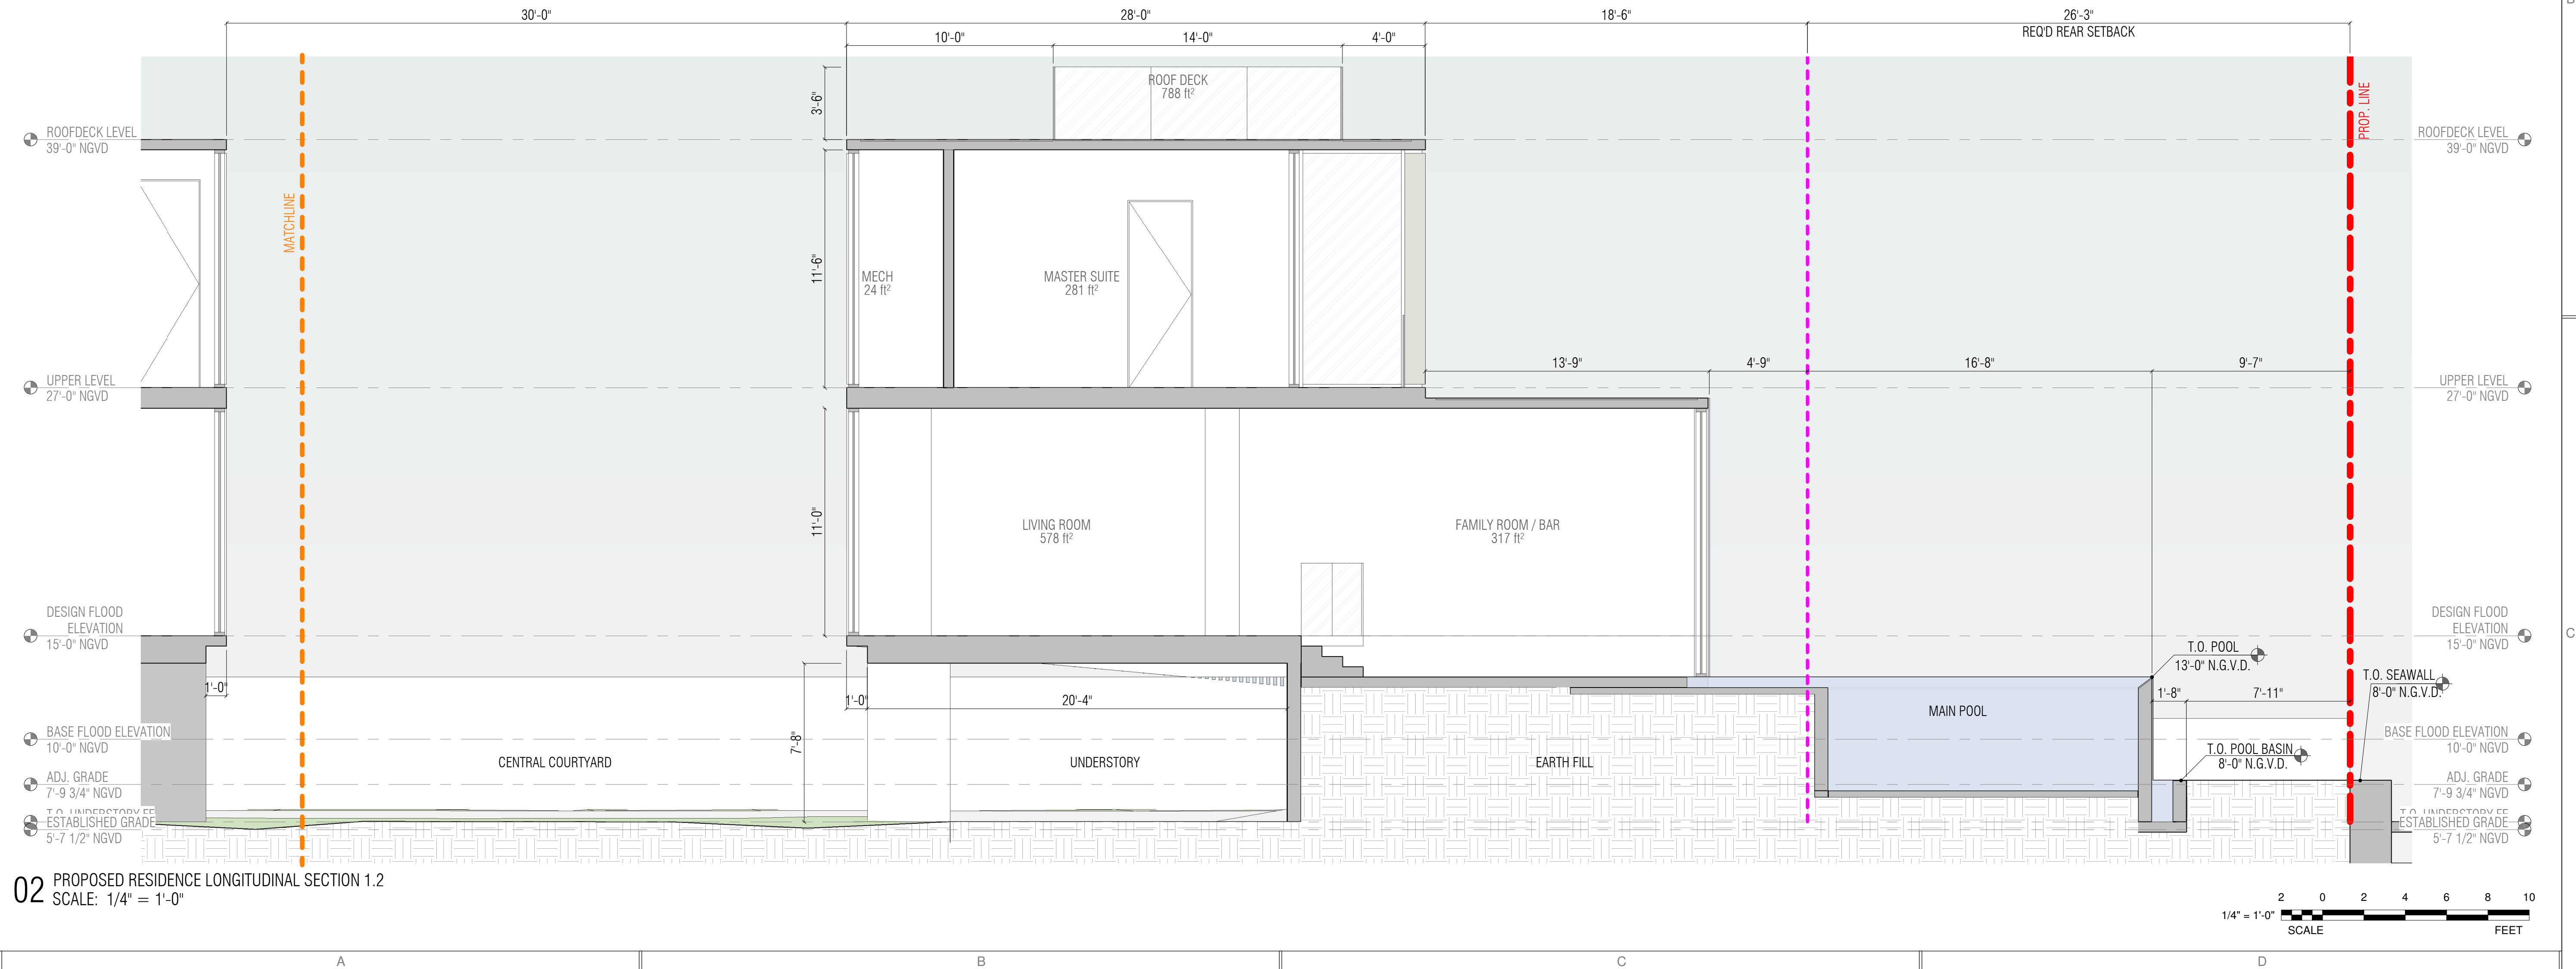

02 PROPOSED RESIDENCE LONGITUDINAL SECTION 1.2
SCALE: 1/4" = 1'-0"

1828 BAY ROAD #301
MIAMI BEACH, FL
33139 USA

PHONE 305|763-8376
FAX 866|211-9510
info@thirlwalldesign.com

THIRLWALL
BUILDING DESIGN

394 SOUTH HIBISCUS DRIVE
MIAMI BEACH - FLORIDA, 33139-5134

STATE OF FLORIDA
JAMES W KOBERLING
REGISTERED ARCHITECT
AR101332

JAMES W KOBERLING
REGISTERED ARCHITECT
AR101332


REVISIONS	BY	DATE
FINAL SUBMITTAL		12.06.21

NOTES :


SHEET TITLE
BUILDING SECTIONS

SCALE
1/4" = 1'-0"


SHEET
DRB-402

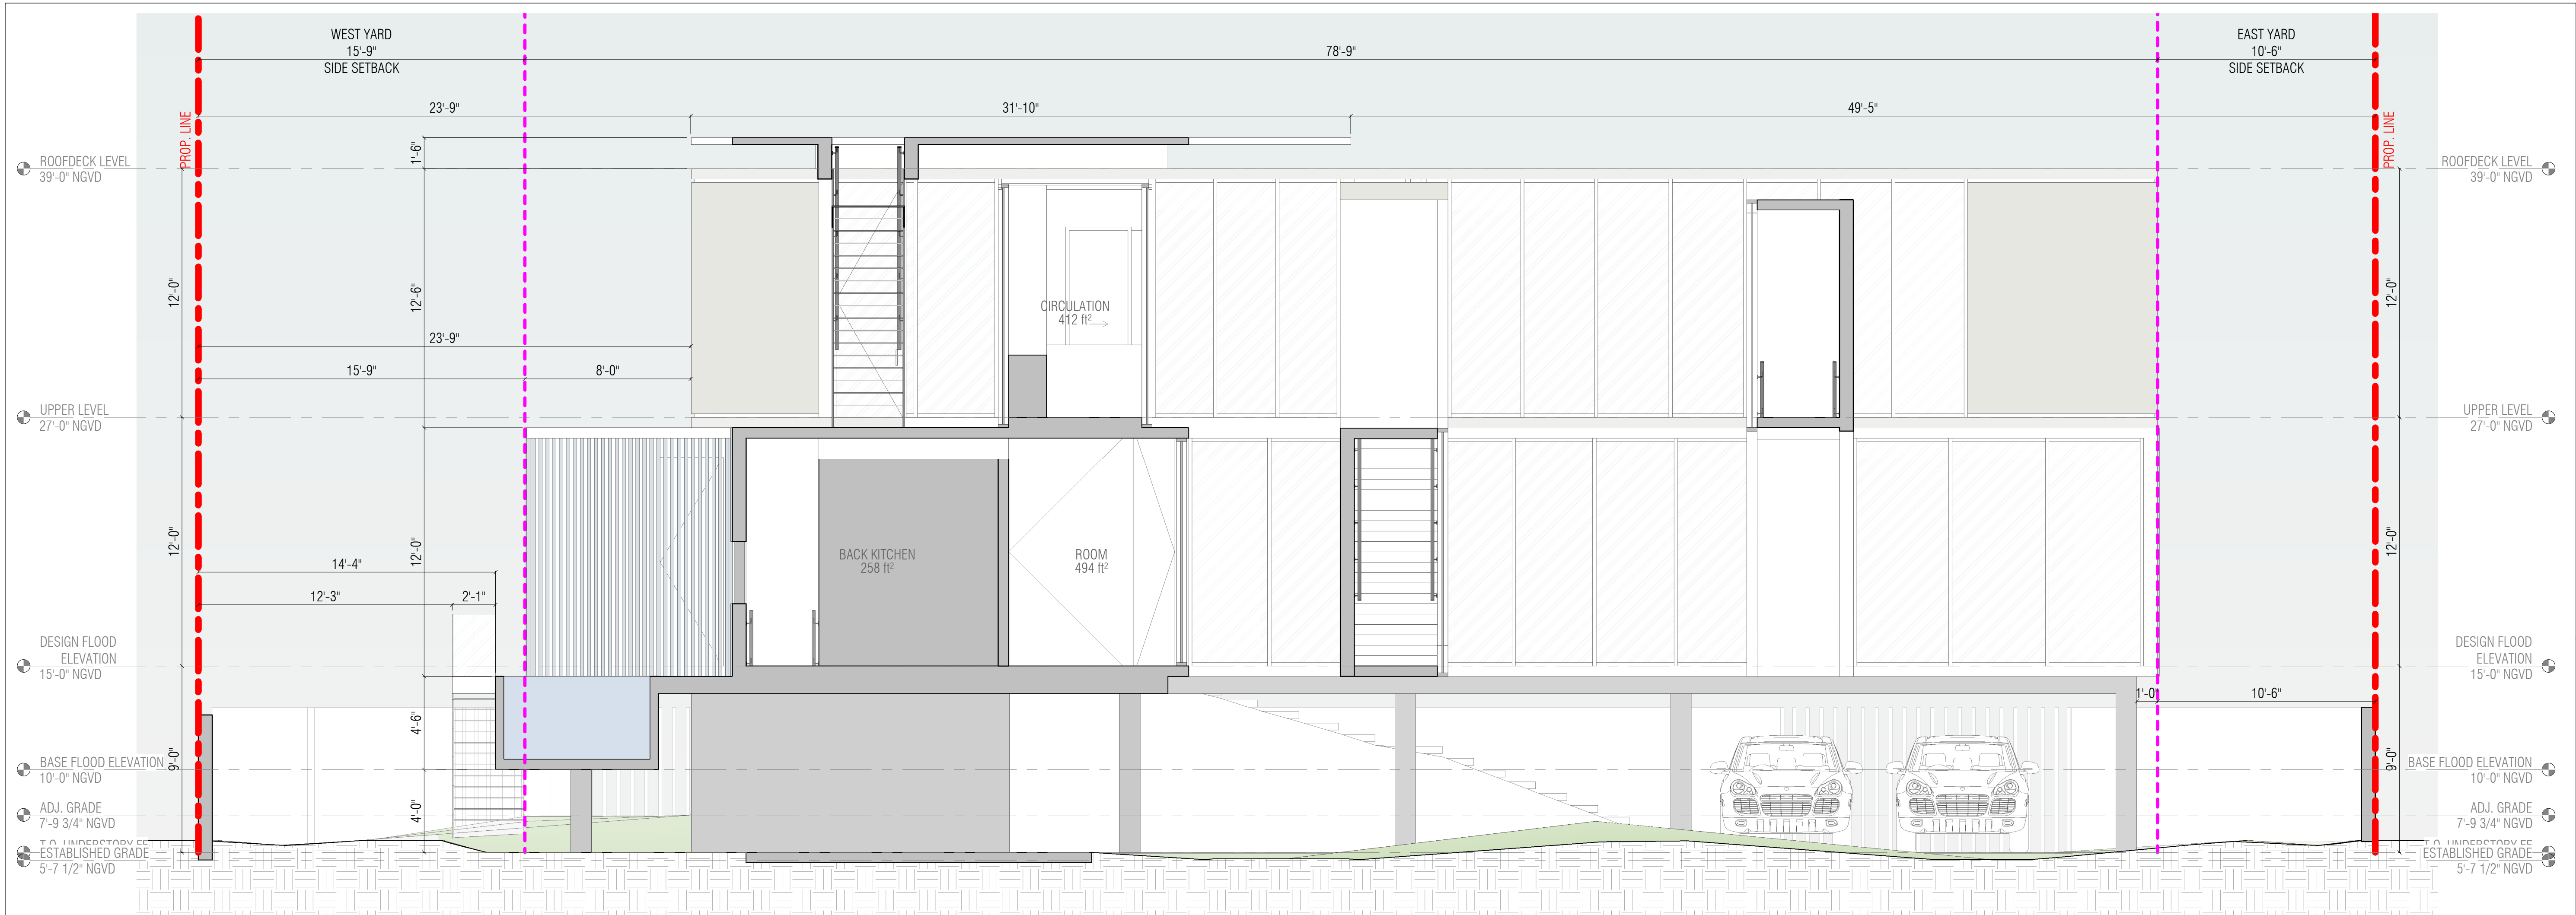

01 PROPOSED RESIDENCE CROSS SECTION 1.1
SCALE: 1/4" = 1'-0"

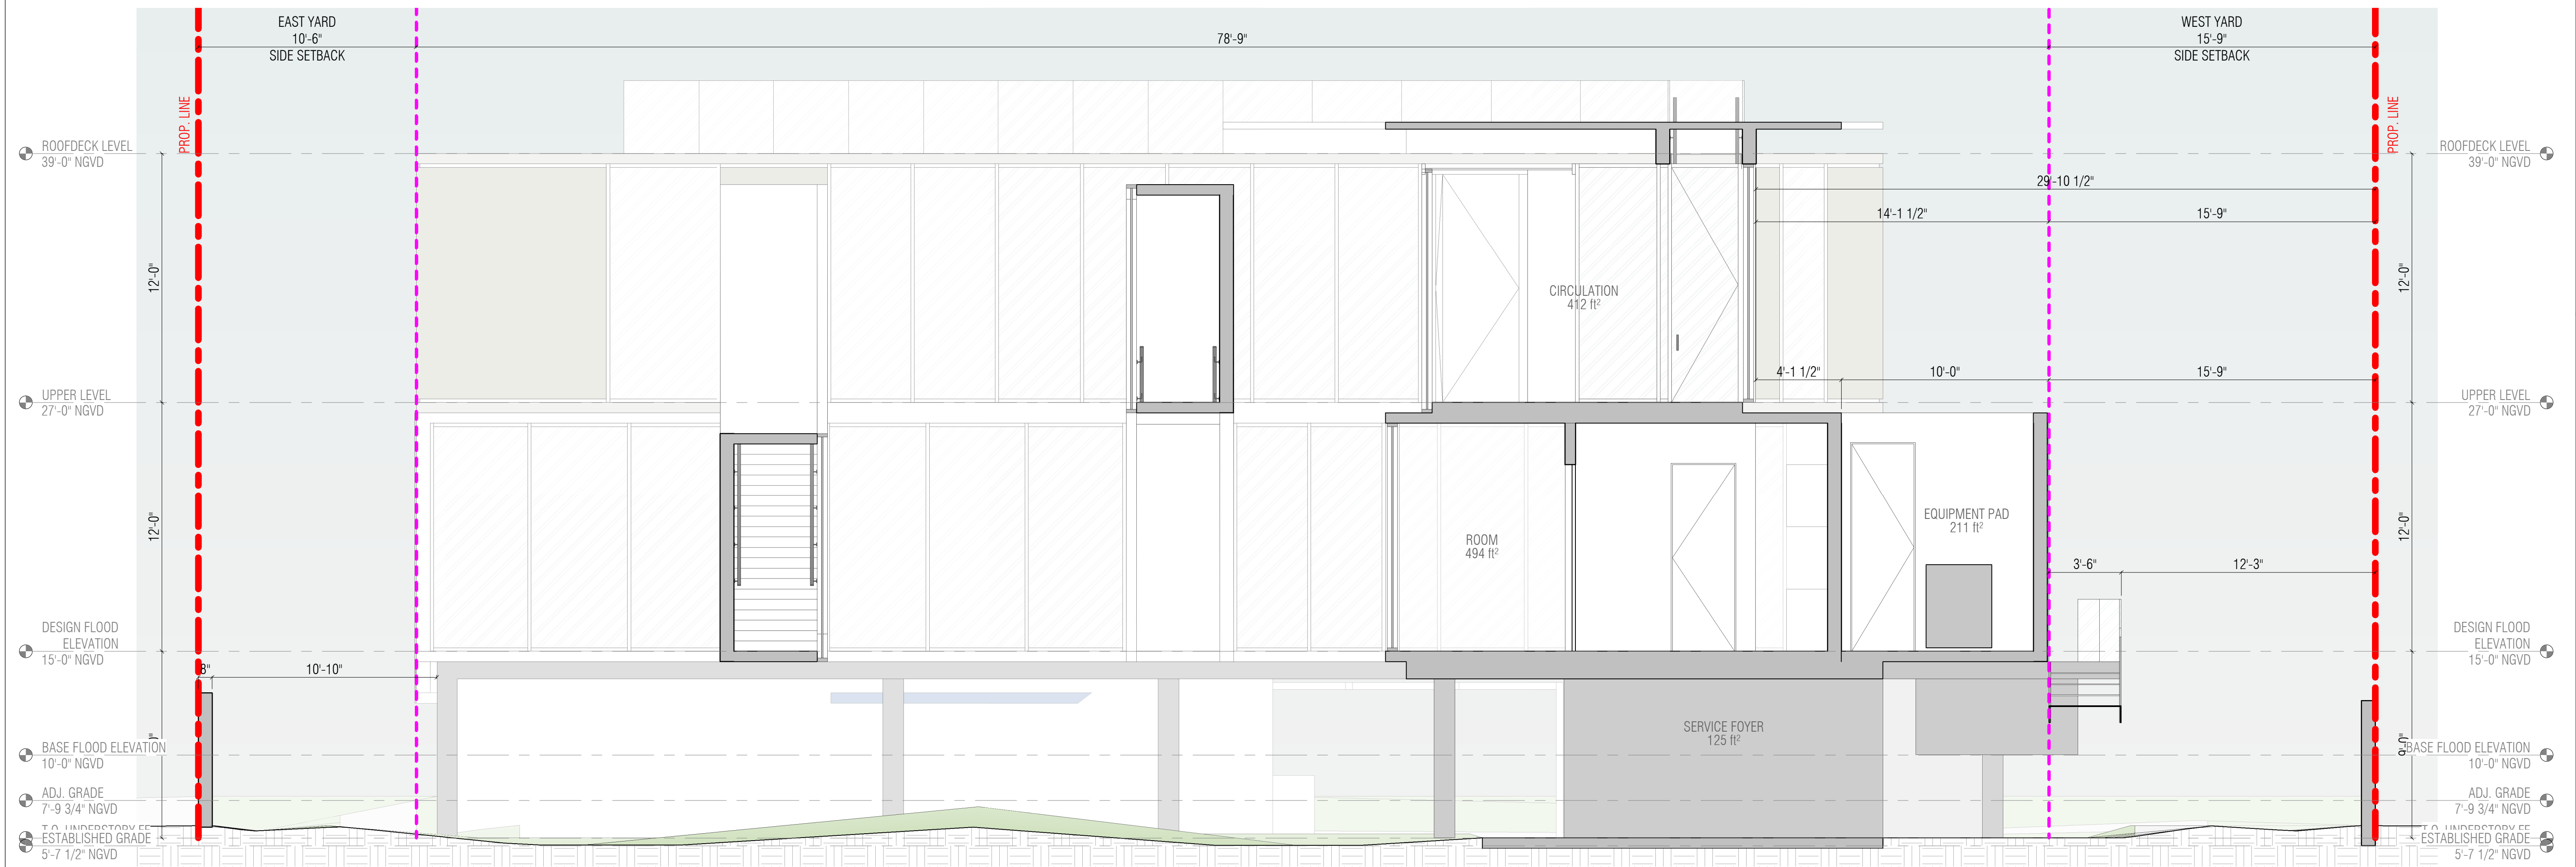

02 PROPOSED RESIDENCE CROSS SECTION 2.1
SCALE: 1/4" = 1'-0"

 


THIRLWALL
BUILDING DESIGN

1828 BAY ROAD #301
MIAMI BEACH, FL
33139 USA

PHONE 305/763-8376
FAX 866/211-9510

info@thirlwalldesign.com

394 SOUTH HIBISCUS DRIVE
MIAMI BEACH - FLORIDA, 33139-5134

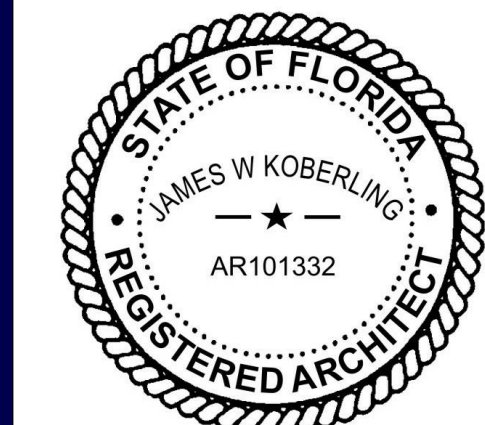

JAMES W KOBERLING
REGISTERED ARCHITECT
AR101332

REVISIONS	BY	DATE
FINAL SUBMITTAL		12.06.21

NOTES :

SHEET TITLE
BUILDING SECTIONS
SCALE
1/4" = 1'-0"
SHEET
DRB-403

ALL IDEAS, DESIGNS, ARRANGEMENTS, & PLANS INDICATED OR REPRESENTED BY THIS DRAWING ARE OWNED BY, & THE PROPERTY OF THE DESIGNER & WERE CREATED, EVOLVED, & DEVELOPED FOR USE ONLY IN CONNECTION WITH THE SPECIFIED PROJECT. NONE OF SUCH IDEAS, DESIGNS, ARRANGEMENTS, OR PLANS SHALL BE USED BY, OR DISCLOSED TO ANY PERSON, FIRM, OR CORPORATION FOR ANY PURPOSE WHATSOEVER WITHOUT THE WRITTEN PERMISSION OF JAMES J. WALL DESIGNER. WRITTEN PERMISSION OF THESE DRAWINGS SHALL HAVE PRECEDENCE OVER SCALE DIMENSIONS. CONTRACTORS SHALL VERIFY & BE RESPONSIBLE FOR ALL DIMENSIONS & CONDITIONS ON THE JOB. THE DESIGNER MUST BE NOTIFIED OF ANY VARIATIONS FROM THE DESIGNS AND CONDITIONS SHOWN BY THESE DRAWINGS AND PROCEEDINGS WITH FABRICATION ITEMS SO NOTED.



EXTERIOR NORTH FRONT RENDER

ALL IDEAS, DESIGNS, ARRANGEMENTS, & PLANS INDICATED OR REPRESENTED BY THIS DRAWING ARE OWNED BY, & THE PROPERTY OF THE DESIGNER & WERE CREATED, EVOLVED, & DEVELOPED FOR USE ONLY IN CONNECTION WITH THE SPECIFIED PROJECT. NONE OF SUCH IDEAS, DESIGNS, ARRANGEMENTS, OR PLANS SHALL BE USED BY, OR DISCLOSED TO ANY PERSON, FIRM, OR CORPORATION FOR ANY PURPOSE WHATSOEVER WITHOUT THE WRITTEN PERMISSION OF JAMES J. WALL DESIGNER. WRITTEN PERMISSION OR THESE DRAWINGS SHALL HAVE PRECEDENCE. OVER SCALE DIMENSIONS SHALL PREVAIL. DIMENSIONS & CONDITIONS ON THE JOB. THE DESIGNER MUST BE INFORMED OF ANY VARIATIONS FROM THE DIMENSIONS AND CONDITIONS SHOWN BY THESE DRAWINGS AND PROCEEDINGS WITHIN 14 DAYS OF NOTIFICATION. DIMENSIONS & CONDITIONS ON THE JOB. THE DESIGNER MUST BE INFORMED OF ANY VARIATIONS FROM THE DIMENSIONS AND CONDITIONS SHOWN BY THESE DRAWINGS AND PROCEEDINGS WITHIN 14 DAYS OF NOTIFICATION.




1828 BAY ROAD #301
MIAMI BEACH, FL
33139 USA

PHONE 305|763-8376
FAX 866|211-9510

info@thirlwalldesign.com

394 SOUTH HIBISCUS DRIVE
MIAMI BEACH - FLORIDA, 33139-5134

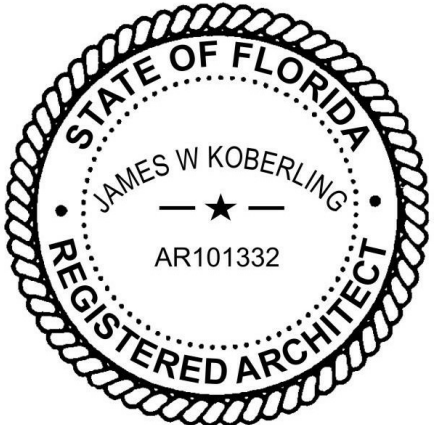

JAMES W KOBERLING
REGISTERED ARCHITECT
AR101332

REVISIONS	BY	DATE
FINAL SUBMITTAL		12.06.21

NOTES :

SHEET TITLE
EXT. BUILDING RENDER
SCALE
N.T.S.
SHEET
DRB-500



EXTERIOR SOUTH REAR RENDER

ALL IDEAS, DESIGNS, ARRANGEMENTS, & PLANS INDICATED OR REPRESENTED BY THIS DRAWING ARE OWNED BY, & THE PROPERTY OF THE DESIGNER & WERE CREATED, EVOLVED, & DEVELOPED FOR USE ON, & IN CONNECTION WITH THE SPECIFIED PROJECT. NONE OF SUCH IDEAS, DESIGNS, ARRANGEMENTS, OR PLANS SHALL BE USED BY, OR DISCLOSED TO ANY PERSON, FIRM, OR CORPORATION FOR ANY PURPOSE WHATSOEVER WITHOUT THE WRITTEN PERMISSION OF JAMES J. WALL DESIGNER. WRITTEN DIMENSIONS OR NOTES SHALL TAKE PRECEDENCE OVER SCALE DIMENSIONS. CONTRACTORS SHALL VERIFY & BE RESPONSIBLE FOR ALL DIMENSIONS & CONDITIONS ON THE JOB. THE DESIGNER MUST BE NOTIFIED OF ANY VARIATIONS FROM THE DIMENSIONS AND CONDITIONS SHOWN BY THESE DRAWINGS AND PROCEEDINGS WITHIN 14 DAYS OF NOTIFICATION. THIS DRAWING IS NOT TO BE USED FOR ANY OTHER PROJECT WITHOUT THE WRITTEN PERMISSION OF JAMES J. WALL DESIGNER.




1828 BAY ROAD #301
MIAMI BEACH, FL
33139 USA

PHONE 305|763-8376
FAX 866|211-9510

info@thirlwalldesign.com

394 SOUTH HIBISCUS DRIVE
MIAMI BEACH - FLORIDA, 33139-5134

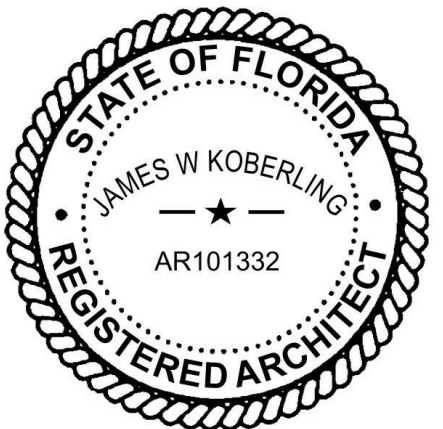

JAMES W KOBERLING
REGISTERED ARCHITECT
AR101332


REVISIONS	BY	DATE
FINAL SUBMITTAL		12.06.21

NOTES :

SHEET TITLE
EXT. BUILDING RENDER
SCALE
N.T.S.
SHEET
DRB-501



THE WRITTEN PERMISSION OF JAMES J. WILSON IS REQUIRED FOR ANY REPRODUCTION OR TRANSMISSION IN ANY FORM OR BY ANY MEANS, ELECTRONIC OR MECHANICAL, INCLUDING PHOTOCOPYING, RECORDING, OR BY ANY INFORMATION STORAGE AND RETRIEVAL SYSTEM. NO PART OF THIS PUBLICATION MAY BE REPRODUCED OR TRANSMITTED IN ANY FORM OR BY ANY MEANS WITHOUT THE WRITTEN PERMISSION OF JAMES J. WILSON.

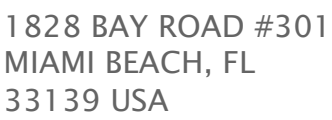


PHONE 305|763-8376
FAX 866|211-9510

info@thirlwalldesign.com

394 SOUTH HIBISCUS DRIVE
MIAMI BEACH - FLORIDA, 33139-5134


MIAMI BEACH - FLORIDA, 33139-5134

 


REVISIONS	BY	DATE
FINAL SUBMITTAL		12.06.21

NOTES :


SHEET TITLE
EXT. BUILDING RENDER
SCALE
N.T.S.
SHEET
DRB-502

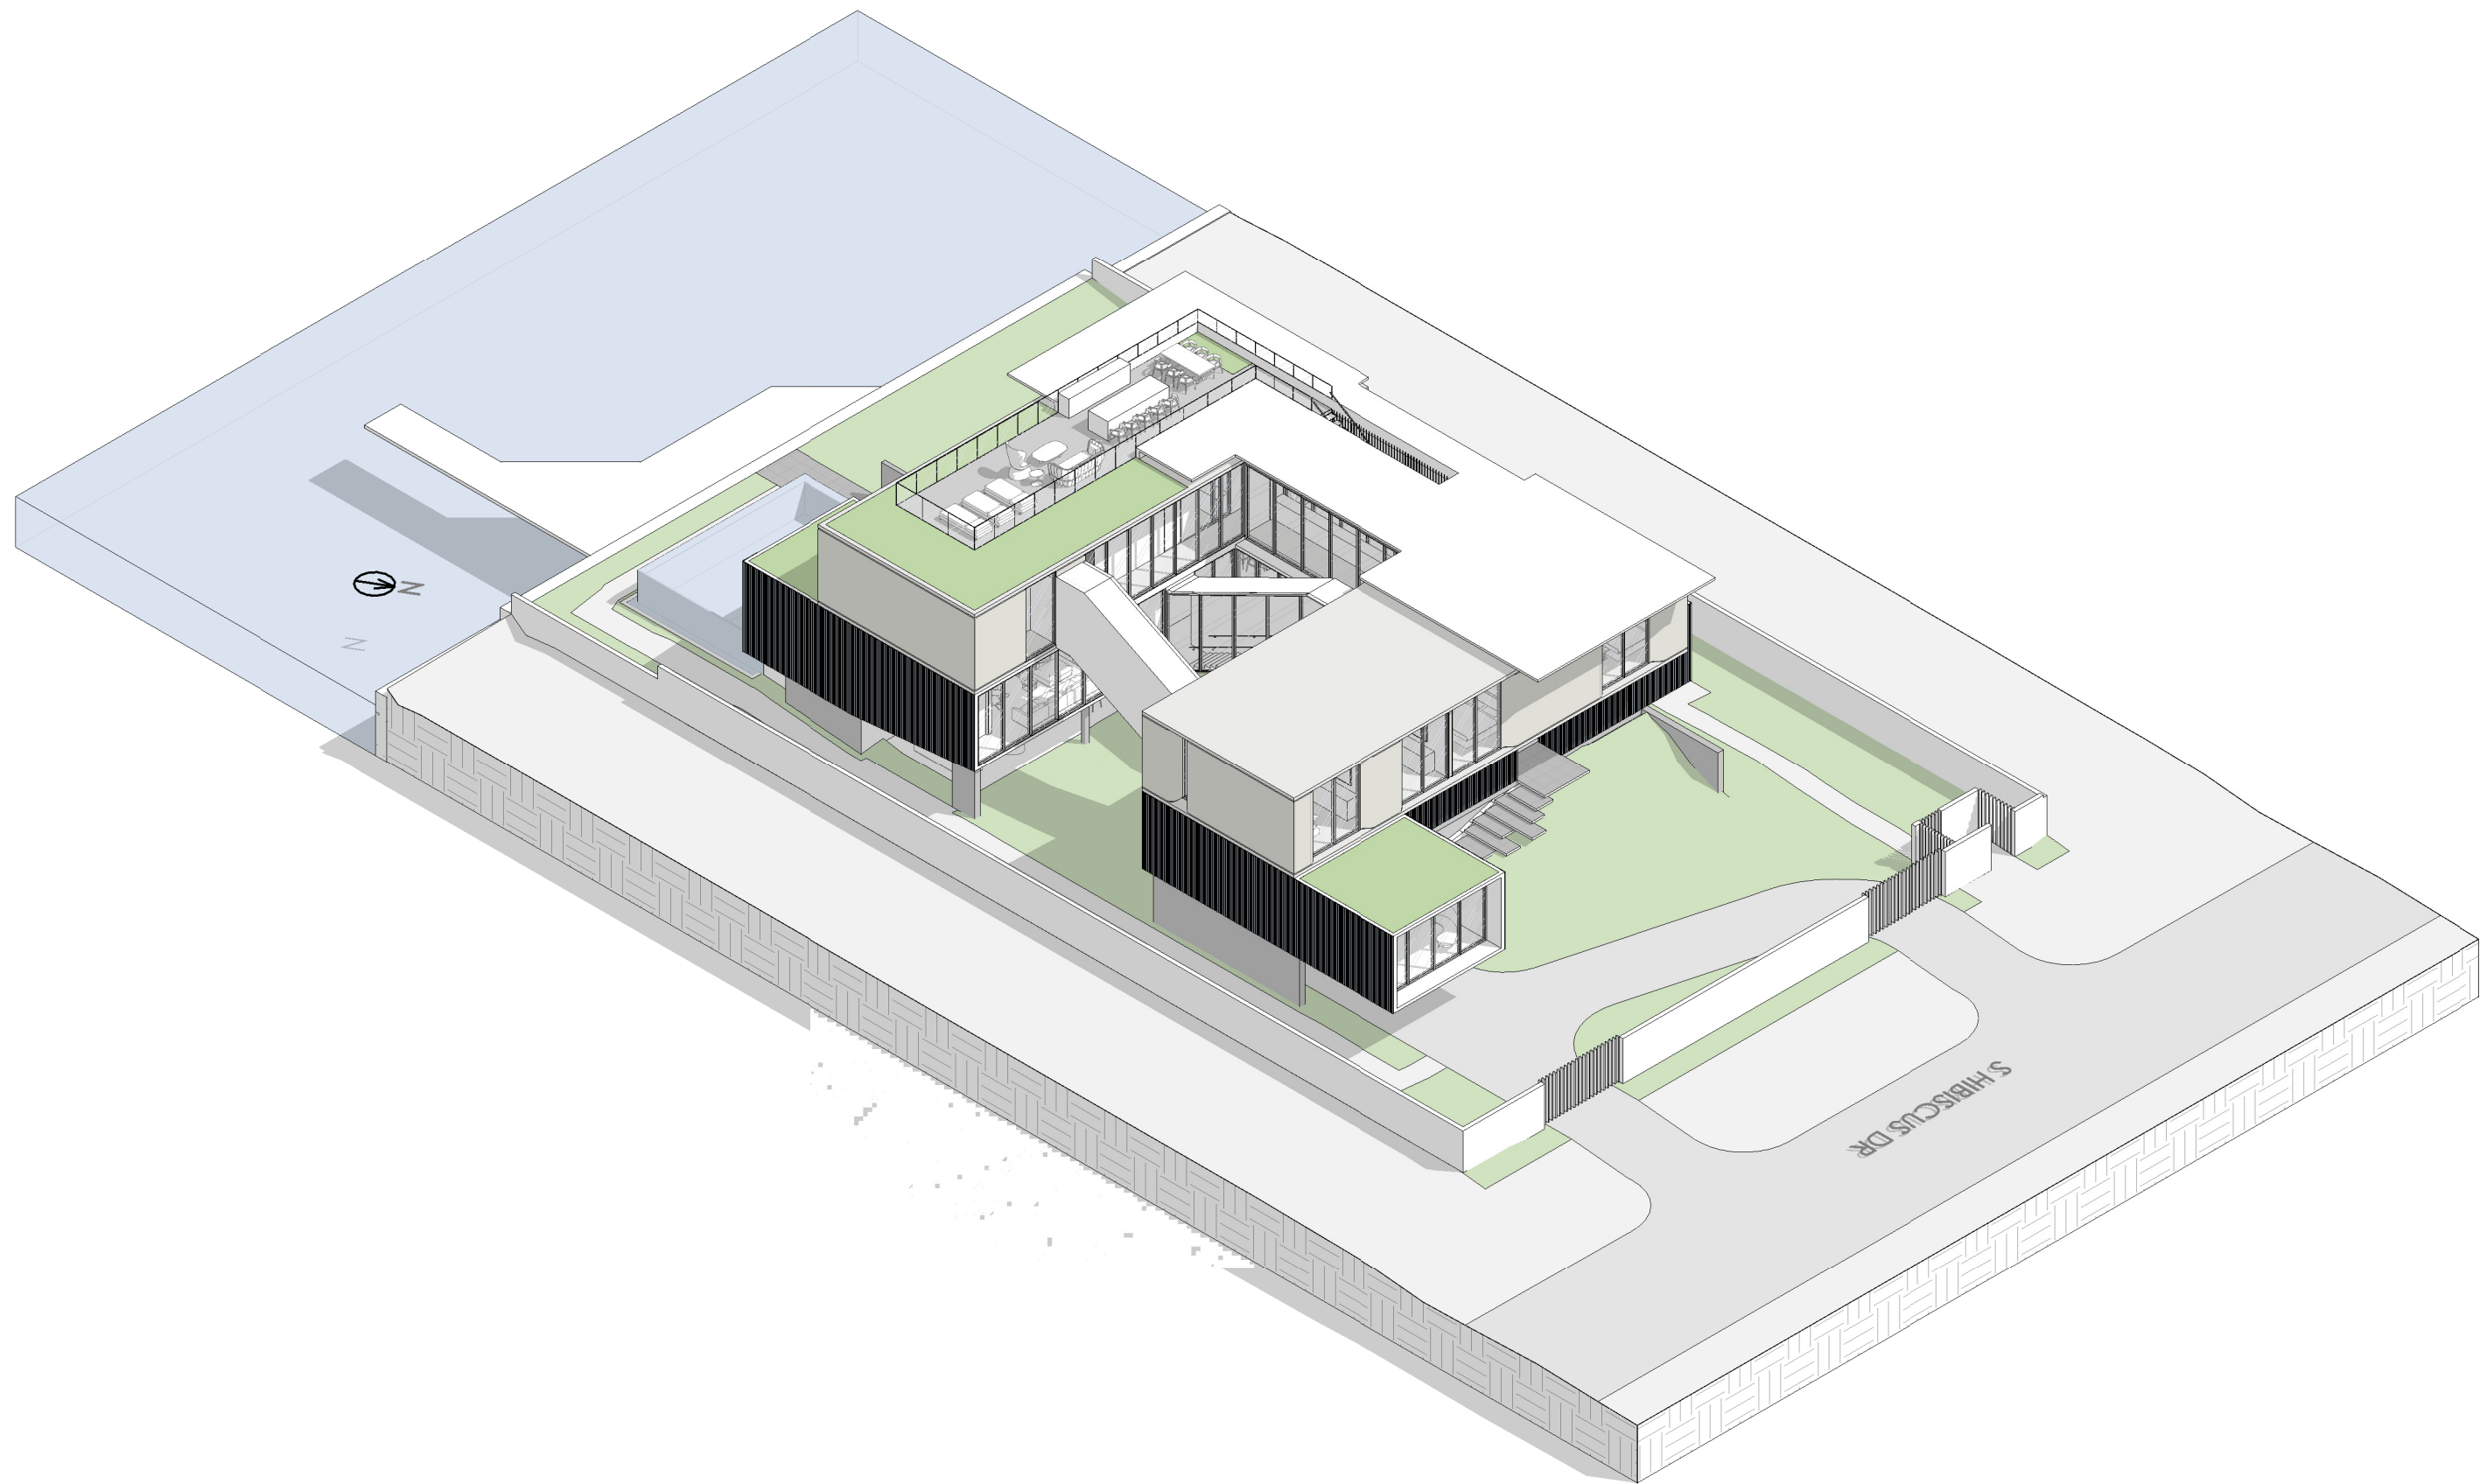


01 NE AXONOMETRIC

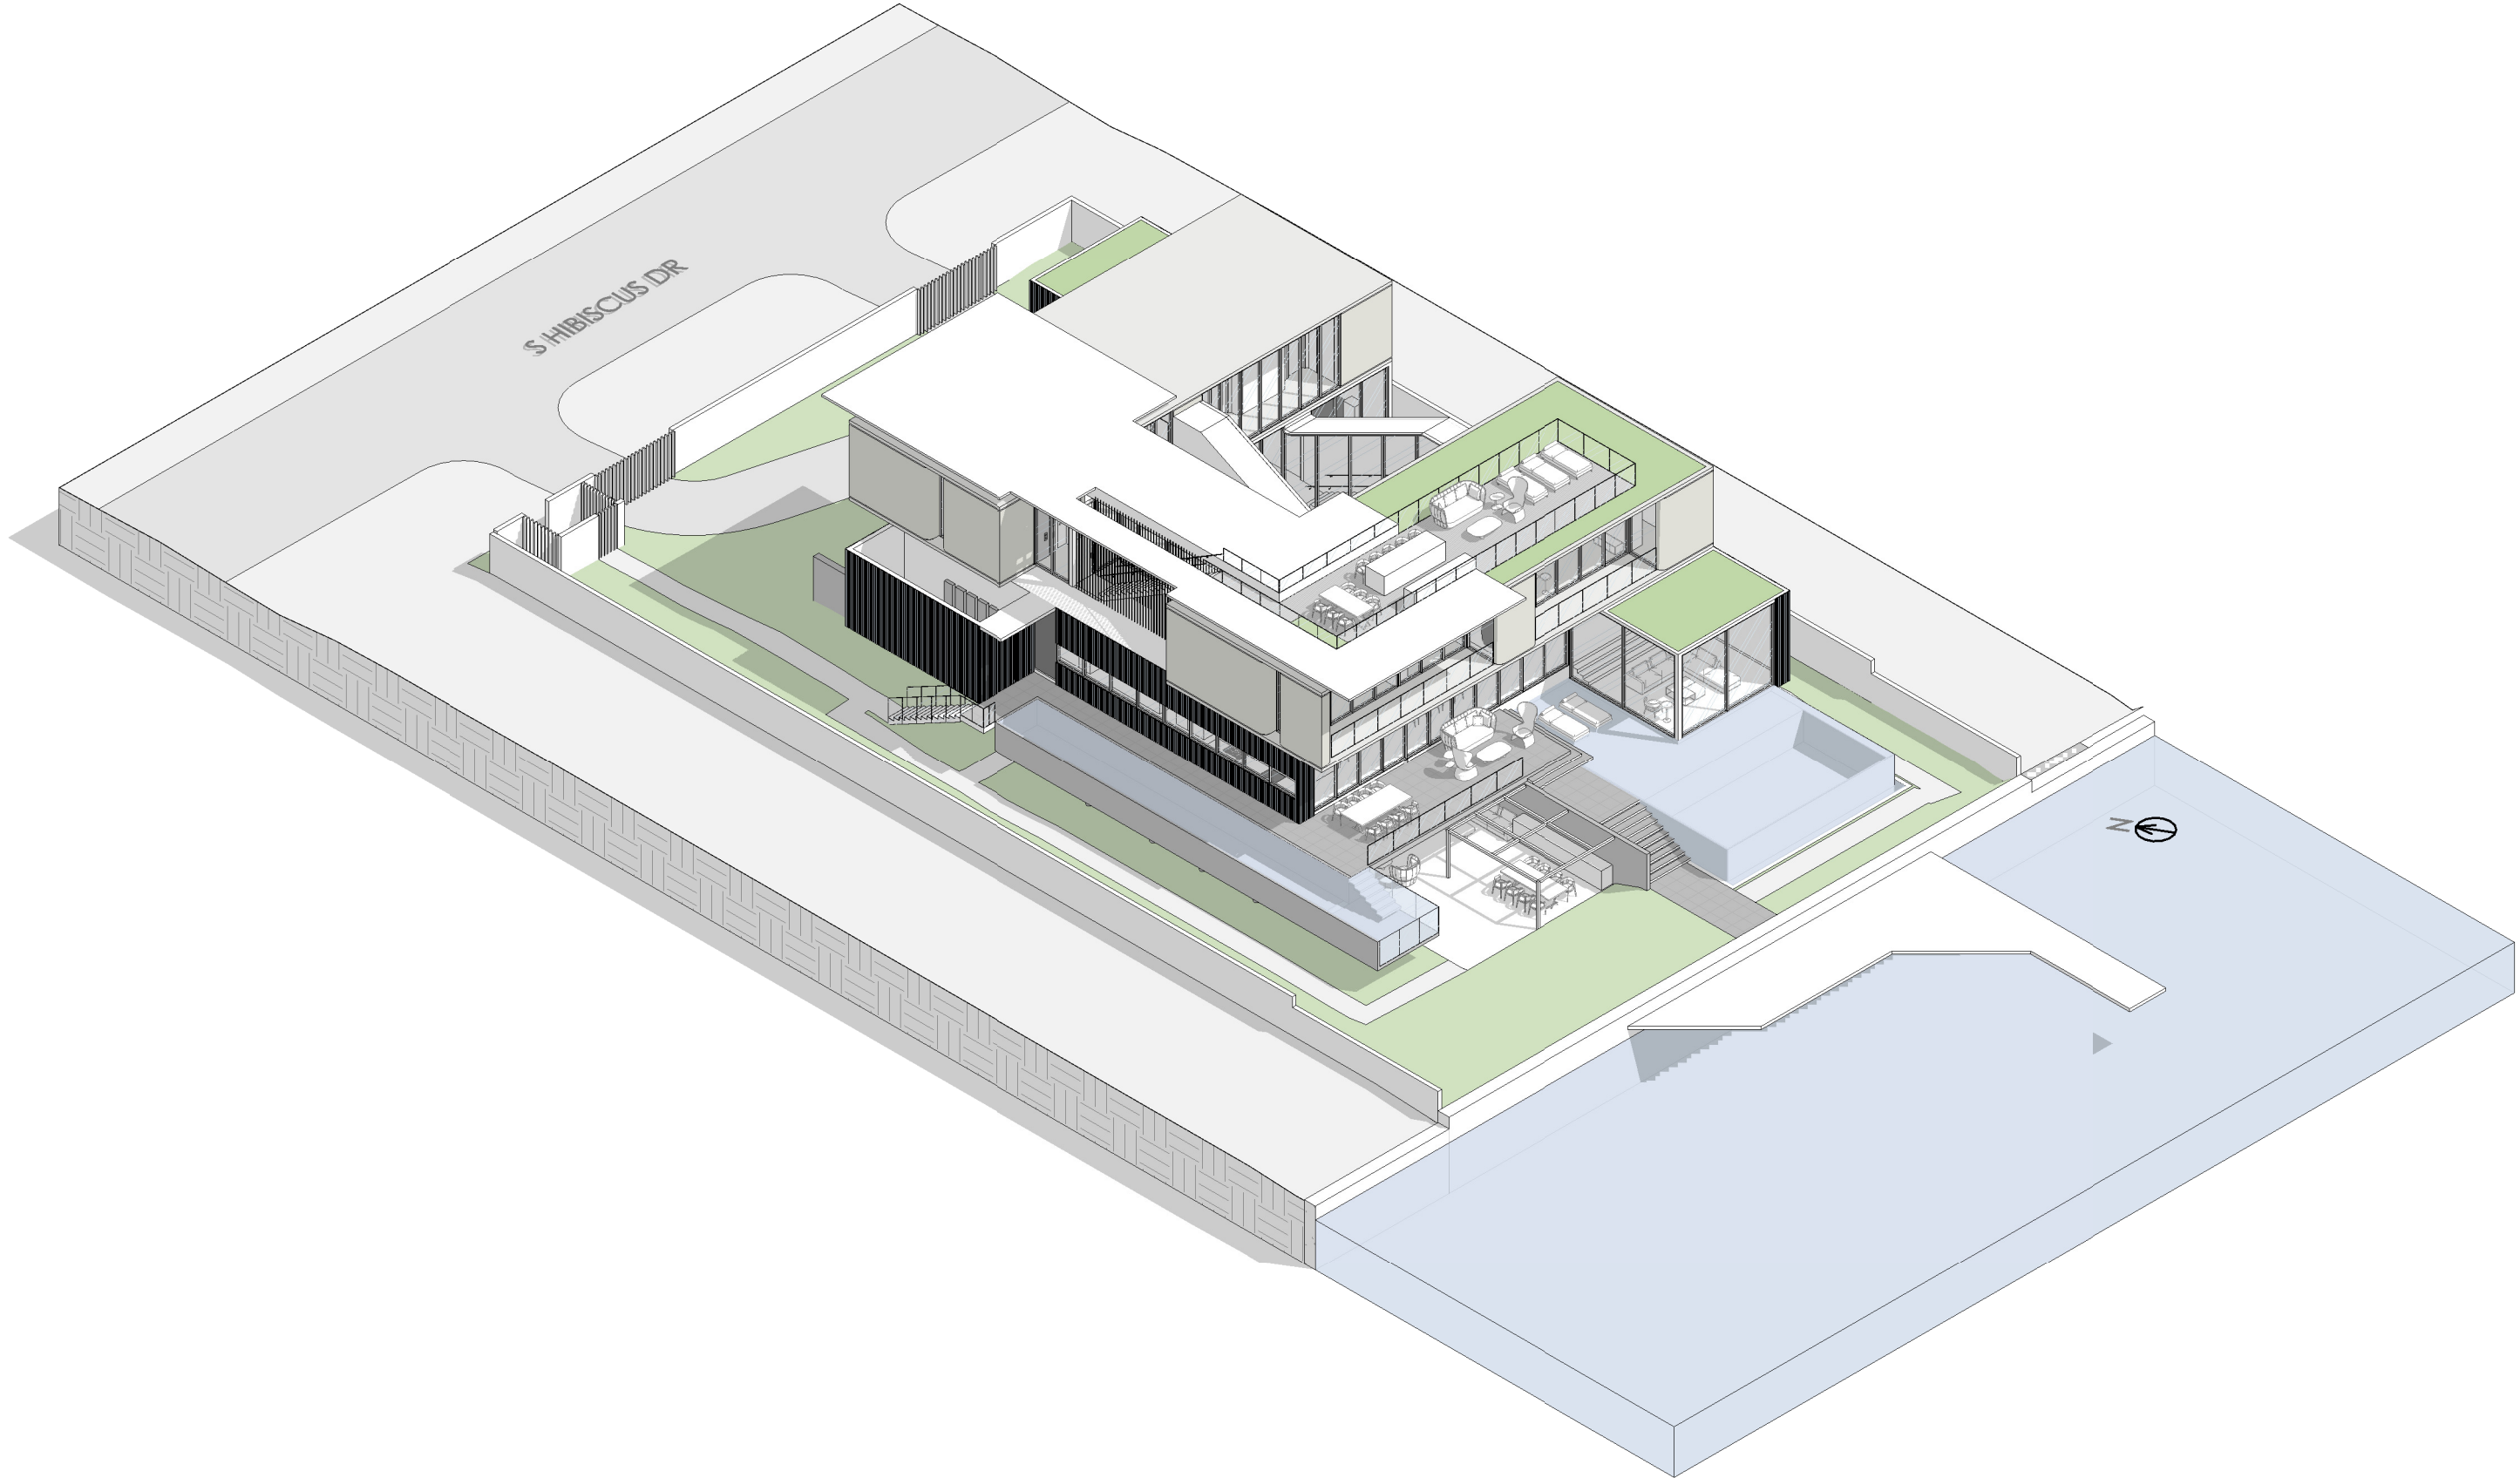

02 SW AXONOMETRIC

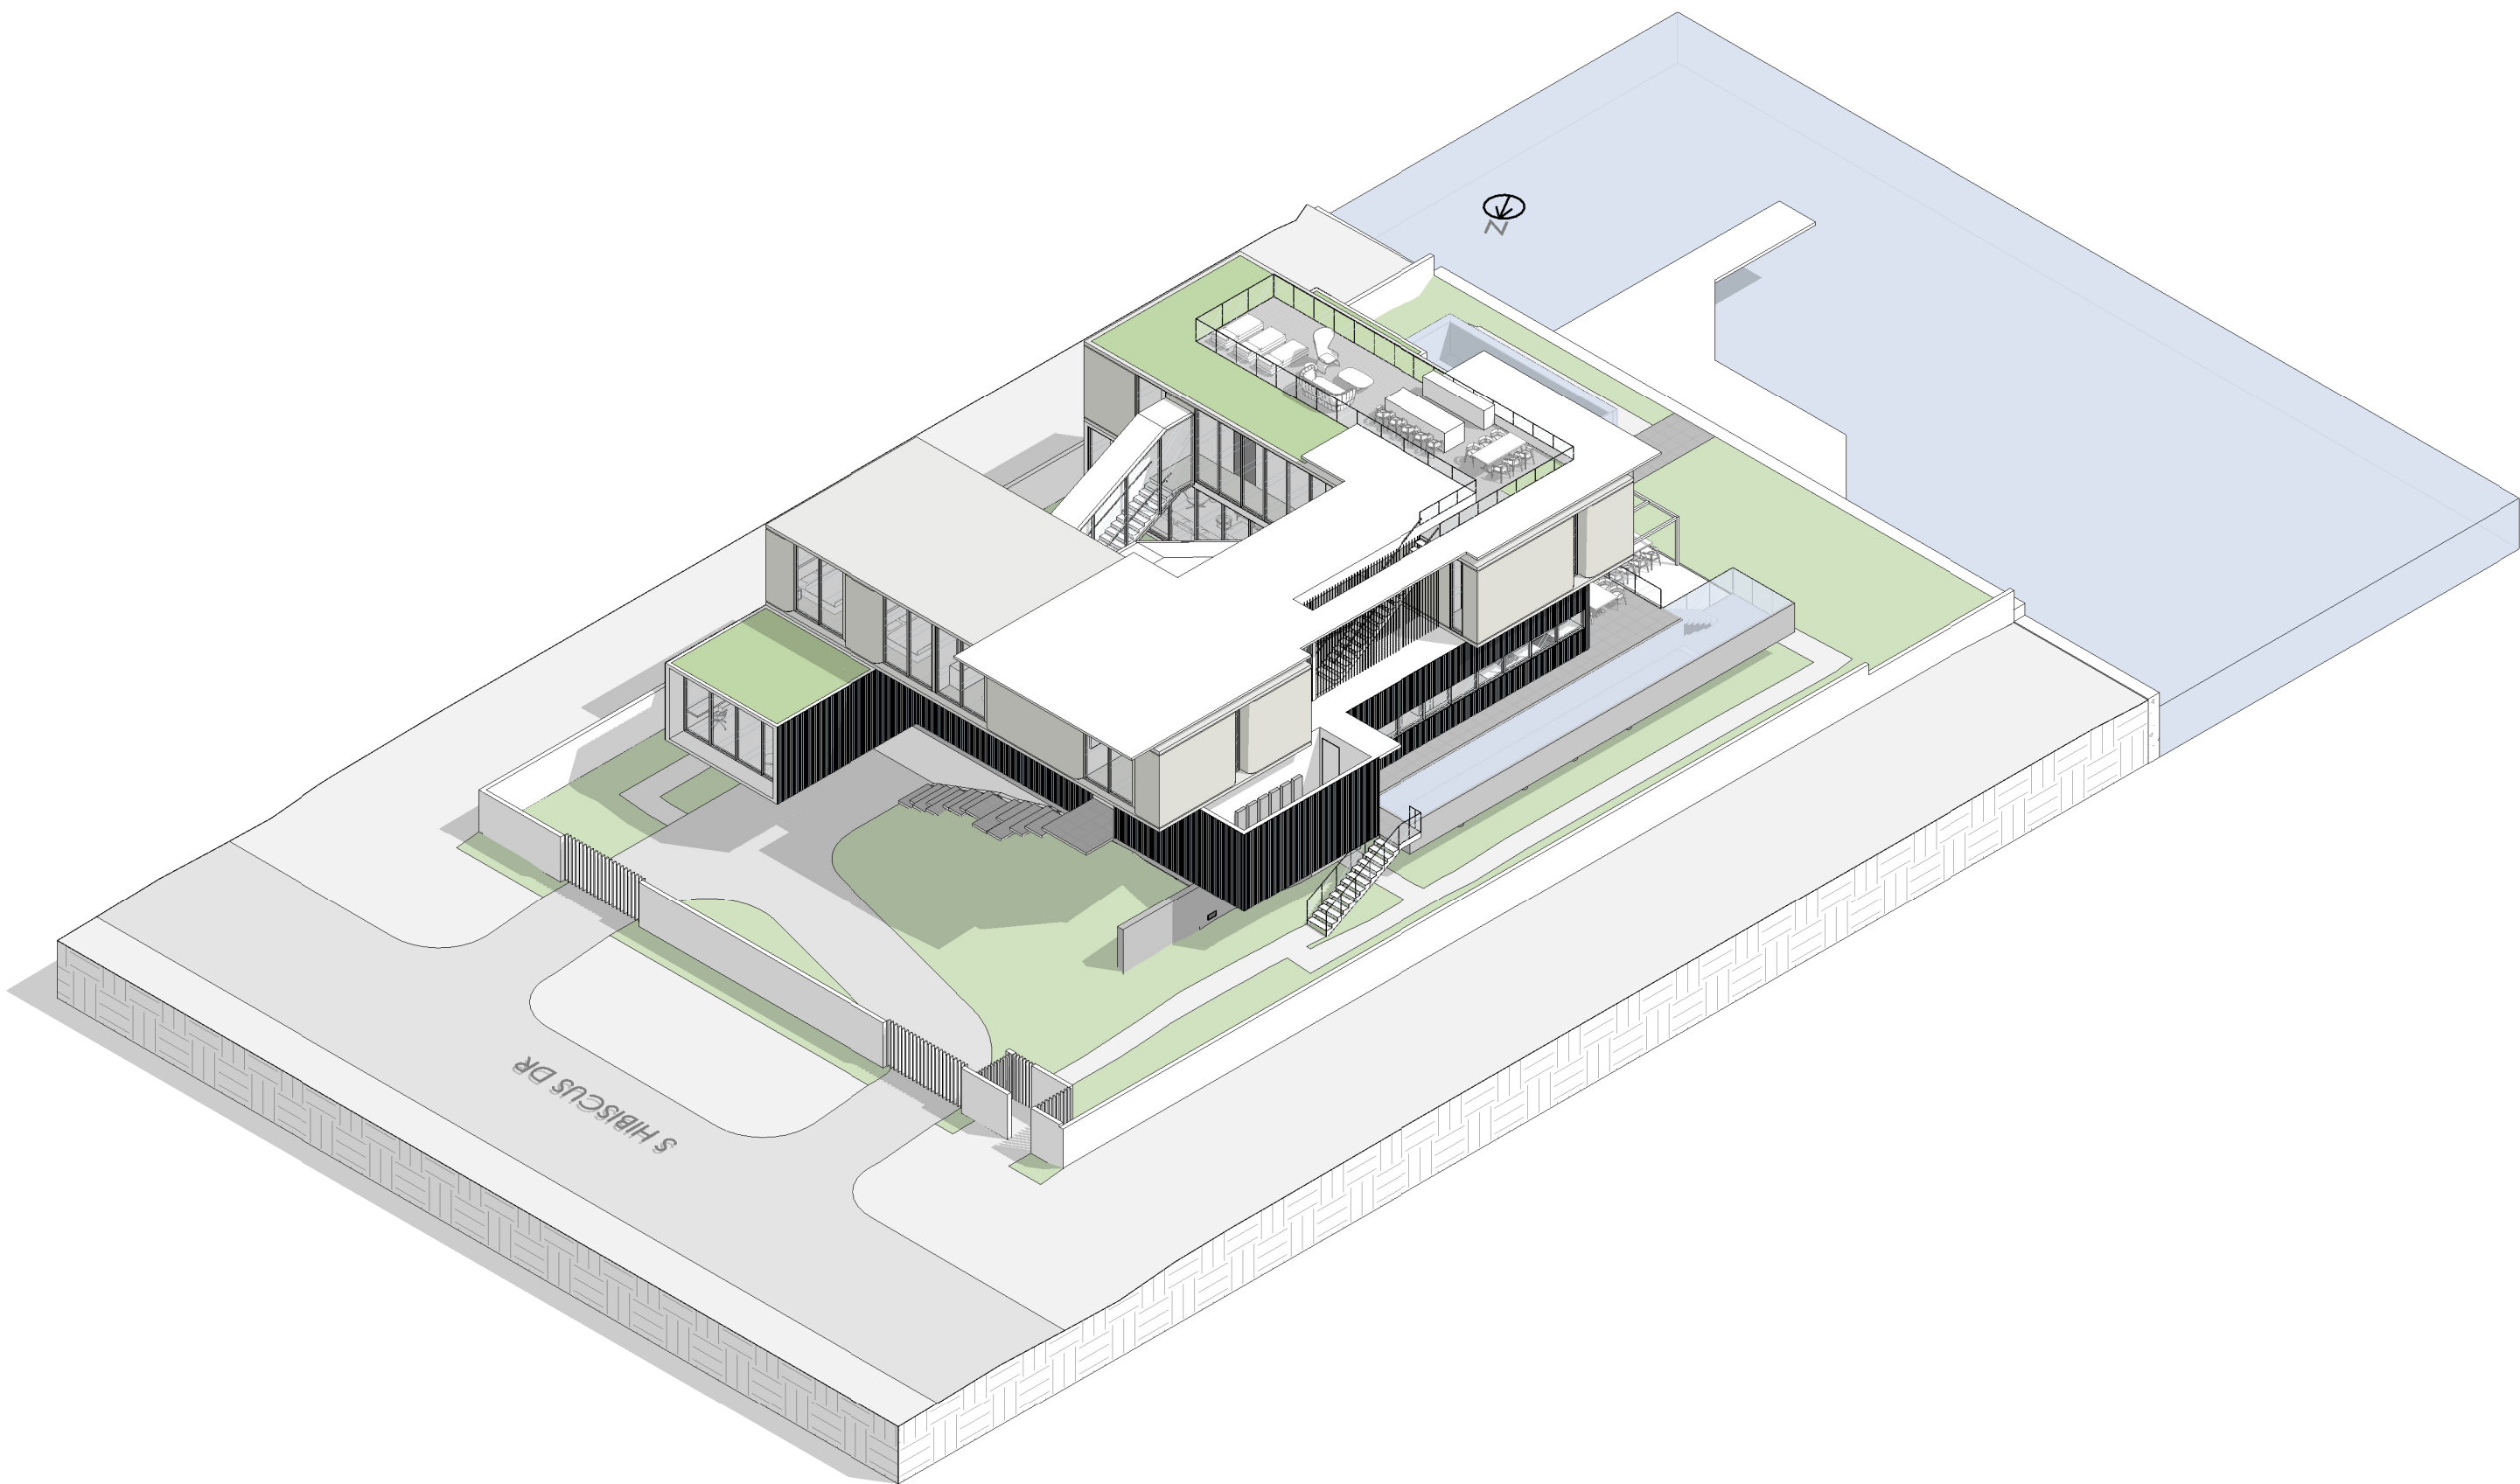

03 NW AXONOMETRIC

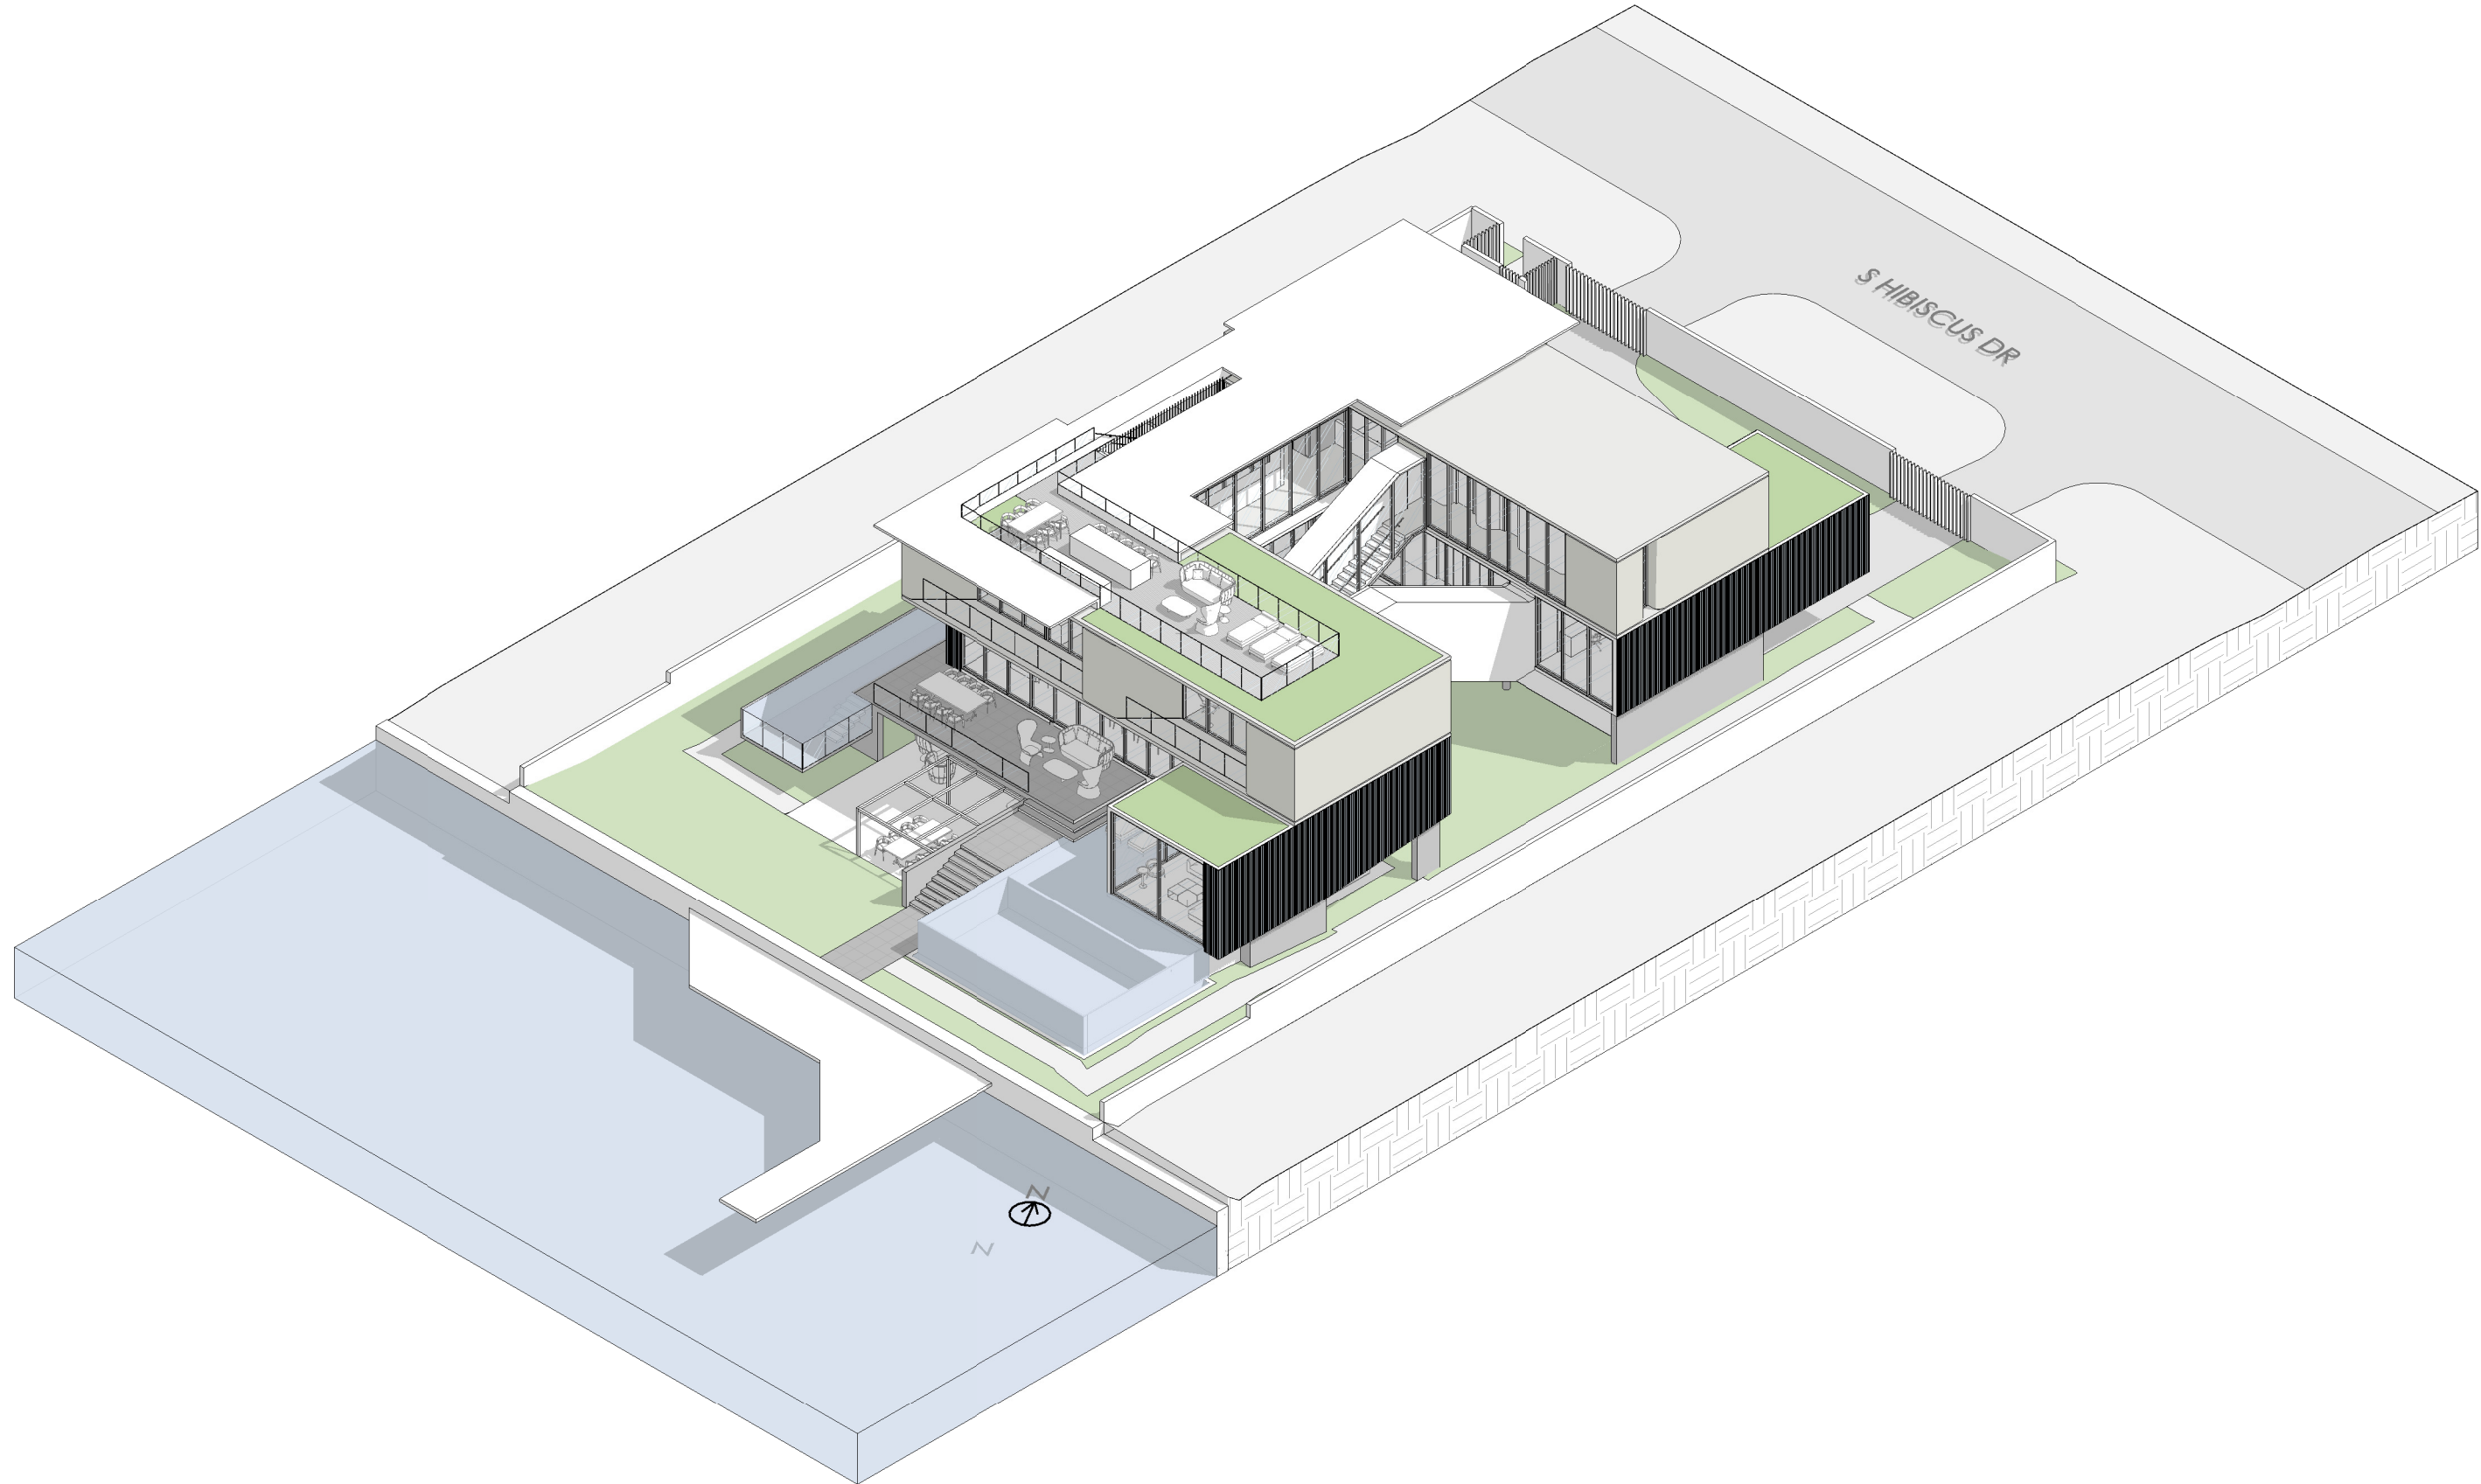

04 SE AXONOMETRIC




1828 BAY ROAD #301
MIAMI BEACH, FL
33139 USA

PHONE 305/763-8376
FAX 866/211-9510

info@thirlwalldesign.com

394 SOUTH HIBISCUS DRIVE
MIAMI BEACH - FLORIDA, 33139-5134

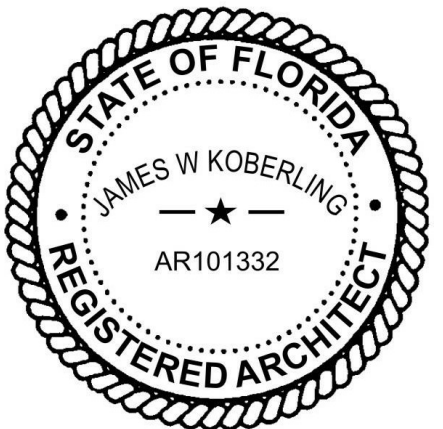

JAMES W KOBERLING
REGISTERED ARCHITECT
AR101332

REVISIONS	BY	DATE
FINAL SUBMITTAL		12.06.21

NOTES :

SHEET TITLE
3D AXONOMETRICS
SCALE
3/64" = 1'-0"
SHEET
DRB-503