



5661 PINE TREE DR RESIDENCE

5661 PINE TREE DR MIAMI BEACH, FL 33140

FOLIO # 02-3214-003-0340

DRB FINAL SUBMITTAL SET - DRB21-0748 - 01/04/2022

SCOPE OF WORK

- NEW CONSTRUCTION OF A 2 STORY RESIDENTIAL BUILDING .

Rev.	Date	Rev.	Date

ALL DRAWINGS AND WRITTEN MATERIAL APPEARING HEREIN CONSTITUTE THE ORIGINAL AND UNPUBLISHED WORK OF Kobi Karp AIA, AND MAY NOT BE DUPLICATED, USED, OR DISCLOSED WITHOUT THE EXPRESS WRITTEN CONSENT OF Kobi Karp Architecture & Interior Design, Inc. AIA. (c) 2020

PRIVATE RESIDENCE

5661 PINE TREE DRIVE
MIAMI BEACH, FL 33140

Owner:
Name OWNER
Address OWNER_ADDRESS1
Tel: OWNER_PHONE
Email OWNER_EMAIL

Consultant:
Name
Address
Tel:
Email

Consultant:
Name
Address
Tel:
Email

Consultant:
Name
Address
Tel:
Email


Architect:
Kobi Karp Architecture and Interior Design, Inc.
571 NW 28th Street,
Miami, Florida 33127 USA
Tel: +1(305) 573 1818
Fax: +1(305) 573 3766




COVER PAGE

Date	01-04-2022	Sheet No.
Scale	--	A0.00
Project	2187	

DRB FINAL PRESENTATION - 01/04/2022

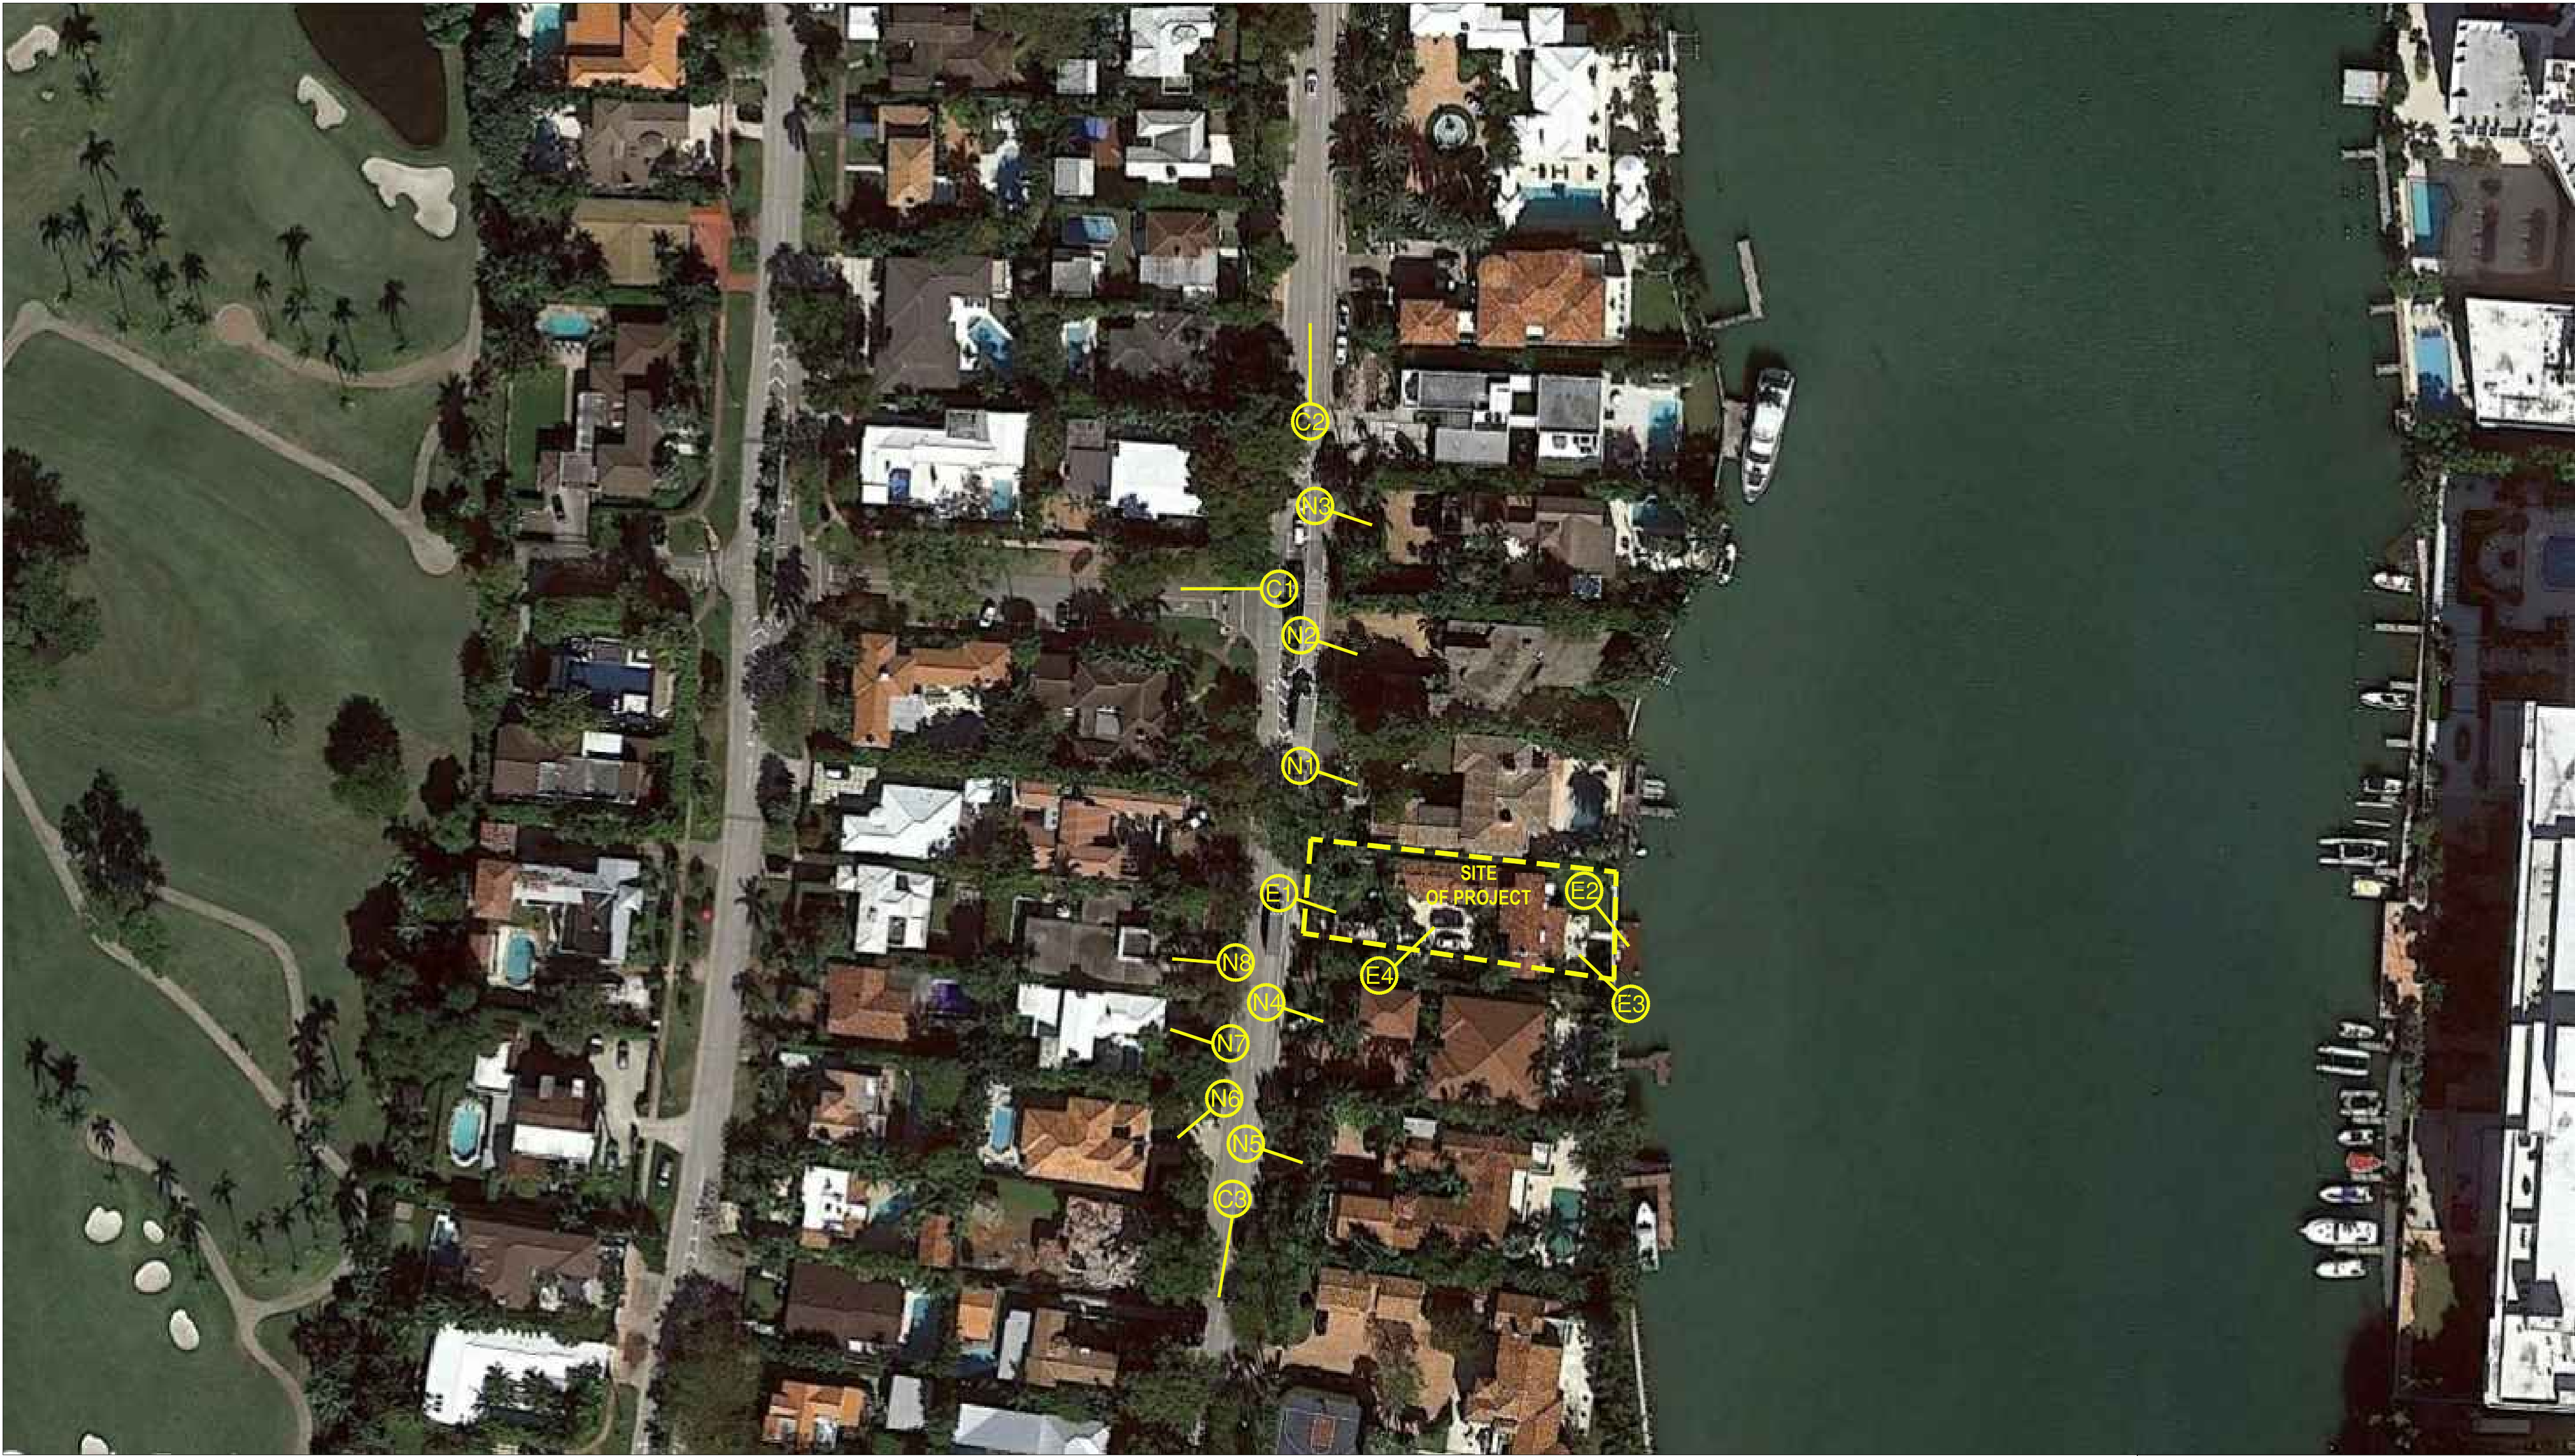

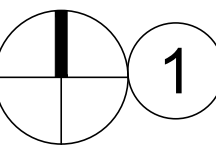 1
IMAGE KEY PLAN
Scale: N.T.S.

IMAGES ON SHEET A0.04-CONTEXT
C1 - W 57TH ST
C2 - PINE TREE DR - NORTH
C3 - PINE TREE DR - SOUTH

IMAGES ON SHEET A0.05-EXISTING PROPERTY
E1 - FRONT YARD
E2 - REAR YARD
E3 - REAR YARD
E4 - SIDE YARD

IMAGES ON SHEET A0.06-NEIGHBOR PROPERTY
N1 - 5681 PINE TREE DR
N2 - 5699 PINE TREE DR
N3 - 5701 PINE TREE DR
N4 - 5655 PINE TREE DR

IMAGES ON SHEET A0.07-NEARBY PROPERTY
N5 - 5641 PINE TREE DR
N6 - 5640 PINE TREE DR
N7 - 5650 PINE TREE DR
N8 - 5656 PINE TREE DR

DBR FINAL PRESENTATION - 01/04/2022

Rev.	Date	Rev.	Date

ALL DRAWINGS AND WRITTEN MATERIAL APPEARING HEREIN CONSTITUTE THE ORIGINAL AND UNPUBLISHED WORK OF KOBİ KARP AIA, AND MAY NOT BE DUPLICATED, USED, OR DISCLOSED WITHOUT THE EXPRESS WRITTEN CONSENT OF KOBİ KARP ARCHITECTURE & INTERIOR DESIGN, INC. AIA. (c) 2020

PRIVATE RESIDENCE
5661 PINE TREE DRIVE
MIAMI BEACH, FL 33140


Owner:
Name: OWNER
Address: OWNER_ADDRESS1
Address: OWNER_ADDRESS2
Tel: OWNER_PHONE
Email: OWNER_EMAIL

Consultant:
Name:
Address:
Address:
Tel:
Email:

Consultant:
Name:
Address:
Address:
Tel:
Email:

Consultant:
Name:
Address:
Address:
Tel:
Email:


Architect:
Kobi Karp Architecture and Interior Design, Inc.
571 NW 28th Street,
Miami, Florida 33127 USA
Tel: +1(305) 573 1818
Fax: +1(305) 573 3766

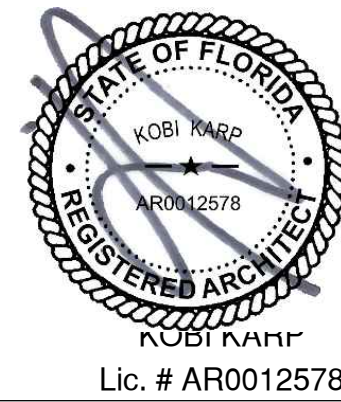

NEIGHBORHOOD MAP

Date	01-04-2022	Sheet No.
Scale	--	A0.01
Project	2187	

5661 PINE TREE DRIVE

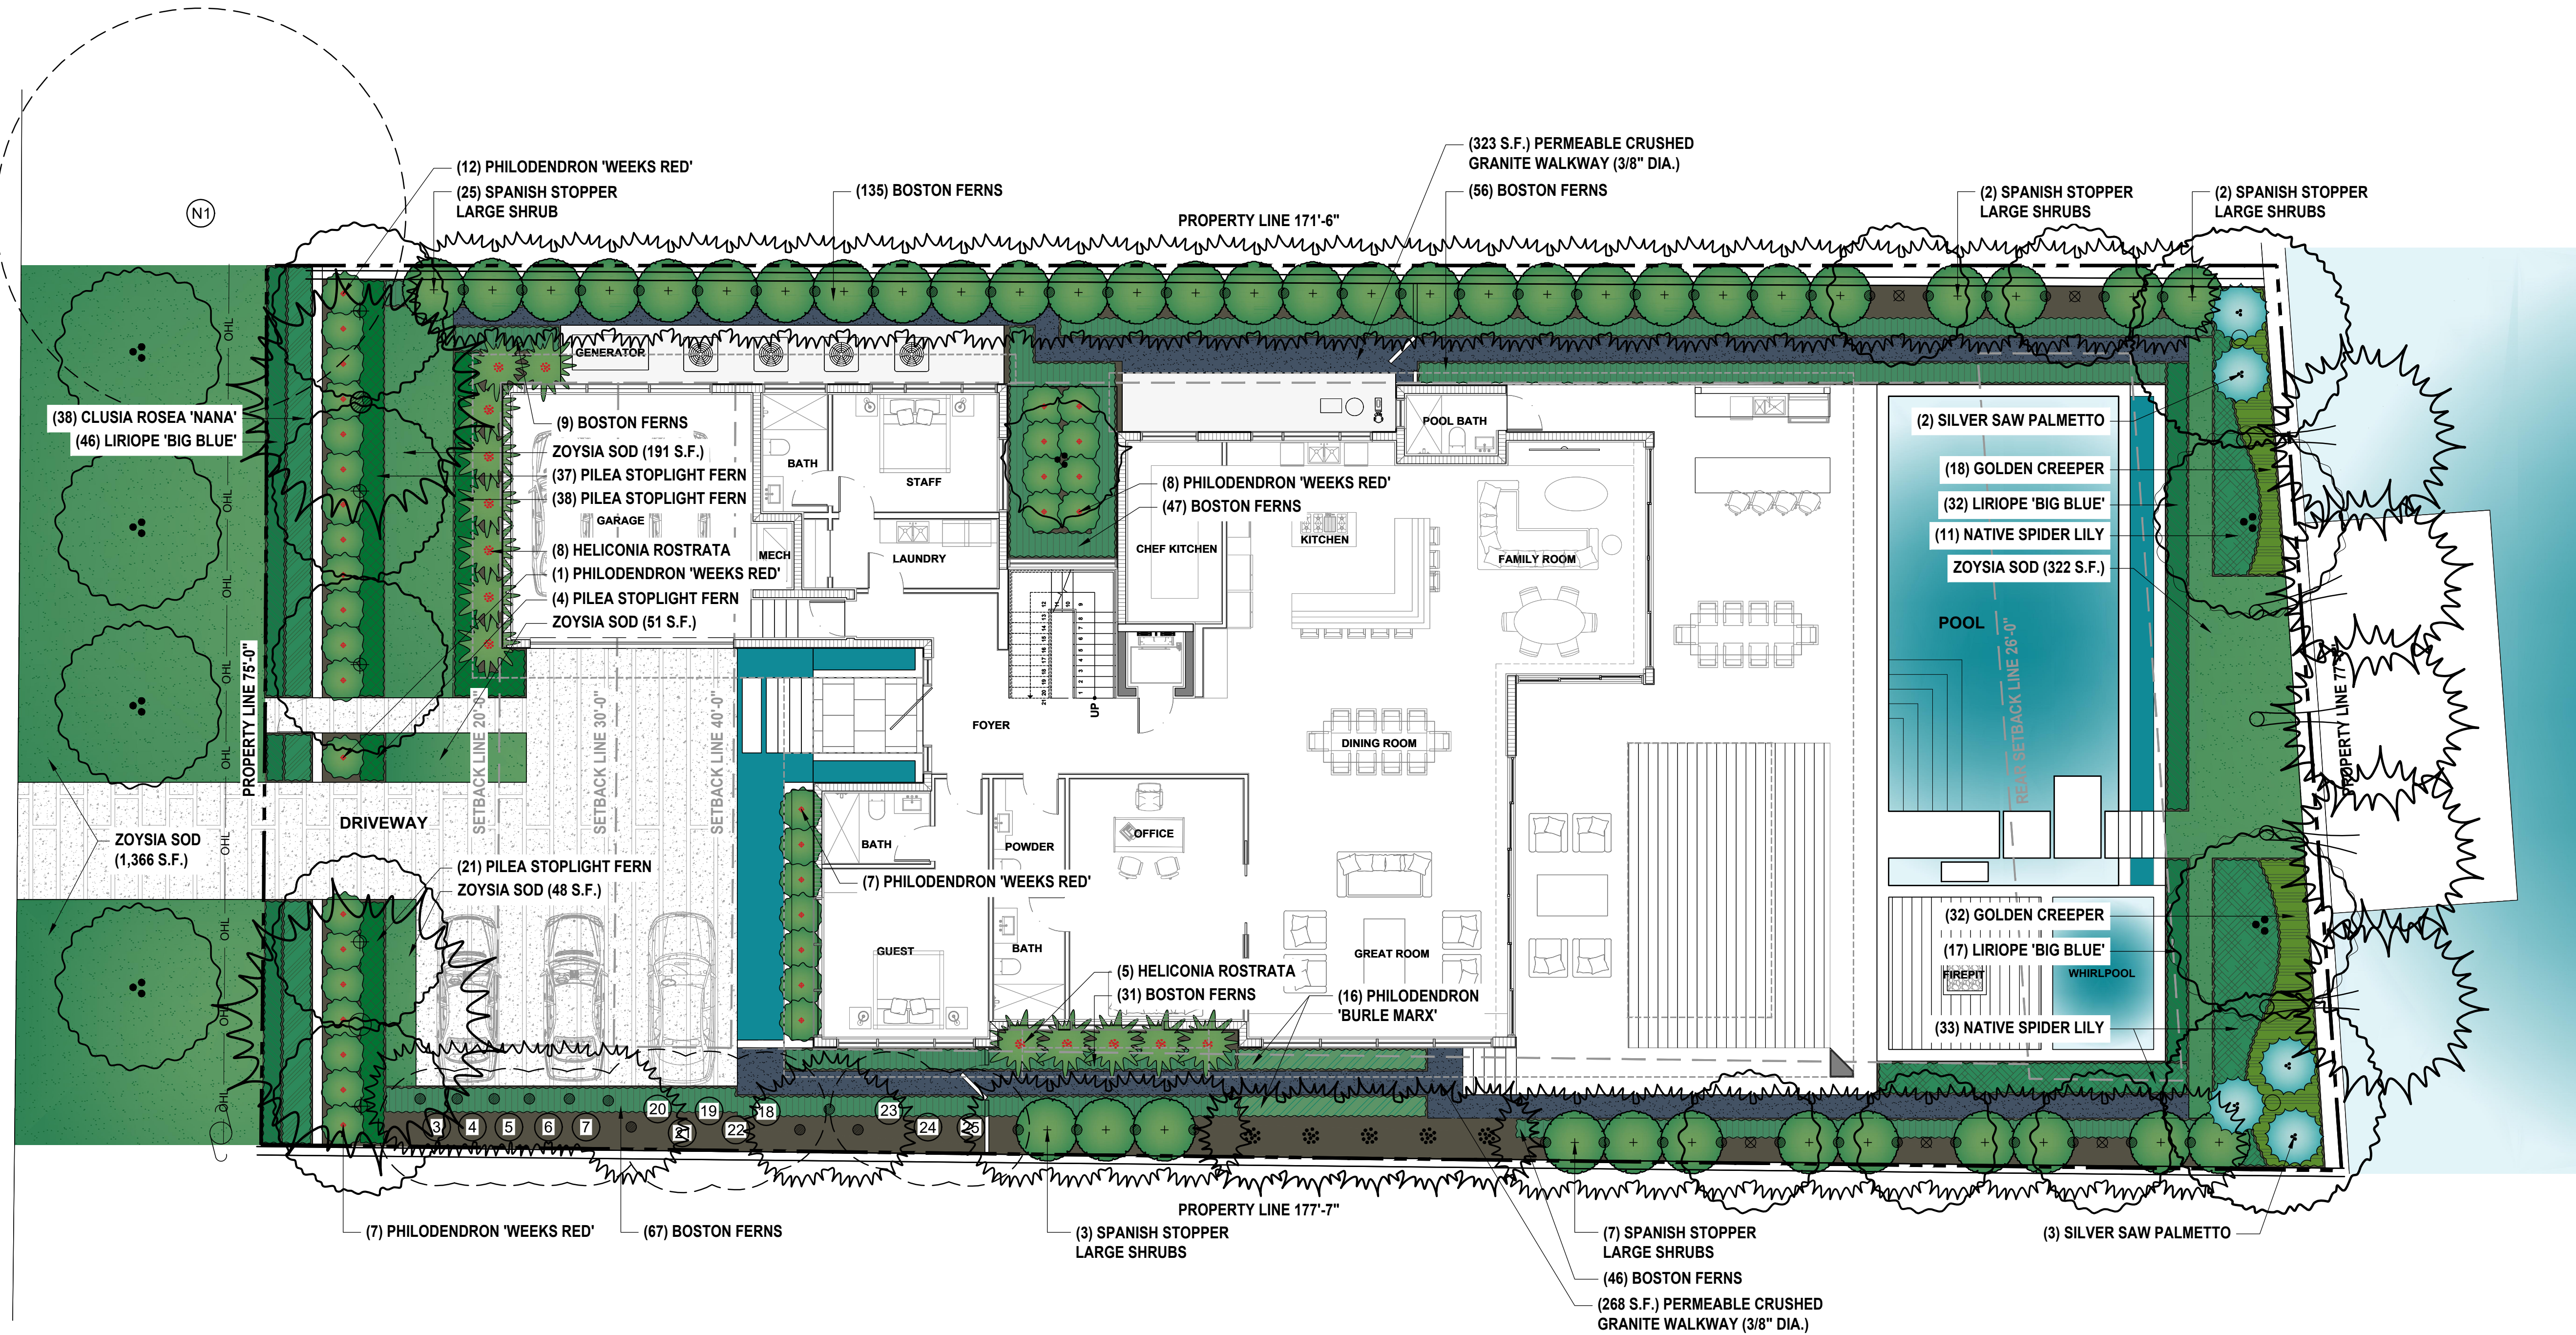

Rev.	Date	Rev.	Date
1		9	
2		10	
3		11	
4		12	
5		14	
6		15	
7		16	
8		17	

ALL DRAWINGS AND WRITTEN MATERIAL APPEARING HEREIN CONSTITUTE THE ORIGINAL AND UNPUBLISHED WORK OF Kobi Karp AIA, AND MAY NOT BE DUPLICATED, USED, OR DISCLOSED WITHOUT THE EXPRESS WRITTEN CONSENT OF Kobi Karp Architecture, & Interior Design, Inc. AIA (c) 2020

DRB SUBMITTAL

PRIVATE RESIDENCE
5661 PINE TREE DRIVE
MIAMI BEACH, FL 33140

Owner:

PRIVATE RESIDENCE

Consultant:
Name
Address
Tel:
Email

Consultant:
Name
Address
Tel:
Email

Landscape Architect of Record:
David O. Design
p.o. box 331615
Coconut Grove, FL 33233-1615, USA
Tel: +1(305) 854.9299 - Fax: +1(305) 854.9882
Email: davidodesign@hotmail.com
www.davidodishoo.com

Architect of Record:
Kobi Karp Architecture and Interior Design, Inc.
2915 Biscayne Boulevard, Suite #200
Miami, Florida 33137, USA
Tel: +1(305) 573.1818
Fax: +1(305) 573.3766

david o.
landscape
architecture
DAVID J. ODISHOO
RLA #6666969

PLANTING UNDERSTORY PLAN


Date:	10-18-2021	Sheet No.
Scale:	1/8"=1'-0"	LP-200
Project #:		

PLANTING UNDERSTORY PLAN

SCALE: 1/8" = 1'-0"



5661 PINE TREE DRIVE

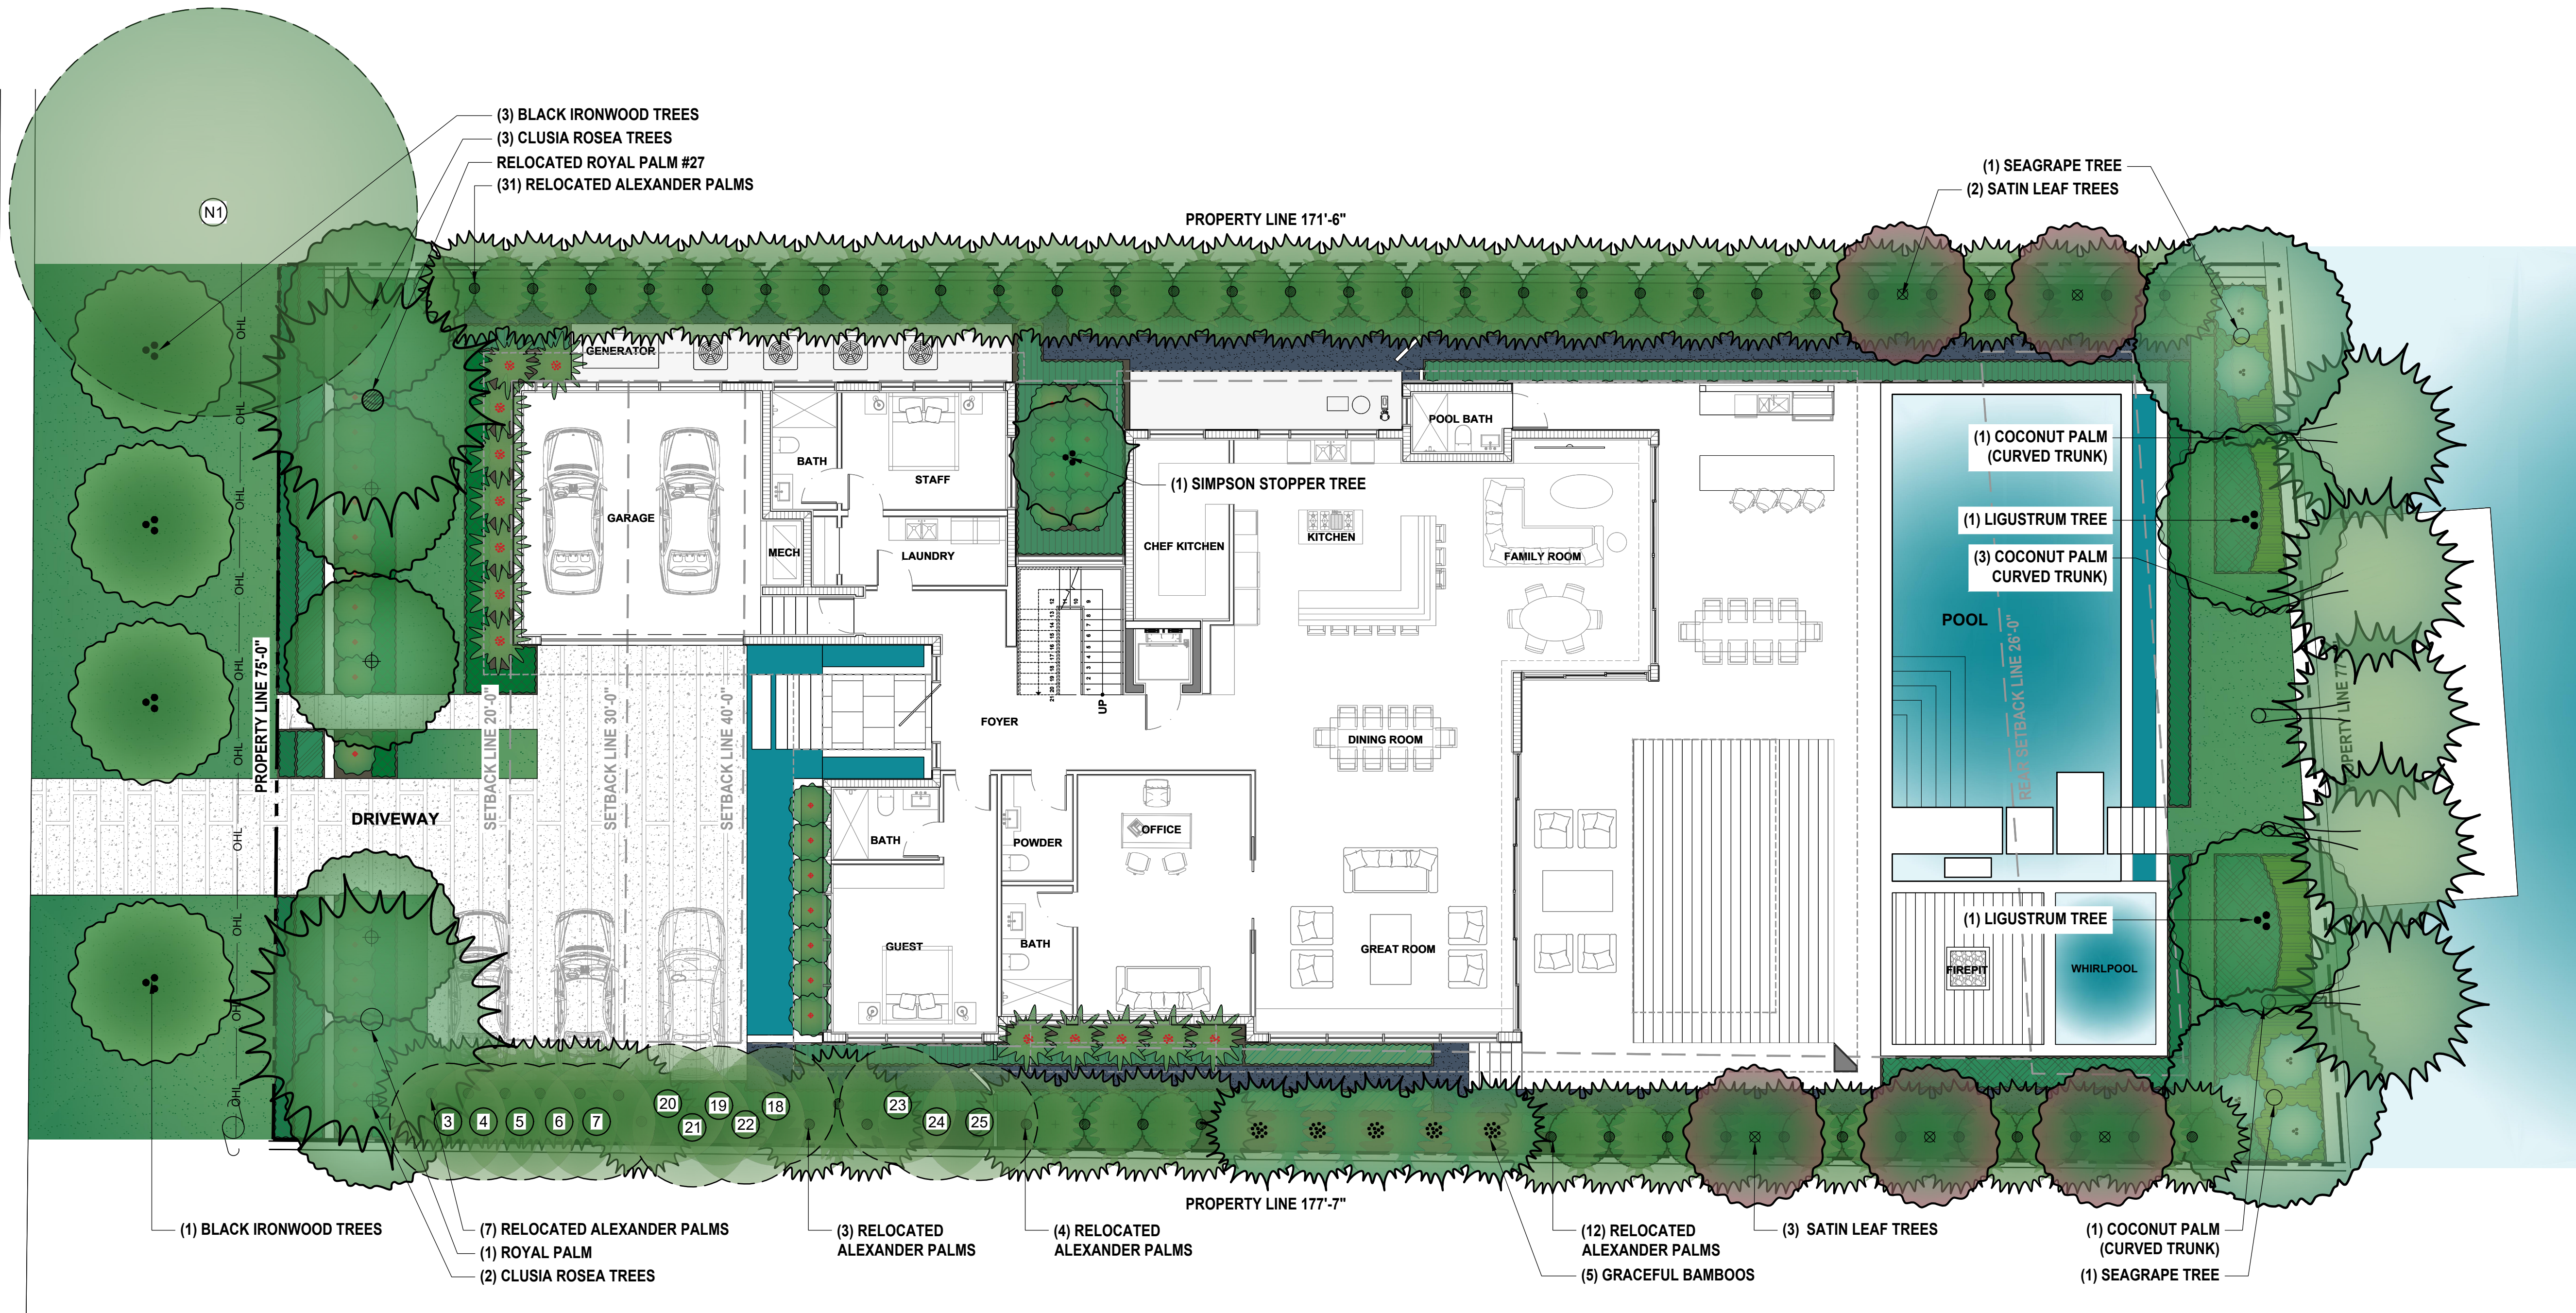

Rev.	Date	Rev.	Date
1		9	
2		10	
3		11	
4		12	
5		13	
6		14	
7		15	
8		16	
		17	

ALL DRAWINGS AND WRITTEN MATERIAL APPEARING HEREIN CONSTITUTE THE ORIGINAL AND UNPUBLISHED WORK OF Kobi Karp AIA, AND MAY NOT BE DUPLICATED, USED, OR DISCLOSED WITHOUT THE EXPRESS WRITTEN CONSENT OF Kobi Karp Architecture, & Interior Design, Inc. AIA (c) 2020

DRB SUBMITTAL

PRIVATE RESIDENCE

5661 PINE TREE DRIVE
MIAMI BEACH, FL 33140

Owner:

PRIVATE RESIDENCE

Consultant:

Name
Address
Tel:
Email

Consultant:

Name
Address
Tel:
Email

Landscape Architect of Record:

David O. Design
p.o. box 331615
Coconut Grove, FL 33233-1615, USA
Tel: +1(305) 854.9299 - Fax: +1(305) 854.9882
Email: davidodesign@hotmail.com
www.davidodishoo.com

Architect of Record:

Kobi Karp Architecture and Interior Design, Inc.
2915 Biscayne Boulevard, Suite #200
Miami, Florida 33137, USA
Tel: +1(305) 573.1818
Fax: +1(305) 573.3766

david o.

landscape
architecture

DAVID J. ODISHOO
RLA #6666969

PLANTING CANOPY PLAN

Date:	10-18-2021	Sheet No.
Scale :	1/8"=1'-0"	LP-100
Project # :		

PLANTING CANOPY PLAN

SCALE: 1/8" = 1'-0"





5661 PINE TREE DR.- MIAMI BEACH, FL

© The work product provided by Kobi Karp Architecture and Interior Design, Inc. is the sole property of Kobi Karp Architecture and Interior Design, Inc. The work product may not be used without the expressed written consent of Kobi Karp Architecture and Interior Design, Inc (KKAID)


WWW.KOBIKARP.COM

DBR FINAL PRESENTATION - 01/04/2022

Rev.	Date	Rev.	Date

ALL DRAWINGS AND WRITTEN MATERIAL APPEARING HEREIN CONSTITUTE THE ORIGINAL AND UNPUBLISHED WORK OF Kobi Karp AIA, AND MAY NOT BE DUPLICATED, USED, OR DISCLOSED WITHOUT THE EXPRESS WRITTEN CONSENT OF Kobi Karp Architecture & Interior Design, Inc. AIA. (c) 2020

PRIVATE RESIDENCE
5661 PINE TREE DRIVE
MIAMI BEACH, FL 33140

Owner:
Name OWNER
Address OWNER_ADDRESS1
Address OWNER_ADDRESS2
Tel: OWNER_PHONE
Email OWNER_EMAIL

Consultant:
Name
Address
Address
Tel:
Email

Consultant:
Name
Address
Address
Tel:
Email

Consultant:
Name
Address
Address
Tel:
Email

Architect:
Kobi Karp Architecture and Interior Design, Inc.
571 NW 28th Street,
Miami, Florida 33127 USA
Tel: +1(305) 573-1818
Fax: +1(305) 573-3766



RENDERING

Date	01-04-2022	Sheet No.
Scale	--	A1.02
Project	2187	



5661 PINE TREE DR. - MIAMI BEACH, FL

© The work product provided by Kobi Karp Architecture and Interior Design, Inc. is the sole property of Kobi Karp Architecture and Interior Design, Inc. The work product may not be used without the expressed written consent of Kobi Karp Architecture and Interior Design, Inc (KKAID)



Rev.	Date	Rev.	Date

ALL DRAWINGS AND WRITTEN MATERIAL APPEARING HEREIN CONSTITUTE THE ORIGINAL AND UNPUBLISHED WORK OF Kobi Karp AIA, AND MAY NOT BE REPRODUCED, COPIED, OR DISCLOSED WITHOUT THE EXPRESS WRITTEN CONSENT OF Kobi Karp Architecture & Interior Design, Inc. AIA. (c) 2020

PRIVATE RESIDENCE

5661 PINE TREE DRIVE
MIAMI BEACH, FL 33140

Owner:
Name: OWNER
Address: OWNER_ADDRESS1
Address: OWNER_ADDRESS2
Tel: OWNER_PHONE
Email: OWNER_EMAIL

Consultant:
Name:
Address:
Address:
Tel:
Email:

Consultant:
Name:
Address:
Address:
Tel:
Email:

Consultant:
Name:
Address:
Address:
Tel:
Email:



Architect:
Kobi Karp Architecture and Interior Design, Inc.
571 NW 28th Street,
Miami, Florida 33127 USA
Tel: +1(305) 573 1818
Fax: +1(305) 573 3766



RENDERING

Date	01-04-2022	Sheet No.
Scale	--	A1.03
Project	2187	

DBR FINAL PRESENTATION - 01/04/2022

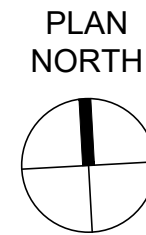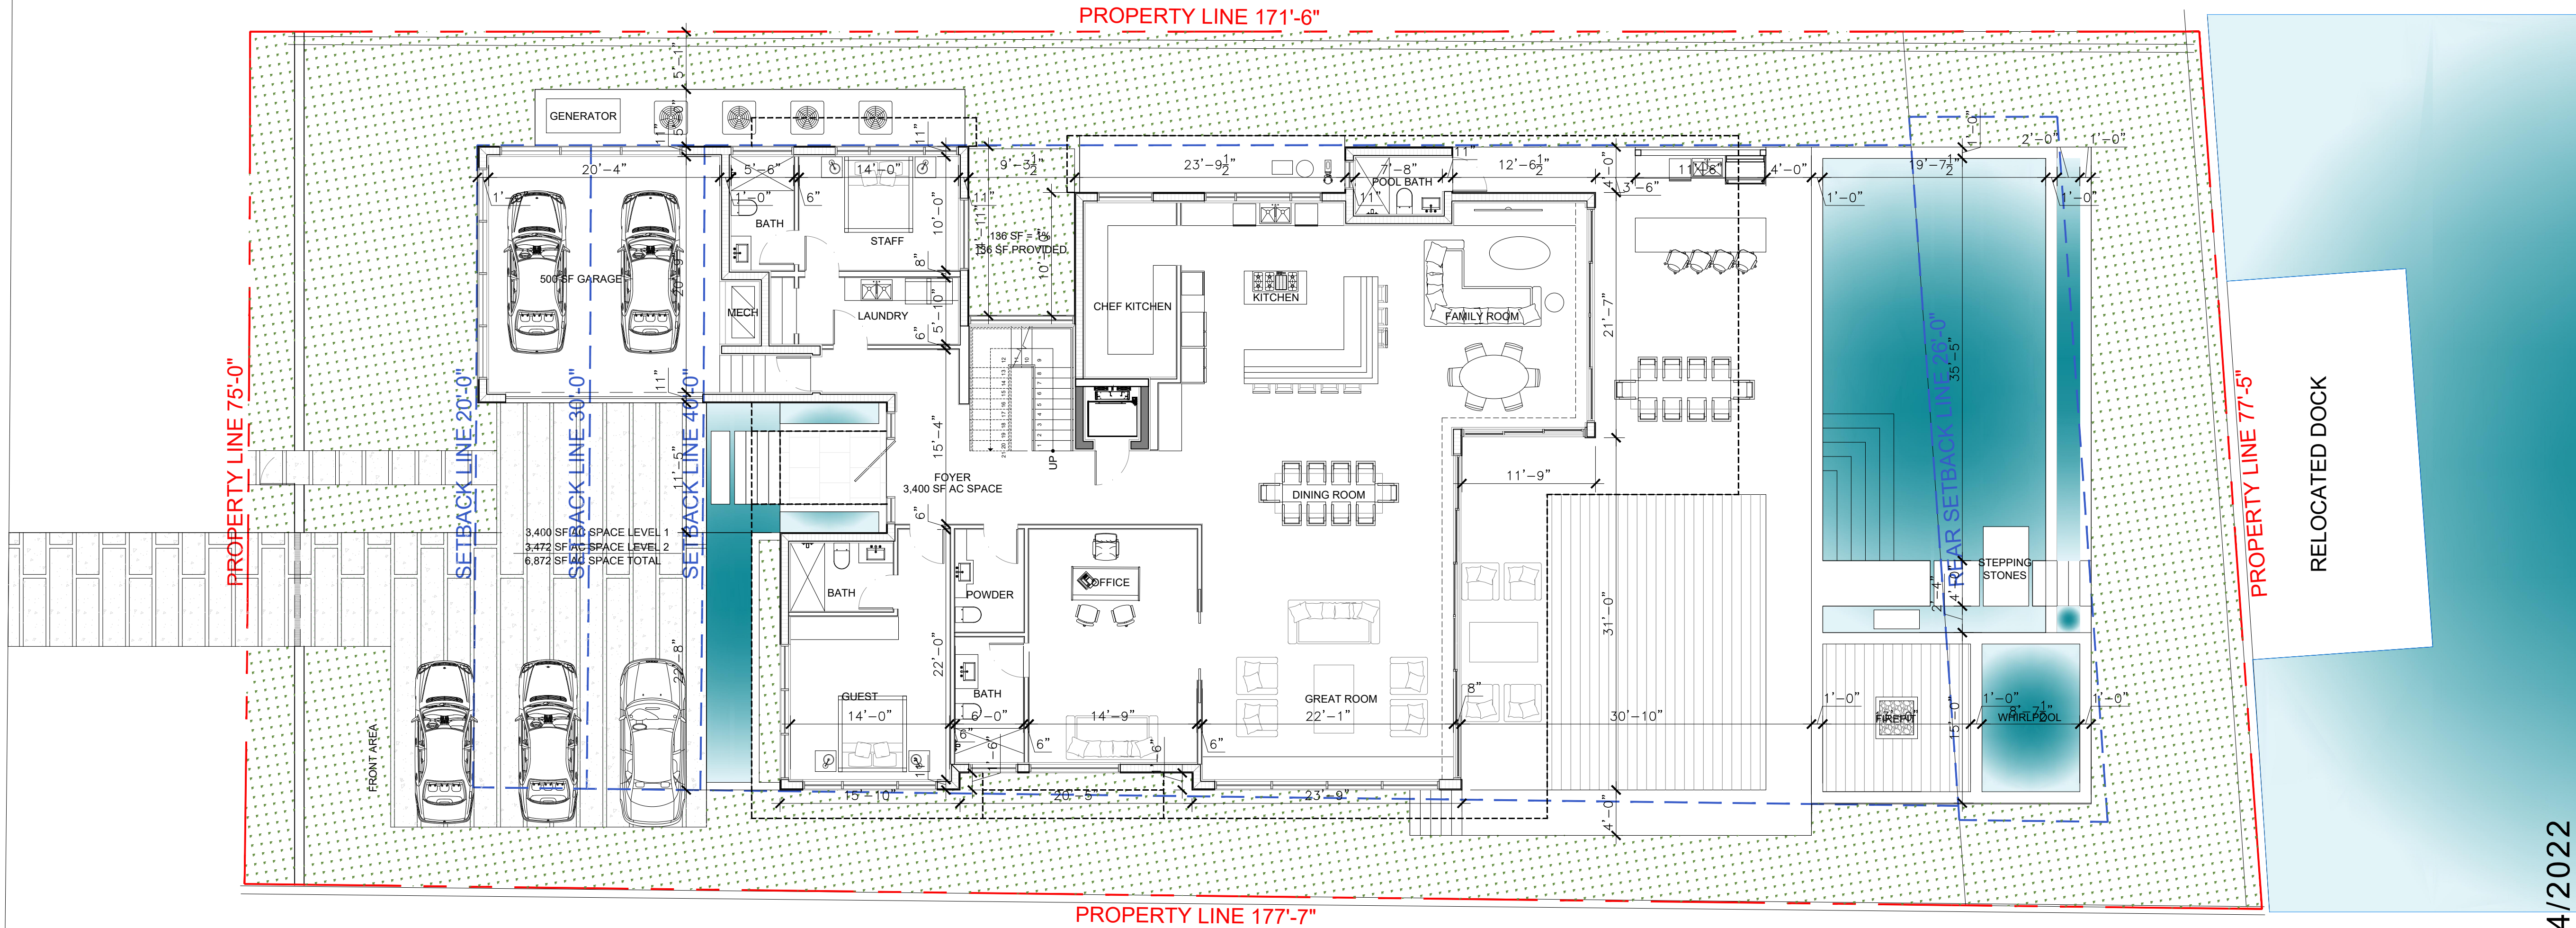

PROPOSED GROUND FLOOR
Scale: 1/8" = 1'-0"

DBR FINAL PRESENTATION - 01/04/2022

Rev.	Date	Rev.	Date

ALL DRAWINGS AND WRITTEN MATERIAL APPEARING HEREIN CONSTITUTE THE ORIGINAL AND UNPUBLISHED WORK OF KOBİ KARP AIA, AND MAY NOT BE REPRODUCED, COPIED, OR DISCLOSED WITHOUT THE EXPRESS WRITTEN CONSENT OF KOBİ KARP ARCHITECTURE & INTERIOR DESIGN, INC. AIA. (c) 2022

PRIVATE RESIDENCE
5661 PINE TREE DRIVE
MIAMI BEACH, FL 33140

Owner:
Name: OWNER
Address: OWNER_ADDRESS1
Address: OWNER_ADDRESS2
Tel: OWNER_PHONE
Email: OWNER_EMAIL


Consultant:
Name:
Address:
Address:
Tel:
Email:

Consultant:
Name:
Address:
Address:
Tel:
Email:

Consultant:
Name:
Address:
Address:
Tel:
Email:


Architect:
Kobi Karp Architecture and Interior Design, Inc.
571 NW 28th Street,
Miami, Florida 33127 USA
Tel: +1(305) 573 1818
Fax: +1(305) 573 3766

KOBİ KARP
Lic. # AR0012578

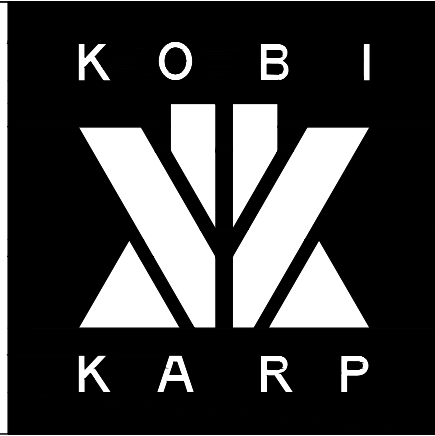

PROPOSED LEVEL 1

Date	01-04-2022	Sheet No.
Scale	--	A3.01
Project	2187	

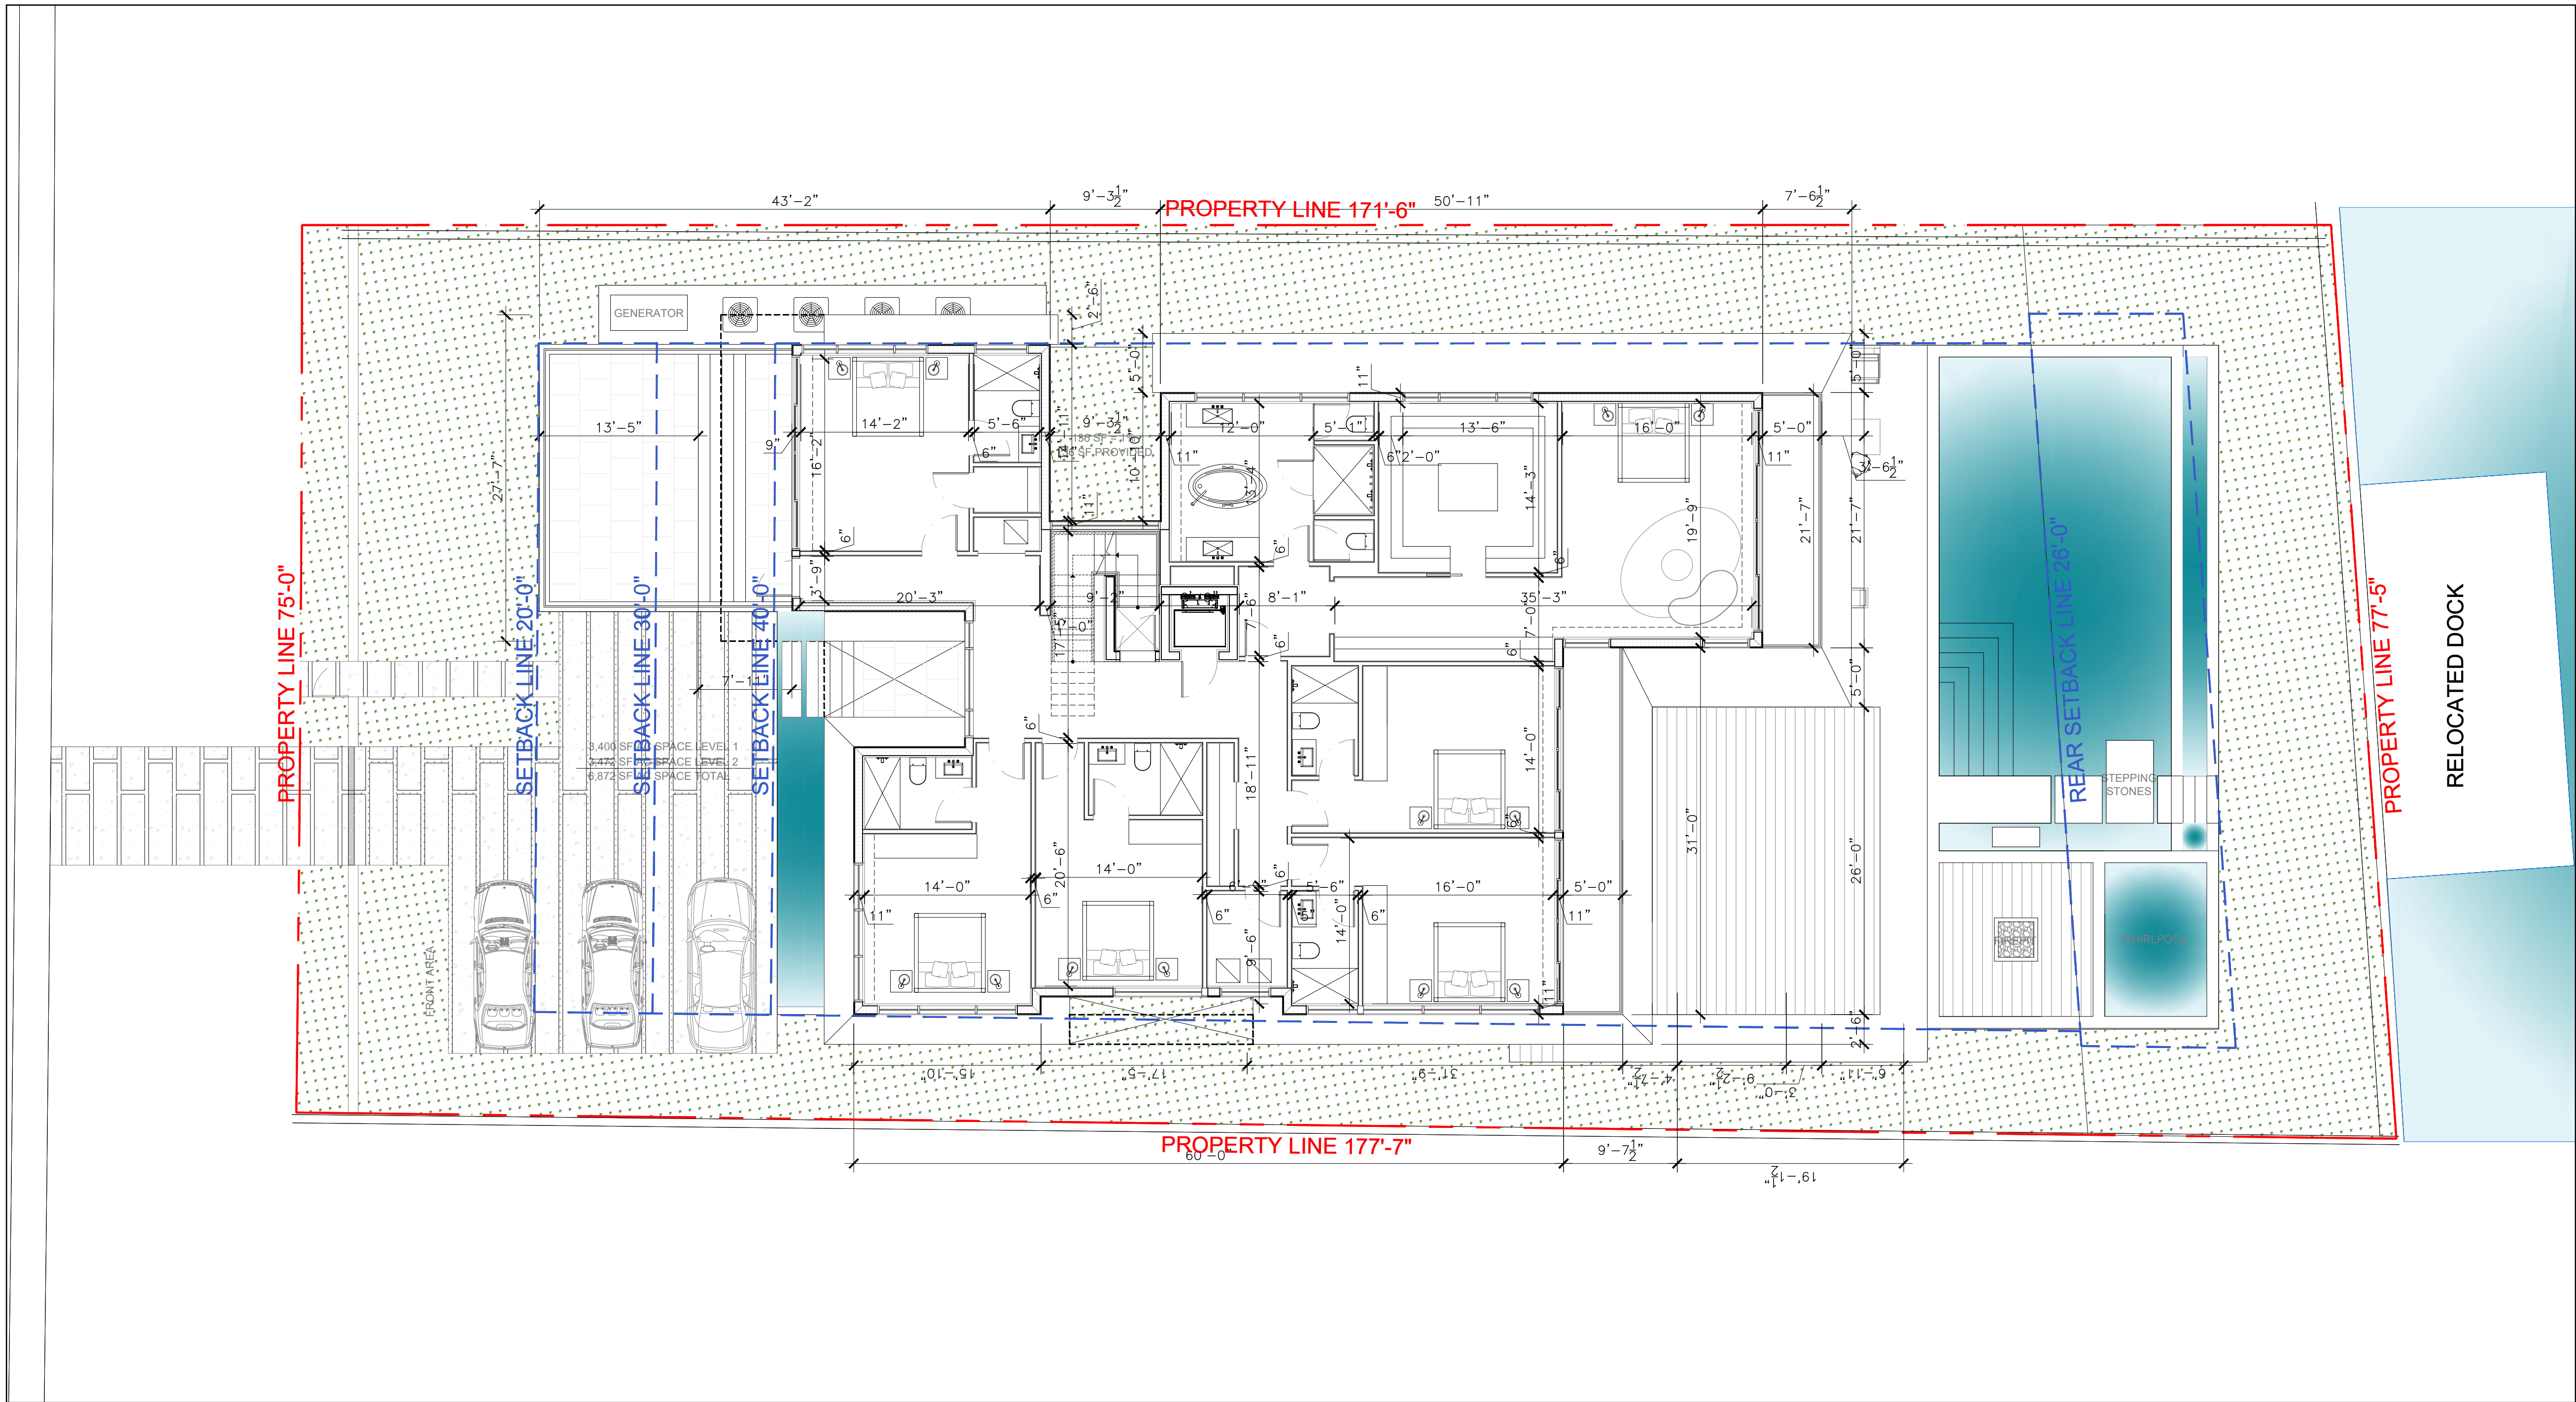

Rev.	Date	Rev.	Date

ALL DRAWINGS AND WRITTEN MATERIAL APPEARING HEREIN CONSTITUTE THE ORIGINAL AND UNPUBLISHED WORK OF KOBİ KARP AIA, AND MAY NOT BE DUPLICATED, USED, OR DISCLOSED WITHOUT THE EXPRESS WRITTEN CONSENT OF KOBİ KARP ARCHITECTURE & INTERIOR DESIGN, INC. AIA. (c) 2020

PRIVATE RESIDENCE
5661 PINE TREE DRIVE
MIAMI BEACH, FL 33140

Owner:
Name: OWNER
Address: OWNER_ADDRESS1
Address: OWNER_ADDRESS2
Tel: OWNER_PHONE
Email: OWNER_EMAIL

Consultant:
Name:
Address:
Address:
Tel:
Email:

Consultant:
Name:
Address:
Address:
Tel:
Email:

Consultant:
Name:
Address:
Address:
Tel:
Email:

Architect:
Kobi Karp Architecture and Interior Design, Inc.
571 NW 28th Street,
Miami, Florida 33127 USA
Tel: +1(305) 573 1818
Fax: +1(305) 573 3766

KOBİ
KARP

KOBİ KARP
Lic. # AR0012578

PROPOSED LEVEL 2



Date	01-04-2022	Sheet No.
Scale	--	A3.02
Project	2187	

DBR FINAL PRESENTATION - 01/04/2022


PLAN
NORTH

PROPOSED 2ND LEVEL

Scale: 1/8" = 1'-0"

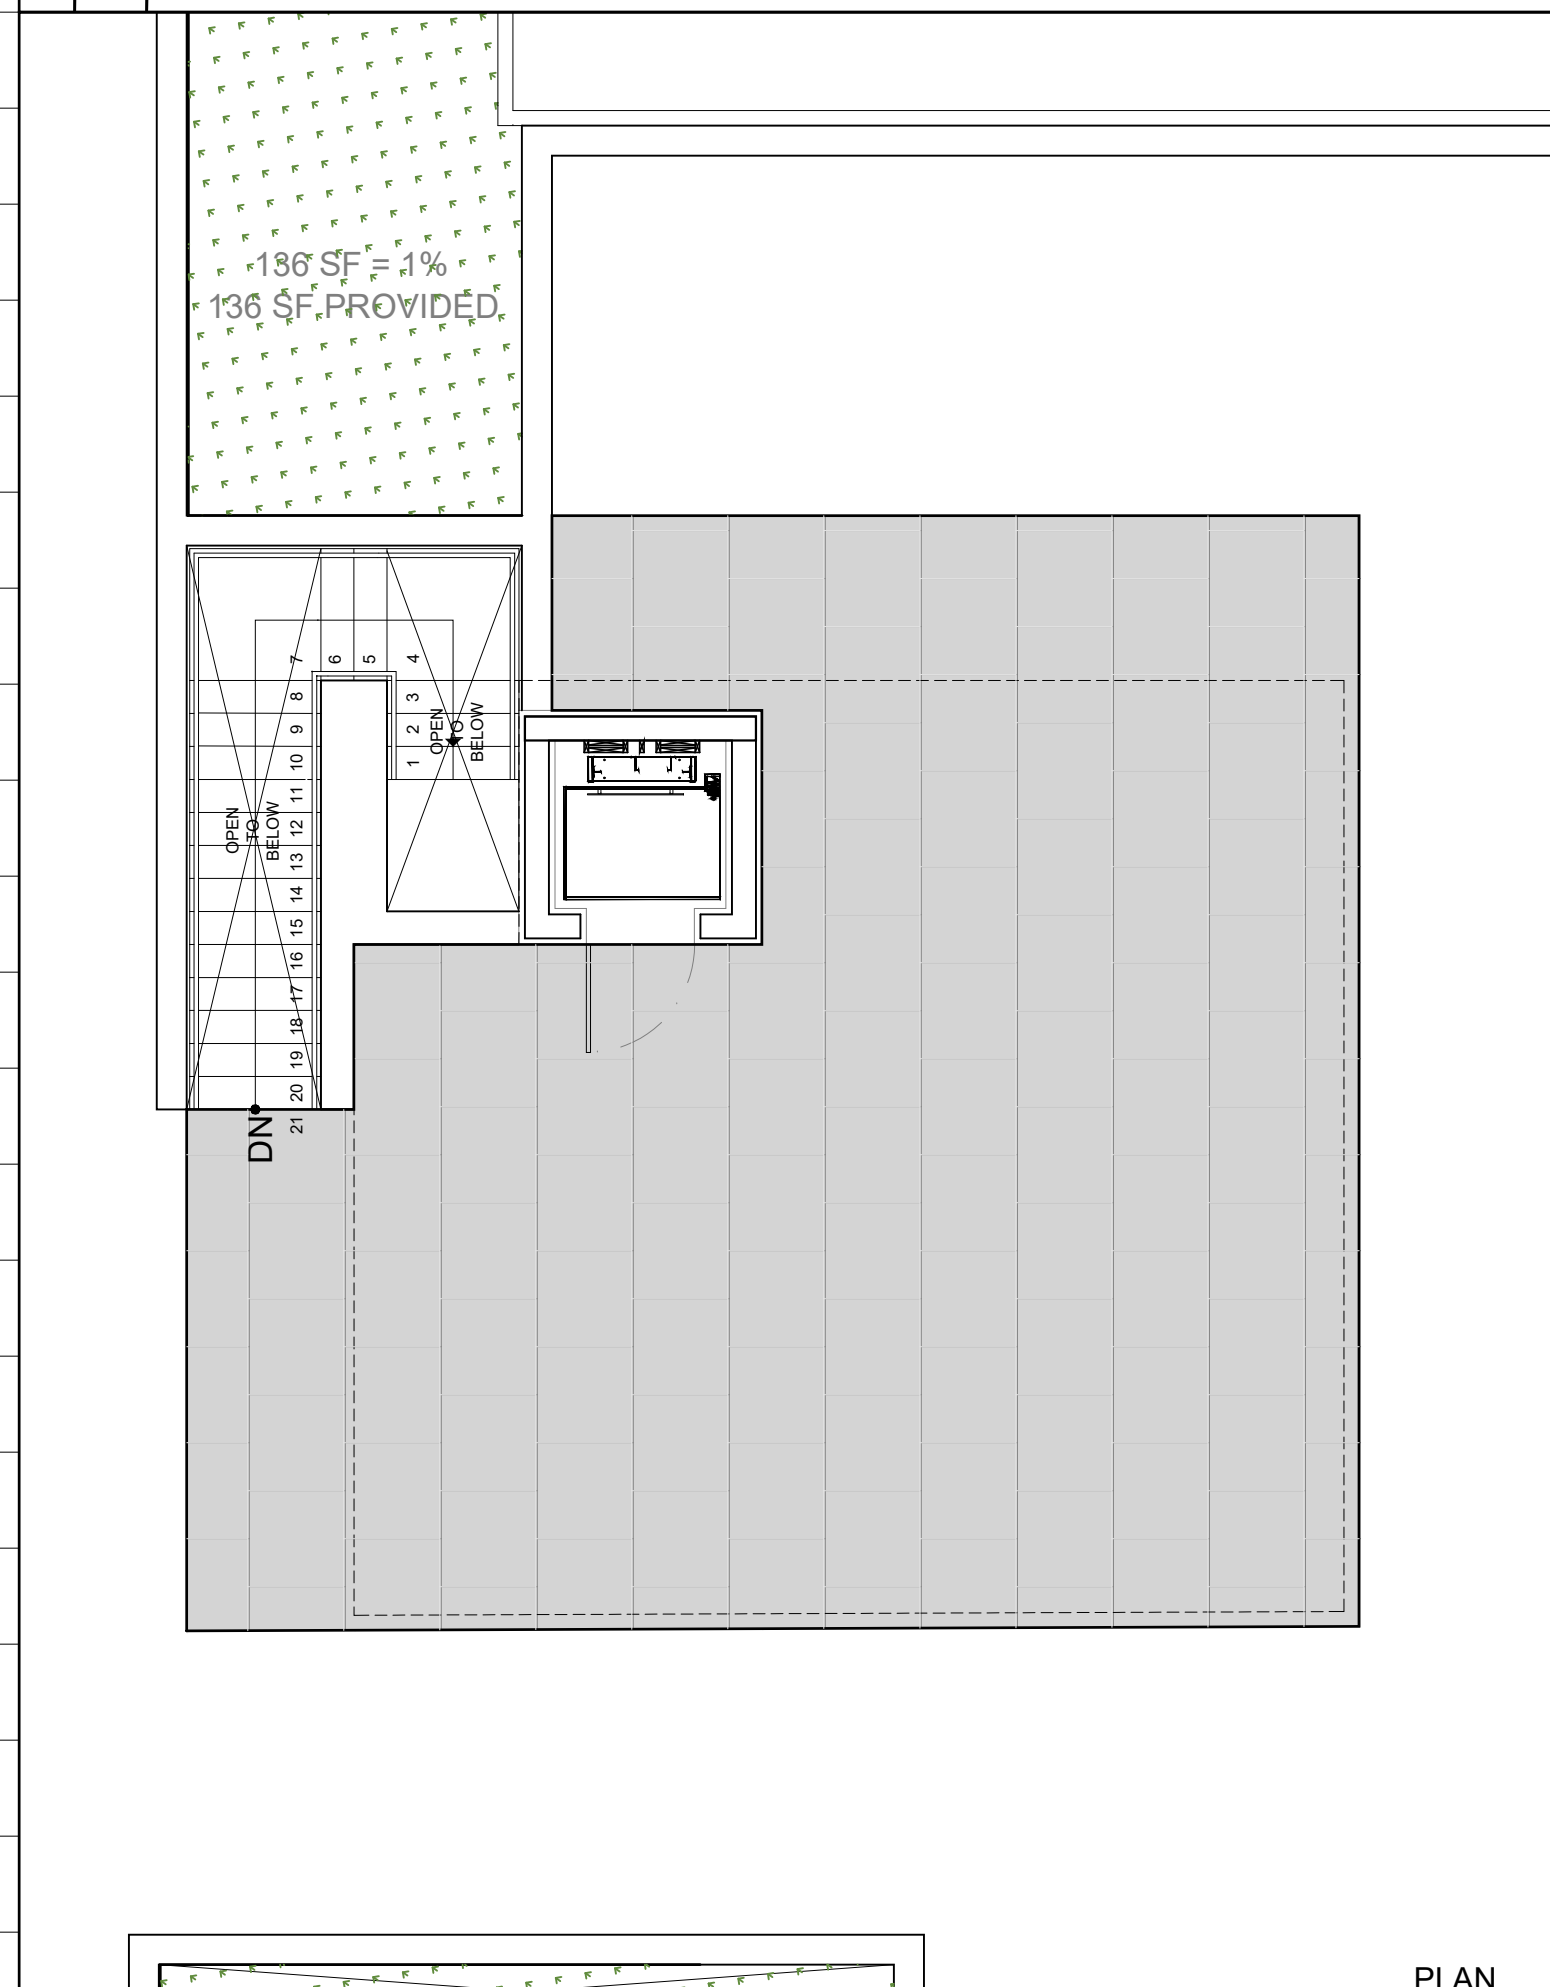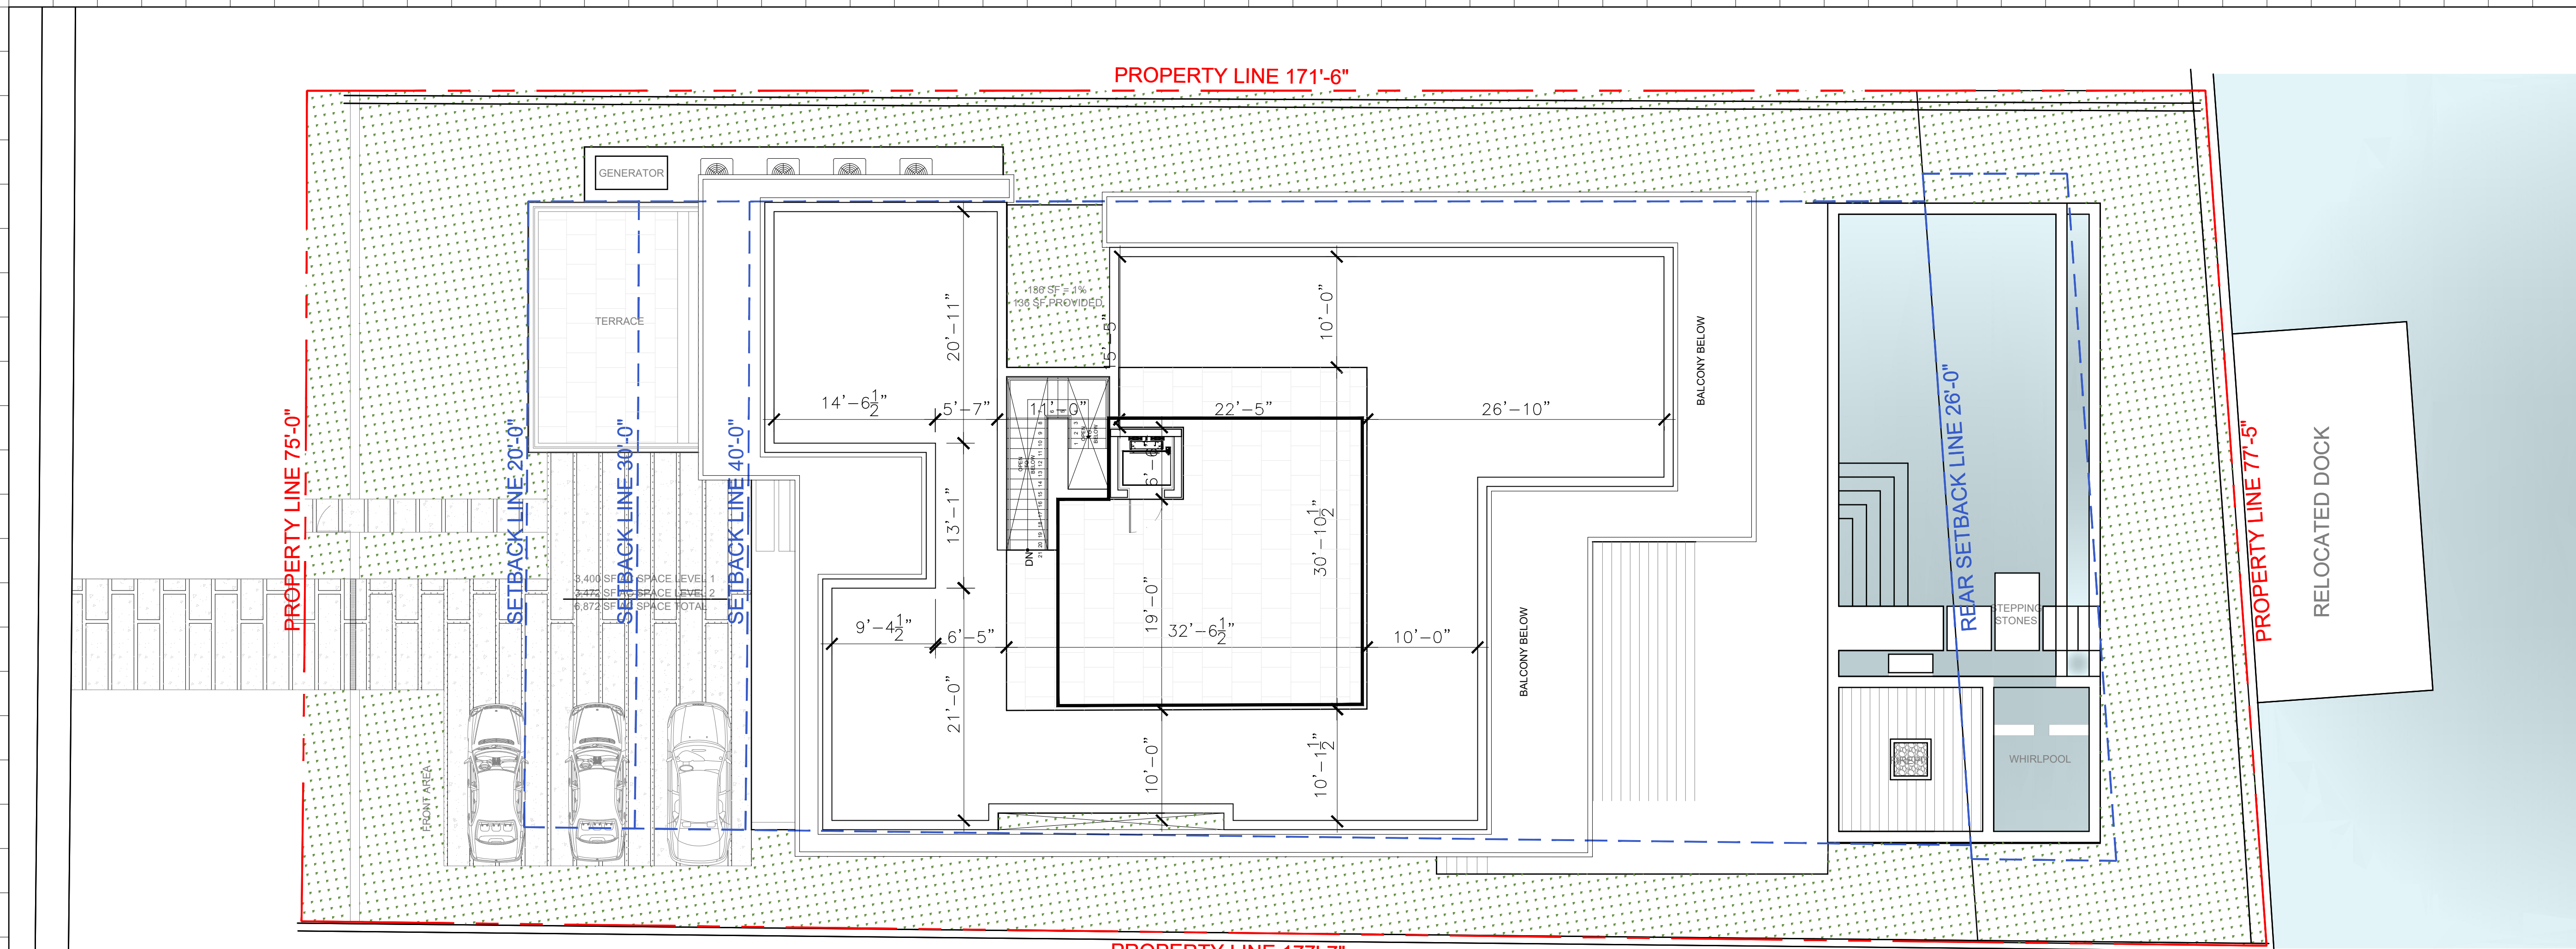

B PROPOSED ROOF DECK
Scale: 1/8" = 1'-0"

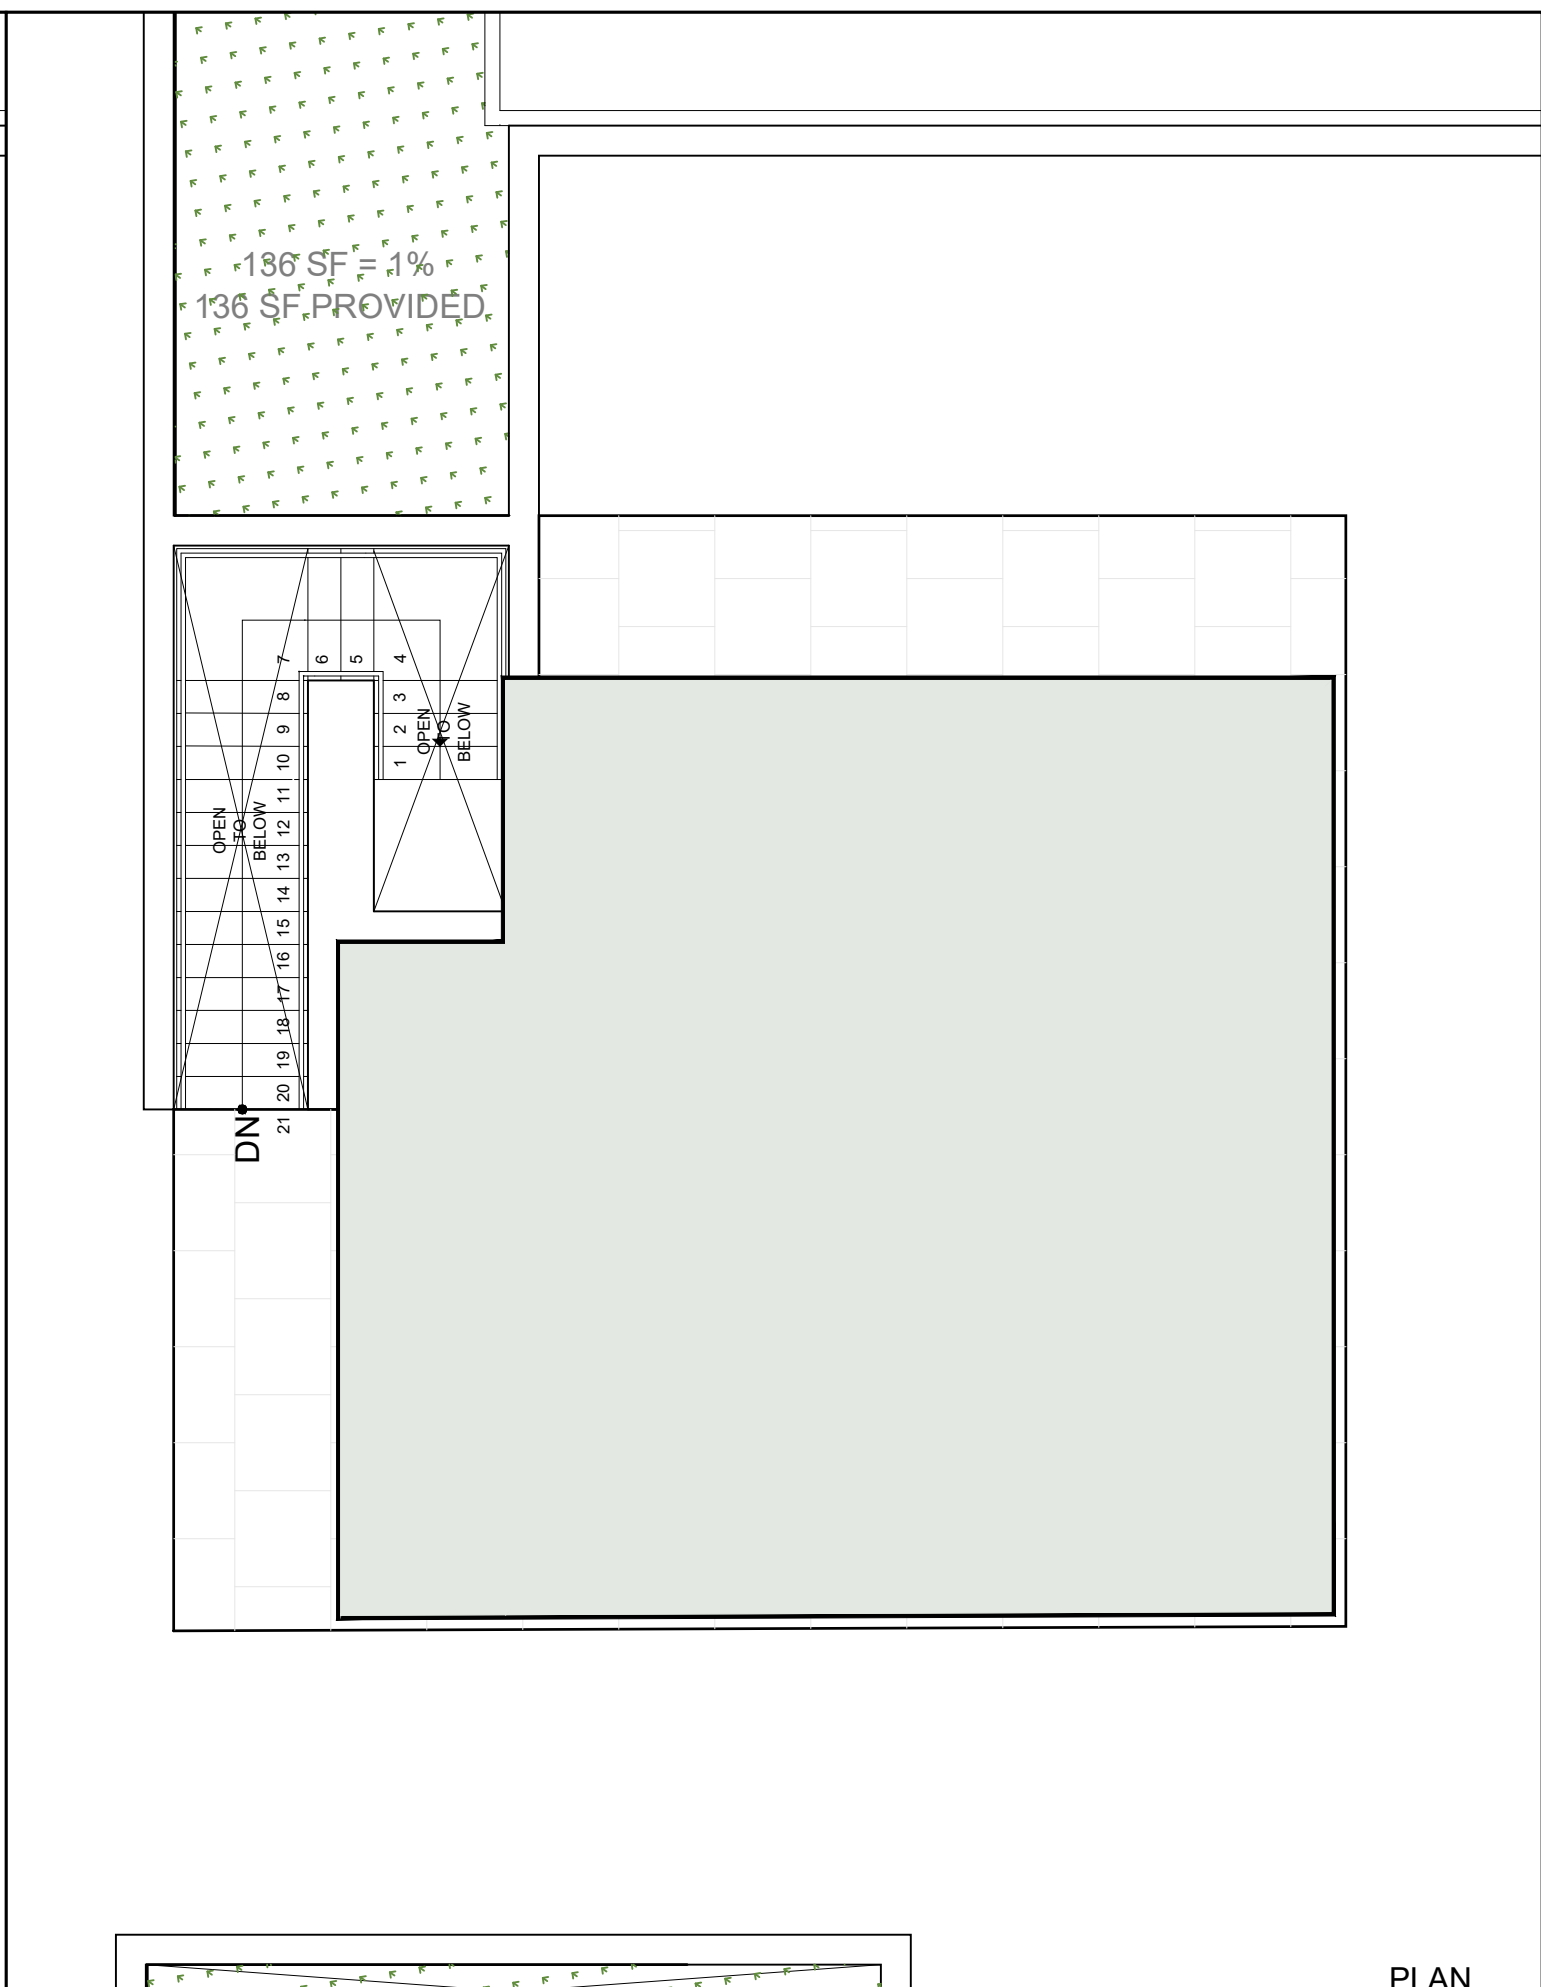

C PROPOSED SHADE PLAN
Scale: 1/8" = 1'-0"

ROOF DECK CALCS:	
ALLOWED ROOF DECK AREA 25%	
OF ENCLOSED SECOND FLOOR AREA.	872.5 SF
PROPOSED ROOF DECK AREA	826.5 SF (23.68%)
ALLOWED SHADED AREA 20%	
OF ENCLOSED SECOND FLOOR AREA.	698 SF
PROPOSED SHADED AREA	678 SF (19.56%)

A PROPOSED ROOF PLAN
Scale: 1/8" = 1'-0"
PLAN NORTH

Rev.	Date	Rev.	Date

ALL DRAWINGS AND WRITTEN MATERIAL APPEARING HEREIN CONSTITUTE THE ORIGINAL AND UNPUBLISHED WORK OF KOBİ KARP AIA, AND MAY NOT BE DUPLICATED, USED, OR DISCLOSED WITHOUT THE EXPRESS WRITTEN CONSENT OF KOBİ KARP ARCHITECTURE & INTERIOR DESIGN, INC. AIA. (c) 2020

PRIVATE RESIDENCE
5661 PINE TREE DRIVE
MIAMI BEACH, FL 33140

Owner:
Name: OWNER
Address: OWNER ADDRESS1
Address: OWNER ADDRESS2
Tel: OWNER PHONE
Email: OWNER EMAIL

Consultant:
Name:
Address:
Address:
Tel:
Email:

Consultant:
Name:
Address:
Address:
Tel:
Email:

Consultant:
Name:
Address:
Address:
Tel:
Email:

Architect:
Kobi Karp Architecture and Interior Design, Inc.
571 NW 28th Street,
Miami, Florida 33127 USA
Tel: +1(305) 573 1818
Fax: +1(305) 573 3766


KOBİ KARP
Lic. # AR0012578



PROPOSED ROOF

Date	01-04-2022	Sheet No.
Scale	--	A3.03
Project	2187	

DBR FINAL PRESENTATION - 01/04/2022

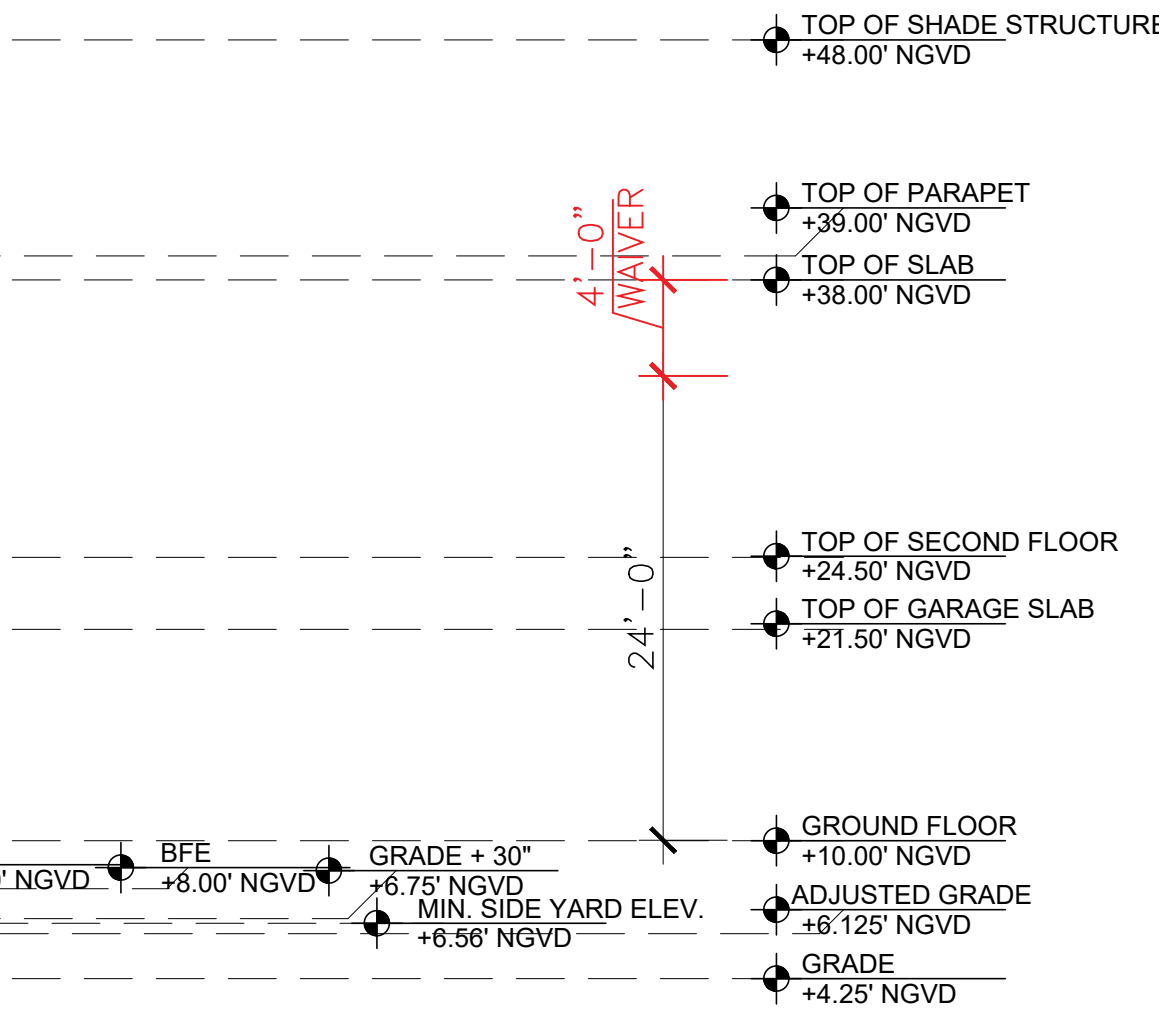

ELEVATION MATERIAL LEGEND




1] STONE




2] SMOOTH STUCCO
PAINTED OFF WHITE



3] WOOD CLADDING

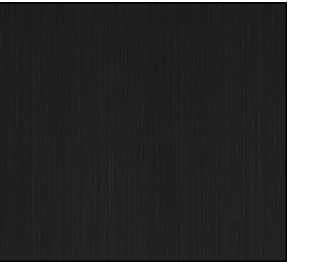

4] DARK ANODIZED
METAL FINISH

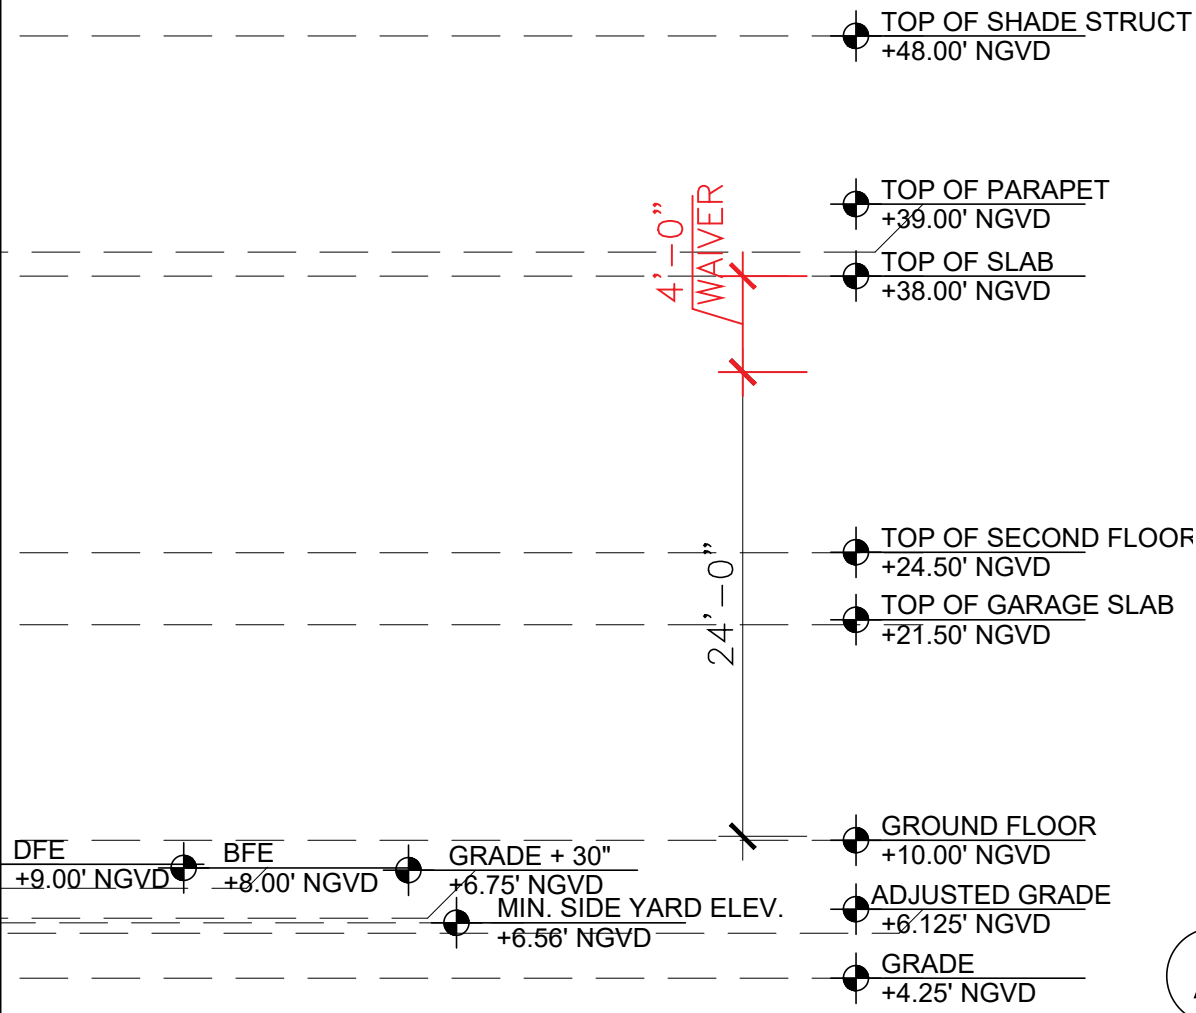

(A) PROPOSED COLOR ELEVATIONS

Scale: 1/8" = 1'-0"

Rev.	Date	Rev.	Date

ALL DRAWINGS AND WRITTEN MATERIAL APPEARING HEREIN CONSTITUTE THE ORIGINAL AND UNPUBLISHED WORK OF KOBİ KARP AIA, AND MAY NOT BE DUPLICATED, COPIED, OR DISCLOSED WITHOUT THE EXPRESS WRITTEN CONSENT OF KOBİ KARP ARCHITECTURE & INTERIOR DESIGN, INC. AIA. (c) 2022

PRIVATE RESIDENCE
5661 PINE TREE DRIVE
MIAMI BEACH, FL 33140

Owner:
Name
Address
Address
Tel:
Email

OWNER
OWNER_ADDRESS1
OWNER_ADDRESS2
OWNER_PHONE
OWNER_EMAIL

Consultant:
Name
Address
Address
Tel:
Email

Consultant:
Name
Address
Address
Tel:
Email

Architect:
Kobi Karp Architecture and Interior Design, Inc.
571 NW 28th Street,
Miami, Florida 33127 USA
Tel: +1(305) 573 1818
Fax: +1(305) 573 3766

KOBİ KARP
Lic. # AR0012578



PROPOSED
COLOR ELEVATIONS

Date	01-04-2022	Sheet No.
Scale	--	A4.00
Project	2187	

DBR FINAL PRESENTATION - 01/04/2022



A PROPOSED COLOR ELEVATIONS
Scale: 1/8" = 1'-0"

ELEVATION MATERIAL LEGEND




1] STONE



2] SMOOTH STUCCO
PAINTED OFF WHITE



3] WOOD CLADDING

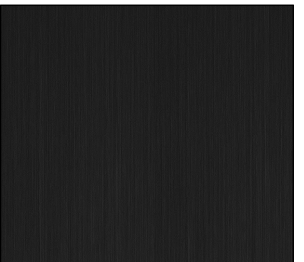

4] DARK ANODIZED
METAL FINISH



Rev.	Date	Rev.	Date

ALL DRAWINGS AND WRITTEN MATERIAL APPEARING HEREIN CONSTITUTE THE ORIGINAL AND UNPUBLISHED WORK OF KOB I KARP AIA, AND MAY NOT BE DUPLICATED, COPIED, OR DISCLOSED WITHOUT THE EXPRESS WRITTEN CONSENT OF KOB I KARP ARCHITECTURE & INTERIOR DESIGN, INC. AIA. (c) 2022


PRIVATE RESIDENCE
5661 PINE TREE DRIVE
MIAMI BEACH, FL 33140

Owner:
Name: OWNER
Address: OWNER_ADDRESS1
Address: OWNER_ADDRESS2
Tel: OWNER_PHONE
Email: OWNER_EMAIL

Consultant:
Name:
Address:
Address:
Tel:
Email:

Consultant:
Name:
Address:
Address:
Tel:
Email:

Architect:
Kobi Karp Architecture and Interior Design, Inc.
571 NW 28th Street,
Miami, Florida 33127 USA
Tel: +1(305) 573 1818
Fax: +1(305) 573 3766

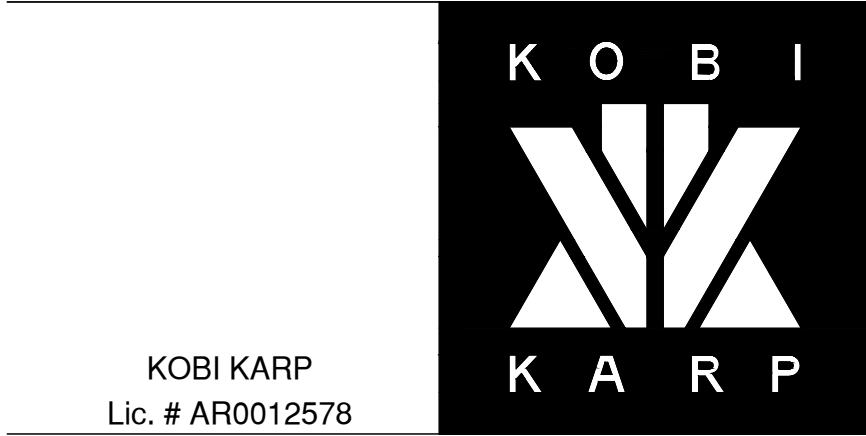

**PROPOSED
COLOR ELEVATIONS**

Date	01-04-2022	Sheet No.
Scale	--	A4.01
Project	2187	

DBR FINAL PRESENTATION - 08/04/2022



Rev.	Date	Rev.	Date

ALL DRAWINGS AND WRITTEN MATERIAL APPEARING HEREIN CONSTITUTE THE ORIGINAL AND UNPUBLISHED WORK OF Kobi Karp AIA, AND MAY NOT BE DUPLICATED, USED, OR DISCLOSED WITHOUT THE EXPRESS WRITTEN CONSENT OF Kobi Karp Architecture & Interior Design, Inc. AIA. (c) 2020

PRIVATE RESIDENCE
5661 PINE TREE DRIVE
MIAMI BEACH, FL 33140

Owner:
Name: OWNER
Address: OWNER_ADDRESS1
Address: OWNER_ADDRESS2
Tel: OWNER_PHONE
Email: OWNER_EMAIL

Consultant:
Name:
Address:
Address:
Tel:
Email:

Consultant:
Name:
Address:
Address:
Tel:
Email:

Consultant:
Name:
Address:
Address:
Tel:
Email:

Architect:
Kobi Karp Architecture and Interior Design, Inc.
571 NW 28th Street,
Miami, Florida 33127 USA
Tel: +1(305) 573 1818
Fax: +1(305) 573 3766



AXONOMETRIC RENDERING

Date	01-04-2022	Sheet No.
Scale	--	A5.00
Project	2187	

DBR FINAL PRESENTATION - 01/04/2022



5661 PINE TREE DR.- MIAMI BEACH, FL

© The work product provided by Kobi Karp Architecture and Interior Design, Inc. is the sole property of Kobi Karp Architecture and Interior Design, Inc. The work product may not be used without the expressed written consent of Kobi Karp Architecture and Interior Design, Inc. (KKAID)

WWW.KOSIKARP.COM

DBR FINAL PRESENTATION - 01/04/2022

Rev.	Date	Rev.	Date

ALL DRAWINGS AND WRITTEN MATERIAL APPEARING HEREIN CONSTITUTE THE ORIGINAL AND UNPUBLISHED WORK OF Kobi KARP AIA, AND MAY NOT BE REPRODUCED, COPIED, OR DISCLOSED WITHOUT THE EXPRESS WRITTEN CONSENT OF Kobi KARP ARCHITECTURE & INTERIOR DESIGN, INC. AIA. (c) 2020

PRIVATE RESIDENCE

5661 PINE TREE DRIVE
MIAMI BEACH, FL 33140

Owner:
Name: OWNER
Address: OWNER_ADDRESS1
Tel: OWNER_PHONE
Email: OWNER_EMAIL

Consultant:
Name:
Address:
Tel:
Email:

Consultant:
Name:
Address:
Tel:
Email:


Consultant:
Name:
Address:
Tel:
Email:

Architect:
Kobi Karp Architecture and Interior Design, Inc.
571 NW 28th Street,
Miami, Florida 33127 USA
Tel: +1(305) 573 1818
Fax: +1(305) 573 3766



AXONOMETRIC RENDERING

Date	01-04-2022	Sheet No.
Scale	--	A5.01
Project	2187	

 

Rev.	Date	Rev.	Date

ALL DRAWINGS AND WRITTEN MATERIAL APPEARING HEREIN CONSTITUTE THE ORIGINAL AND UNPUBLISHED WORK OF KOBİ KARP AIA, AND MAY NOT BE DUPLICATED, USED, OR DISCLOSED WITHOUT THE EXPRESS WRITTEN CONSENT OF KOBİ KARP ARCHITECTURE & INTERIOR DESIGN, INC. AIA. © 2020

PRIVATE RESIDENCE

5661 PINE TREE DRIVE
MIAMI BEACH, FL 33140

Owner:
Name OWNER
Address OWNER_ADDRESS1
Tel: OWNER_PHONE
Email OWNER_EMAIL

Consultant:
Name
Address
Tel:
Email

Consultant:
Name
Address
Tel:
Email

Consultant:
Name
Address
Tel:
Email

Architect:
Kobi Karp Architecture and Interior Design, Inc.
571 NW 28th Street,
Miami, Florida 33127 USA
Tel: +1(305) 573 1818
Fax: +1(305) 573 3766



END

Date	01-04-2022	Sheet No. END
Scale	--	
Project	2187	



1 C1
Scale: N.T.S.



2 C2
Scale: N.T.S.



3 C3
Scale: N.T.S.

Rev.	Date	Rev.	Date

ALL DRAWINGS AND WRITTEN MATERIAL APPEARING HEREIN CONSTITUTE THE ORIGINAL AND UNPUBLISHED WORK OF KOBİ KARP AIA, AND MAY NOT BE DUPLICATED, USED, OR DISCLOSED WITHOUT THE EXPRESS WRITTEN CONSENT OF KOBİ KARP ARCHITECTURE & INTERIOR DESIGN, INC. AIA. (c) 2020

PRIVATE RESIDENCE
5661 PINE TREE DRIVE
MIAMI BEACH, FL 33140

Owner:
Name: OWNER
Address: OWNER_ADDRESS1
Address: OWNER_ADDRESS2
Tel: OWNER_PHONE
Email: OWNER_EMAIL

Consultant:
Name:
Address:
Address:
Tel:
Email:

Consultant:
Name:
Address:
Address:
Tel:
Email:

Consultant:
Name:
Address:
Address:
Tel:
Email:

Architect:
Kobi Karp Architecture and Interior Design, Inc.
571 NW 28th Street,
Miami, Florida 33127 USA
Tel: +1(305) 573 1818
Fax: +1(305) 573 3766



CONTEXTUAL IMAGES

Date	01-04-2022	Sheet No.
Scale	--	A0.02
Project	2187	

DBR FINAL PRESENTATION - 01/04/2022



1 E1
Scale: N.T.S.



2 E2
Scale: N.T.S.



1 E3
Scale: N.T.S.



2 E4
Scale: N.T.S.

Rev.	Date	Rev.	Date

ALL DRAWINGS AND WRITTEN MATERIAL APPEARING HEREIN CONSTITUTE THE ORIGINAL AND UNPUBLISHED WORK OF KOBİ KARP AIA, AND MAY NOT BE REPRODUCED, USED, OR DISCLOSED WITHOUT THE EXPRESS WRITTEN CONSENT OF KOBİ KARP ARCHITECTURE & INTERIOR DESIGN, INC. AIA. (c) 2020

PRIVATE RESIDENCE
5661 PINE TREE DRIVE
MIAMI BEACH, FL 33140

Owner:
Name OWNER
Address OWNER_ADDRESS1
Address OWNER_ADDRESS2
Tel: OWNER_PHONE
Email OWNER_EMAIL

Consultant:
Name
Address
Address
Tel:
Email

Consultant:
Name
Address
Address
Tel:
Email

Consultant:
Name
Address
Address
Tel:
Email

Architect:
Kobi Karp Architecture and Interior Design, Inc.
571 NW 28th Street,
Miami, Florida 33127 USA
Tel: +1(305) 573 1818
Fax: +1(305) 573 3766



EXISTING HOME IMAGES

Date	01-04-2022	Sheet No.
Scale	--	A0.03
Project	2187	

DBR FINAL PRESENTATION - 01/04/2022



1 N1
Scale: N.T.S.



2 N2
Scale: N.T.S.



3 N3
Scale: N.T.S.



4 N4
Scale: N.T.S.

Rev.	Date	Rev.	Date

ALL DRAWINGS AND WRITTEN MATERIAL APPEARING HEREIN CONSTITUTE THE ORIGINAL AND UNPUBLISHED WORK OF KOBİ KARP AIA, AND MAY NOT BE REPRODUCED, USED, OR DISCLOSED WITHOUT THE EXPRESS WRITTEN CONSENT OF KOBİ KARP ARCHITECTURE & INTERIOR DESIGN, INC. AIA. (c) 2020

PRIVATE RESIDENCE
5661 PINE TREE DRIVE
MIAMI BEACH, FL 33140

Owner:
Name: OWNER
Address: OWNER_ADDRESS1
Address: OWNER_ADDRESS2
Tel: OWNER_PHONE
Email: OWNER_EMAIL

Consultant:
Name:
Address:
Address:
Tel:
Email:

Consultant:
Name:
Address:
Address:
Tel:
Email:

Consultant:
Name:
Address:
Address:
Tel:
Email:

Architect:
Kobi Karp Architecture and Interior Design, Inc.
571 NW 28th Street,
Miami, Florida 33127 USA
Tel: +1(305) 573 1818
Fax: +1(305) 573 3766



NEIGHBORING HOME IMAGES

Date	01-04-2022	Sheet No.
Scale	--	A0.04
Project	2187	

DBR FINAL PRESENTATION - 01/04/2022



1 N5
Scale: N.T.S.



2 N6
Scale: N.T.S.



3 N7
Scale: N.T.S.



4 N8
Scale: N.T.S.

Rev.	Date	Rev.	Date

ALL DRAWINGS AND WRITTEN MATERIAL APPEARING HEREIN CONSTITUTE THE ORIGINAL AND UNPUBLISHED WORK OF KOBİ KARP AIA, AND MAY NOT BE REPRODUCED, USED, OR DISCLOSED WITHOUT THE EXPRESS WRITTEN CONSENT OF KOBİ KARP ARCHITECTURE & INTERIOR DESIGN, INC. AIA. (c) 2020

PRIVATE RESIDENCE
5661 PINE TREE DRIVE
MIAMI BEACH, FL 33140

Owner:
Name OWNER
Address OWNER_ADDRESS1
Address OWNER_ADDRESS2
Tel: OWNER_PHONE
Email OWNER_EMAIL

Consultant:
Name
Address
Address
Tel:
Email

Consultant:
Name
Address
Address
Tel:
Email

Consultant:
Name
Address
Address
Tel:
Email

Architect:
Kobi Karp Architecture and Interior Design, Inc.
571 NW 28th Street,
Miami, Florida 33127 USA
Tel: +1(305) 573 1818
Fax: +1(305) 573 3766



NEIGHBORING HOME IMAGES

Date	01-04-2022	Sheet No.
Scale	--	A0.05
Project	2187	

DBR FINAL PRESENTATION - 01/04/2022



Planning Department, 1700 Convention Center Drive, 2nd Floor
Miami Beach, Florida 33139, www.miamibeachfl.gov
305.673.7550

SINGLE FAMILY RESIDENTIAL - ZONING DATA SHEET

ITEM #	Project Information			
1	Address:	5661 PINE TREE DRIVE, MIAMI BEACH FL 33140		
2	Folio number(s):	02-3214-003-0340		
3	Board and file numbers :	NOT APPLICABLE		
4	Year built:	1934 / 1979	Zoning District:	RS-3
5	Base Flood Elevation:	10'-0" NGVD	Grade value in NGVD:	4.25' NGVD
6	Adjusted grade (Flood+Grade/2):	6.125' NGVD	Free board:	+2.00' NGVD (10'-0" NGVD)
7	Lot Area:	13,623 SF		
8	Lot width:	75' - 0"	Lot Depth:	173' - 6"
9	Max Lot Coverage SF and %:	4,086 SF (30.00%)	Proposed Lot Coverage SF and %:	3,673 (26.12%)
10	Existing Lot Coverage SF and %:	N/A	Lot coverage deducted (garage-storage) SF:	500 SF
11	Front Yard Open Space SF and %:	1,190 SF (76.22%)	Rear Yard Open Space SF and %:	3,159.5 SF (70.44%)
12	Max Unit Size SF and %:	6,811.5,SF (50.00%)	Proposed Unit Size SF and %:	6,383 SF (46.85%)
13	Existing First Floor Unit Size:	N/A	Proposed First Floor Unit Size:	3,374 SF (20.76%)
14	Existing Second Floor Unit Size	N/A	Proposed Second Floor volumetric Unit Size SF and % (Note: to exceed 70% of the first floor of the main home requires Board Approval)	N/A PER ORDINANCE 2020-4359
			Proposed Second Floor Unit Size SF and % :	3,465 SF (25.43%)
15			Proposed Roof Deck Area SF and % (Note: Maximum is 25% of the enclosed floor area immediately below):	
16				826.5 SF (23.68%)

	Zoning Information / Calculations	Required	Existing	Proposed	Deficiencies
17	Height:	24'- FLAT ROOFS		28'-0"	4'-0" (WAIVER)
18	Setbacks:				
19	Front First level:	20'-0"		20'-0"	
20	Front Second level:	30'-0"		30'-0"	
21	Side 1:	10'-0" MIN.		10'-0"	
22	Side 2 or (facing street):	8'-9" MIN.		8'-9"	
23	Rear:	15% OF 173'-6" = 26'-0"		26'-0"	
24	Accessory Structure Side 1:	7'-6"		7'-6"	
	Accessory Structure Side 2 or (facing street) :	7'-6"		7'-6"	
	Accessory Structure Rear:	12'-0"		N/A	
26	Sum of side yard :	18'-9" (25% of Lot Width)		18'-9"	
27	Located within a Local Historic District?			Yes or ☐	
28	Designated as an individual Historic Single Family Residence Site?			Yes or ☐	
29	Determined to be Architecturally Significant?			Yes or ☐	
	Additional data or information must be presented in the format outlined in this section				

Notes:

If not applicable write N/A

INDEX	
SHEET NUMBER	SHEET NAME
ARCHITECTURAL DRAWINGS	
A0.00	COVER
A0.01	PROJECT DATA / DRAWING INDEX & GENERAL NOTES
	SURVEY
A0.02	LOCATION MAP
A0.03	IMAGE KEY PLAN
A0.04	CONTEXTUAL IMAGES
A0.05	EXISTING HOME IMAGES
A0.06	NEIGHBORING HOMES IMAGES
A0.07	NEIGHBORING HOMES IMAGES
A0.08	ZONING DIAGRAMS – LOT COVERAGE
A0.09	ZONING DIAGRAMS – UNIT SIZE REQUIREMENTS
A0.10	ZONING DIAGRAMS – UNIT SIZE REQUIREMENTS
A2.01	SITE PLAN
A3.01	GROUND FLOOR PLAN
A3.02	SECOND FLOOR PLAN
A3.03	ROOF DECK PLAN & ENLARGED ROOF PLAN
A4.01	FRONT & REAR ELEVATIONS
A4.02	SIDE ELEVATIONS
A4.03	RENDERED FRONT & REAR ELEVATIONS
A4.04	RENDERED FRONT & REAR ELEVATIONS
A4.05	CONTEXTUAL ELEVATIONS
A5.01	SECTIONS
A5.02	SECTIONS
A5.03	SITE YARD SECTIONS
A6.01	RENDERING
A6.02	RENDERING

Rev.	Date	Rev.	Date

ALL DRAWINGS AND WRITTEN MATERIAL APPEARING HEREIN CONSTITUTE THE ORIGINAL AND UNPUBLISHED WORK OF KOBİ KARP AIA, AND MAY NOT BE DUPLICATED, USED, OR DISCLOSED WITHOUT THE EXPRESS WRITTEN CONSENT OF KOBİ KARP ARCHITECTURE & INTERIOR DESIGN, INC. AIA. (c) 2020

PRIVATE RESIDENCE

5661 PINE TREE DRIVE
MIAMI BEACH, FL 33140

Owner:
Name OWNER
Address OWNER_ADDRESS1
Address OWNER_ADDRESS2
Tel: OWNER_PHONE
Email OWNER_EMAIL

Consultant:
Name
Address
Address
Tel:
Email

Consultant:
Name
Address
Address
Tel:
Email


Consultant:
Name
Address
Address
Tel:
Email

Architect:
Kobi Karp Architecture and Interior Design, Inc.
571 NW 28th Street,
Miami, Florida 33127 USA
Tel: +1(305) 573 1818
Fax: +1(305) 573 3766

KOBI KARP
Lic. # AR0012578


PROJECT DATA

Date	11-10-2021	Sheet No. A0.01
Scale	--	
Project	2187	

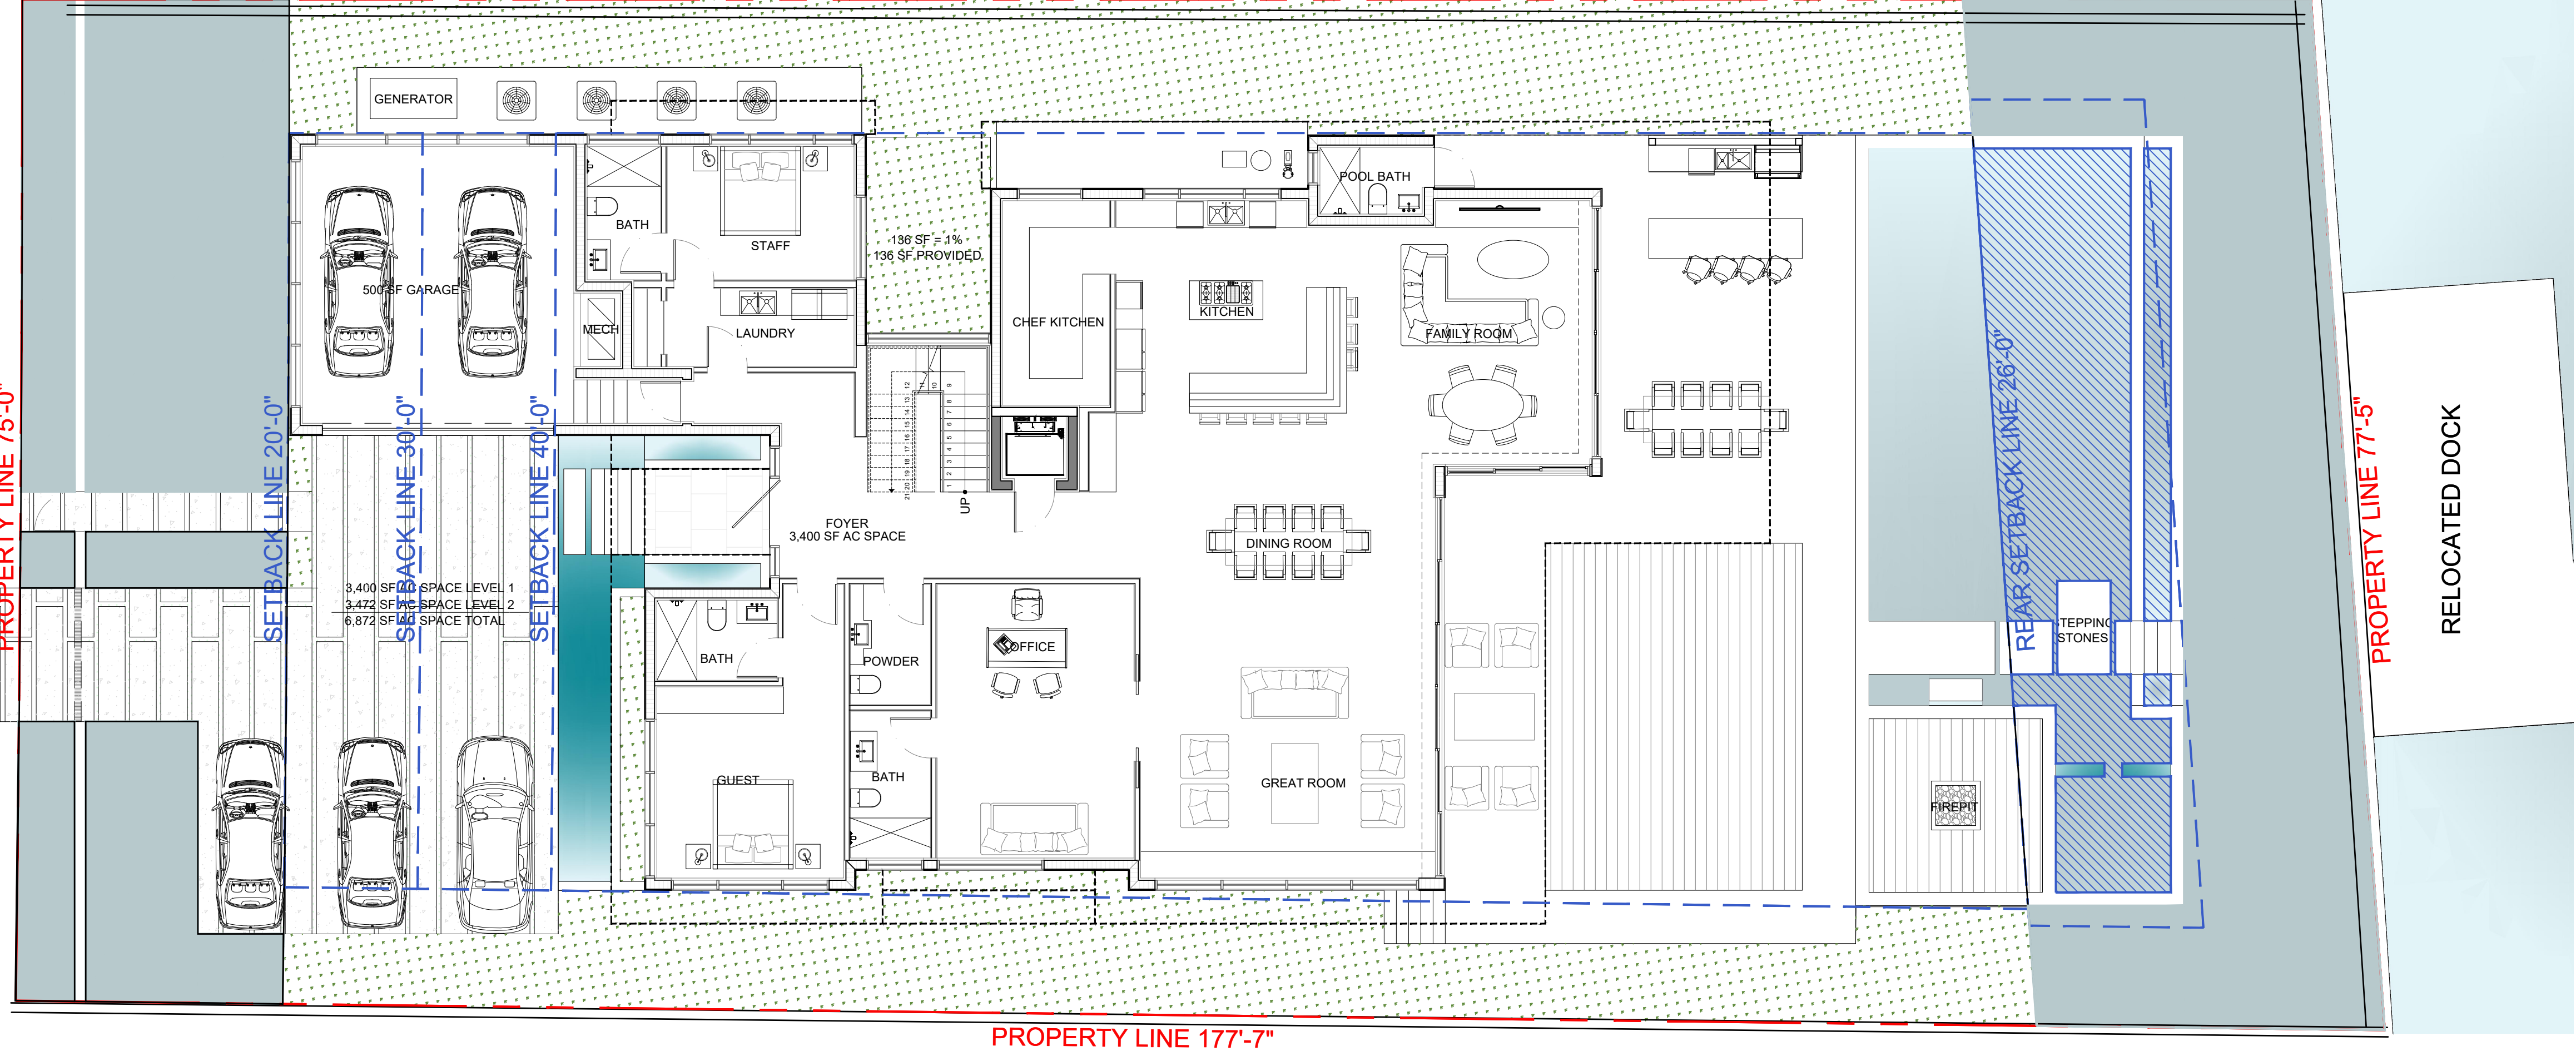

PERVIOUS / IMPERVIOUS:	
LOT SIZE:	13,623 SF
FRONT YARD (50% REQ. FRONT YARD AREA):	1,502 SF (50%)
REQUIRED:	751 SF (50% OF 1,502SF)
PROVIDED:	1,190 SF (76.22%)
REAR YARD(70% REQ. YARD AREA)	2,010 SF
REQUIRED:	1,410 SF (70% OF 2,010 SF)
PROVIDED:	1,550 SF (OPEN SPACE) + 416.5 SF (50% OF POOL AREA)
TOTAL	: 3,159.5 SF (70.44%)

A ZONING DIAGRAMS-PERVIOUS CALCS.
Scale: 1/8" = 1'-0"

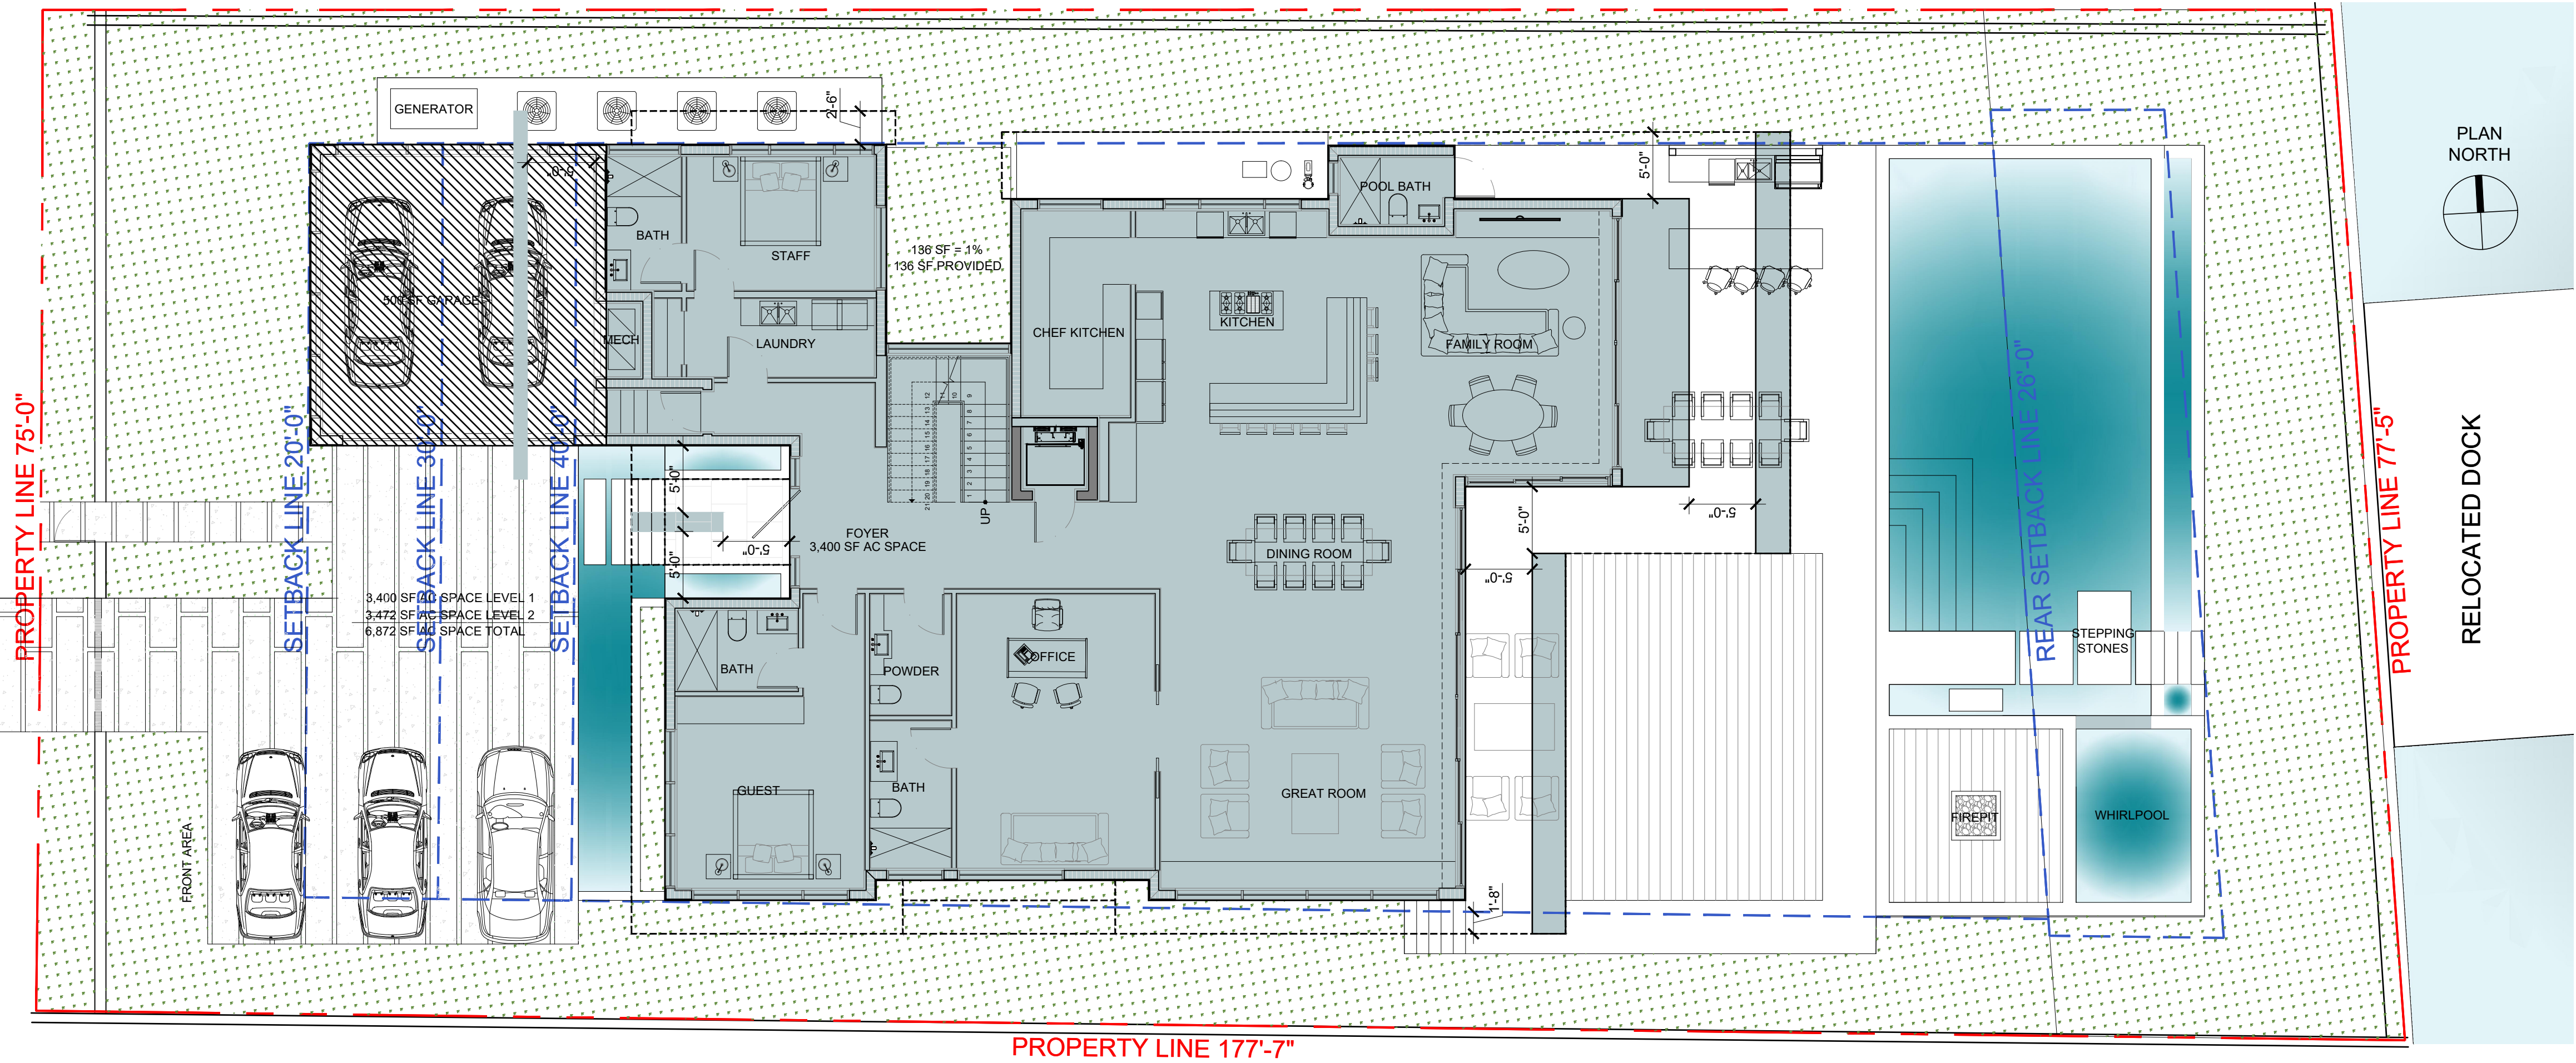

LOT COVERAGE:	
LOT SIZE:	13,623 SF
ALLOWED	
LOT COVERAGE	:4,086 SF (30%)
PROPOSED	
LOT COVERAGE	:3,483 SF (24.77%)
OVERHANGS	: 190 SF
GARAGE (EXCLUDED)	:500 SF
TOTAL	:3,673 SF (26.12%)

B ZONING DIAGRAMS-LOT COVERAGE
Scale: 1/8" = 1'-0"

Rev.	Date	Rev.	Date

ALL DRAWINGS AND WRITTEN MATERIAL APPEARING HEREIN CONSTITUTE THE ORIGINAL AND UNPUBLISHED WORK OF KOBİ KARP AIA, AND MAY NOT BE DUPLICATED, COPIED, OR DISSEMINATED WITHOUT THE EXPRESS WRITTEN CONSENT OF KOBİ KARP ARCHITECTURE & INTERIOR DESIGN, INC. AIA. (c) 2020

PRIVATE RESIDENCE
5661 PINE TREE DRIVE
MIAMI BEACH, FL 33140

Owner:
Name: OWNER
Address: OWNER_ADDRESS1
Address: OWNER_ADDRESS2
Tel: OWNER_PHONE
Email: OWNER_EMAIL

Consultant:
Name:
Address:
Address:
Tel:
Email:

Consultant:
Name:
Address:
Address:
Tel:
Email:

Consultant:
Name:
Address:
Address:
Tel:
Email:

Architect:
Kobi Karp Architecture and Interior Design, Inc.
571 NW 28th Street,
Miami, Florida 33127 USA
Tel: +1(305) 573 1818
Fax: +1(305) 573 3766

KOBİ
KARP

KOBİ KARP
Lic. # AR0012578

ZONING DIAGRAMS

Date	11-10-2021	Sheet No.
Scale	--	A0.08
Project	2187	



B UNIT SIZE-SECOND FLOOR
Scale: $1/8" = 1'-0"$



ALL DRAWINGS AND WRITTEN MATERIAL APPEARING HEREIN CONSTITUTE THE ORIGINAL AND UNPUBLISHED WORK OF KOBİ KARP AIA, AND MAY NOT BE DUPLICATED, USED, OR DISCLOSED WITHOUT THE EXPRESS WRITTEN CONSENT OF KOBİ KARP ARCHITECTURE & INTERIOR DESIGN, INC. AIA. (c) 2020

5661 PINE TREE DRIVE
MIAMI BEACH, FL 33140


Architect:
Kobi Karp Architecture and Interior Design, Inc.
571 NW 28th Street,
Miami, Florida 33127 USA
Tel: +1(305) 573 1818
Fax: +1(305) 573 3766



KOBI KARP
Lic. # AR0012578

ZONING DIAGRAMS

Date	11-10-2021	Sheet No. A0.09
Scale	--	
Project	2187	

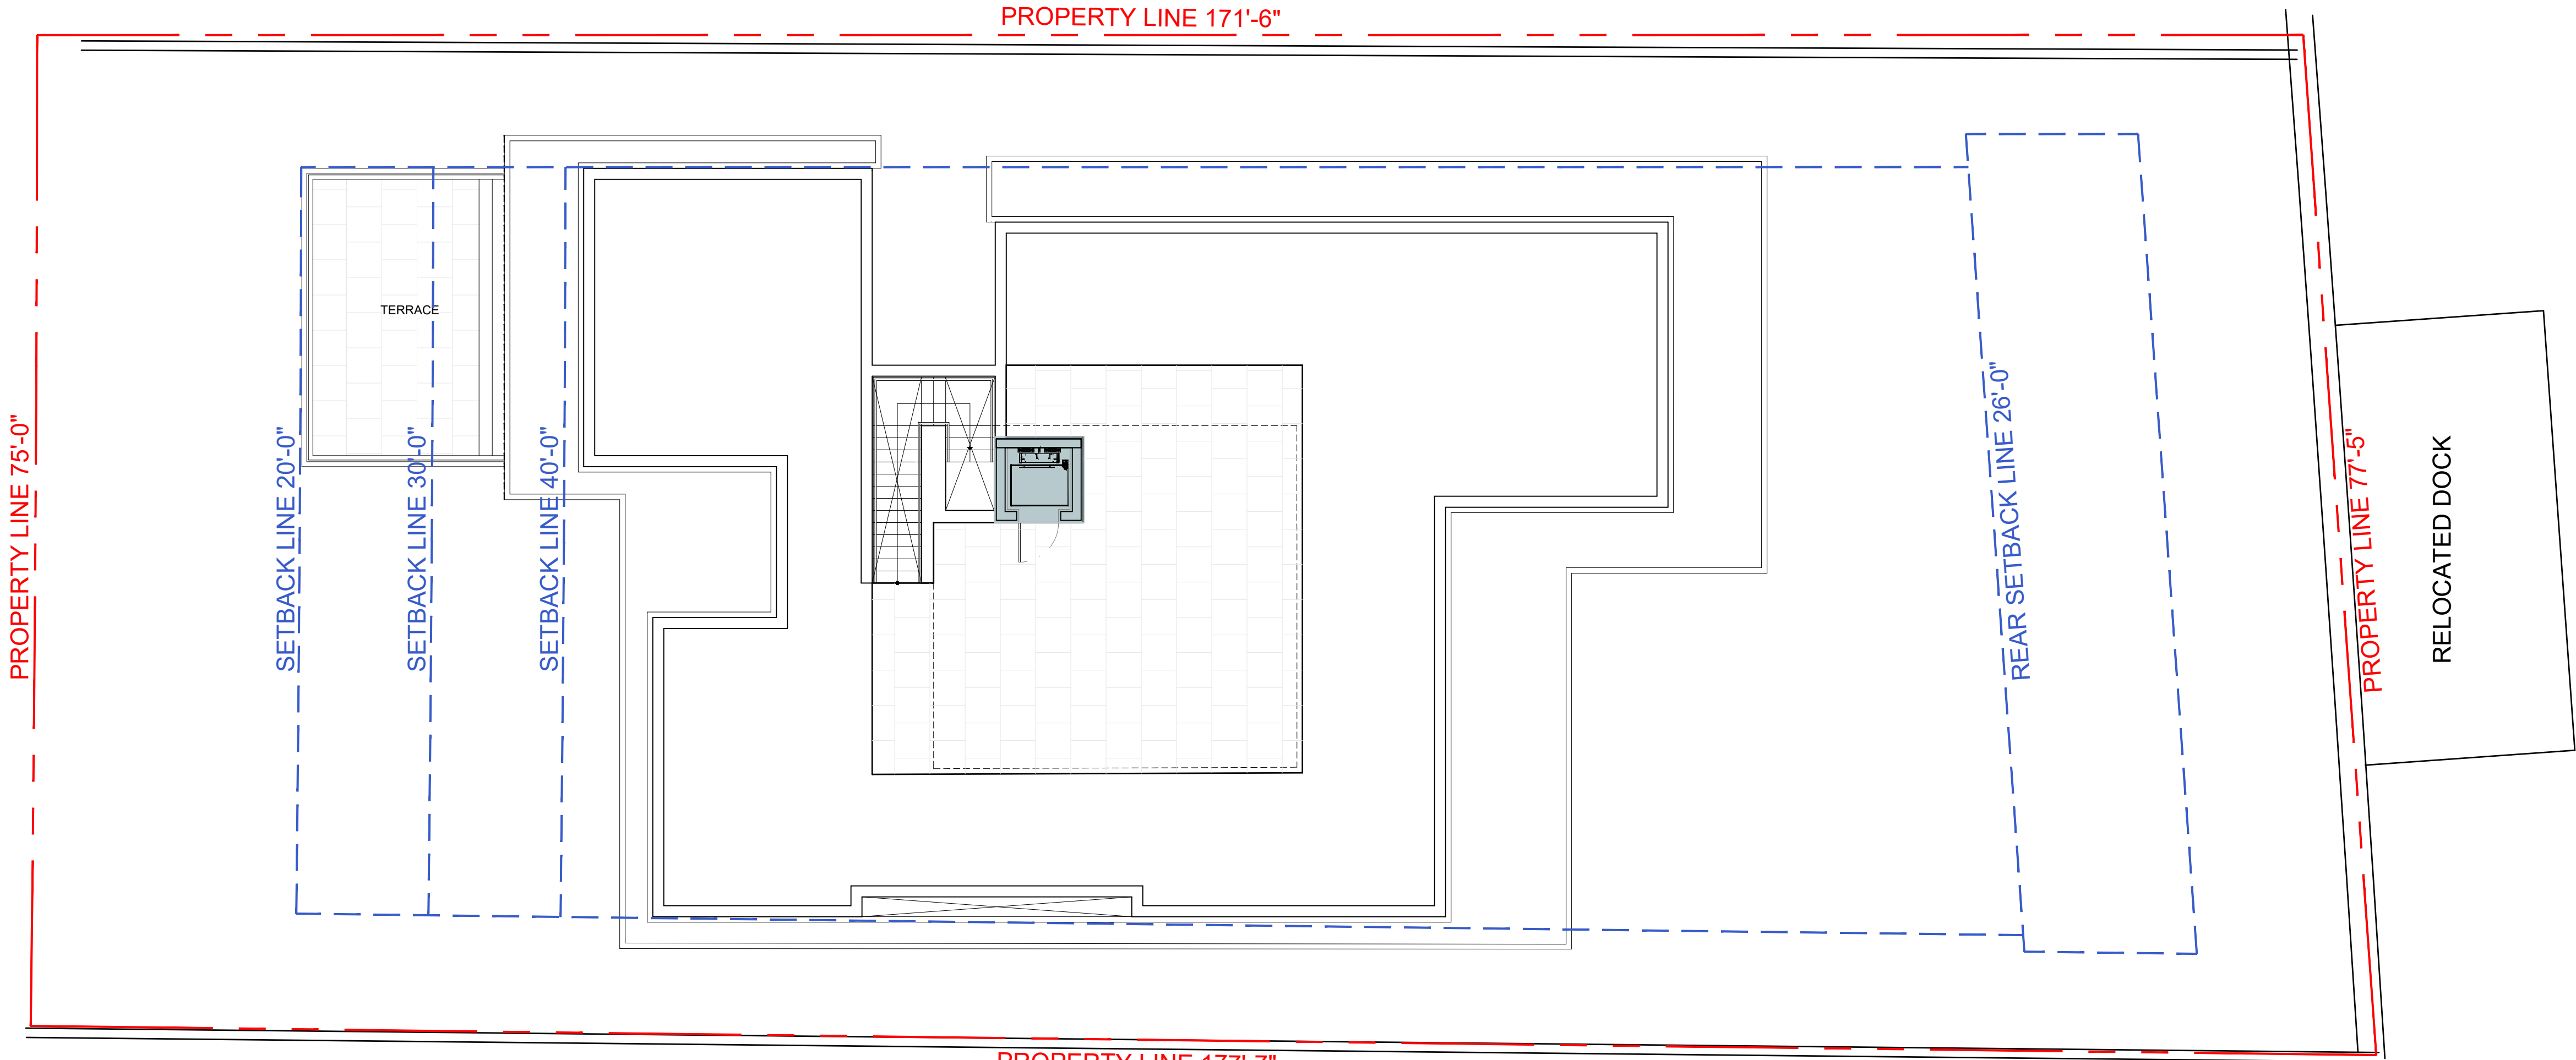

A UNIT SIZE-ROOF PLAN
Scale: 1/8" = 1'-0"

UNIT SIZE LEGEND:	
LOTE SIZE:	13,623 SF
ALLOWED UNIT SIZE:	6,811.5 SF (50%)
PROPOSED UNIT SIZE:	
GROUND FLOOR:	3,374 SF (24.76%)
SECOND FLOOR:	3,465 SF (25.43%)
ROOF:	44 SF (0.32%)
GARAGE	- 500 SF
TOTAL:	6,383 SF (46.85%)

Rev.	Date	Rev.	Date

ALL DRAWINGS AND WRITTEN MATERIAL APPEARING HEREIN CONSTITUTE THE ORIGINAL AND UNPUBLISHED WORK OF KOBİ KARP AIA, AND MAY NOT BE DUPLICATED, USED, OR DISCLOSED WITHOUT THE EXPRESS WRITTEN CONSENT OF KOBİ KARP ARCHITECTURE & INTERIOR DESIGN, INC. AIA. (c) 2020

PRIVATE RESIDENCE
5661 PINE TREE DRIVE
MIAMI BEACH, FL 33140

Owner:
Name: OWNER
Address: OWNER_ADDRESS1
Address: OWNER_ADDRESS2
Tel: OWNER_PHONE
Email: OWNER_EMAIL


Consultant:
Name:
Address:
Address:
Tel:
Email:

Consultant:
Name:
Address:
Address:
Tel:
Email:

Consultant:
Name:
Address:
Address:
Tel:
Email:



Architect:
Kobi Karp Architecture and Interior Design, Inc.
571 NW 28th Street,
Miami, Florida 33127 USA
Tel: +1(305) 573 1818
Fax: +1(305) 573 3766

KOBİ KARP
Lic. # AR0012578

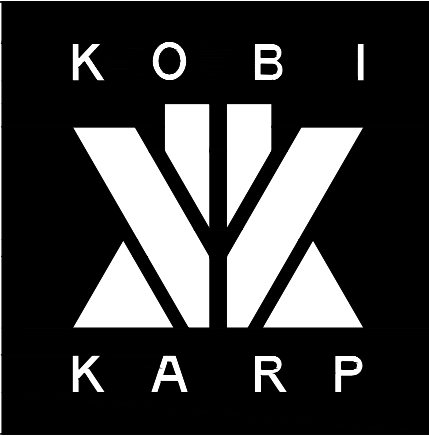

ZONING DIAGRAMS

Date	11-10-2021	Sheet No.
Scale	--	A0.10
Project	2187	

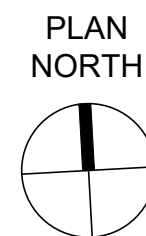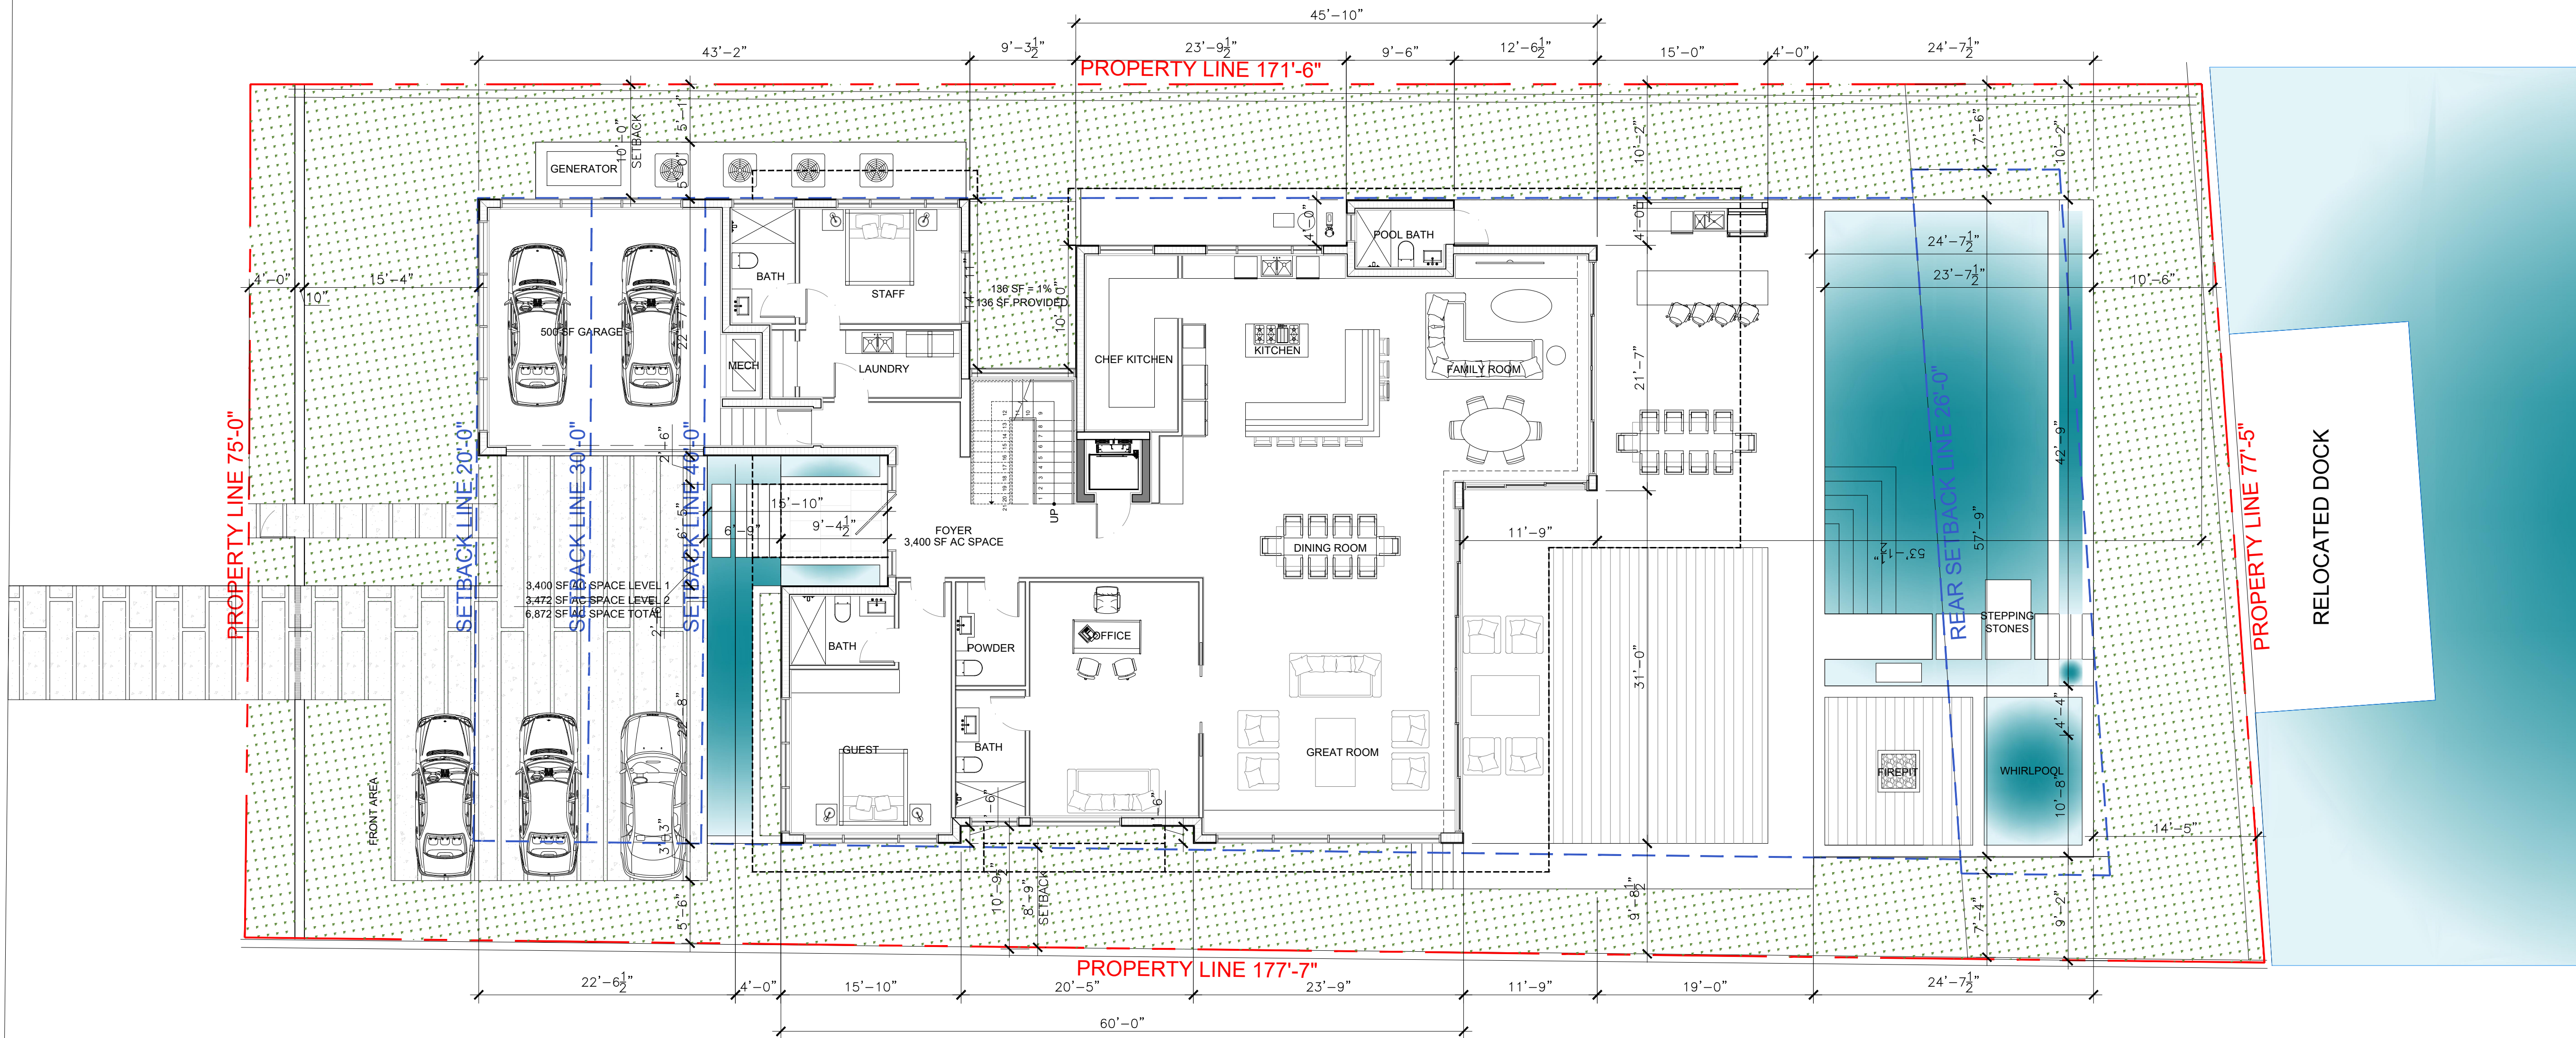

A

PROPOSED SITE PLAN

Scale: 1/8" = 1'-0"

Rev.	Date	Rev.	Date

ALL DRAWINGS AND WRITTEN MATERIAL APPEARING HEREIN CONSTITUTE THE ORIGINAL AND UNPUBLISHED WORK OF KOBİ KARP AIA, AND MAY NOT BE DUPLICATED, USED, OR DISCLOSED WITHOUT THE EXPRESS WRITTEN CONSENT OF KOBİ KARP ARCHITECTURE & INTERIOR DESIGN, INC. AIA. (c) 2020

PRIVATE RESIDENCE
5661 PINE TREE DRIVE
MIAMI BEACH, FL 33140

Owner:
Name: OWNER
Address: OWNER_ADDRESS1
Address: OWNER_ADDRESS2
Tel: OWNER_PHONE
Email: OWNER_EMAIL

Consultant:
Name:
Address:
Address:
Tel:
Email:

Consultant:
Name:
Address:
Address:
Tel:
Email:

Consultant:
Name:
Address:
Address:
Tel:
Email:



Architect:
Kobi Karp Architecture and Interior Design, Inc.
571 NW 28th Street,
Miami, Florida 33127 USA
Tel: +1(305) 573 1818
Fax: +1(305) 573 3766

KOBİ KARP
Lic. # AR0012578



PROPOSED SITE PLAN

Date	11-10-2021	Sheet No.
Scale	--	A2.01
Project	2187	

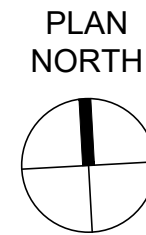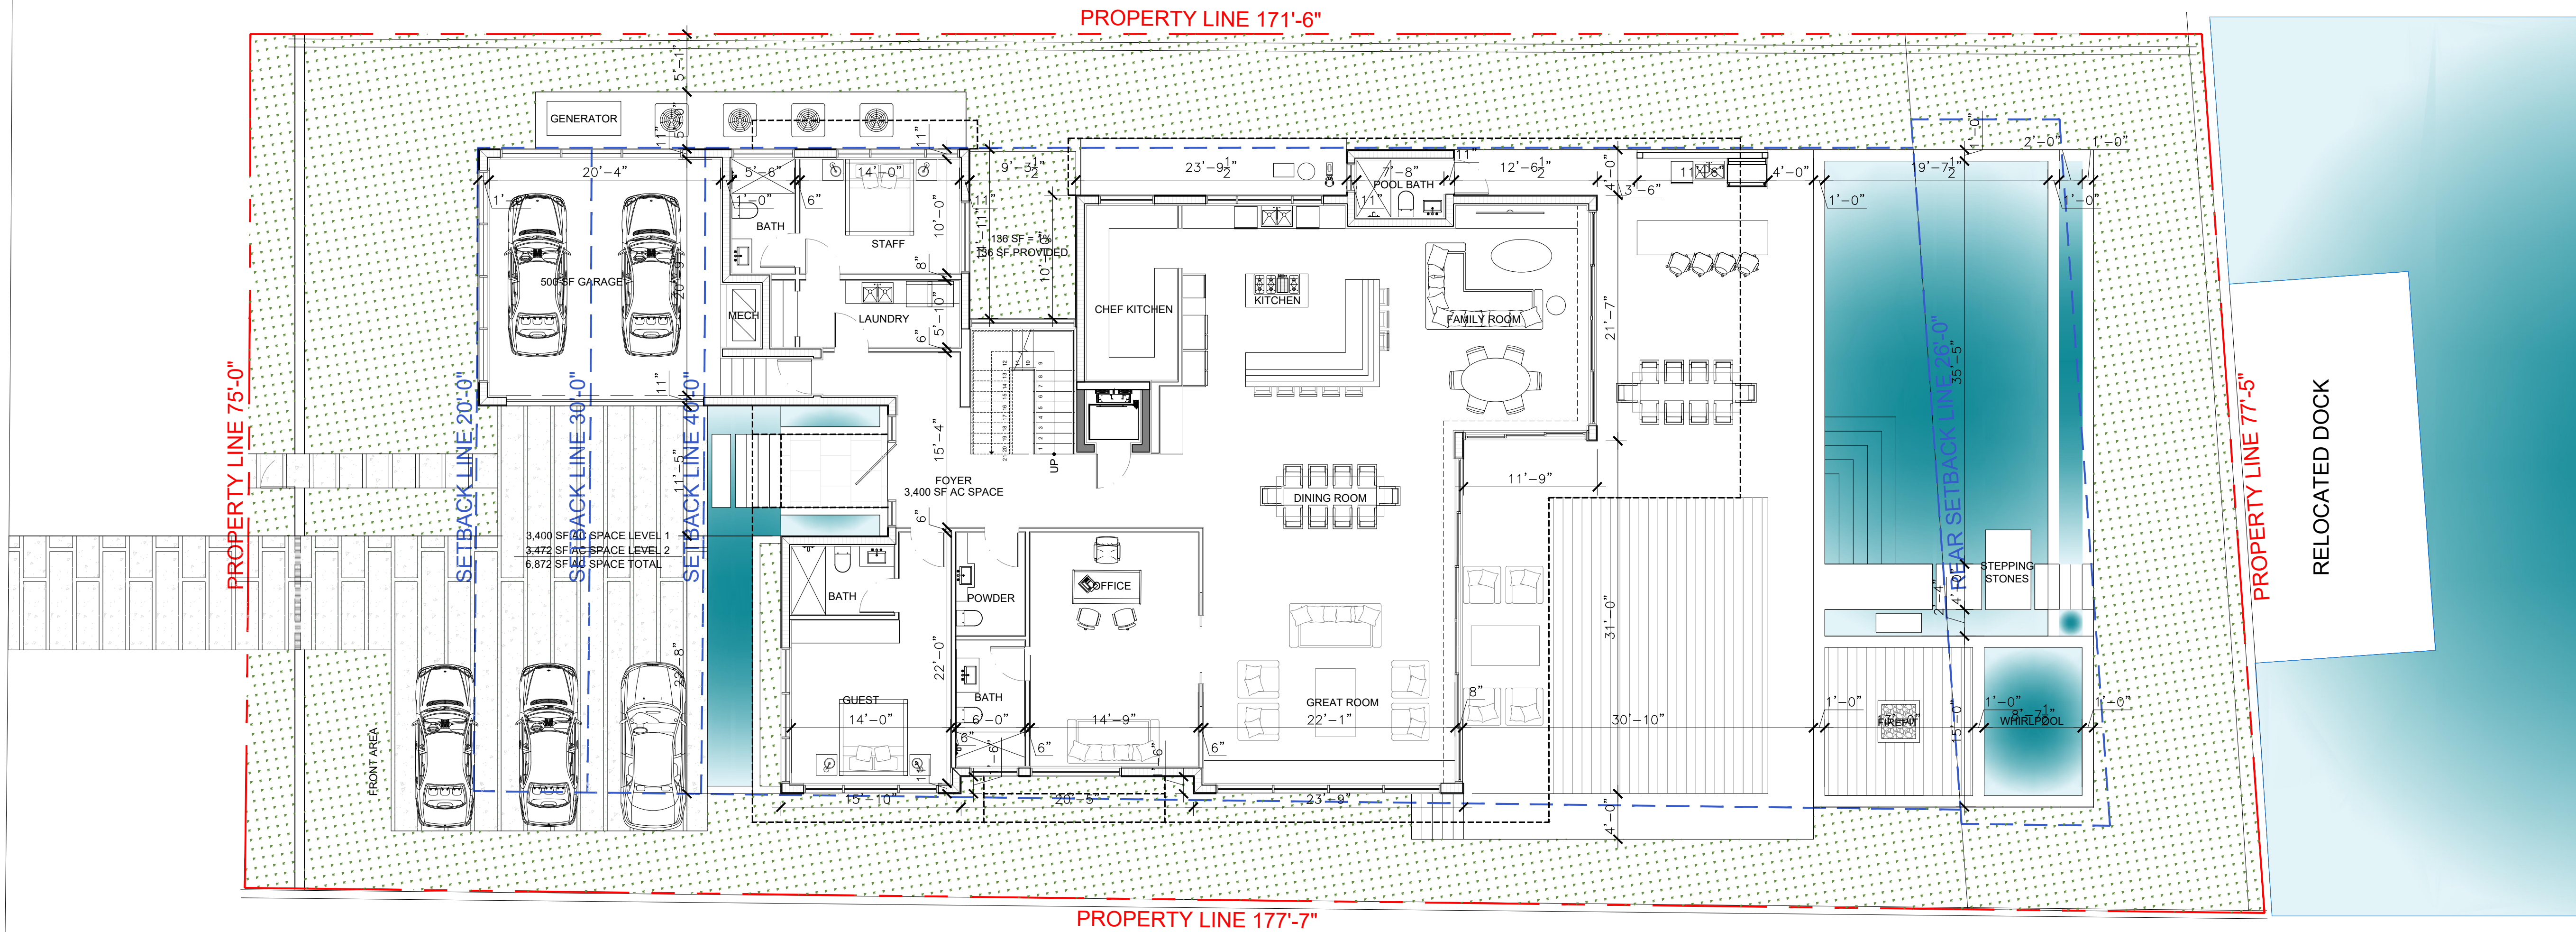

PROPOSED GROUND FLOOR

Scale: 1/8" = 1'-0"

Rev.	Date	Rev.	Date

ALL DRAWINGS AND WRITTEN MATERIAL APPEARING HEREIN CONSTITUTE THE ORIGINAL AND UNPUBLISHED WORK OF KOBİ KARP AIA, AND MAY NOT BE DUPLICATED, USED, OR DISCLOSED WITHOUT THE EXPRESS WRITTEN CONSENT OF KOBİ KARP ARCHITECTURE & INTERIOR DESIGN, INC. AIA. (c) 2020

PRIVATE RESIDENCE

5661 PINE TREE DRIVE
MIAMI BEACH, FL 33140

Owner:
Name: OWNER
Address: OWNER_ADDRESS1
Address: OWNER_ADDRESS2
Tel: OWNER_PHONE
Email: OWNER_EMAIL

Consultant:
Name:
Address:
Address:
Tel:
Email:

Consultant:
Name:
Address:
Address:
Tel:
Email:

Consultant:
Name:
Address:
Address:
Tel:
Email:


Architect:
Kobi Karp Architecture and Interior Design, Inc.
571 NW 28th Street,
Miami, Florida 33127 USA
Tel: +1(305) 573 1818
Fax: +1(305) 573 3766

KOBİ KARP
Lic. # AR0012578



PROPOSED LEVEL 1

Date	11-10-2021	Sheet No.
Scale	--	A3.01
Project	2187	

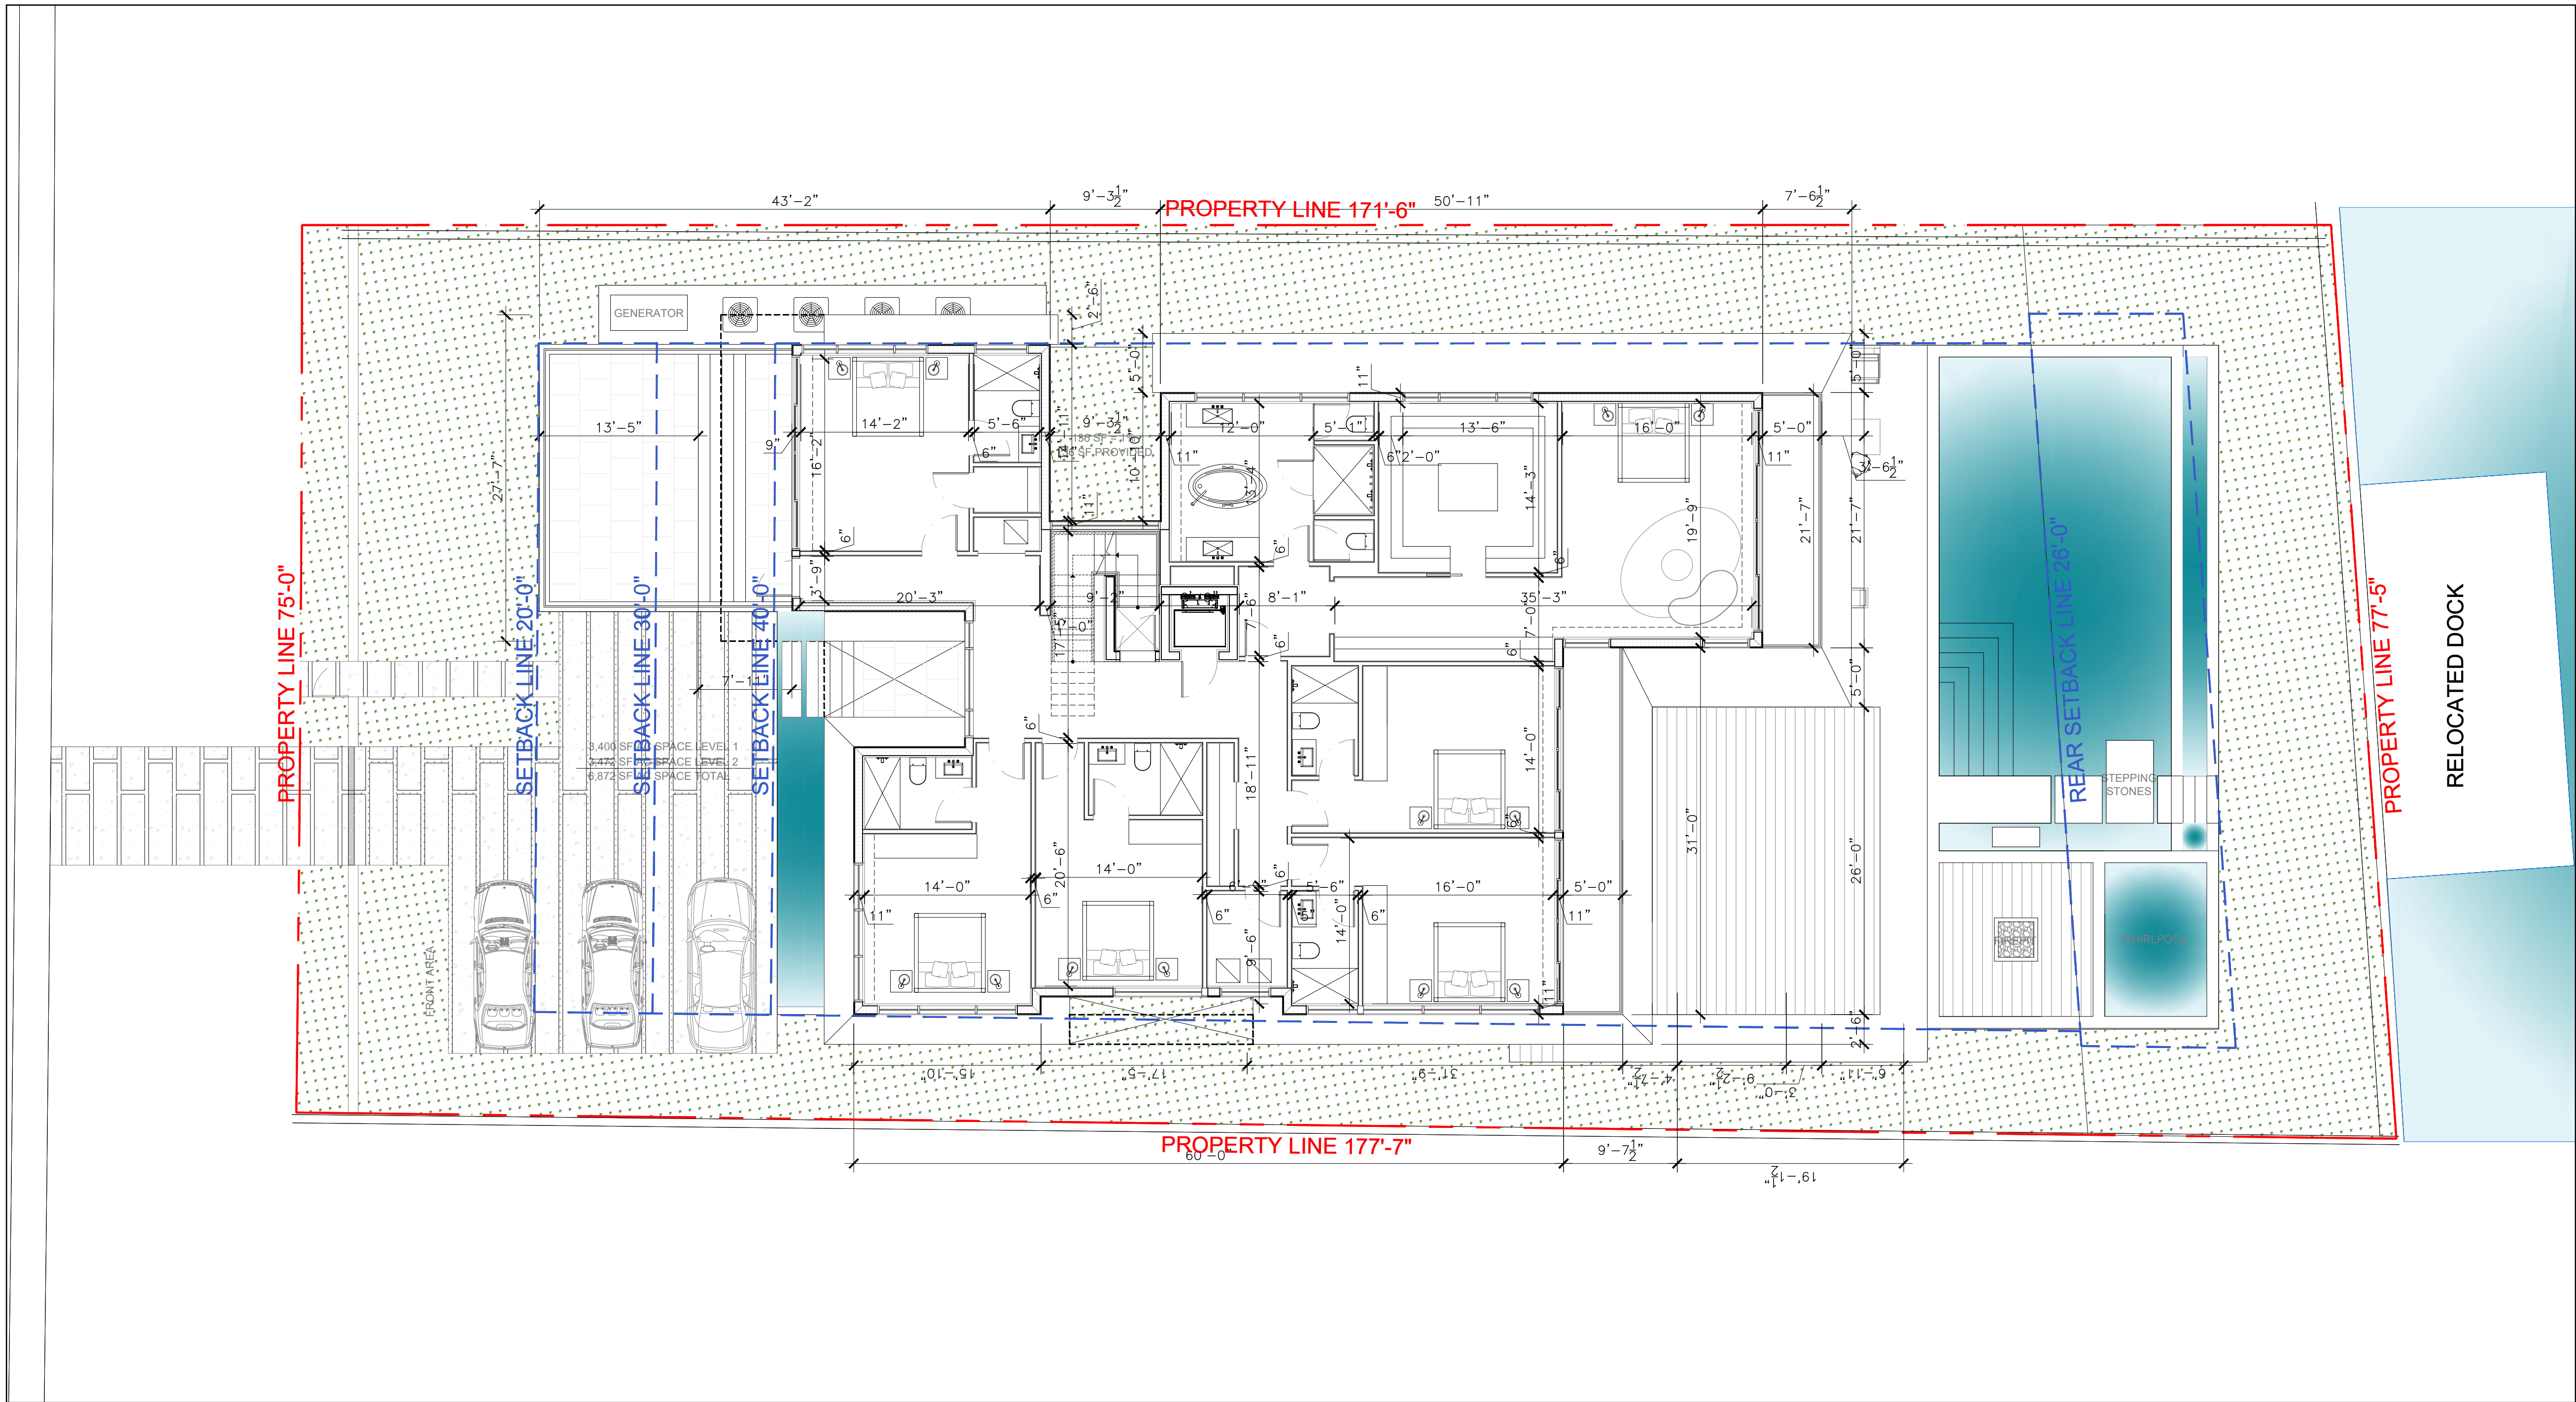

Rev.	Date	Rev.	Date

ALL DRAWINGS AND WRITTEN MATERIAL APPEARING HEREIN CONSTITUTE THE ORIGINAL AND UNPUBLISHED WORK OF KOBİ KARP AIA, AND MAY NOT BE DUPLICATED, USED, OR DISCLOSED WITHOUT THE EXPRESS WRITTEN CONSENT OF KOBİ KARP ARCHITECTURE & INTERIOR DESIGN, INC. AIA. (c) 2020

PRIVATE RESIDENCE
5661 PINE TREE DRIVE
MIAMI BEACH, FL 33140

Owner:
Name: OWNER
Address: OWNER_ADDRESS1
Address: OWNER_ADDRESS2
Tel: OWNER_PHONE
Email: OWNER_EMAIL

Consultant:
Name:
Address:
Address:
Tel:
Email:

Consultant:
Name:
Address:
Address:
Tel:
Email:

Consultant:
Name:
Address:
Address:
Tel:
Email:

Architect:
Kobi Karp Architecture and Interior Design, Inc.
571 NW 28th Street,
Miami, Florida 33127 USA
Tel: +1(305) 573 1818
Fax: +1(305) 573 3766

KOBİ KARP
Lic. # AR0012578



PROPOSED LEVEL 2



Date	11-10-2021	Sheet No.
Scale	--	A3.02
Project	2187	

A PROPOSED 2ND LEVEL


Scale: 1/8" = 1'-0"

PLAN
NORTH



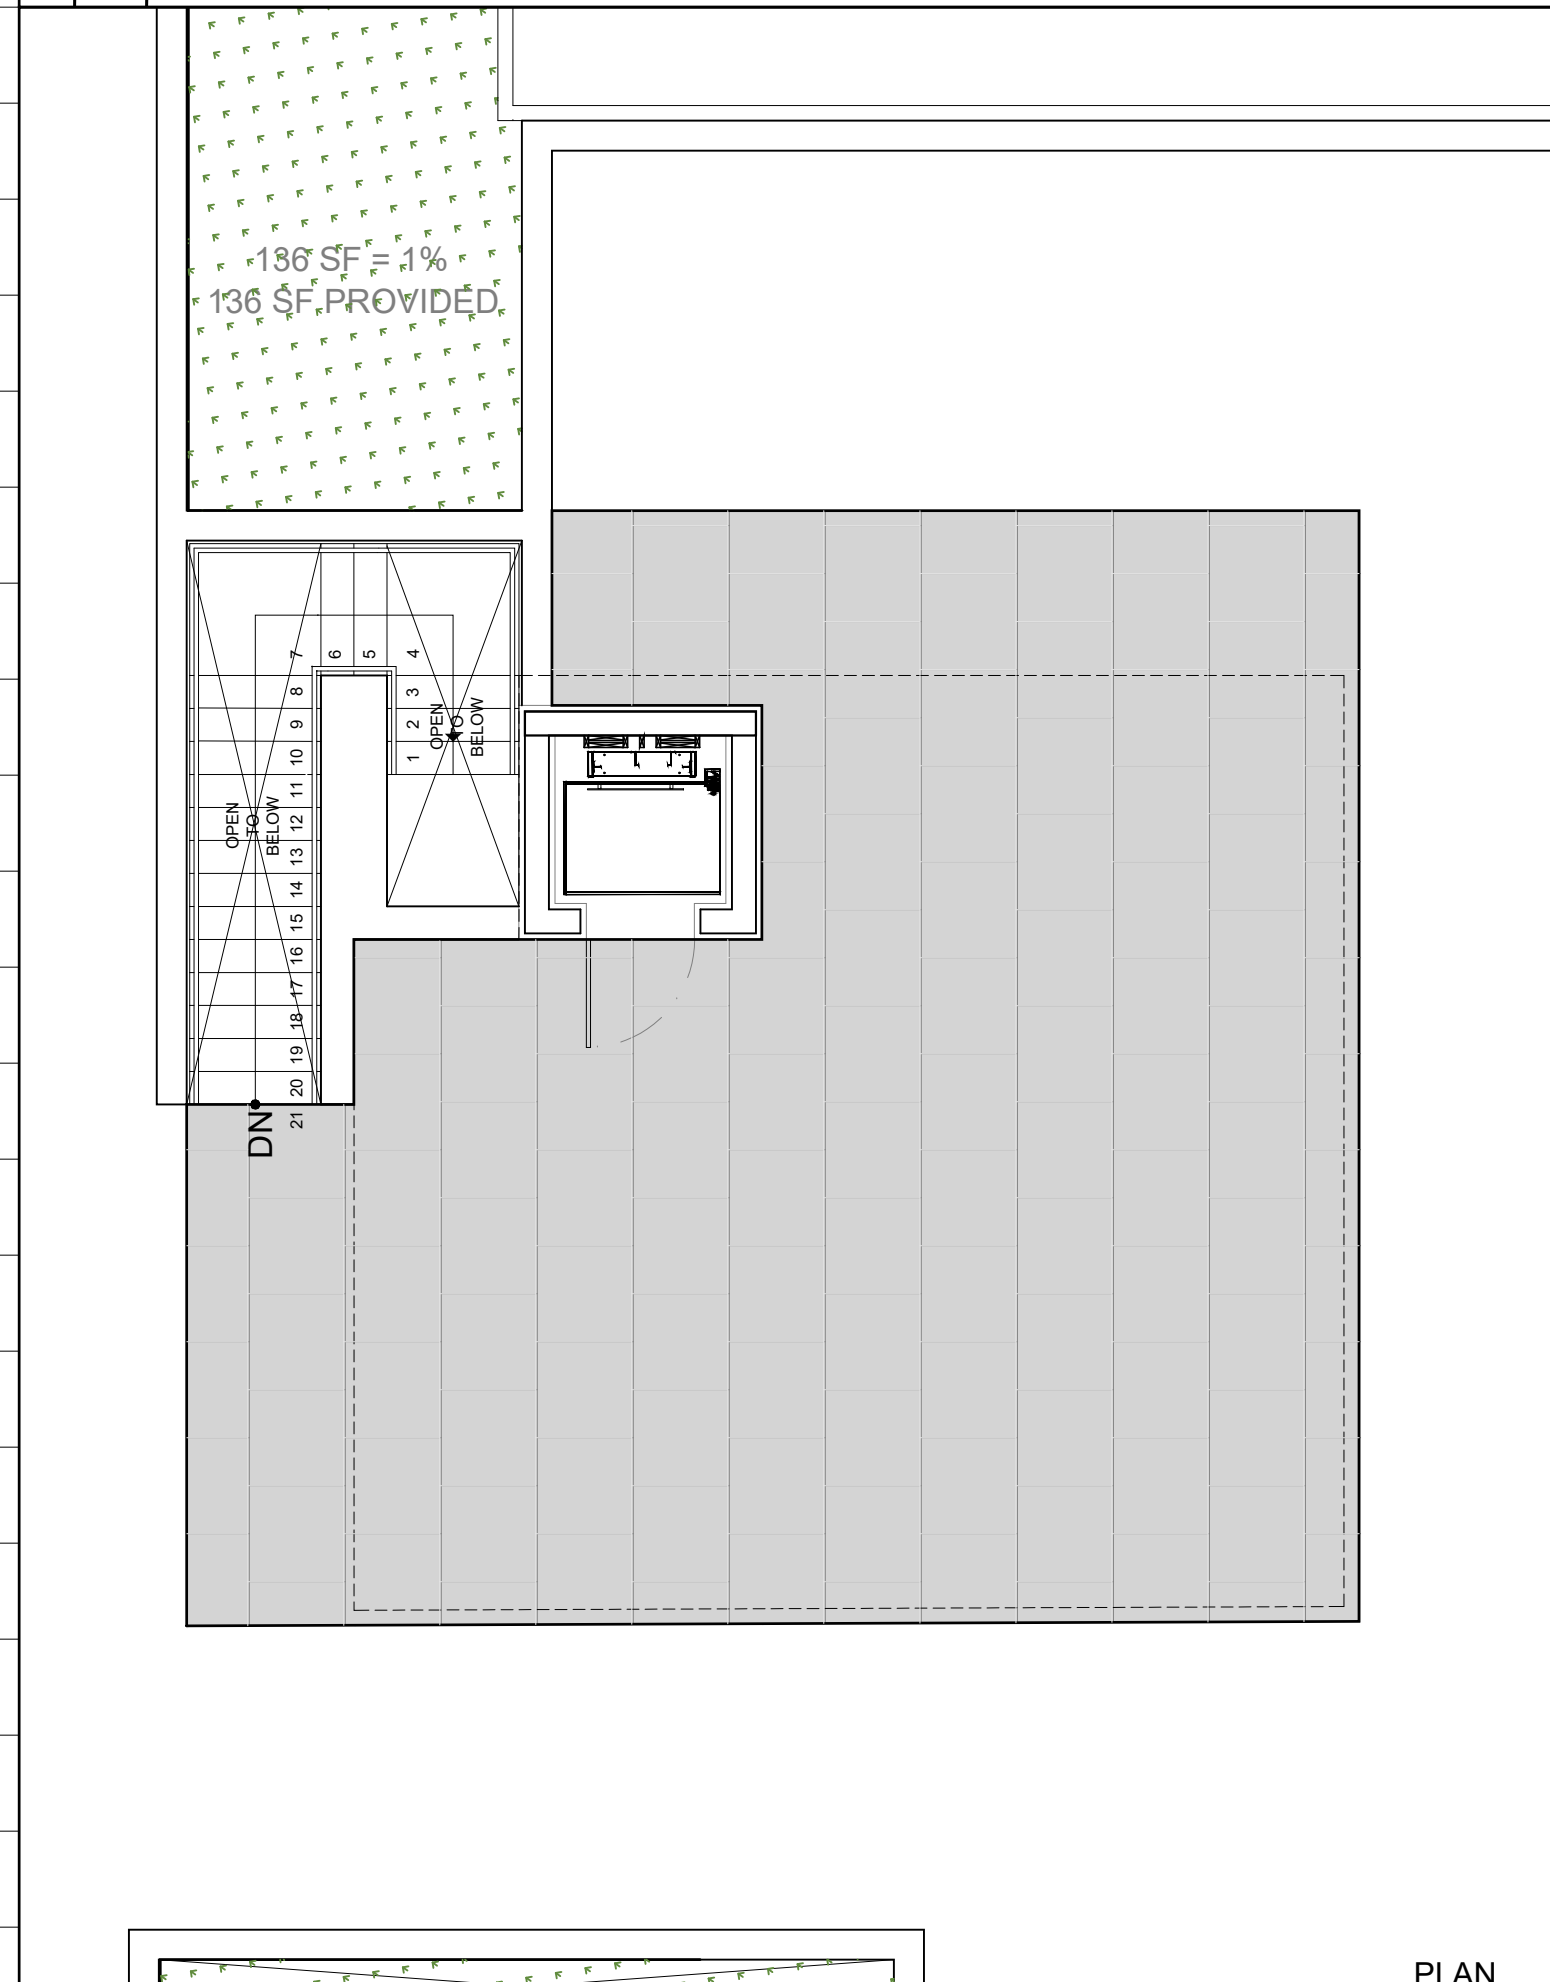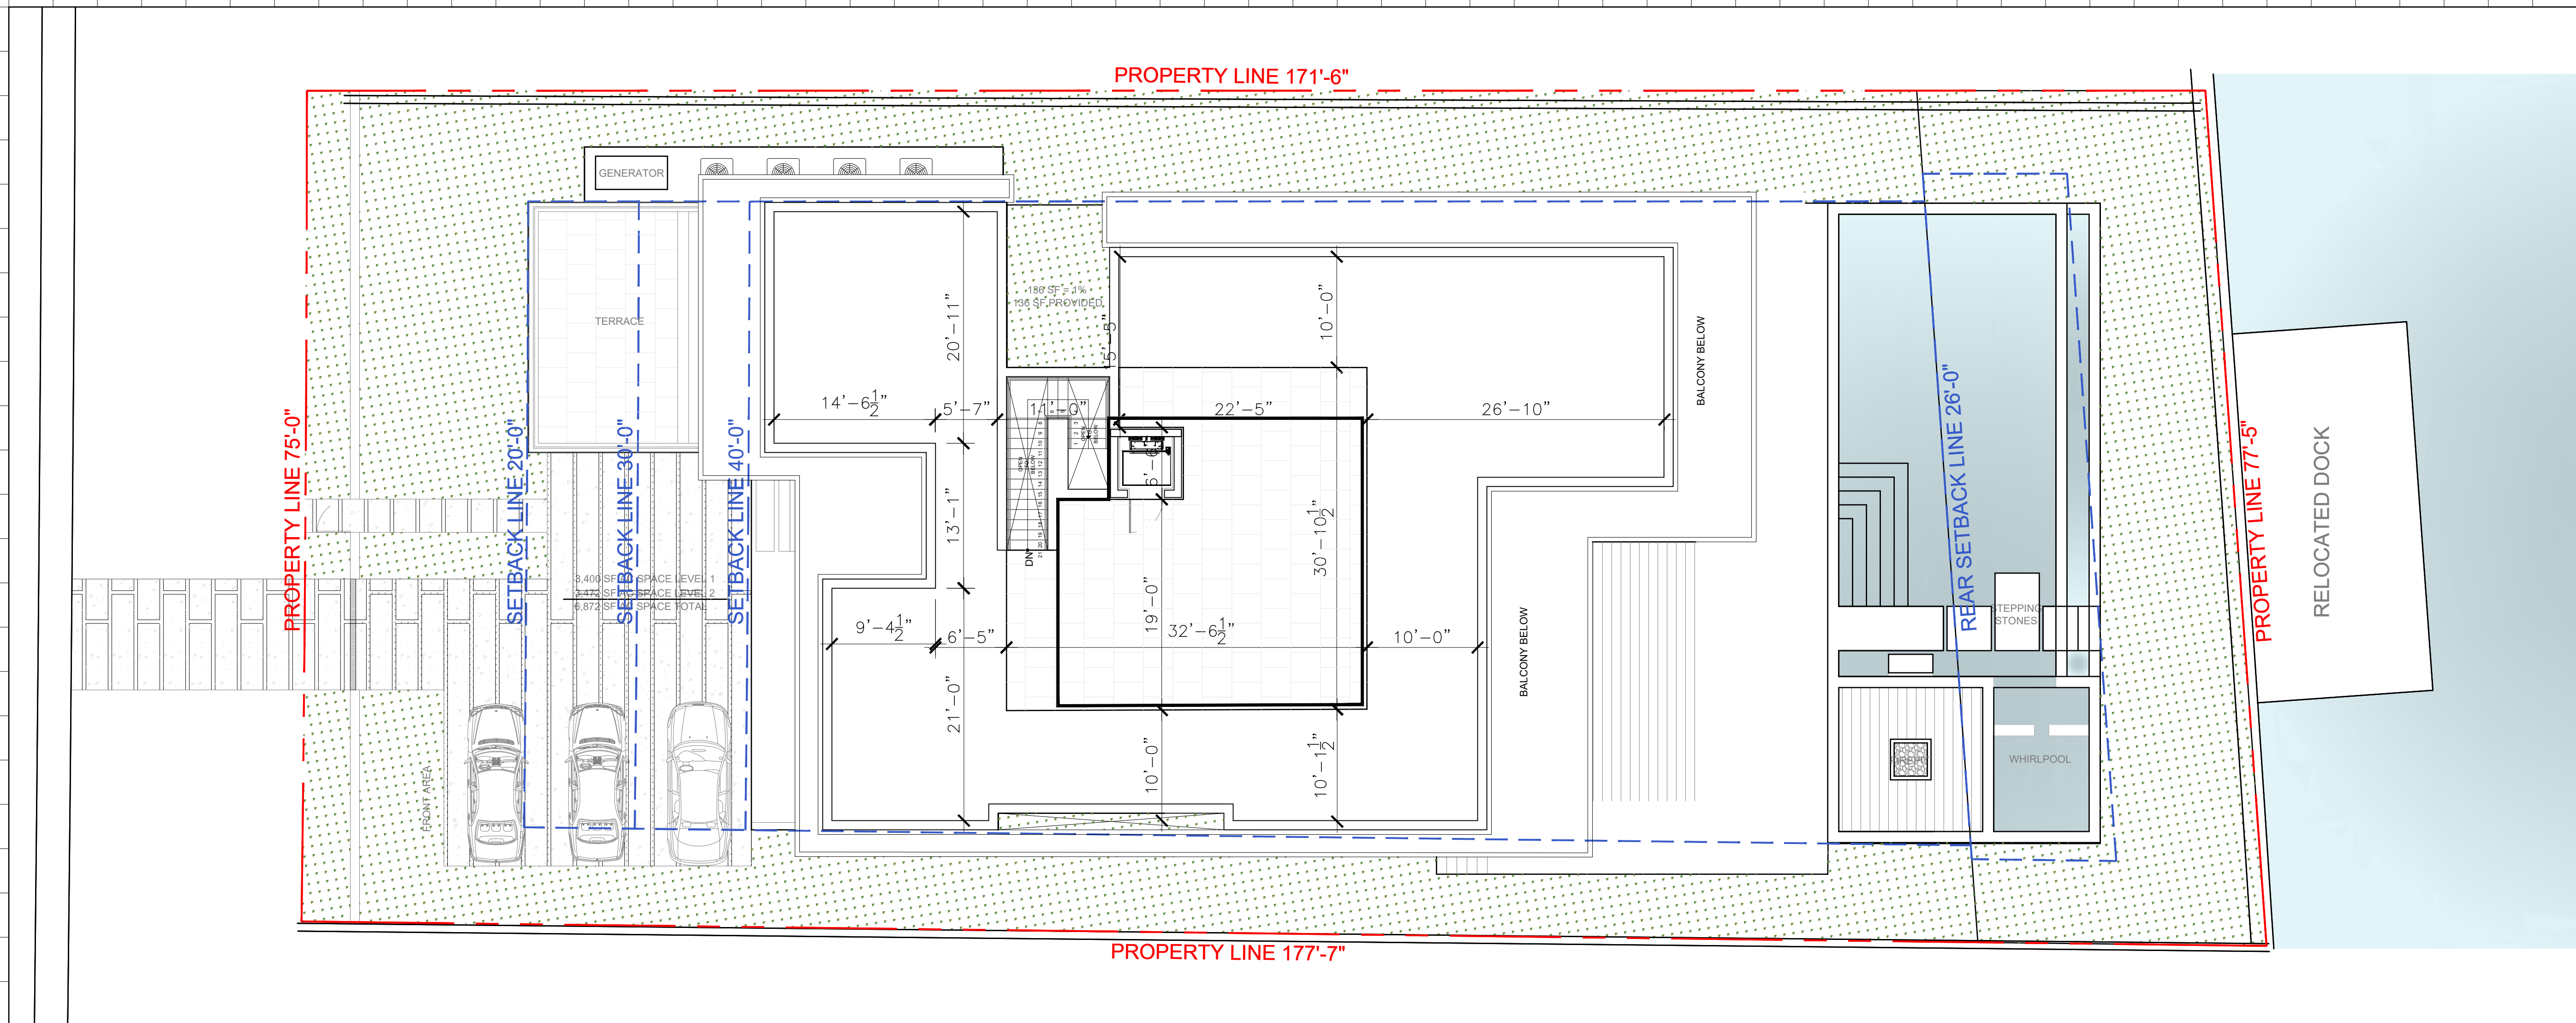

B PROPOSED ROOF DECK
Scale: 1/8" = 1'-0"

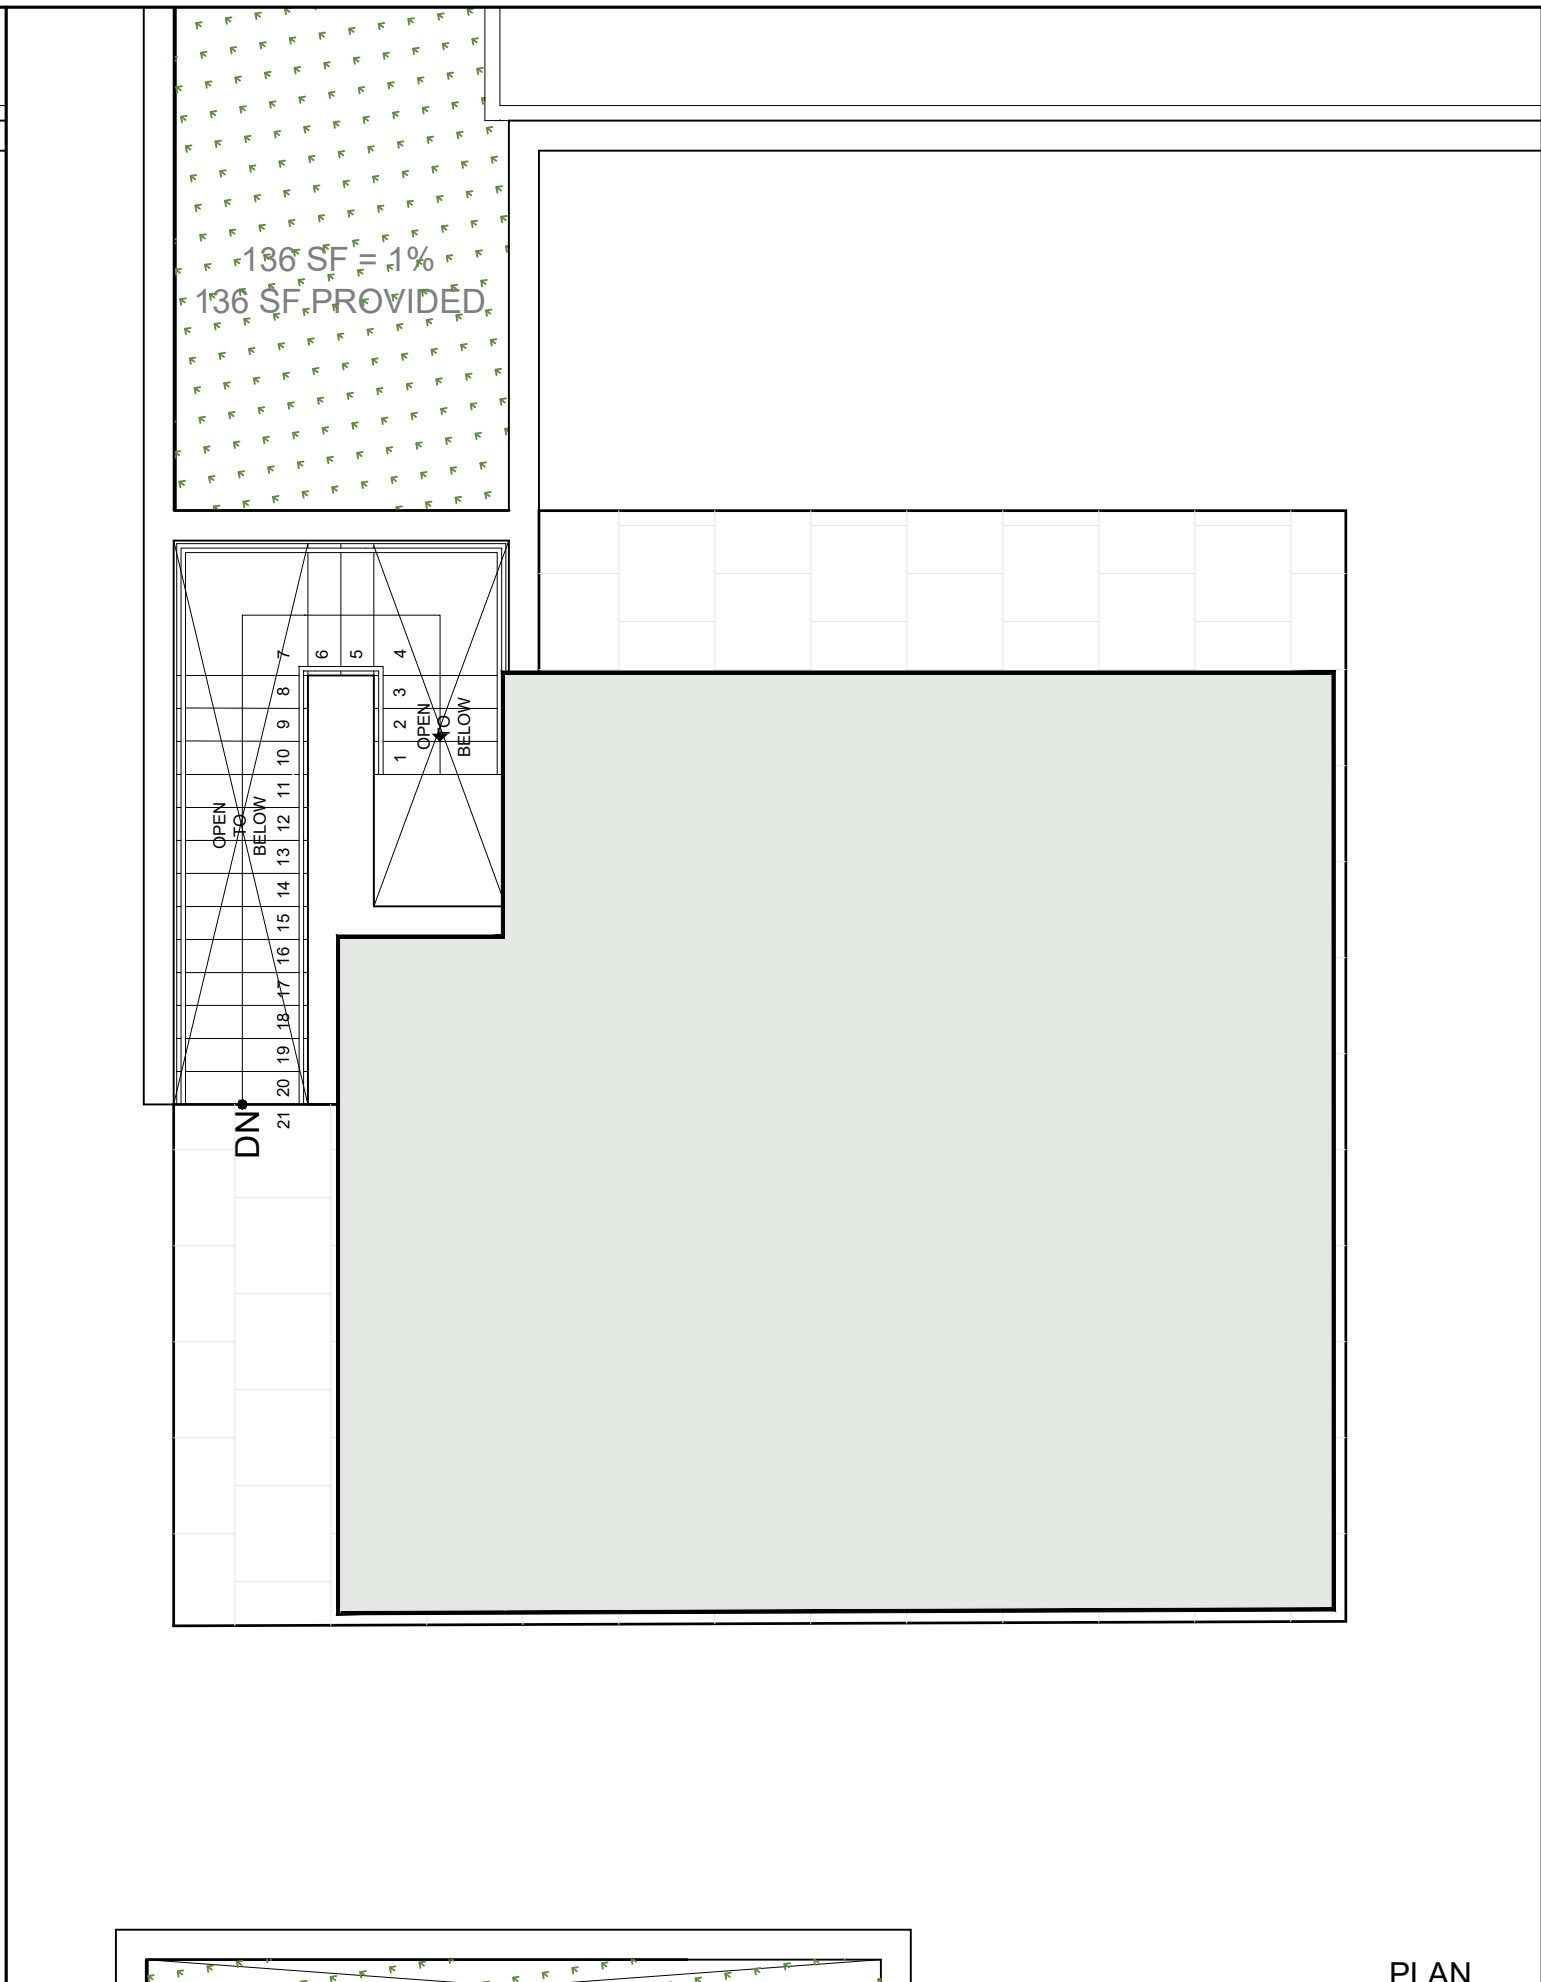

C PROPOSED SHADE PLAN
Scale: 1/8" = 1'-0"

ROOF DECK CALCS:	
ALLOWED ROOF DECK AREA 25%	
OF ENCLOSED SECOND FLOOR AREA.	872.5 SF
PROPOSED ROOF DECK AREA	826.5 SF (23.68%)
ALLOWED SHADED AREA 20%	
OF ENCLOSED SECOND FLOOR AREA.	698 SF
PROPOSED SHADED AREA	678 SF (19.56%)

A PROPOSED ROOF PLAN
Scale: 1/8" = 1'-0"
PLAN NORTH

Rev.	Date	Rev.	Date

ALL DRAWINGS AND WRITTEN MATERIAL APPEARING HEREIN CONSTITUTE THE ORIGINAL AND UNPUBLISHED WORK OF KOBİ KARP AIA, AND MAY NOT BE DUPLICATED, USED, OR DISCLOSED WITHOUT THE EXPRESS WRITTEN CONSENT OF KOBİ KARP ARCHITECTURE & INTERIOR DESIGN, INC. AIA. (c) 2020

PRIVATE RESIDENCE
5661 PINE TREE DRIVE
MIAMI BEACH, FL 33140

Owner:
Name: OWNER
Address: OWNER ADDRESS1
Address: OWNER ADDRESS2
Tel: OWNER PHONE
Email: OWNER_EMAIL

Consultant:
Name:
Address:
Address:
Tel:
Email:

Consultant:
Name:
Address:
Address:
Tel:
Email:

Consultant:
Name:
Address:
Address:
Tel:
Email:



Architect:
Kobi Karp Architecture and Interior Design, Inc.
571 NW 28th Street,
Miami, Florida 33127 USA
Tel: +1(305) 573 1818
Fax: +1(305) 573 3766

K O B I
K A R P



KOBİ KARP
Lic. # AR0012578

PROPOSED ROOF

Date	11-10-2021	Sheet No.
Scale	--	A3.03
Project	2187	

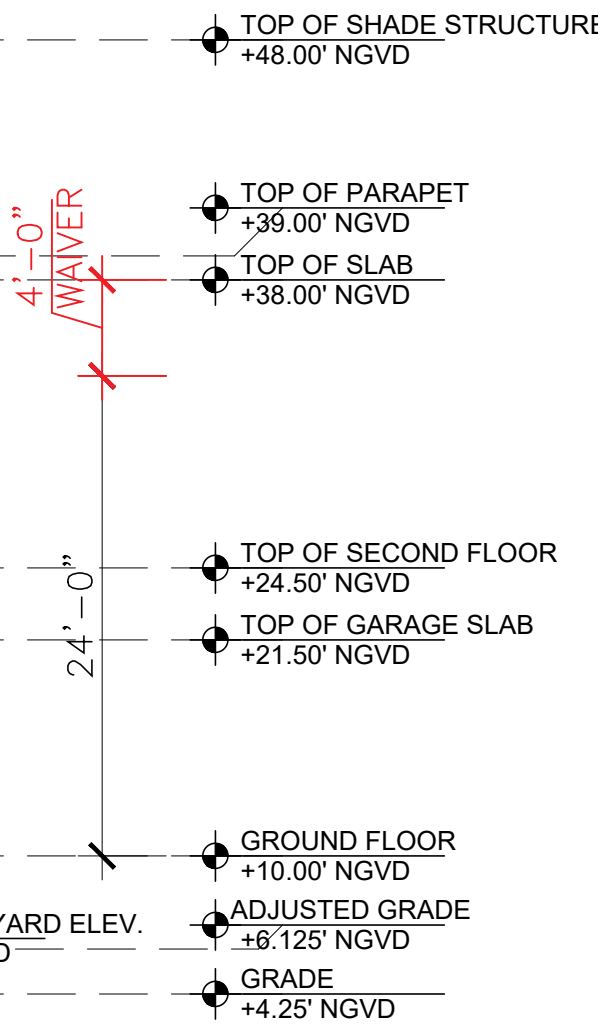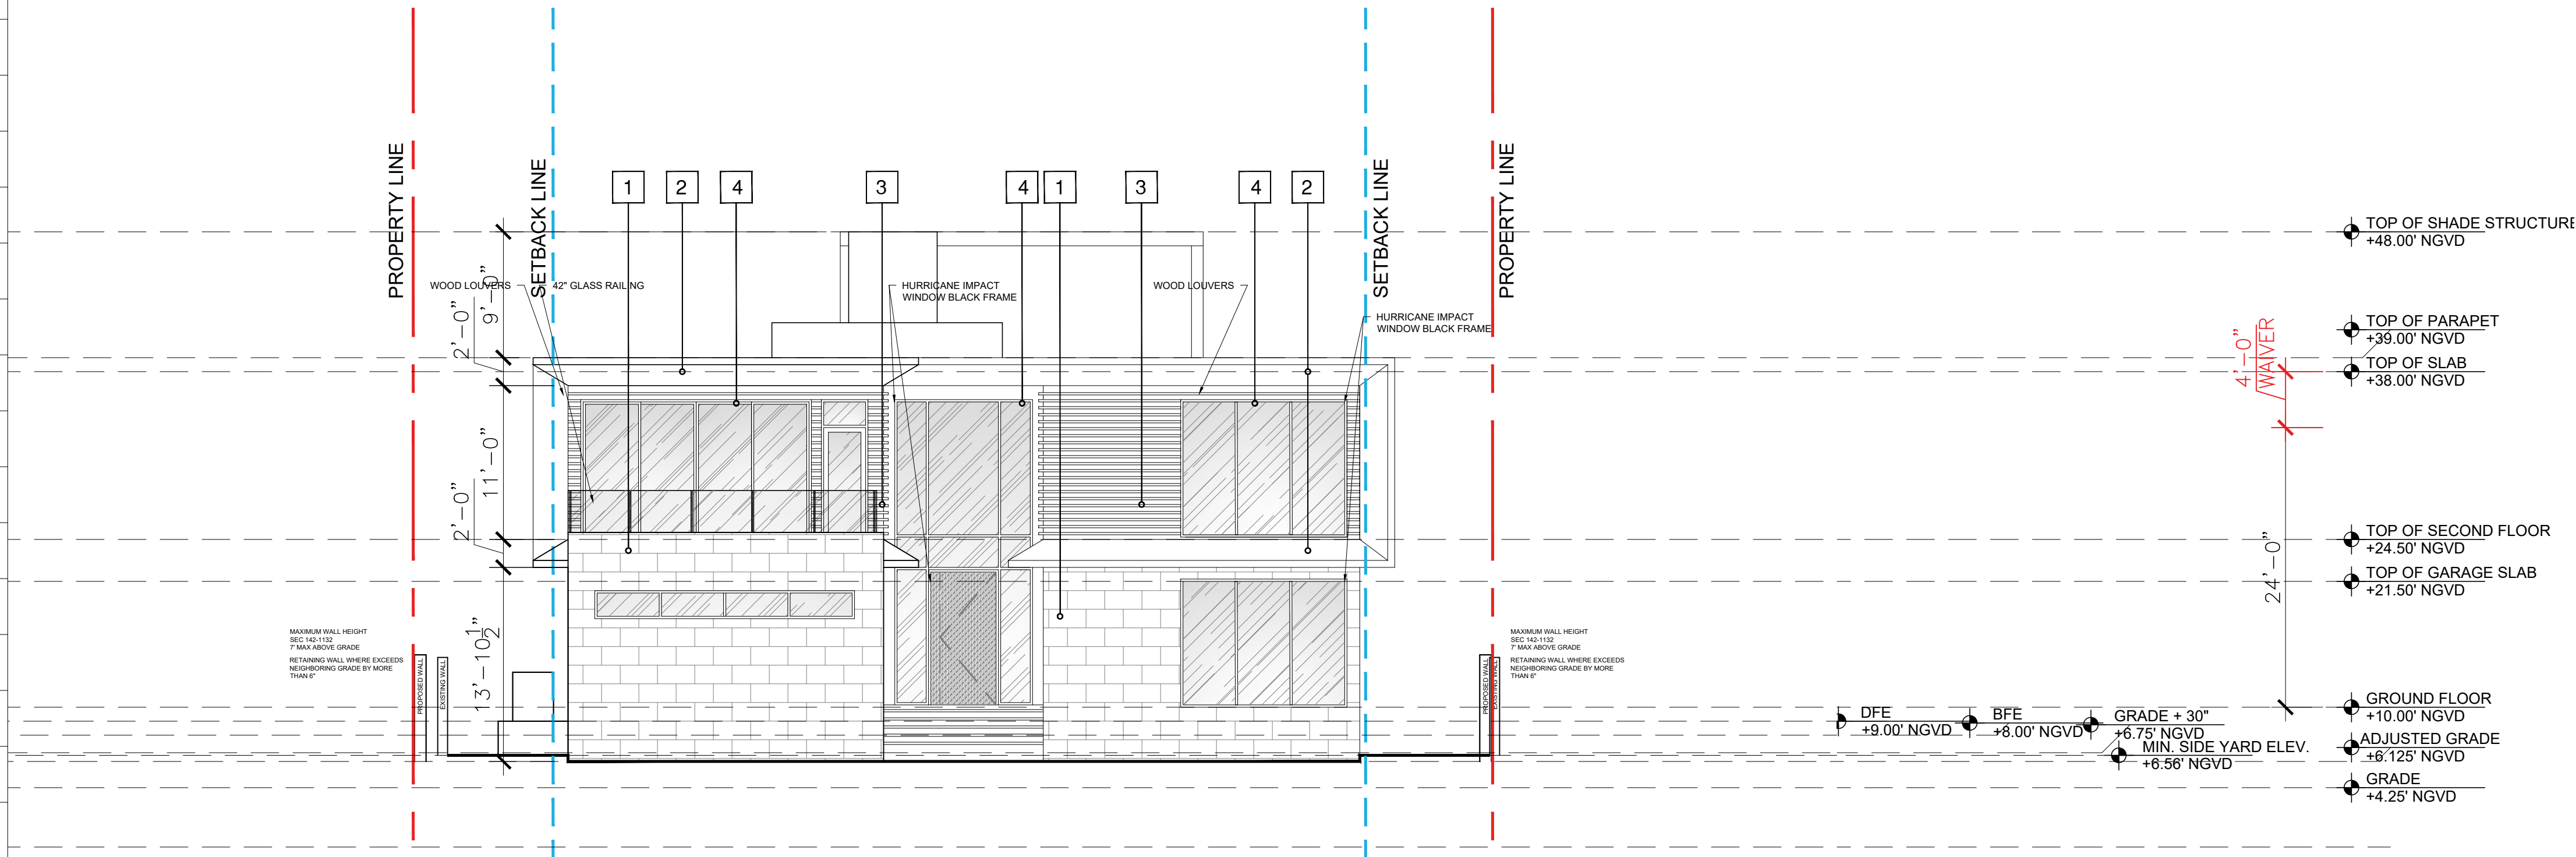

ELEVATION MATERIAL LEGEND

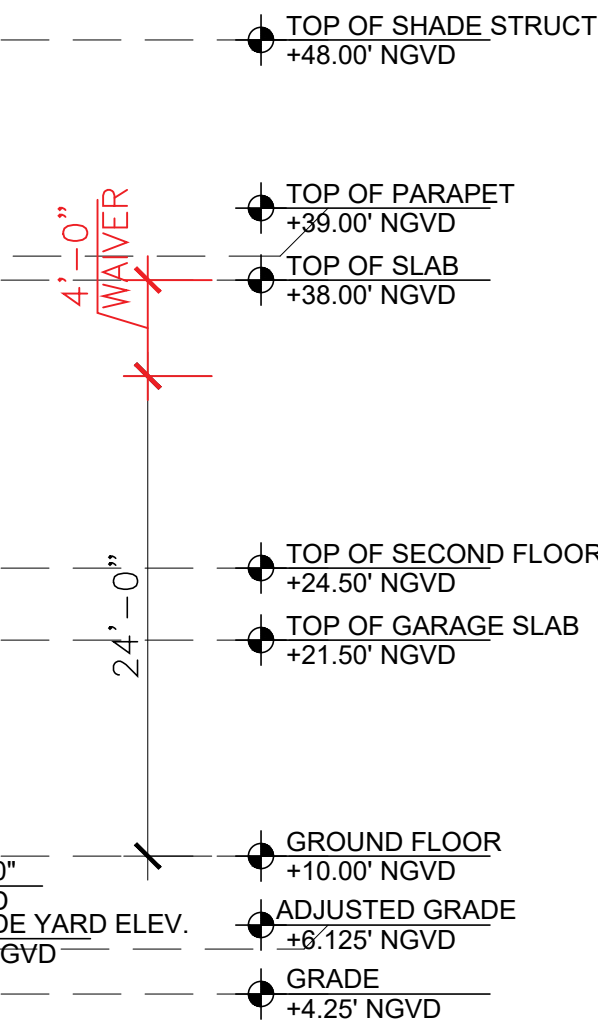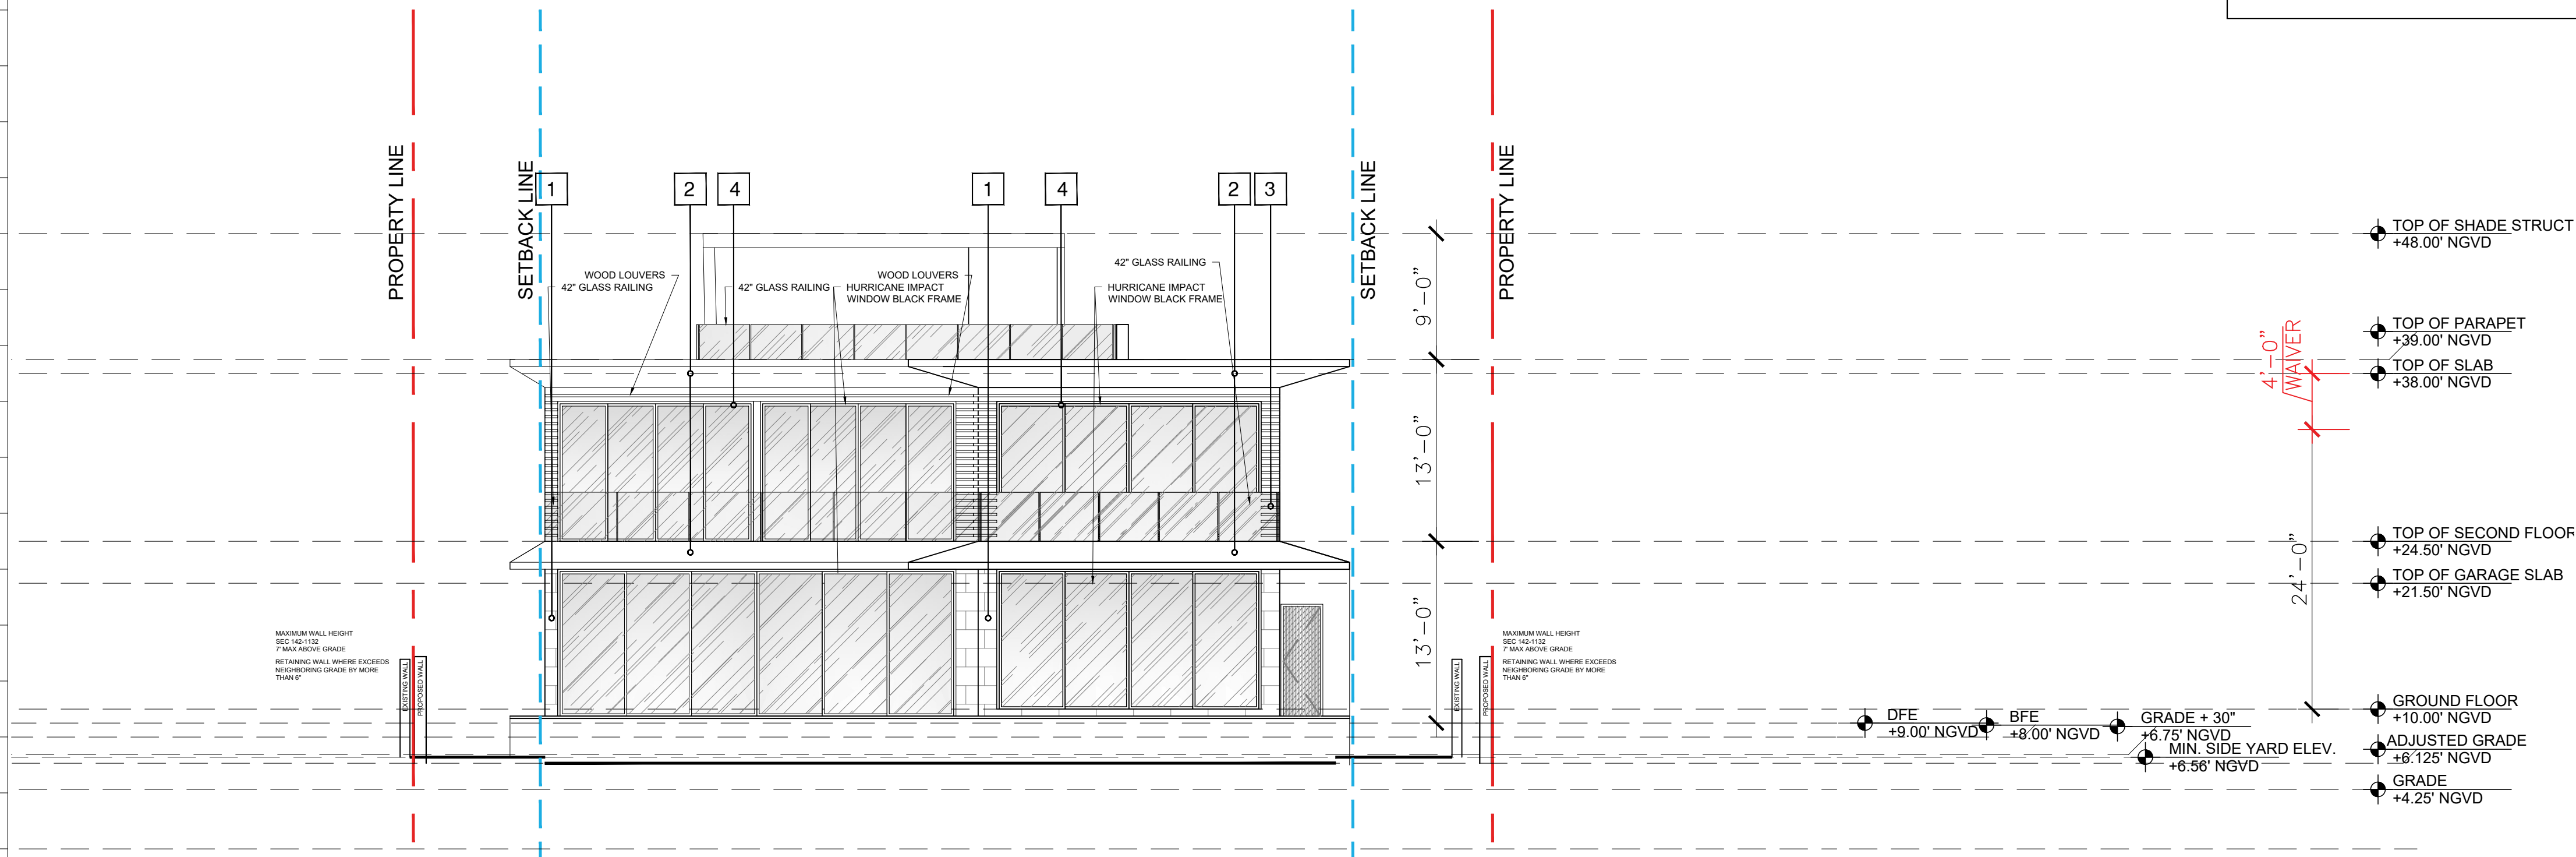

PROPOSED ELEVATIONS

Scale: 1/8" = 1'-0"

Rev.	Date	Rev.	Date

ALL DRAWINGS AND WRITTEN MATERIAL APPEARING HEREIN CONSTITUTE THE ORIGINAL AND UNPUBLISHED WORK OF KOB KARP AIA, AND MAY NOT BE DUPLICATED, USED, OR DISCLOSED WITHOUT THE EXPRESS WRITTEN CONSENT OF KOB KARP ARCHITECTURE & INTERIOR DESIGN, INC. AIA. (c) 2020

PRIVATE RESIDENCE
5661 PINE TREE DRIVE
MIAMI BEACH, FL 33140

Owner:
Name: OWNER
Address: OWNER_ADDRESS1
Address: OWNER_ADDRESS2
Tel: OWNER_PHONE
Email: OWNER_EMAIL


Consultant:
Name: Kobi Karp
Address: 571 NW 28th Street
Address: Miami, Florida 33127
Tel: +1(305) 573 1818
Email: Fax: +1(305) 573 3766

Consultant:
Name: Kobi Karp
Address: 571 NW 28th Street
Address: Miami, Florida 33127
Tel: +1(305) 573 1818
Email: Fax: +1(305) 573 3766

Consultant:
Name: Kobi Karp
Address: 571 NW 28th Street
Address: Miami, Florida 33127
Tel: +1(305) 573 1818
Email: Fax: +1(305) 573 3766


Architect:
Kobi Karp Architecture and Interior Design, Inc.
571 NW 28th Street,
Miami, Florida 33127 USA
Tel: +1(305) 573 1818
Fax: +1(305) 573 3766

KOBI KARP
Lic. # AR0012578

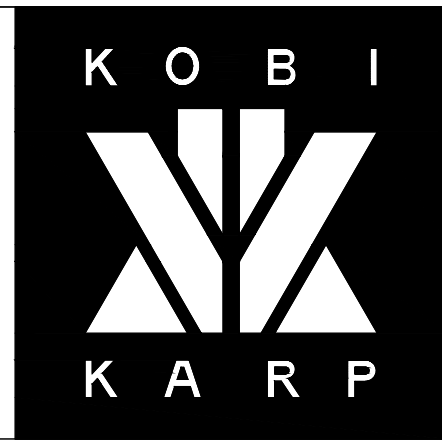



PROPOSED ELEVATIONS

Date	11-10-2021	Sheet No.
Scale	--	A4.01
Project	2187	

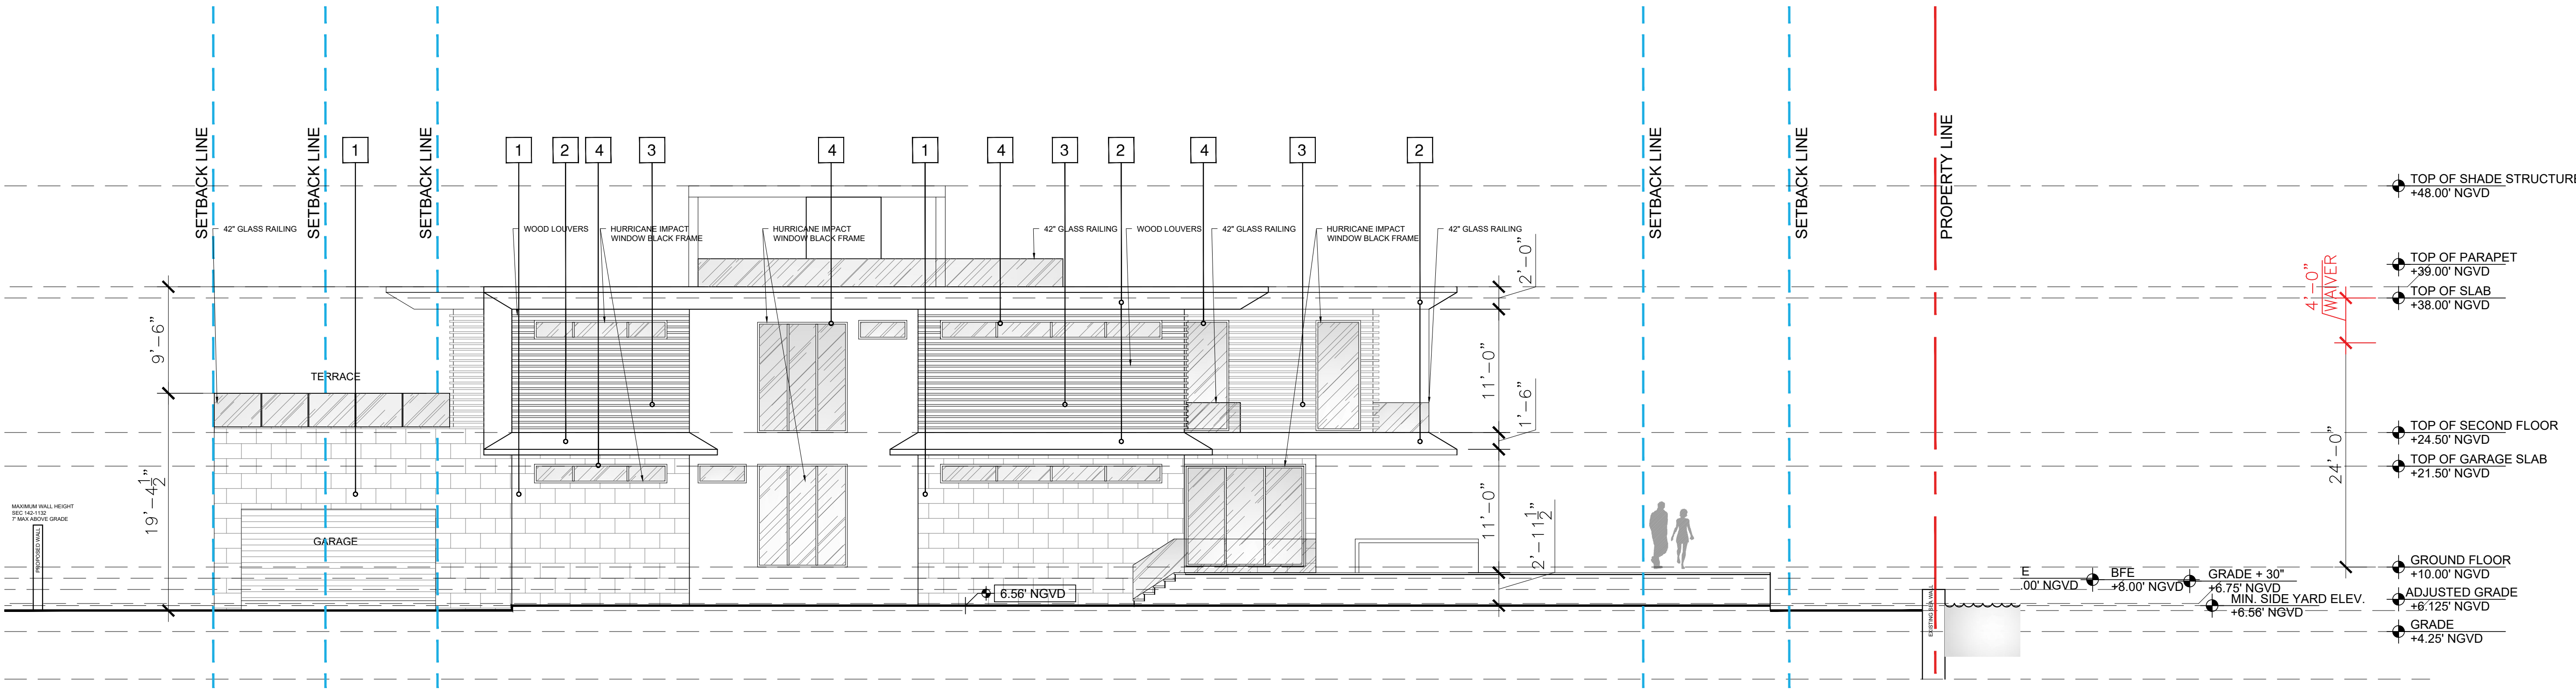

A PROPOSED ELEVATIONS
Scale: 1/8" = 1'-0"

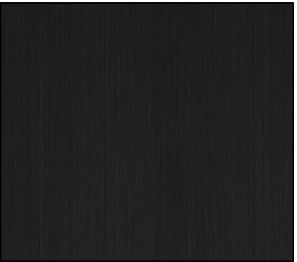ELEVATION MATERIAL LEGEND			
			
1] STONE	2] SMOOTH STUCCO PAINTED OFF WHITE	3] WOOD CLADDING	4] DARK ANODIZED METAL FINISH

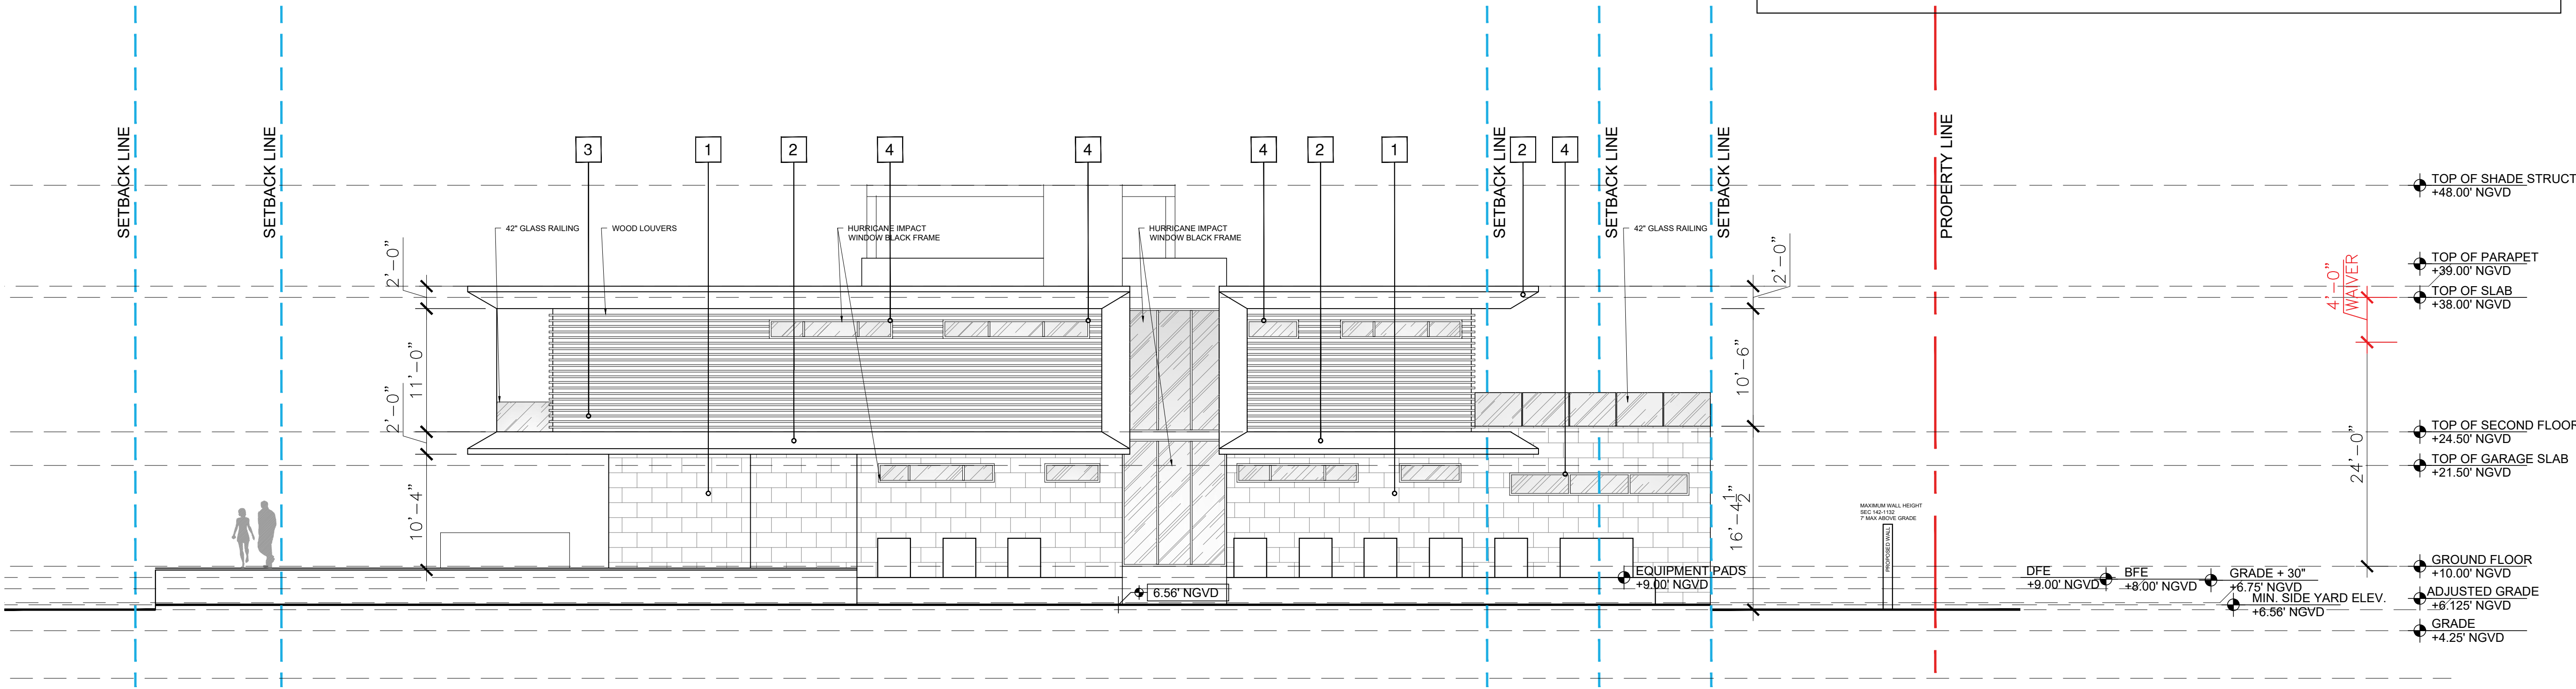

Rev.	Date	Rev.	Date

ALL DRAWINGS AND WRITTEN MATERIAL APPEARING HEREIN CONSTITUTE THE ORIGINAL AND UNPUBLISHED WORK OF KOBİ KARP AIA, AND MAY NOT BE DUPLICATED, USED, OR DISSEMINATED WITHOUT THE EXPRESS WRITTEN CONSENT OF KOBİ KARP ARCHITECTURE & INTERIOR DESIGN, INC. AIA. (c) 2020

PRIVATE RESIDENCE
5661 PINE TREE DRIVE
MIAMI BEACH, FL 33140

Owner:
Name: OWNER
Address: OWNER_ADDRESS1
Address: OWNER_ADDRESS2
Tel: OWNER_PHONE
Email: OWNER_EMAIL

Consultant:
Name:
Address:
Address:
Tel:
Email:

Consultant:
Name:
Address:
Address:
Tel:
Email:

Consultant:
Name:
Address:
Address:
Tel:
Email:

Architect:
Kobi Karp Architecture and Interior Design, Inc.
571 NW 28th Street,
Miami, Florida 33127 USA
Tel: +1(305) 573 1818
Fax: +1(305) 573 3766

K O B I




K A R P

KOBİ KARP


Lic. # AR0012578

PROPOSED ELEVATIONS

Date	11-10-2021	Sheet No.
Scale	--	A4.02
Project	2187	

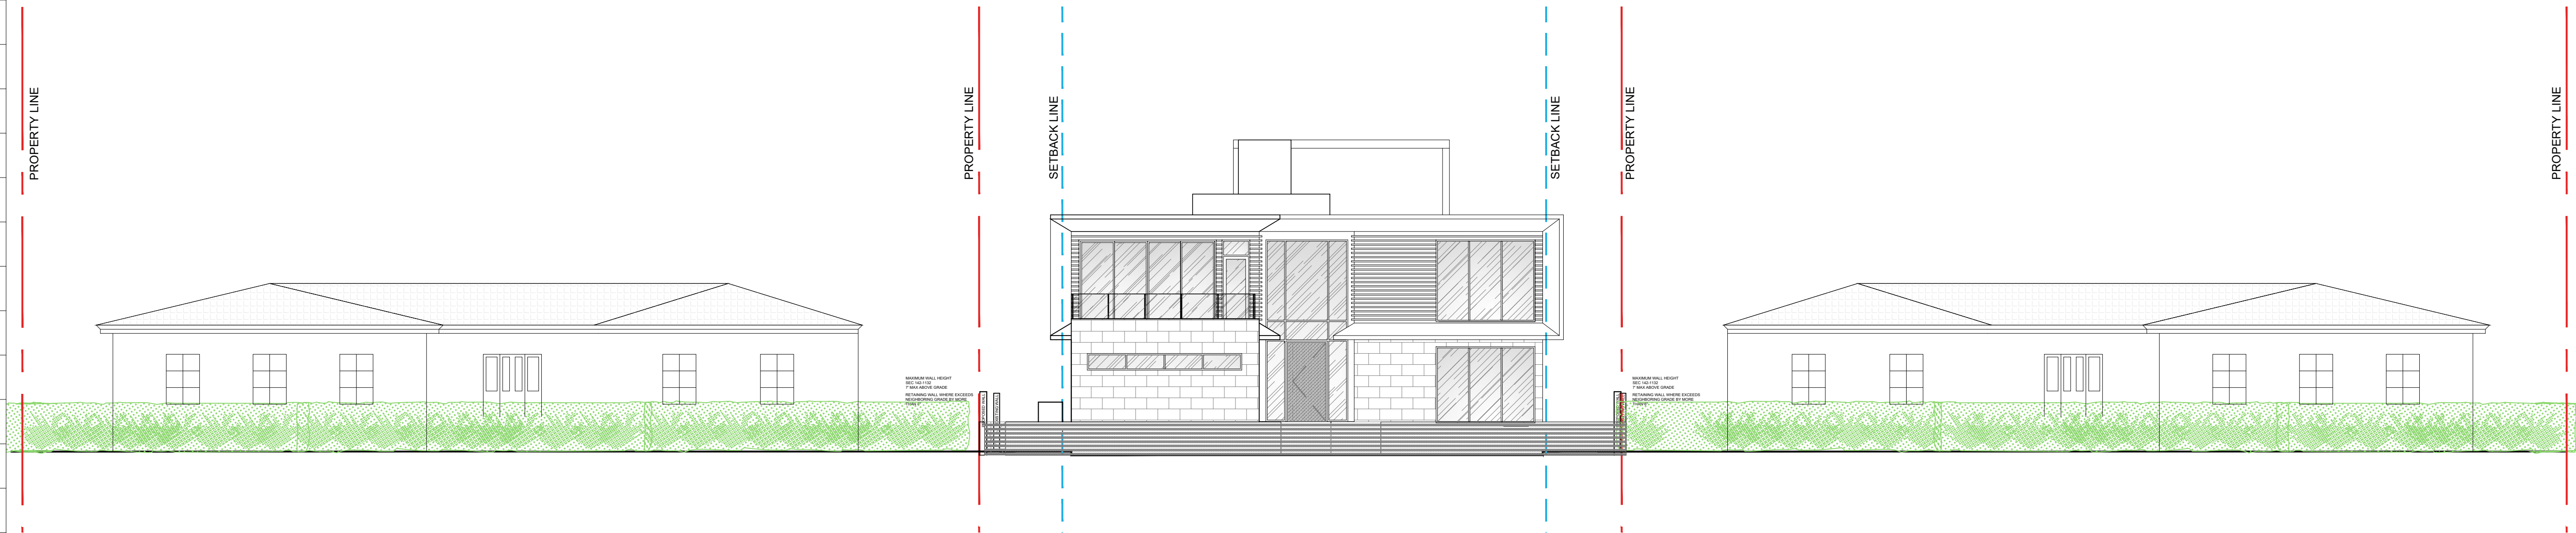

1 CONTEXTUAL ELEVATION FRONT
SCALE: 3/32" = 1'-0"

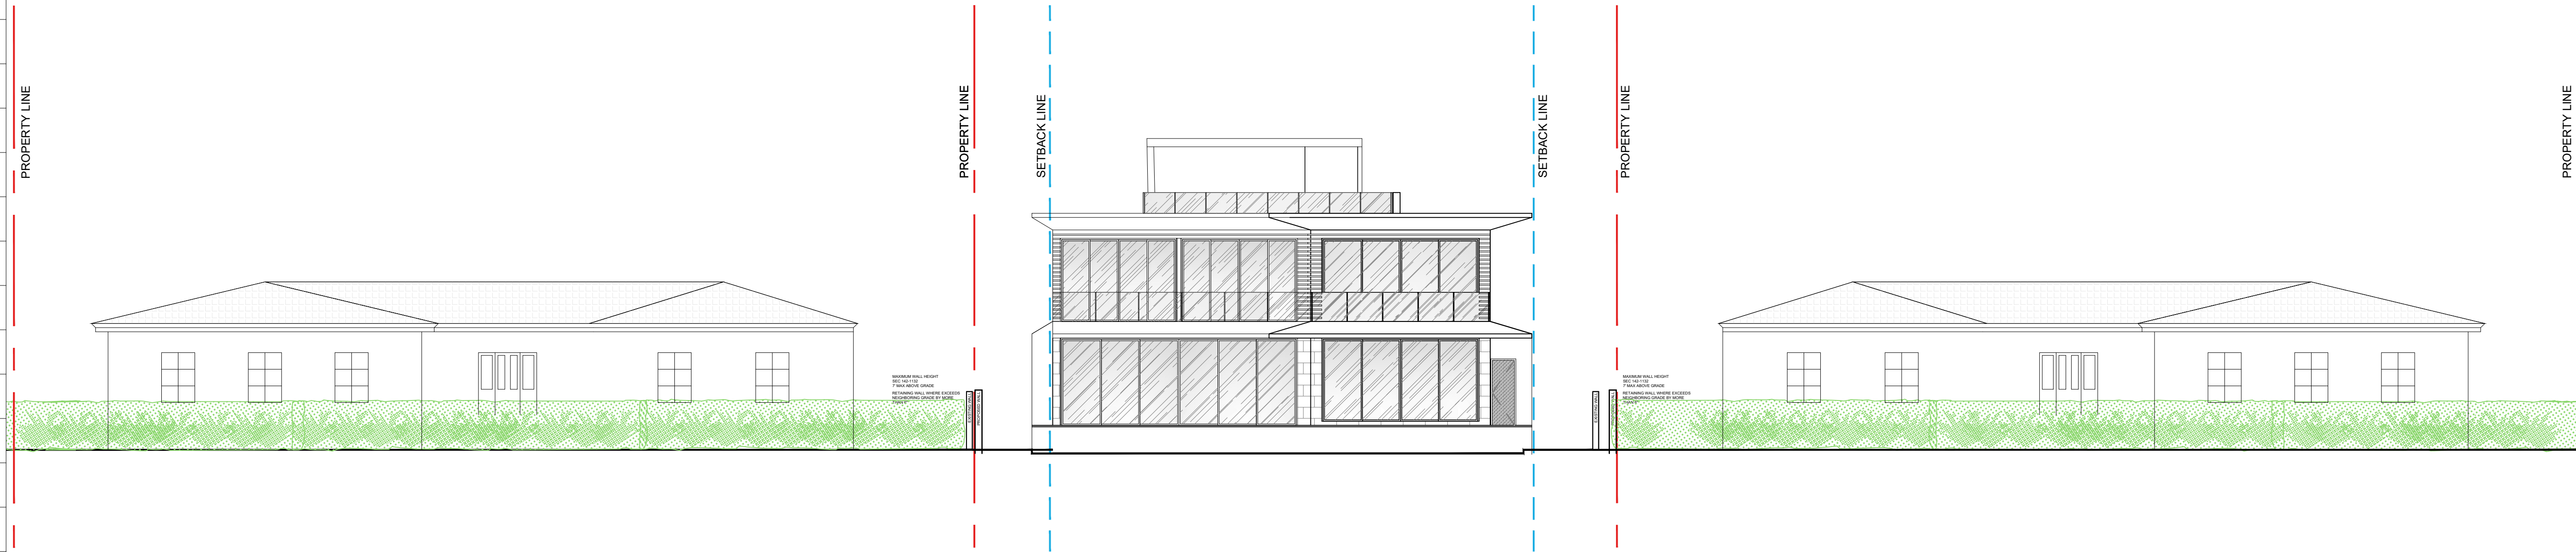

1 CONTEXTUAL ELEVATION BACK
SCALE: 3/32" = 1'-0"

Rev.	Date	Rev.	Date

ALL DRAWINGS AND WRITTEN MATERIAL APPEARING HEREIN CONSTITUTE THE ORIGINAL AND UNPUBLISHED WORK OF KOBİ KARP AIA, AND MAY NOT BE DUPLICATED, USED, OR DISCLOSED WITHOUT THE EXPRESS WRITTEN CONSENT OF KOBİ KARP ARCHITECTURE & INTERIOR DESIGN, INC. AIA. (c) 2020

PRIVATE RESIDENCE
5661 PINE TREE DRIVE
MIAMI BEACH, FL 33140

Owner:
Name OWNER
Address OWNER_ADDRESS1
Address OWNER_ADDRESS2
Tel: OWNER_PHONE
Email OWNER_EMAIL

Consultant:
Name
Address
Address
Tel:
Email

Consultant:
Name
Address
Address
Tel:
Email

Consultant:
Name
Address
Address
Tel:
Email

Architect:
Kobi Karp Architecture and Interior Design, Inc.
571 NW 28th Street,
Miami, Florida 33127 USA
Tel: +1(305) 573 1818
Fax: +1(305) 573 3766


K O B I
K A R P

K O B I K A R P


K O B I K A R P
Lic. # AR0012578

CONTEXTUAL ELEVATIONS

Date	11-10-2021	Sheet No.
Scale	--	A4.05
Project	2187	

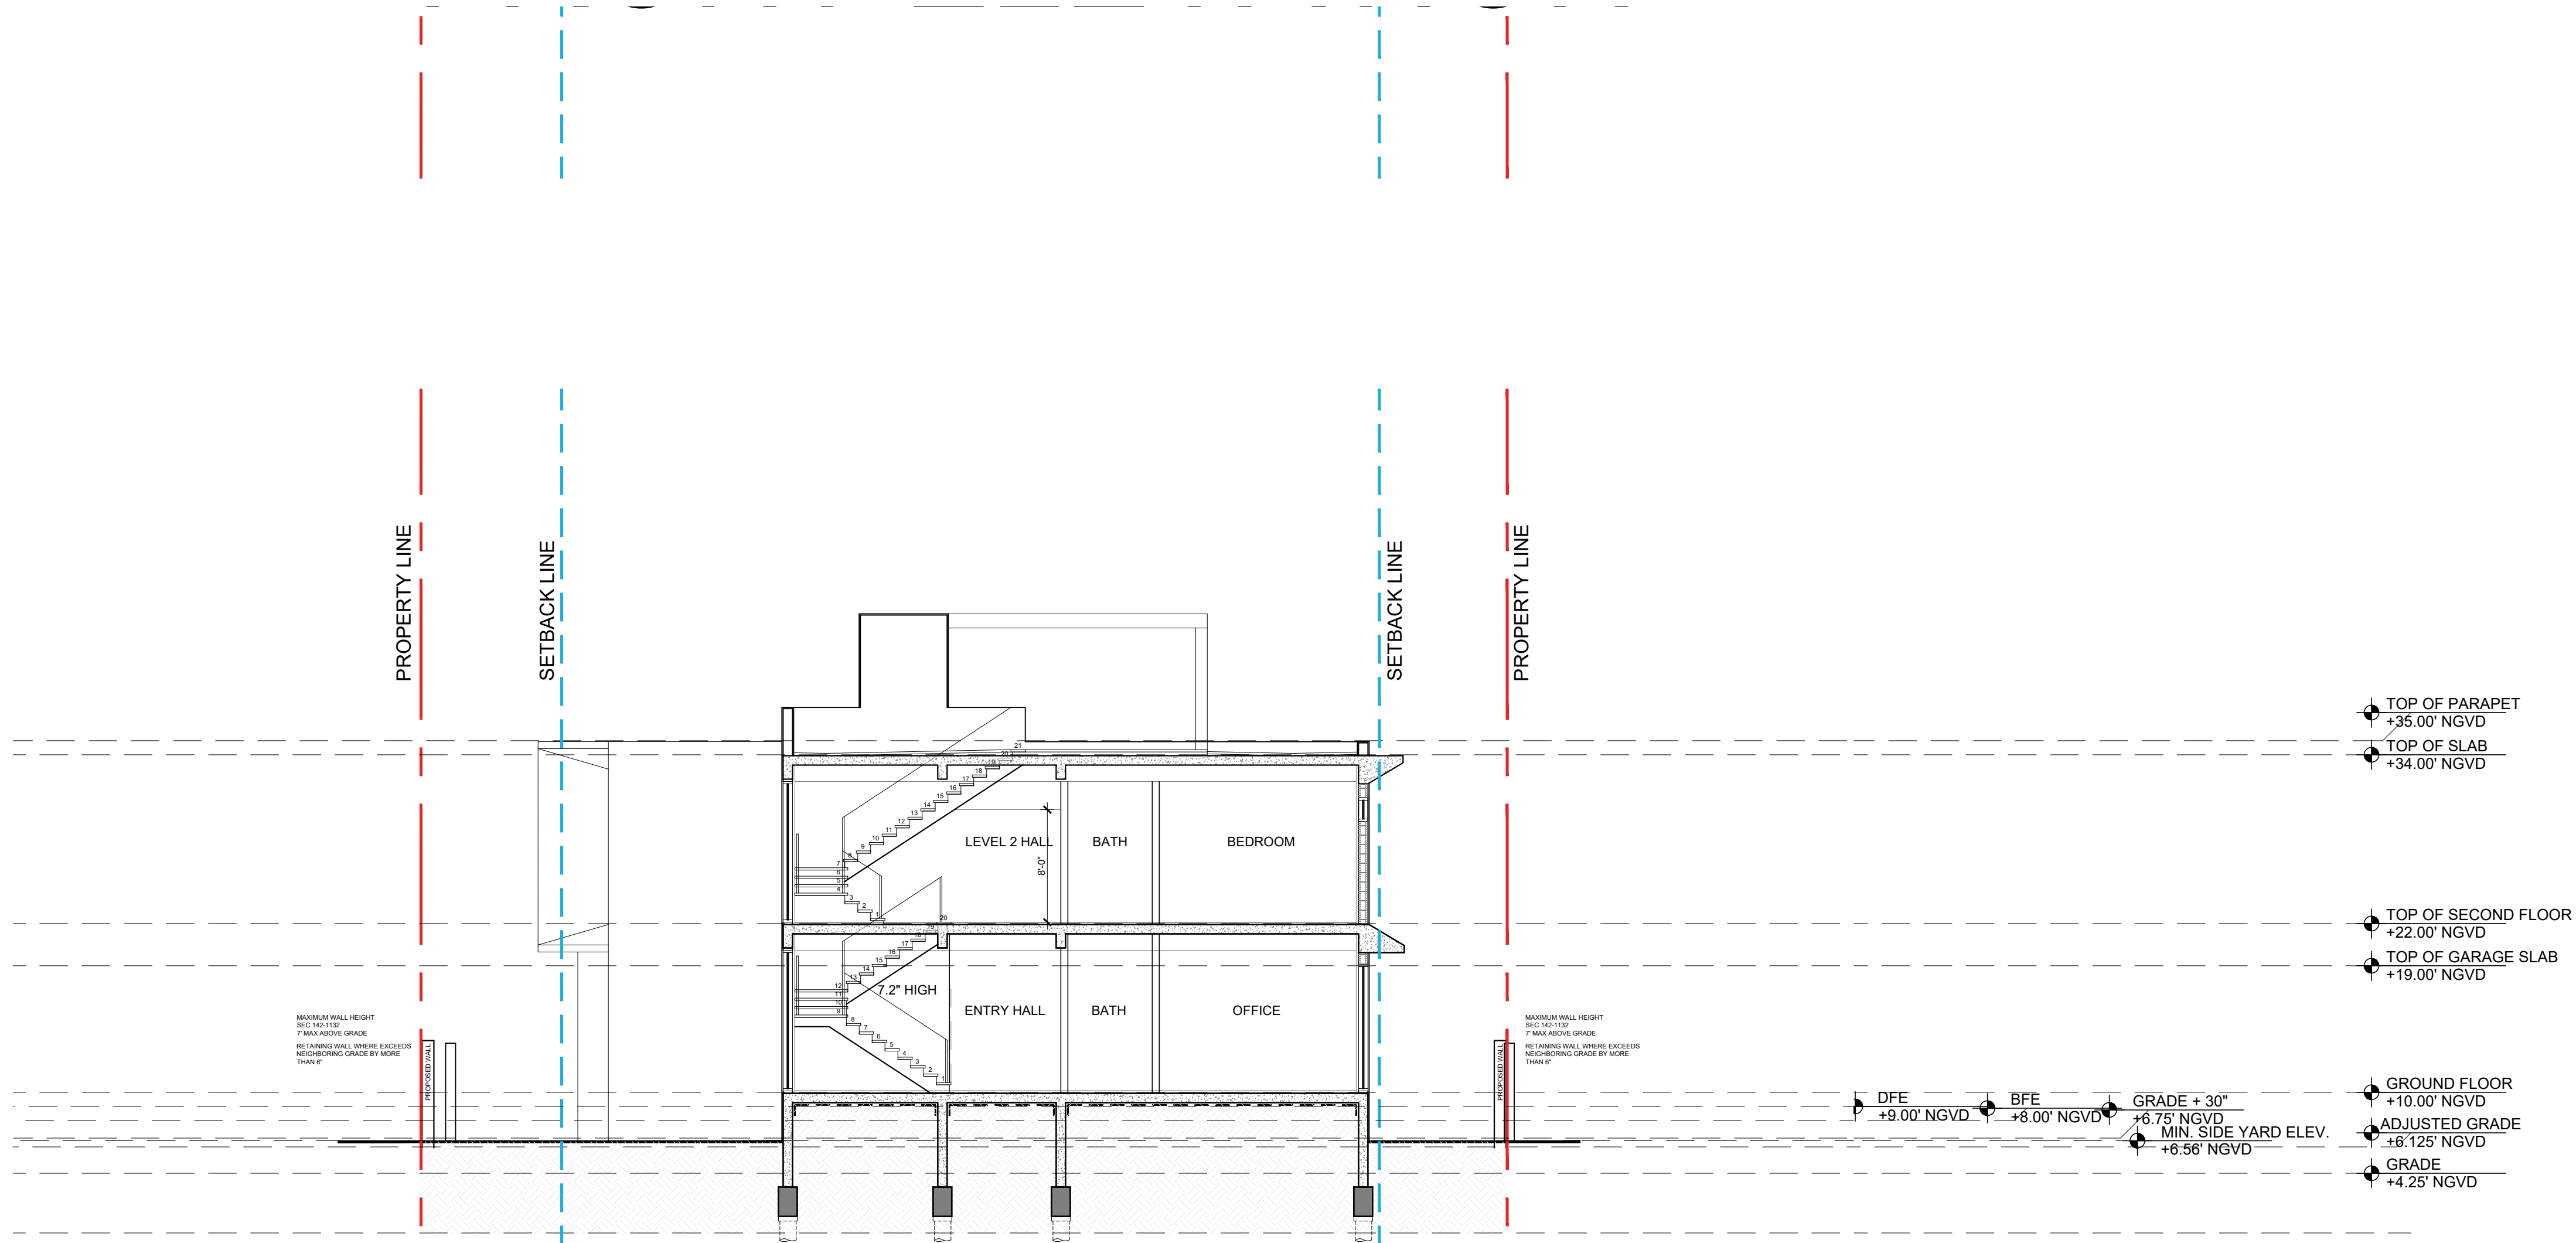

A PROPOSED SECTIONS
Scale: 1/8" = 1'-0"

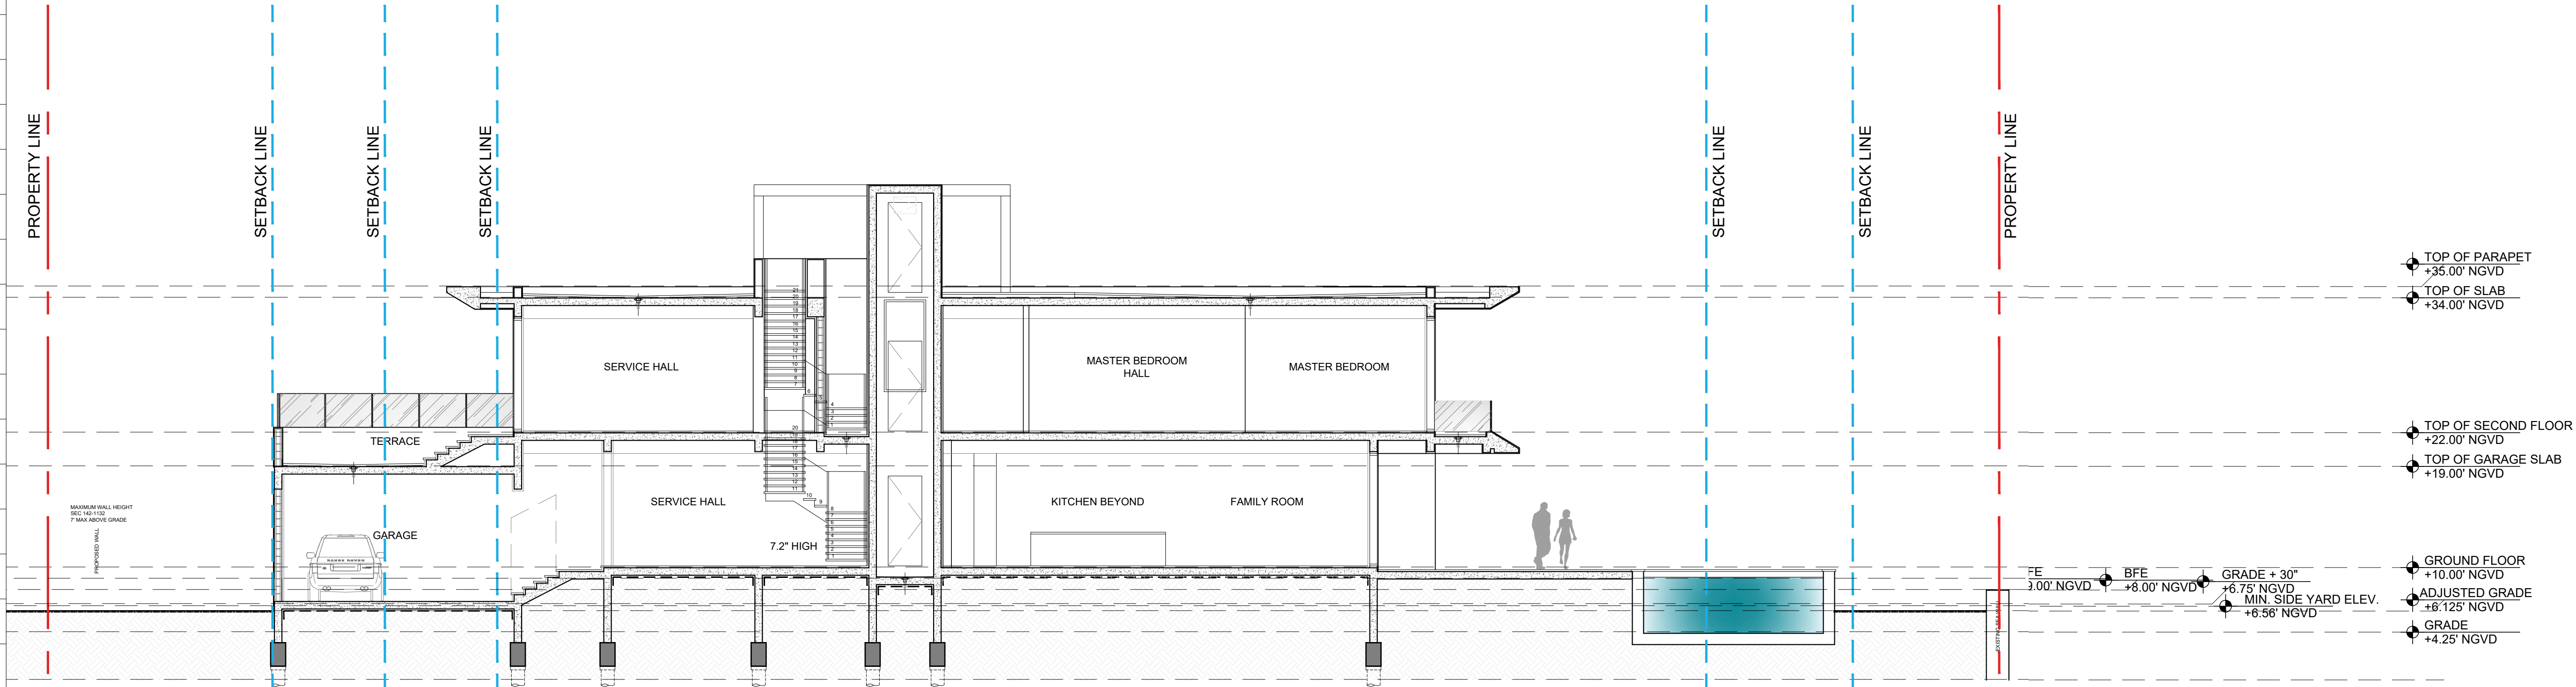

Rev.	Date	Rev.	Date

ALL DRAWINGS AND WRITTEN MATERIAL APPEARING HEREIN CONSTITUTE THE ORIGINAL AND UNPUBLISHED WORK OF KOBİ KARP AIA, AND MAY NOT BE DUPLICATED, USED, OR DISCLOSED WITHOUT THE EXPRESS WRITTEN CONSENT OF KOBİ KARP ARCHITECTURE & INTERIOR DESIGN, INC. AIA. (c) 2020

PRIVATE RESIDENCE
5661 PINE TREE DRIVE
MIAMI BEACH, FL 33140

Owner:
Name OWNER
Address OWNER_ADDRESS1
Address OWNER_ADDRESS2
Tel: OWNER_PHONE
Email OWNER_EMAIL

Consultant:
Name
Address
Address
Tel:
Email

Consultant:
Name
Address
Address
Tel:
Email

Consultant:
Name
Address
Address
Tel:
Email


Architect:
Kobi Karp Architecture and Interior Design, Inc.
571 NW 28th Street,
Miami, Florida 33127 USA
Tel: +1(305) 573 1818
Fax: +1(305) 573 3766

K O B I
K A R P

KOBİ KARP
Lic. # AR0012578

PROPOSED SECTIONS

Date	11-10-2021	Sheet No.
Scale	--	A5.01
Project	2187	

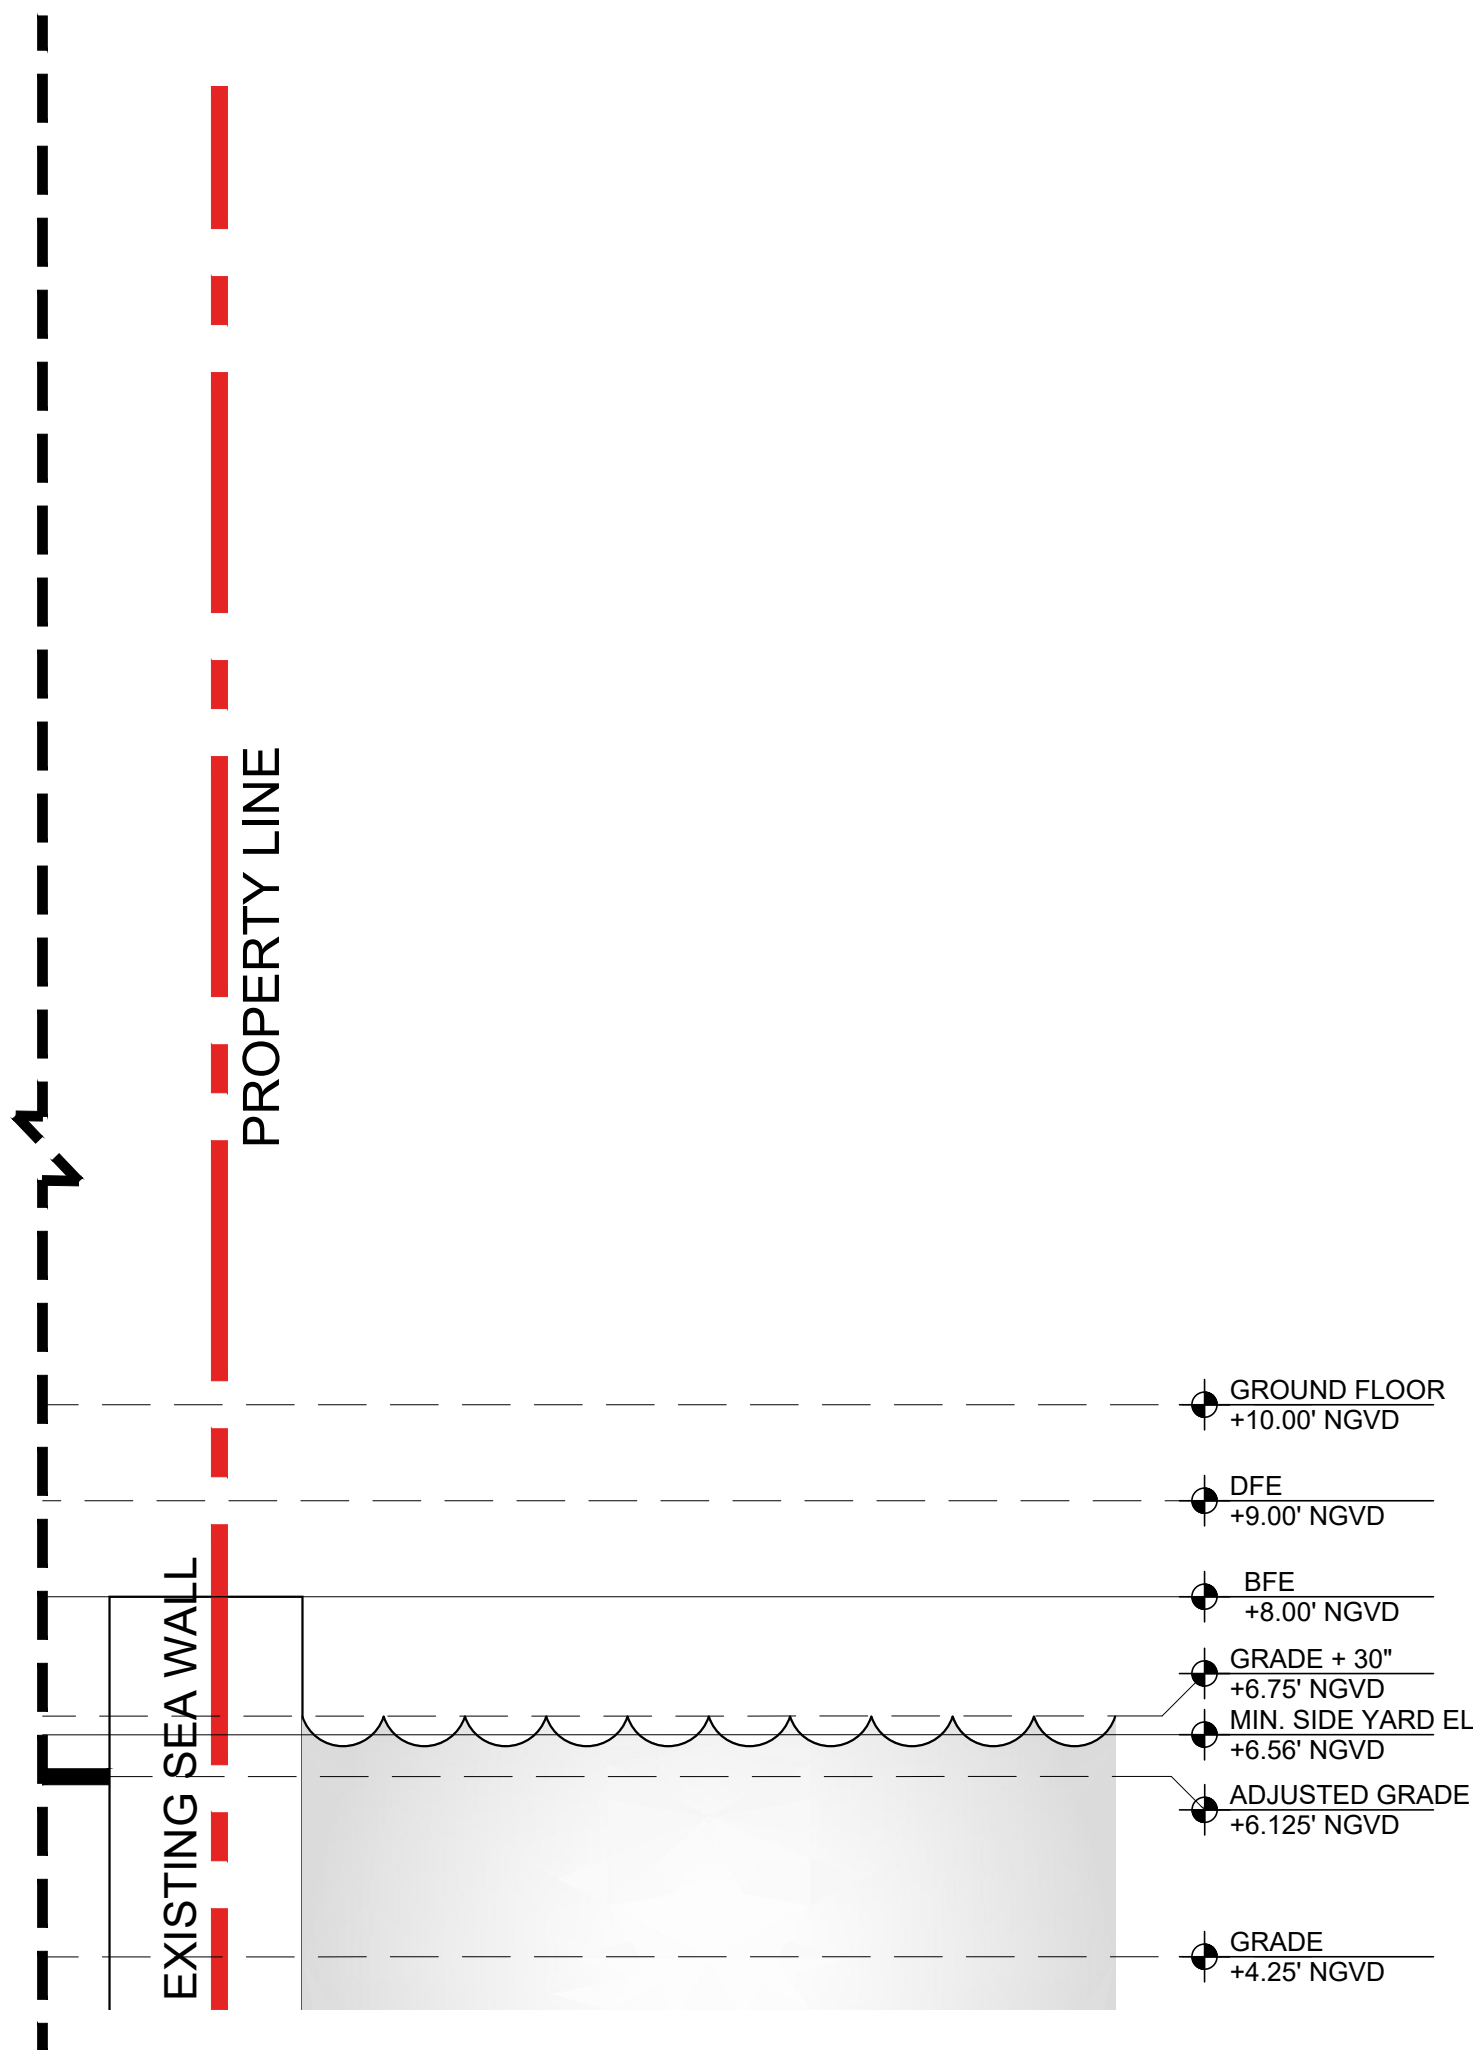

2 PROPOSED REAR YARD SECTION
SCALE: 3/32" = 1'-0"

MAXIMUM WALL HEIGHT
SEC 142-1132
7' MAX ABOVE GRADE


RETAINING WALL WHERE EXCEEDS
NEIGHBORING GRADE BY MORE
THAN 6"



3 PROPOSED SIDE YARD SECTION
SCALE: 3/32" = 1'-0"


MAXIMUM WALL HEIGHT
SEC 142-1132
7' MAX ABOVE GRADE

RETAINING WALL WHERE EXCEEDS
NEIGHBORING GRADE BY MORE
THAN 6"

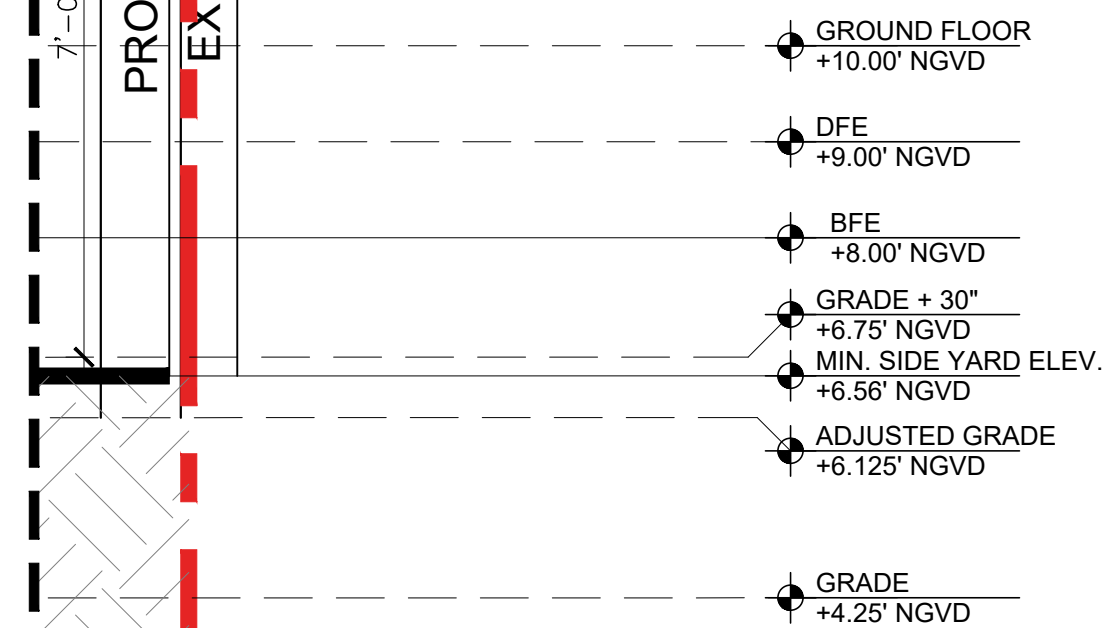

4 PROPOSED SIDE YARD SECTION
SCALE: 1/2" = 1'-0"

MAXIMUM WALL HEIGHT
SEC 142-1132
7' MAX ABOVE GRADE

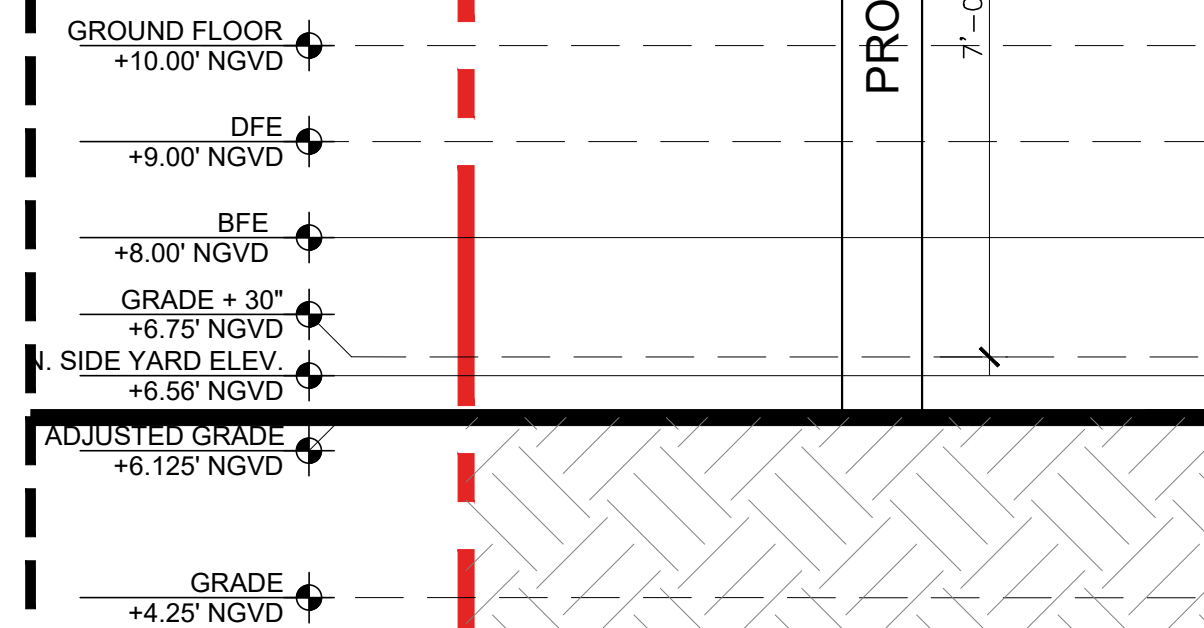

5 PROPOSED FRONT YARD SECTION
SCALE: 1/2" = 1'-0"

Rev.	Date	Rev.	Date

ALL DRAWINGS AND WRITTEN MATERIAL APPEARING HEREIN CONSTITUTE THE ORIGINAL AND UNPUBLISHED WORK OF KOBİ KARP AIA, AND MAY NOT BE DUPLICATED, USED, OR DISCLOSED WITHOUT THE EXPRESS WRITTEN CONSENT OF KOBİ KARP ARCHITECTURE & INTERIOR DESIGN, INC. AIA. (c) 2020

PRIVATE RESIDENCE
5661 PINE TREE DRIVE
MIAMI BEACH, FL 33140

Owner:
Name OWNER
Address OWNER_ADDRESS1
Address OWNER_ADDRESS2
Tel: OWNER_PHONE
Email OWNER_EMAIL

Consultant:
Name
Address
Address
Tel:
Email

Consultant:
Name
Address
Address
Tel:
Email

Consultant:
Name
Address
Address
Tel:
Email

Architect:
Kobi Karp Architecture and Interior Design, Inc.
571 NW 28th Street,
Miami, Florida 33127 USA
Tel: +1(305) 573 1818
Fax: +1(305) 573 3766

KOBİ KARP
Lic. # AR0012578



SITE YARD SECTIONS

Date	11-10-2021	Sheet No.
Scale	--	A5.02
Project	2187	