

# DRB 21-0774 – 1415 Marseille Dr (Lot 11)


May 3, 2022 Design Review Board Meeting



VINCENT FILIGENZI DESIGN  
LANDSCAPE ARCHITECTURE | PLANNING | IMPLEMENTATION

LANDSCAPE ARCHITECT  
FL RLA LIC #6667191

900 BISCAYNE BLVD  
MIAMI, FL. 33132  
P: 786.346.8909  
www.VincentFiligenzi.com

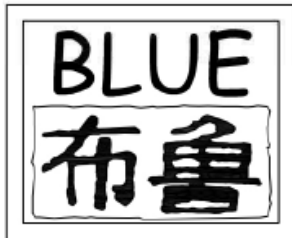

RUSSELL BLUE, ARCHITECT

ARCHITECTURE & DESIGN

7786 LAKESIDE BLVD - SUITE 612, BOCA RATON, FL 33434

SOUTHAMPTON  
631-726-0019

SOUTH FLORIDA  
561-862-3391


NEW YORK CITY  
212-725-3638

FAX: 631-818-5022  
EMAIL: blueprintsNY.FL@gmail.com





**SURROUNDING PROPERTIES**

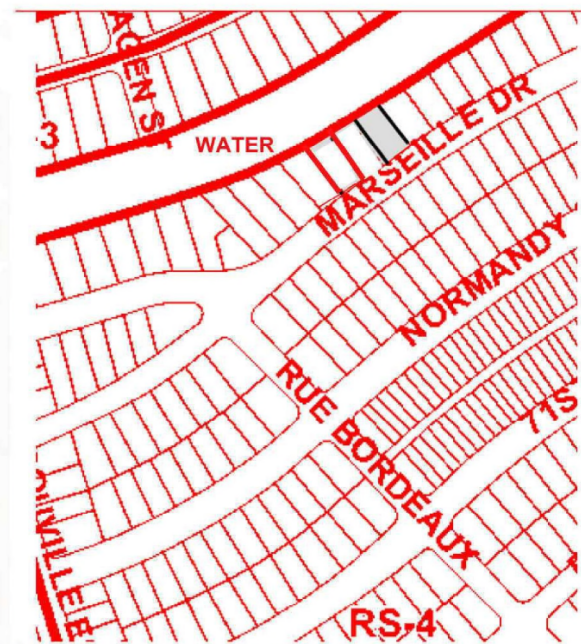

FINAL SUBMITTAL - 4-26-2021

**FOLIO - 02-3210-010-0050**

**DRB21-0774**

**MARCH 7, 2022 FINAL SUBMITTAL**

**1/2 MILE RADIUS AERIAL VIEW**













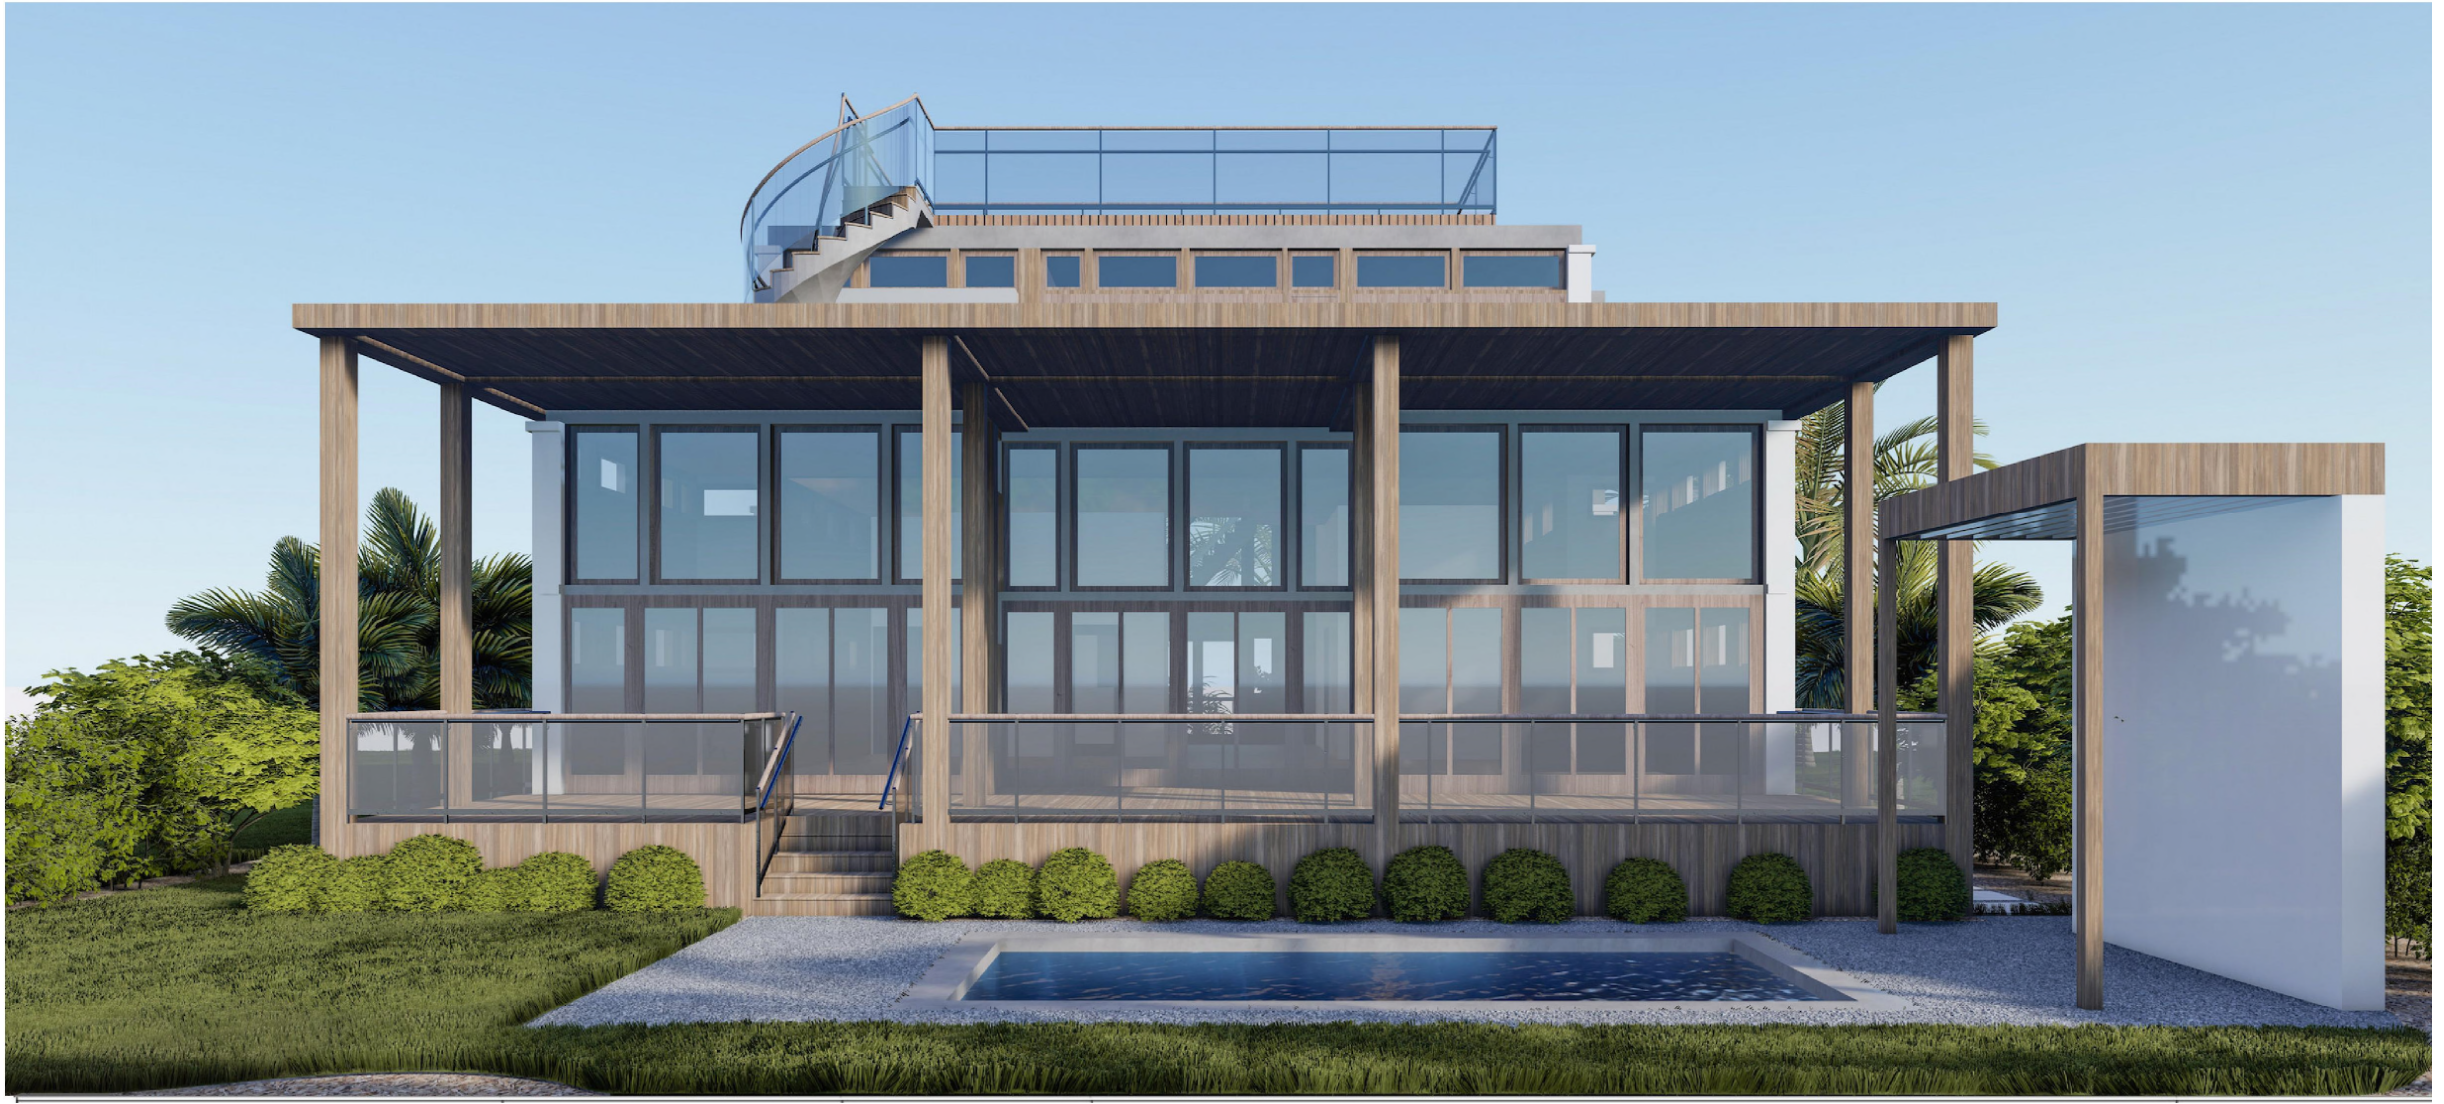




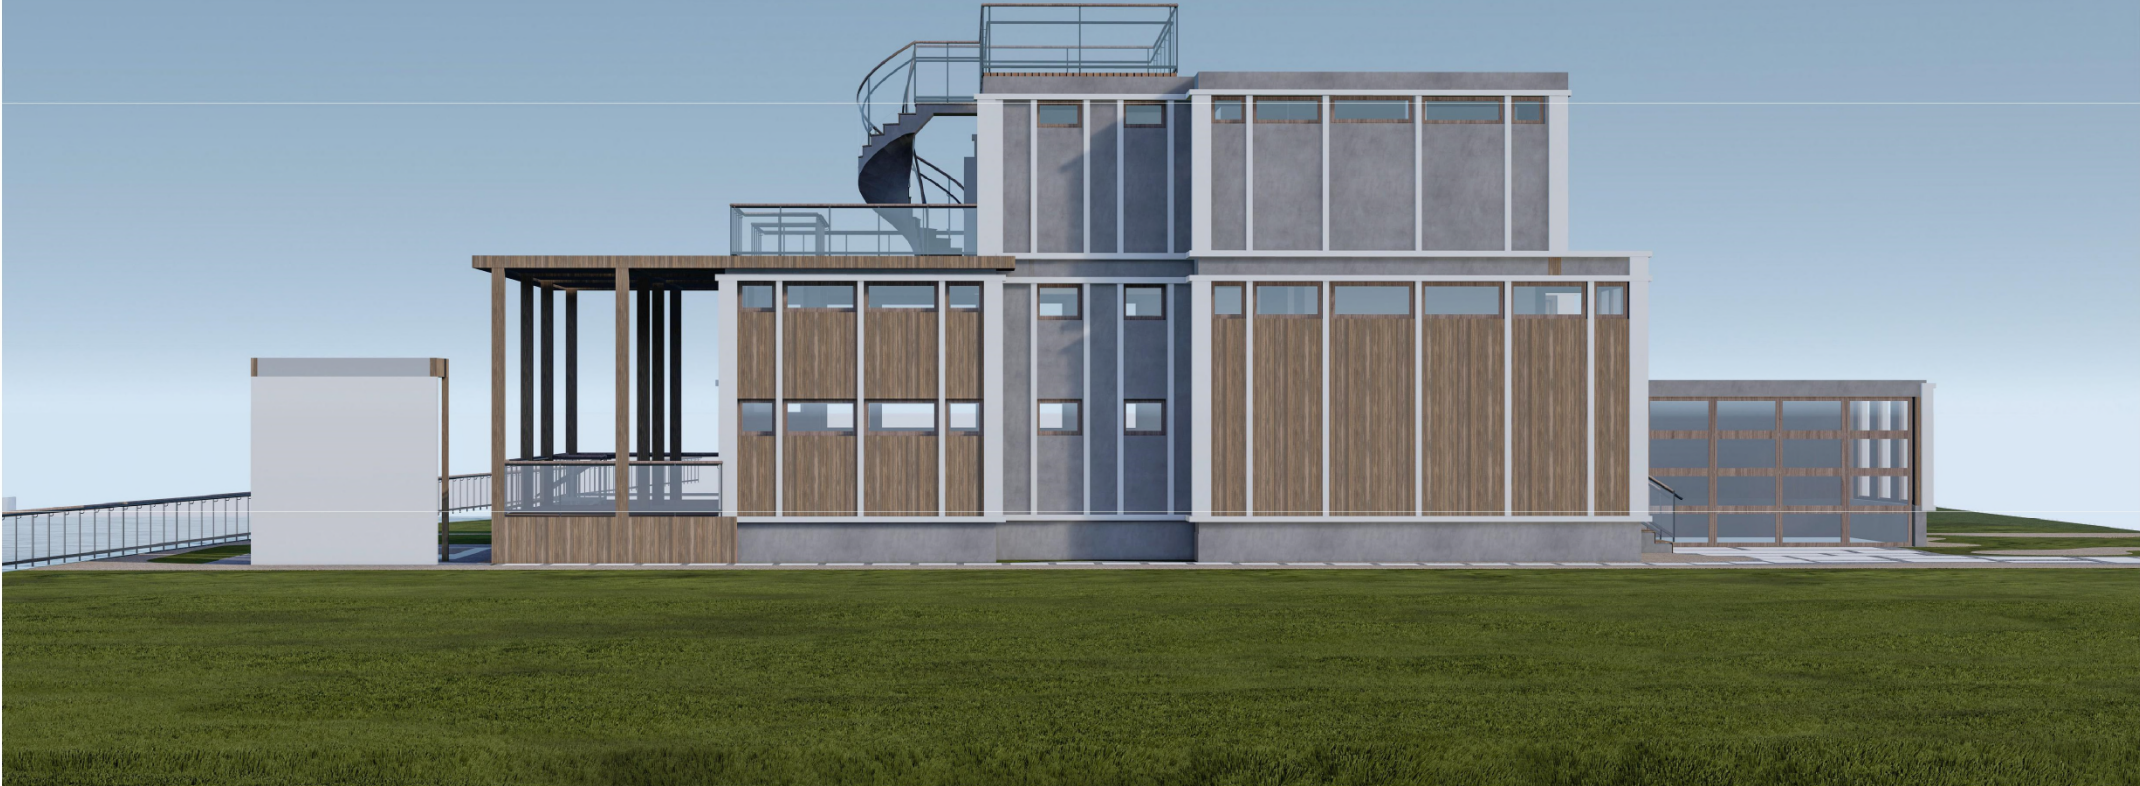

|   |   |                                 |                                   |   |                             |
|---|---|---------------------------------|-----------------------------------|---|-----------------------------|
| <div>PROJECT INFO:</div> <div>1415 MARSEILLE DRIVE -<br/>LOT 11<br/>NEW SINGLE FAMILY RESIDENCE</div> | <div>DRAWING TITLE:</div> <div>SIDE (NORTH)<br/>RENDERING</div>                                                                                            | <div>SEAL &amp; SIGNATURE</div> | <div><div>BLUE<br/>布鲁</div></div> | <div>RUSSELL BLUE, ARCHITECT</div> <div>ARCHITECTURE &amp; DESIGN</div> <div>7786 LAKESIDE BLVD - SUITE 612, BOCA RATON, FL 33434</div> <div><div>SOUTHAMPTON<br/>631-726-0019</div><div>SOUTH FLORIDA<br/>561-862-3391</div><div>NEW YORK CITY<br/>212-725-3638</div></div> <div><div>FAX: 631-918-5022</div><div>EMAIL: blueprintsNY.FL@gmail.com</div></div> | <div>R - 11</div>           |
| <div>CLIENT INFO:</div> <div>MARIA CAIOLA<br/>1415 MARSEILLE DRIVE<br/>MIAMI BEACH, FL</div>          | <div>DATE:</div> <div>04.11.2021</div> <div>SCALE:</div> <div>AS NOTED</div> <div>DRAWN BY:</div> <div>D.K.G.</div> <div>CHECKED BY:</div> <div>R.B.</div> | <div>RUSSELL W. BLUE R.A.</div> |                                   |   | <div>DWG NO. 31 OF 39</div> |



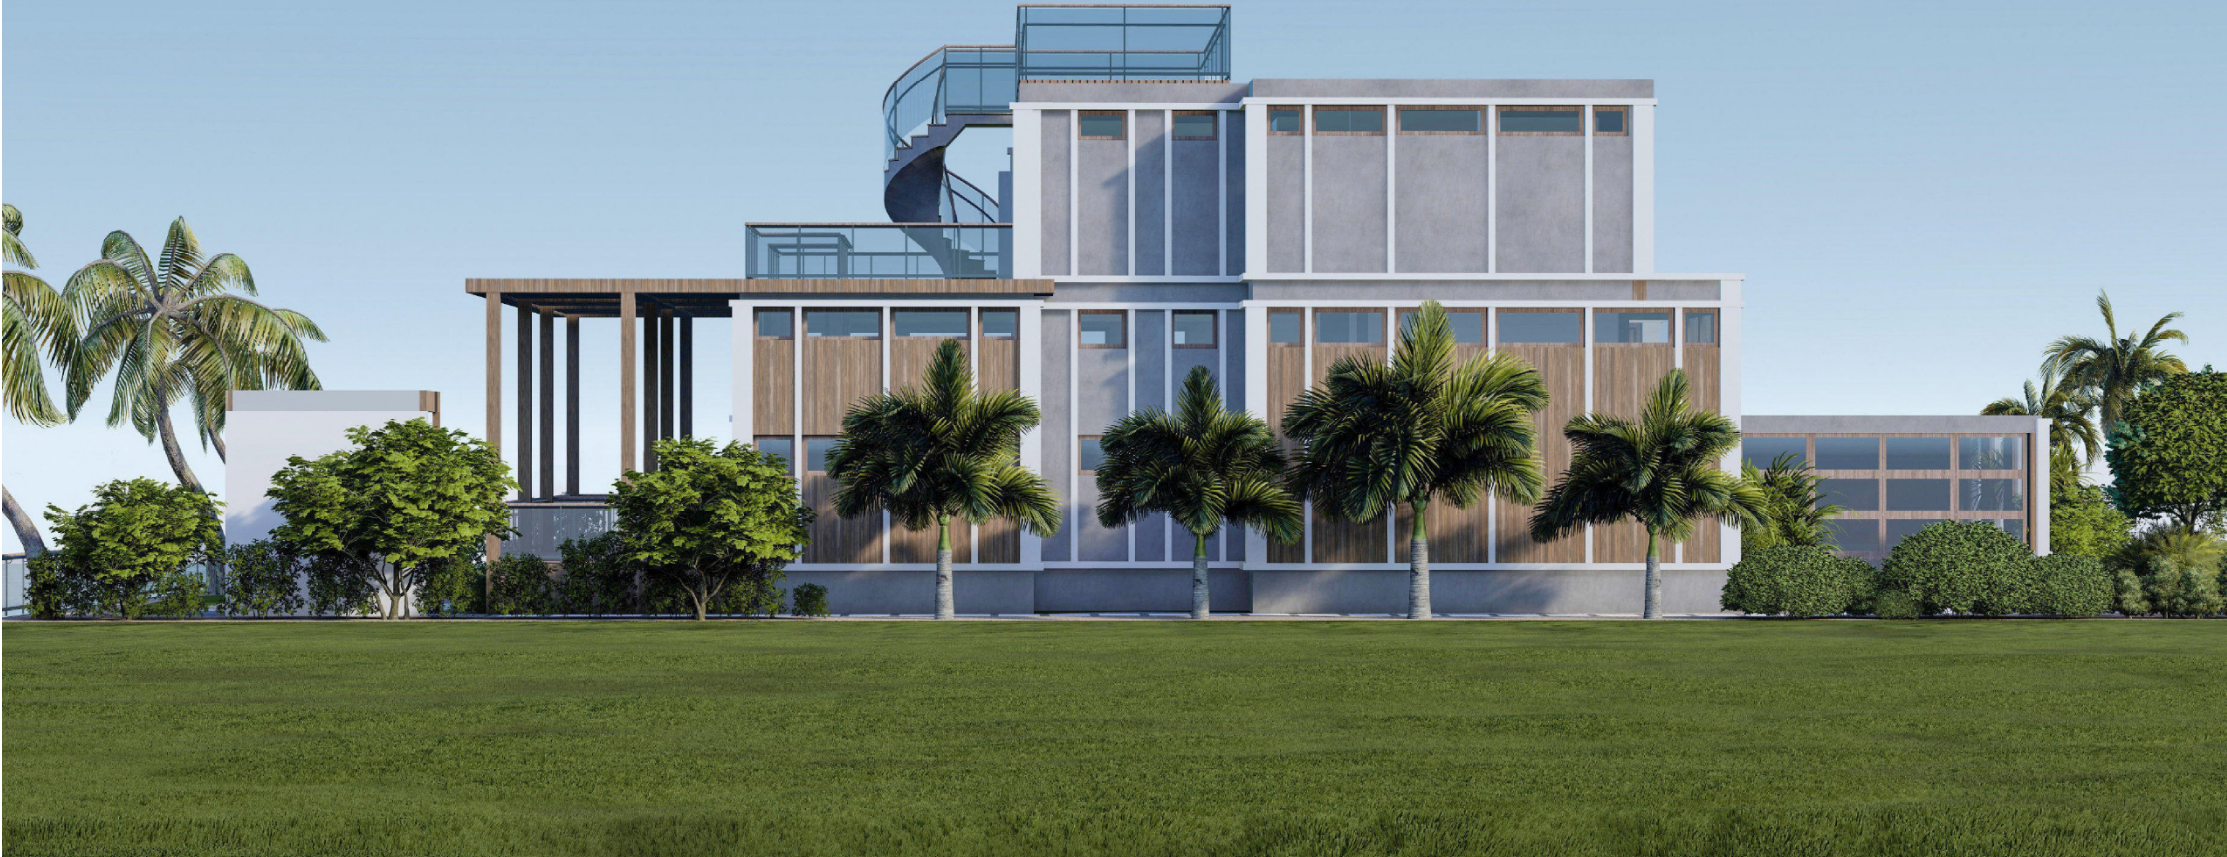


|                                                                                         |                                                    |                             |                                         |   |                                                          |
|-----------------------------------------------------------------------------------------|----------------------------------------------------|-----------------------------|-----------------------------------------|---|----------------------------------------------------------|
| <b>PROJECT INFO:</b><br>1415 MARSEILLE DRIVE -<br>LOT 11<br>NEW SINGLE FAMILY RESIDENCE | <b>DRAWING TITLE:</b><br>SIDE (NORTH) DAY          | <b>SEAL &amp; SIGNATURE</b> | <div><div>BLUE</div><div>布鲁</div></div> | <div><div>RUSSELL BLUE, ARCHITECT</div><div>ARCHITECTURE &amp; DESIGN</div><div>7786 LAKESIDE BLVD - SUITE 612, BOCA RATON, FL 33434</div><div><div>SOUTHAMPTON</div><div>631-726-0019</div><div>SOUTH FLORIDA</div><div>561-862-3391</div><div>NEW YORK CITY</div><div>212-725-3638</div></div><div><div>FAX: 631-918-5022</div><div>EMAIL: blueprintsNY.FL@gmail.com</div></div></div> | <div><div>RL - 03</div><div>DWG NO. 23 OF 39</div></div> |
| <b>CLIENT INFO:</b><br>MARIA CAIOLA<br>1415 MARSEILLE DRIVE<br>MIAMI BEACH, FL          | <b>DATE:</b> 04.11.2021                            |                             |                                         |   |                                                          |
|                                                                                         | <b>SCALE:</b> AS NOTED                             |                             |                                         |   |                                                          |
|                                                                                         | <b>DRAWN BY:</b> D.K.G.<br><b>CHECKED BY:</b> R.B. | <b>RUSSELL W. BLUE R.A.</b> |                                         |   |                                                          |





|                                                                                  |  |                                                                             |  |                      |  |                                         |  |   |  |                  |  |
|----------------------------------------------------------------------------------|--|-----------------------------------------------------------------------------|--|----------------------|--|-----------------------------------------|--|---|--|------------------|--|
| PROJECT INFO:<br>1415 MARSEILLE DRIVE -<br>LOT 11<br>NEW SINGLE FAMILY RESIDENCE |  | DRAWING TITLE:<br>SIDE (NORTH) NIGHT                                        |  | SEAL & SIGNATURE     |  | <div><div>BLUE</div><div>布鲁</div></div> |  | RUSSELL BLUE, ARCHITECT<br>ARCHITECTURE & DESIGN<br>7786 LAKESIDE BLVD - SUITE 612, BOCA RATON, FL 33434<br><div><div>SOUTHAMPTON</div><div>631-726-0019</div></div> <div><div>SOUTH FLORIDA</div><div>561-862-3391</div></div> <div><div>NEW YORK CITY</div><div>212-725-3638</div></div> <div>FAX: 631-918-5022</div> <div>EMAIL: blueprintsNY.FL@gmail.com</div> |  | RL - 05          |  |
| CLIENT INFO:<br>MARIA CAIOLA<br>1415 MARSEILLE DRIVE<br>MIAMI BEACH, FL          |  | DATE: 04.11.2021<br>SCALE: AS NOTED<br>DRAWN BY: D.K.G.<br>CHECKED BY: R.B. |  | RUSSELL W. BLUE R.A. |  |                                         |  |   |  | DWG NO. 25 OF 39 |  |



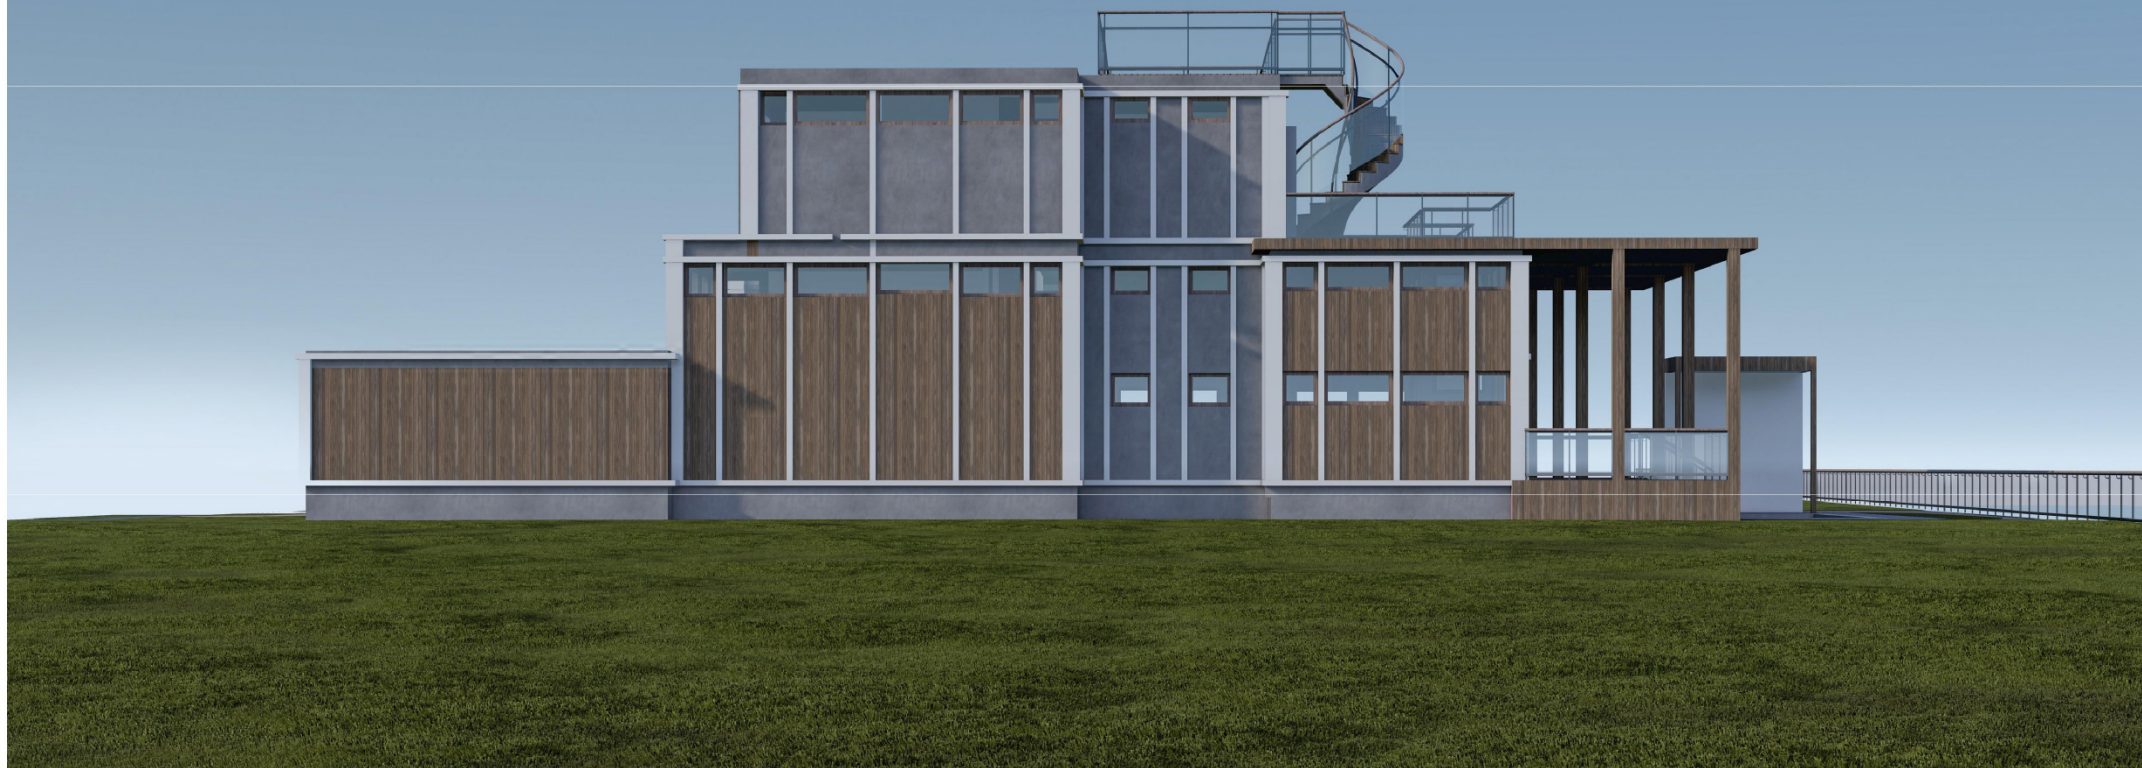

|                                                                                         |  |                                                            |  |                                                                         |                                                                                       |   |  |  |               |  |
|-----------------------------------------------------------------------------------------|--|------------------------------------------------------------|--|-------------------------------------------------------------------------|---------------------------------------------------------------------------------------|---|--|--|---------------|--|
| <b>PROJECT INFO:</b><br>1415 MARSEILLE DRIVE -<br>LOT 11<br>NEW SINGLE FAMILY RESIDENCE |  | <b>DRAWING TITLE:</b><br><b>SIDE (SOUTH)<br/>RENDERING</b> |  | <b>SEAL &amp; SIGNATURE</b><br><br><br><br><br><br>RUSSELL W. BLUE R.A. |  | <b>RUSSELL BLUE, ARCHITECT</b><br><b>ARCHITECTURE &amp; DESIGN</b><br>7786 LAKESIDE BLVD - SUITE 612, BOCA RATON, FL 33434<br><br><div><div><u>SOUTHAMPTON</u><br/>631-726-0019</div><div><u>SOUTH FLORIDA</u><br/>561-862-3391</div><div><u>NEW YORK CITY</u><br/>212-725-3638</div></div><br><div>FAX: 631-918-5022<br/>EMAIL: blueprintsNY.FL@gmail.com</div> |  |  | <b>R - 12</b> |  |
| <b>CLIENT INFO:</b><br>MARIA CAIOLA<br>1415 MARSEILLE DRIVE<br>MIAMI BEACH, FL          |  | DATE: 04.11.2021                                           |  |                                                                         |                                                                                       |   |  |  |               |  |
|                                                                                         |  | SCALE: AS NOTED                                            |  |                                                                         |                                                                                       |   |  |  |               |  |
|                                                                                         |  | DRAWN BY: D.K.G.                                           |  |                                                                         |                                                                                       |   |  |  |               |  |
|                                                                                         |  | CHECKED BY: R.B.                                           |  |                                                                         |                                                                                       |   |  |  |               |  |
| <div>DWG NO. 32 OF 39</div>                                                             |  |                                                            |  |                                                                         |                                                                                       |   |  |  |               |  |



DRB21-0774 FINAL SUBMITTAL MARCH 7, 2022




|                                                                                  |  |                                    |            |                      |  |                                   |   |  |  |         |  |
|----------------------------------------------------------------------------------|--|------------------------------------|------------|----------------------|--|-----------------------------------|---|--|--|---------|--|
| PROJECT INFO:<br>1415 MARSEILLE DRIVE -<br>LOT 11<br>NEW SINGLE FAMILY RESIDENCE |  | DRAWING TITLE:<br>SIDE (SOUTH) DAY |            | SEAL & SIGNATURE     |  | <div><div>BLUE<br/>布鲁</div></div> | RUSSELL BLUE, ARCHITECT<br>ARCHITECTURE & DESIGN<br>7786 LAKESIDE BLVD - SUITE 612, BOCA RATON, FL 33434<br><div><div>SOUTHAMPTON<br/>631-726-0019</div><div>SOUTH FLORIDA<br/>561-862-3391</div><div>NEW YORK CITY<br/>212-725-3638</div></div> <div>FAX: 631-918-5022<br/>EMAIL: blueprintsNY.FL@gmail.com</div> |  |  | RL - 04 |  |
| CLIENT INFO:<br>MARIA CAIOLA<br>1415 MARSEILLE DRIVE<br>MIAMI BEACH, FL          |  | DATE:                              | 04.11.2021 | RUSSELL W. BLUE R.A. |  |                                   |   |  |  |         |  |
|                                                                                  |  | SCALE:                             | AS NOTED   |                      |  |                                   |   |  |  |         |  |
|                                                                                  |  | DRAWN BY:                          | D.K.G.     |                      |  |                                   |   |  |  |         |  |
|                                                                                  |  | CHECKED BY:                        | R.B.       |                      |  | DWG NO. 24 OF 39                  |   |  |  |         |  |





|   |  |   |  |                                 |  |                                              |  |   |  |                             |  |
|---|--|---|--|---------------------------------|--|----------------------------------------------|--|---|--|-----------------------------|--|
| <div>PROJECT INFO:</div> <div>1415 MARSEILLE DRIVE -<br/>LOT 11<br/>NEW SINGLE FAMILY RESIDENCE</div> |  | <div>DRAWING TITLE:</div> <div>SIDE (SOUTH) NIGHT</div>   |  | <div>SEAL &amp; SIGNATURE</div> |  | <div><div><div>BLUE<br/>布鲁</div></div></div> |  | <div>RUSSELL BLUE, ARCHITECT</div> <div>ARCHITECTURE &amp; DESIGN</div> <div>7786 LAKESIDE BLVD - SUITE 612, BOCA RATON, FL 33434</div> <div><div><div>SOUTHAMPTON<br/>631-726-0019</div><div>SOUTH FLORIDA<br/>561-862-3391</div><div>NEW YORK CITY<br/>212-725-3638</div></div><div><div>FAX: 631-918-5022</div><div>EMAIL: blueprintsNY.FL@gmail.com</div></div></div> |  | <div>RL - 06</div>          |  |
| <div>CLIENT INFO:</div> <div>MARIA CAIOLA<br/>1415 MARSEILLE DRIVE<br/>MIAMI BEACH, FL</div>          |  | <div>DATE:</div> <div>04.11.2021</div> <div>SCALE:</div> <div>AS NOTED</div> <div>DRAWN BY:</div> <div>D.K.G.</div> <div>CHECKED BY:</div> <div>R.B.</div> |  | <div>RUSSELL W. BLUE R.A.</div> |  |                                              |  |   |  | <div>DWG NO. 26 OF 39</div> |  |



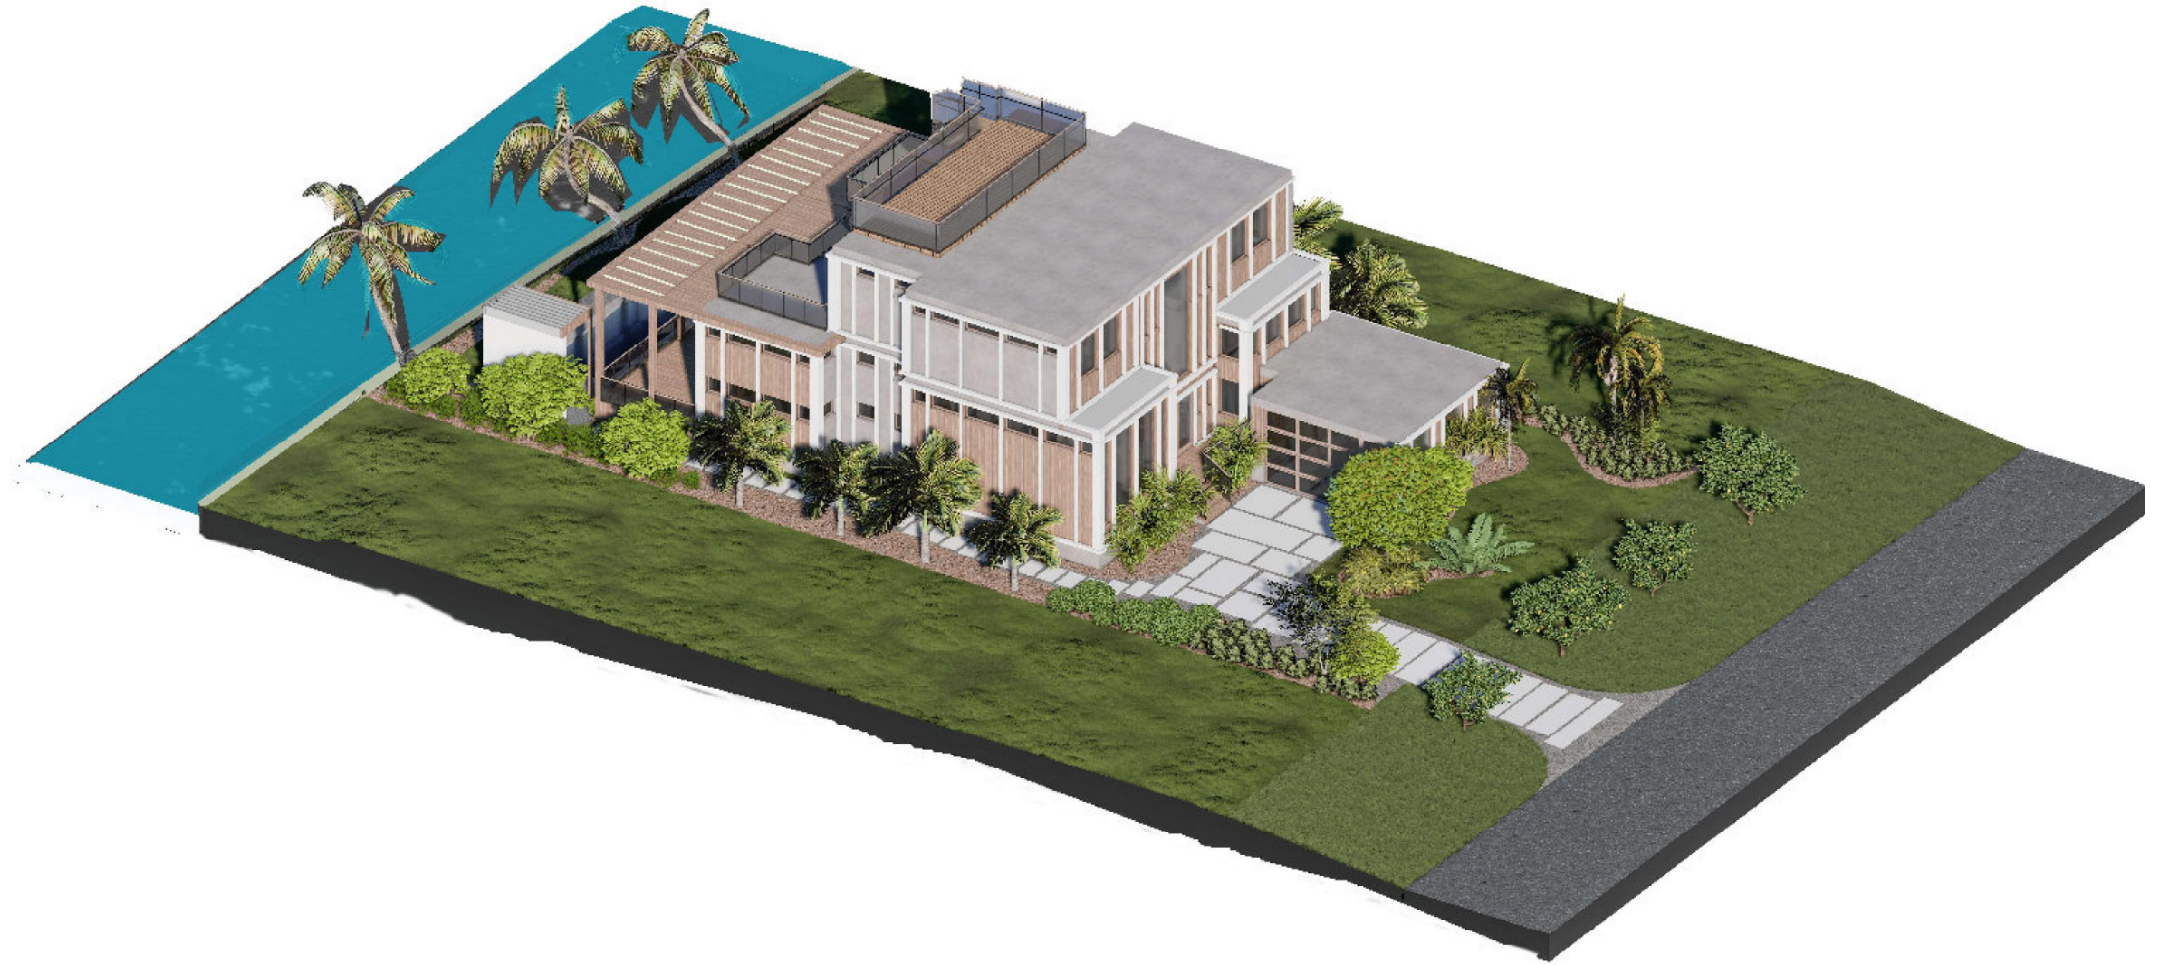

DRB21-0774 FINAL SUBMITTAL MARCH 7, 2022



# Front Elevation – Context Rendering

LOT 10



LOT 11



LOT 12





# Waterfront Elevation – Context Rendering








GLASS WITH METAL RAILING



MILD POPCORN STUCCO FINISH

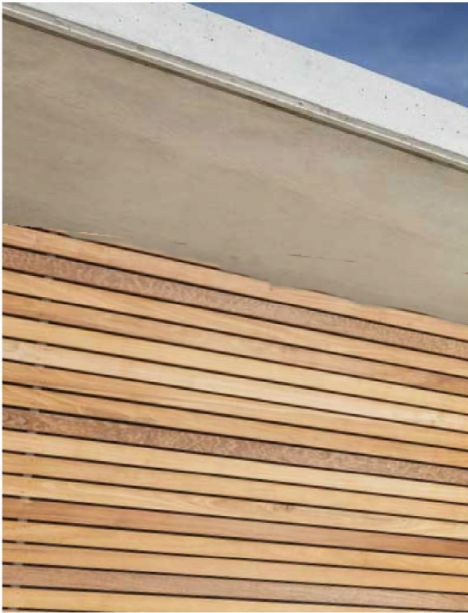

WOOD CLADDING



CERAMIC TILES - WITH CEMENT SMOOTH FINISH



PERMEABLE PAVERS

DRB21-0774  
FINAL SUBMITTAL - MARCH 7, 2022


|   |   |                                                         |                                  |   |                                             |
|---|---|---------------------------------------------------------|----------------------------------|---|---------------------------------------------|
| <p>PROJECT INFO:</p> <p>1415 MARSEILLE DRIVE -<br/>LOT 11</p> <p><b>SINGLE FAMILY RESIDENCE</b></p> <p>CLIENT INFO:</p> <p>- MARIA CAIOLA<br/>- 1415 MARSEILLE DRIVE<br/>- MIAMI BEACH, FL</p> | <p>DRAWING TITLE:</p> <p><b>EXTERIOR MATERIALS</b></p> <p>DATE:</p> <p>SCALE:</p> <p>DRAWN BY: D.K.G.</p> <p>CHECKED BY: R.B.</p> | <p>SEAL &amp; SIGNATURE</p> <p>RUSSELL W. BLUE R.A.</p> | <p><b>BLUE</b><br/><b>布鲁</b></p> | <p><b>RUSSELL BLUE, ARCHITECT</b><br/>ARCHITECTURE &amp; DESIGN</p> <p>7786 LAKESIDE BLVD - SUITE 612, BOCA RATON, FL 33434</p> <p>SOUTHAMPTON 631-726-0019</p> <p>SOUTH FLORIDA 561-862-3391</p> <p>NEW YORK CITY 212-725-3638</p> <p>FAX: 631-918-5022</p> <p>EMAIL: blueprintsNY.FL@gmail.com</p> | <p><b>M - 1</b></p> <p>DWG NO. 37 OF 39</p> |
|---|---|---------------------------------------------------------|----------------------------------|---|---------------------------------------------|



## PLANT LIST

| PROPOSED PLANT LIST    |                                  |                      |                        |        |         |       |
|------------------------|----------------------------------|----------------------|------------------------|--------|---------|-------|
| SYM                    | BOTANICAL NAME                   | COMMON NAME          | SPEC                   | NATIVE | DROUGHT | QTY   |
| <b>TREES + PALMS</b>   |                                  |                      |                        |        |         |       |
|                        | <i>Canavalia maritima</i>        | Fishtail Palm        | 24' HT                 |        |         | 11    |
|                        | <i>Cocos nucifera</i>            | Coconut Palm         | 24'-26' HT CRV TRUNK   |        |         | 3     |
|                        | <i>Bursera simaruba</i>          | Gumbo Limbo Tree     | 20'-22' OA 10"-12" DBH | *      |         | 1     |
|                        | <i>Sabal palmetto</i>            | Cabbage Palm         | 24'-26' OA DBL         | *      |         | 3     |
|                        | <i>Thrinax radiata</i>           | Thatch Palm          | 12' OA                 | *      |         | 1     |
|                        | <i>Cordia alliodora</i>          | Orange Geiger Tree   | 12' HT 4" DBH          | *      |         | 4     |
|                        | <i>Myrcianthes fragrans</i>      | Simpson Stopper Tree | 8'-10' OA MULTI        | *      |         | 1     |
|                        | <i>Clusia rosea</i>              | Autograph Tree       | 12' HT 4" DBH          | *      |         | 8     |
| <b>SHRUBS + ACENTS</b> |                                  |                      |                        |        |         |       |
| EC                     | <i>Eugenia confusa</i>           | Redberry Stopper     | 25G 48" OC             | *      |         | 15    |
| SS                     | <i>Myrcianthes fragrans</i>      | Simpson Stopper      | 25G 48" OC             | *      | *       | 12    |
| DS                     | <i>Ocotea spinulosum</i>         | Giant Dicot          | 25G 4' HT              |        |         | 1     |
| HP                     | <i>Hamelia patens</i>            | Fire Bush            | 15G 36" OC             | *      |         | 18    |
| SR                     | <i>Serenoa repens</i>            | Silver Saw Palmetto  | 25G                    | *      |         | 3     |
| PL                     | <i>Psychotria ligustrifolia</i>  | Bahama Coffee        | 15G ROUND              |        |         | 19    |
| RE                     | <i>Rhaphis</i>                   | Lady Palm            | 25G 4'-5' HT           |        |         | 19    |
| <b>GROUNDCOVERS</b>    |                                  |                      |                        |        |         |       |
| GG                     | <i>Tripsacum</i>                 | Gama Grass           | 3G @ 24" OC            | *      |         | 32    |
| DI                     | <i>Dietes indicodes</i>          | African Iris         | 3G @ 18" OC            |        |         | 27    |
| PS                     | <i>Phymatosorus scolopendria</i> | Wart Fern            | 3G @ 18" OC            | *      |         | 256   |
| FJ                     | <i>Fernandus japonicum</i>       | Tractor Seat         | 3G @ 24" OC            |        |         | 37    |
| MD                     | <i>Monarda delicosa</i>          | Swiss Cheese         | 7G @ 36" OC            |        |         | 167   |
| FK                     | <i>Pennisetum alopecuroides</i>  | Fakahatchee Grass    | 3G @ 36" OC            | *      |         | 97    |
|                        | Empire Zoysia                    | Empire Zoysia        |                        |        |         | 2592  |
|                        | Empire Zoysia                    | Empire Zoysia        |                        |        |         | 40 CB |

## PROPOSED PLANTING

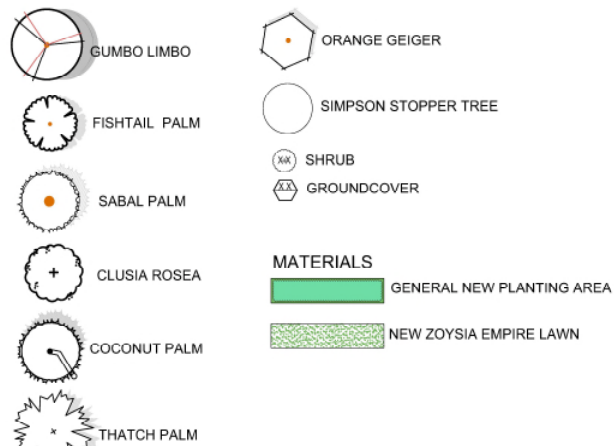

## LANDSCAPE LEGEND

## CITY OF MIAMI BEACH LANDSCAPE LEGEND

Zoning District: RS-4 Lot Area: 7,811.63 Acres: 0.179

## TREES

A. Number of trees required per lot or net lot acre, less existing number of trees meeting minimum requirements:

5 trees x 0.179 net lot acres - number of existing trees (0) = 5\*0.179

B. % Natives required: Number of trees provided x 30% = 14 \* 30 = 3

C. % Low maintenance / drought and salt tolerant required:

Number of trees provided x 50% = 14 \* 5

D. Street Trees (maximum average spacing of 20' o.c.):

52 linear feet along street divided by 20' = 52/20 = 2

E. Street tree species allowed directly beneath power lines:

(maximum average spacing of 20' o.c.): linear feet along street divided by 20'

## SHRUBS

A. Number of shrubs required: Sum of lot and street trees required x 12 = 3 x 12 = 36

B. % Native shrubs required: Number of shrubs provided x 50% = 36 \* 50 = 18

## LARGE SHRUBS OR SMALL TREES

A. Number of large shrubs or small trees required:

Number of required shrubs x 10% = 60 \* 10 = 6

B. % Native large shrubs or small trees required:

Number of large shrubs or small trees provided x 50% = 46 \* 50 = 23

Required/ Provided  
Allowed

1 14

4 14

7 14

2 4

3 4

36 87

43 48

6 46

23 27

## NORMANDY WATERWAY



VFD

VINCENT FILIOZENZI DESIGN

LANDSCAPE ARCHITECT

FLORIDA #0007191

9800 BAYVIEW BLVD

MIAMI, FL 33141

P: 781.344.0000

www.vfdesign.com

PROFESSIONAL SEAL

VINCENT A. FILIOZENZI

LA #0007191

NOTE:

These drawings and plans

are the exclusive property of the

owner and shall not be reproduced

or used for any other project

without the written consent of

the designer.

LOT 11

Landscape Design

Block 17, Marseille Dr., Miami Beach, FL 33141

SHEET 1008

REV. 10/14/2022

CITY COMMENTS

PROJECT # 02103603

DRAWN BY: A.J.

CHECKED BY: V.F.

DATE: 1/27/2021

DISCIPLINE / SHEET TITLE:

OVERALL

PROPOSED

PLANTING

PLAN

SHEET NUMBER:

LP-1.0




# Thank You

200 S. Biscayne Boulevard  
Suite 300, Miami, FL 33131

[www.brzoninglaw.com](http://www.brzoninglaw.com)

305.374.5300 office  
305.377.6222 fax  
[Info@brzoninglaw.com](mailto:Info@brzoninglaw.com)



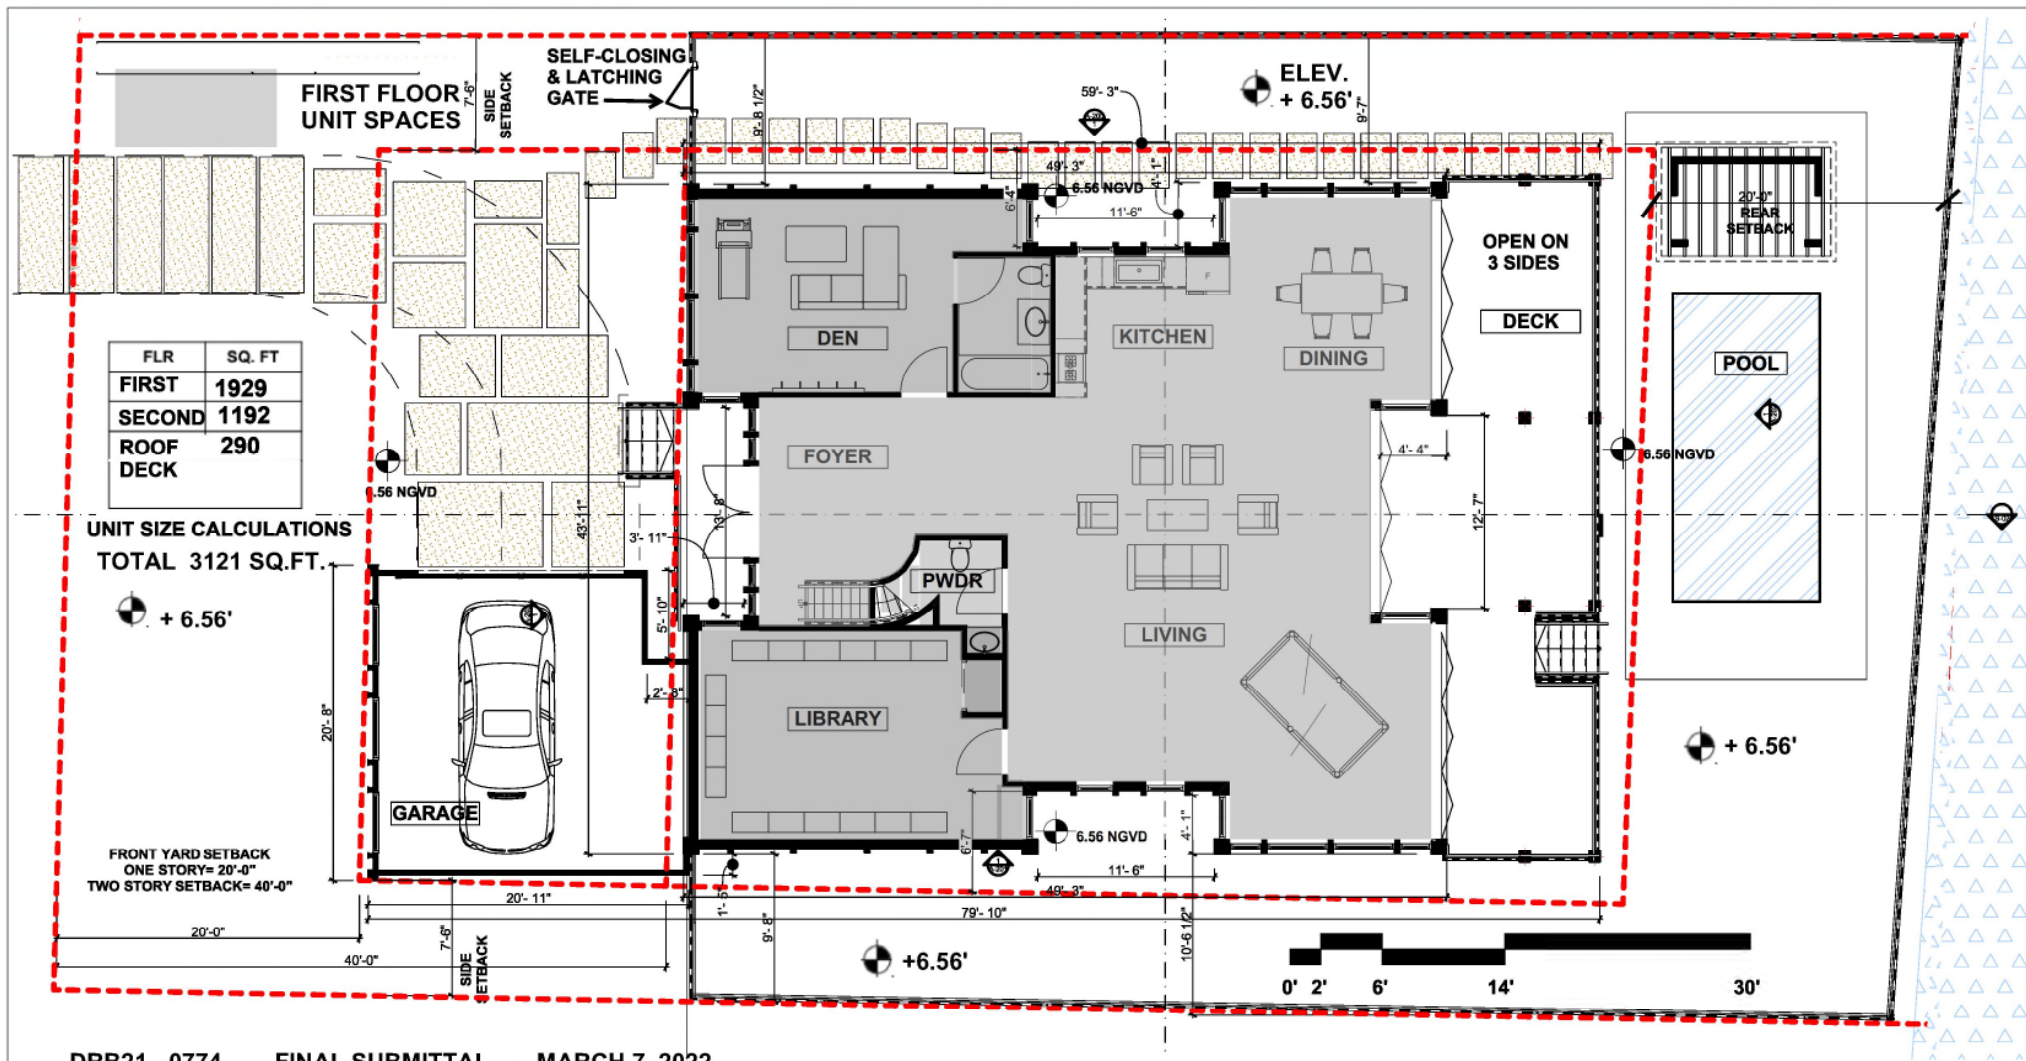

DRB21 - 0774 FINAL SUBMITTAL - MARCH 7, 2022


|                                                                                      |                                                                          |                                                                                            |                                                                 |   |                                               |
|--------------------------------------------------------------------------------------|--------------------------------------------------------------------------|--------------------------------------------------------------------------------------------|-----------------------------------------------------------------|---|-----------------------------------------------|
| <b>PROJECT INFO:</b><br>1415 MARSEILLE DRIVE - LOT 11<br>NEW SINGLE FAMILY RESIDENCE | <b>DRAWING TITLE:</b><br>FIRST FLOOR PLAN<br>PROPOSED UNIT SIZE          | <div data-bbox="980 1206 1133 1320" data-label="Image"> </div> <p>RUSSELL W. BLUE R.A.</p> | <div data-bbox="1184 1178 1388 1349" data-label="Image"> </div> | <p><b>RUSSELL BLUE, ARCHITECT</b><br/>ARCHITECTURE &amp; DESIGN<br/>7786 LAKESIDE BLVD - SUITE 612, BOCA RATON, FL 33434<br/>SOUTHAMPTON 631-726-0019<br/>SOUTH FLORIDA 561-862-3391<br/>NEW YORK CITY 212-725-3638<br/>FAX: 631-918-5022<br/>EMAIL: blueprintsNY.FL@gmail.com</p> | <p><b>A - 08</b></p> <p>DWG. NO. 10 OF 39</p> |
| <b>CLIENT INFO:</b><br>MARIA CAIOLA<br>1415 MARSEILLE DRIVE<br>MIAMI BEACH, FL       | DATE: 11.2021<br>SCALE: AS NOTED<br>DRAWN BY: D.K.G.<br>CHECKED BY: R.B. |                                                                                            |                                                                 |   |                                               |



TOTAL 3121 SQ.FT

**FRONT YARD SETBACK**  
**ONE STORY= 20'-0"**  
**TWO STORY= 40'-0"**

**SECOND FLOOR  
SPACES IN UNIT  
SIZE:**

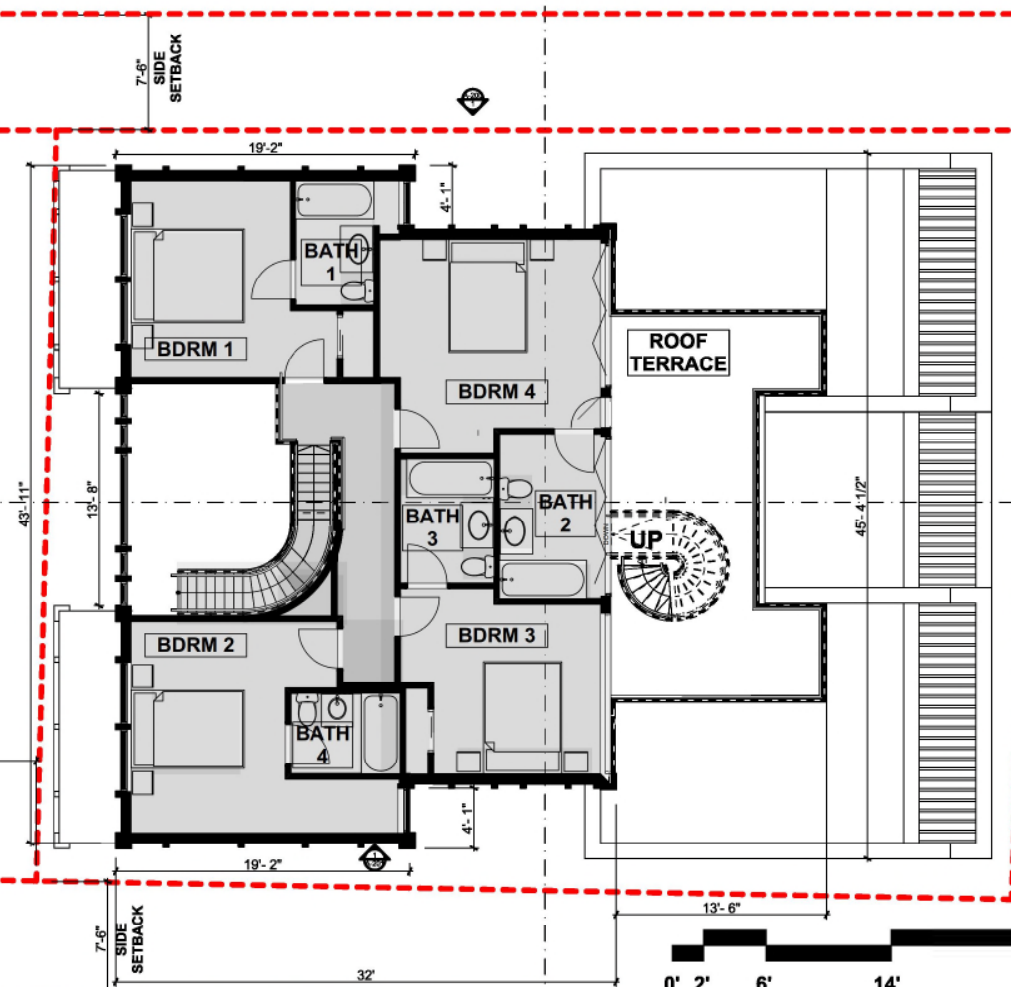

DRB21 - 0774 FINAL SUBMITTAL - MARCH 7, 2022

CLIENT INFO:  
MARIA CAIOLA  
1415 MARSEILLE DRIVE  
MIAMI BEACH, FL

DRAWING TITLE:  
**SECOND FLOOR PLAN  
PROPOSED UNIT SIZE**

|             |          |
|-------------|----------|
| DATE:       | 11.2021  |
| SCALE:      | AS NOTED |
| DRAWN BY:   | D.K.G.   |
| CHECKED BY: | R.B.     |

SEAL &amp; SIGNATURE



RUSSELL W. BLUE R.A.

BLUE  
布鲁

**RUSSELL BLUE, ARCHITECT**  
ARCHITECTURE & DESIGN

7786 LAKESIDE BLVD - SUITE 612, BOCA RATON, FL 33434

SOUTHAMPTON  
631-726-0019

**SOUTH FLORIDA**  
561-862-3391

NEW YORK CITY  
212-725-3638

FAX: 631-918-5022  
EMAIL: [blueprintsNY.FL@gmail.com](mailto:blueprintsNY.FL@gmail.com)

**A - 09**

DWG NO. 11 OF 39



ALUMINUM HANDRAILS WITH GREY TINTED GLASS (TYPICAL)

ALUMINUM FENCE WITH ALUMINUM SLATS IS POOL ENCLOSURE PER MIAMI BEACH & FLORIDA BLDG CODE REQUIRMENTS

POOL FENCE ENCLOSURE WITH SELF-LATCHING & CLOSING GATE

ENTIRE SEAWALL WILL BE EITHER REPAIRED OR RECONSTRUCTED TO COMPLY WITH MIAMI BEACH ORDINANCE -

MARSEILLES DRIVE

| FLR                 | SQ. FT |
|---------------------|--------|
| FIRST               | 1929   |
| SECOND              | 1192   |
| ROOF DECK           | 290    |
| 290/1192= 24.3%, OK |        |

FRONT YARD SETBACK  
ONE STORY= 20'-0"  
TWO STORY SETBACK= 40'-0"

ROOF DECK  
290 SQ.FT.

ROOF TERRACE  
490 SQ.FT.

POOL

NORMANDY WATERWAY

DRB21 - 0774 FINAL SUBMITTAL - MARCH 7, 2022

ALUMINUM FENCE WITH ALUMINUM SLATS IS POOL ENCLOSURE PER MIAMI BEACH & FLORIDA BLDG CODE REQUIRMENTS

SCALE: 3/32"= 1'-0"

PROJECT INFO:  
1415 MARSEILLE DRIVE -  
LOT 11  
NEW SINGLE FAMILY RESIDENCE

CLIENT INFO:  
MARIA CAIOLA  
1415 MARSEILLE DRIVE  
MIAMI BEACH, FL

DRAWING TITLE:  
ROOF DECK PLAN  
PROPOSED UNIT SIZE

DATE: 04.11.2021  
SCALE: AS NOTED  
DRAWN BY: D.K.G.  
CHECKED BY: R.B.

SEAL & SIGNATURE



RUSSELL W. BLUE R.A.

BLUE  
布鲁

RUSSELL BLUE, ARCHITECT  
ARCHITECTURE & DESIGN

7786 LAKESIDE BLVD - SUITE 612, BOCA RATON, FL 33434

SOUTHAMPTON  
631-726-0019

SOUTH FLORIDA  
561-862-3391

NEW YORK CITY  
212-725-3638

FAX: 631-918-5022  
EMAIL: blueprintsNY.FL@gmail.com

A - 10

DWG NO. 12 OF 39