

ITEM #	Project Information		
1	Address:	6470 ALLISON ROAD, MIAMI BEACH, FL 33141	
2	Folio number(s):	02-3211-003-0390	
3	Board and file numbers :		
4	Year built:(EXISTING TO BE DEMO'D.)	1935	Zoning District: RS-3
5	Base Flood Elevation:	+8.00' NGVD	Grade value in NGVD: +4.50' NGVD - CROWN OF ROAD
6	Adjusted grade (Flood+Grade/2):	+6.75' NGVD	Free board: +2 = +10.00' NGVD
7	Lot Area:	21,600 SF	
8	Lot width:	100'-0"	Lot Depth: 215'-6"
9	Max Lot Coverage SF and %:	6,480 SF (30.00%)	Proposed Lot Coverage SF and %: 6,431 SF (29.75%)
10	Existing Lot Coverage SF and %:		Lot coverage deducted (garage-storage) SF: 6,431 SF (29.75%)
11	Front Yard Open Space SF and %:	1,623 SF (81.15 %)	Rear Yard Open Space SF and %: 2,696 SF (83.33%)
12	Max Unit Size SF and %:	11,300 SF (50.00 %)	Proposed Unit Size SF and %: 10,761 SF (49.50%)
13	Existing First Floor Unit Size:		Proposed First Floor Unit Size: 5,879 SF (27.25%)
14	Existing Second Floor Unit Size		Proposed Second Floor volumetric Unit Size SF and % (Note: to exceed 70% of the first floor of the main home requires Board Approval)
15			Proposed Second Floor Unit Size SF and % : 4,882 SF (22.60%)
16			Proposed Roof Deck Area SF and % (Note: Maximum is 25% of the enclosed floor area immediately below): N/A

Notes:
If not applicable write N/A


App/PlanRev1-16v.1

$\triangle_1$	.	.
$\triangle_2$	.	.
$\triangle_3$	.	.
$\triangle_4$	.	.
$\triangle_5$	.	.
$\triangle_6$	.	.
$\triangle_7$	.	.
$\triangle_8$	.	.
$\triangle_9$	.	.
$\triangle_{10}$	.	.
$\triangle_{11}$	.	.
$\triangle_{12}$	.	.

ALL DRAWINGS AND WRITTEN MATERIAL APPEARING HEREIN CONSTITUTE THE ORIGINAL AND UNPUBLISHED WORK OF KOBİ KARP AIA, AND MAY NOT BE DUPLICATED, USED, OR DISCLOSED WITHOUT THE EXPRESS WRITTEN CONSENT OF KOBİ KARP ARCHITECTURE & INTERIOR DESIGN, INC. AIA. (c) 2020

6470 ALLISON RD
MIAMI BEACH, FL 33141

Architect:
Kobi Karp Architecture and Interior Design, Inc.
571 NW 28th Street,
Miami, Florida 33127 USA
Tel: +1(305) 573 1818
Fax: +1(305) 573 3766

 

Date	04-11-2022	Sheet No. A0.01
Scale	--	
Project	0000	



IMAGES ON SHEET A0.04-CONTEXT
C1 - ALLISON RD - LOOKING NORTH
C2 - ALLISON RD - LOOKING SOUTH

IMAGES ON SHEET A0.05-EXISTING PROPERTY
E1 - FRONT YARD
E2 - SIDE YARD - NORTH
E3 - SIDE YARD - SOUTH
E4 - REAR YARD

IMAGES ON SHEET A0.06-NEIGHBOR PROPERTY
N1 - 6480 ALLISON RD
N2 - 6450 ALLISON RD
N3 - 6475 ALLISON RD
N4 - 6455 ALLISON RD
N5 - 6445 ALLISON RD

Rev.	Date	Rev.	Date

ALL DRAWINGS AND WRITTEN MATERIAL APPEARING HEREIN CONSTITUTE THE ORIGINAL AND UNPUBLISHED WORK OF KOBİ KARP AIA, AND MAY NOT BE DUPLICATED, USED, OR DISCLOSED WITHOUT THE EXPRESS WRITTEN CONSENT OF KOBİ KARP ARCHITECTURE & INTERIOR DESIGN, INC. AIA. (c) 2020

PRIVATE RESIDENCE
6470 ALLISON RD
MIAMI BEACH, FL 33141

Owner:
Name
Address
Tel:
Email

Consultant:
Name
Address
Tel:
Email

Consultant:
Name
Address
Tel:
Email

Consultant:
Name
Address
Tel:
Email

Architect:
Kobi Karp Architecture and Interior Design, Inc.
571 NW 28th Street,
Miami, Florida 33127 USA
Tel: +1(305) 573 1818
Fax: +1(305) 573 3766

KOBİ
KARP

KOBİ KARP
Lic. # AR0012578

IMAGE KEY

Date	04-11-2022	Sheet No.
Scale	--	A0.02
Project	0000	

N

1

RADIUS SITE LOCATION & IMAGE KEY PLAN

NO SCALE



C1 - ALLISON RD. (VIEW TO NORTH)



C2 - ALLISON RD. (VIEW TO SOUTH)



E1 - 6470 ALLISON RD - VIEW TO FRONT (EXISTING STRUCTURE)



E2 - 6470 ALLISON RD - VIEW TO NORTH SIDE (EXISTING STRUCTURE)



E3 - 6470 ALLISON RD - VIEW TO SOUTH SIDE (EXISTING STRUCTURE)



E4 - 6470 ALLISON RD - VIEW TO REAR (EXISTING STRUCTURE)

IMAGES ON SHEET A0.05-EXISTING PROPERTY			
E1 - FRONT YARD			
E2 - SIDE YARD - NORTH			
E3 - SIDE YARD - SOUTH			
E4 - REAR YARD			

Rev.	Date	Rev.	Date

ALL DRAWINGS AND WRITTEN MATERIAL APPEARING HEREIN CONSTITUTE THE ORIGINAL AND UNPUBLISHED WORK OF Kobi Karp AIA, AND MAY NOT BE DUPLICATED, USED, OR DISCLOSED WITHOUT THE EXPRESS WRITTEN CONSENT OF Kobi Karp Architecture & Interior Design, Inc. AIA. (c) 2020

PRIVATE RESIDENCE
6470 ALLISON RD
MIAMI BEACH, FL 33141

Owner:
Name
Address
Tel:
Email

Consultant:
Name
Address
Tel:
Email

Consultant:
Name
Address
Tel:
Email

Consultant:
Name
Address
Tel:
Email

Architect:
Kobi Karp Architecture and Interior Design, Inc.
571 NW 28th Street,
Miami, Florida 33127 USA
Tel: +1(305) 573 1818
Fax: +1(305) 573 3766

Kobi Karp
Lic. # AR0012578

K O B I

K A R P

EXISTING CONDITIONS

Date	04-11-2022	Sheet No.
Scale	--	A0.03
Project	0000	



N1 - 6480 ALLISON RD (NEIGHBOR)



N2 - 6450 ALLISON RD (NEIGHBOR)



N3 - 6475 ALLISON RD (NEIGHBOR)



N4 - 6455 ALLISON RD (NEIGHBOR)



N5 - 6445 ALLISON RD (NEIGHBOR)

IMAGES ON SHEET A0.06-NEIGHBOR PROPERTY				
N1 - 6480 ALLISON RD				
N2 - 6450 ALLISON RD				
N3 - 6475 ALLISON RD				
N4 - 6455 ALLISON RD				
N5 - 6445 ALLISON RD				

Rev.	Date	Rev.	Date

ALL DRAWINGS AND WRITTEN MATERIAL APPEARING HEREIN CONSTITUTE THE ORIGINAL AND UNPUBLISHED WORK OF Kobi Karp AIA, AND MAY NOT BE DUPLICATED, USED, OR DISCLOSED WITHOUT THE EXPRESS WRITTEN CONSENT OF Kobi Karp Architecture & Interior Design, Inc. AIA. (c) 2020

PRIVATE RESIDENCE
6470 ALLISON RD
MIAMI BEACH, FL 33141

Owner:
Name
Address
Tel:
Email


Consultant:
Name
Address
Tel:
Email

Consultant:
Name
Address
Tel:
Email

Consultant:
Name
Address
Tel:
Email


Architect:
Kobi Karp Architecture and Interior Design, Inc.
571 NW 28th Street,
Miami, Florida 33127 USA
Tel: +1(305) 573 1818
Fax: +1(305) 573 3766

Kobi Karp
Lic. # AR0012578

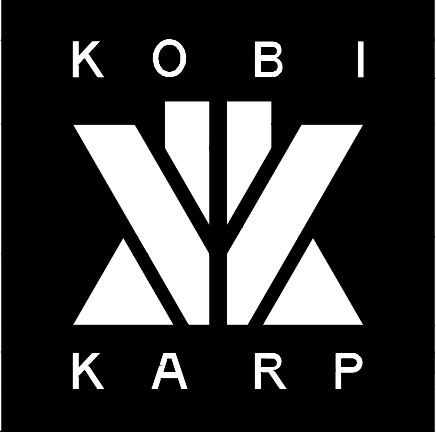


CONTEXT IMAGES

Date	04-11-2022	Sheet No. A0.04
Scale	--	
Project	0000	

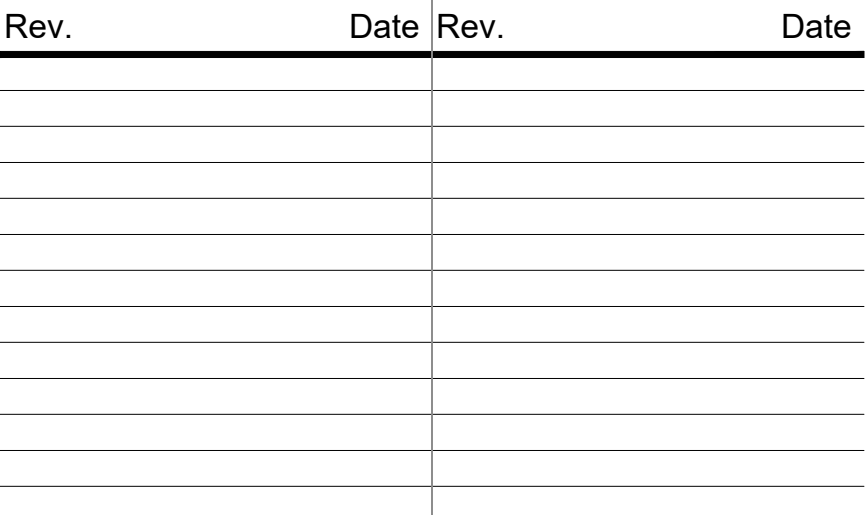


PRIVATE RESIDENCE
6470 ALLISON RD
MIAMI BEACH, FL 33141

Architect:
Kobi Karp Architecture and Interior Design, Inc.
571 NW 28th Street,
Miami, Florida 33127 USA
Tel: +1(305) 573 1818
Fax: +1(305) 573 3766

 

Date	04-11-2022	Sheet No. A1.10
Scale	--	
Project	0000	

1 PERVIOUS CALCULATIONS

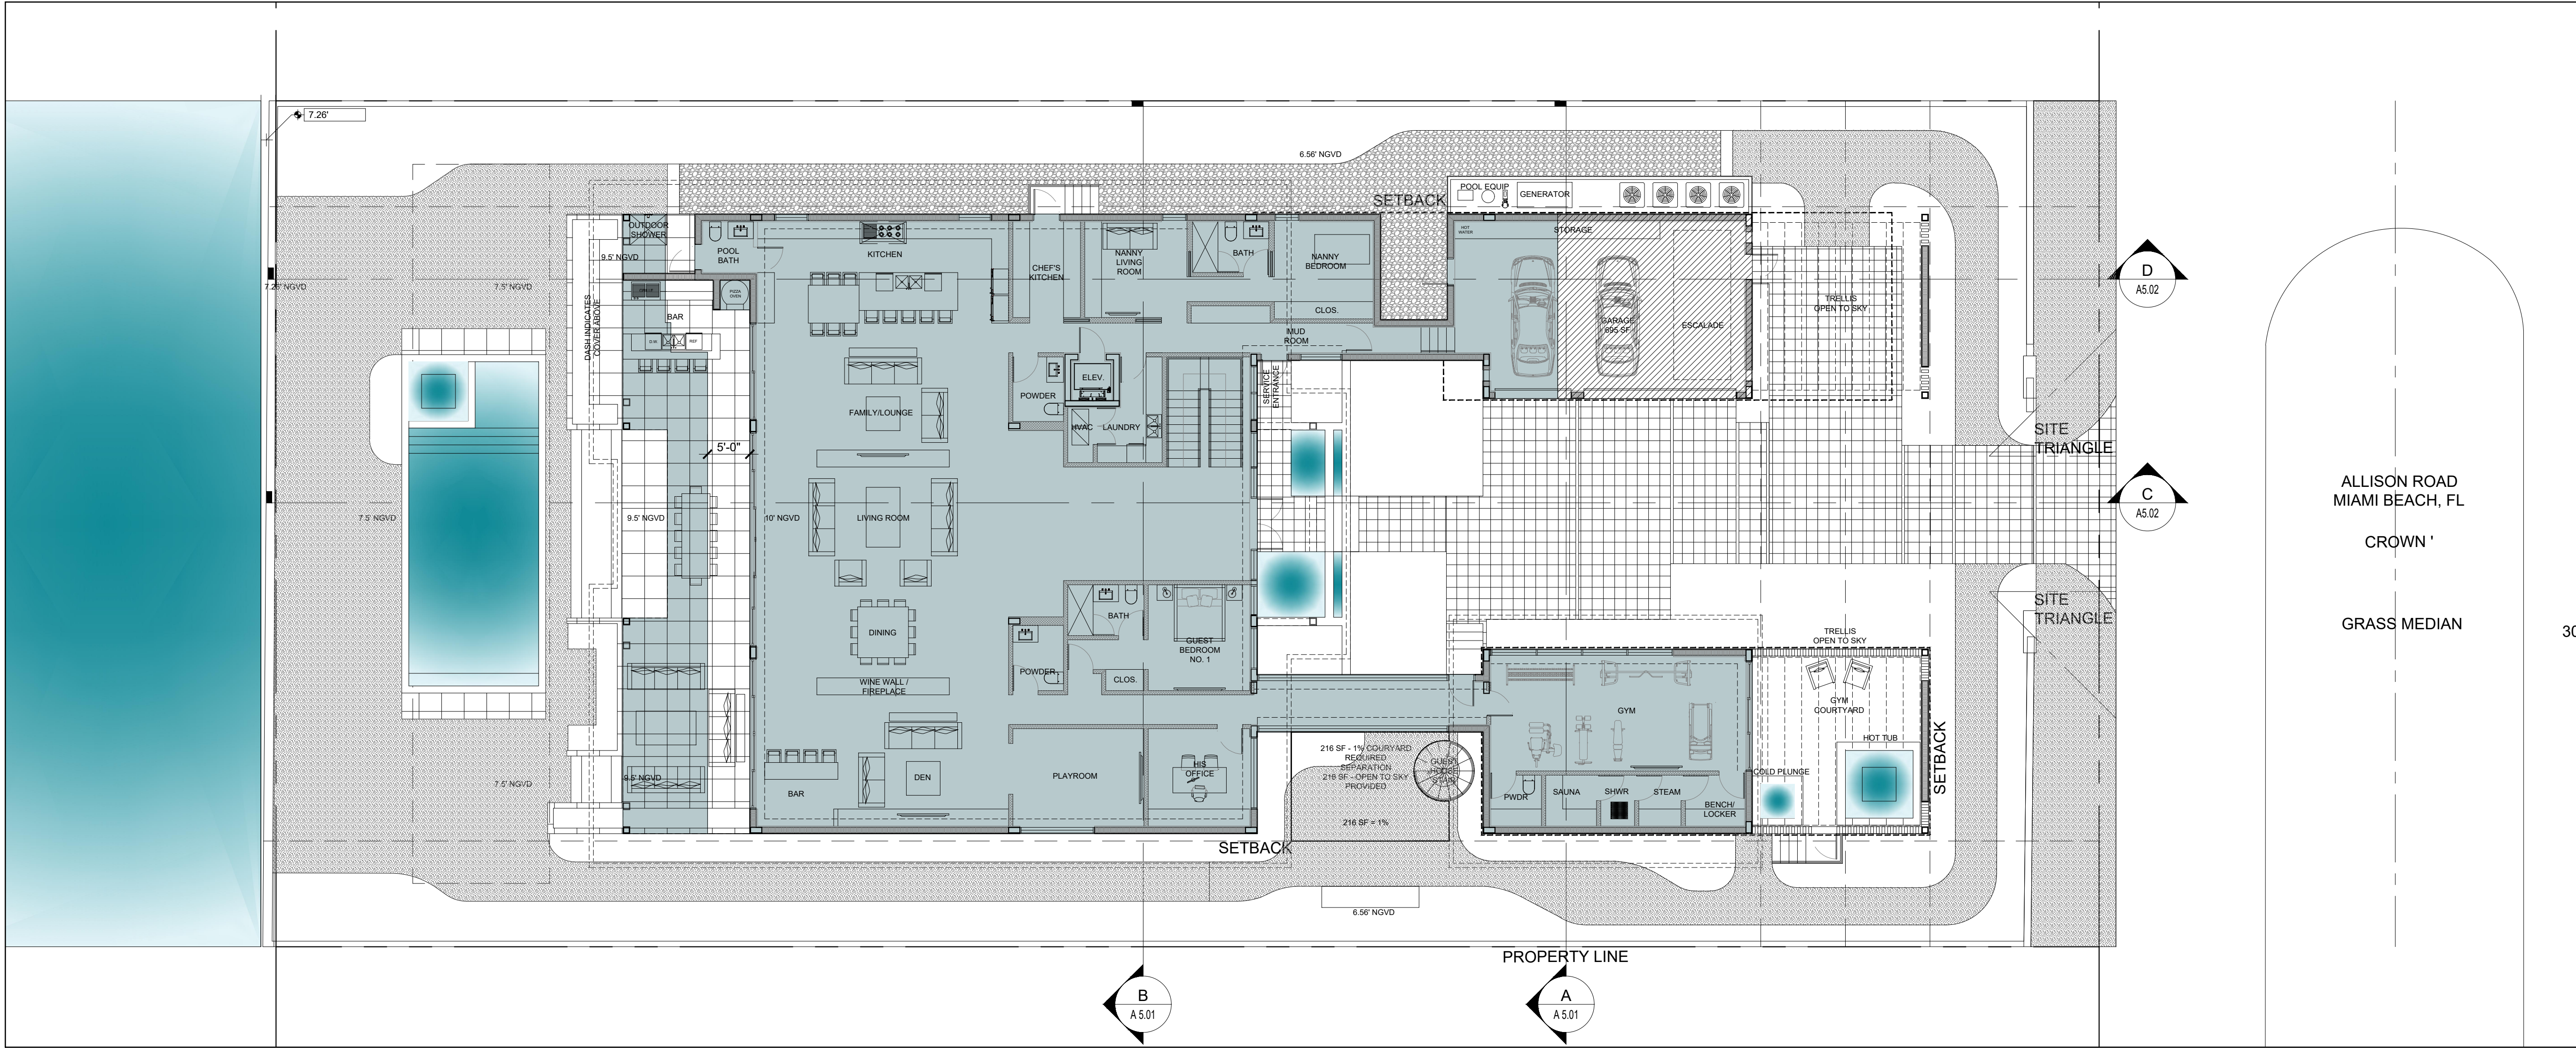

PROPOSED LOT COVERAGE CALCULATION	
LOT SIZE	21,600 SF
MAXIMUM LOT COVERAGE	6,480 SF (30.00%)
MAIN RESIDENCE	6,431 SF
TOTAL	6,431 SF (29.77%)

1 LOT COVERAGE

Scale: 3/32" = 1'-0"

Rev.	Date	Rev.	Date

ALL DRAWINGS AND WRITTEN MATERIAL APPEARING HEREIN CONSTITUTE THE ORIGINAL AND UNPUBLISHED WORK OF KOBİ KARP AIA, AND MAY NOT BE DUPLICATED, USED, OR DISCLOSED WITHOUT THE EXPRESS WRITTEN CONSENT OF KOBİ KARP ARCHITECTURE & INTERIOR DESIGN, INC. AIA. (c) 2020

PRIVATE RESIDENCE
6470 ALLISON RD
MIAMI BEACH, FL 33141

Owner:
Name
Address
Tel:
Email

Consultant:
Name
Address
Tel:
Email

Consultant:
Name
Address
Tel:
Email

Consultant:
Name
Address
Tel:
Email


Architect:
Kobi Karp Architecture and Interior Design, Inc.
571 NW 28th Street,
Miami, Florida 33127 USA
Tel: +1(305) 573 1818
Fax: +1(305) 573 3766

KOBİ
KARP

KOBİ KARP
Lic. # AR0012578

ZONING DIAGRAMS

Date	04-11-2022	Sheet No.
Scale	--	A1.11
Project	0000	

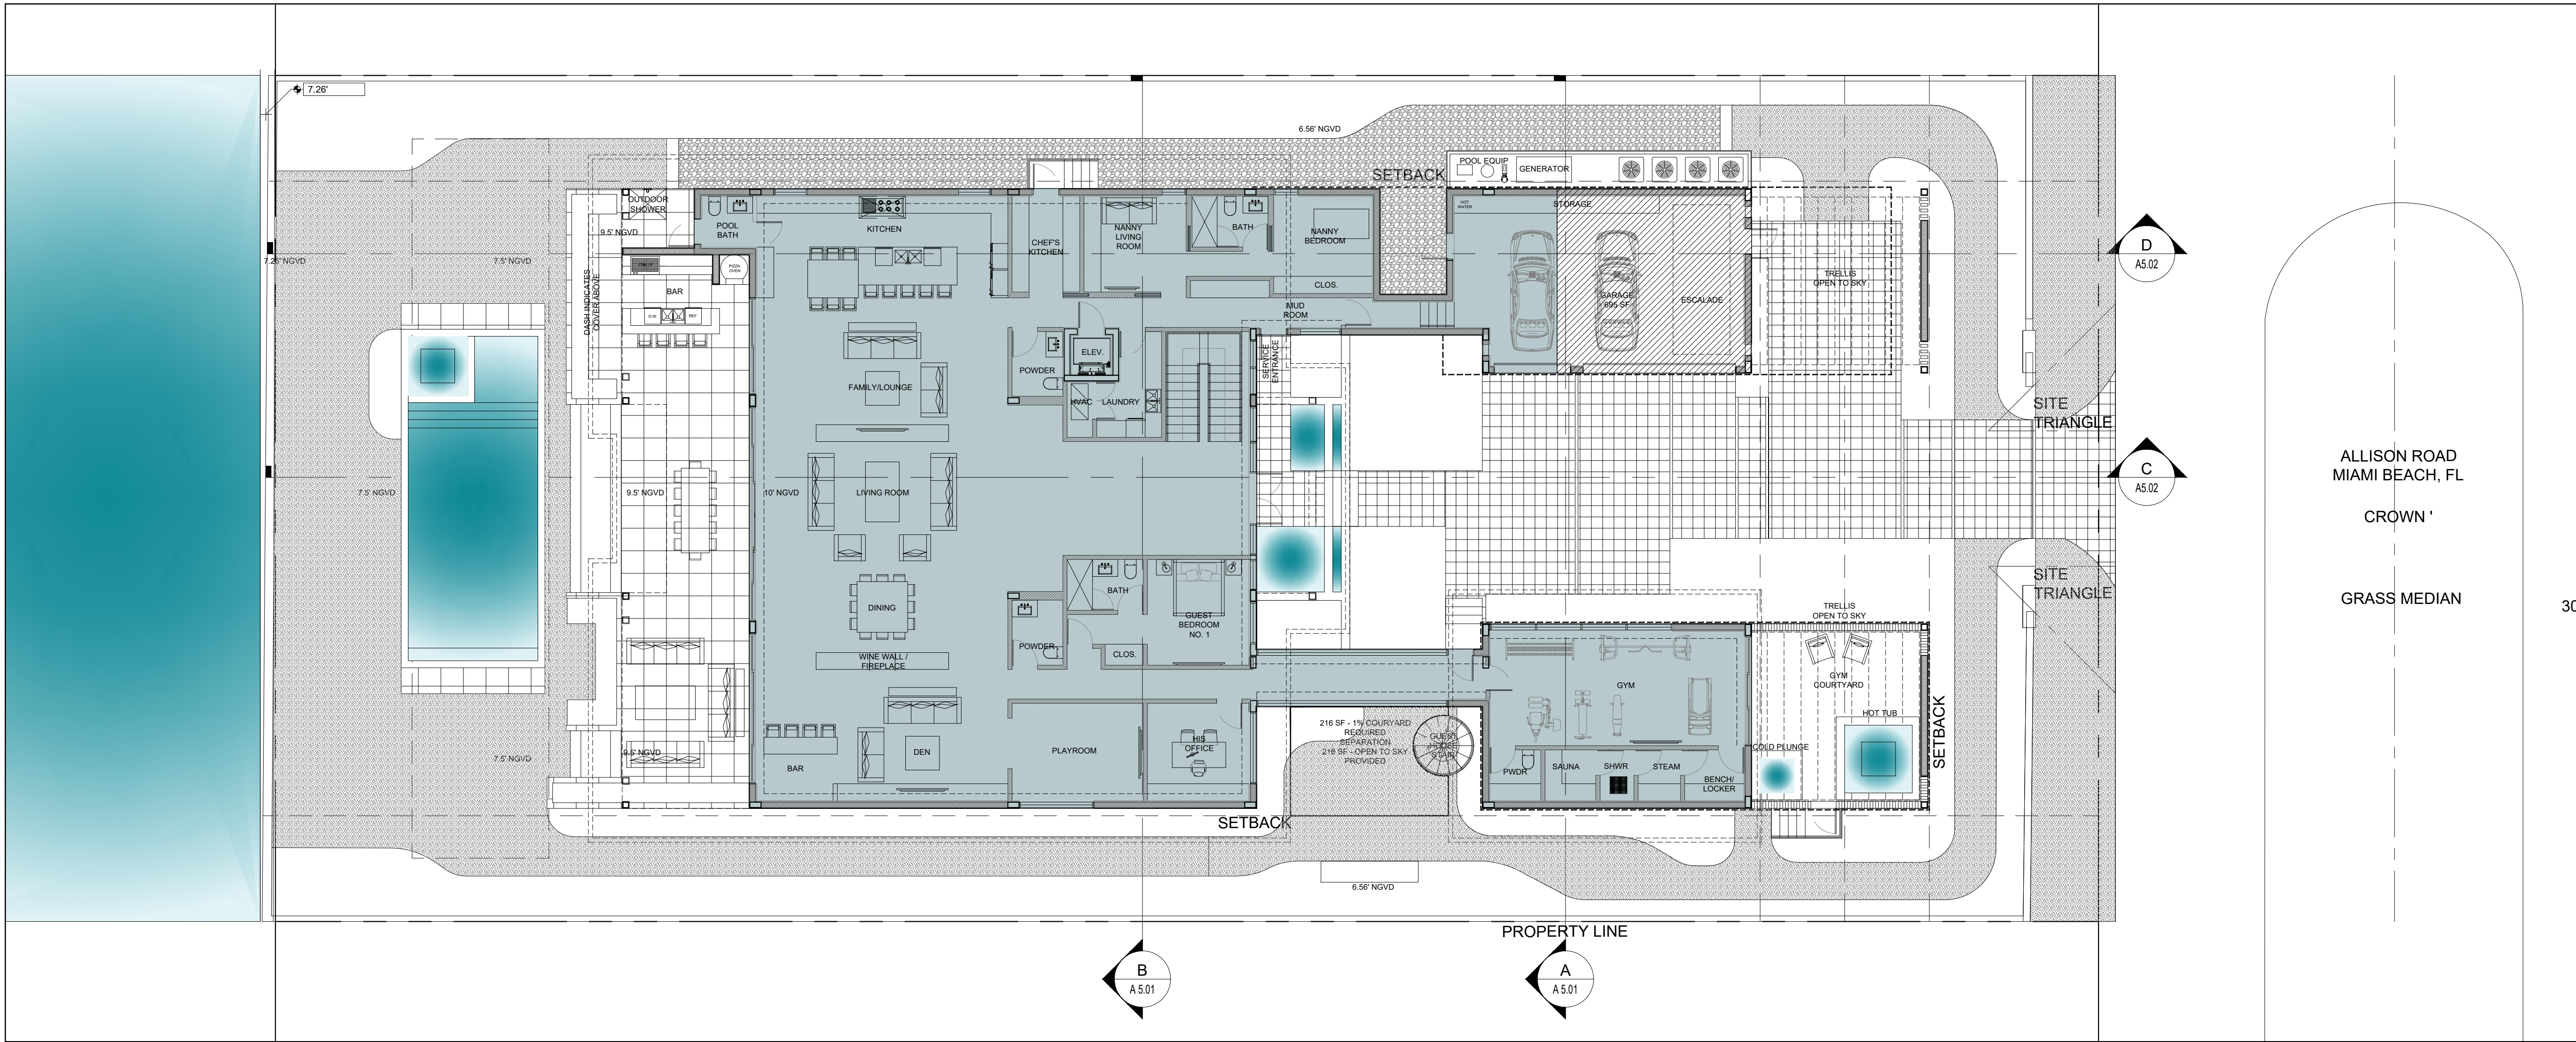

PROPOSED TOTAL UNIT SIZE CALCULATION	
LEVEL 1 MAIN RESIDENCE	5,879 SF
LEVEL 1 GARAGE	500 SF NOT INCLUDED
LEVEL 2 MAIN RESIDENCE	4,882 SF
LEVEL ROOF	0 SF
TOTAL	10,761 SF (49.81%)

LOT SIZE = 21,600 SF
MAX 11,300 SF
MAIN RESIDENCE = 10,761 SF (49.81%)

PROPOSED UNIT SIZE CALCULATION LEVEL 1		
MAIN RESIDENCE	5,879 SF	
TOTAL	5,879 SF	(27.21%)

1 UNIT SIZES

Scale: 1/8" = 1'-0"

Rev.	Date	Rev.	Date

ALL DRAWINGS AND WRITTEN MATERIAL APPEARING HEREIN CONSTITUTE THE ORIGINAL AND UNPUBLISHED WORK OF Kobi Karp AIA, AND MAY NOT BE DUPLICATED, USED, OR DISCLOSED WITHOUT THE EXPRESS WRITTEN CONSENT OF Kobi Karp Architecture & Interior Design, Inc. AIA, © 2020

PRIVATE RESIDENCE
6470 ALLISON RD
MIAMI BEACH, FL 33141

ALLISON ROAD
MIAMI BEACH, FL
CROWN '
GRASS MEDIAN


Owner:
Name
Address
Tel:
Email

Consultant:
Name
Address
Tel:
Email

Consultant:
Name
Address
Tel:
Email

Consultant:
Name
Address
Tel:
Email


Architect:
Kobi Karp Architecture and Interior Design, Inc.
571 NW 28th Street,
Miami, Florida 33127 USA
Tel: +1(305) 573 1818
Fax: +1(305) 573 3766

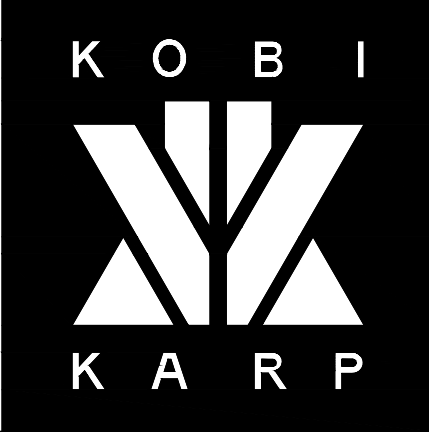

KOBI KARP
Lic. # AR0012578

ZONING DIAGRAMS

Date	04-11-2022	Sheet No.
Scale	--	A1.12
Project	0000	

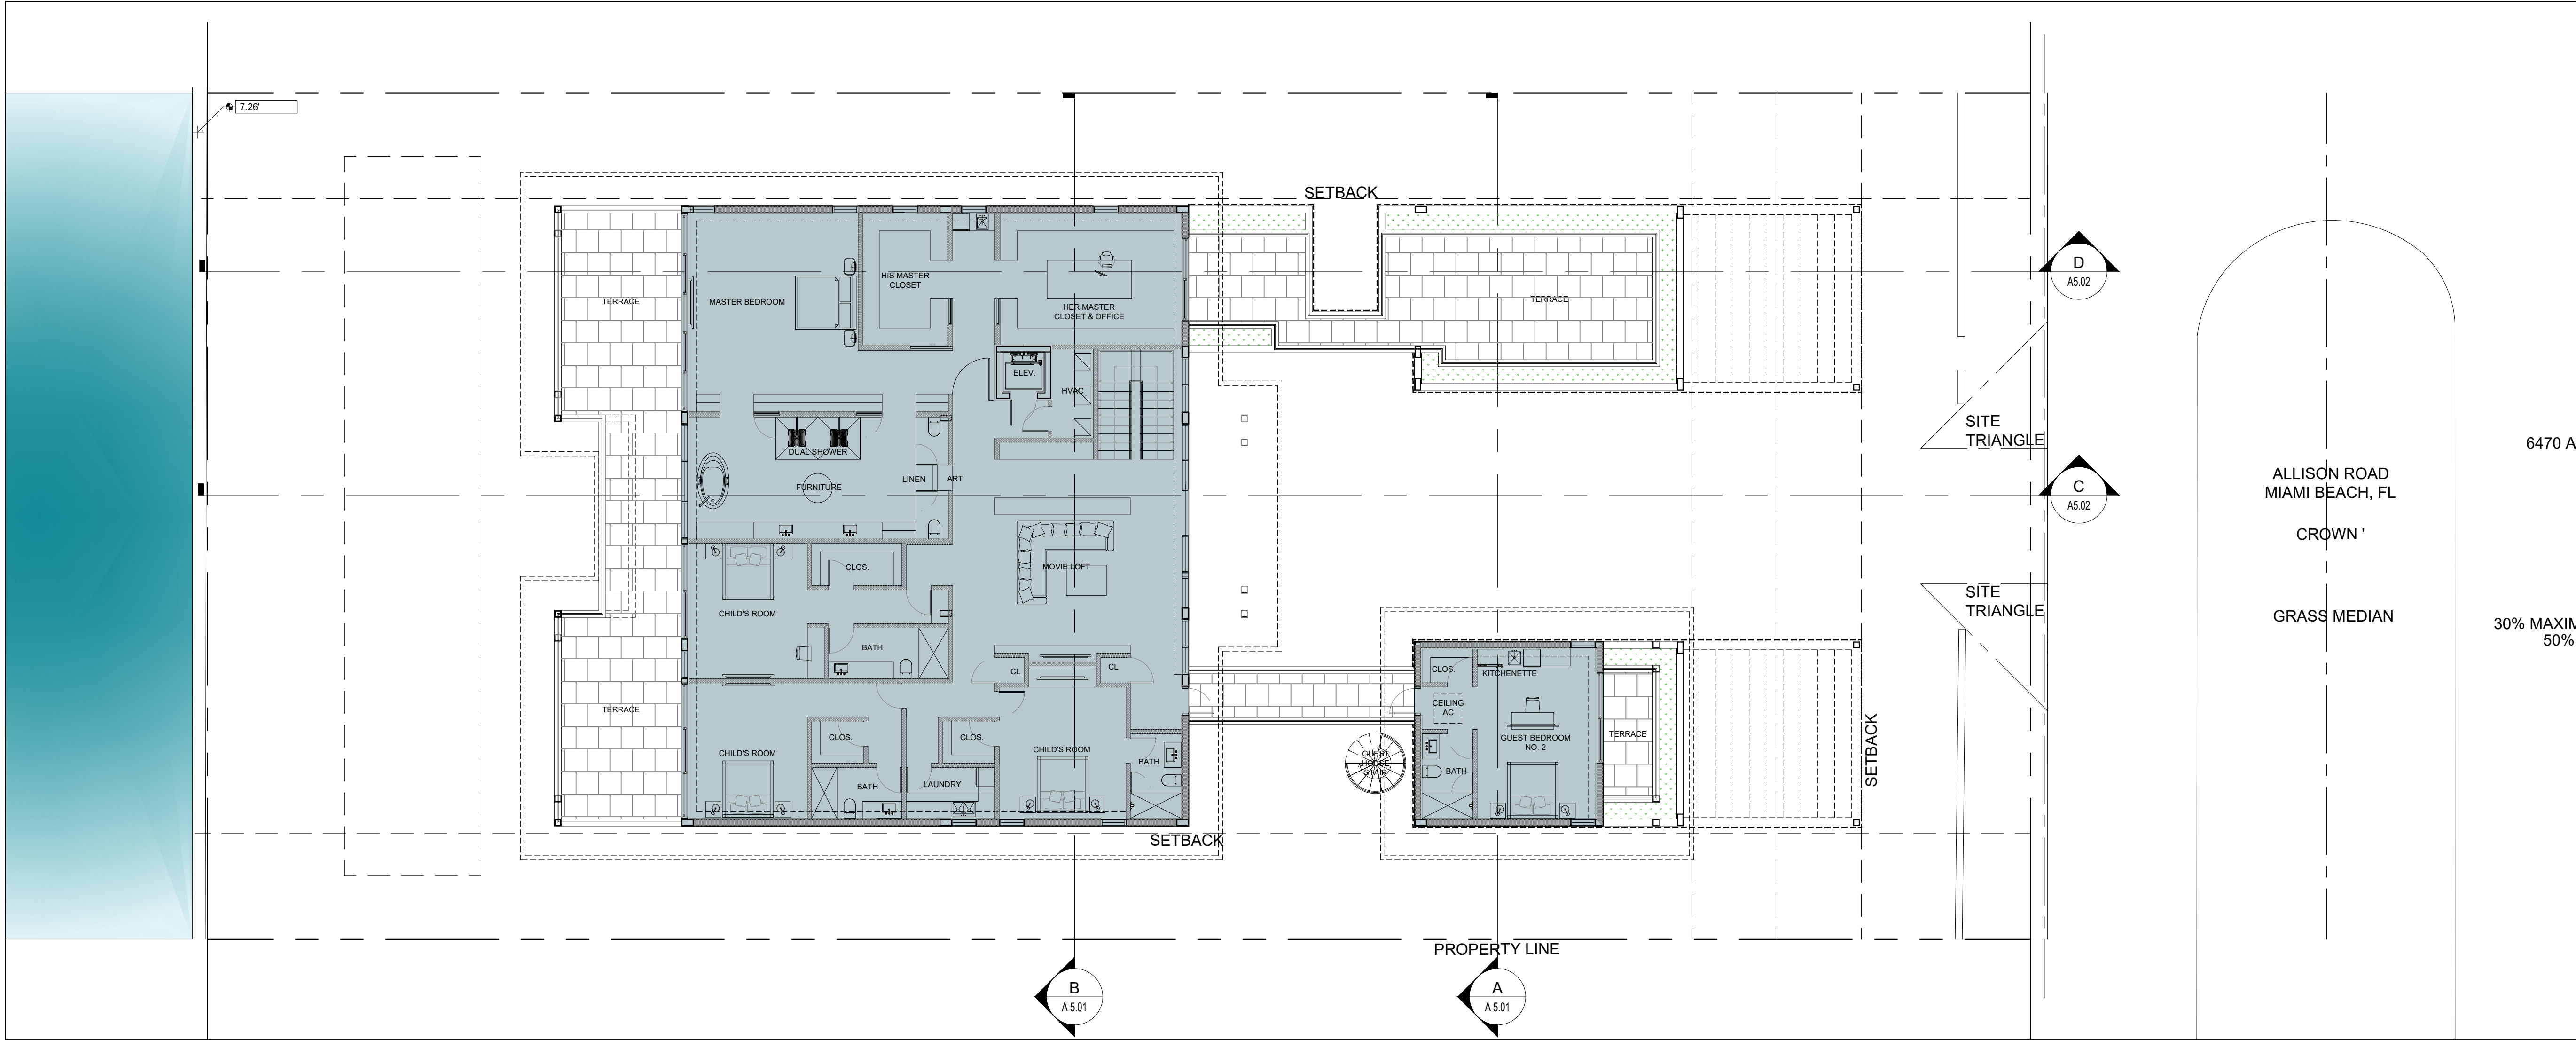

PROPOSED UNIT SIZE CALCULATION LEVEL 2		
MAIN RESIDENCE	4,882 SF	
TOTAL	4,882 SF	(22.60%)

1 UNIT SIZES

Scale: 1/8" = 1'-0"

Rev.	Date	Rev.	Date

ALL DRAWINGS AND WRITTEN MATERIAL APPEARING HEREIN CONSTITUTE THE ORIGINAL AND UNPUBLISHED WORK OF KOBİ KARP AIA, AND MAY NOT BE DUPLICATED, USED, OR DISCLOSED WITHOUT THE EXPRESS WRITTEN CONSENT OF KOBİ KARP ARCHITECTURE & INTERIOR DESIGN, INC. AIA. (c) 2020

PRIVATE RESIDENCE
6470 ALLISON RD
MIAMI BEACH, FL 33141

Owner:
Name
Address
Tel:
Email

Consultant:
Name
Address
Tel:
Email

Consultant:
Name
Address
Tel:
Email

Consultant:
Name
Address
Tel:
Email


Architect:
Kobi Karp Architecture and Interior Design, Inc.
571 NW 28th Street,
Miami, Florida 33127 USA
Tel: +1(305) 573 1818
Fax: +1(305) 573 3766

KOBİ KARP
Lic. # AR0012578



ZONING DIAGRAMS

Date	04-11-2022	Sheet No.
Scale	--	A1.13
Project	0000	

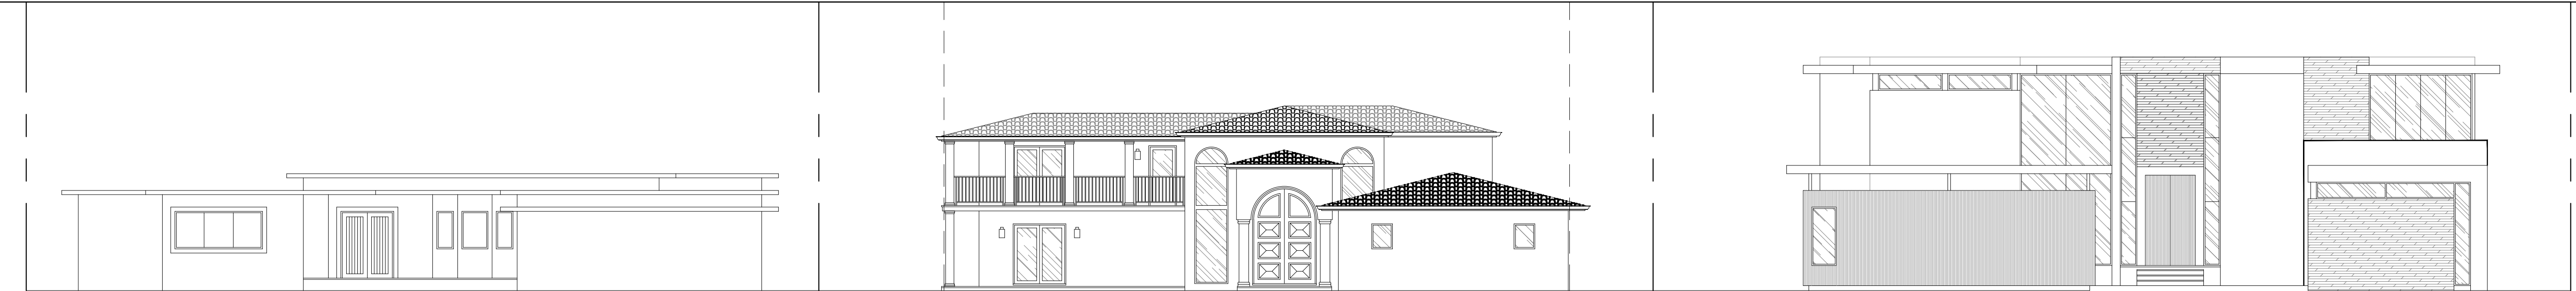

6450 ALLISON RD., MIAMI BEACH, FL 33141


EXISTING FRONT OF 6470 ALLISON RD., MIAMI BEACH, FL 33141

6480 ALLISON RD., MIAMI BEACH, FL 33141



1 CONTEXT ELEVATIONS (FRONT VIEW)

Scale: 3/32" = 1'-0"

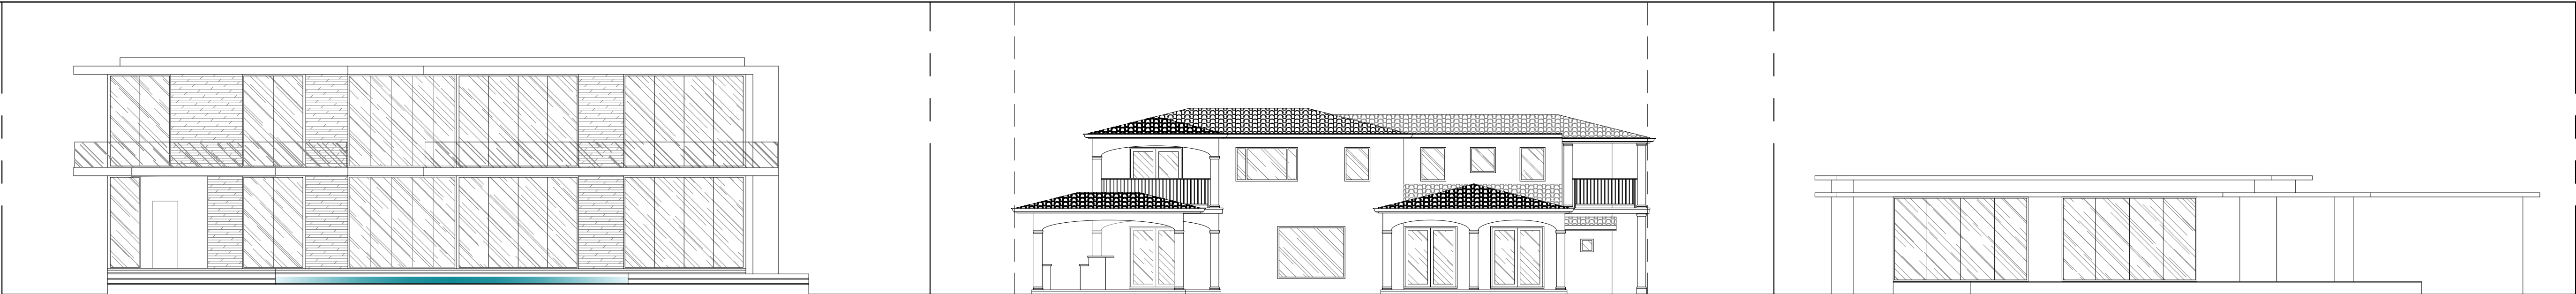

6480 ALLISON RD., MIAMI BEACH, FL 33141

EXISTING REAR OF 6470 ALLISON RD., MIAMI BEACH, FL 33141

6450 ALLISON RD., MIAMI BEACH, FL 33141



2 CONTEXT ELEVATIONS (REAR VIEW)

Scale: 3/32" = 1'-0"

Rev.	Date	Rev.	Date

ALL DRAWINGS AND WRITTEN MATERIAL APPEARING HEREIN CONSTITUTE THE ORIGINAL AND UNPUBLISHED WORK OF KOBİ KARP AIA, AND MAY NOT BE DUPLICATED, USED, OR DISCLOSED WITHOUT THE EXPRESS WRITTEN CONSENT OF KOBİ KARP ARCHITECTURE & INTERIOR DESIGN, INC. AIA. (c) 2020

PRIVATE RESIDENCE
6470 ALLISON RD
MIAMI BEACH, FL 33141

Owner:

Name
Address
Tel:
Email

Consultant:

Name
Address
Tel:
Email

Consultant:

Name
Address
Tel:
Email


Consultant:

Name
Address
Tel:
Email

Architect:


Kobi Karp Architecture and Interior Design, Inc.
571 NW 28th Street,
Miami, Florida 33127 USA
Tel: +1(305) 573 1818
Fax: +1(305) 573 3766

KOBİ KARP
Lic. # AR0012578

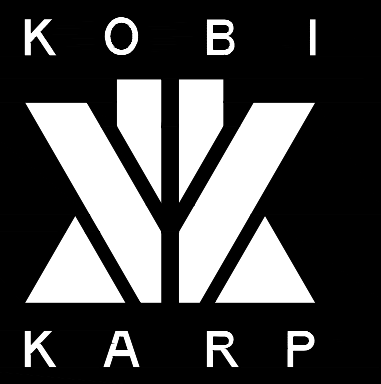

CONTEXT ELEVATIONS

Date	04-11-2022	Sheet No.
Scale	--	A1.20
Project	0000	

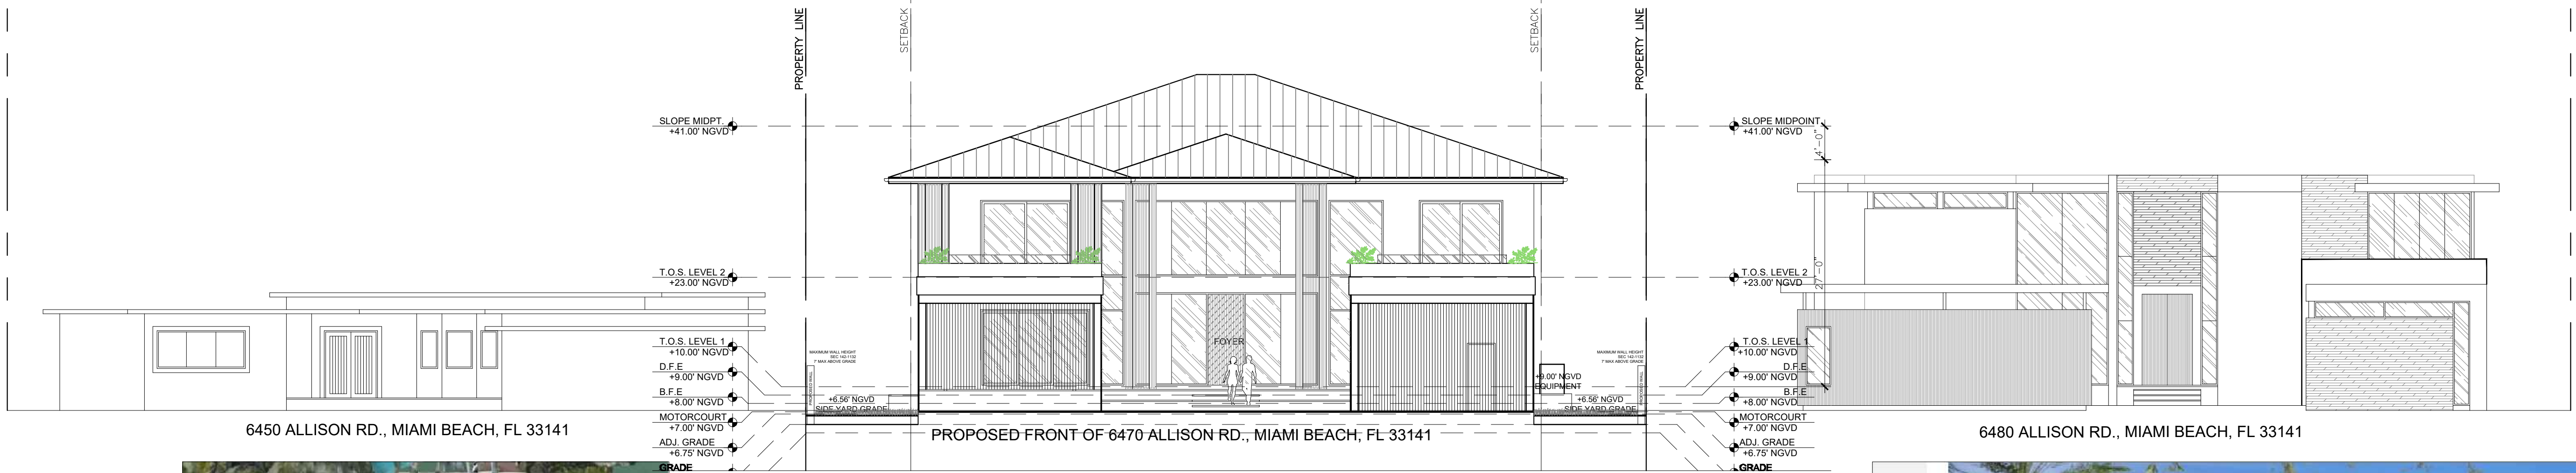

6480 ALLISON RD., MIAMI BEACH, FL 33141



1 CONTEXT ELEVATIONS (FRONT VIEW)
Scale: 3/32" = 1'-0"



6480 ALLISON RD., MIAMI BEACH, FL 33141



6450 ALLISON RD., MIAMI BEACH, FL 33141



2 CONTEXT ELEVATIONS (REAR VIEW)
Scale: 3/32" = 1'-0"

Rev.	Date	Rev.	Date

ALL DRAWINGS AND WRITTEN MATERIAL APPEARING HEREIN CONSTITUTE THE ORIGINAL AND UNPUBLISHED WORK OF KOBİ KARP AIA, AND MAY NOT BE DUPLICATED, USED, OR DISCLOSED WITHOUT THE EXPRESS WRITTEN CONSENT OF KOBİ KARP ARCHITECTURE & INTERIOR DESIGN, INC. AIA. (c) 2020

PRIVATE RESIDENCE
6470 ALLISON RD
MIAMI BEACH, FL 33141

Owner:
Name
Address
Tel:
Email

Consultant:
Name
Address
Tel:
Email

Consultant:
Name
Address
Tel:
Email

Consultant:
Name
Address
Tel:
Email


Architect:
Kobi Karp Architecture and Interior Design, Inc.
571 NW 28th Street,
Miami, Florida 33127 USA
Tel: +1(305) 573 1818
Fax: +1(305) 573 3766

KOBİ KARP
Lic. # AR0012578



CONTEXT ELEVATIONS

Date	04-11-2022	Sheet No.
Scale	--	A1.21
Project	0000	

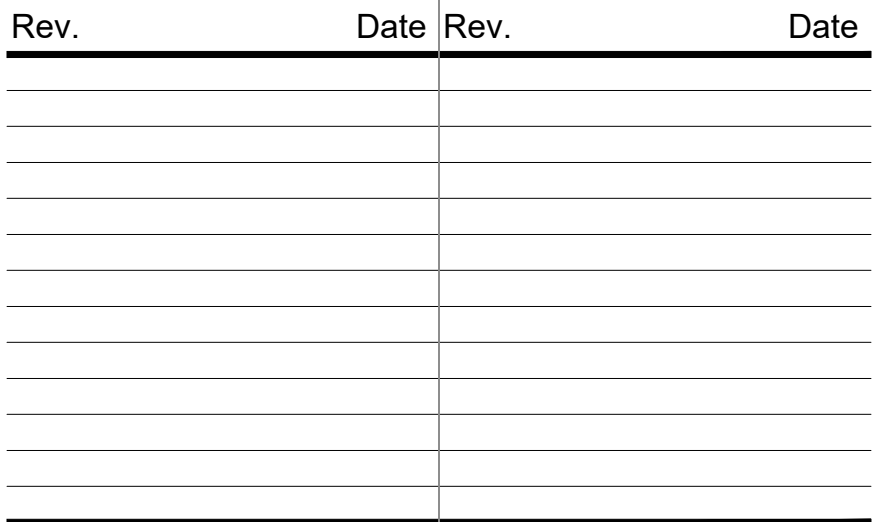

PRIVATE RESIDENCE
6470 ALLISON RD
MIAMI BEACH, FL 33141

Owner:
Name
Address
Address
Tel:
Email

Consultant:
Name
Address
Address
Tel:
Email

Consultant:
Name
Address
Address
Tel:
Email


Consultant:
Name
Address
Address
Tel:
Email

Architect:
Kobi Karp Architecture and Interior Design, Inc.
571 NW 28th Street,
Miami, Florida 33127 USA
Tel: +1(305) 573 1818
Fax: +1(305) 573 3766




Date	04-11-2022	Sheet No. A2.01
Scale	--	
Project	0000	

PLAN
NORTH

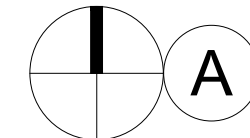

SITE PLAN

Scale: $1/8" = 1'-0"$

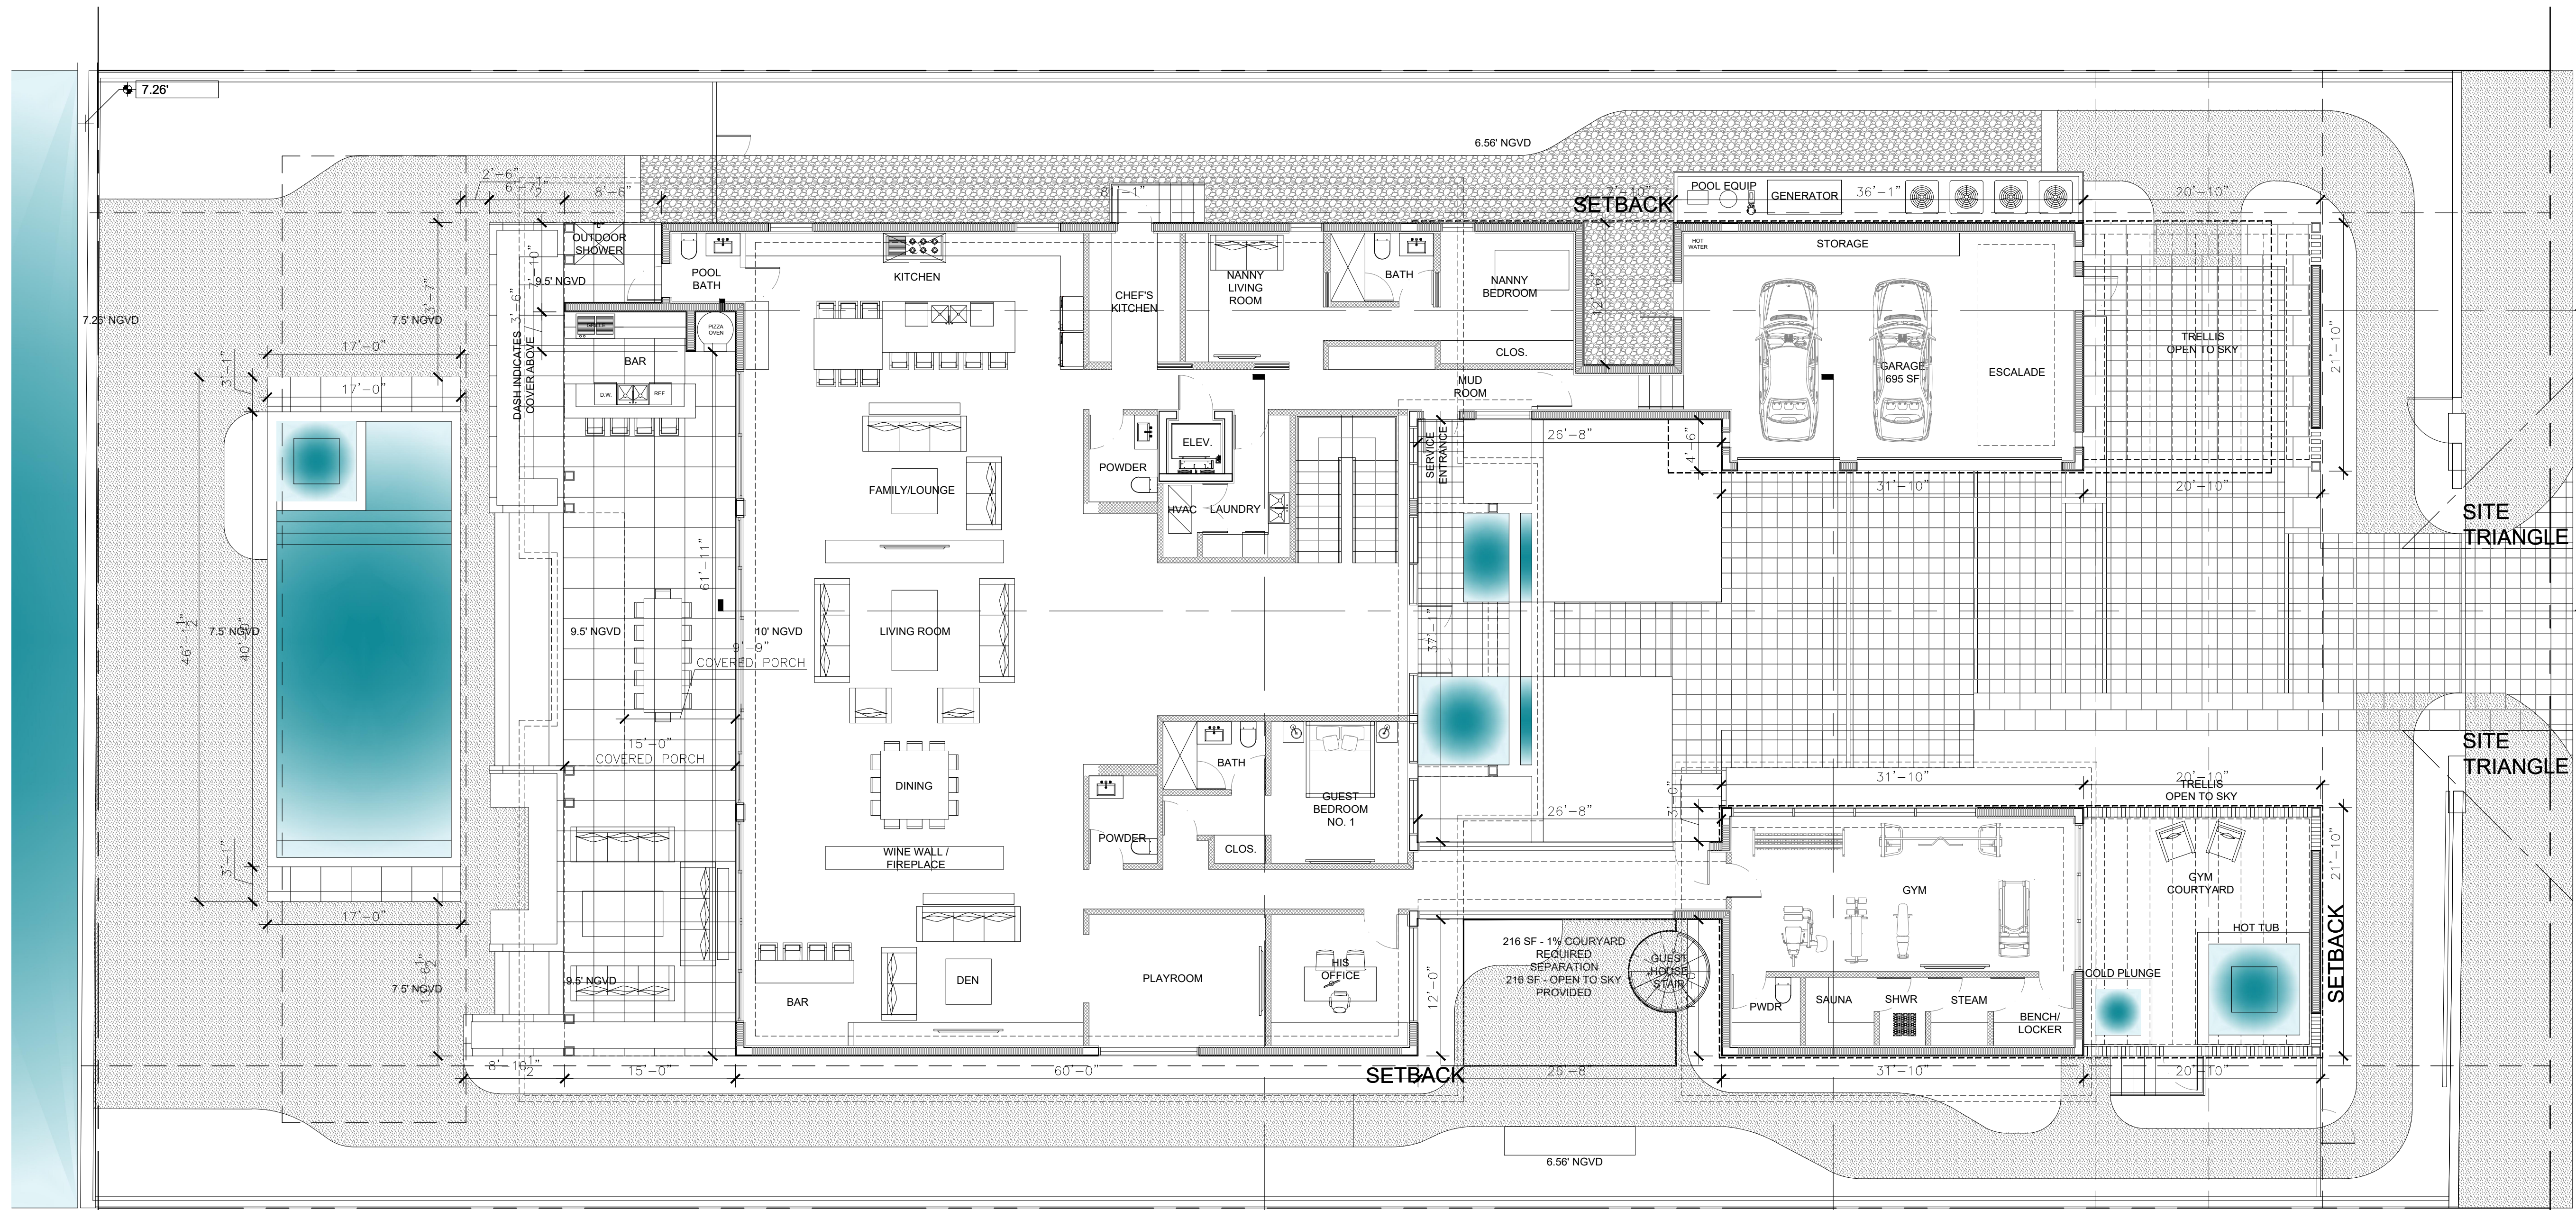

Rev.	Date	Rev.	Date

ALL DRAWINGS AND WRITTEN MATERIAL APPEARING HEREIN CONSTITUTE THE ORIGINAL AND UNPUBLISHED WORK OF KOBİ KARP AIA, AND MAY NOT BE DUPLICATED, USED, OR DISCLOSED WITHOUT THE EXPRESS WRITTEN CONSENT OF KOBİ KARP ARCHITECTURE & INTERIOR DESIGN, INC. AIA. (c) 2020

PRIVATE RESIDENCE
6470 ALLISON RD
MIAMI BEACH, FL 33141

Owner:
Name
Address
Tel:
Email

Consultant:
Name
Address
Tel:
Email

Consultant:
Name
Address
Tel:
Email

Consultant:
Name
Address
Tel:
Email

Architect:
Kobi Karp Architecture and Interior Design, Inc.
571 NW 28th Street,
Miami, Florida 33127 USA
Tel: +1(305) 573 1818
Fax: +1(305) 573 3766

KOBİ
KARP

KOBİ KARP
Lic. # AR0012578

PROPOSED LEVEL 1


Date	04-11-2022	Sheet No.
Scale	--	A3.01
Project	0000	

PLAN
NORTH

A

PROPOSED PLANS

Scale: 1/8" = 1'-0"

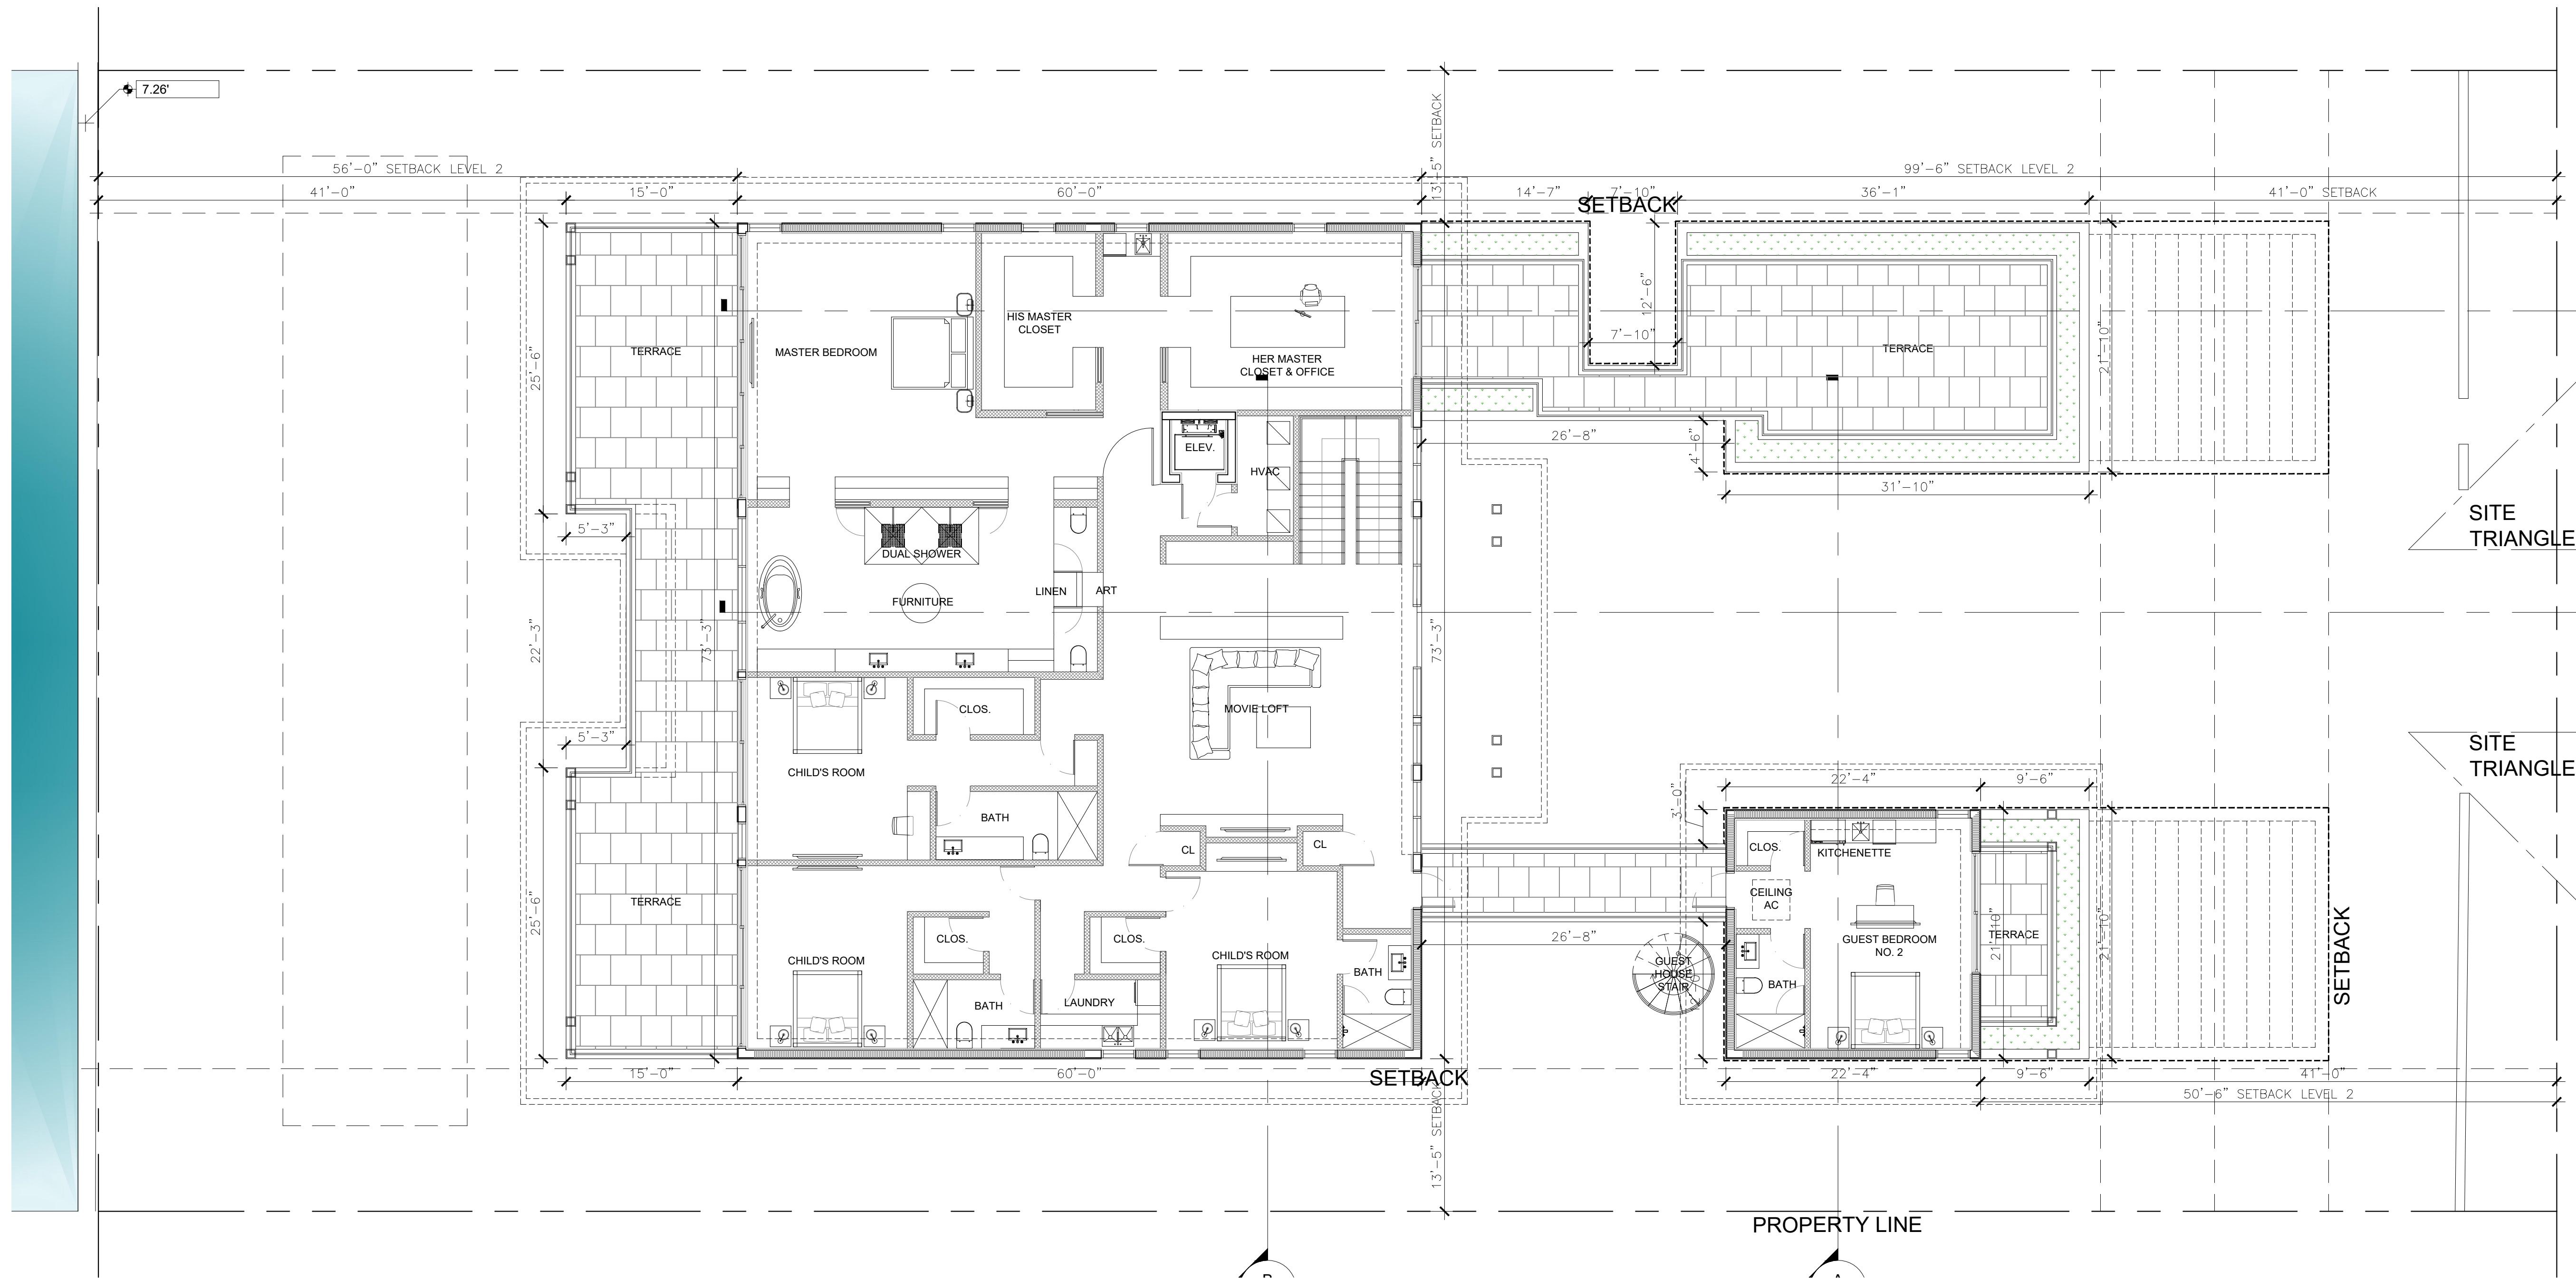

Rev.	Date	Rev.	Date

ALL DRAWINGS AND WRITTEN MATERIAL APPEARING HEREIN CONSTITUTE THE ORIGINAL AND UNPUBLISHED WORK OF KOBİ KARP AIA, AND MAY NOT BE DUPLICATED, USED, OR DISCLOSED WITHOUT THE EXPRESS WRITTEN CONSENT OF KOBİ KARP ARCHITECTURE & INTERIOR DESIGN, INC. AIA. (c) 2020

PRIVATE RESIDENCE
6470 ALLISON RD
MIAMI BEACH, FL 33141

Owner:
Name
Address
Tel:
Email

Consultant:
Name
Address
Tel:
Email

Consultant:
Name
Address
Tel:
Email

Consultant:
Name
Address
Tel:
Email

Architect:
Kobi Karp Architecture and Interior Design, Inc.
571 NW 28th Street,
Miami, Florida 33127 USA
Tel: +1(305) 573 1818
Fax: +1(305) 573 3766




KOBİ KARP
Lic. # AR0012578

PROPOSED LEVEL 2


Date	04-11-2022	Sheet No.
Scale	--	A3.02
Project	0000	

PLAN
NORTH

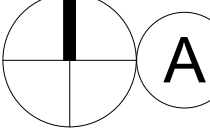

PROPOSED PLANS

Scale: 1/8" = 1'-0"

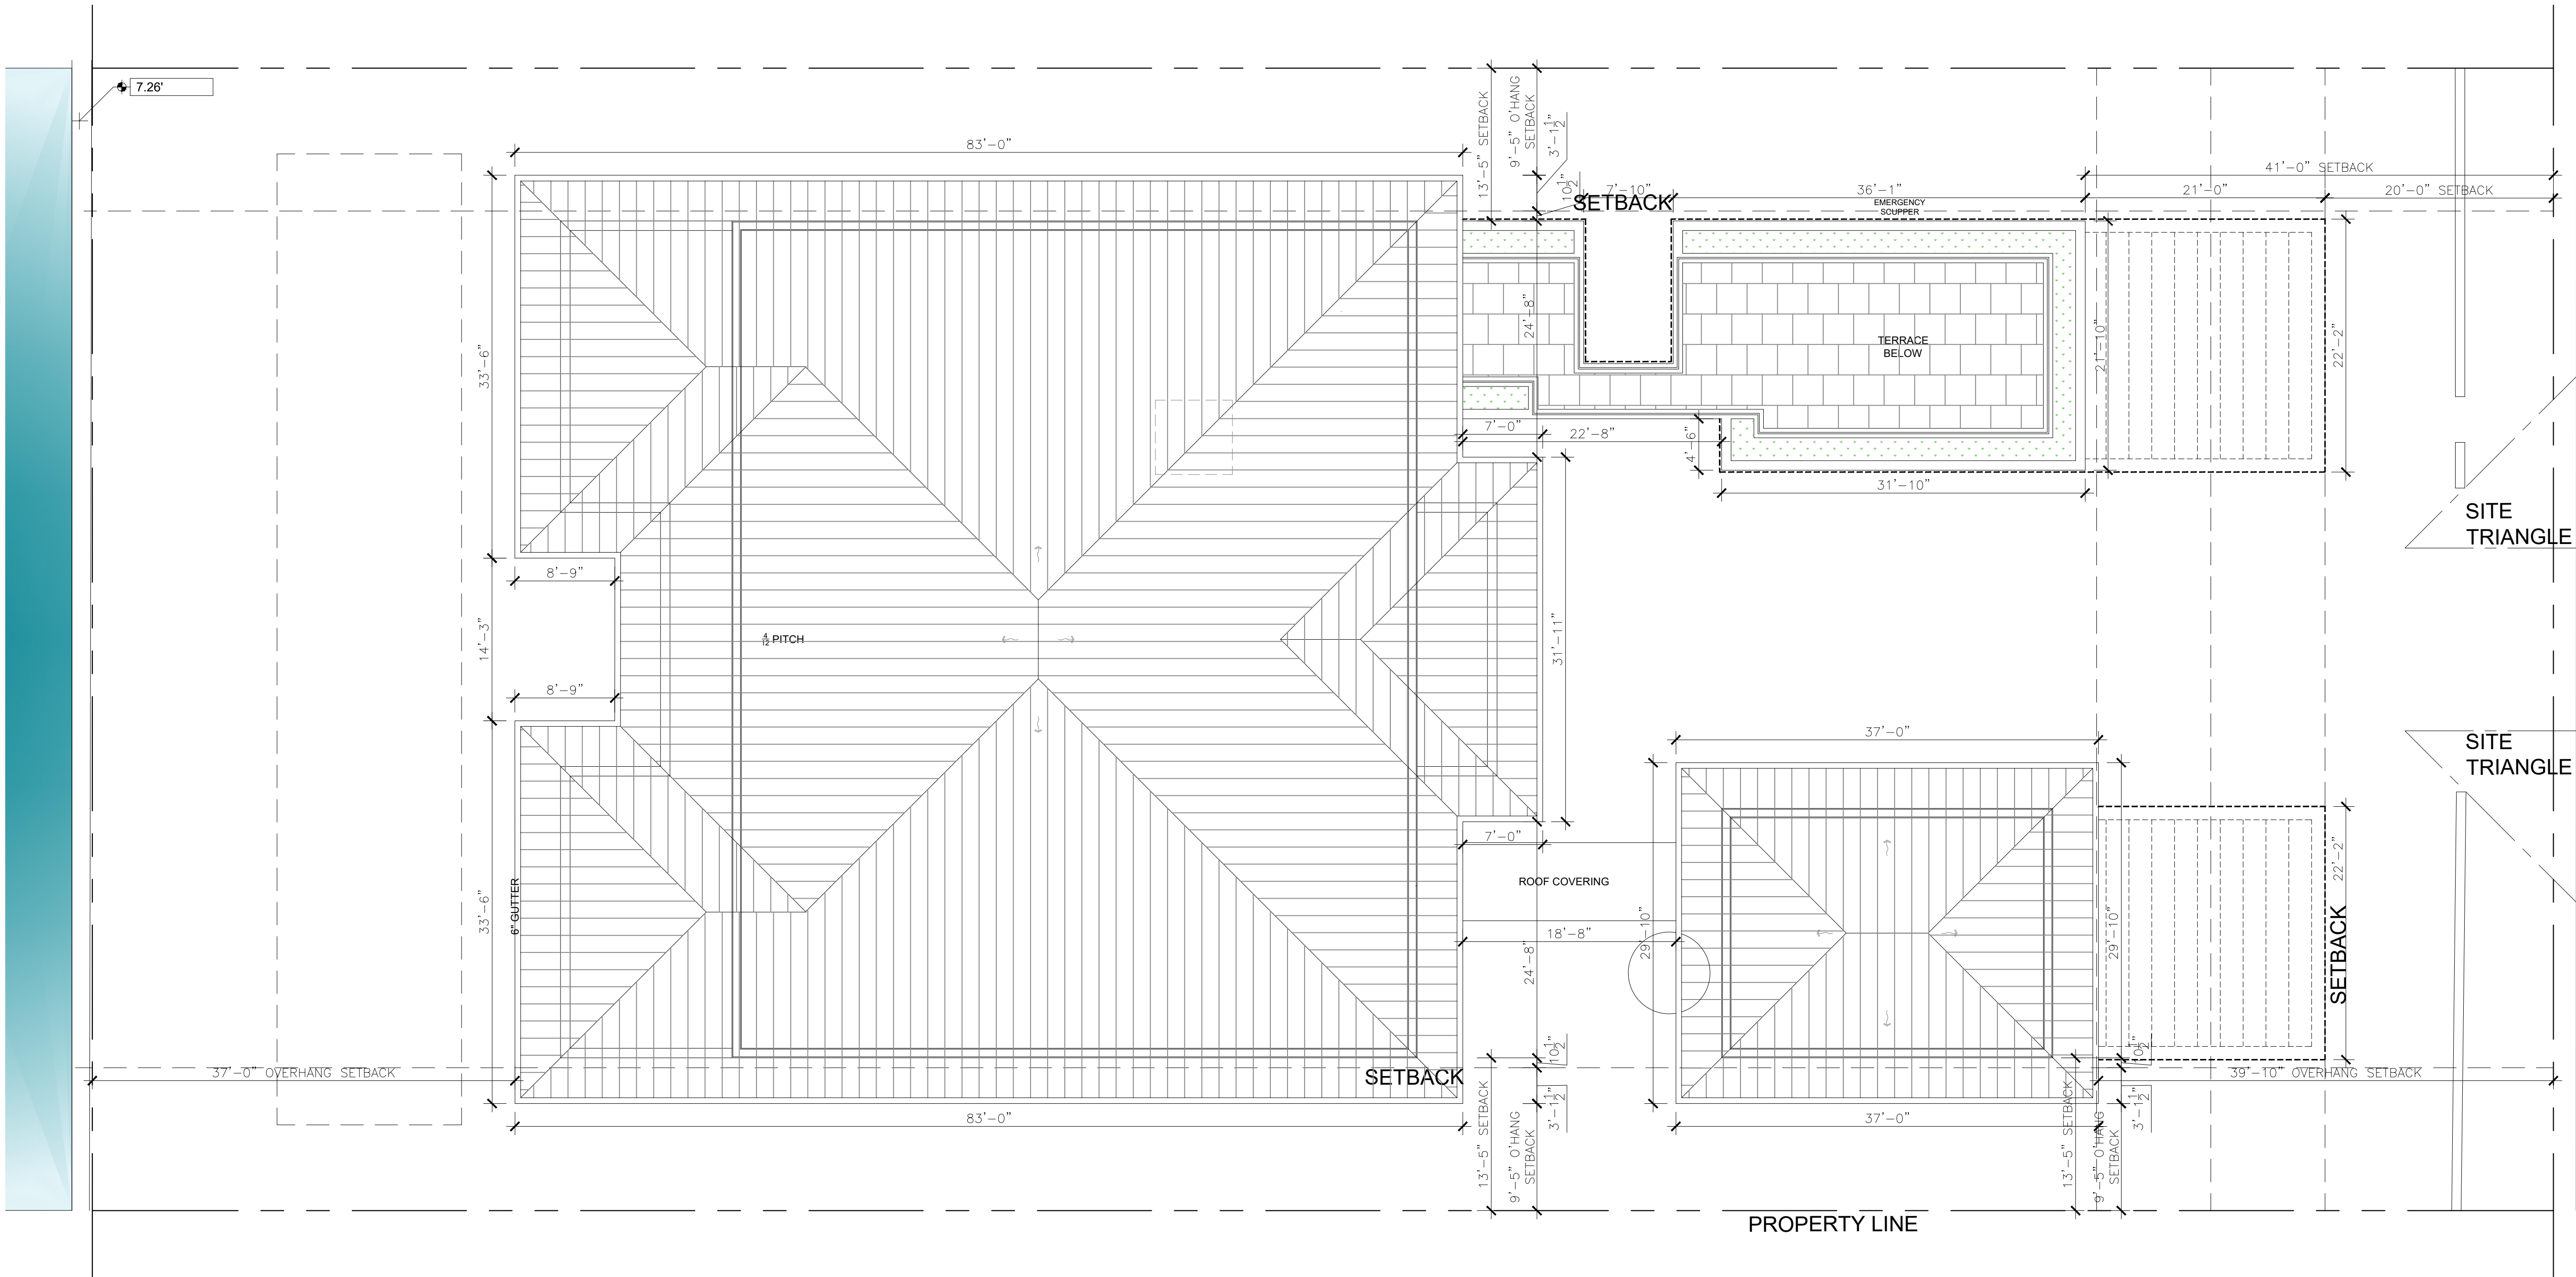

Rev.	Date	Rev.	Date

ALL DRAWINGS AND WRITTEN MATERIAL APPEARING HEREIN CONSTITUTE THE ORIGINAL AND UNPUBLISHED WORK OF KOBİ KARP AIA, AND MAY NOT BE DUPLICATED, USED, OR DISCLOSED WITHOUT THE EXPRESS WRITTEN CONSENT OF KOBİ KARP ARCHITECTURE & INTERIOR DESIGN, INC. AIA. (c) 2020

PRIVATE RESIDENCE
6470 ALLISON RD
MIAMI BEACH, FL 33141

Owner:
Name
Address
Tel:
Email

Consultant:
Name
Address
Tel:
Email

Consultant:
Name
Address
Tel:
Email

Consultant:
Name
Address
Tel:
Email

Architect:
Kobi Karp Architecture and Interior Design, Inc.
571 NW 28th Street,
Miami, Florida 33127 USA
Tel: +1(305) 573 1818
Fax: +1(305) 573 3766

KOBİ
KARP

KOBİ KARP
Lic. # AR0012578

PROPOSED LEVEL ROOF

Date	04-11-2022	Sheet No.
Scale	--	A3.03
Project	0000	

PLAN
NORTH


A

PROPOSED PLANS

Scale: 1/8" = 1'-0"




A FRONT ELEVATION
Scale: 1/8" = 1'-0"

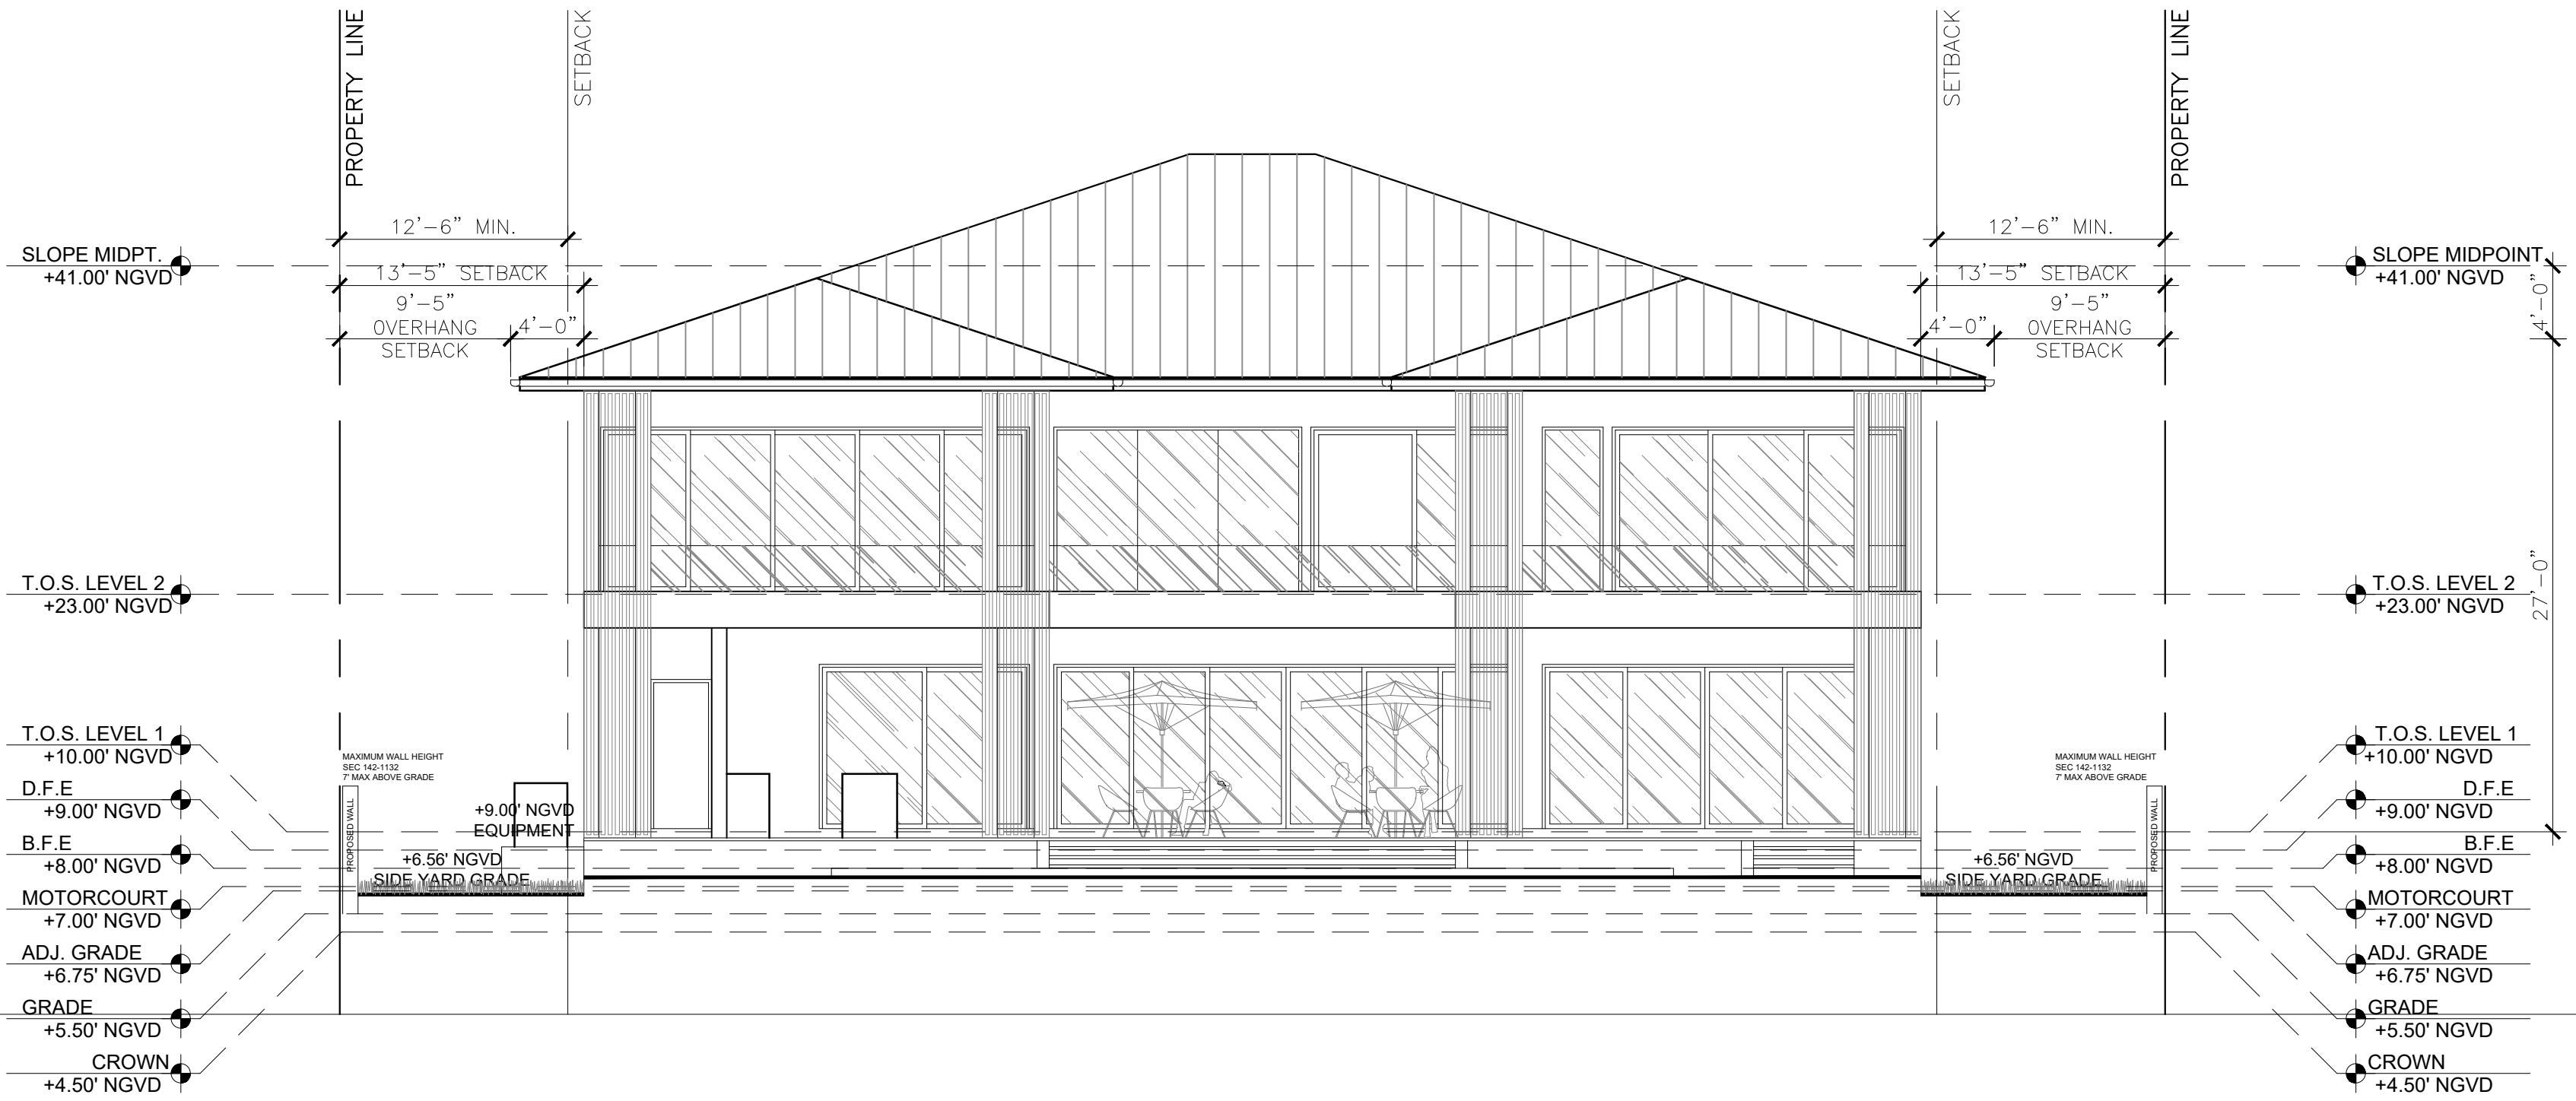

B REAR ELEVATION
Scale: 1/8" = 1'-0"

ELEVATION MATERIAL LEGEND

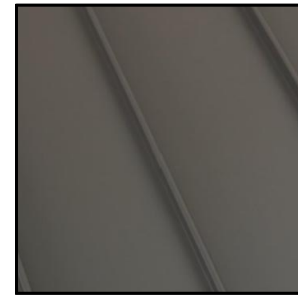

1- METAL ROOF




2- DARK STONE



3- LIGHT STONE



4- WOOD SOFFIT

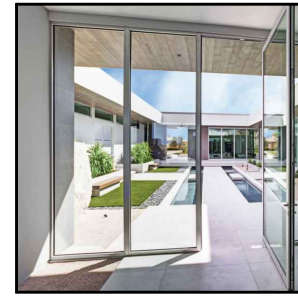

5- FRAMES



6- LOUVERED SCREEN



7- RAIL

Rev.	Date	Rev.	Date

ALL DRAWINGS AND WRITTEN MATERIAL APPEARING HEREIN CONSTITUTE THE ORIGINAL AND UNPUBLISHED WORK OF KOBİ KARP AIA, AND MAY NOT BE DUPLICATED, USED, OR DISCLOSED WITHOUT THE EXPRESS WRITTEN CONSENT OF KOBİ KARP ARCHITECTURE & INTERIOR DESIGN, INC. AIA. (c) 2020

PRIVATE RESIDENCE
6470 ALLISON RD
MIAMI BEACH, FL 33141

Owner:
Name
Address
Tel:
Email

Consultant:
Name
Address
Tel:
Email

Consultant:
Name
Address
Tel:
Email

Consultant:
Name
Address
Tel:
Email


Architect:
Kobi Karp Architecture and Interior Design, Inc.
571 NW 28th Street,
Miami, Florida 33127 USA
Tel: +1(305) 573 1818
Fax: +1(305) 573 3766

KOBİ KARP
Lic. # AR0012578



ELEVATIONS

Date	04-11-2022	Sheet No.
Scale	--	A4.01
Project	0000	

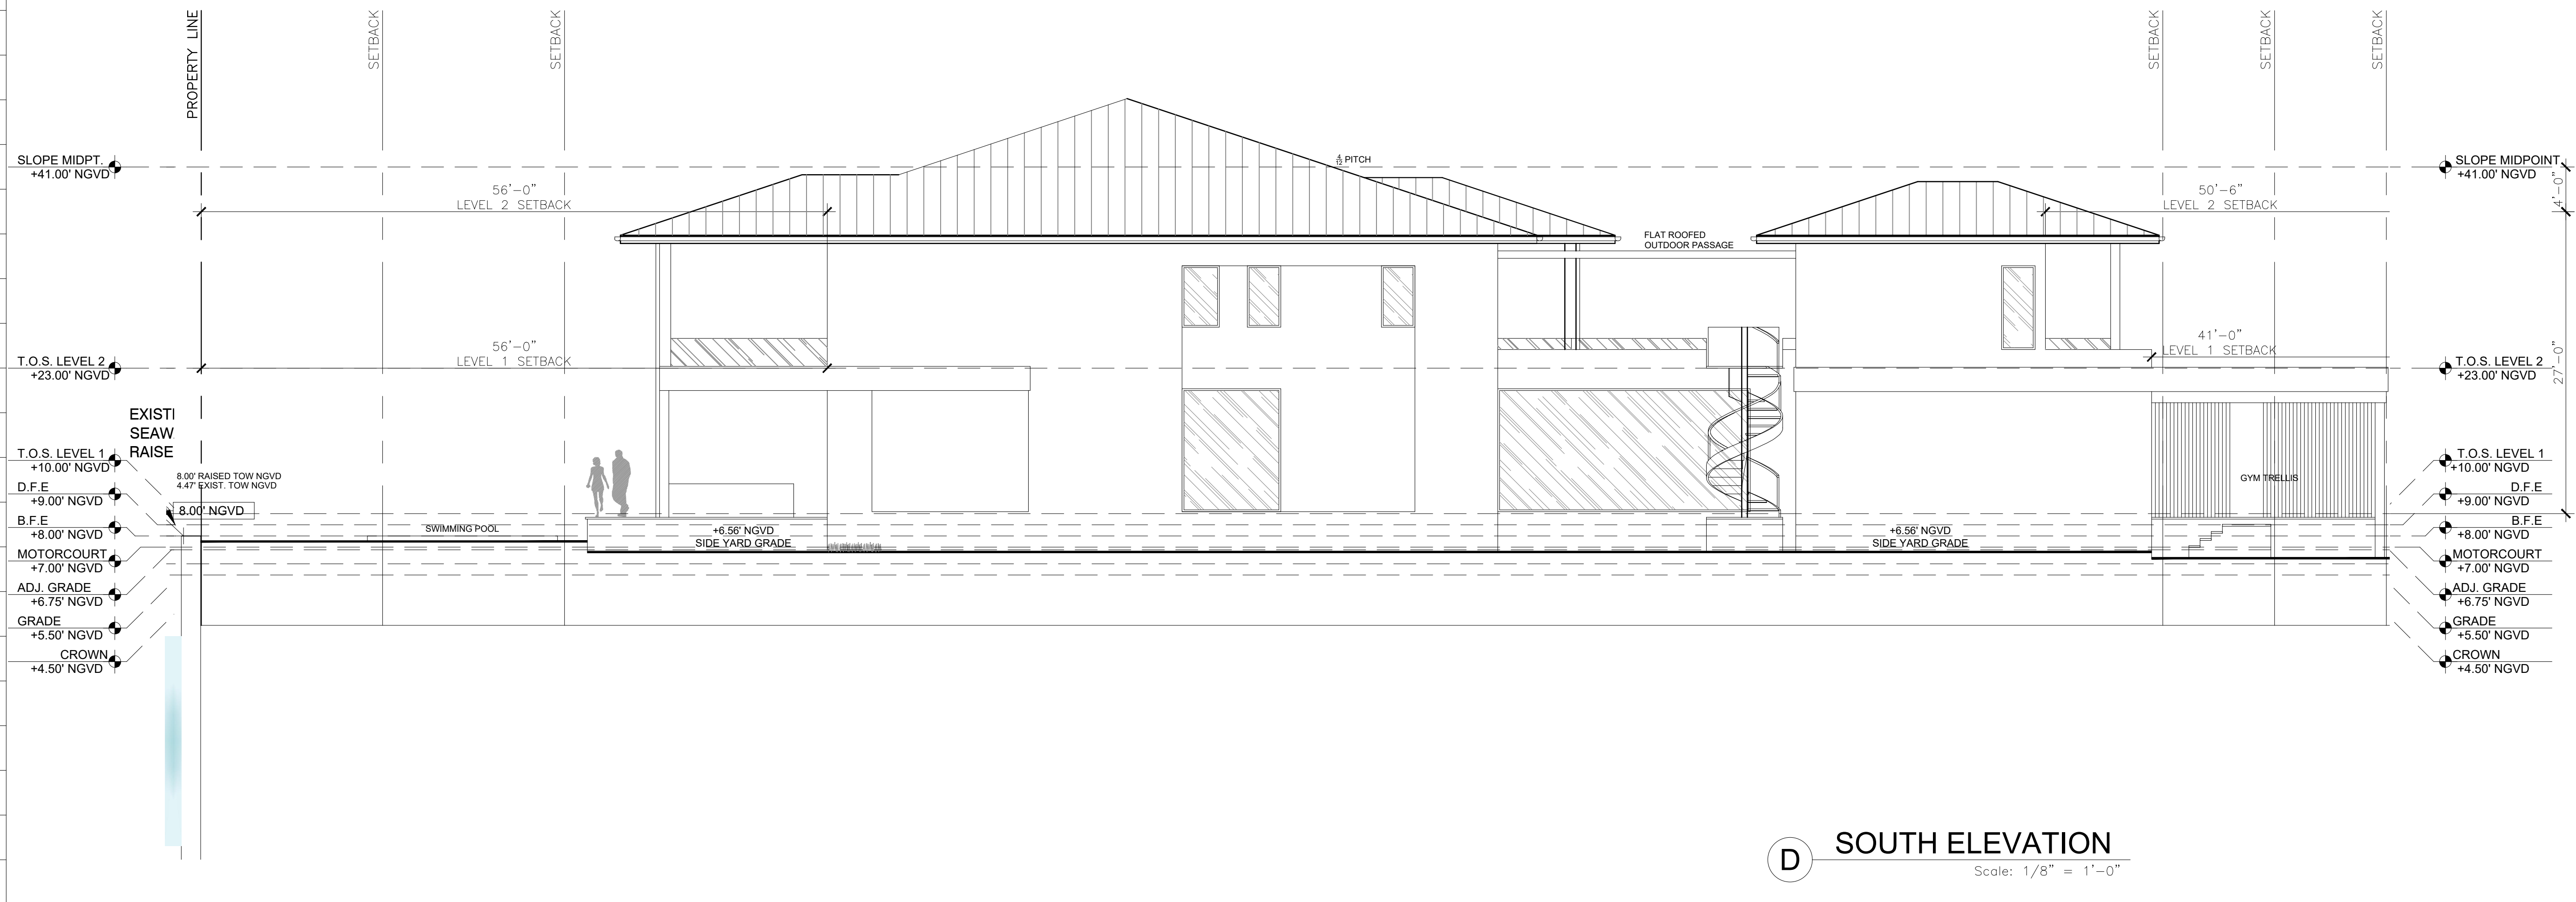

Rev.	Date	Rev.	Date

ALL DRAWINGS AND WRITTEN MATERIAL APPEARING HEREIN CONSTITUTE THE ORIGINAL AND UNPUBLISHED WORK OF KOBİ KARP AIA, AND MAY NOT BE DUPLICATED, USED, OR DISCLOSED WITHOUT THE EXPRESS WRITTEN CONSENT OF KOBİ KARP ARCHITECTURE & INTERIOR DESIGN, INC. AIA. (c) 2020

PRIVATE RESIDENCE
6470 ALLISON RD
MIAMI BEACH, FL 33141

Owner:
Name
Address
Tel:
Email

Consultant:
Name
Address
Tel:
Email

Consultant:
Name
Address
Tel:
Email

Consultant:
Name
Address
Tel:
Email

Architect:
Kobi Karp Architecture and Interior Design, Inc.
571 NW 28th Street,
Miami, Florida 33127 USA
Tel: +1(305) 573 1818
Fax: +1(305) 573 3766

KOBİ
KARP

KOBİ KARP
Lic. # AR0012578

ELEVATIONS

Date	04-11-2022	Sheet No.
Scale	--	A4.02
Project	0000	



A FRONT ELEVATION
Scale: 1/8" = 1'-0"



B REAR ELEVATION
Scale: 1/8" = 1'-0"

Rev.	Date	Rev.	Date

ALL DRAWINGS AND WRITTEN MATERIAL APPEARING HEREIN CONSTITUTE THE ORIGINAL AND UNPUBLISHED WORK OF KOBİ KARP AIA, AND MAY NOT BE DUPLICATED, USED, OR DISCLOSED WITHOUT THE EXPRESS WRITTEN CONSENT OF KOBİ KARP ARCHITECTURE & INTERIOR DESIGN, INC. AIA. (c) 2020

PRIVATE RESIDENCE
6470 ALLISON RD
MIAMI BEACH, FL 33141

Owner:
Name
Address
Tel:
Email

Consultant:
Name
Address
Tel:
Email

Consultant:
Name
Address
Tel:
Email

Consultant:
Name
Address
Tel:
Email

Architect:
Kobi Karp Architecture and Interior Design, Inc.
571 NW 28th Street,
Miami, Florida 33127 USA
Tel: +1(305) 573 1818
Fax: +1(305) 573 3766

KOBİ KARP
Lic. # AR0012578

K O B I
K A R P

RENDERED ELEVATIONS

Date	04-11-2022	Sheet No.
Scale	--	A4.03
Project	0000	

SLOPE MIDPT.
+41.00' NGVD

T.O.S. LEVEL 2
+23.00' NGVD

T.O.S. LEVEL 1
+10.00' NGVD

D.F.E.
+9.00' NGVD

B.F.E.
+8.00' NGVD

MOTORCOURT
+7.00' NGVD

ADJ. GRADE
+6.75' NGVD

GRADE
+5.50' NGVD

CROWN
+4.50' NGVD



SLOPE MIDPOINT
+41.00' NGVD

T.O.S. LEVEL 2
+23.00' NGVD

T.O.S. LEVEL 1
+10.00' NGVD

D.F.E.
+9.00' NGVD

B.F.E.
+8.00' NGVD

MOTORCOURT
+7.00' NGVD

ADJ. GRADE
+6.75' NGVD

GRADE
+5.50' NGVD

CROWN
+4.50' NGVD

C NORTH ELEVATION

Scale: 1/8" = 1'-0"

SLOPE MIDPT.
+41.00' NGVD

T.O.S. LEVEL 2
+23.00' NGVD

T.O.S. LEVEL 1
+10.00' NGVD

D.F.E.
+9.00' NGVD

B.F.E.
+8.00' NGVD

MOTORCOURT
+7.00' NGVD

ADJ. GRADE
+6.75' NGVD

GRADE
+5.50' NGVD

CROWN
+4.50' NGVD



SLOPE MIDPOINT
+41.00' NGVD

T.O.S. LEVEL 2
+23.00' NGVD

T.O.S. LEVEL 1
+10.00' NGVD

D.F.E.
+9.00' NGVD

B.F.E.
+8.00' NGVD

MOTORCOURT
+7.00' NGVD

ADJ. GRADE
+6.75' NGVD

GRADE
+5.50' NGVD

CROWN
+4.50' NGVD

D SOUTH ELEVATION

Scale: 1/8" = 1'-0"

Rev.	Date	Rev.	Date

ALL DRAWINGS AND WRITTEN MATERIAL APPEARING HEREIN CONSTITUTE THE ORIGINAL AND UNPUBLISHED WORK OF Kobi Karp AIA, AND MAY NOT BE DUPLICATED, USED, OR DISCLOSED WITHOUT THE EXPRESS WRITTEN CONSENT OF Kobi Karp Architecture & Interior Design, Inc. AIA (c) 2020

PRIVATE RESIDENCE
6470 ALLISON RD
MIAMI BEACH, FL 33141

Owner:
Name
Address
Tel:
Email

Consultant:
Name
Address
Tel:
Email

Consultant:
Name
Address
Tel:
Email

Consultant:
Name
Address
Tel:
Email


Architect:
Kobi Karp Architecture and Interior Design, Inc.
571 NW 28th Street,
Miami, Florida 33127 USA
Tel: +1(305) 573 1818
Fax: +1(305) 573 3766

Kobi Karp
Lic. # AR0012578




RENDERED ELEVATIONS

Date	04-11-2022	Sheet No.
Scale	--	A4.04
Project	0000	

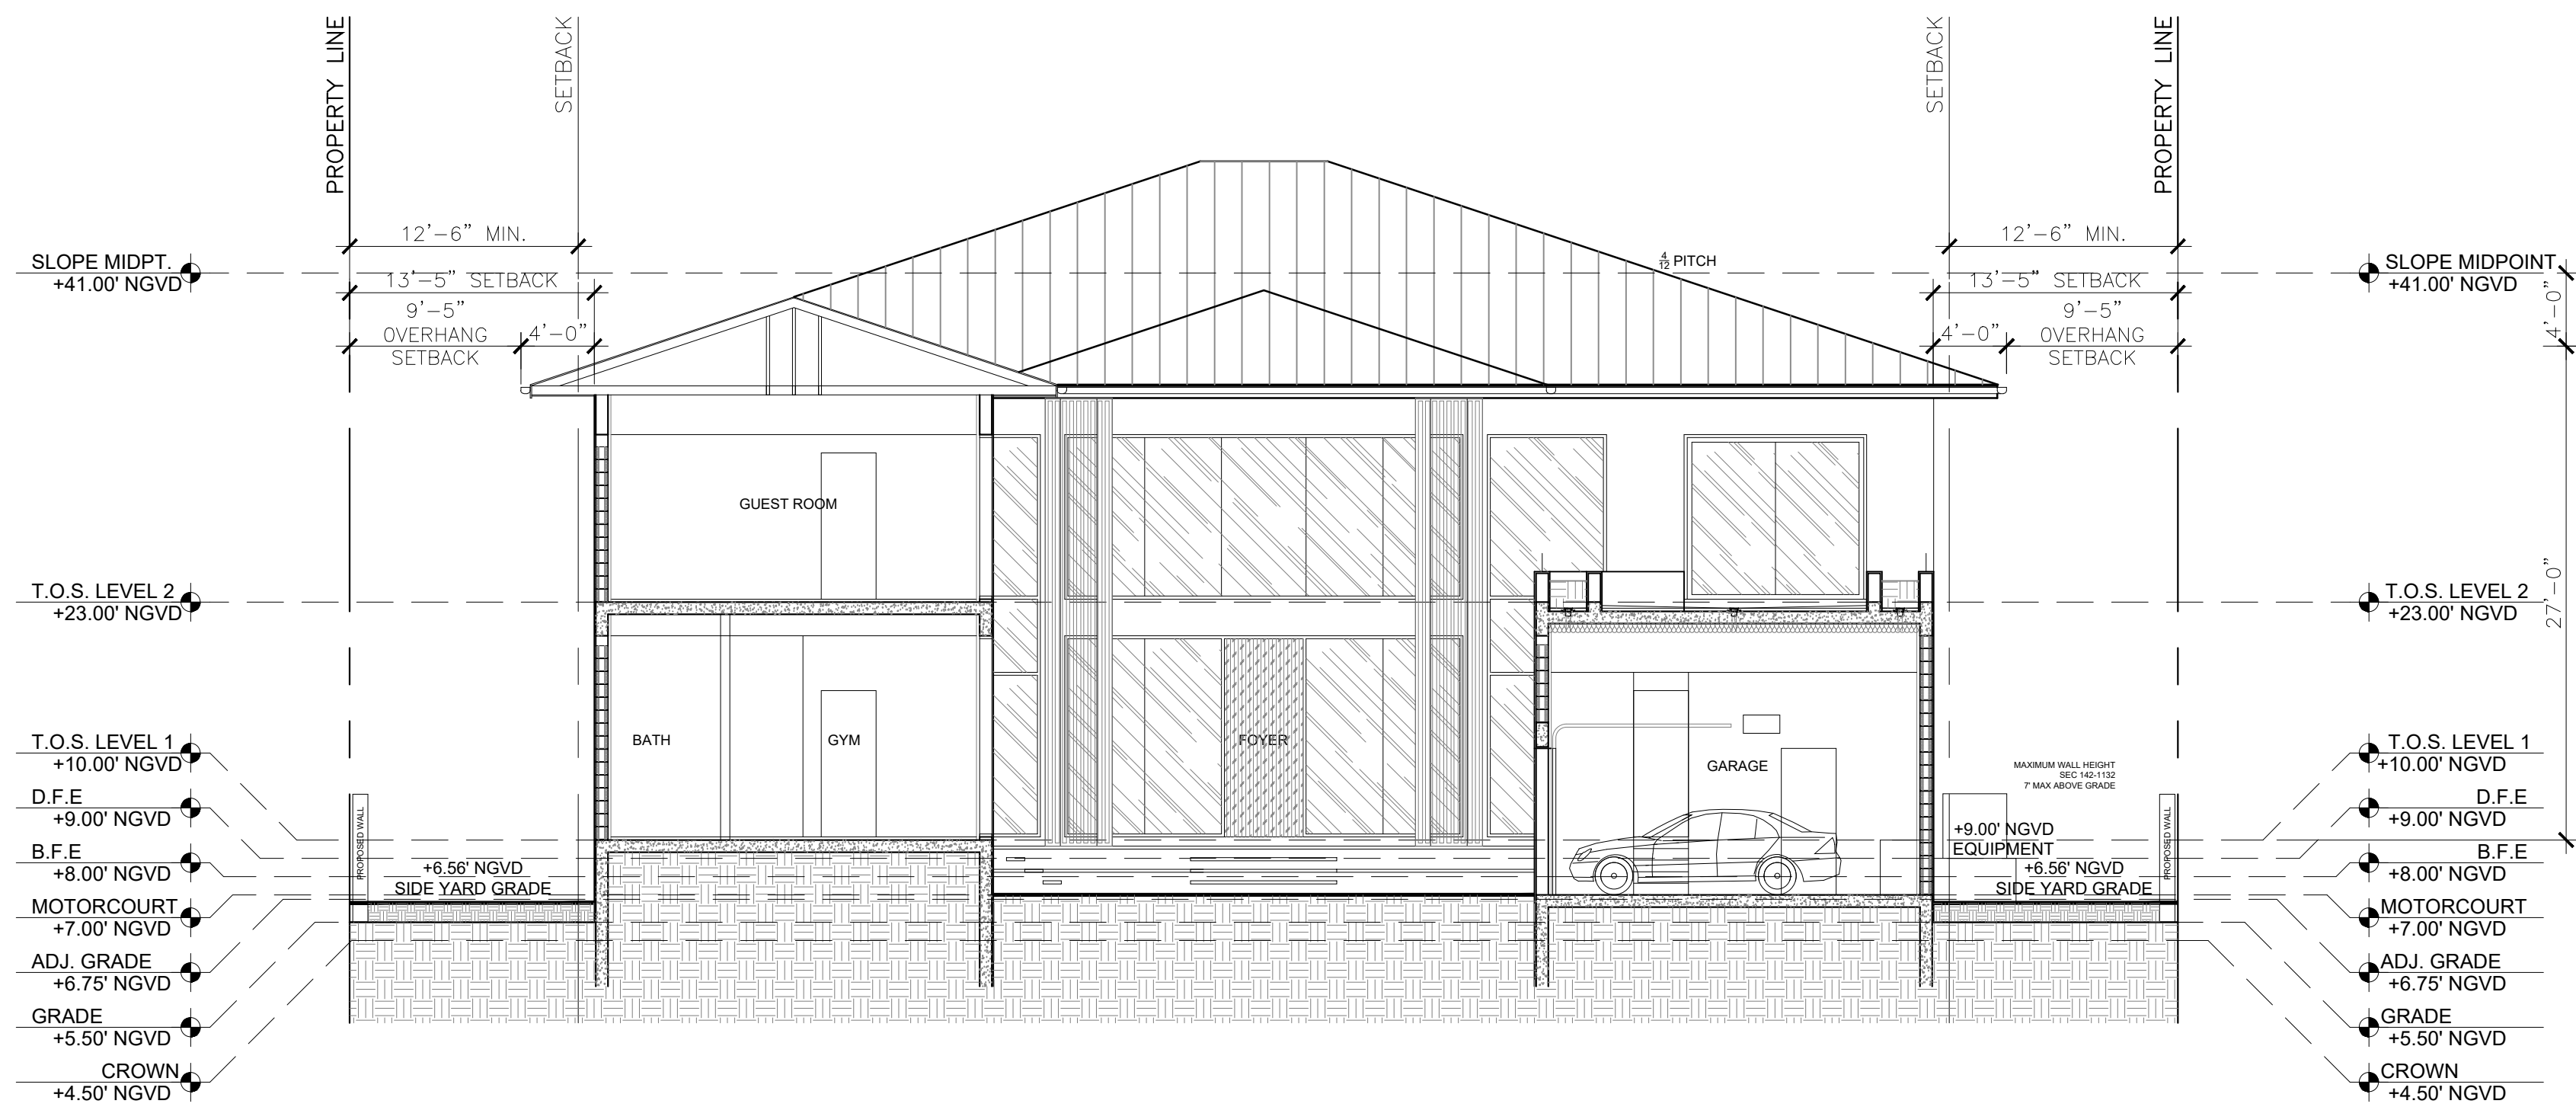


SECTION A

Scale: 1/8" = 1'-0"

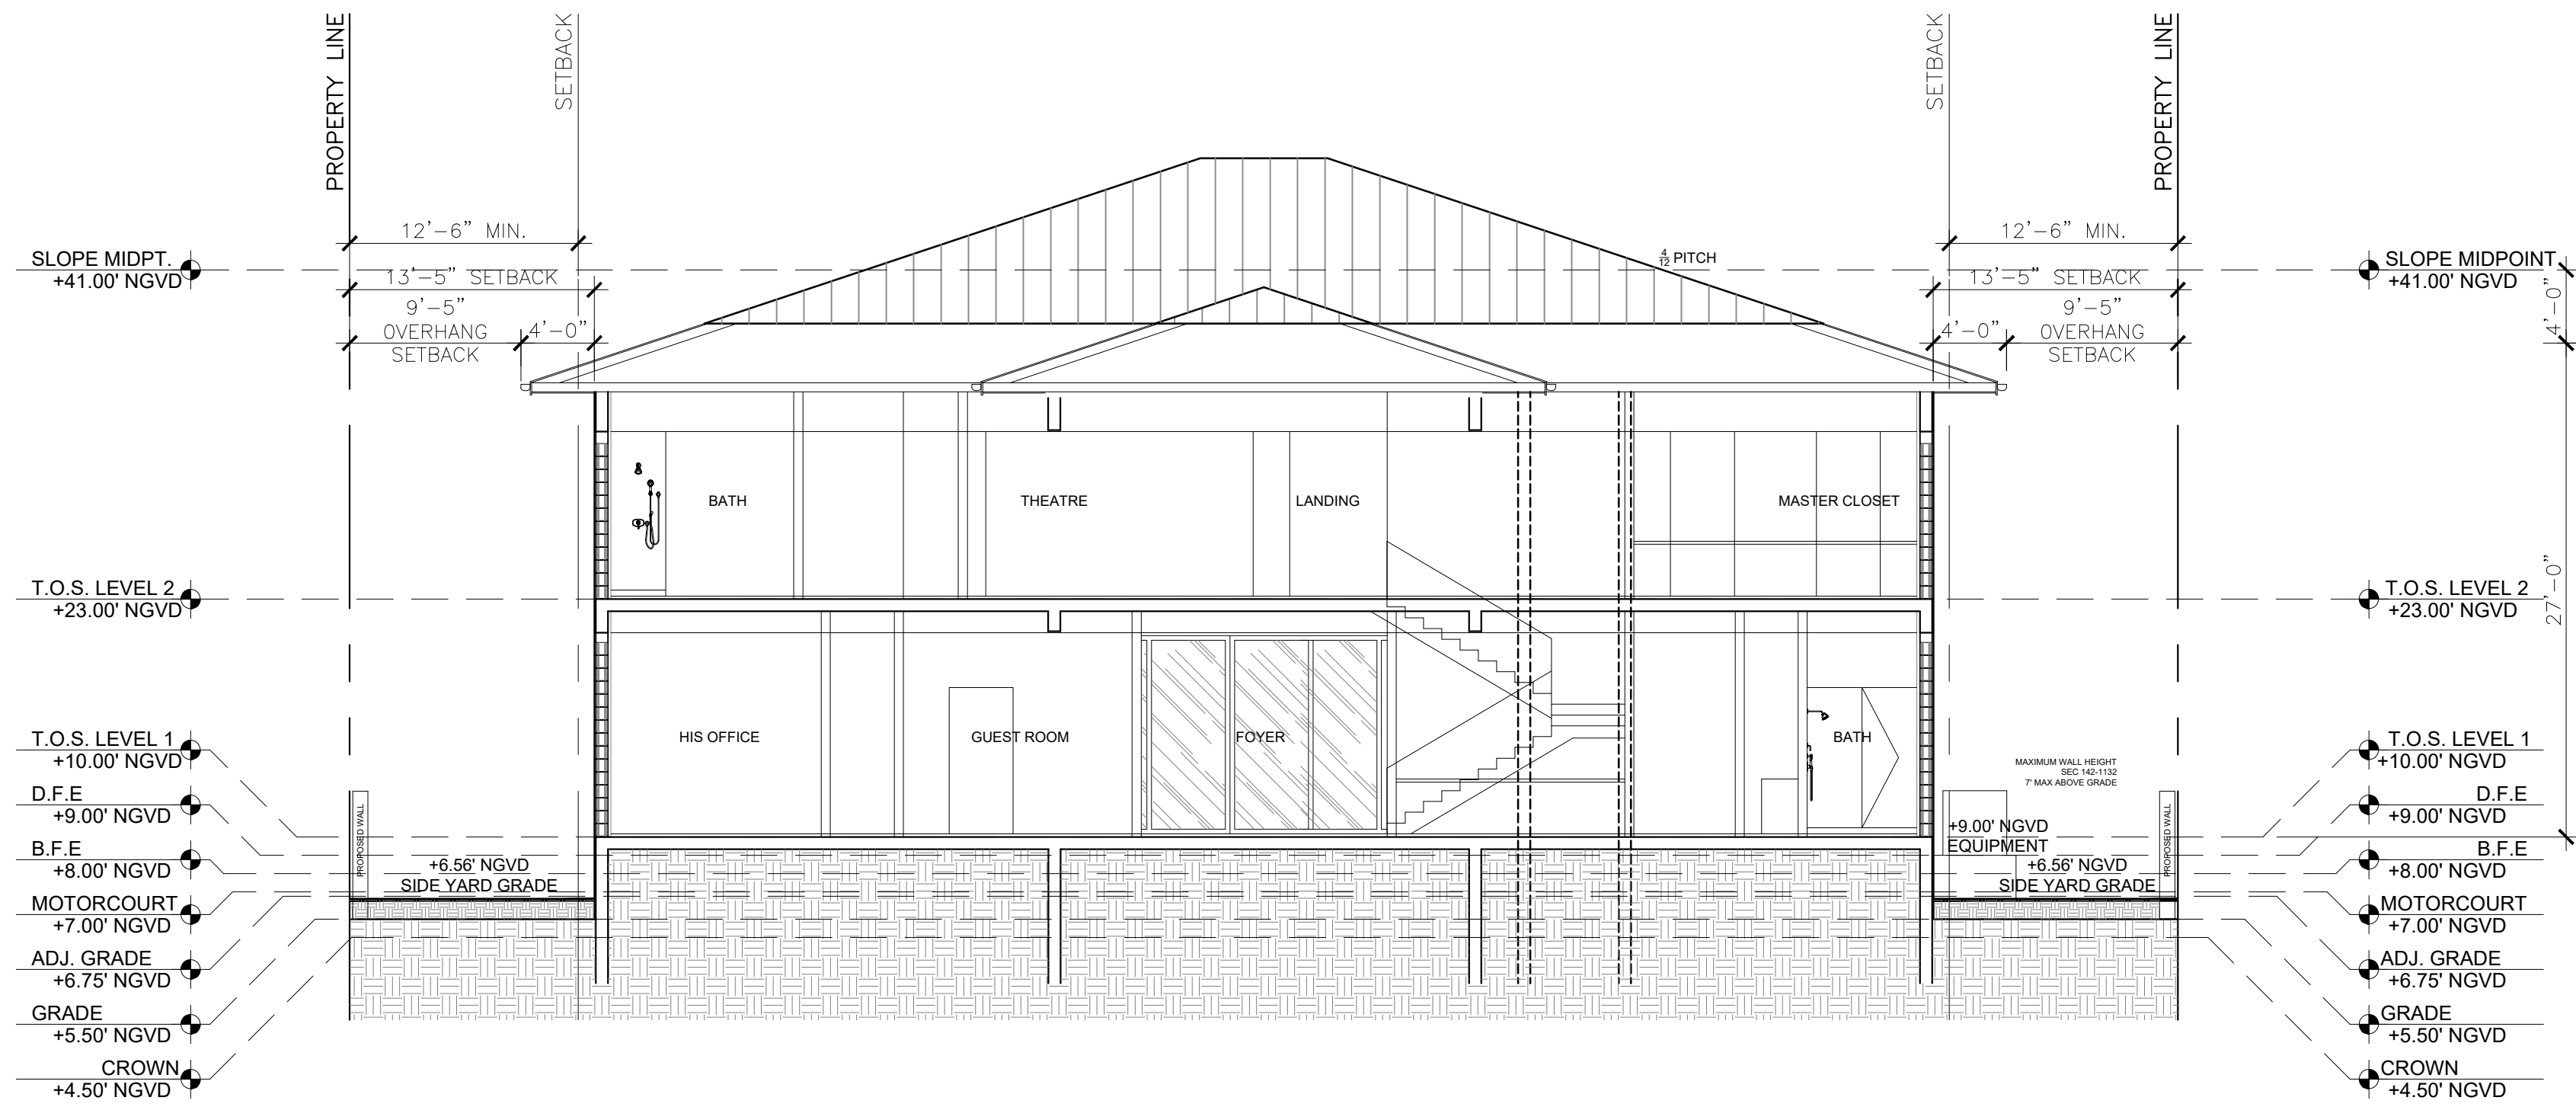

SECTION B

Scale: 1/8" = 1'-0"

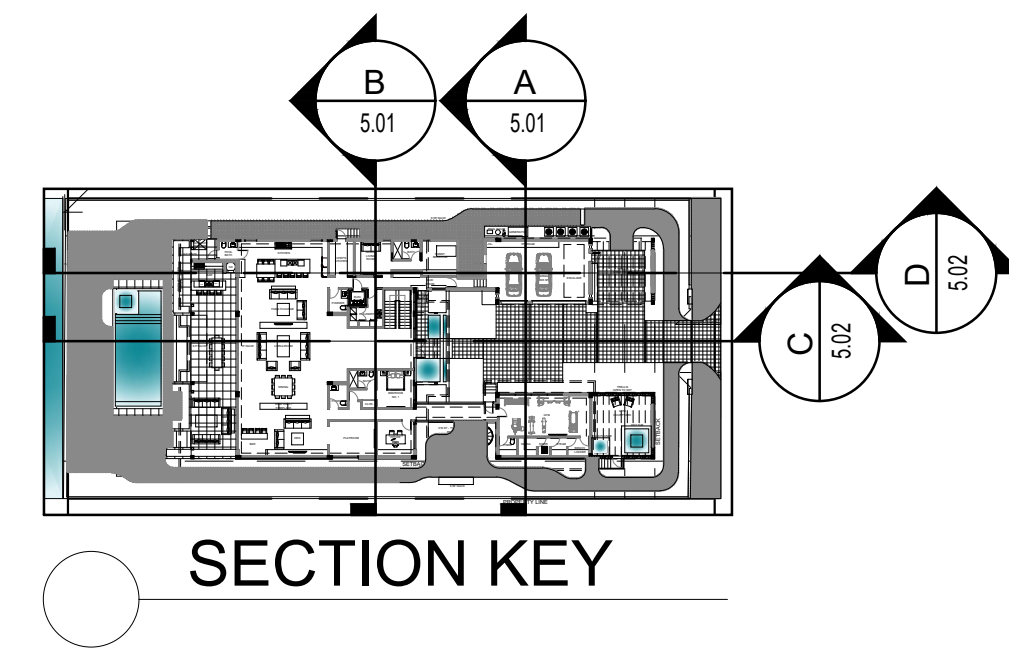

Rev.	Date	Rev.	Date

ALL DRAWINGS AND WRITTEN MATERIAL APPEARING HEREIN CONSTITUTE THE ORIGINAL AND UNPUBLISHED WORK OF KOBİ KARP AIA, AND MAY NOT BE DUPLICATED, USED, OR DISCLOSED WITHOUT THE EXPRESS WRITTEN CONSENT OF KOBİ KARP ARCHITECTURE & INTERIOR DESIGN, INC. AIA. (c) 2020

PRIVATE RESIDENCE
6470 ALLISON RD
MIAMI BEACH, FL 33141

Owner:
Name
Address
Tel:
Email

Consultant:
Name
Address
Tel:
Email

Consultant:
Name
Address
Tel:
Email

Consultant:
Name
Address
Tel:
Email


Architect:
Kobi Karp Architecture and Interior Design, Inc.
571 NW 28th Street,
Miami, Florida 33127 USA
Tel: +1(305) 573 1818
Fax: +1(305) 573 3766

KOBİ KARP
Lic. # AR0012578




SECTIONS

Date	04-11-2022	Sheet No.
Scale	--	A5.01
Project	0000	

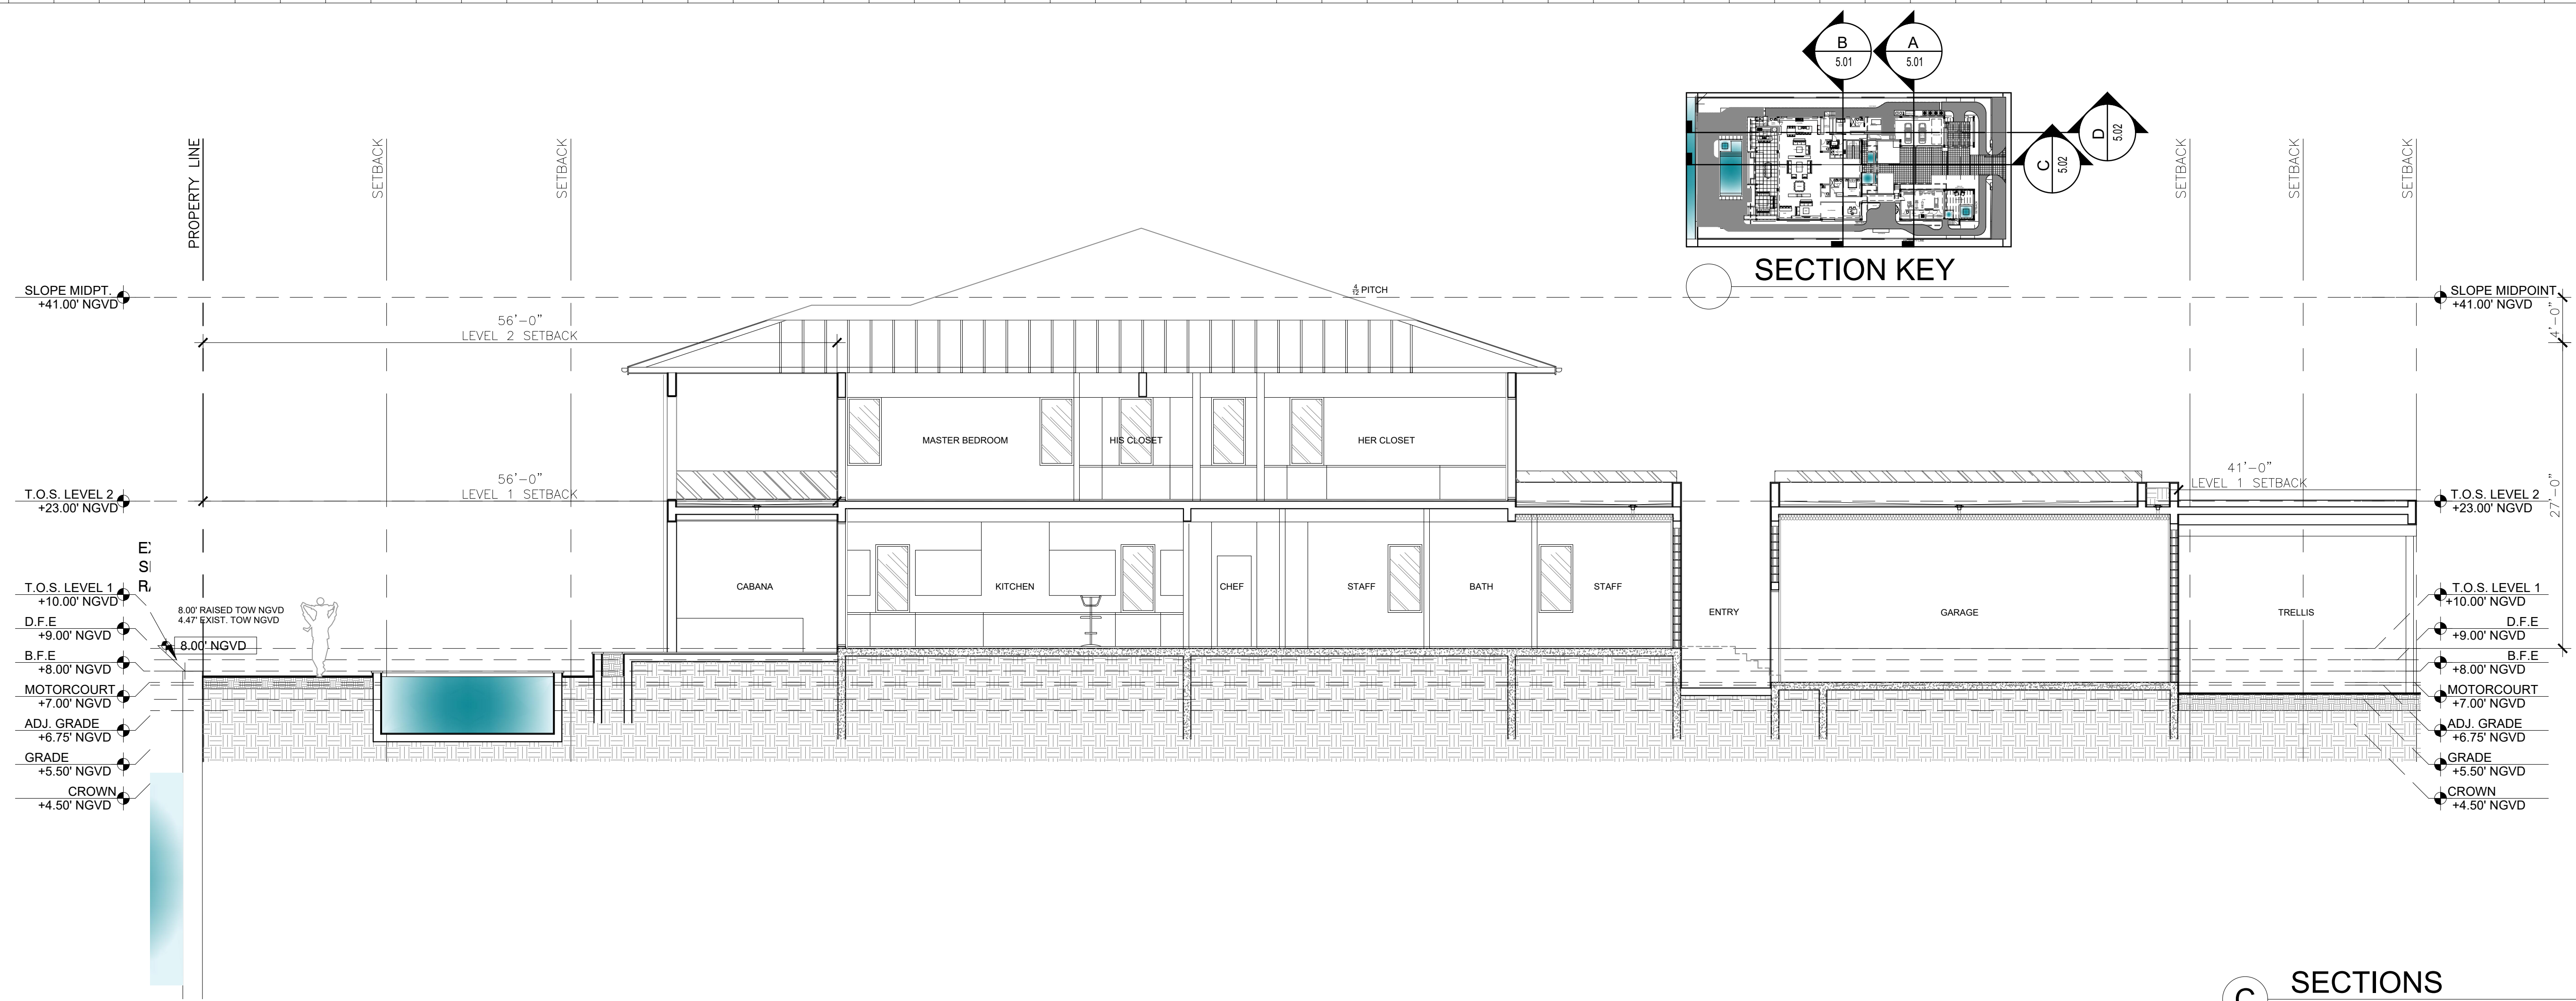

C SECTIONS
Scale: 1/8" = 1'-0"

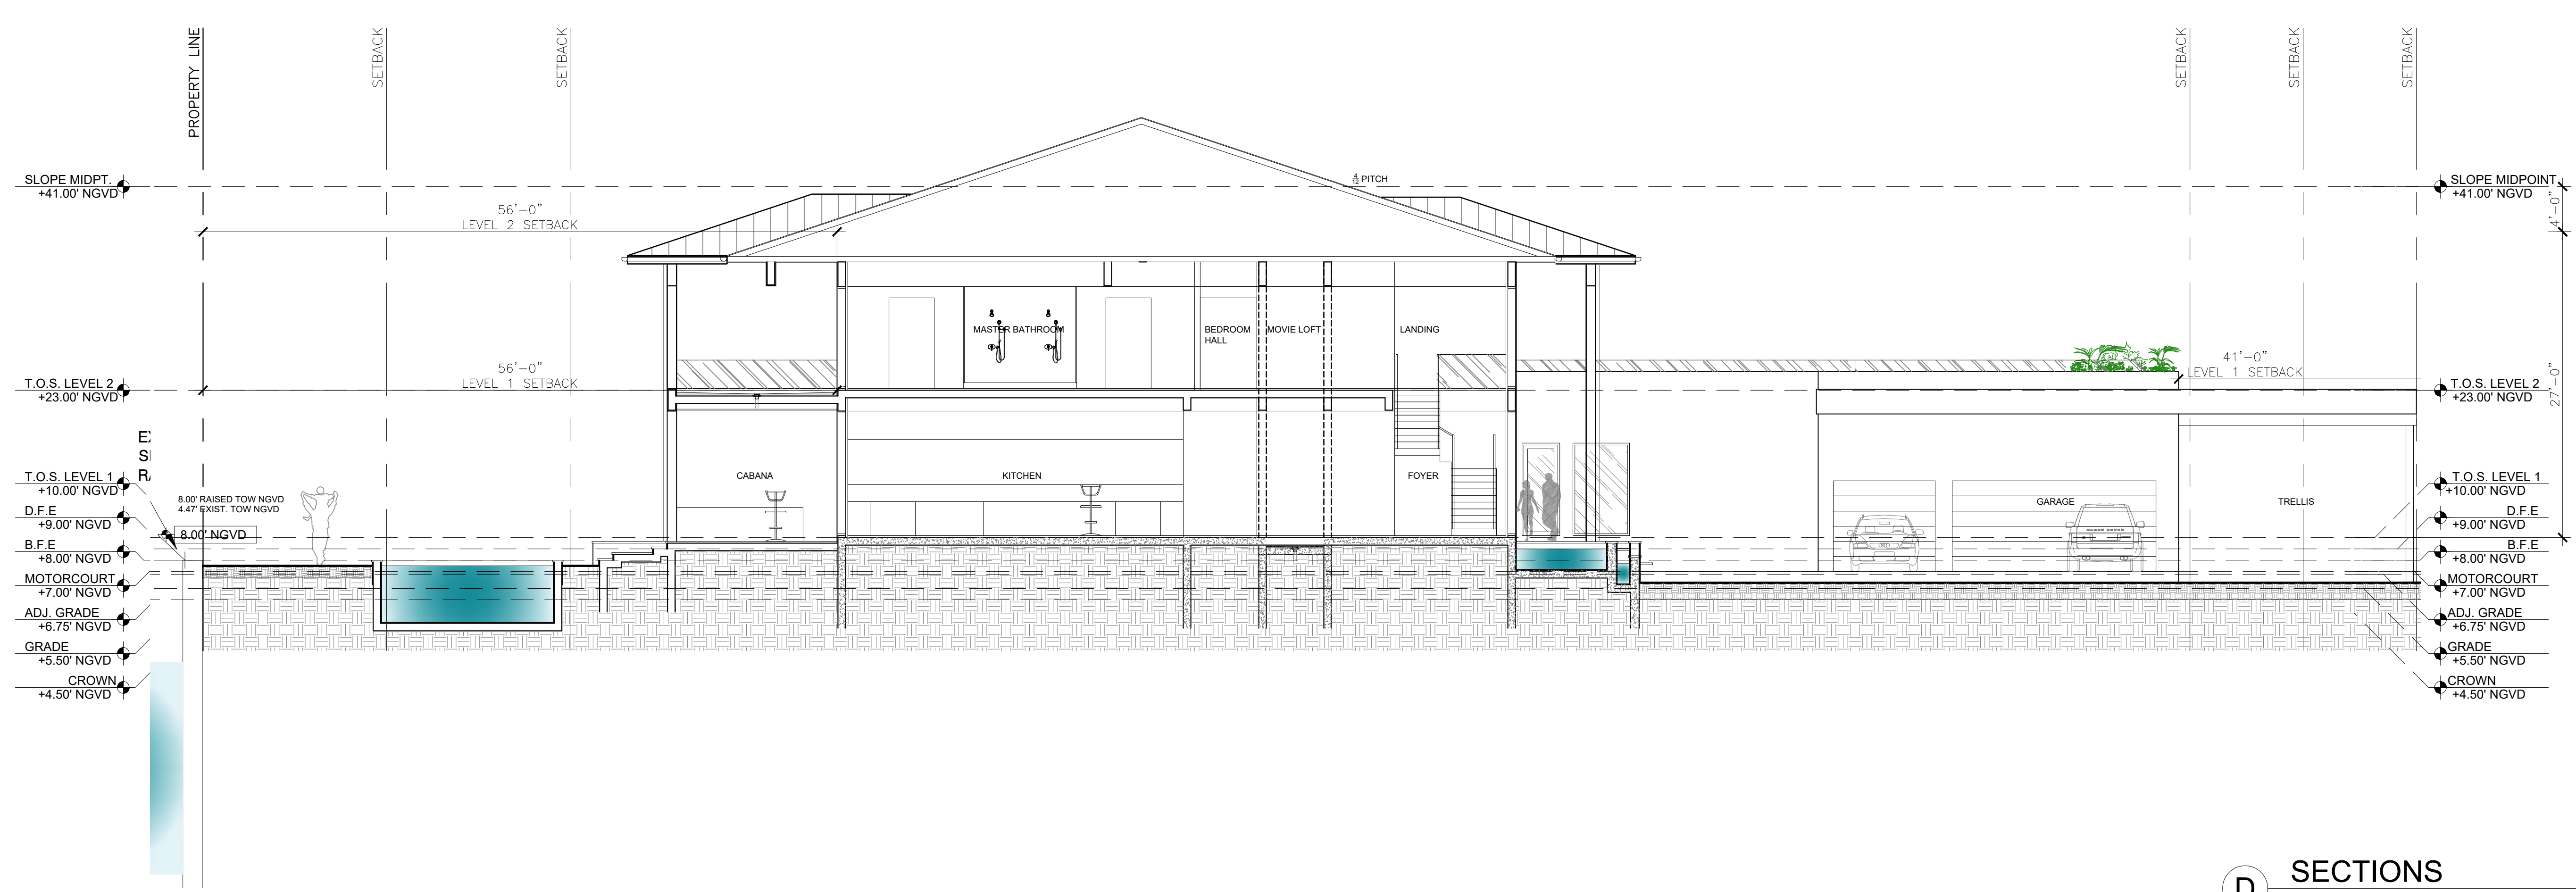

D SECTIONS
Scale: 1/8" = 1'-0"

Rev.	Date	Rev.	Date

ALL DRAWINGS AND WRITTEN MATERIAL APPEARING HEREIN CONSTITUTE THE ORIGINAL AND UNPUBLISHED WORK OF Kobi Karp AIA, AND MAY NOT BE DUPLICATED, USED, OR DISCLOSED WITHOUT THE EXPRESS WRITTEN CONSENT OF Kobi Karp Architecture & Interior Design, Inc. AIA. (c) 2020

PRIVATE RESIDENCE
6470 ALLISON RD
MIAMI BEACH, FL 33141

Owner:
Name
Address
Tel:
Email

Consultant:
Name
Address
Tel:
Email

Consultant:
Name
Address
Tel:
Email

Consultant:
Name
Address
Tel:
Email


Architect:
Kobi Karp Architecture and Interior Design, Inc.
571 NW 28th Street,
Miami, Florida 33127 USA
Tel: +1(305) 573 1818
Fax: +1(305) 573 3766

K O B I
K A R P


Kobi Karp
Lic. # AR0012578

SECTIONS



Date	04-11-2022	Sheet No.
Scale	--	A5.02
Project	0000	

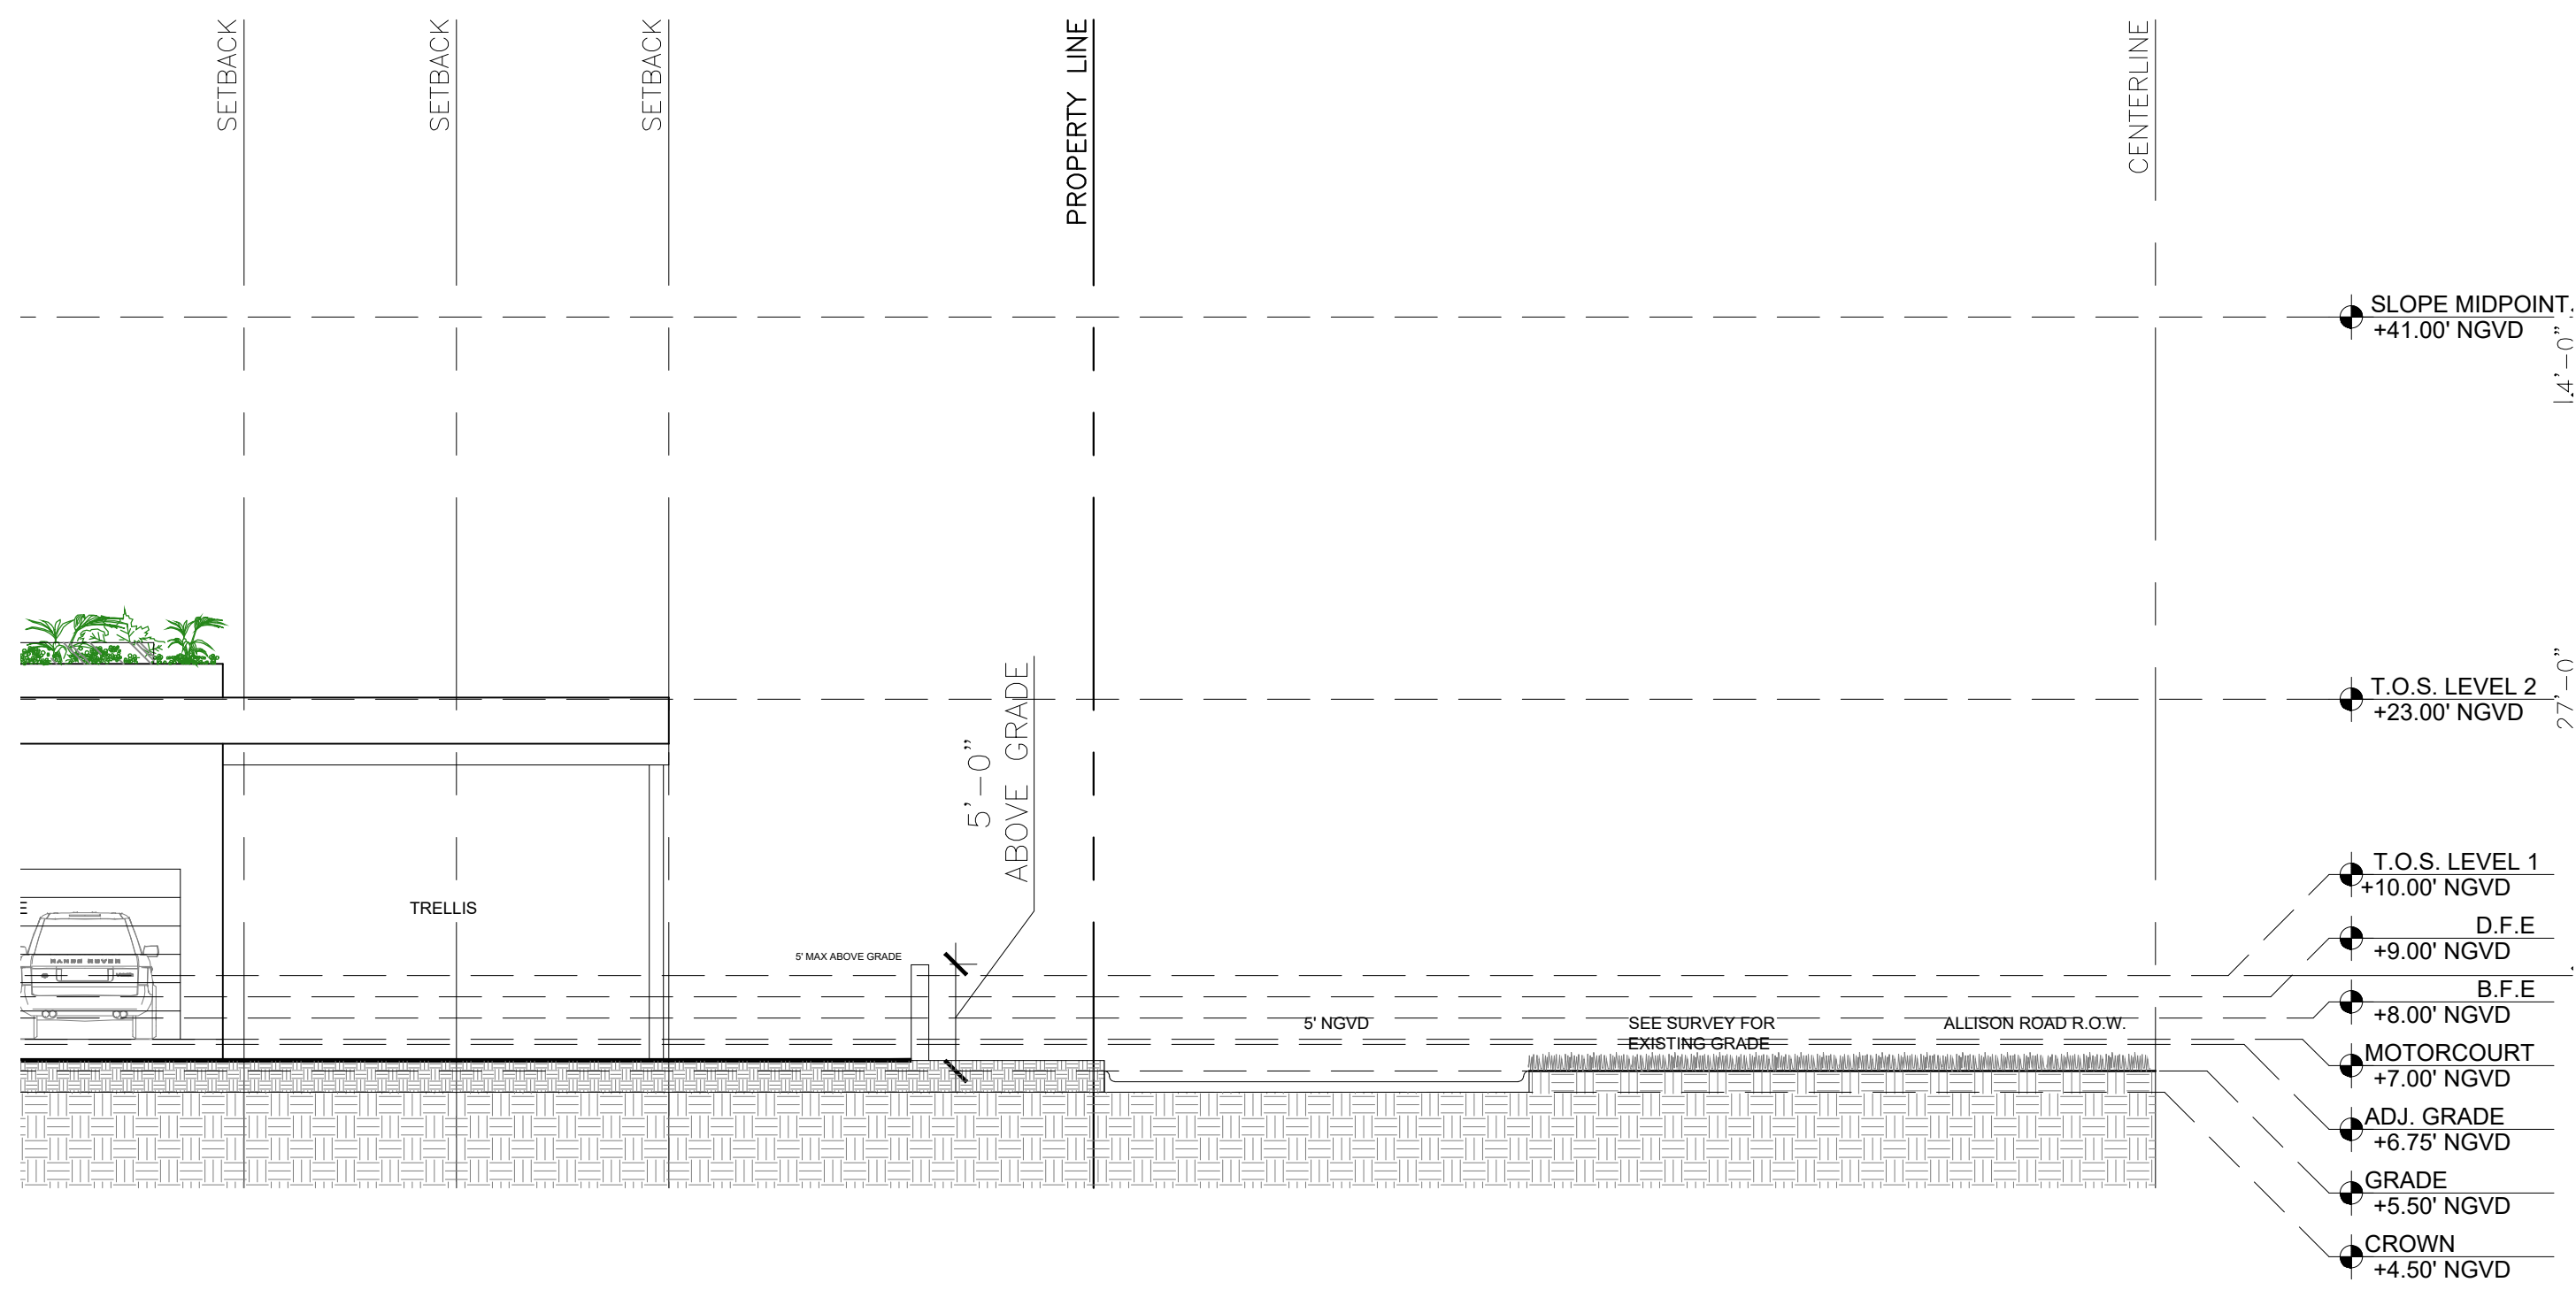


1 FRONTYARD SITE SECTION
Scale: 1/8" = 1'-0"

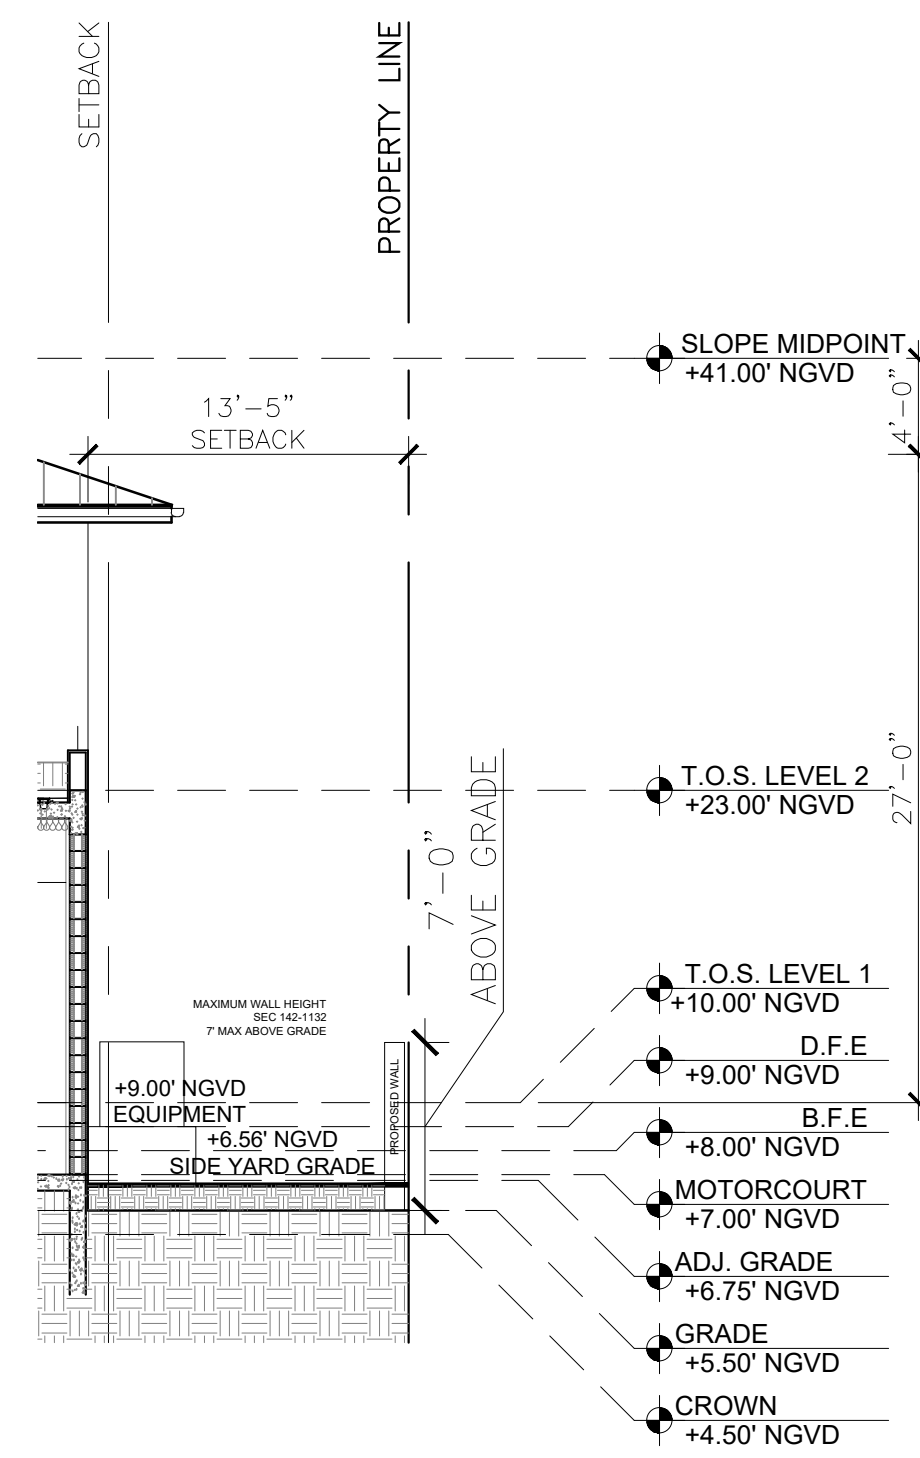

2 NORTH SIDEYARD SITE SECTION
Scale: 1/8" = 1'-0"

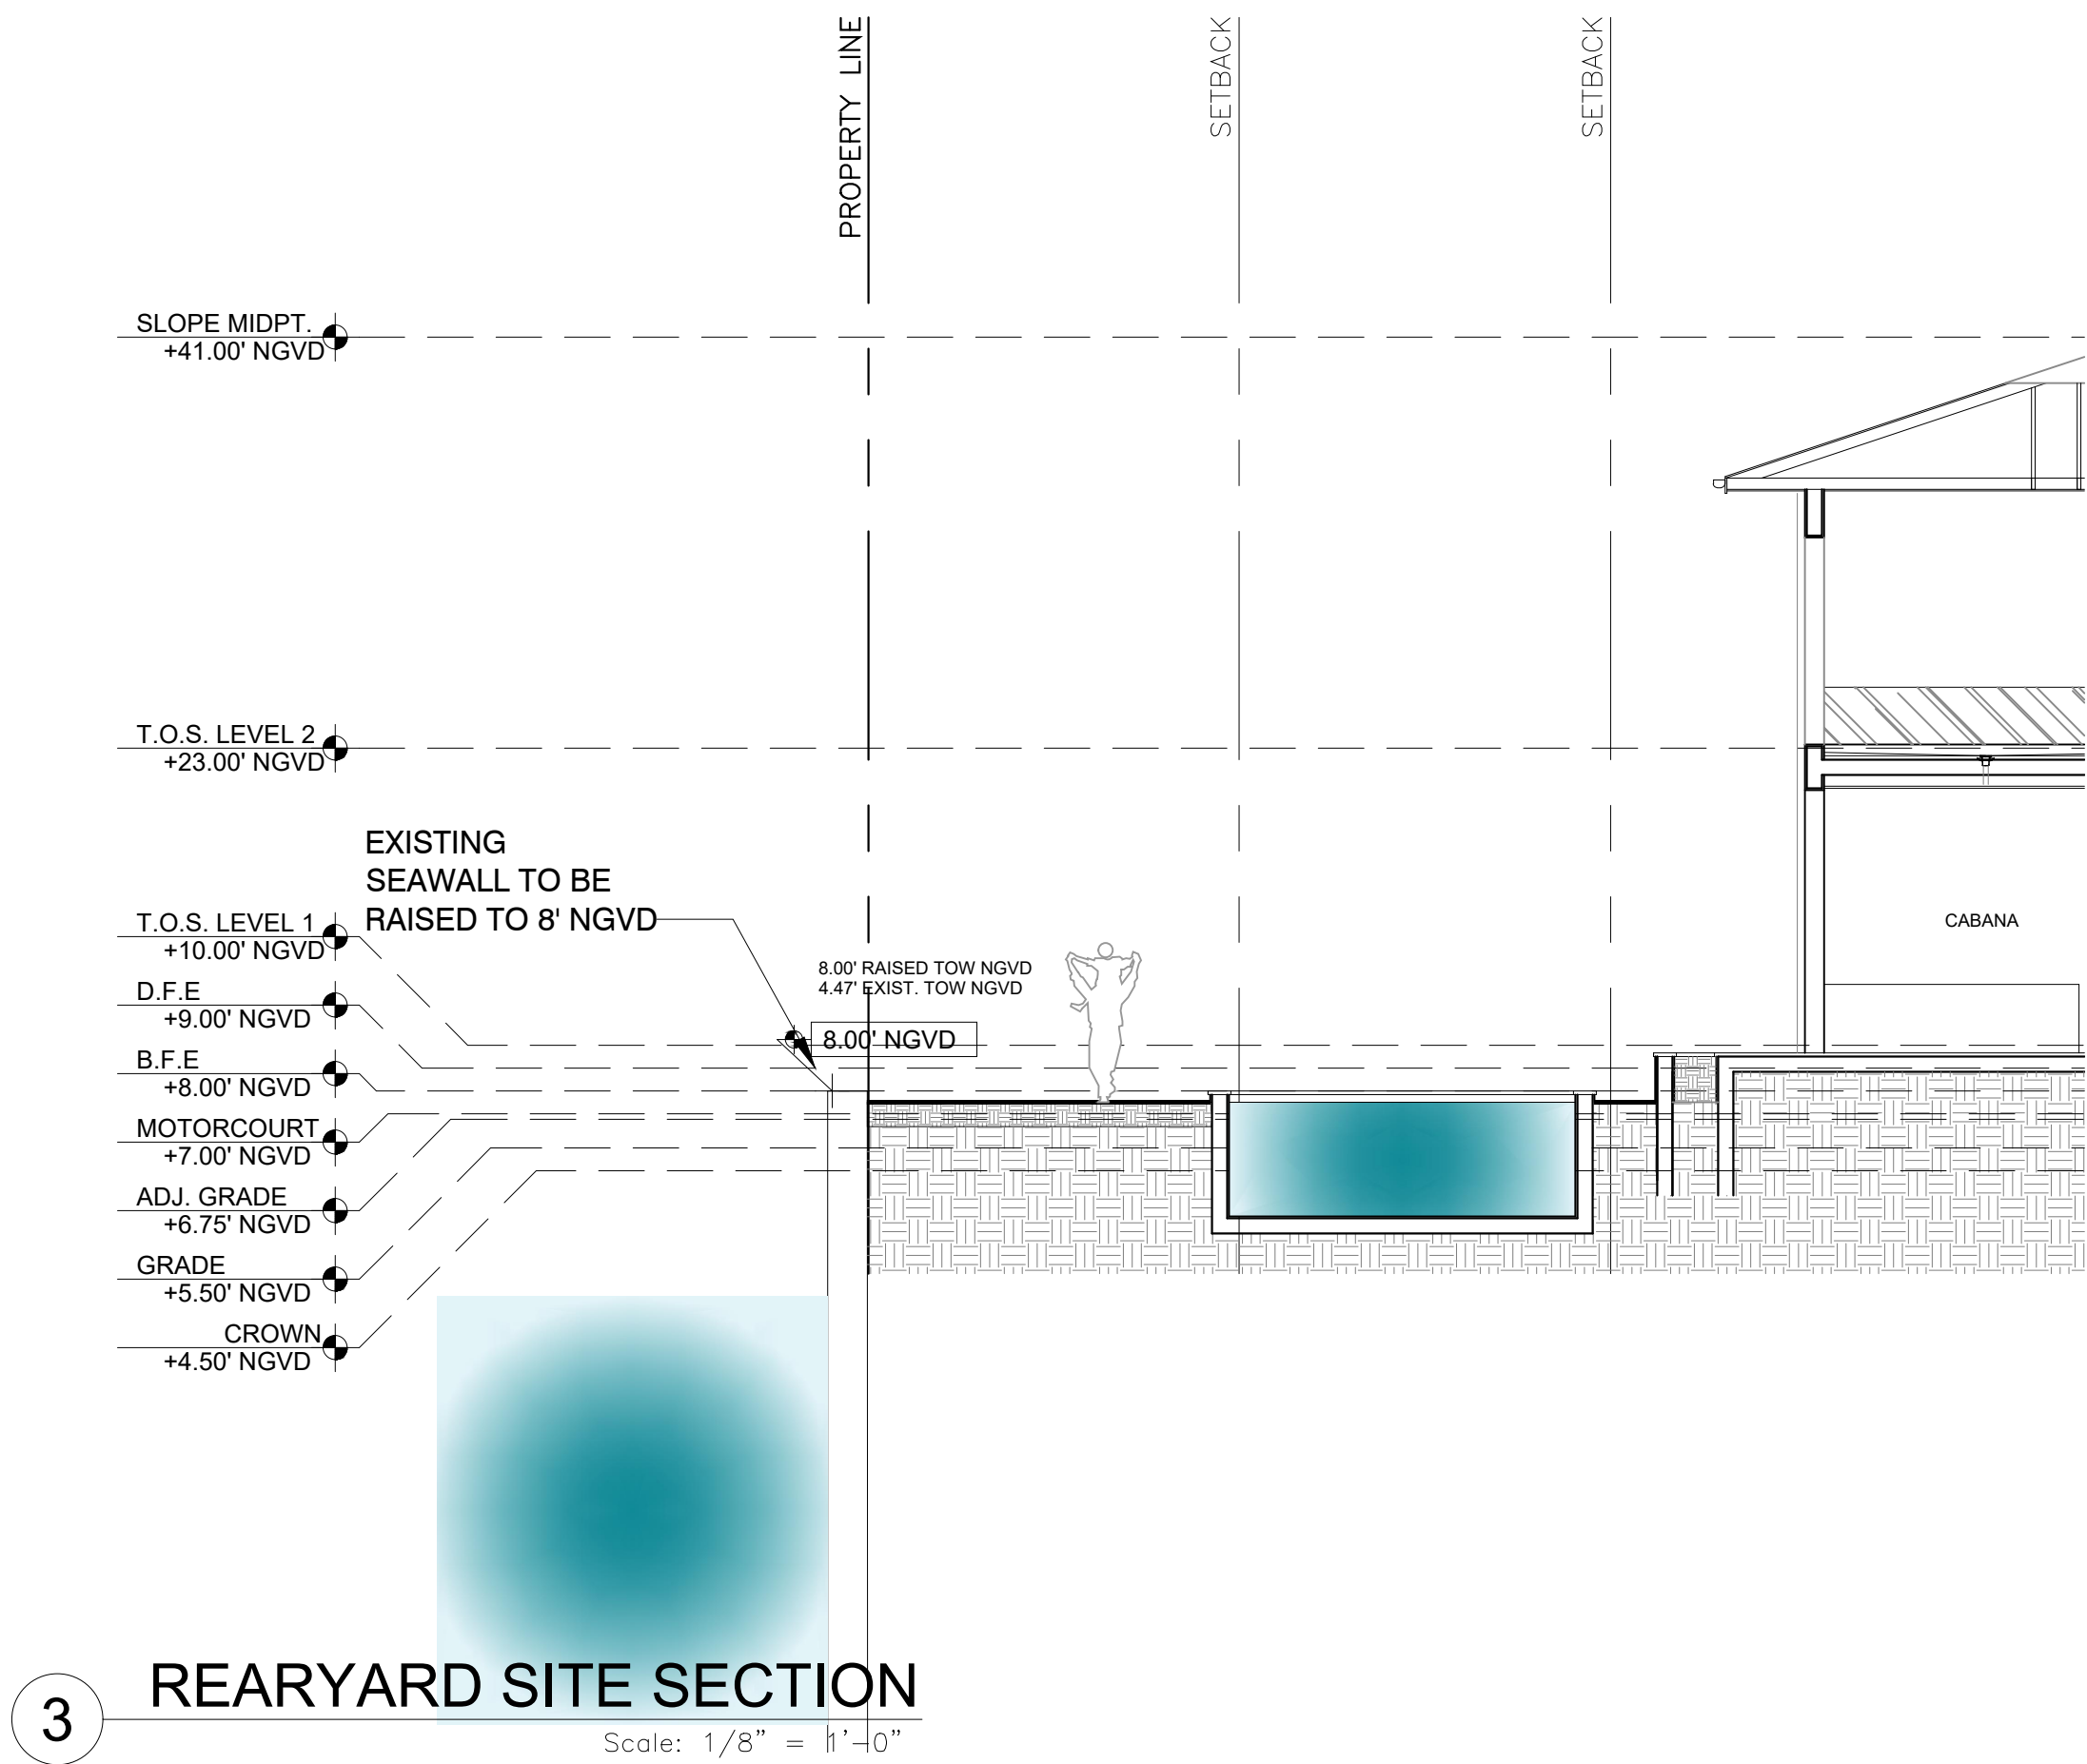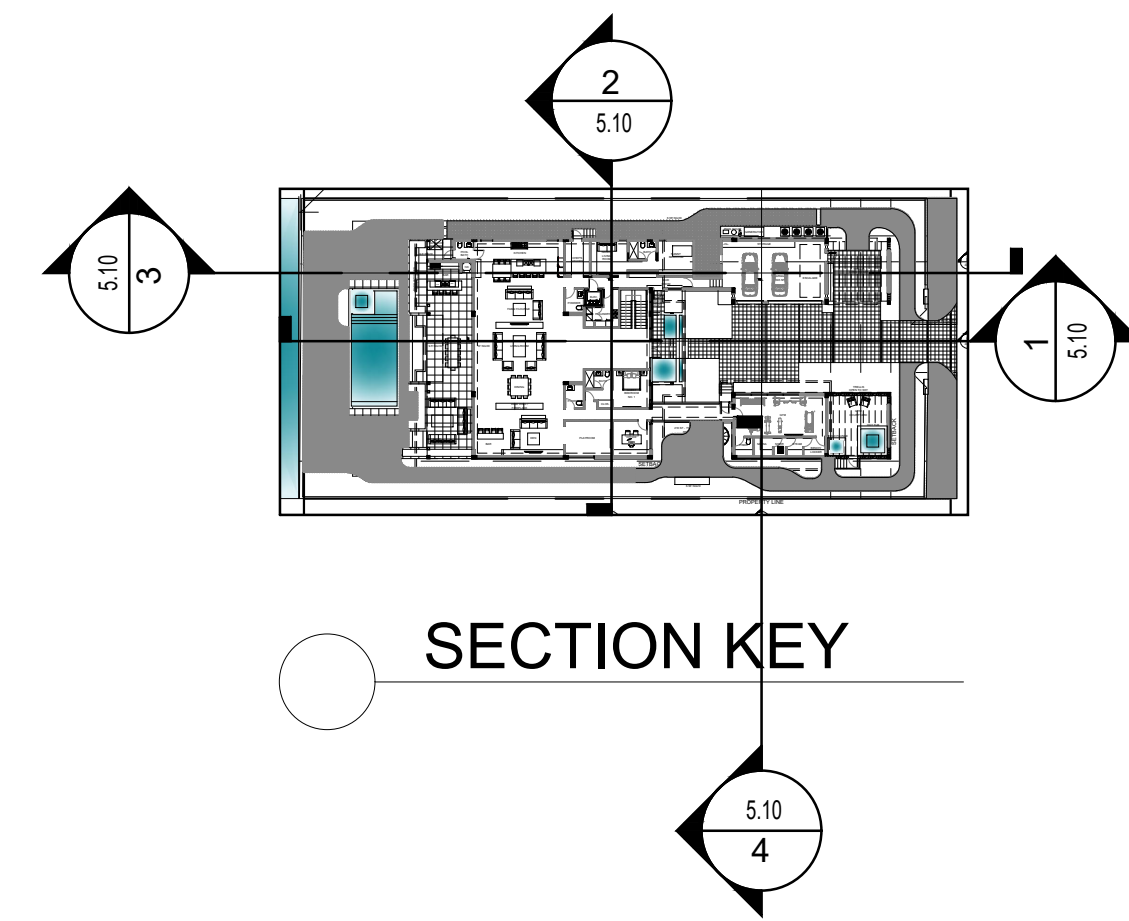

3 REARYARD SITE SECTION
Scale: 1/8" = 1'-0"

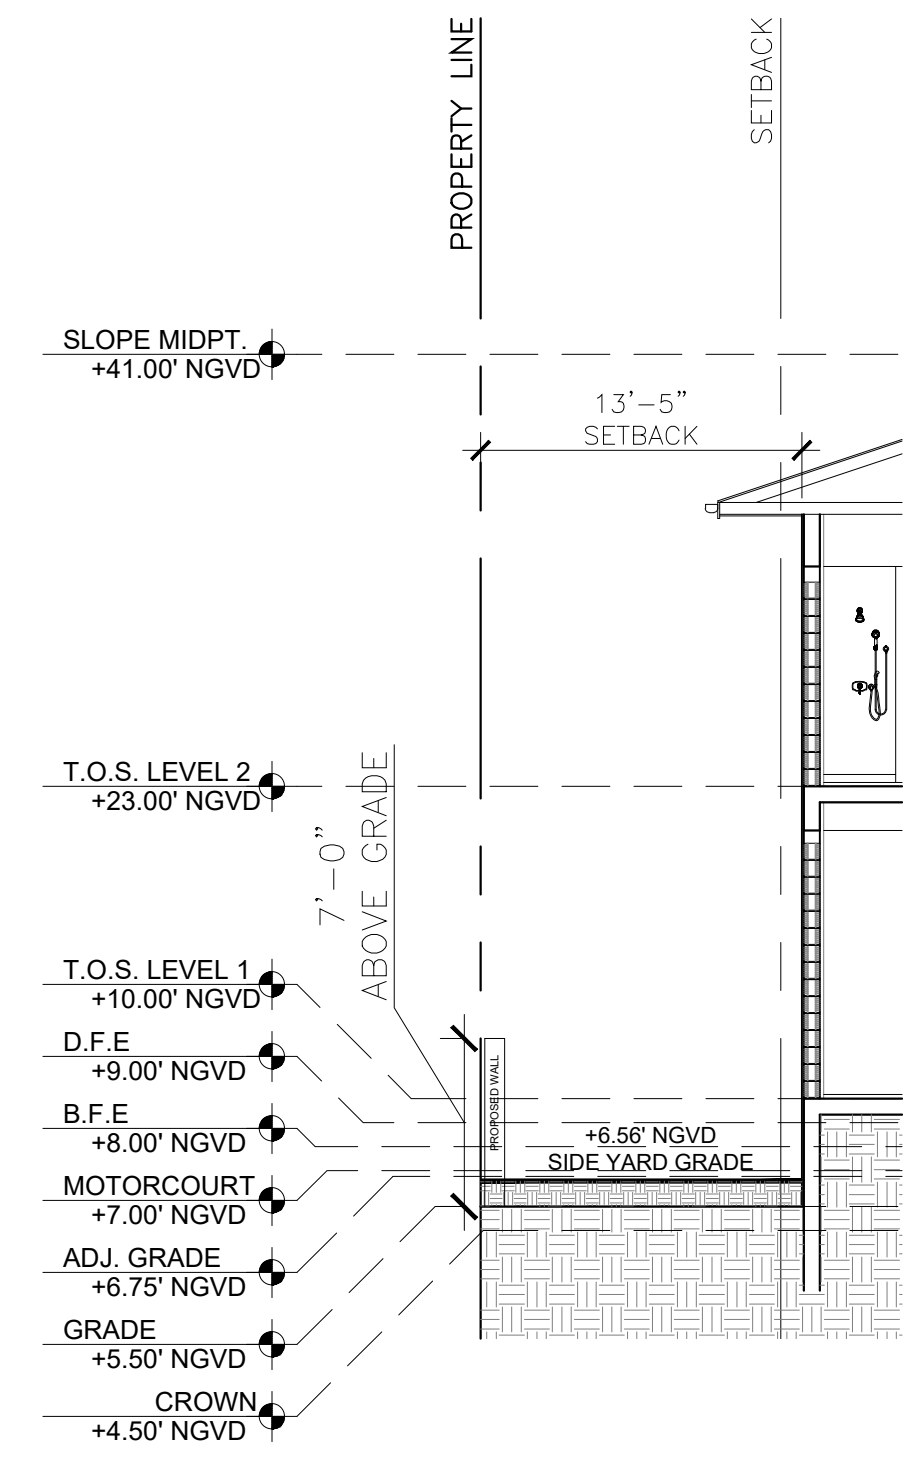

4 SOUTH SIDEYARD SITE SECTION
Scale: 1/8" = 1'-0"

Rev.	Date	Rev.	Date

ALL DRAWINGS AND WRITTEN MATERIAL APPEARING HEREIN CONSTITUTE THE ORIGINAL AND UNPUBLISHED WORK OF KOBİ KARP AIA, AND MAY NOT BE DUPLICATED, USED, OR DISCLOSED WITHOUT THE EXPRESS WRITTEN CONSENT OF KOBİ KARP ARCHITECTURE & INTERIOR DESIGN, INC. AIA. (c) 2020

PRIVATE RESIDENCE
6470 ALLISON RD
MIAMI BEACH, FL 33141

Owner:
Name
Address
Tel:
Email

Consultant:
Name
Address
Tel:
Email

Consultant:
Name
Address
Tel:
Email

Consultant:
Name
Address
Tel:
Email

Architect:
Kobi Karp Architecture and Interior Design, Inc.
571 NW 28th Street,
Miami, Florida 33127 USA
Tel: +1(305) 573 1818
Fax: +1(305) 573 3766

KOBİ KARP
Lic. # AR0012578

SITE SECTIONS

Date	04-11-2022	Sheet No.
Scale	--	A5.10
Project	0000	