


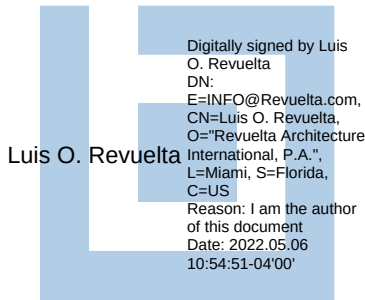

DRB AND STAFF BOARD:

THIS APPLICATION IS ONLY FOR **LIMITED CHANGES TO CURRENTLY-APPROVED** (DRB-20-0617), WHICH ARE TIED TO THE ELIMINATION OF THE HOTEL USE AND STAFF INPUT.
PLEASE LOOK FOR THE FOLLOWING ITEMS WE HAVE CLEARLY KEYED WITHIN THE APPLICATION:

1. IMPROVEMENTS TO THE HARDING FRONTAGE, GROUND FLOOR INCLUDING:

- a) ENLARGING AND BRINGING THE LOBBY CLOSER TO STREETFOR BETTER ACTIVATION ALONG HARDING AVE.
- b) REPLACING THE PORTE-COCHERE WITH STREET FRONT RETAIL TO REINFORCE THE STREETScape.
- c) INTERNALIZING THE DROP-OFF AREA.
- d) CHANGING OUT OF CAR ELEVATORS FOR A RAMP WHICH SHOULD IMPROVE TRAFFIC FLOW ALONG HARDING AVE.
- e) ADDING A DISPLAY WINDOW IN FRONT OF THE FPL VAULT TO IMPROVE THE PEDESTRIAN EXPERIENCE.
- f) ADDING ADDITIONAL LANDSCAPE.



2. CHANGES TO UPPER-LEVEL BALCONIES STARTING ON LEVEL FOUR.

3. MINOR CHANGES TOT HE POOL DECK LEVEL, INCLUDING MOVING THE LINE OF GLAZING OUTBOARD OF THE COLUMNS AND INCREASING THE SEPARATION BETWEEN THE MAIN BUILDING AND THE ANNEX BUILDING

4. ADDITION OF ROOF-TOP AMENITIES.

CURRENTLY APPROVED

NEW PROPOSAL

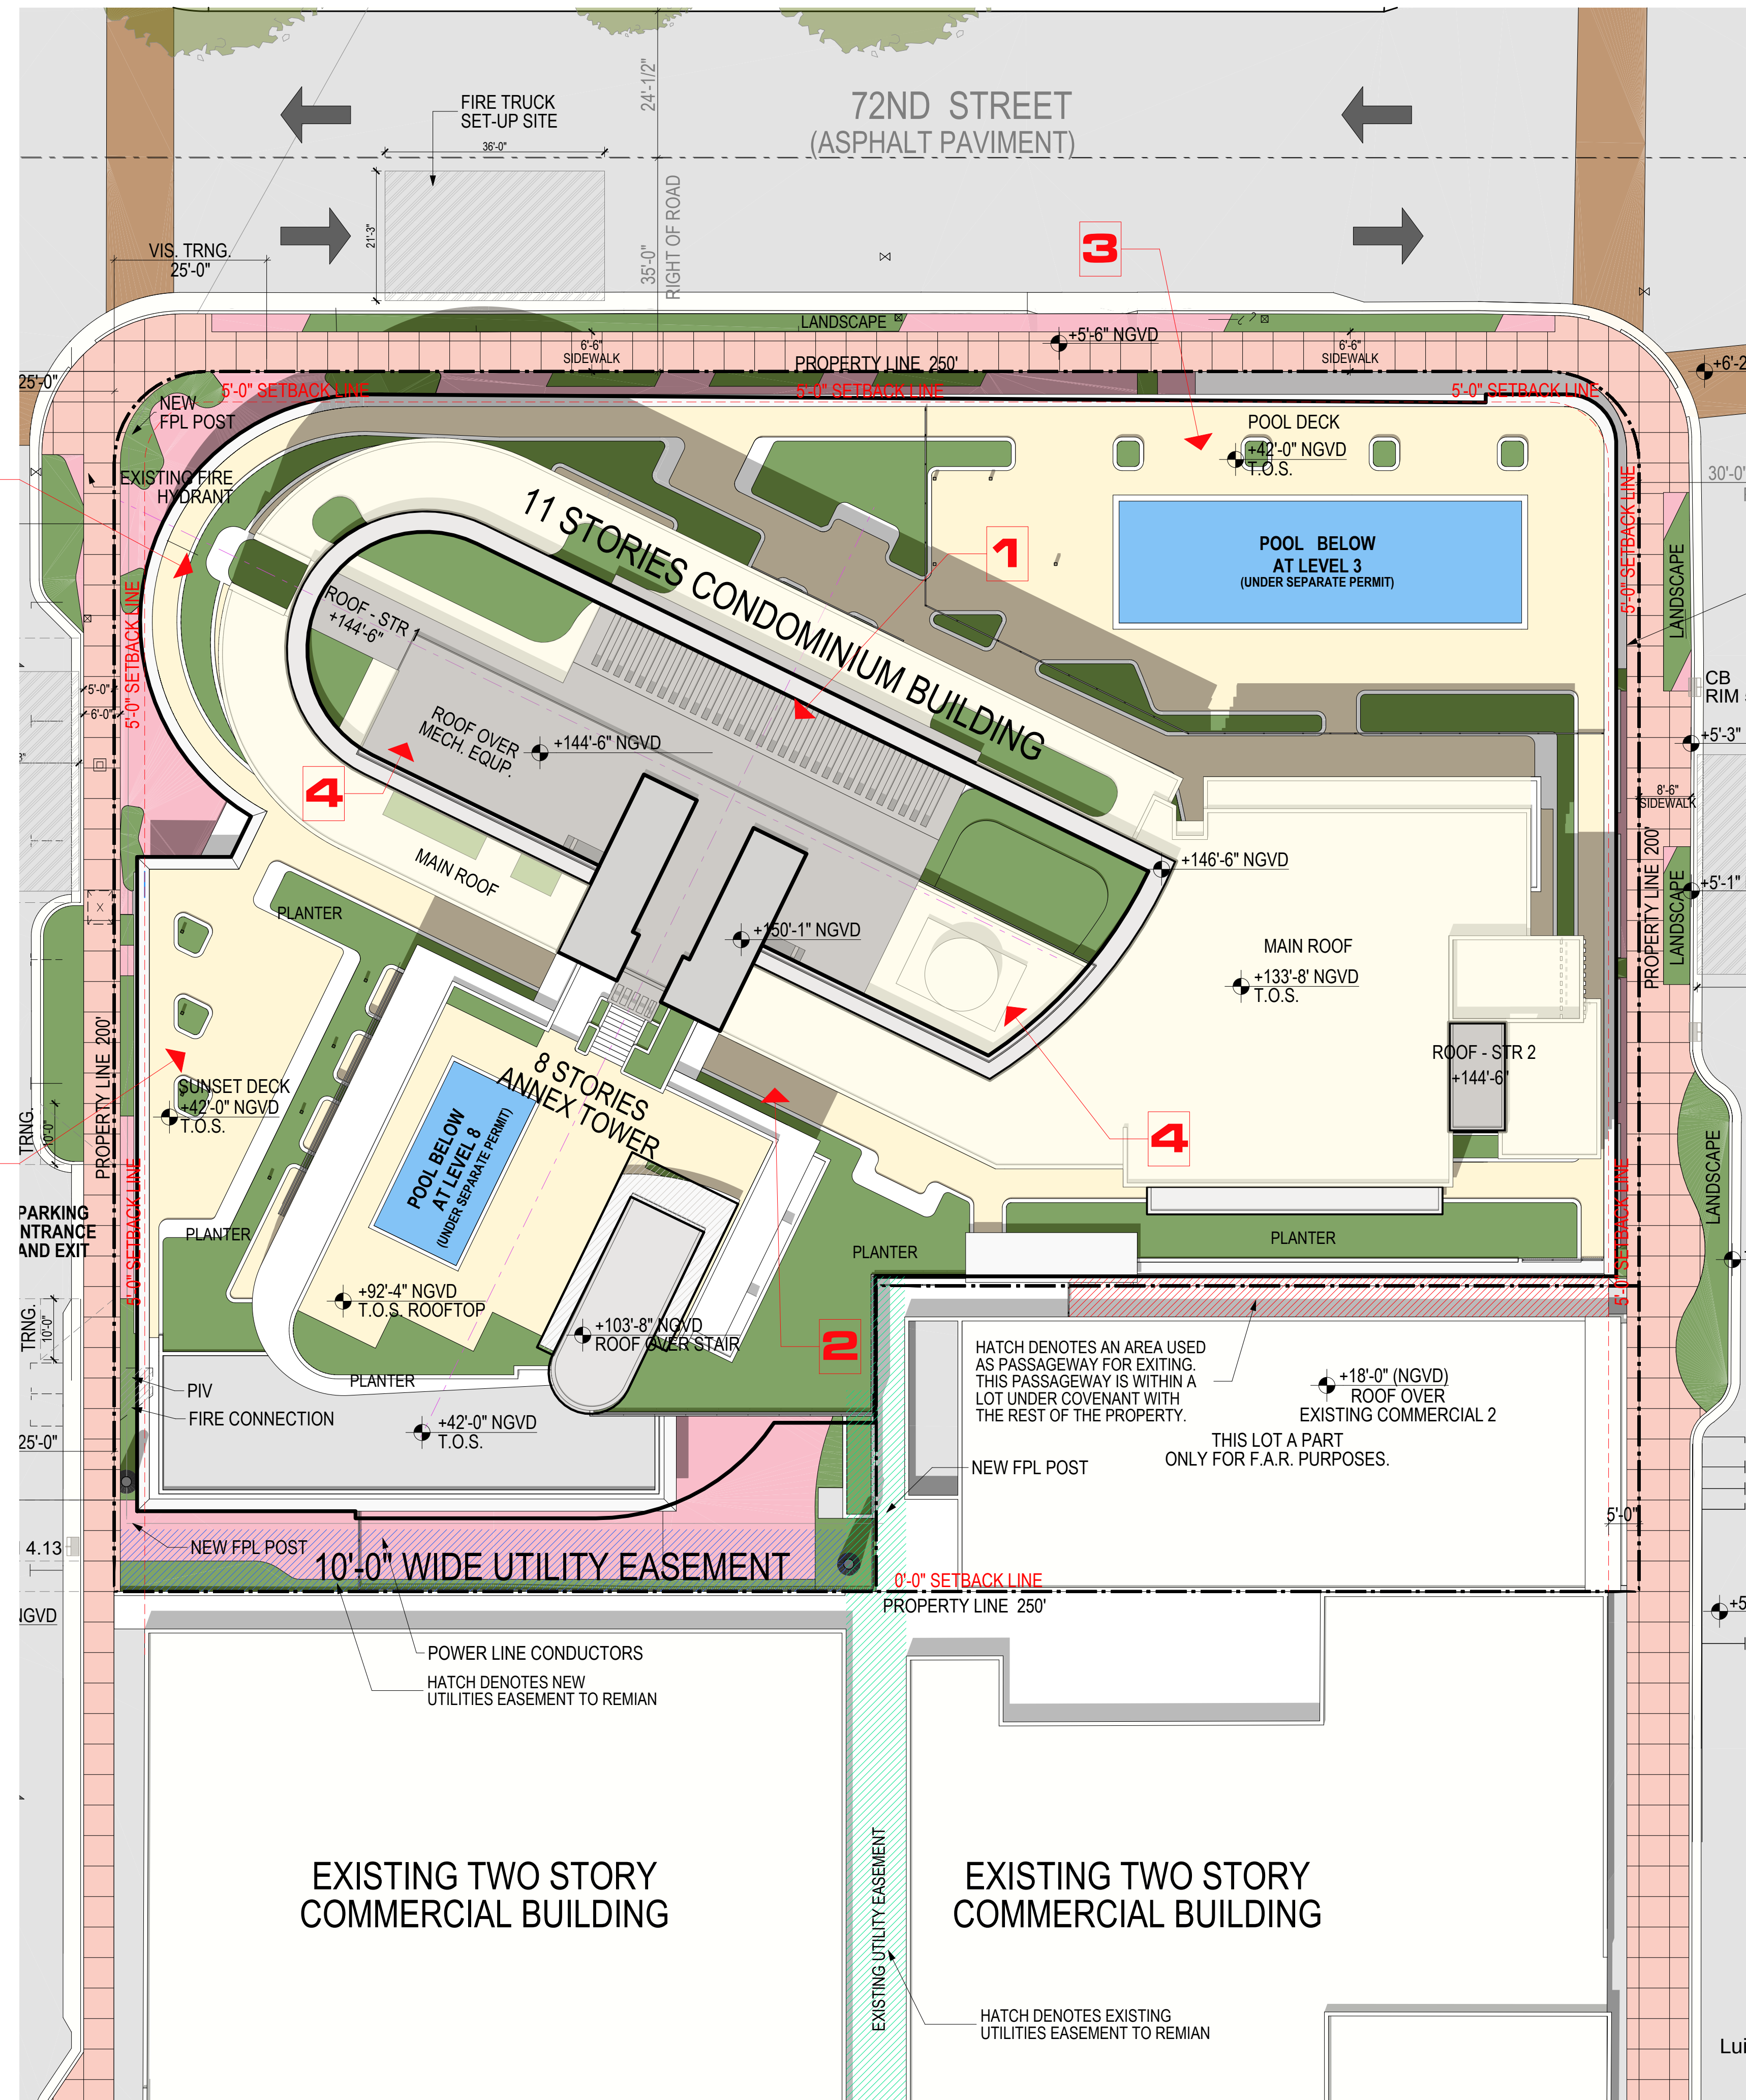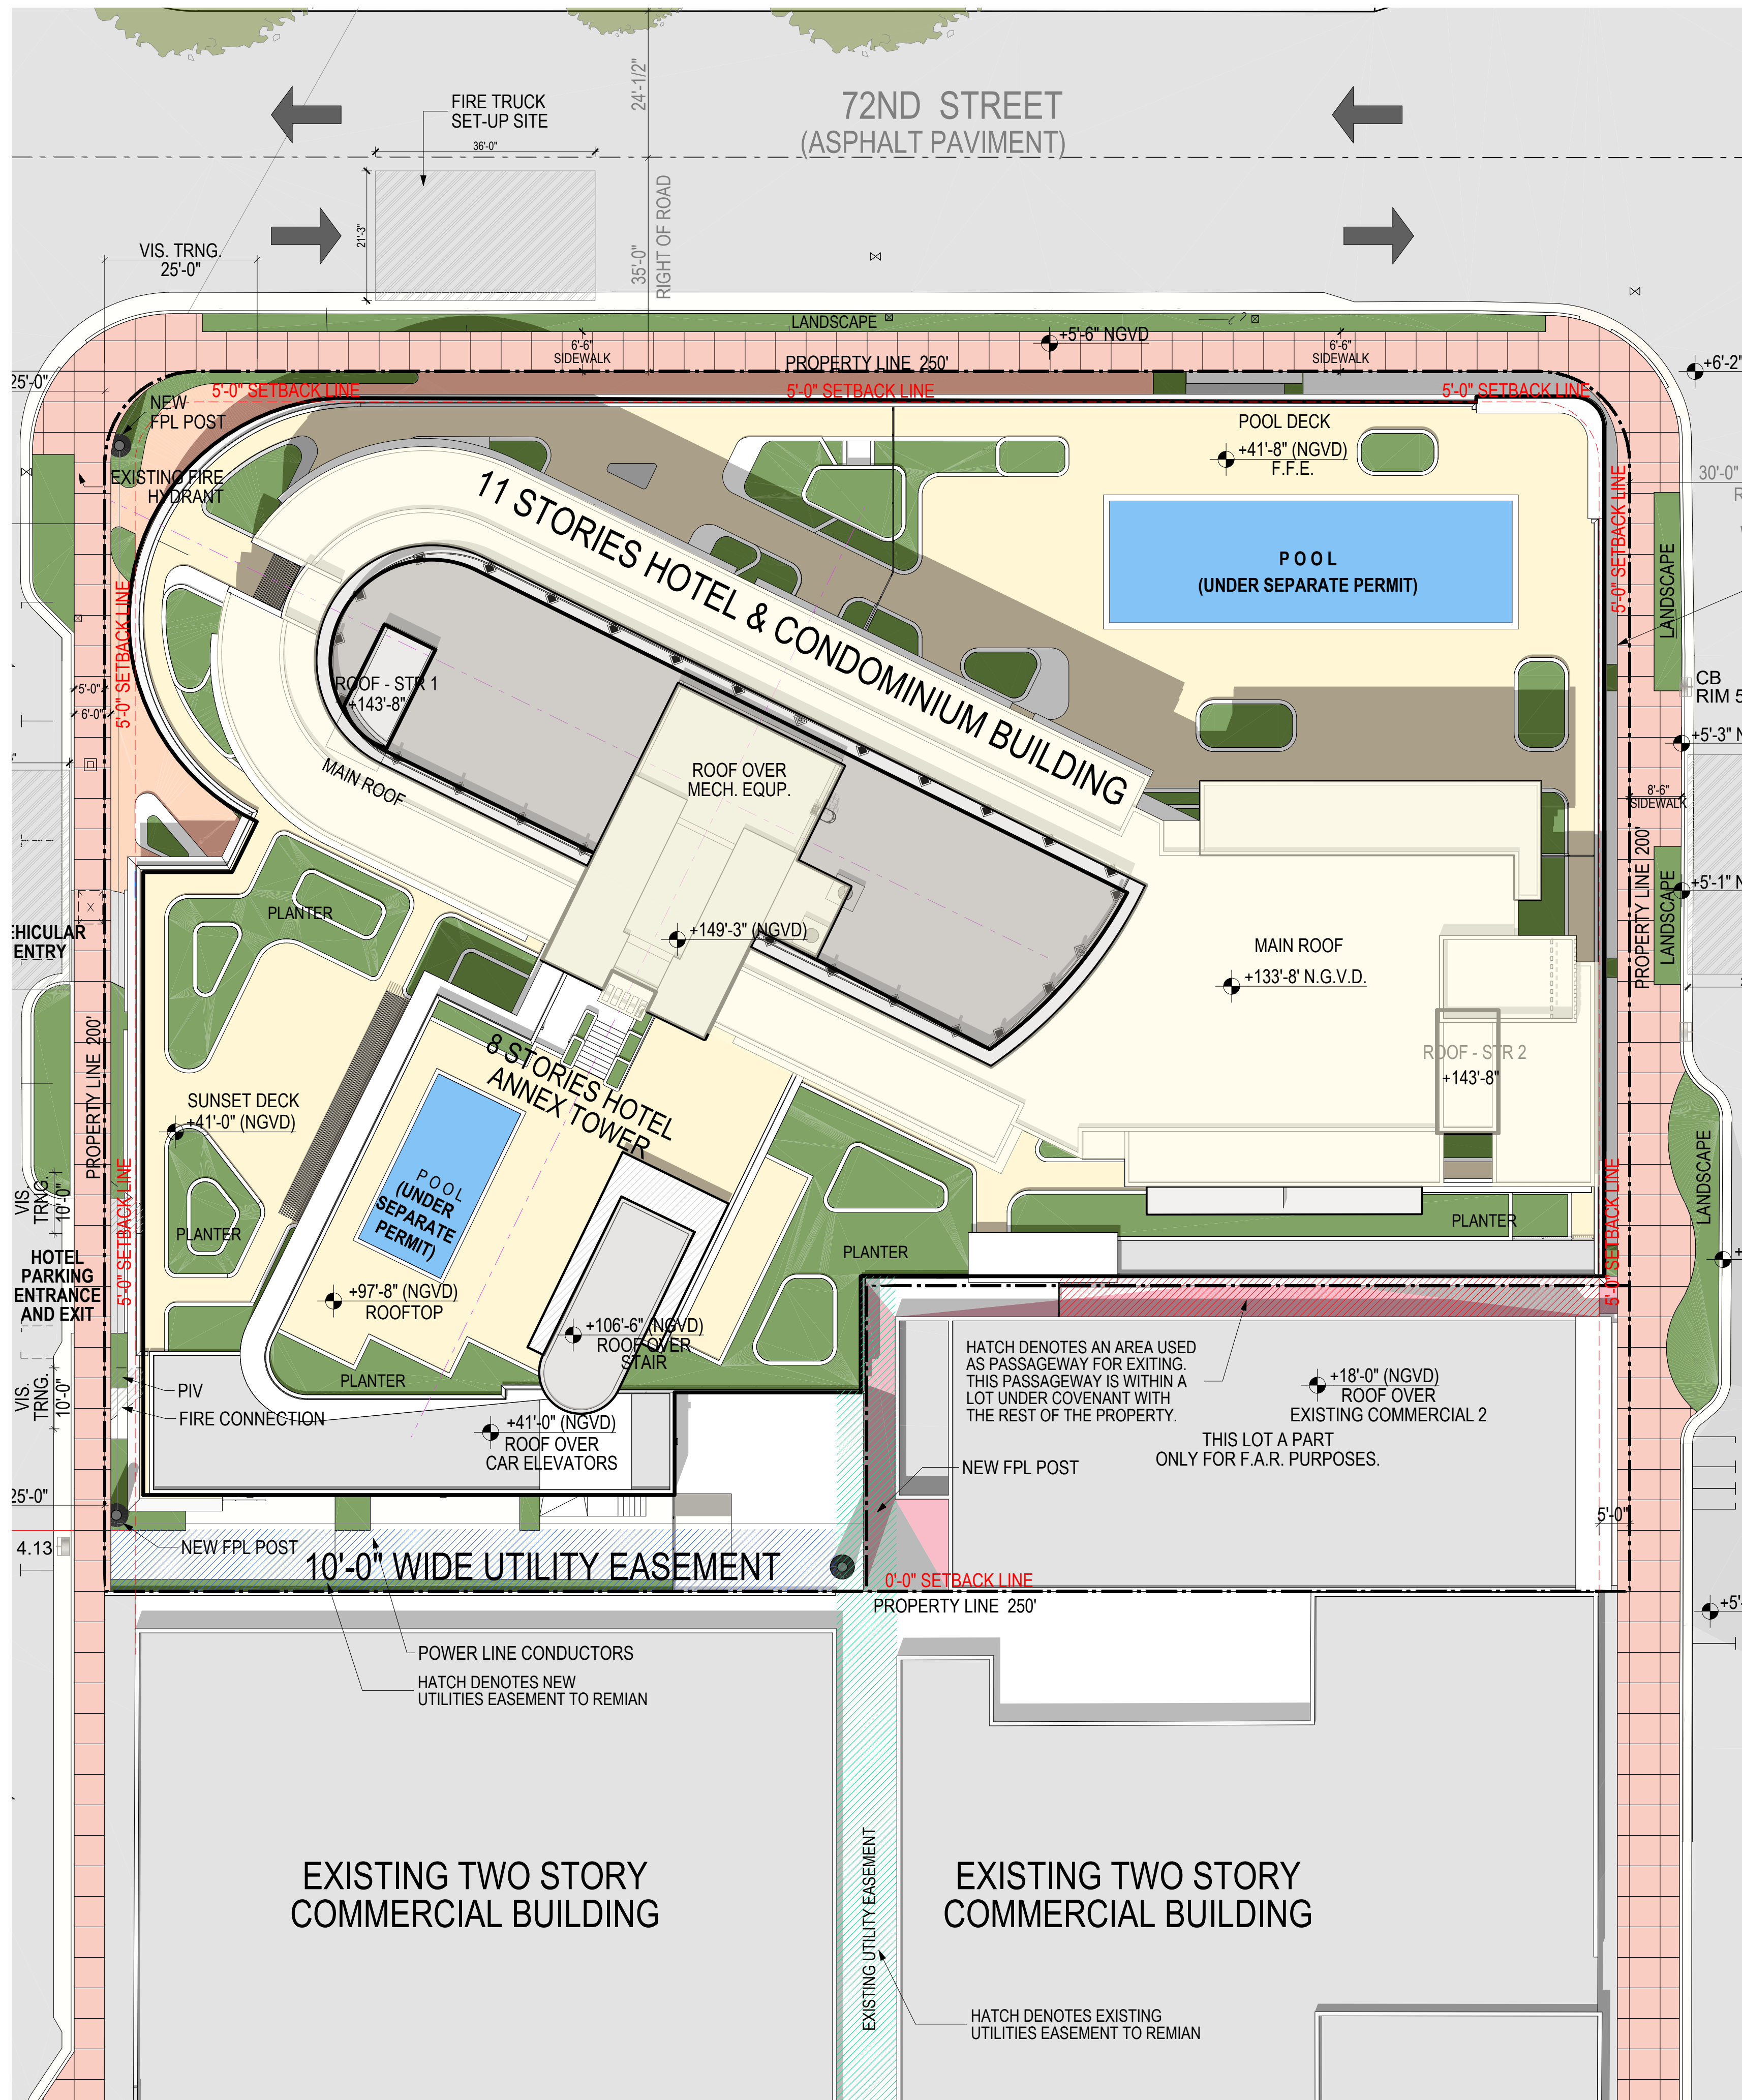


SCOPE OF THE REVISION


1. PROPOSED NEW ROOF-TOP
2. DISTANCE BETWEEN MAIN TOWER AND ANNEX BUILDING INCREASED TO IMPROVE BREEZEWAY LIGHT, AND VIEW OF CENTRAL UNITS
3. LANDSCAPE ADJUSTMENTS RESPONDING TO NEW UNITS AND NEW USE OF AREAS - BELOW AT POOL DECK
4. REORGANIZATION OF MECHANICAL AREAS

SITE PLAN | 1

SCALE 1/16"=1'-0"

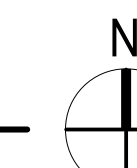


These Plans are submitted to the City of Miami, Florida, for review and approval. The City of Miami, Florida, is not responsible for the accuracy or completeness of the information provided on these plans. 

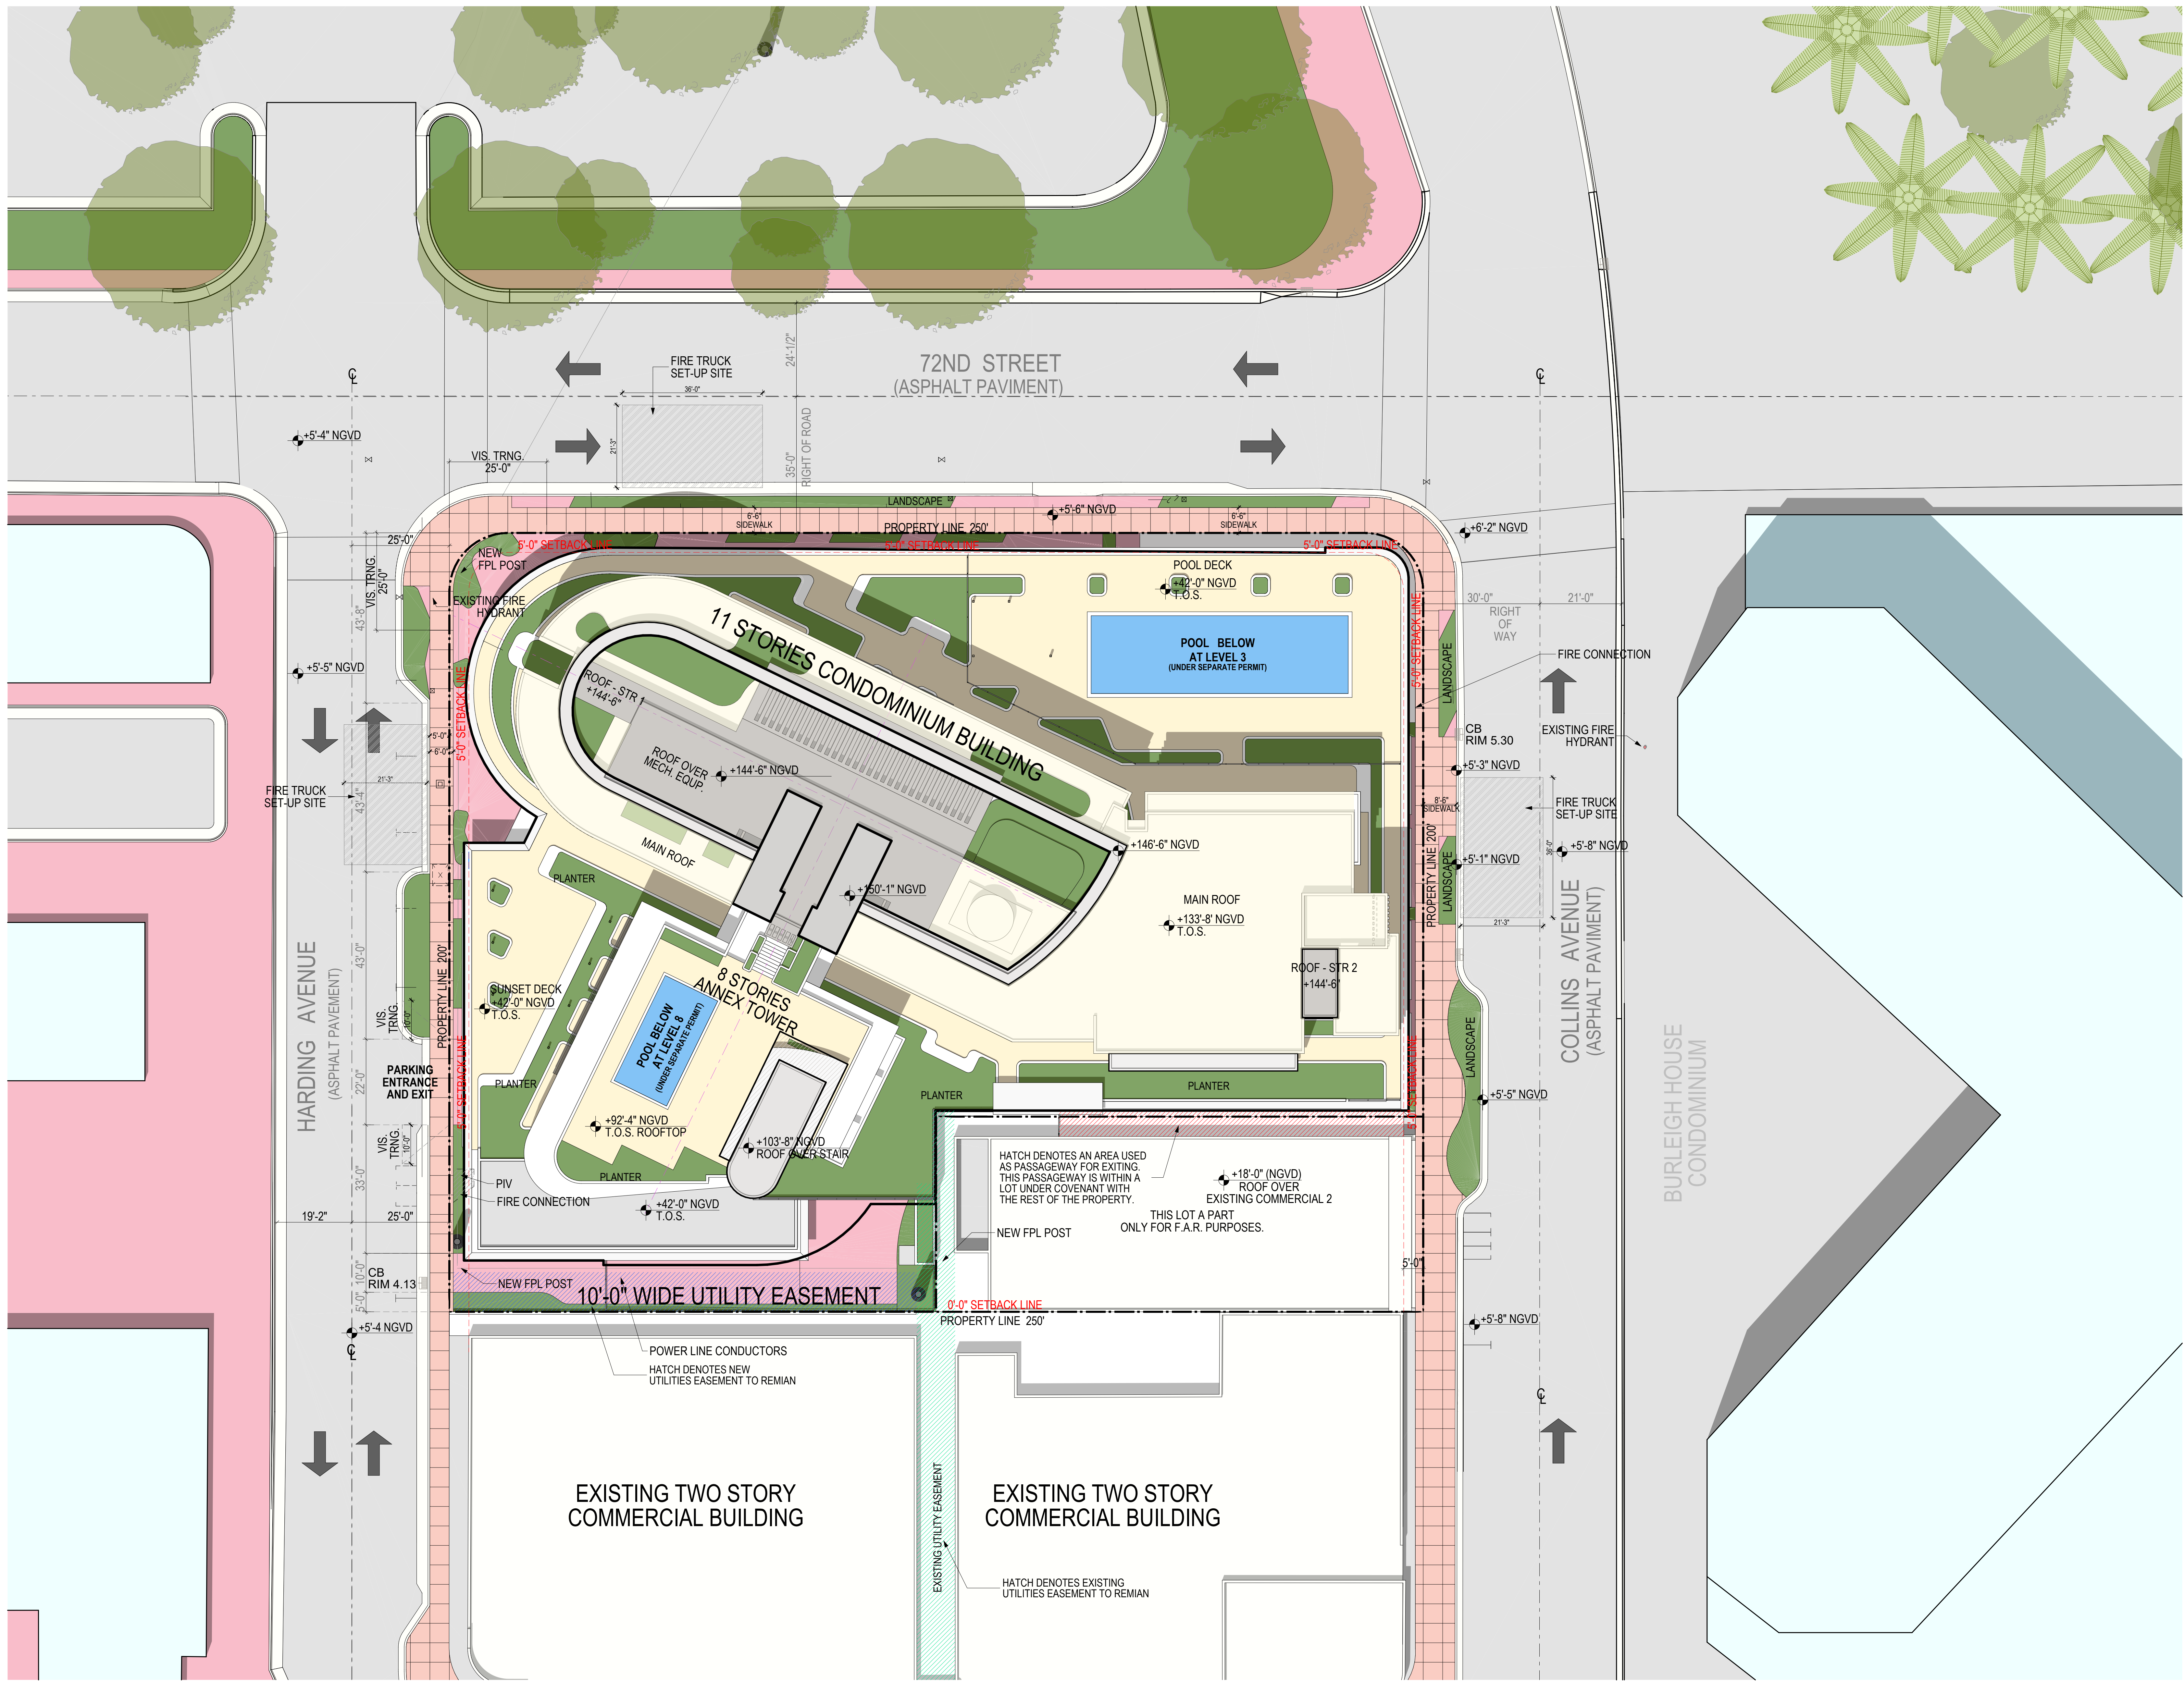

SITE PLAN 1

SCALE 1/16"=1'-0"

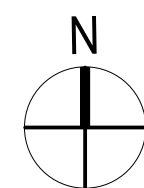

revuelta
architecture
international

Miami
Santiago, Chile

revuelta-architecture.com

2850 SW 27TH AVE.
MIAMI, FL 33135
T. 305.590.5000
F. 305.590.5000

Project

72+ COLLINS CONDOMINIUM

7134 Collins Avenue
Miami Beach, Florida 33141

Revisions

Owner Information

#Client Address2

#Client Phone Number

Consultant

Digitally signed by Luis O. Revuelta
DN: E=INFO@Revuelta.com,
CN=Luis O. Revuelta,
O=Revuelta Architecture
International, P.A., L=Miami,
ST=Florida, C=US
Date: 2022.05.06
10:56:43-04'00'

Luis O. Revuelta

AR-0007872

DESIGN REVIEW
BOARD PRESENTATION

Date

12.15.2021

Scale

AS SHOWN

Project No.

2115


Sheet Name

SITE PLAN

Sheet No.

A-100.1

CURRENTLY APPROVED

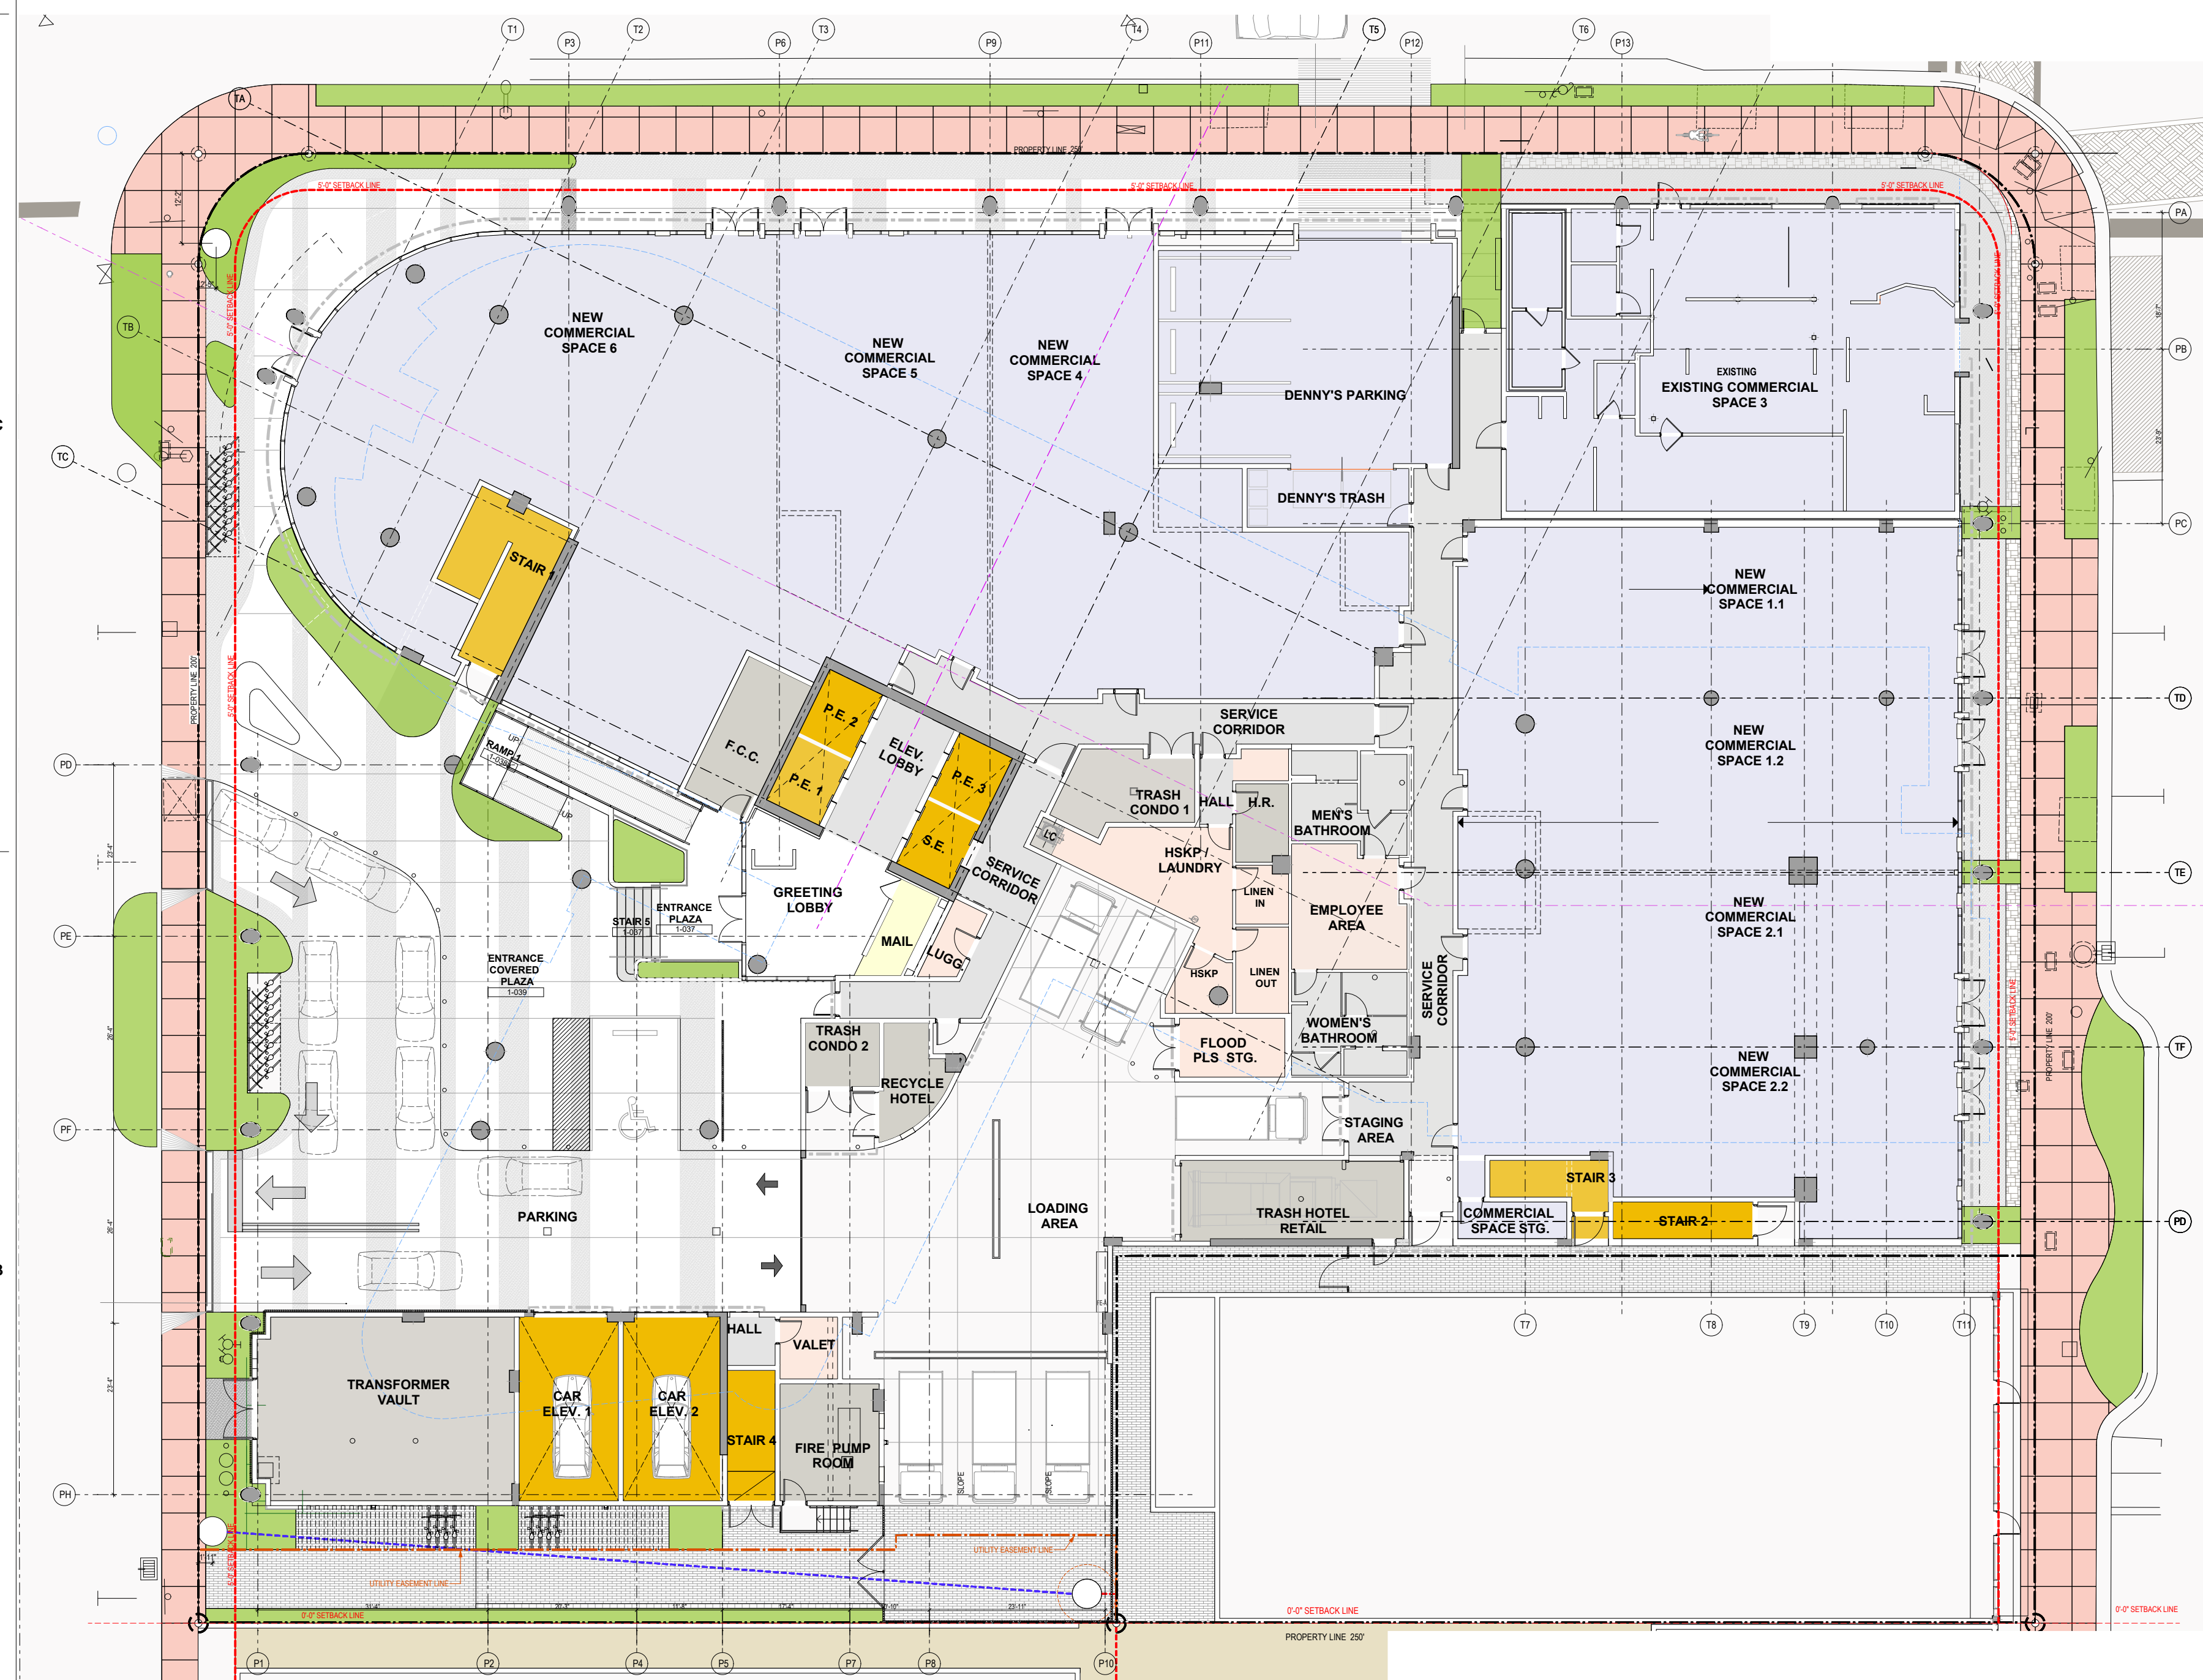

NEW PROPOSAL



COLORS LEGEND

	CONDOMINIUM UNITS
	COMMON AREAS B.O.H.
	B.O.H. MECHANICAL
	VERTICAL CIRCULATIONS
	INTERIOR CIRCULATIONS
	B.O.H. MECHANICAL
	LANDSCAPE

SCOPE OF THE REVISION

1. ELIMINATION OF A CURB-CUT TO MAXIMIZE ACTIVATED FRONT ON HARDING AND INTERNALIZATION OF THE VEHICULAR DROP-OFF
2. REPLACEMENT OF CAR ELEVATORS BY A REGULAR RAMP
3. INTERNAL REORGANIZATION OF LOBBY AND LOADING AREAS

GROUND LEVEL-DROP OFF-LOADING COMMERCIAL 1

ELEVATION = +9'-0" N.G.V.D.

SCALE 1/16"=1'-0"

revuelta
architecture
internationalMiami
Santiago, Chile

revuelta-architecture.com

2800 SW 27TH AVE.
MIAMI, FL 33135
T. 305.590.5000
F. 305.590.5000

Project

72+ COLLINS CONDOMINIUM

7134 Collins Avenue
Miami Beach, Florida 33141

Revisions

Owner Information

#Client Address2

#Client Phone Number

Consultant

Digitally signed by Luis O. Revuelta
DN: E=INFO@revuelta.com,
CN=Luis O. Revuelta,
OU=Revuelta Architecture
International, P.A., L=Miami,
ST=Florida, C=US
Date: 2022.05.06
10:56:49-04'00'

Luis O. Revuelta

AR-0007972

DESIGN REVIEW
BOARD PRESENTATION

Date

12.15.2021

Scale

AS SHOWN

Project No.

2115


Sheet Name

FLOOR PLAN COMPARISON-

GROUND LEVEL

Sheet No.

A-101

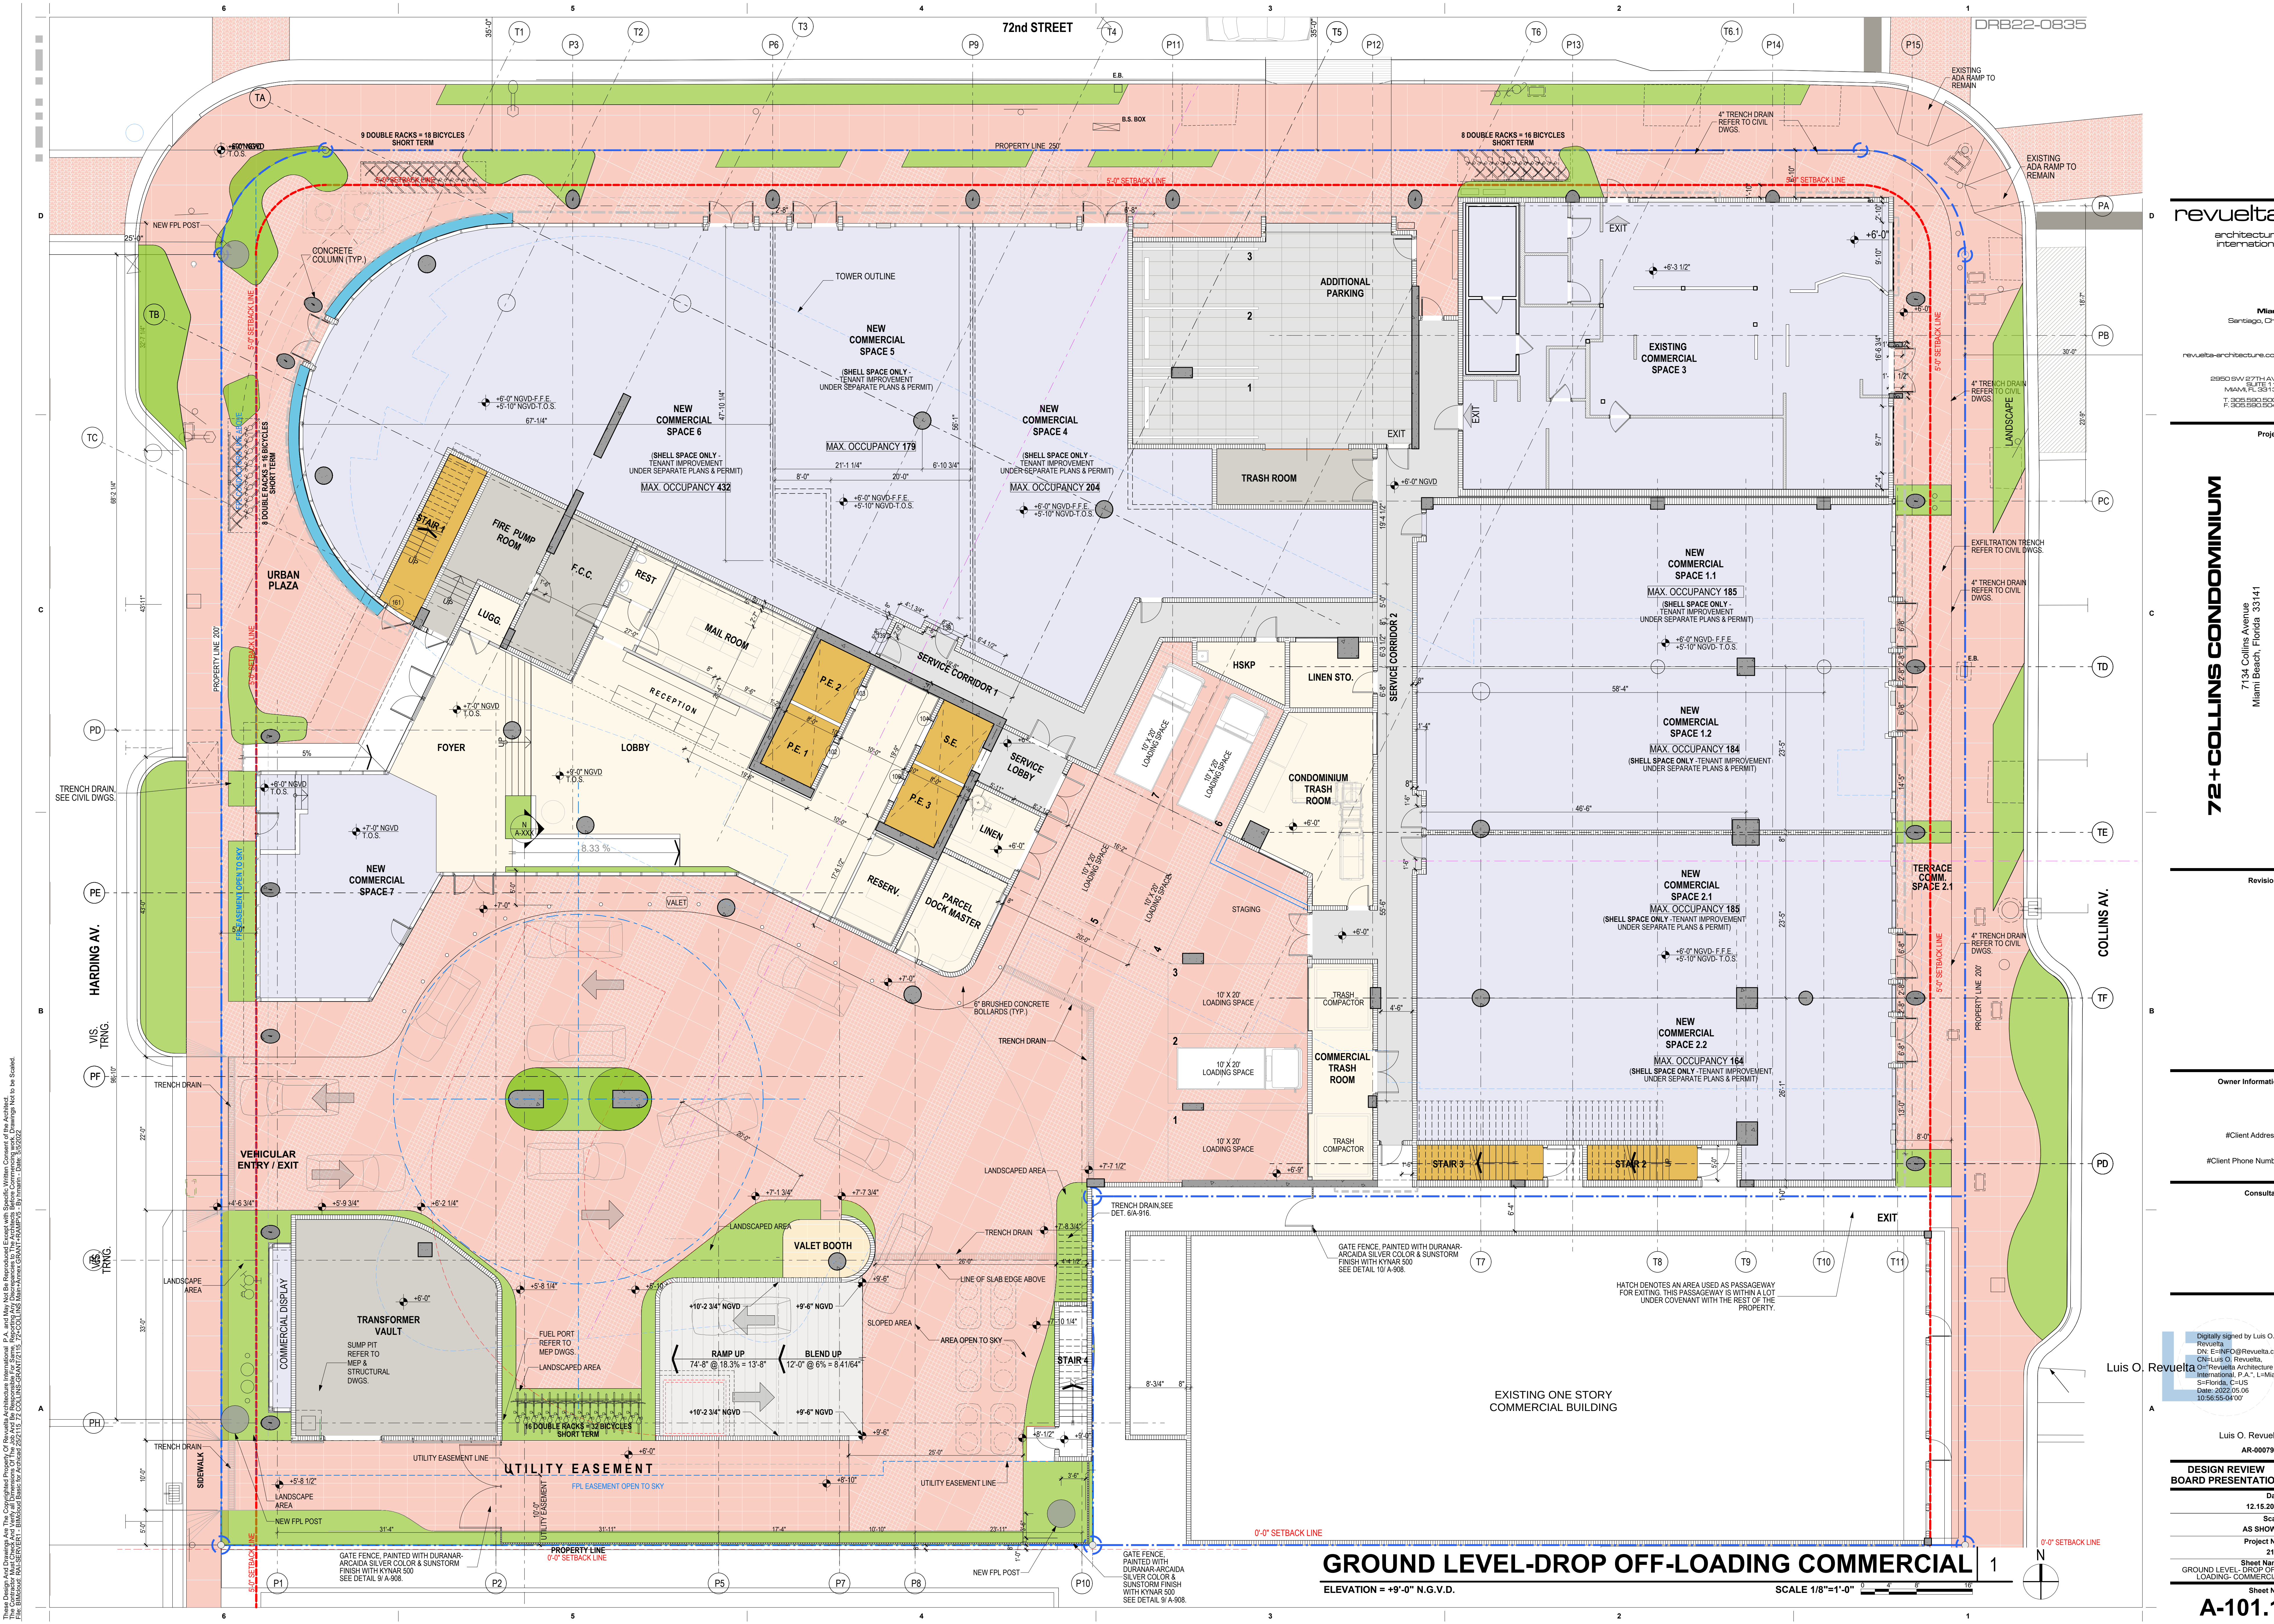

revuelta
architecture
international

Miami
Santiago, Chile

revuelta-architecture.com

2850 SW 27TH AVE.
MIAMI, FL 33135
T. 305.580.5000
F. 305.580.5000

Project

72+COLLINS CONDOMINIUM
7134 Collins Avenue
Miami Beach, Florida 33141

Revisions

Owner Information

#Client Address2

#Client Phone Number

Consultant

Luis O. Revuelta
Digital signed by Luis O.
Revuelta
DN: E=INFO@revuelta.com,
CN=Luis O. Revuelta,
O=Revuelta Architecture
International, P.A., L=Miami,
ST=Florida, C=US
Date: 2022.05.06
10:56:55-04'00'

Luis O. Revuelta

AR-0007972

DESIGN REVIEW
BOARD PRESENTATION

Date

12.15.2021

Scale

AS SHOWN

Project No.

2115


Sheet Name

GROUND LEVEL-DROP OFF-
LOADING-COMMERCIAL

Sheet No.

A-101.1

CURRENTLY APPROVED

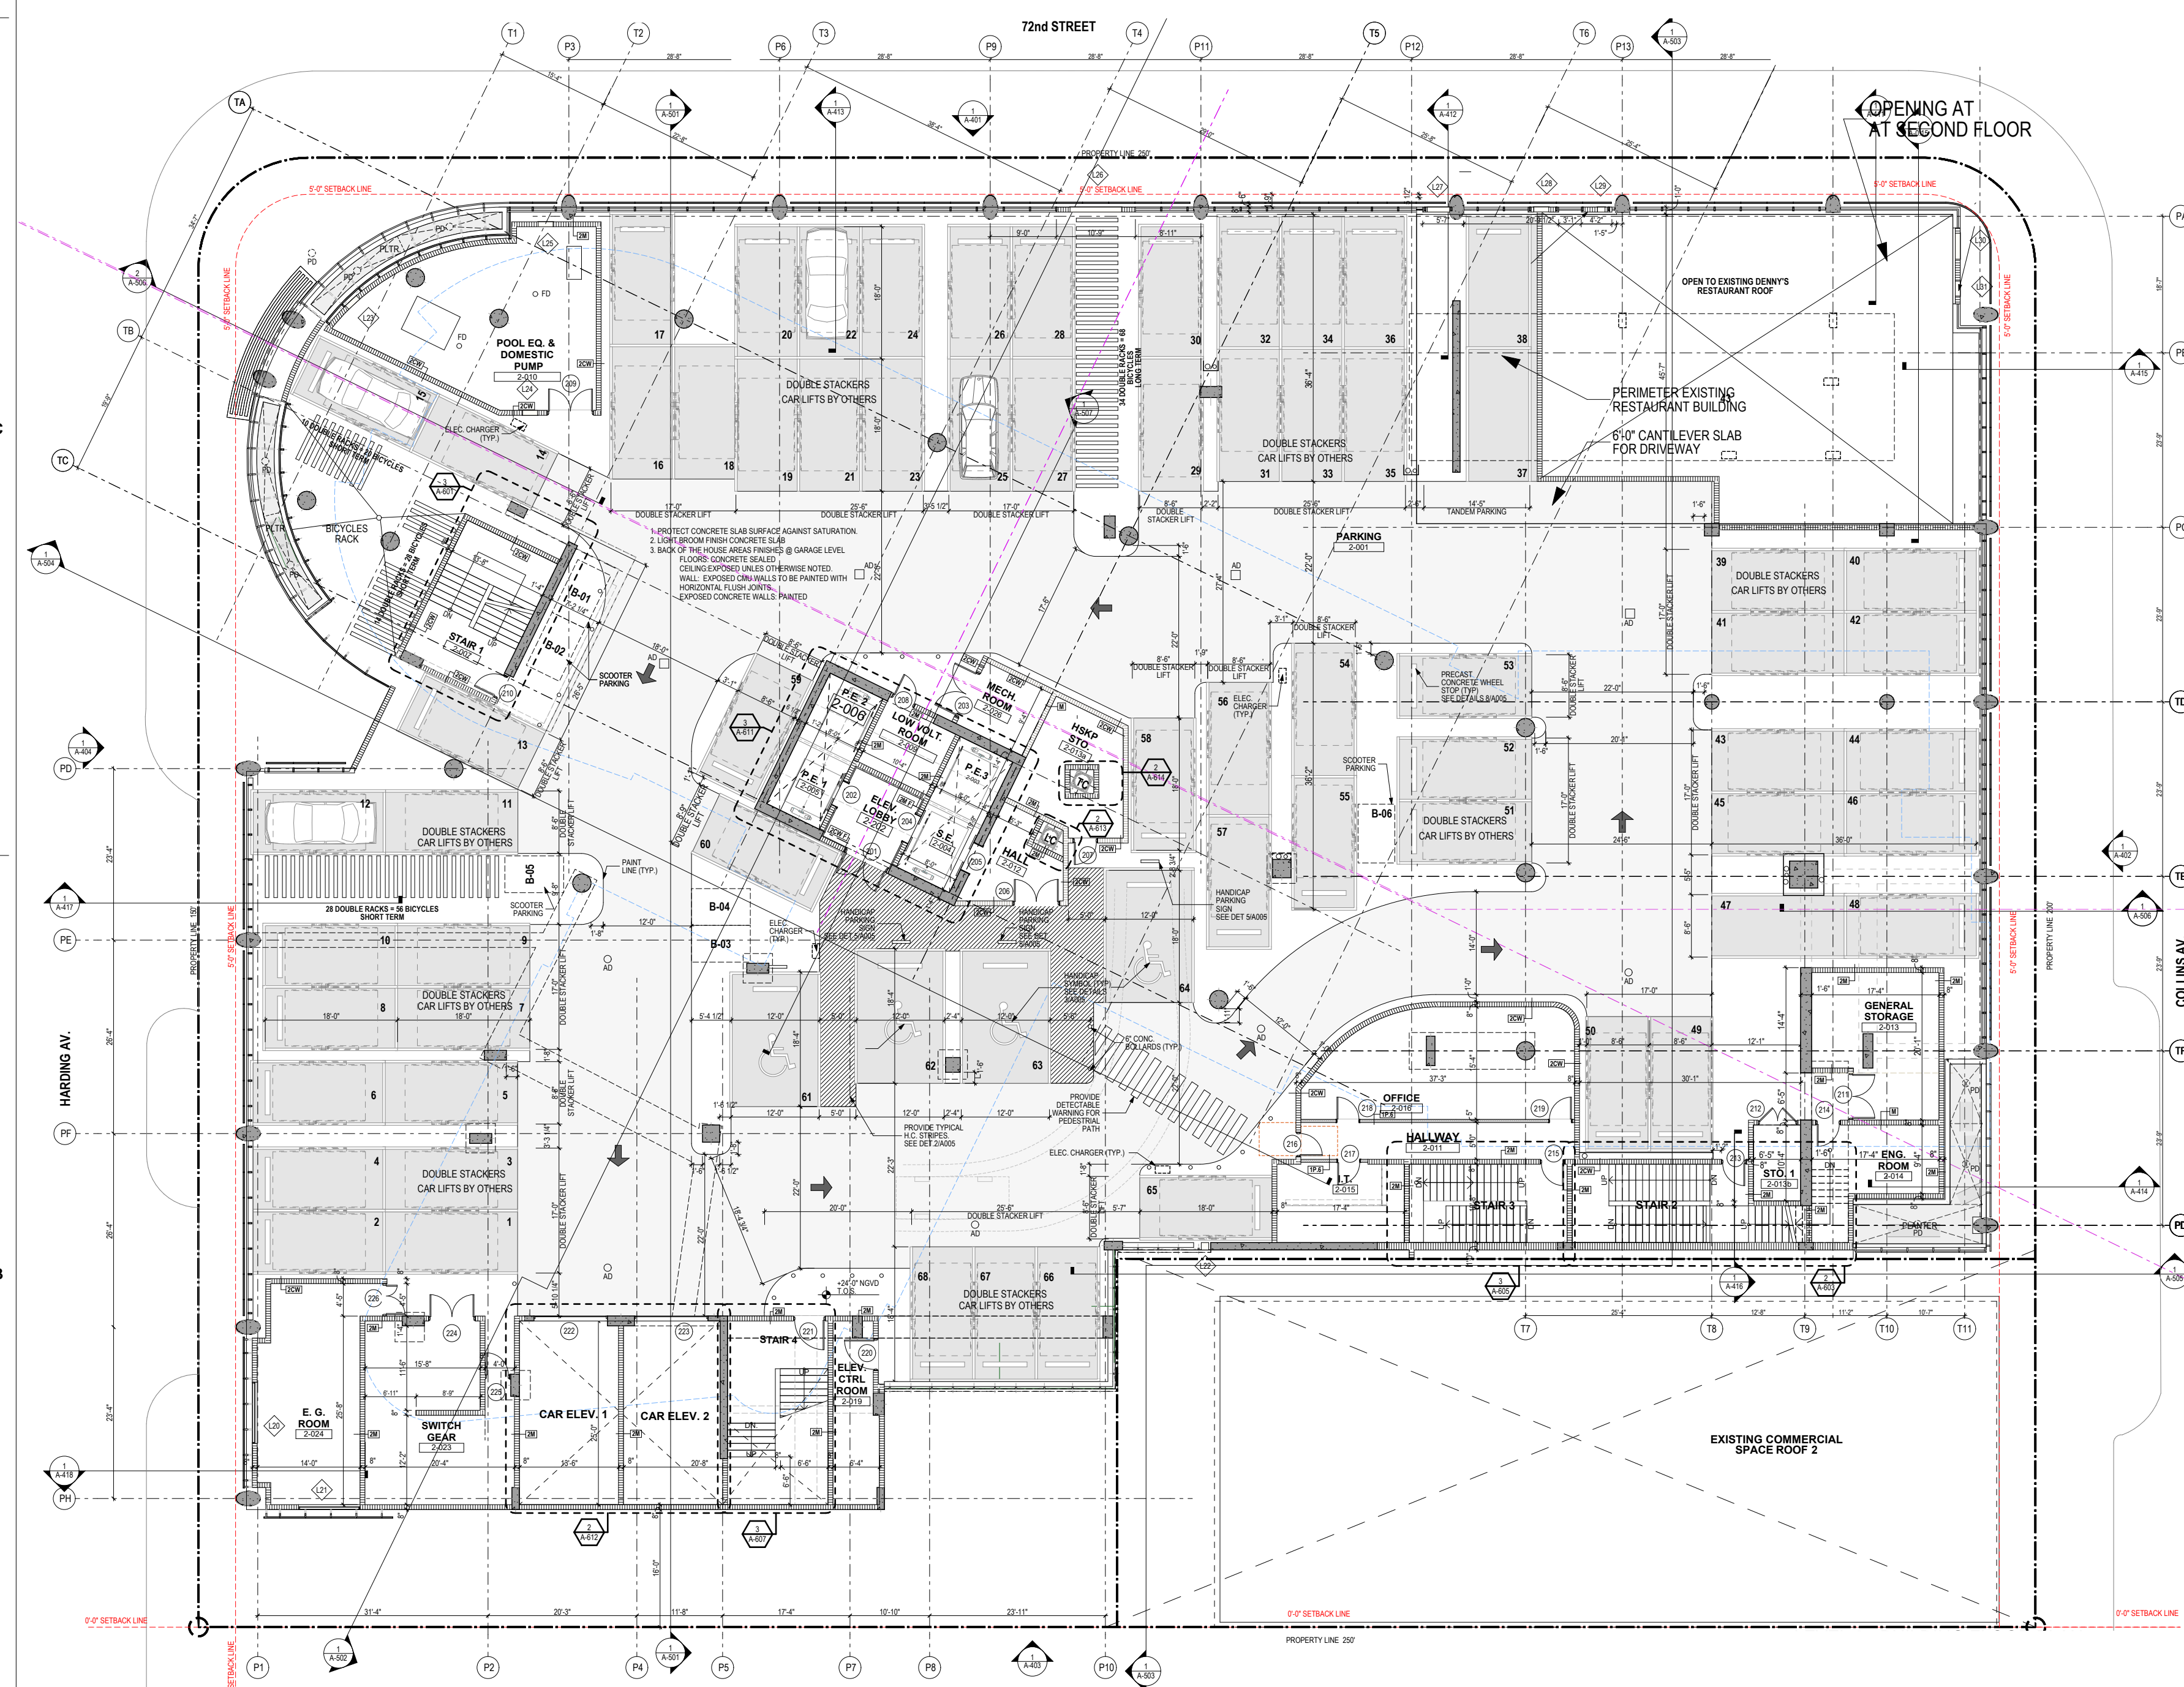

NEW PROPOSAL



COLORS LEGEND


	CONDOMINIUM UNITS
	COMMON AREAS B.O.H.
	B.O.H. MECHANICAL
	VERTICAL CIRCULATIONS
	INTERIOR CIRCULATIONS
	B.O.H. MECHANICAL
	LANDSCAPE


SCOPE OF THE REVISION

1. REPLACEMENT OF CAR ELEVATORS BY A REGULAR RAMP
2. INTERNAL READJUSTMENTS ON DISTRIBUTION OF SPACES AND CIRCULATION

LEVEL 2 - PARKING / BOH | 1



ELEVATION = +25'-2" N.G.V.D. SCALE 1/16"=1'-0"

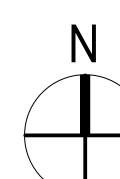

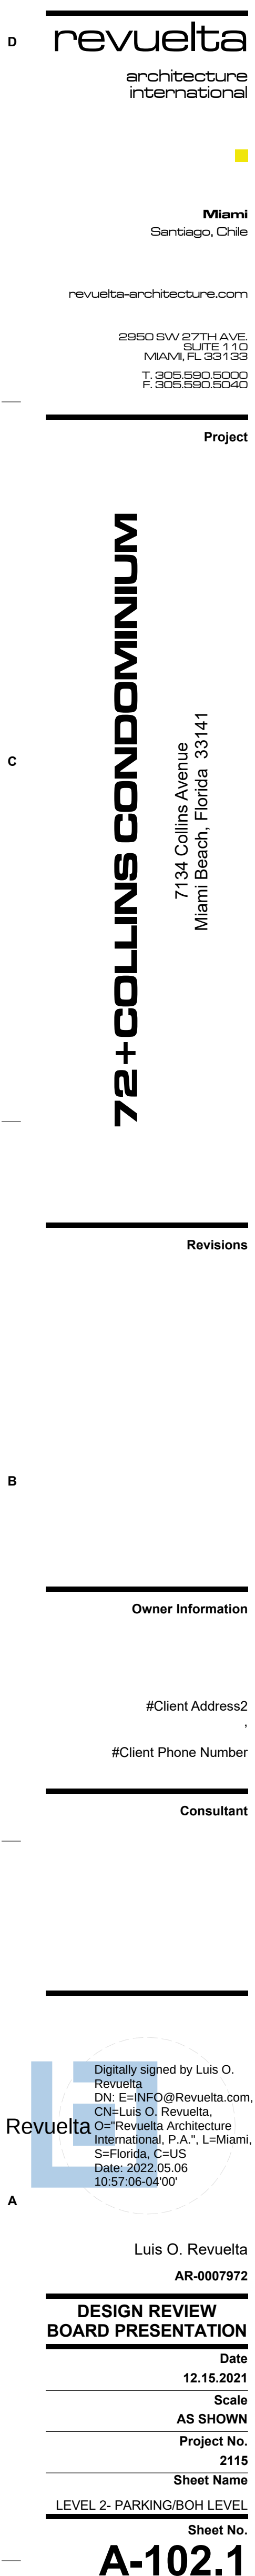

CURRENTLY APPROVED

NEW PROPOSAL

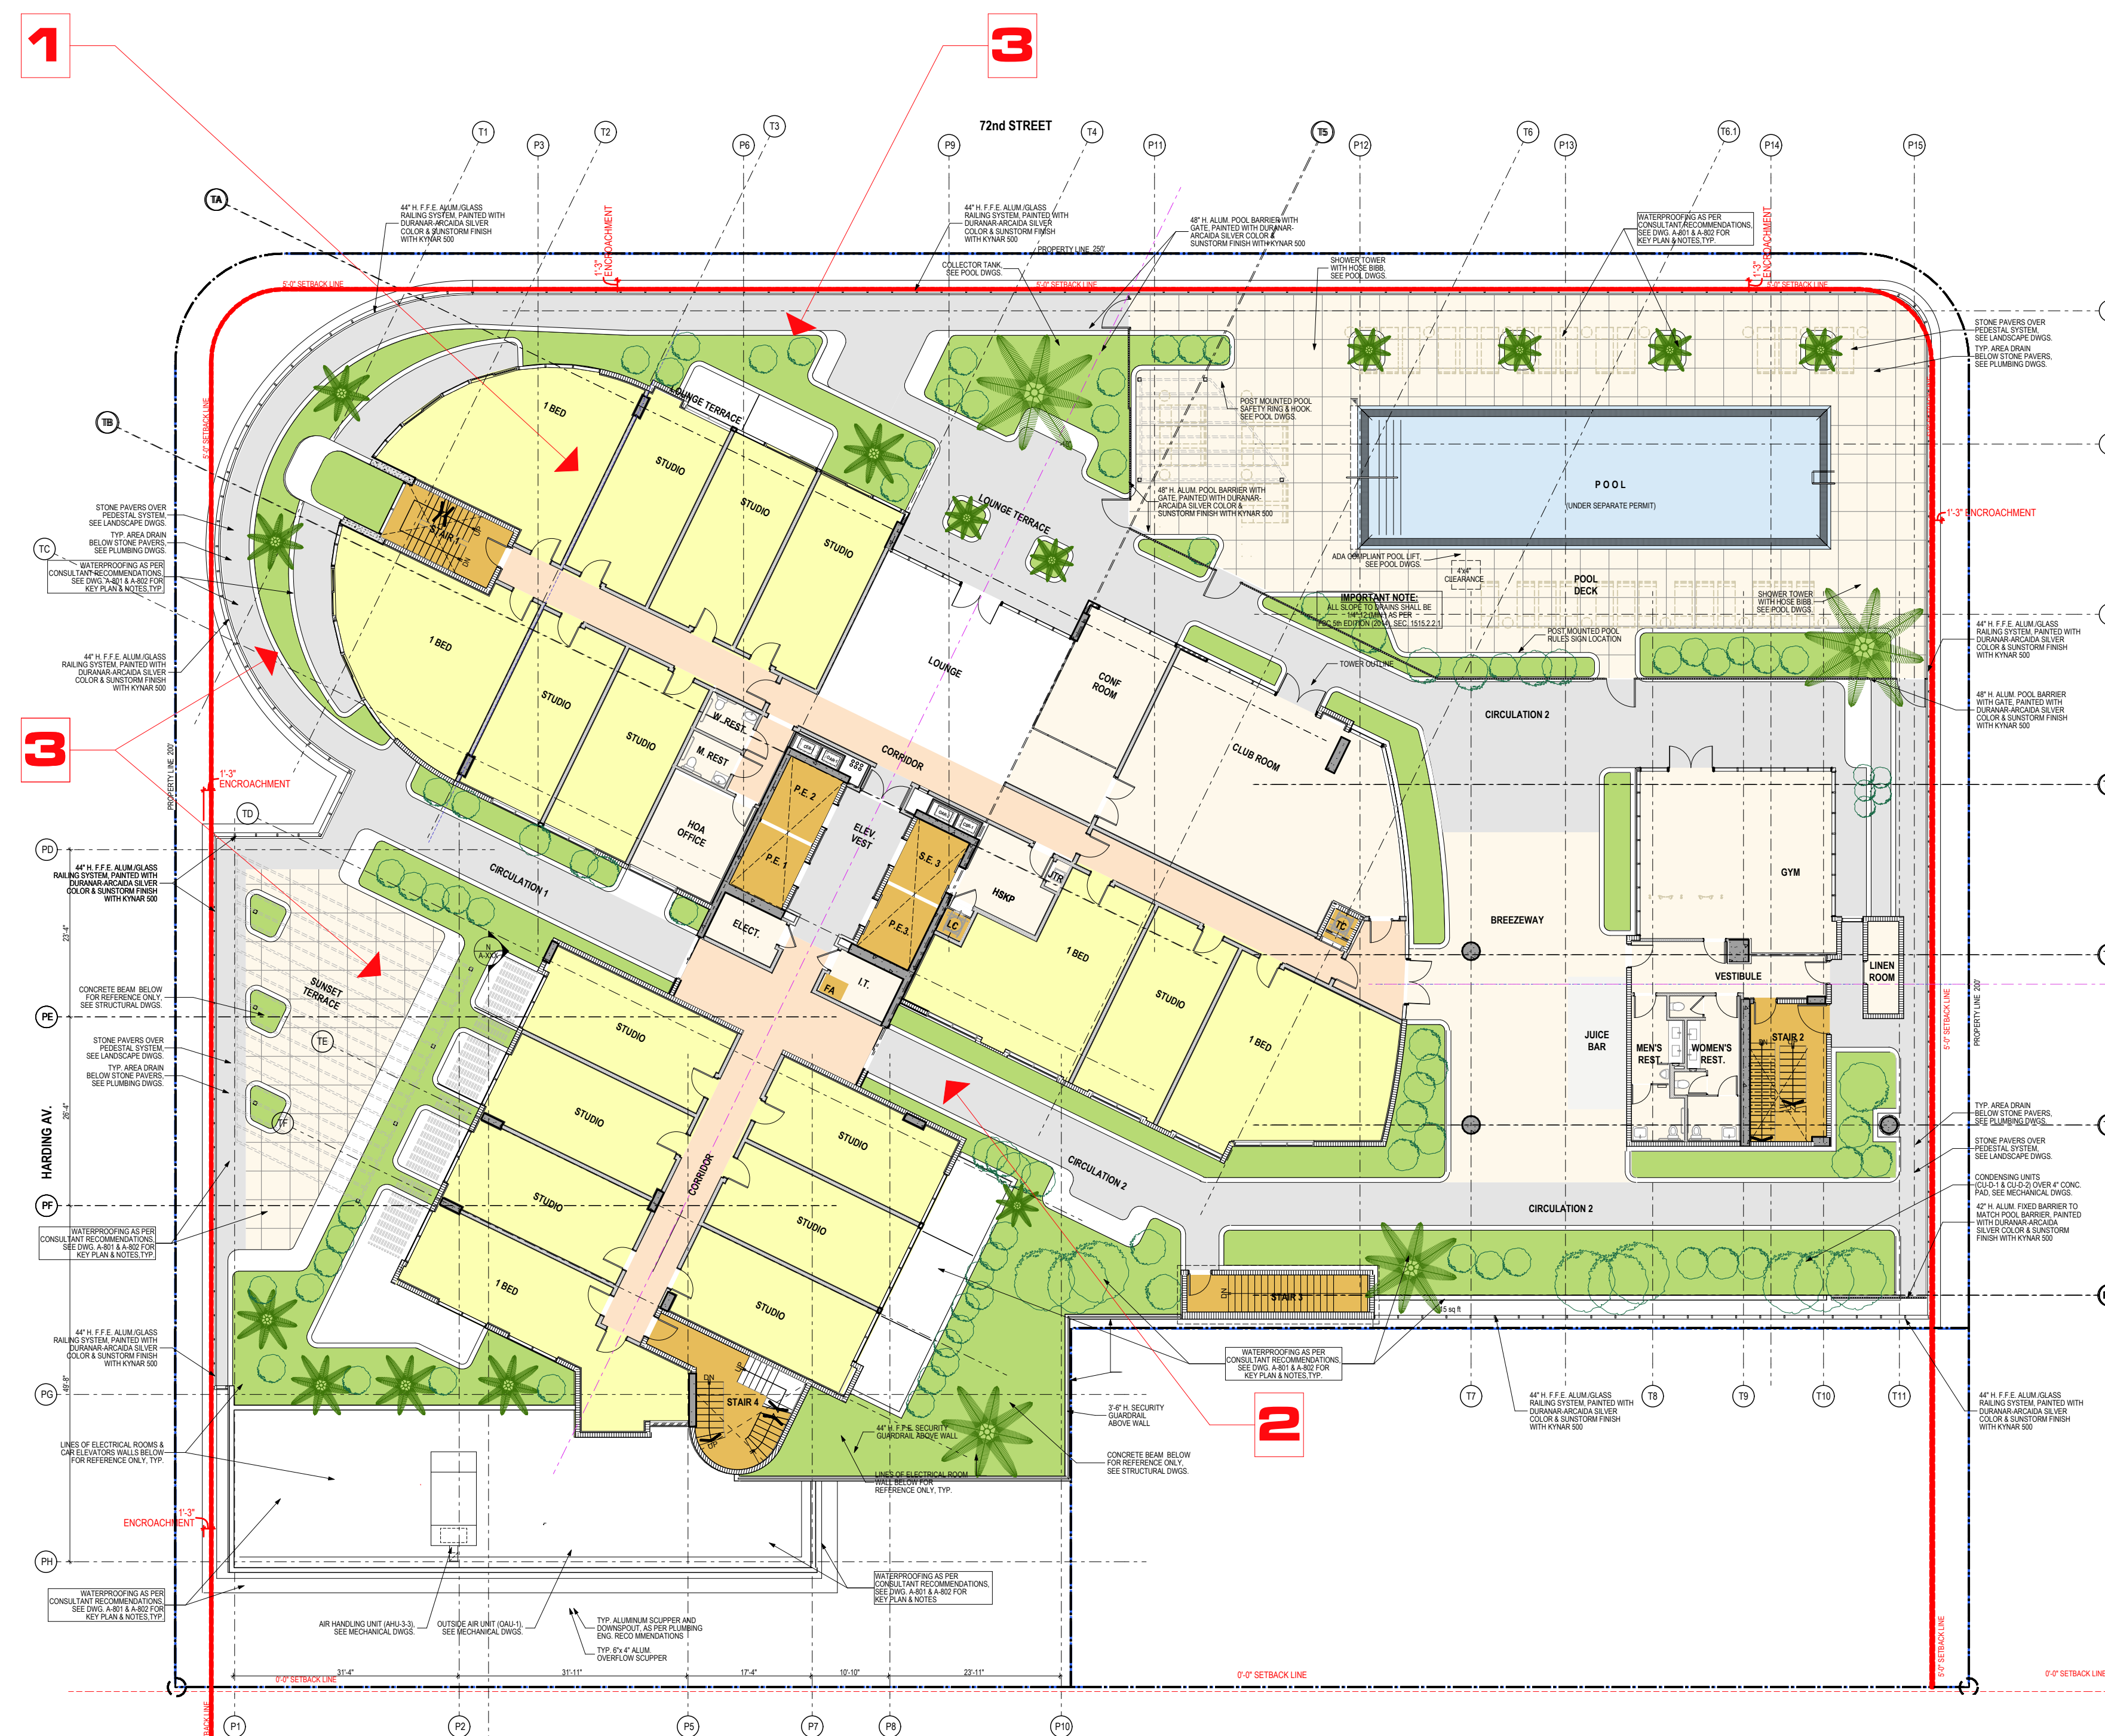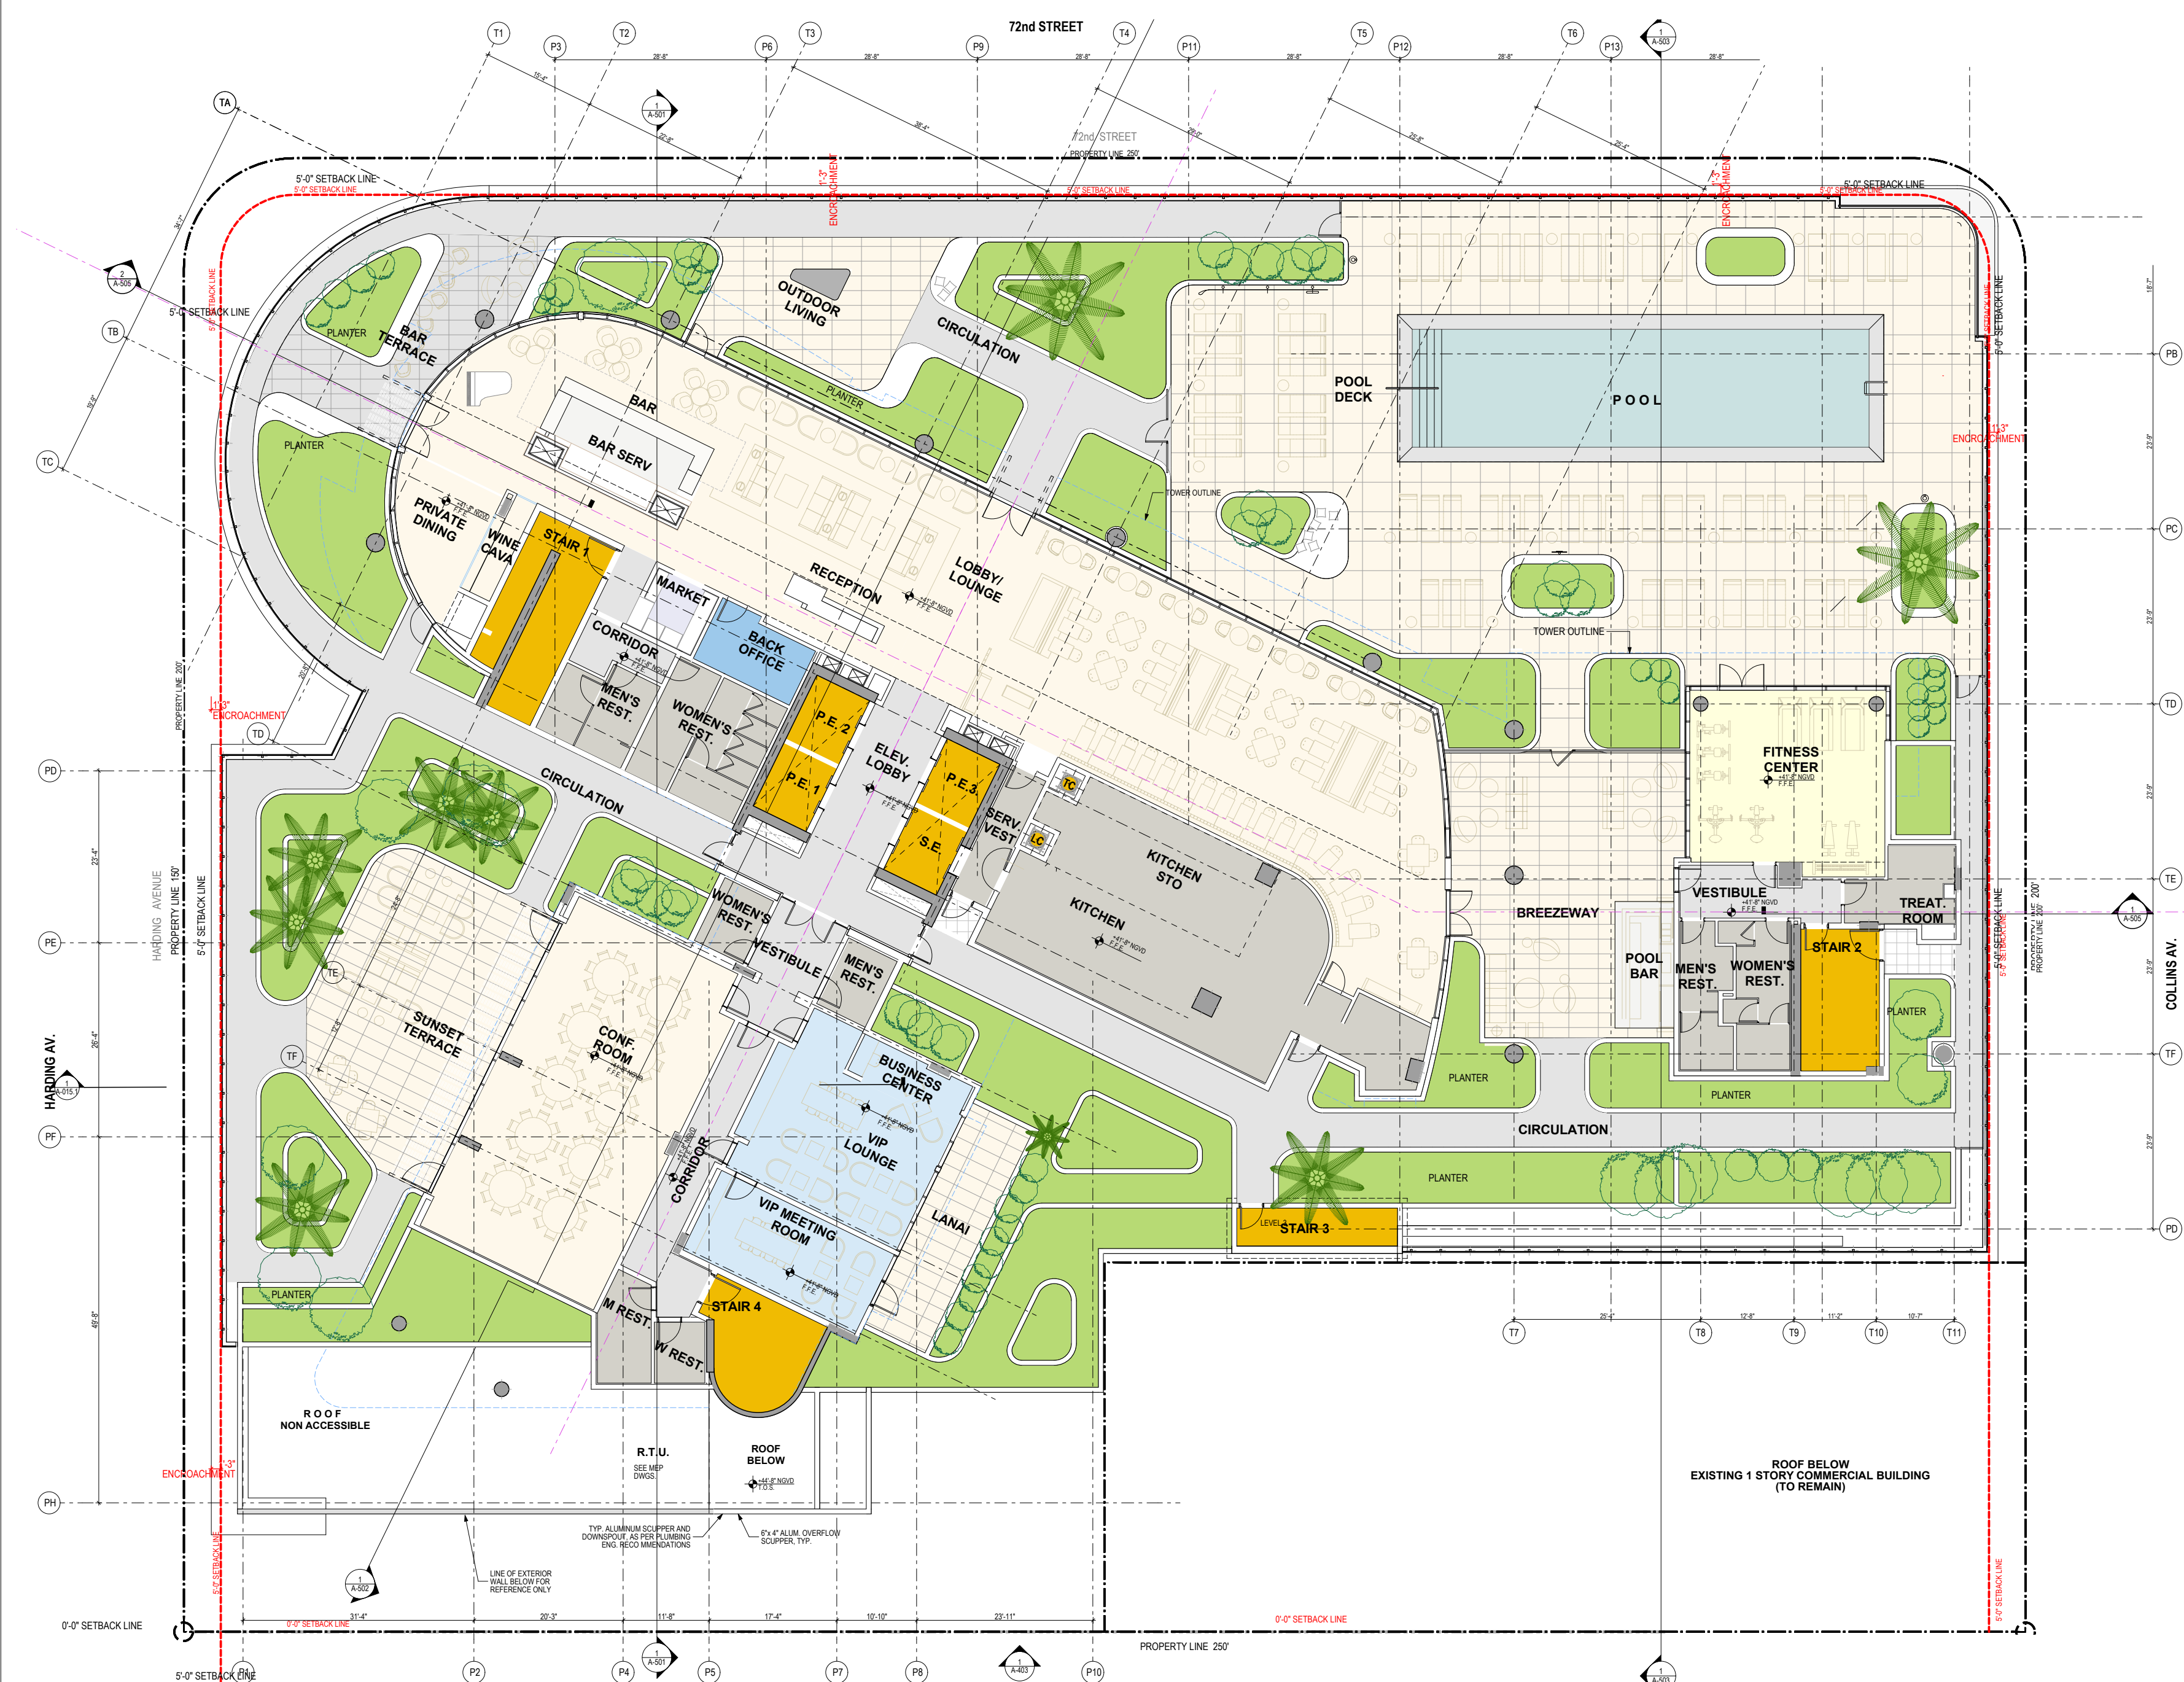

COLORS LEGEND

	CONDOMINIUM UNITS
	COMMON AREAS B.O.H.
	B.O.H. MECHANICAL
	VERTICAL CIRCULATIONS
	INTERIOR CIRCULATIONS
	B.O.H. MECHANICAL
	LANDSCAPE

SCOPE OF THE REVISION

1. INTERIOR ORGANIZATION TO ACCOMMODATE CO-LIVING UNITS
2. DISTANCE BETWEEN MAIN TOWER AND ANNEX BUILDING INCREASED TO IMPROVE BREEZEWAY LIGHT, AND VIEW OF CENTRAL UNITS
3. LANDSCAPE ADJUSTMENTS RESPONDING TO NEW UNITS AND NEW USE OF AREAS

LEVEL 3 - AMENITIES / BUILDING PLAN | 1

ELEVATION = +42'-0" N.G.V.D.

SCALE 1/16"=1'-0"



revuelta
architecture
international

Miami
Santiago, Chile

revuelta-architecture.com

2850 SW 27TH AVE
MIAMI, FL 33135
T: 305.590.5000
F: 305.590.5000

Project

72+ COLLINS CONDOMINIUM

7134 Collins Avenue
Miami Beach, Florida 33141

Revisions

Owner Information

#Client Address2

#Client Phone Number

Consultant

Digitally signed by Luis O. Revuelta
DN: E=INFO@Revuelta.com,
CN=Luis O. Revuelta,
OU=Revuelta Architecture
International, P.A., L=Miami,
S=Florida, C=US
Date: 2022.05.06
10:57:12-04'00'

Luis O. Revuelta

AR-0007872

DESIGN REVIEW
BOARD PRESENTATION

Date

12.15.2021

Scale

AS SHOWN

Project No.

2115

Sheet Name

FLOOR PLAN COMPARISON -



LEVEL 3

Sheet No.

A-103

CURRENTLY APPROVED

NEW PROPOSAL

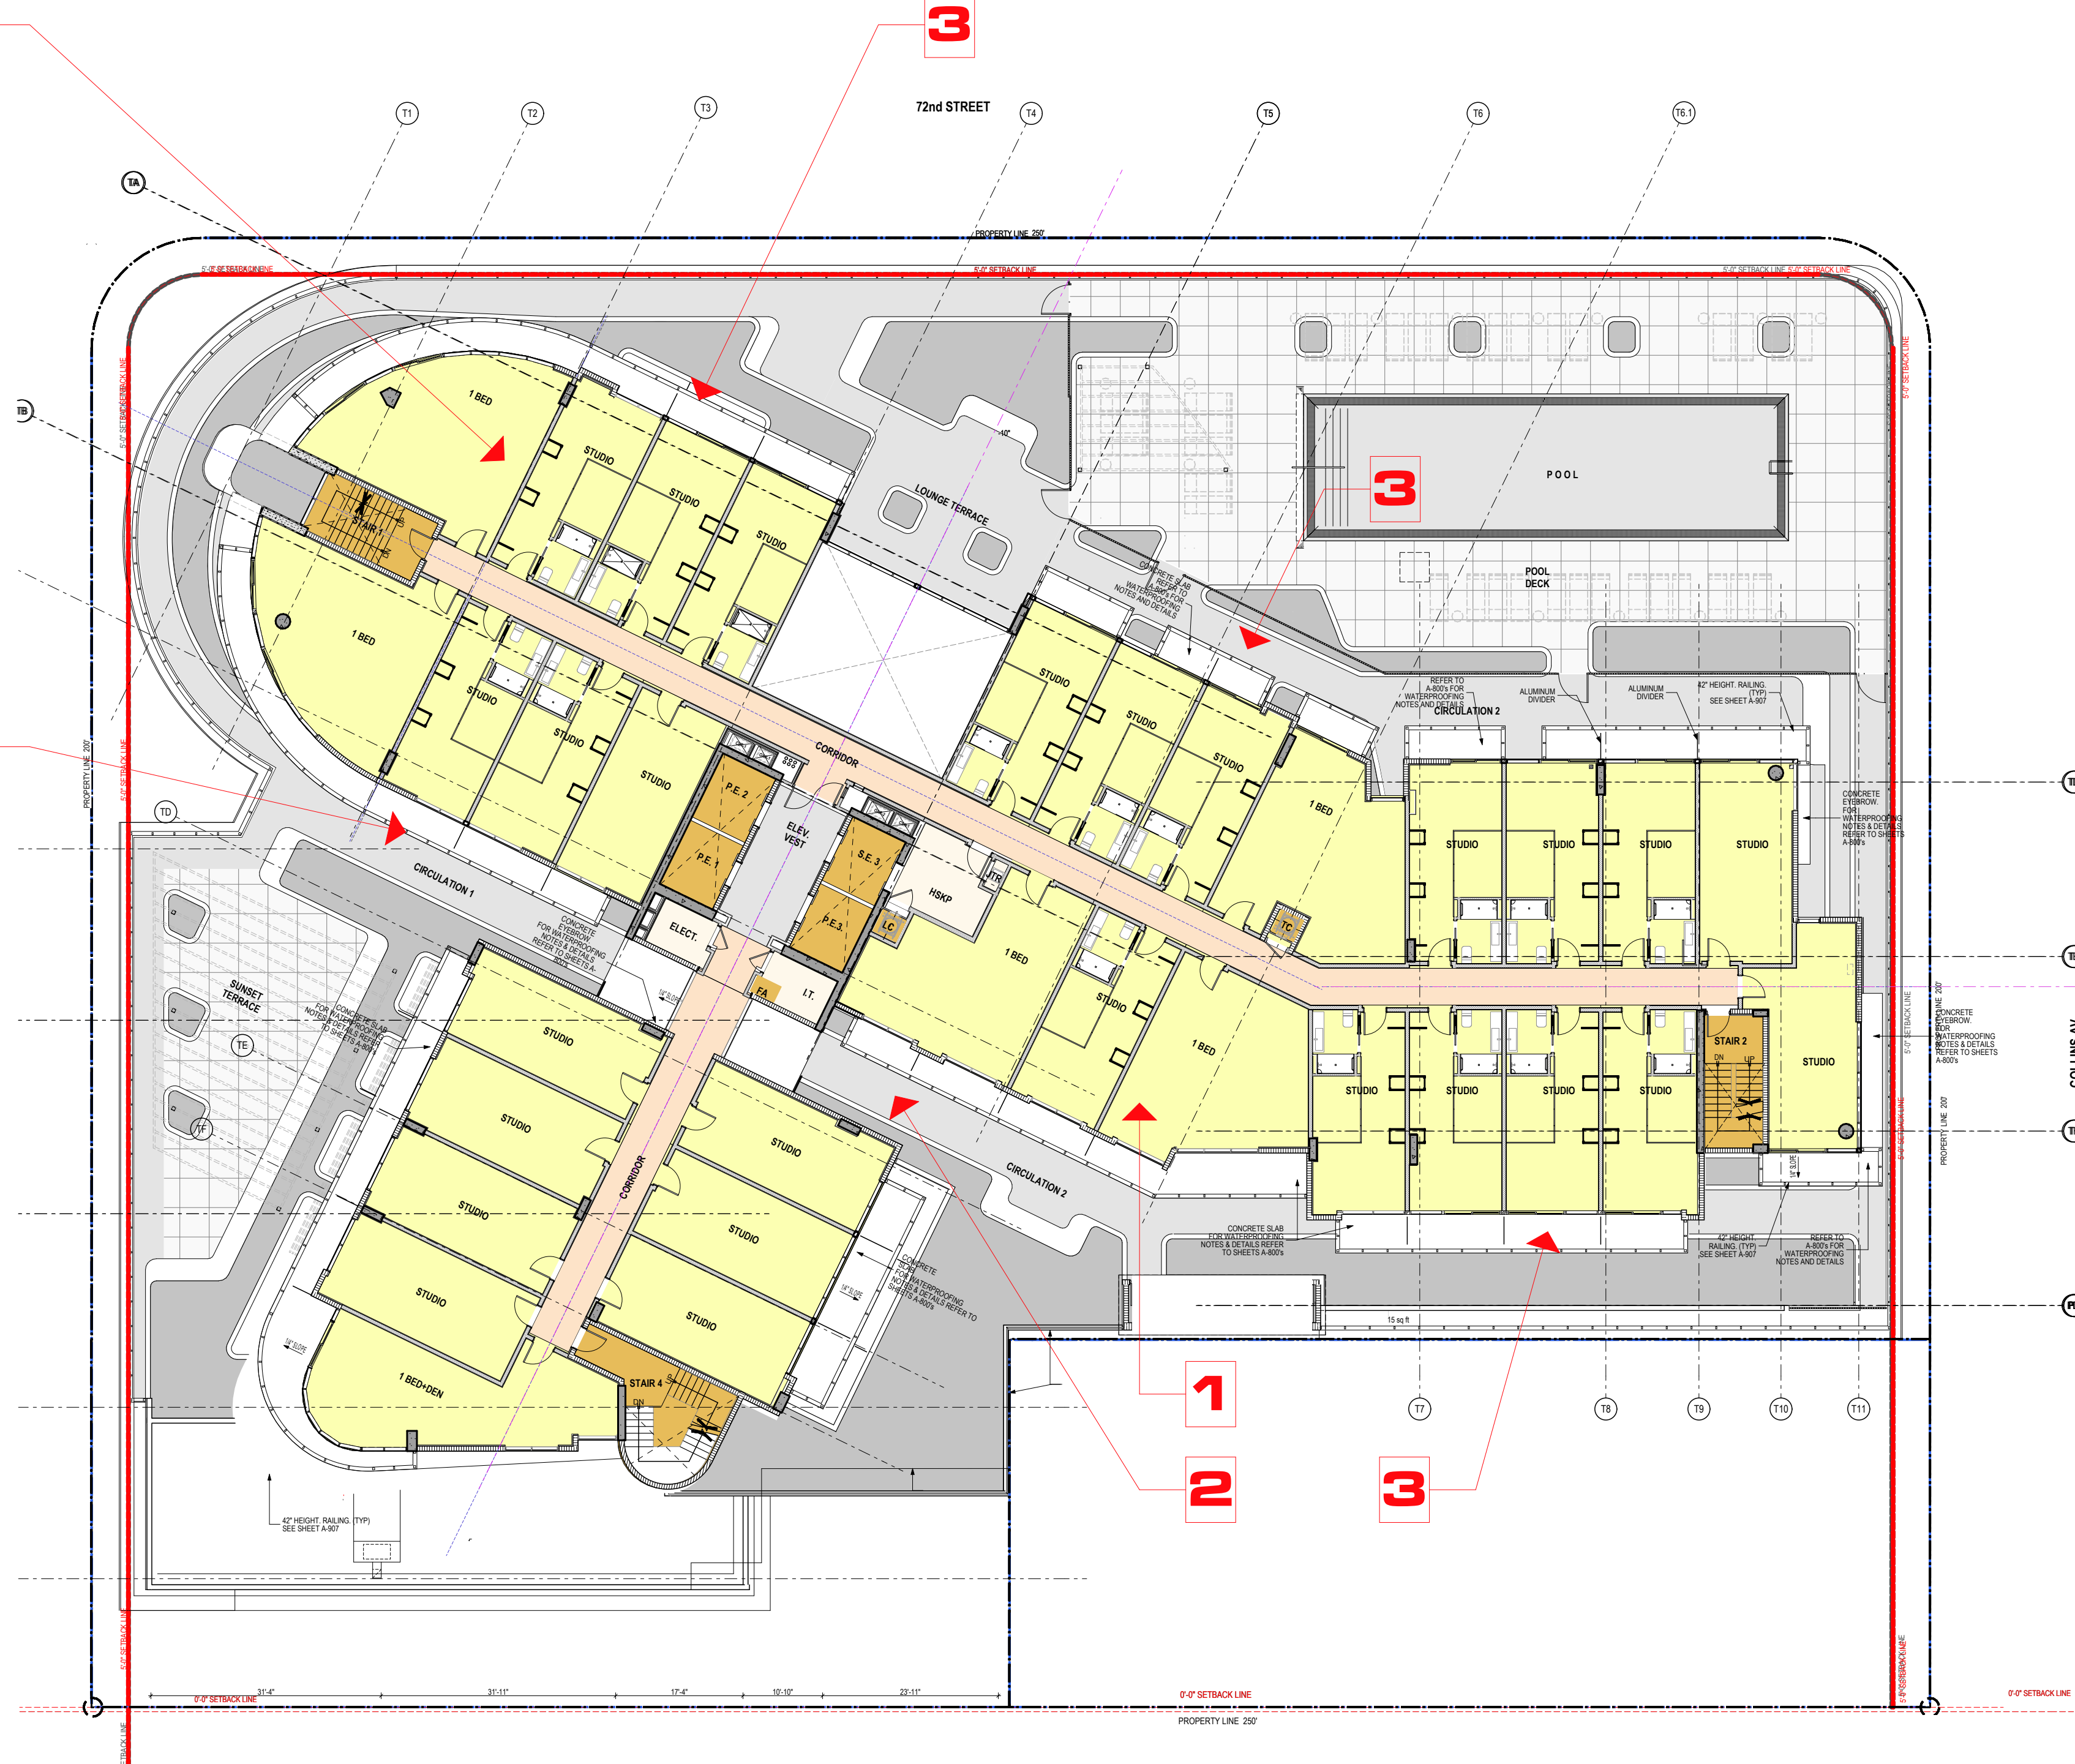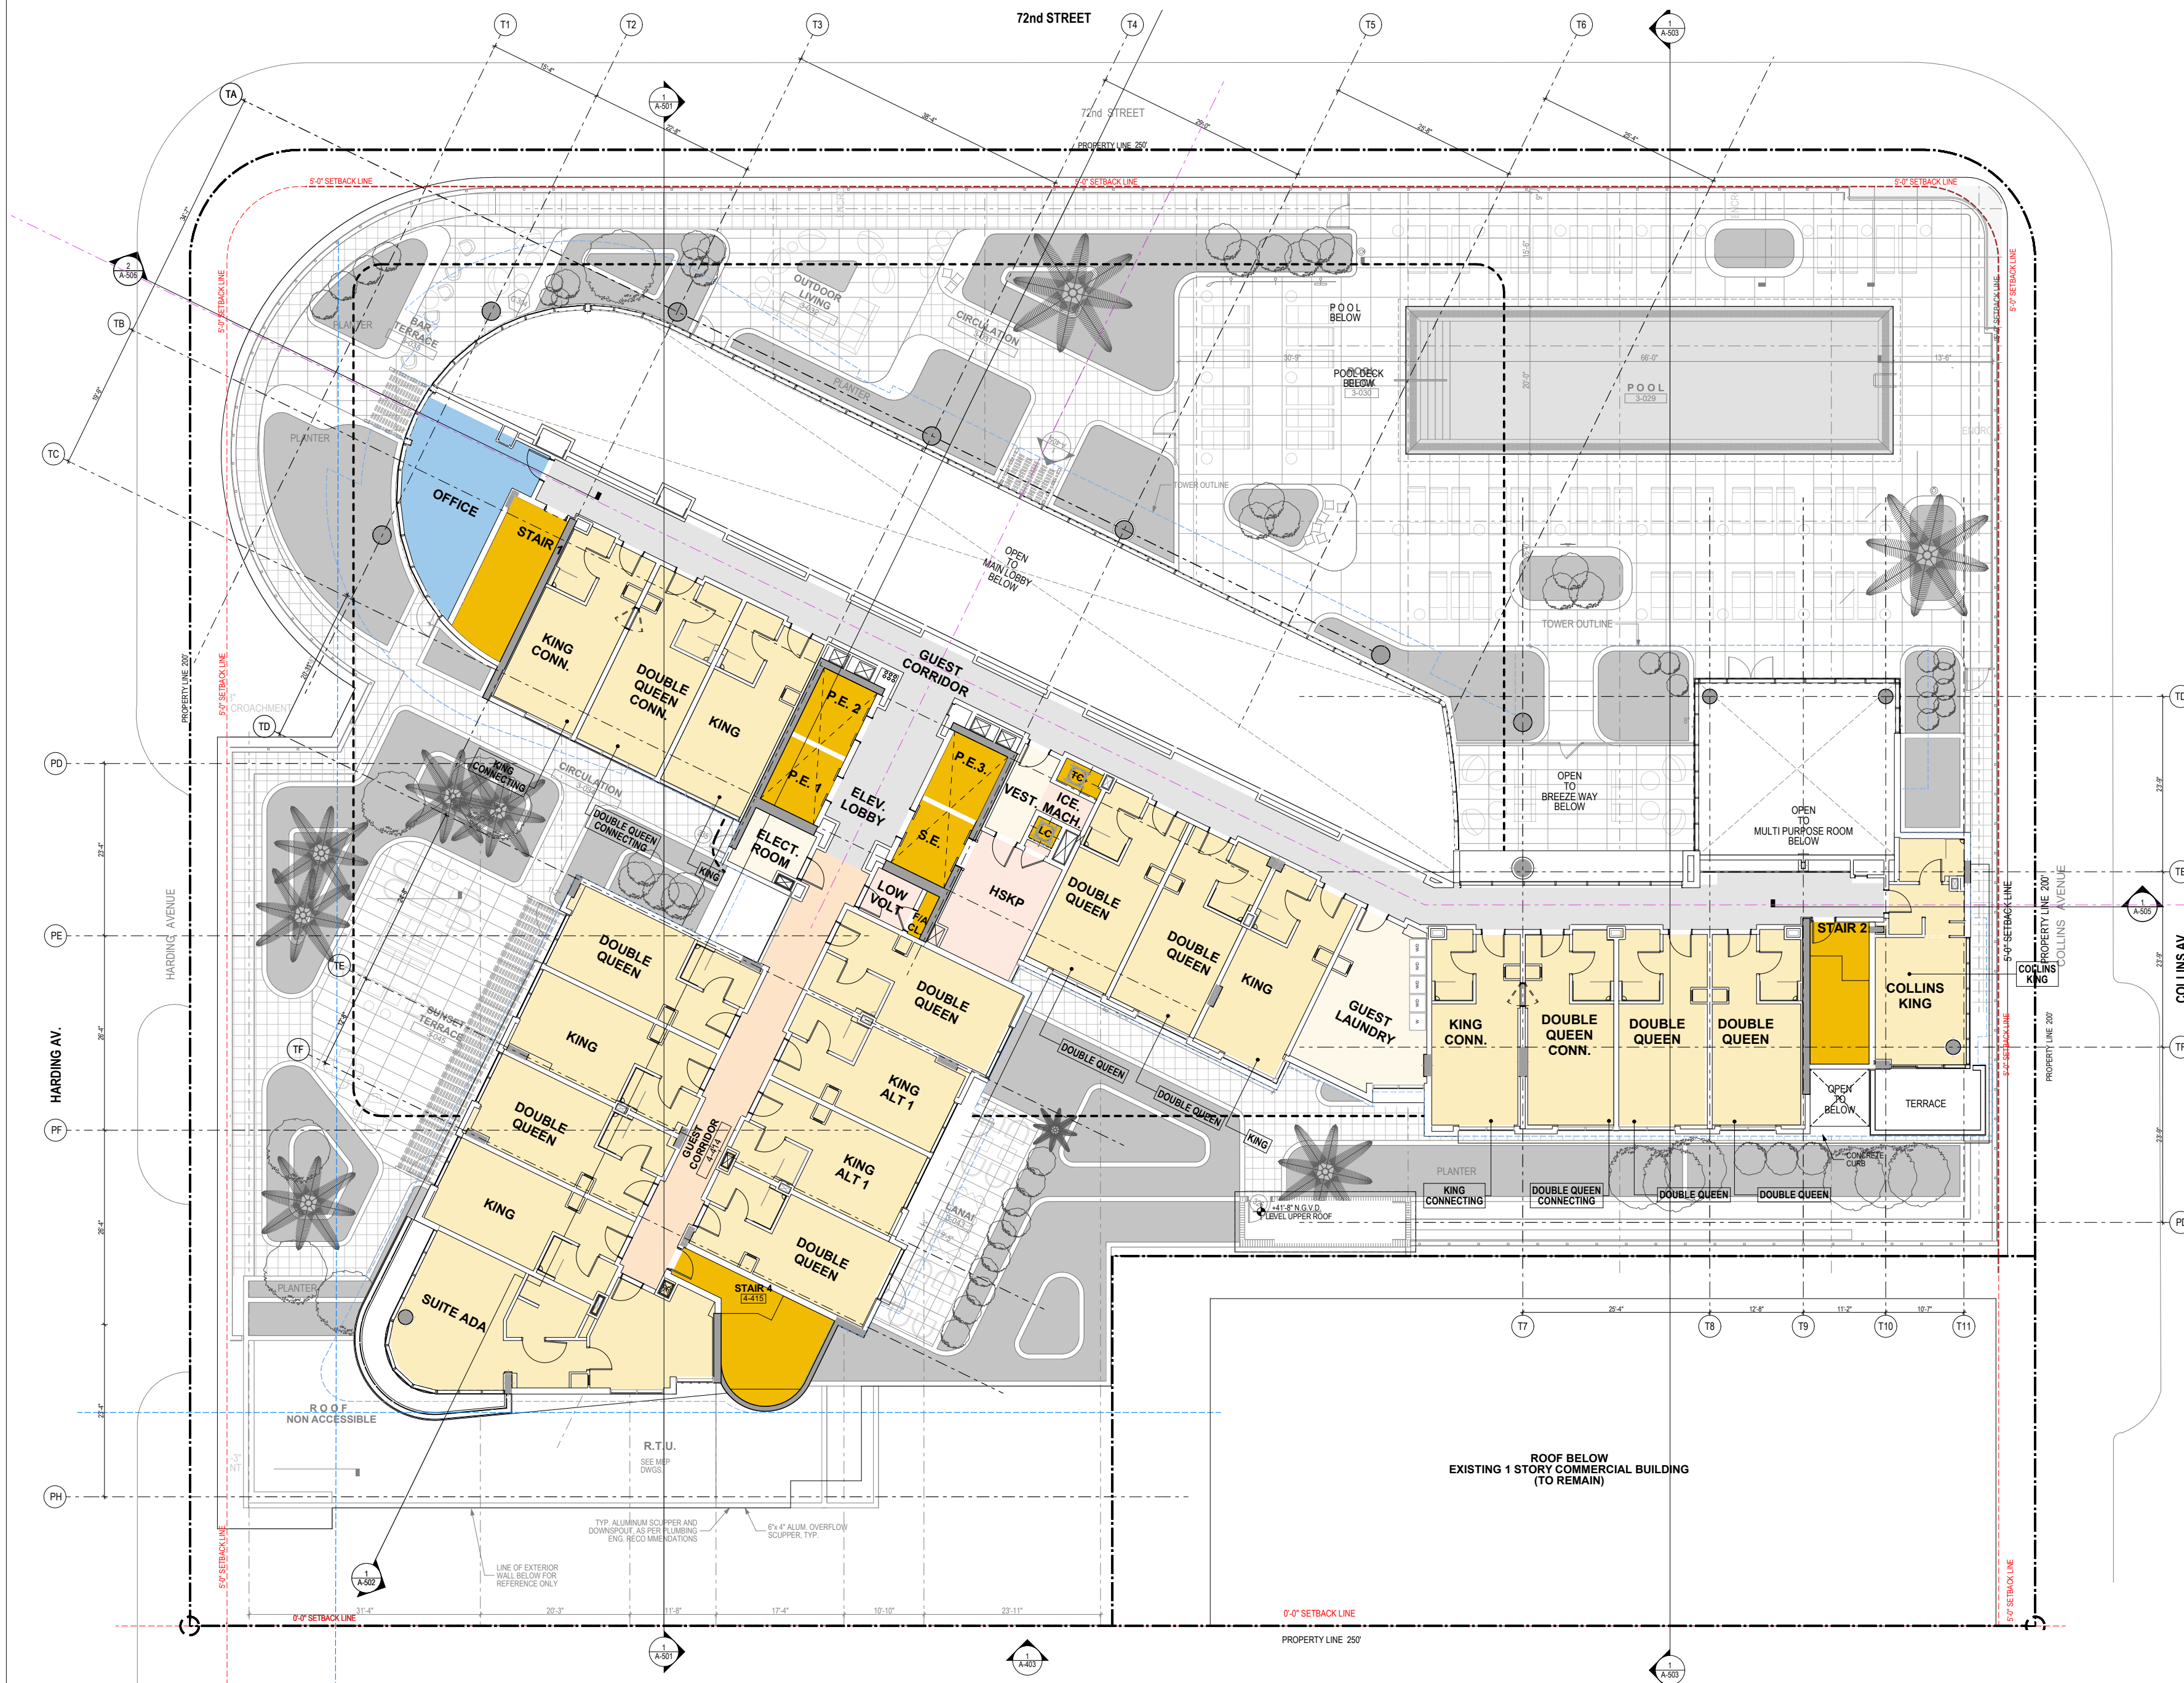

COLORS LEGEND


- CONDOMINIUM UNITS
- COMMON AREAS B.O.H.
- B.O.H. MECHANICAL
- VERTICAL CIRCULATIONS
- INTERIOR CIRCULATIONS
- B.O.H. MECHANICAL
- LANDSCAPE
- HOTEL ROOM

SCOPE OF THE REVISION

- INTERIOR ORGANIZATION TO ACCOMMODATE CO-LIVING UNITS
- DISTANCE BETWEEN MAIN TOWER AND ANNEX BUILDING INCREASED TO IMPROVE BREEZEWAY LIGHT, AND VIEW OF CENTRAL UNITS
- BALCONIES AT NEW CO-LIVING UNITS

LEVEL 4 - BUILDING PLAN | 1

ELEVATION = +53'-0" N.G.V.D. SCALE 1/16"=1'-0"

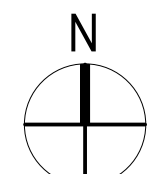

revuelta
architecture
international

Miami
Santiago, Chile

revuelta-architecture.com

2850 SW 27TH AVE.
MIAMI, FL 33135
T. 305.580.5000
F. 305.580.5000

Project

72+ COLLINS CONDOMINIUM
7134 Collins Avenue
Miami Beach, Florida 33141

Revisions

Owner Information

#Client Address2

#Client Phone Number

Consultant

Digitally signed by Luis O. Revuelta
DN: E=INFO@Revuelta.com,
CN=Luis O. Revuelta,
O=Revuelta Architecture
International, P.A., L=Miami,
S=Florida, C=US
Date: 2022.05.06
10:57:25-04'00'

Luis O. Revuelta

AR-0007872

DESIGN REVIEW

BOARD PRESENTATION

Date

12.15.2021

Scale

AS SHOWN

Project No.

2115

Sheet Name

FLOOR PLAN COMPARISON-
LEVEL 4

Sheet No.

A-104



This document is the property of Revuelta Architecture International, P.A. and may not be reproduced, stored in a retrieval system, or transmitted in any form or by any means, electronic, mechanical, photocopying, recording, or by any information storage and retrieval system, without the prior written permission of Revuelta Architecture International, P.A. The information contained herein is for informational purposes only and is not intended to be used for any other purpose. The information contained herein is not intended to be used for any other purpose. The information contained herein is not intended to be used for any other purpose.

revuelta
architecture
international

Miami
Santiago, Chile

revuelta-architecture.com

2850 SW 27TH AVE
MIAMI, FL 33135
T: 305.590.5000
F: 305.590.5000

Project

72+ COLLINS CONDOMINIUM

7134 Collins Avenue
Miami Beach, Florida 33141

Revisions

Owner Information

#Client Address2

#Client Phone Number

Consultant

Digitally signed by Luis O. Revuelta
DN: E=INFO@Revuelta.com,
CN=Luis O. Revuelta,
O=Revuelta Architecture
International, P.A., L=Miami,
ST=Florida, C=US
Date: 2022.05.06
10:57:31-04'00'

Luis O. Revuelta

Luis O. Revuelta
AR-0007972

**DESIGN REVIEW
BOARD PRESENTATION**

Date
12.15.2021

Scale
AS SHOWN

Project No.
2115

Sheet Name
LEVEL 4

Sheet No.
A-104.1