



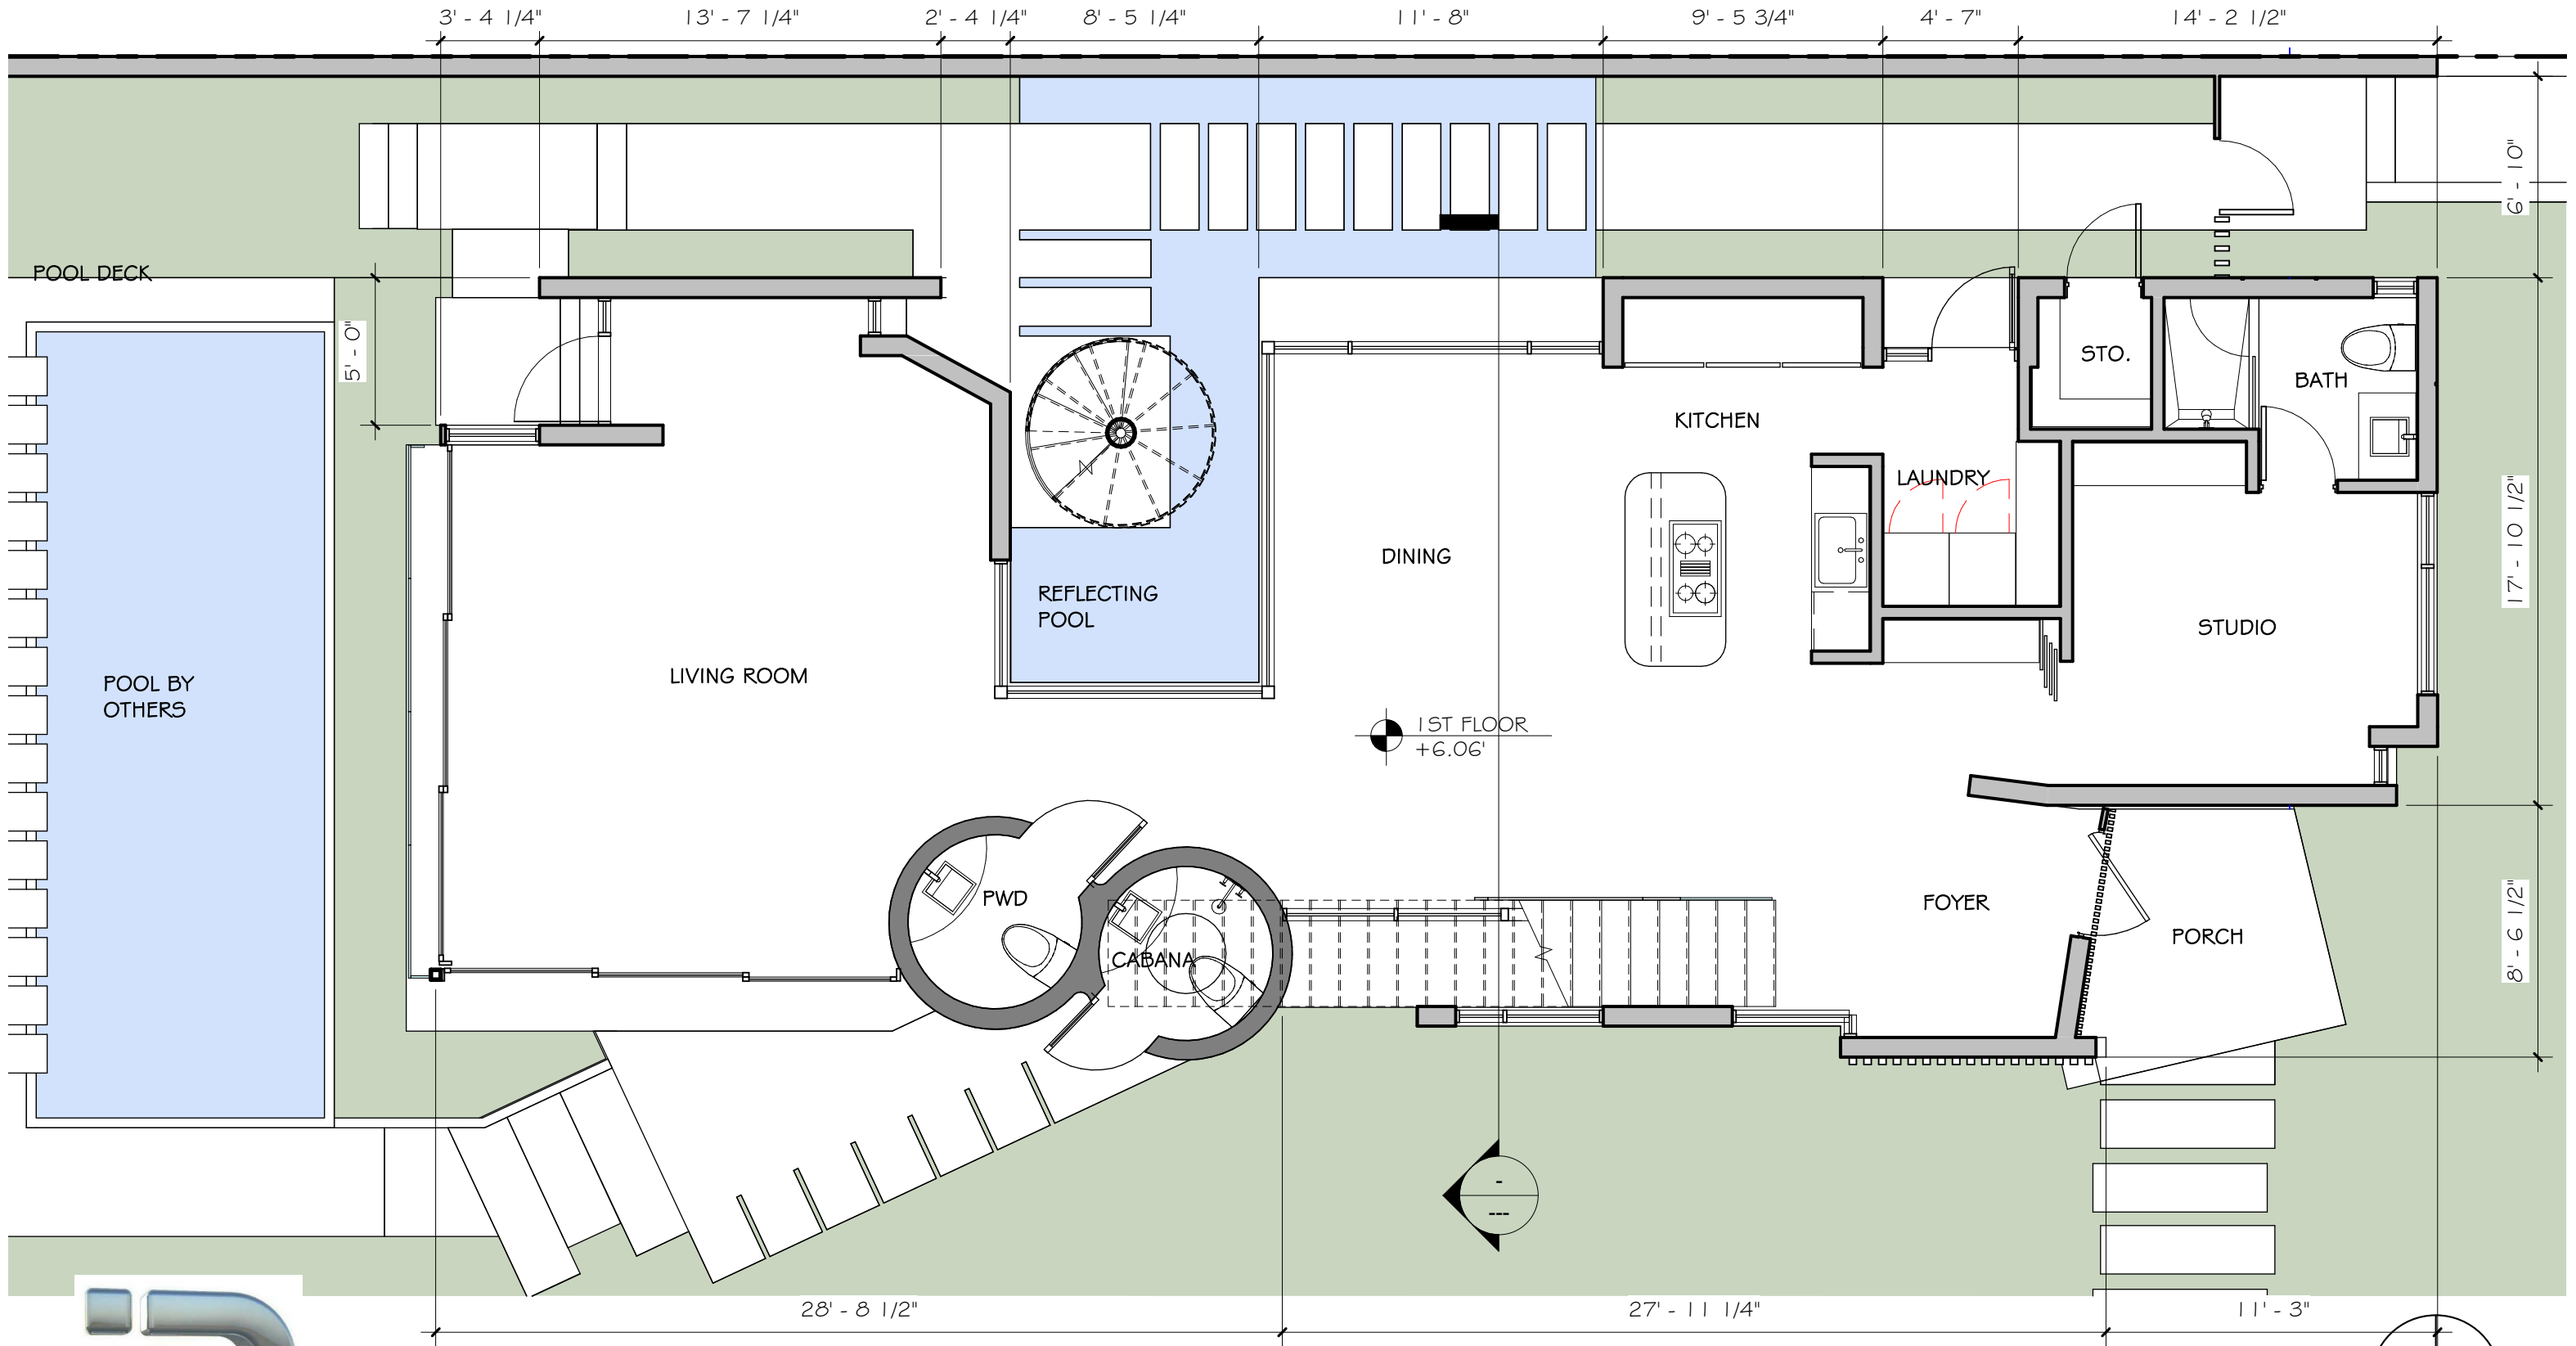

IMAGINATION DESIGN GROUP, P.A.
ARCHITECTURAL DESIGN SERVICES
LICENSE # : AA26001627

3370 CORAL WAY
MIAMI, FLORIDA. 33145
TEL: (305) 461-0720. FAX (305) 461-0789
WAGURTO@MSN.COM

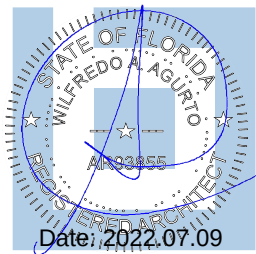

1ST FLOOR PLAN

SCALE: 3/16" = 1'-0"


DATE: 07-11-22


A-013

NEW RESIDENCE

PILAR CORREDOR


301 W SAN MARINO DRIVE
MIAMI BEACH FL 33139

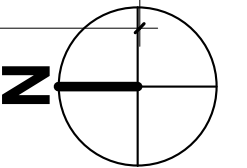

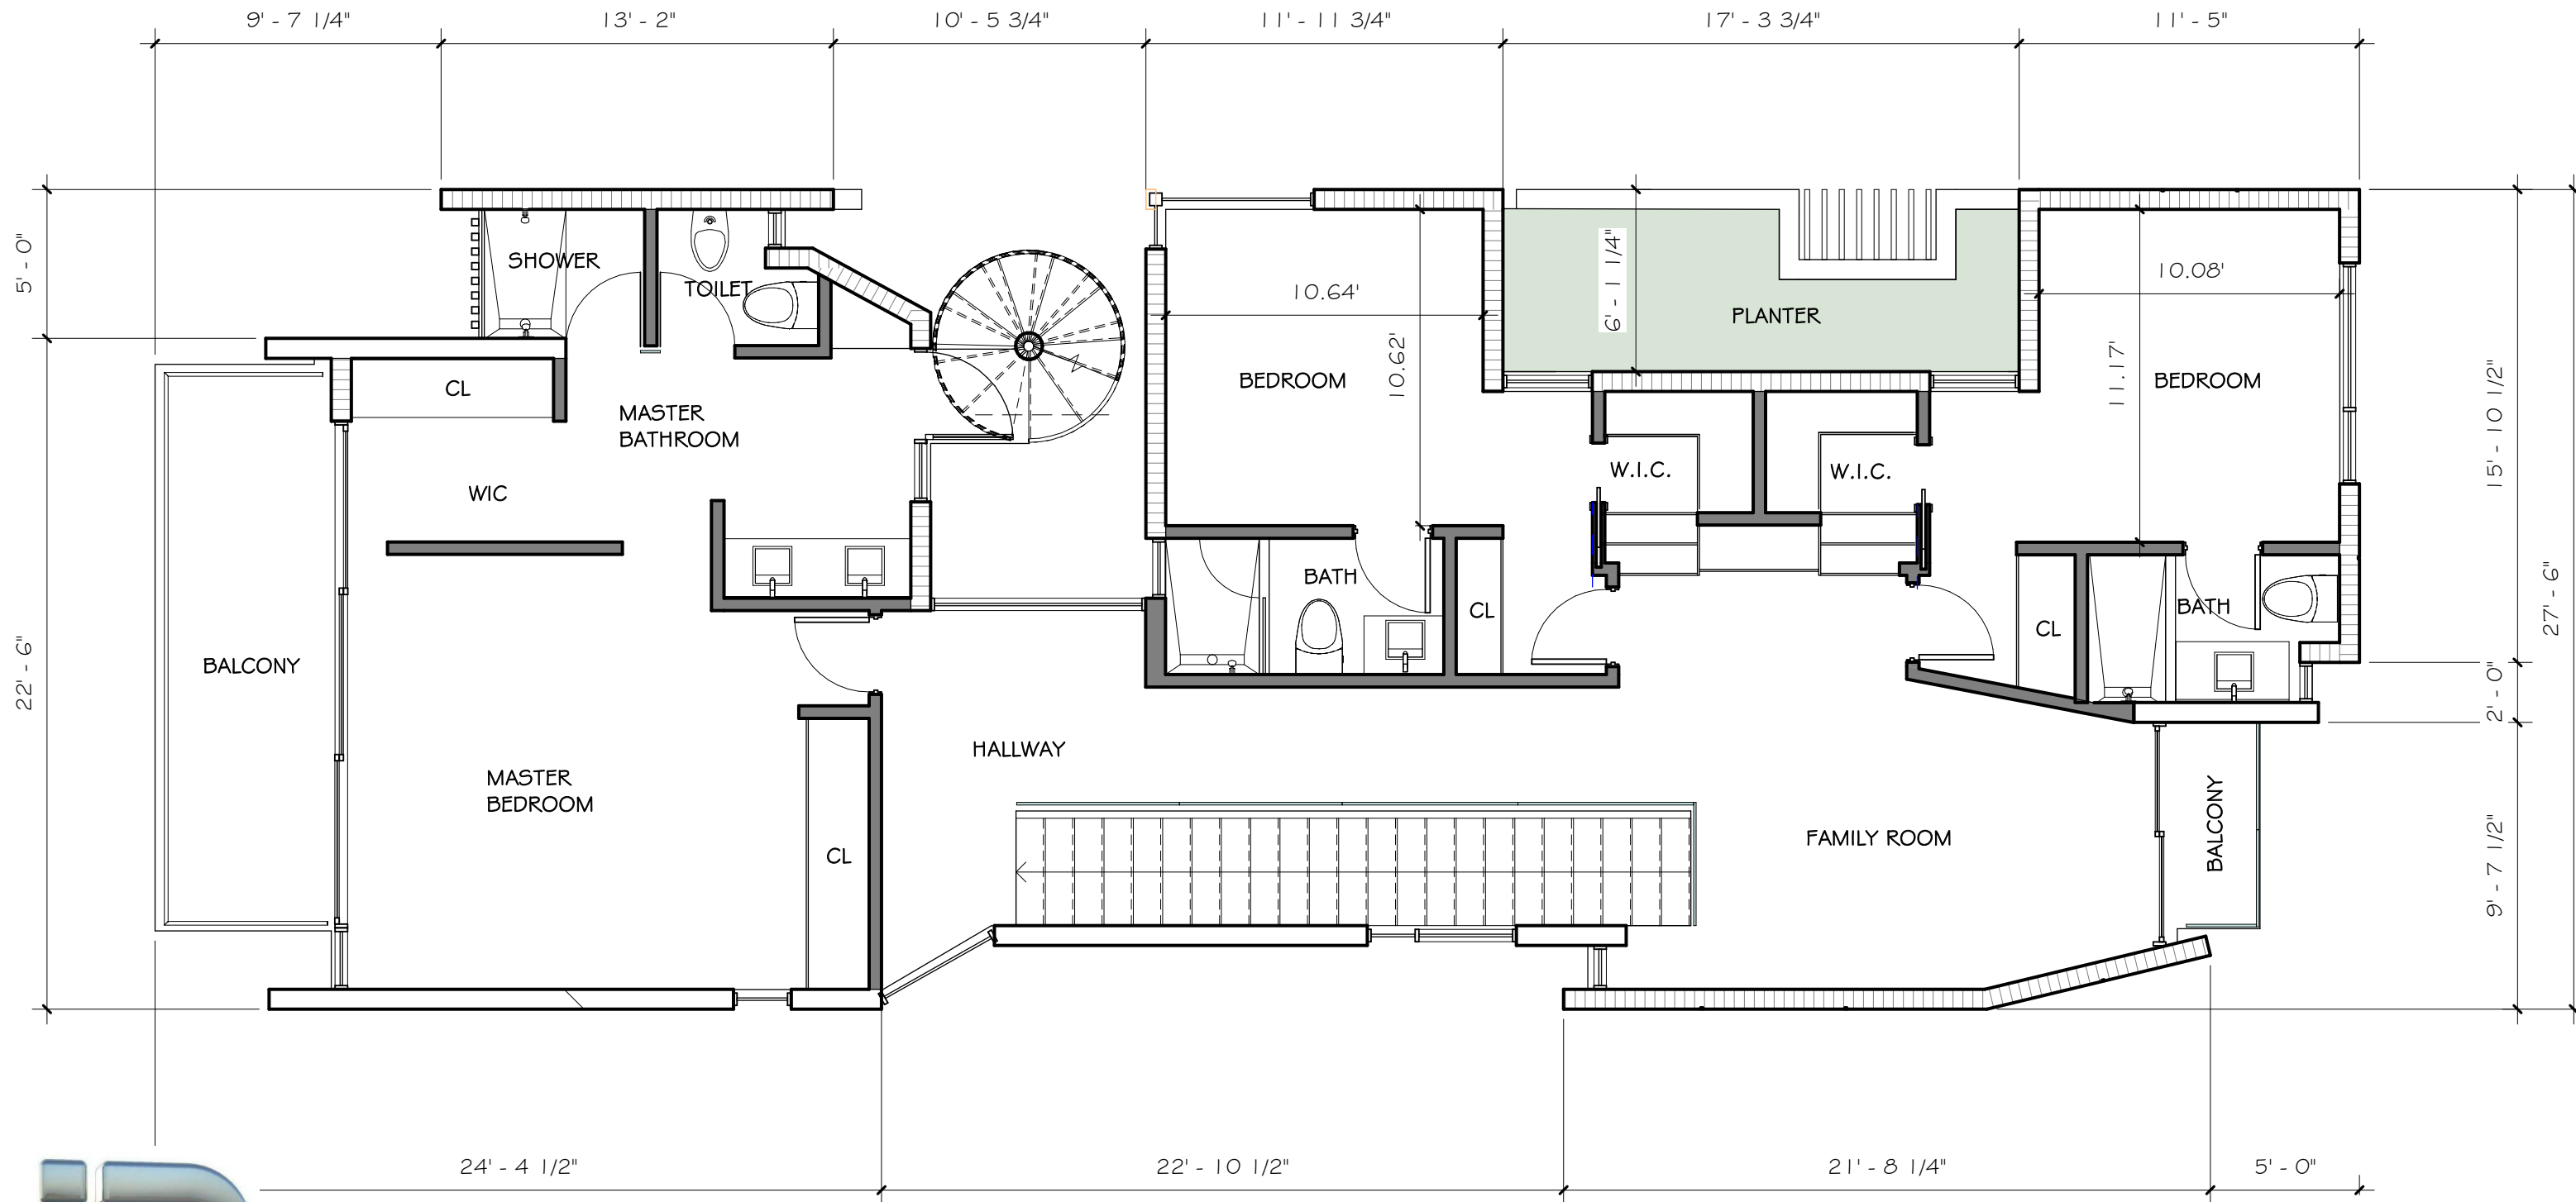


IMAGINATION DESIGN GROUP, P.A.
ARCHITECTURAL DESIGN SERVICES
LICENSE # : AA26001627

3370 CORAL WAY
MIAMI, FLORIDA. 33145
TEL: (305) 461-0720. FAX (305) 461-0789
WAGURTO@MSN.COM

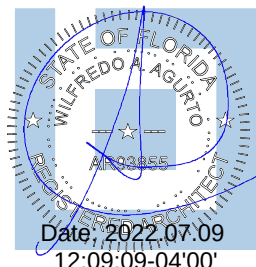

2ND FLOOR PLAN

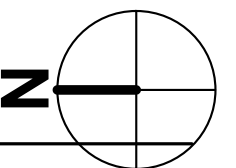

SCALE: 3/16" = 1'-0"



DATE: 07-11-22

A-014

NEW RESIDENCE

PILAR CORREDOR

301 W SAN MARINO DRIVE
MIAMI BEACH FL 33139

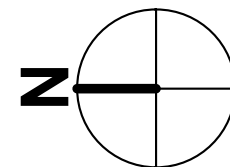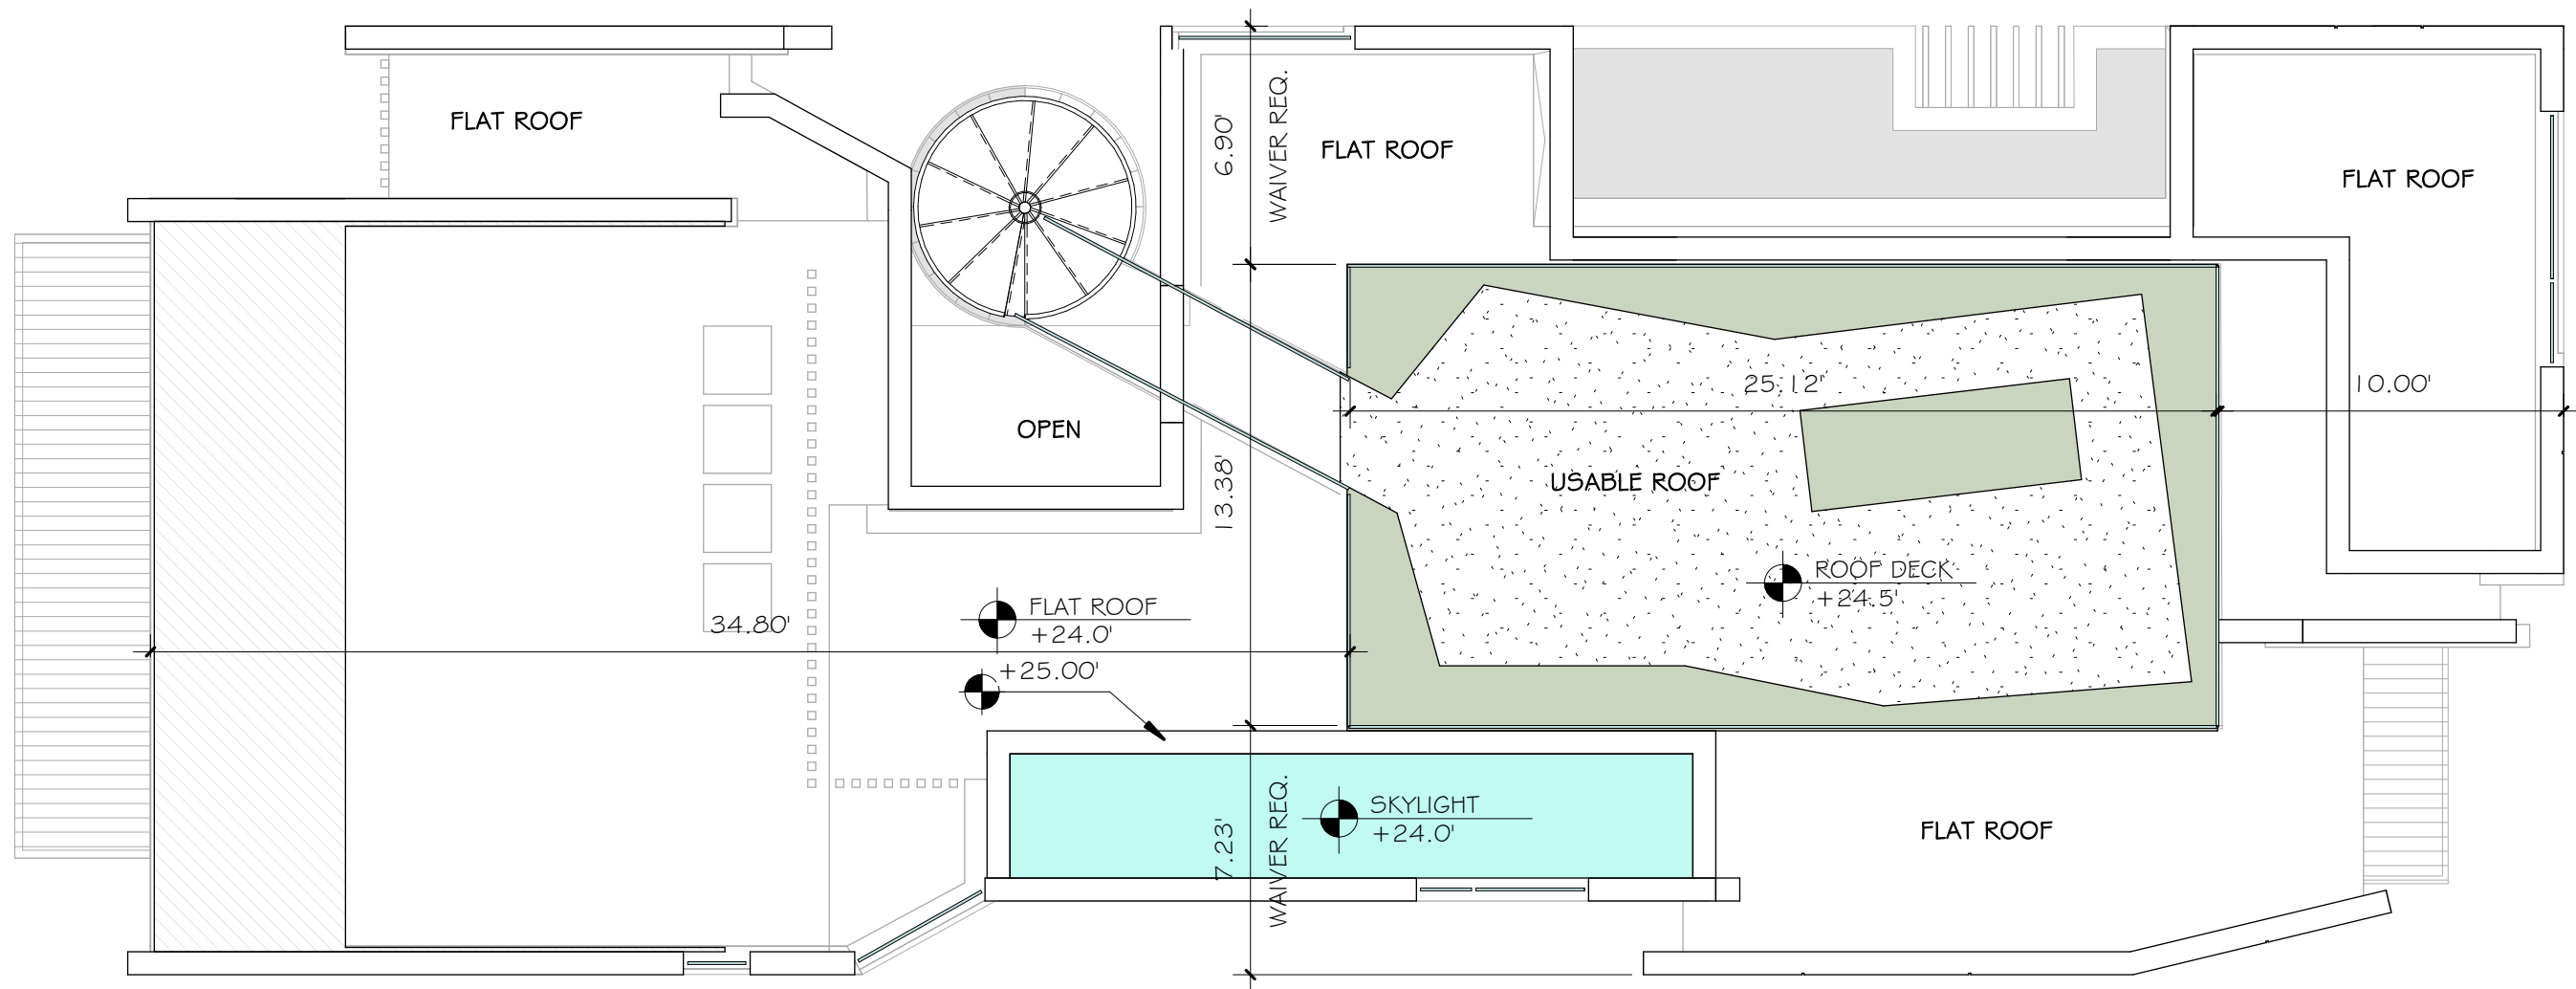


ROOF PLAN



IMAGINATION DESIGN GROUP, P.A.
ARCHITECTURAL DESIGN SERVICES
LICENSE # AA26001627

3370 CORAL WAY
MIAMI, FLORIDA. 33145
TEL: (305) 461-0720. FAX (305) 461-0789
WAGURTO@MSN.COM

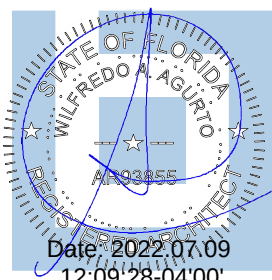

SCALE: 3/16" = 1'-0"


DATE: 07-11-22

A-015

NEW RESIDENCE

PILAR CORREDOR

**301 W SAN MARINO DRIVE
MIAMI BEACH FL 33139**

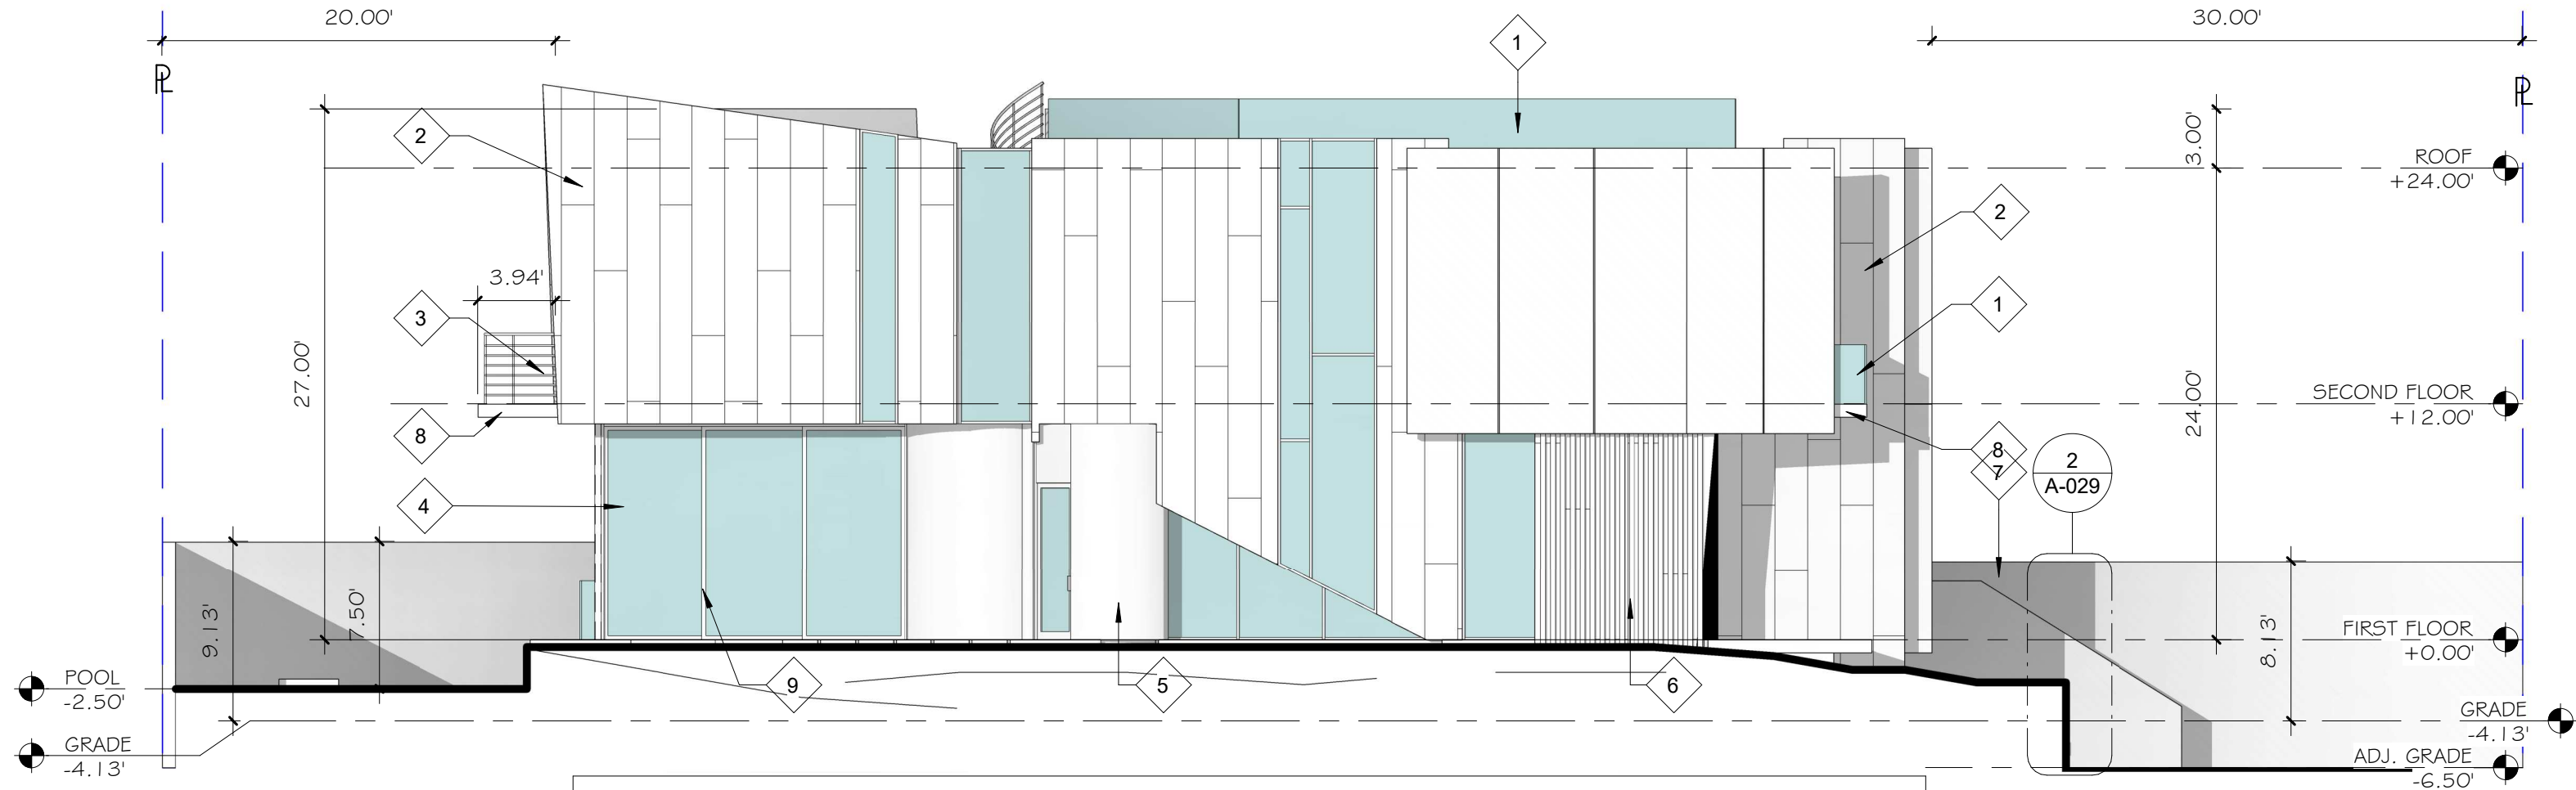


KEYNOTE LEGEND	
KEY VALUE	KEYNOTE DESCRIPTION
1	42" HIGH FRAMELESS CAT. II SAFETY GLASS RAILING
2	PORCELAIN TILE WALL FINISH
3	DARK BRONZE ALUM RAILING
4	REFLECTIVE GREEN TINTED GLAZING
5	SMOOTH STUCCO FINISH GREY COLOR TO MATCH WALL CLADDING PANELS
6	WOODEN VERT. LOUVER SCREEN
7	TEXTURED STUCCO FINISH GREY COLOR
8	GREY EXPOSE CONCRETE FINISH
9	DARK BRONZE ALUM. FRAME



IMAGINATION DESIGN GROUP, P.A.
ARCHITECTURAL DESIGN SERVICES
LICENSE # : AA26001627

3370 CORAL WAY
MIAMI, FLORIDA. 33145
TEL: (305) 461-0720. FAX (305) 461-0789
WAGURTO@MSN.COM

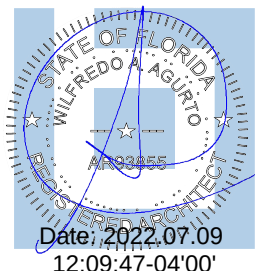

WEST ELEVATION

SCALE: 1/8" = 1'-0"


DATE: 07-11-22

A-016

NEW RESIDENCE

PILAR CORREDOR

**301 W SAN MARINO DRIVE
MIAMI BEACH FL 33139**

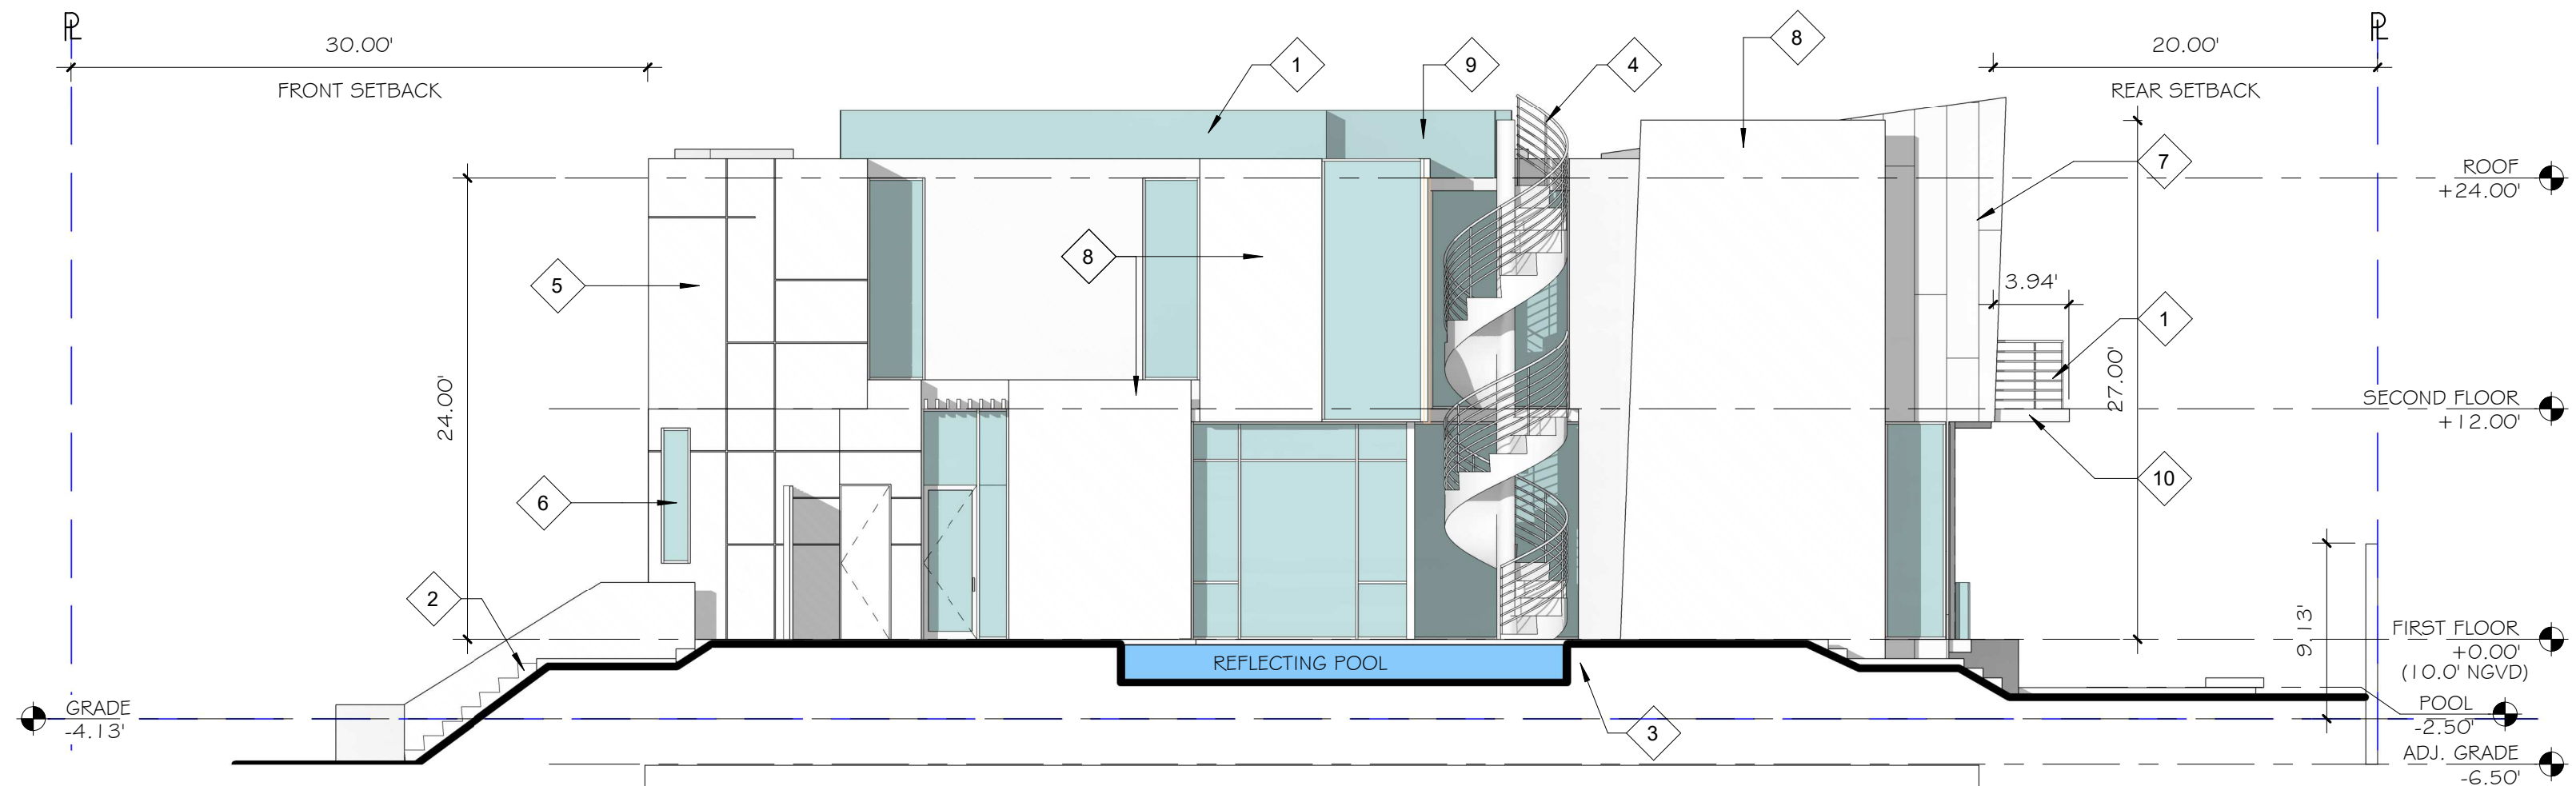


KEYNOTE LEGEND	
KEY VALUE	KEYNOTE DESCRIPTION
1	42" HIGH FRAMELESS CAT. II SAFETY GLASS RAILING
2	CONCRETE RAILING PARAPET
3	REFLECTING POOL
4	DARK BRONZE ALUM SPIRAL STAIR BY OTHERS
5	GREY METAL CLADDING WALL PANELS
6	IMPACT RESISTANT ALUM. GLASS DOOR / WINDOWS
7	PORCELAIN TILE WALL FINISH
8	SMOOTH STUCCO FINISH GREY COLOR TO MATCH WALL CLADDING PANELS
9	REFLECTIVE GREEN TINTED GLAZING
10	GREY EXPOSE CONCRETE FINISH



IMAGINATION DESIGN GROUP, P.A.
ARCHITECTURAL DESIGN SERVICES
LICENSE # : AA26001627


3370 CORAL WAY
MIAMI, FLORIDA. 33145
TEL: (305) 461-0720. FAX (305) 461-0789
WAGURTO@MSN.COM

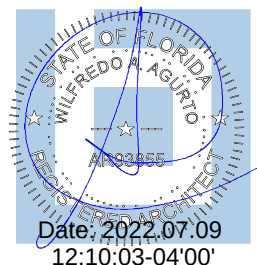

EAST ELEVATION

SCALE: 1/8" = 1'-0" DATE: 07-11-22

A-017
NEW RESIDENCE
PILAR CORREDOR
301 W SAN MARINO DRIVE
MIAMI BEACH FL 33139

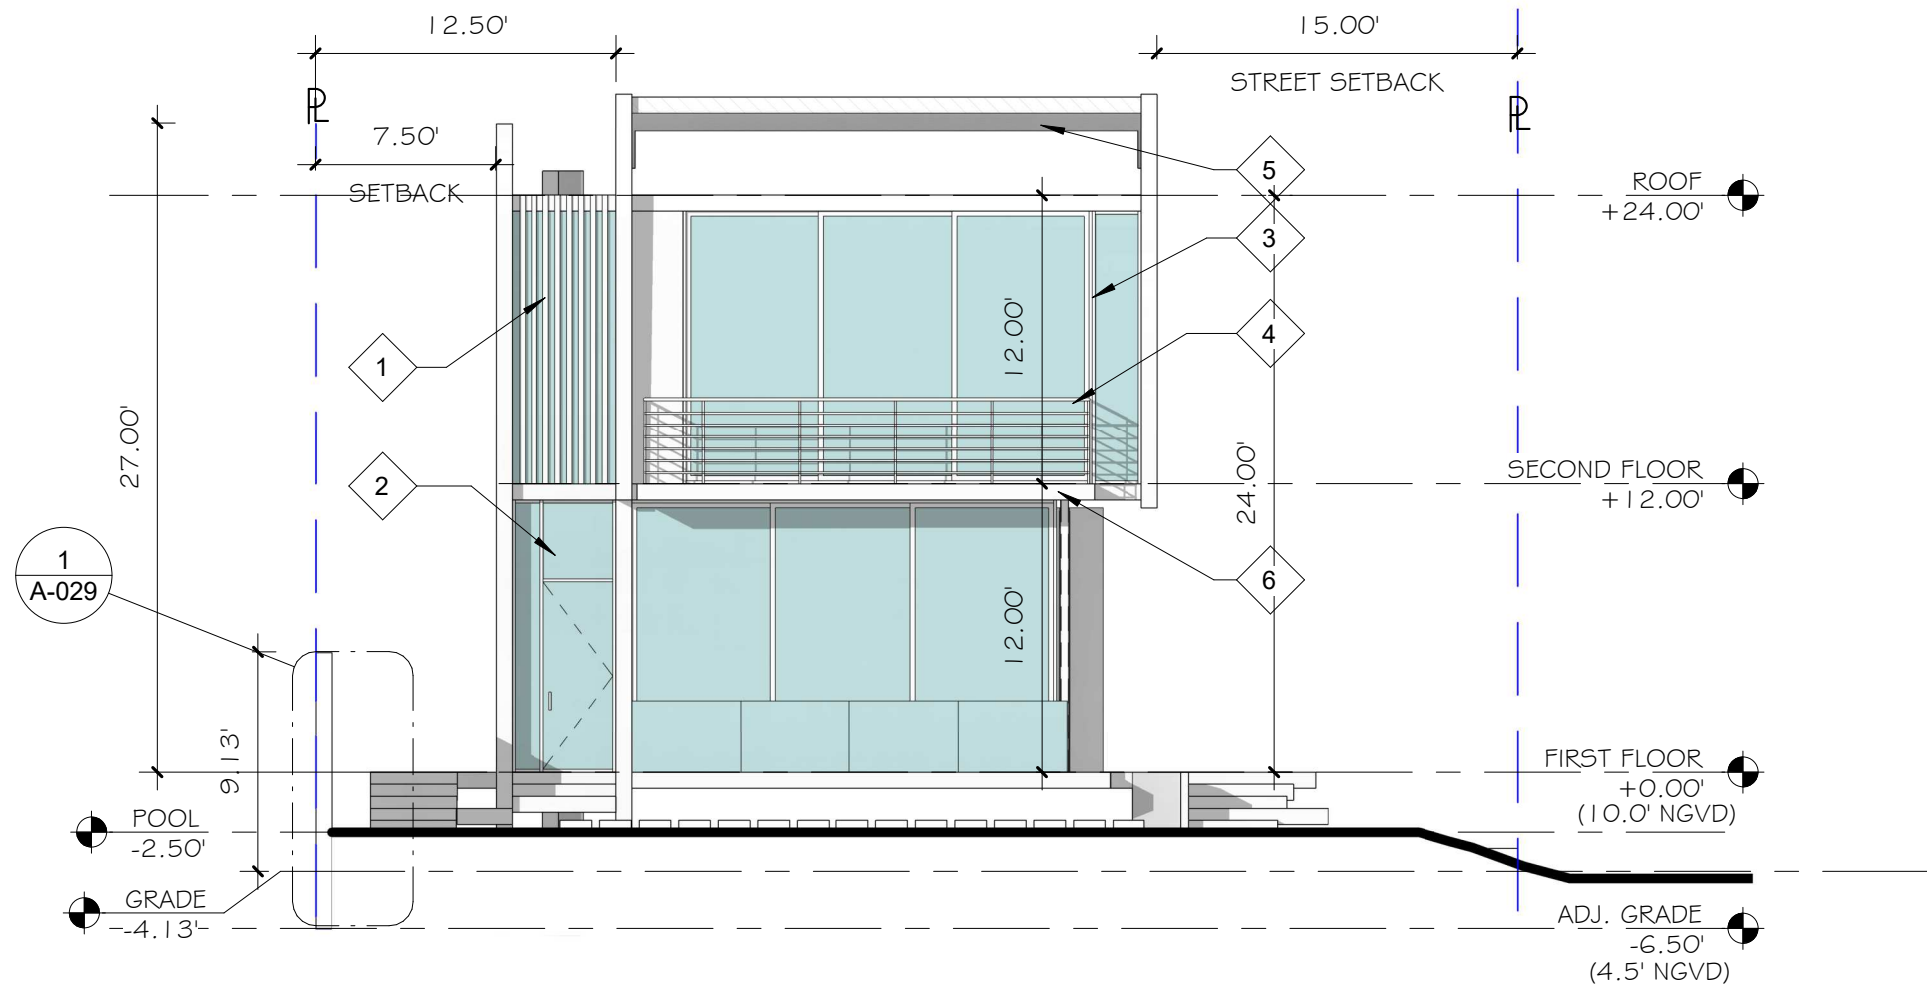

KEYNOTE LEGEND	
KEY VALUE	KEYNOTE DESCRIPTION
1	WOODEN VERT. LOUVER SCREEN
2	REFLECTIVE GREEN TINTED GLAZING
3	DARK BRONZE ALUM. FRAME
4	DARK BRONZE ALUM RAILING
5	T&G SOFFIT
6	GREY EXPOSE CONCRETE FINISH



IMAGINATION DESIGN GROUP, P.A.
ARCHITECTURAL DESIGN SERVICES
LICENSE # : AA26001627

3370 CORAL WAY
MIAMI, FLORIDA. 33145
TEL: (305) 461-0720. FAX (305) 461-0789
WAGURTO@MSN.COM



NORTH ELEVATION

SCALE: 1/8" = 1'-0"


DATE: 07-11-22

A-018

NEW RESIDENCE

PILAR CORREDOR

**301 W SAN MARINO DRIVE
MIAMI BEACH FL 33139**

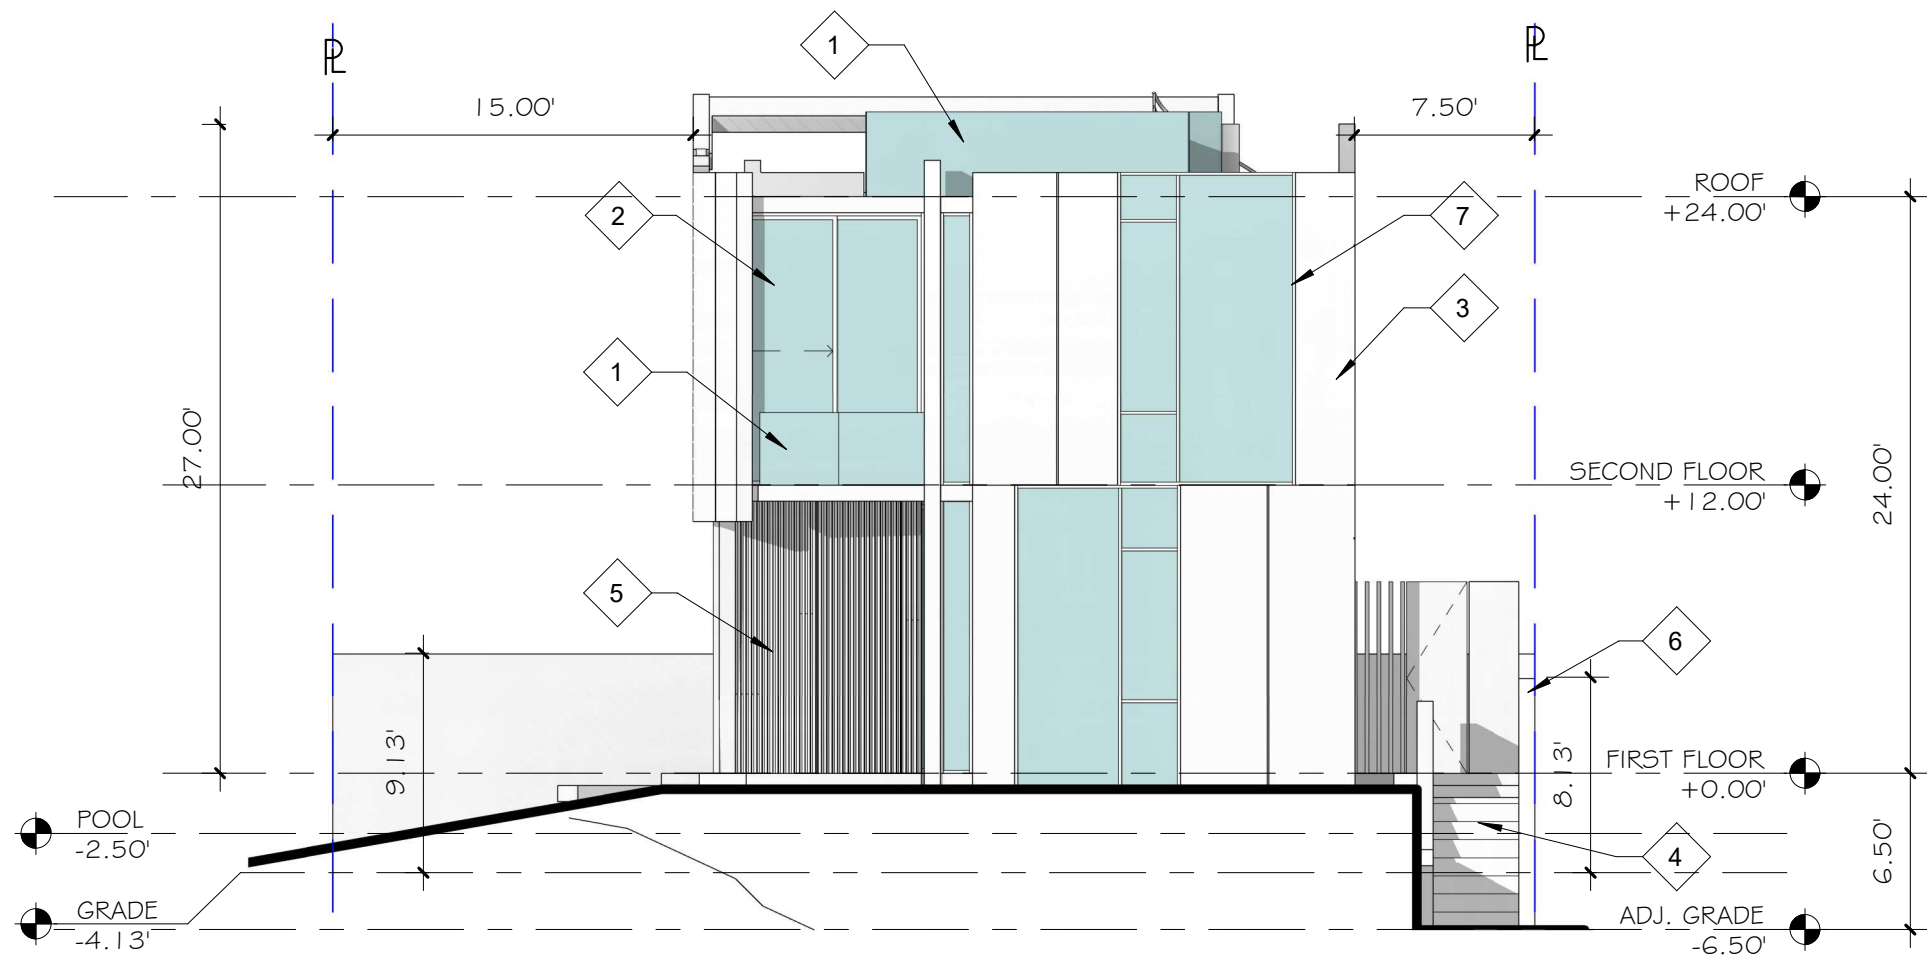


KEYNOTE LEGEND	
KEY VALUE	KEYNOTE DESCRIPTION
1	42" HIGH FRAMELESS CAT. II SAFETY GLASS RAILING
2	REFLECTIVE GREEN TINTED GLAZING
3	GREY METAL CLADDING WALL PANELS
4	CONCRETE STEPS
5	WOODEN VERT. LOUVER SCREEN
6	CMU PERIMETER FENCE STUCCO FINISH
7	DARK BRONZE ALUM RAILING



IMAGINATION DESIGN GROUP, P.A.
ARCHITECTURAL DESIGN SERVICES
LICENSE #: AA26001627


3370 CORAL WAY
MIAMI, FLORIDA. 33145
TEL: (305) 461-0720. FAX (305) 461-0789
WAGURTO@MSN.COM

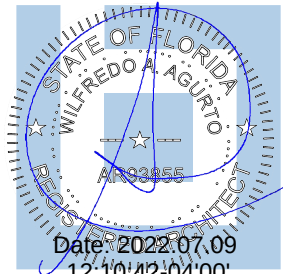

SOUTH ELEVATION


SCALE: 1/8" = 1'-0" DATE: 07-11-22

A-019
NEW RESIDENCE
PILAR CORREDOR
301 W SAN MARINO DRIVE
MIAMI BEACH FL 33139

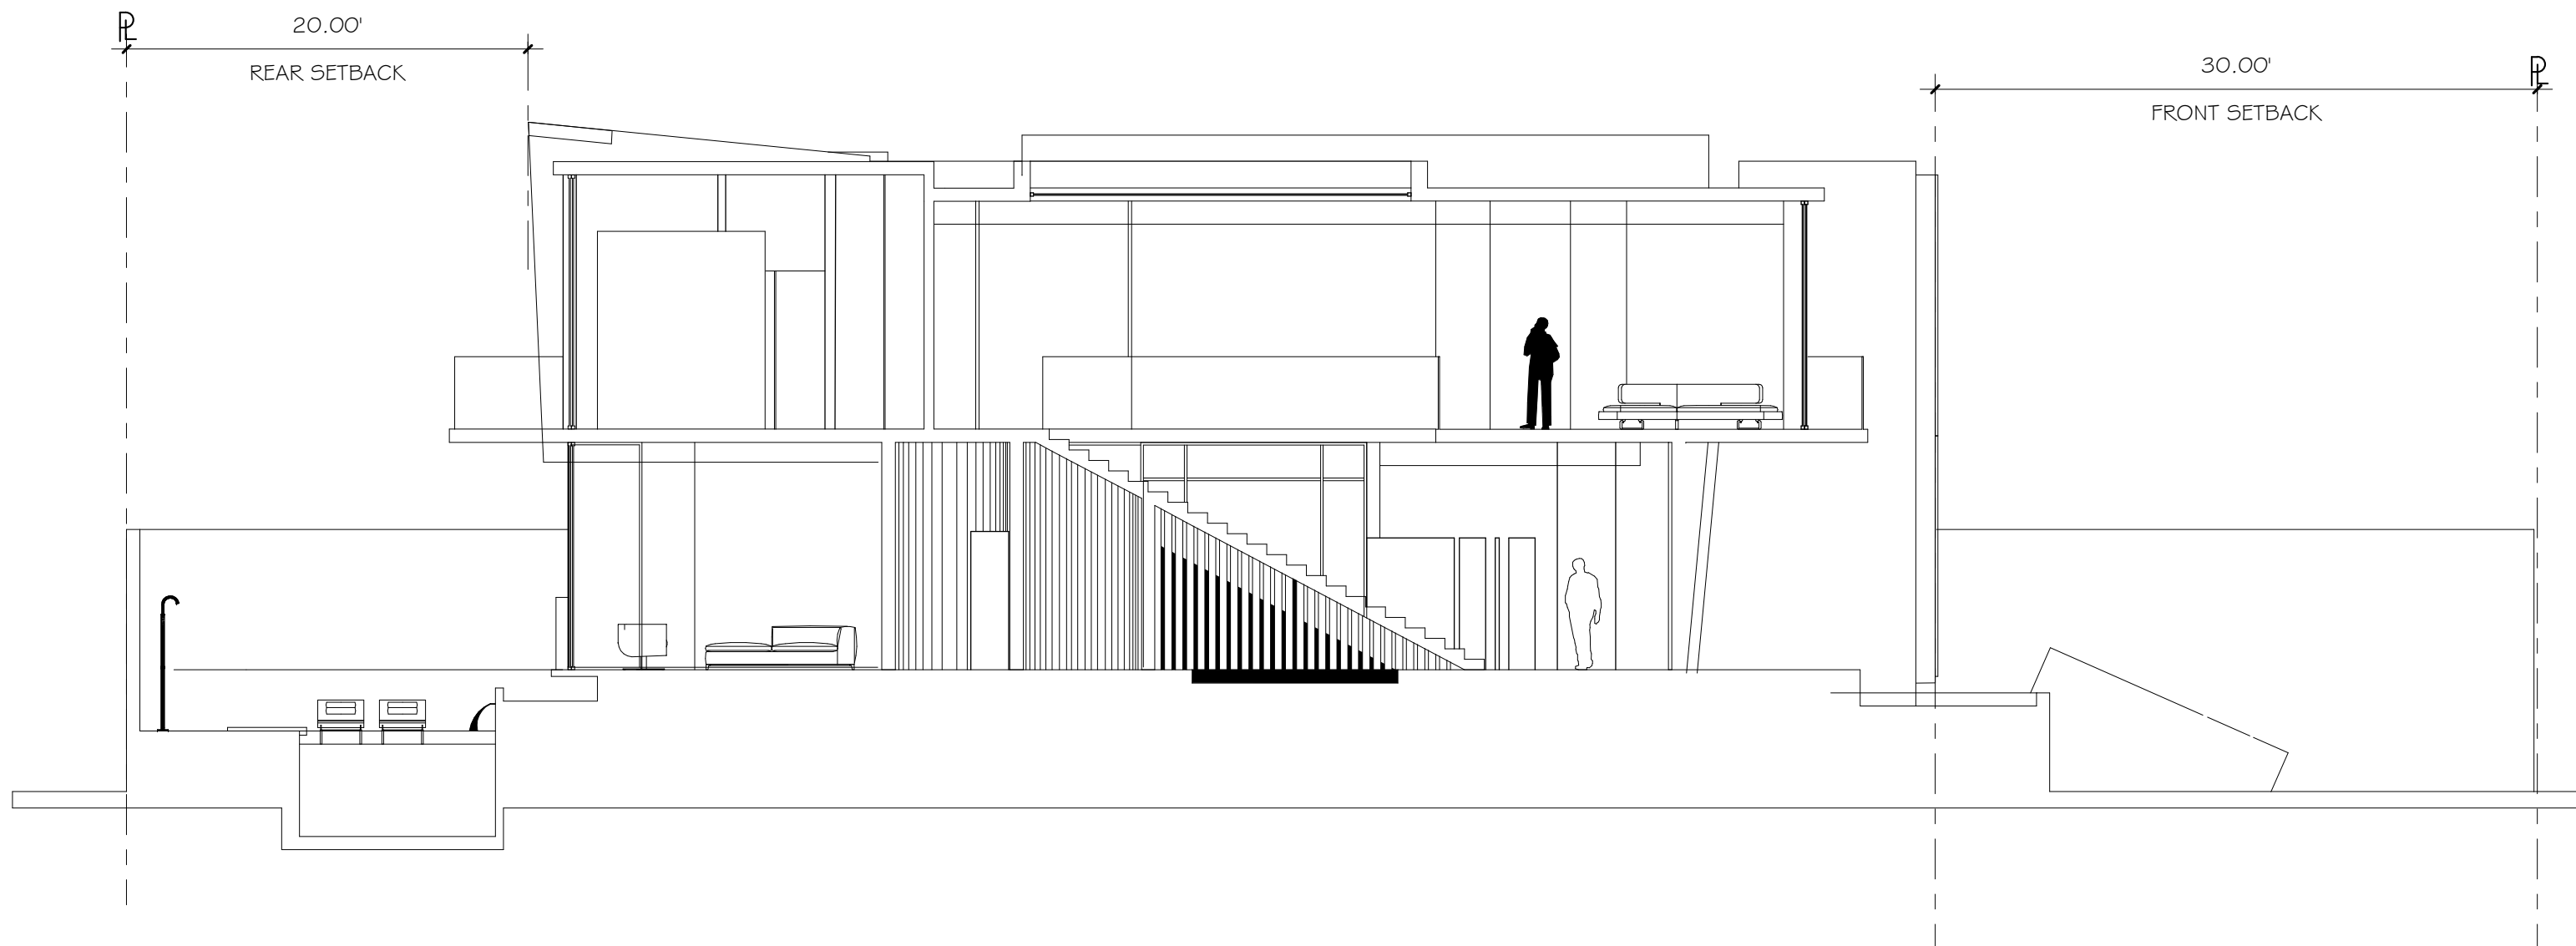

IMAGINATION DESIGN GROUP, P.A.
ARCHITECTURAL DESIGN SERVICES
LICENSE #: AA26001627

3370 CORAL WAY
MIAMI, FLORIDA. 33145
TEL: (305) 461-0720. FAX (305) 461-0789
WAGURTO@MSN.COM

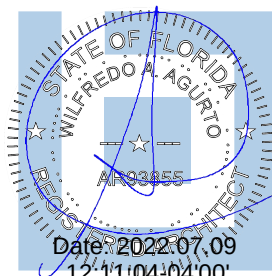

SECTION A

SCALE: 1/8" = 1'-0"

DATE: 07-11-22

A-020

NEW RESIDENCE

PILAR CORREDOR

**301 W SAN MARINO DRIVE
MIAMI BEACH FL 33139**