


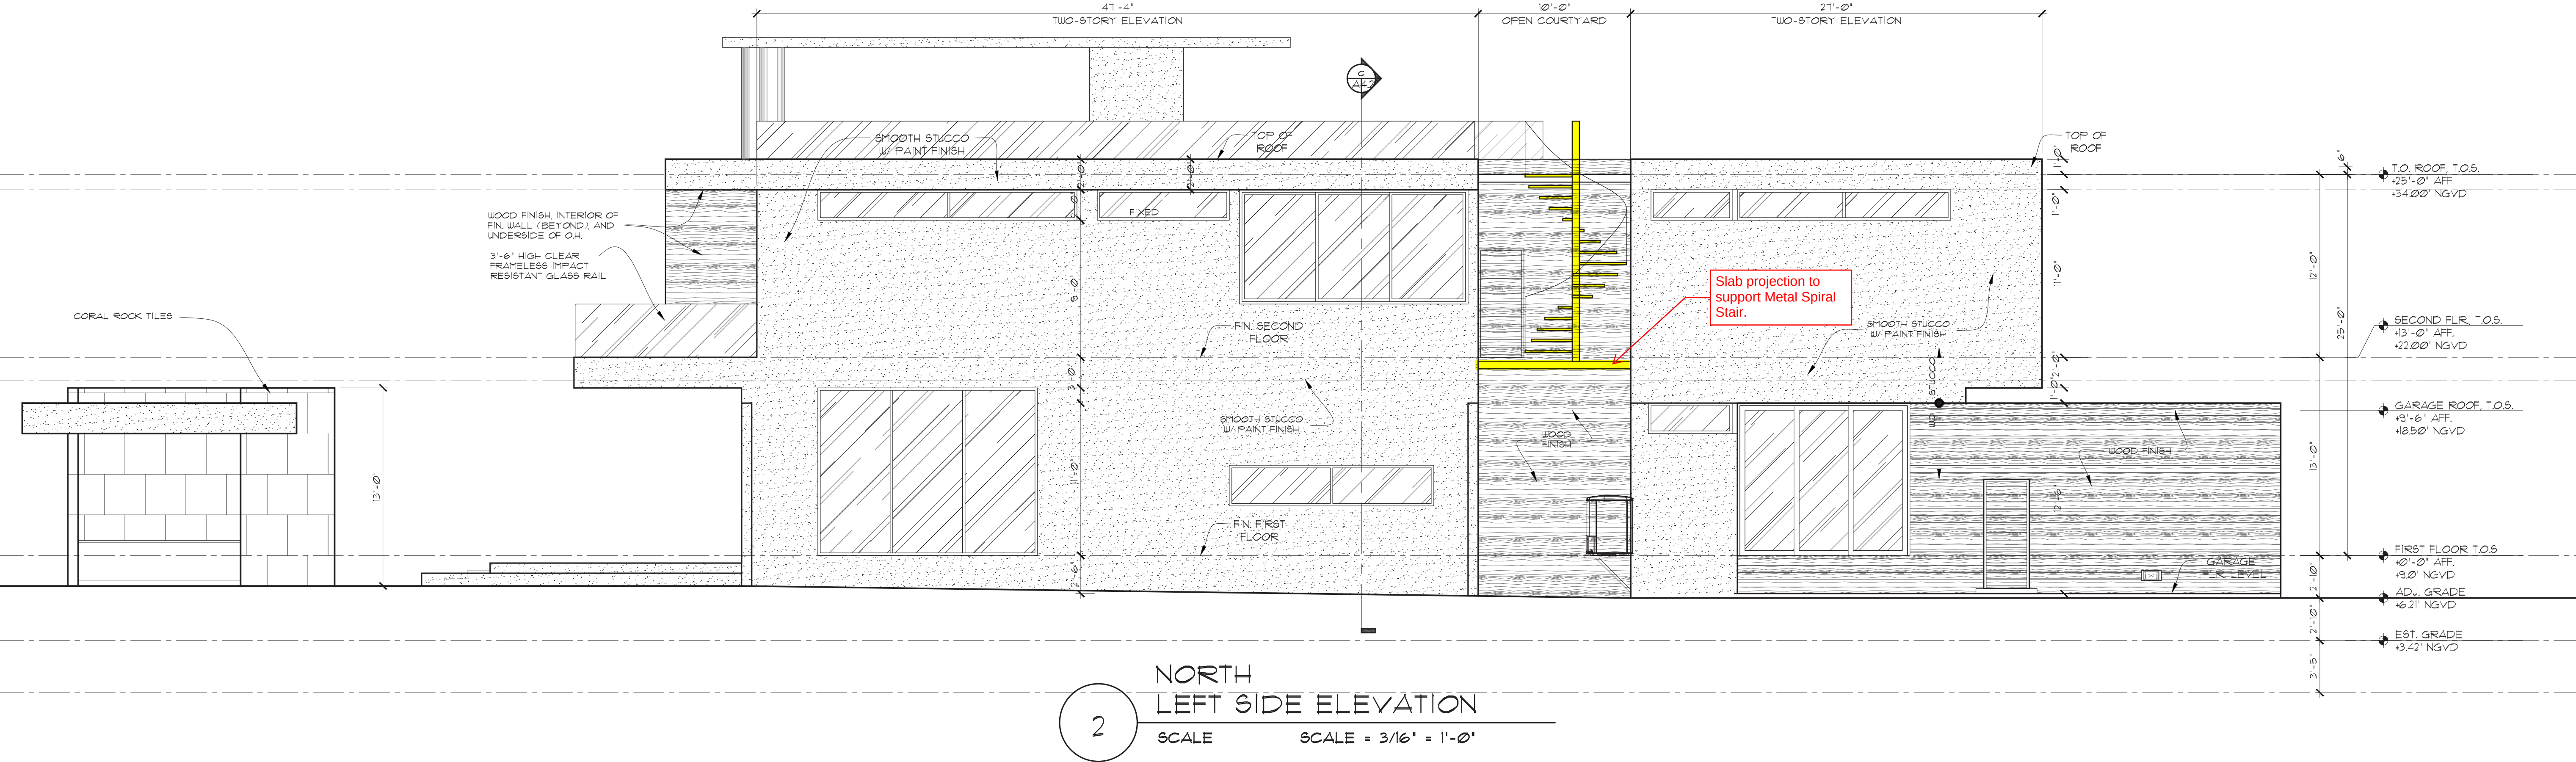


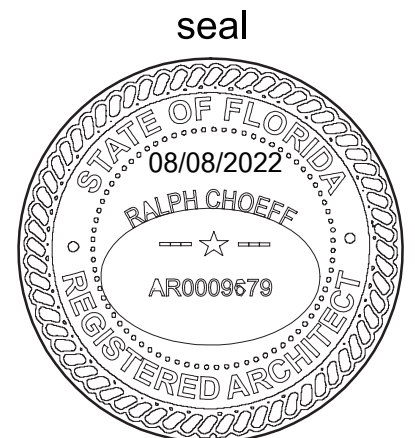

1 SOUTH
RIGHT SIDE ELEVATION
SCALE SCALE = 3/16" = 1'-0"

NORTH COURTYARD WAIVER
DIAGRAM

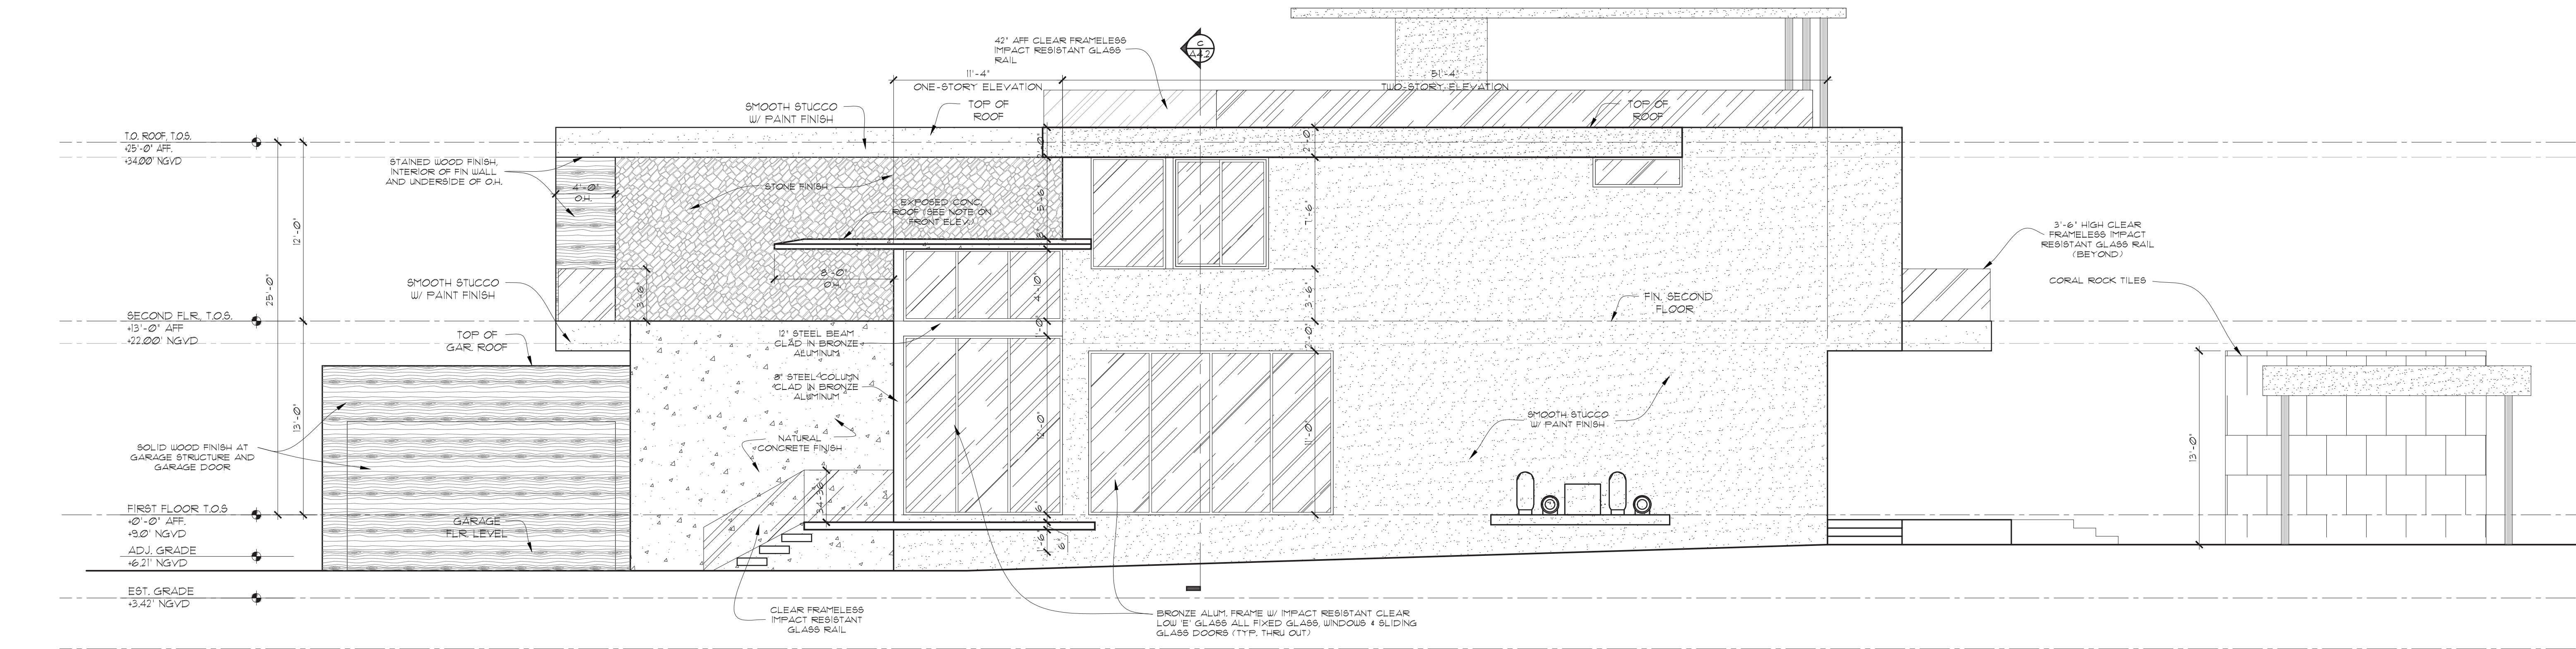

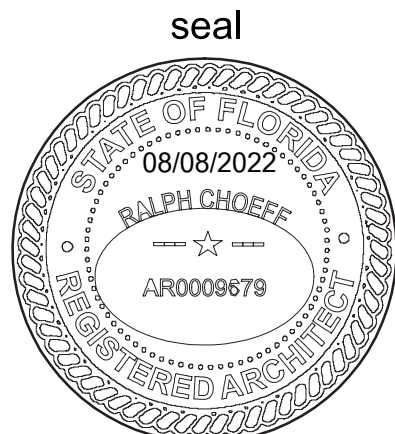

Ralph Choeff
registered architect
AR0009679


comm no.
1745

date:
04/29/2016


revised:

sheet no.


A-3.1

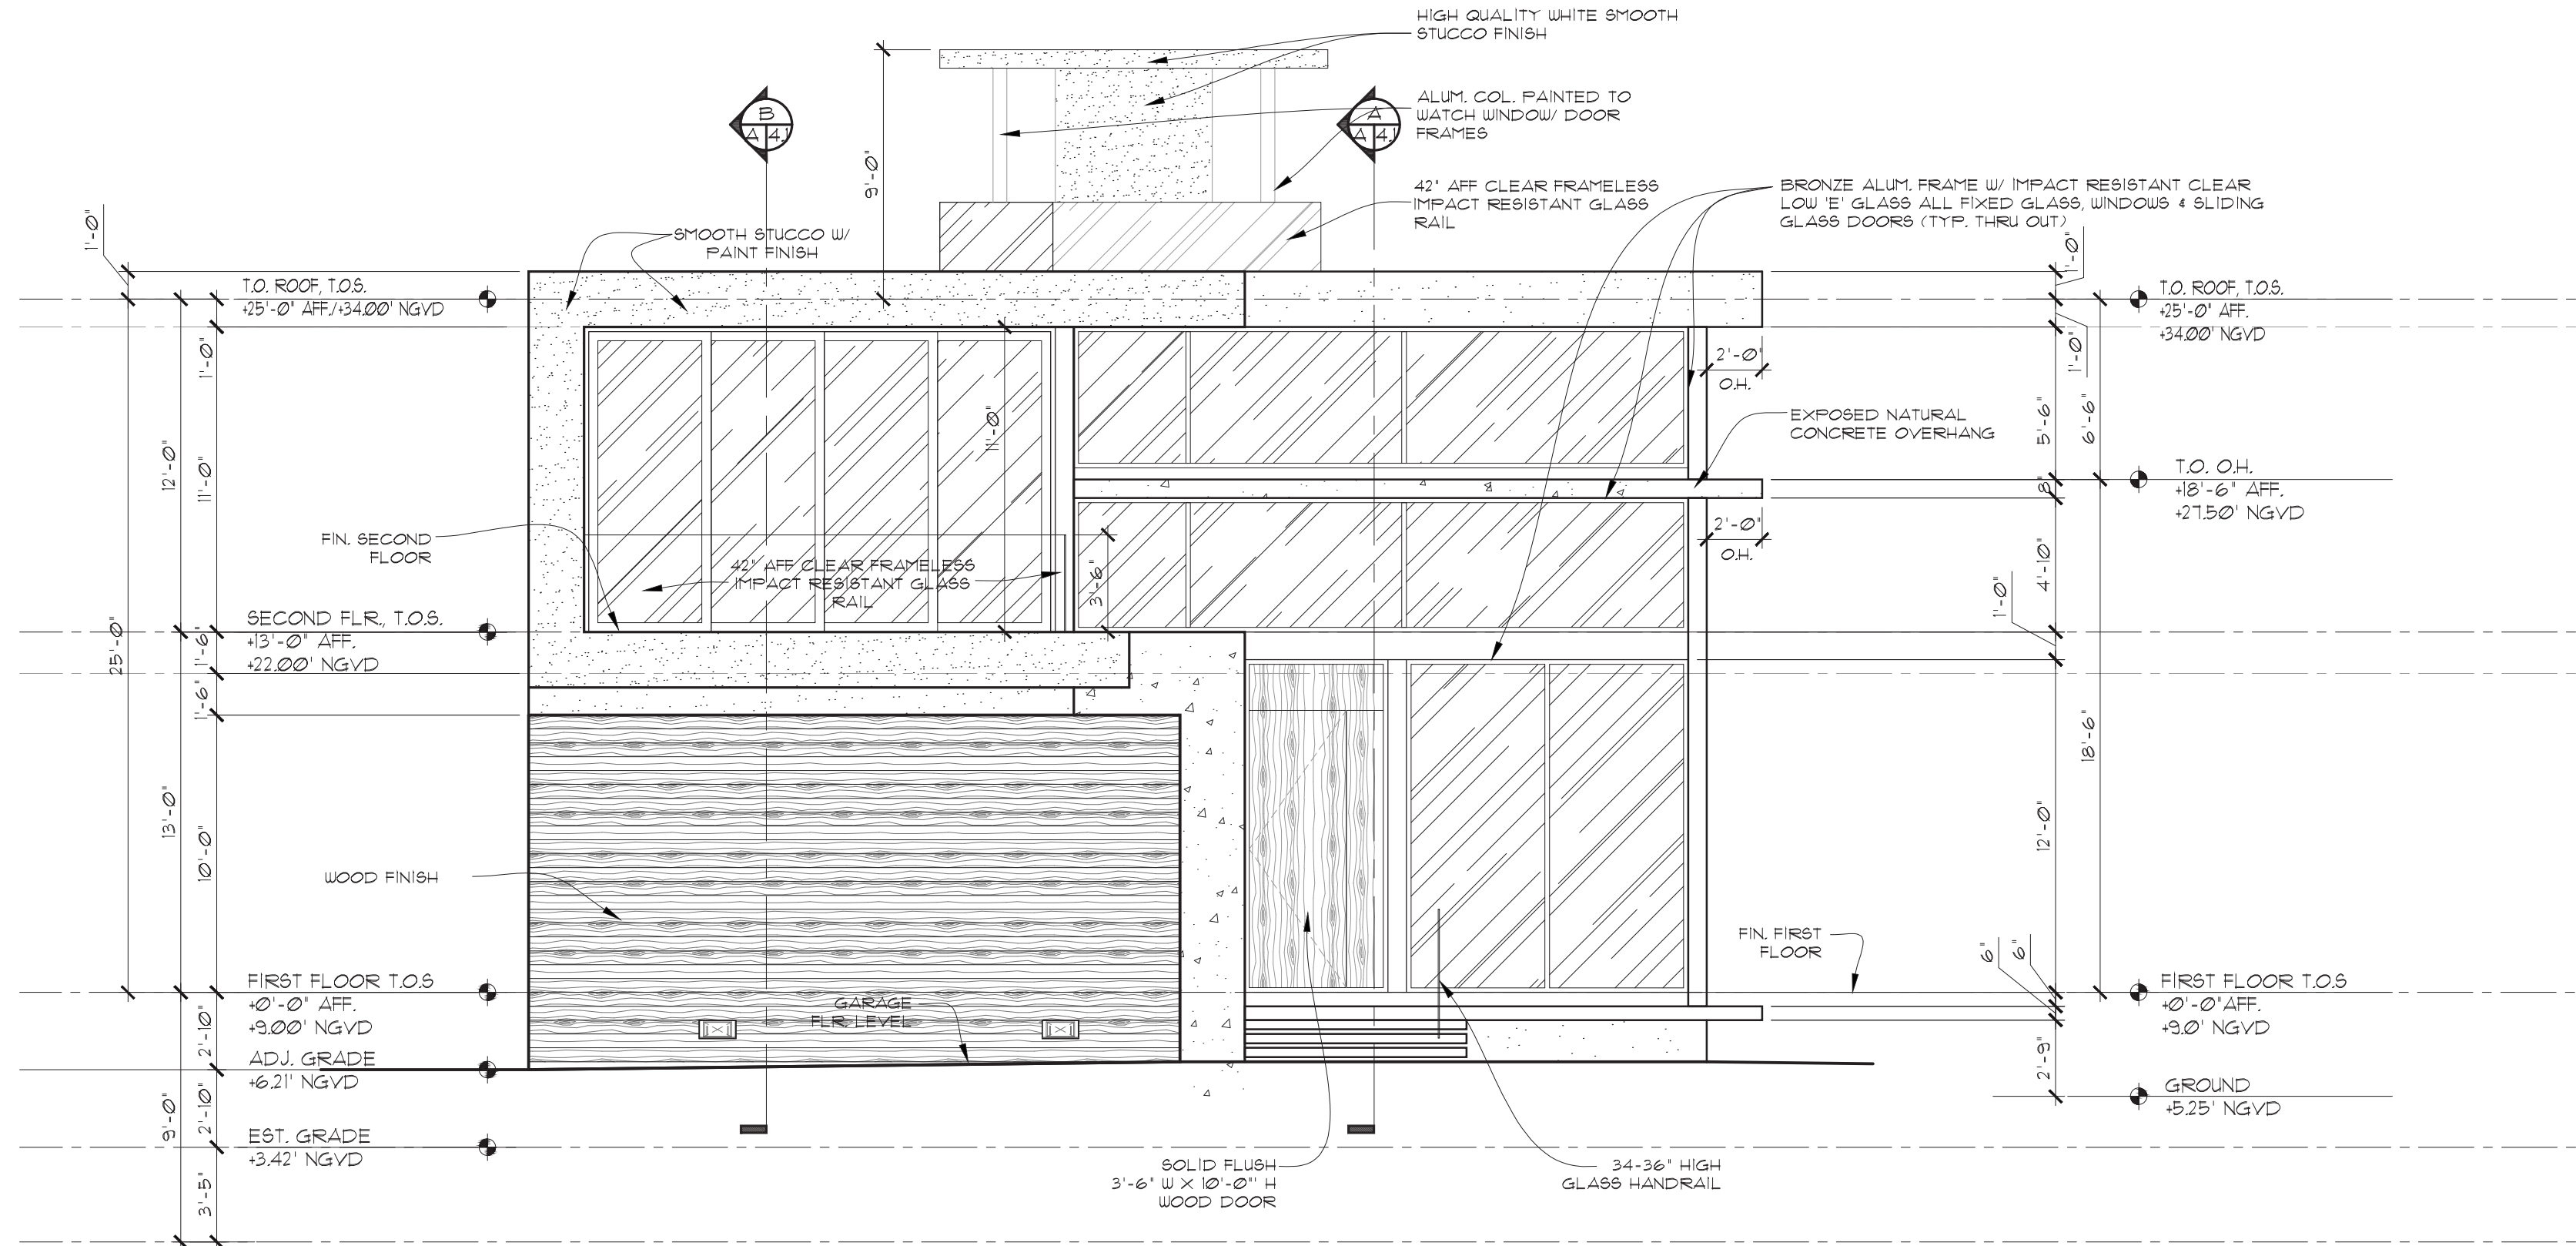


2
WEST
FRONT ELEVATION
SCALE 3/16" = 1'-0"

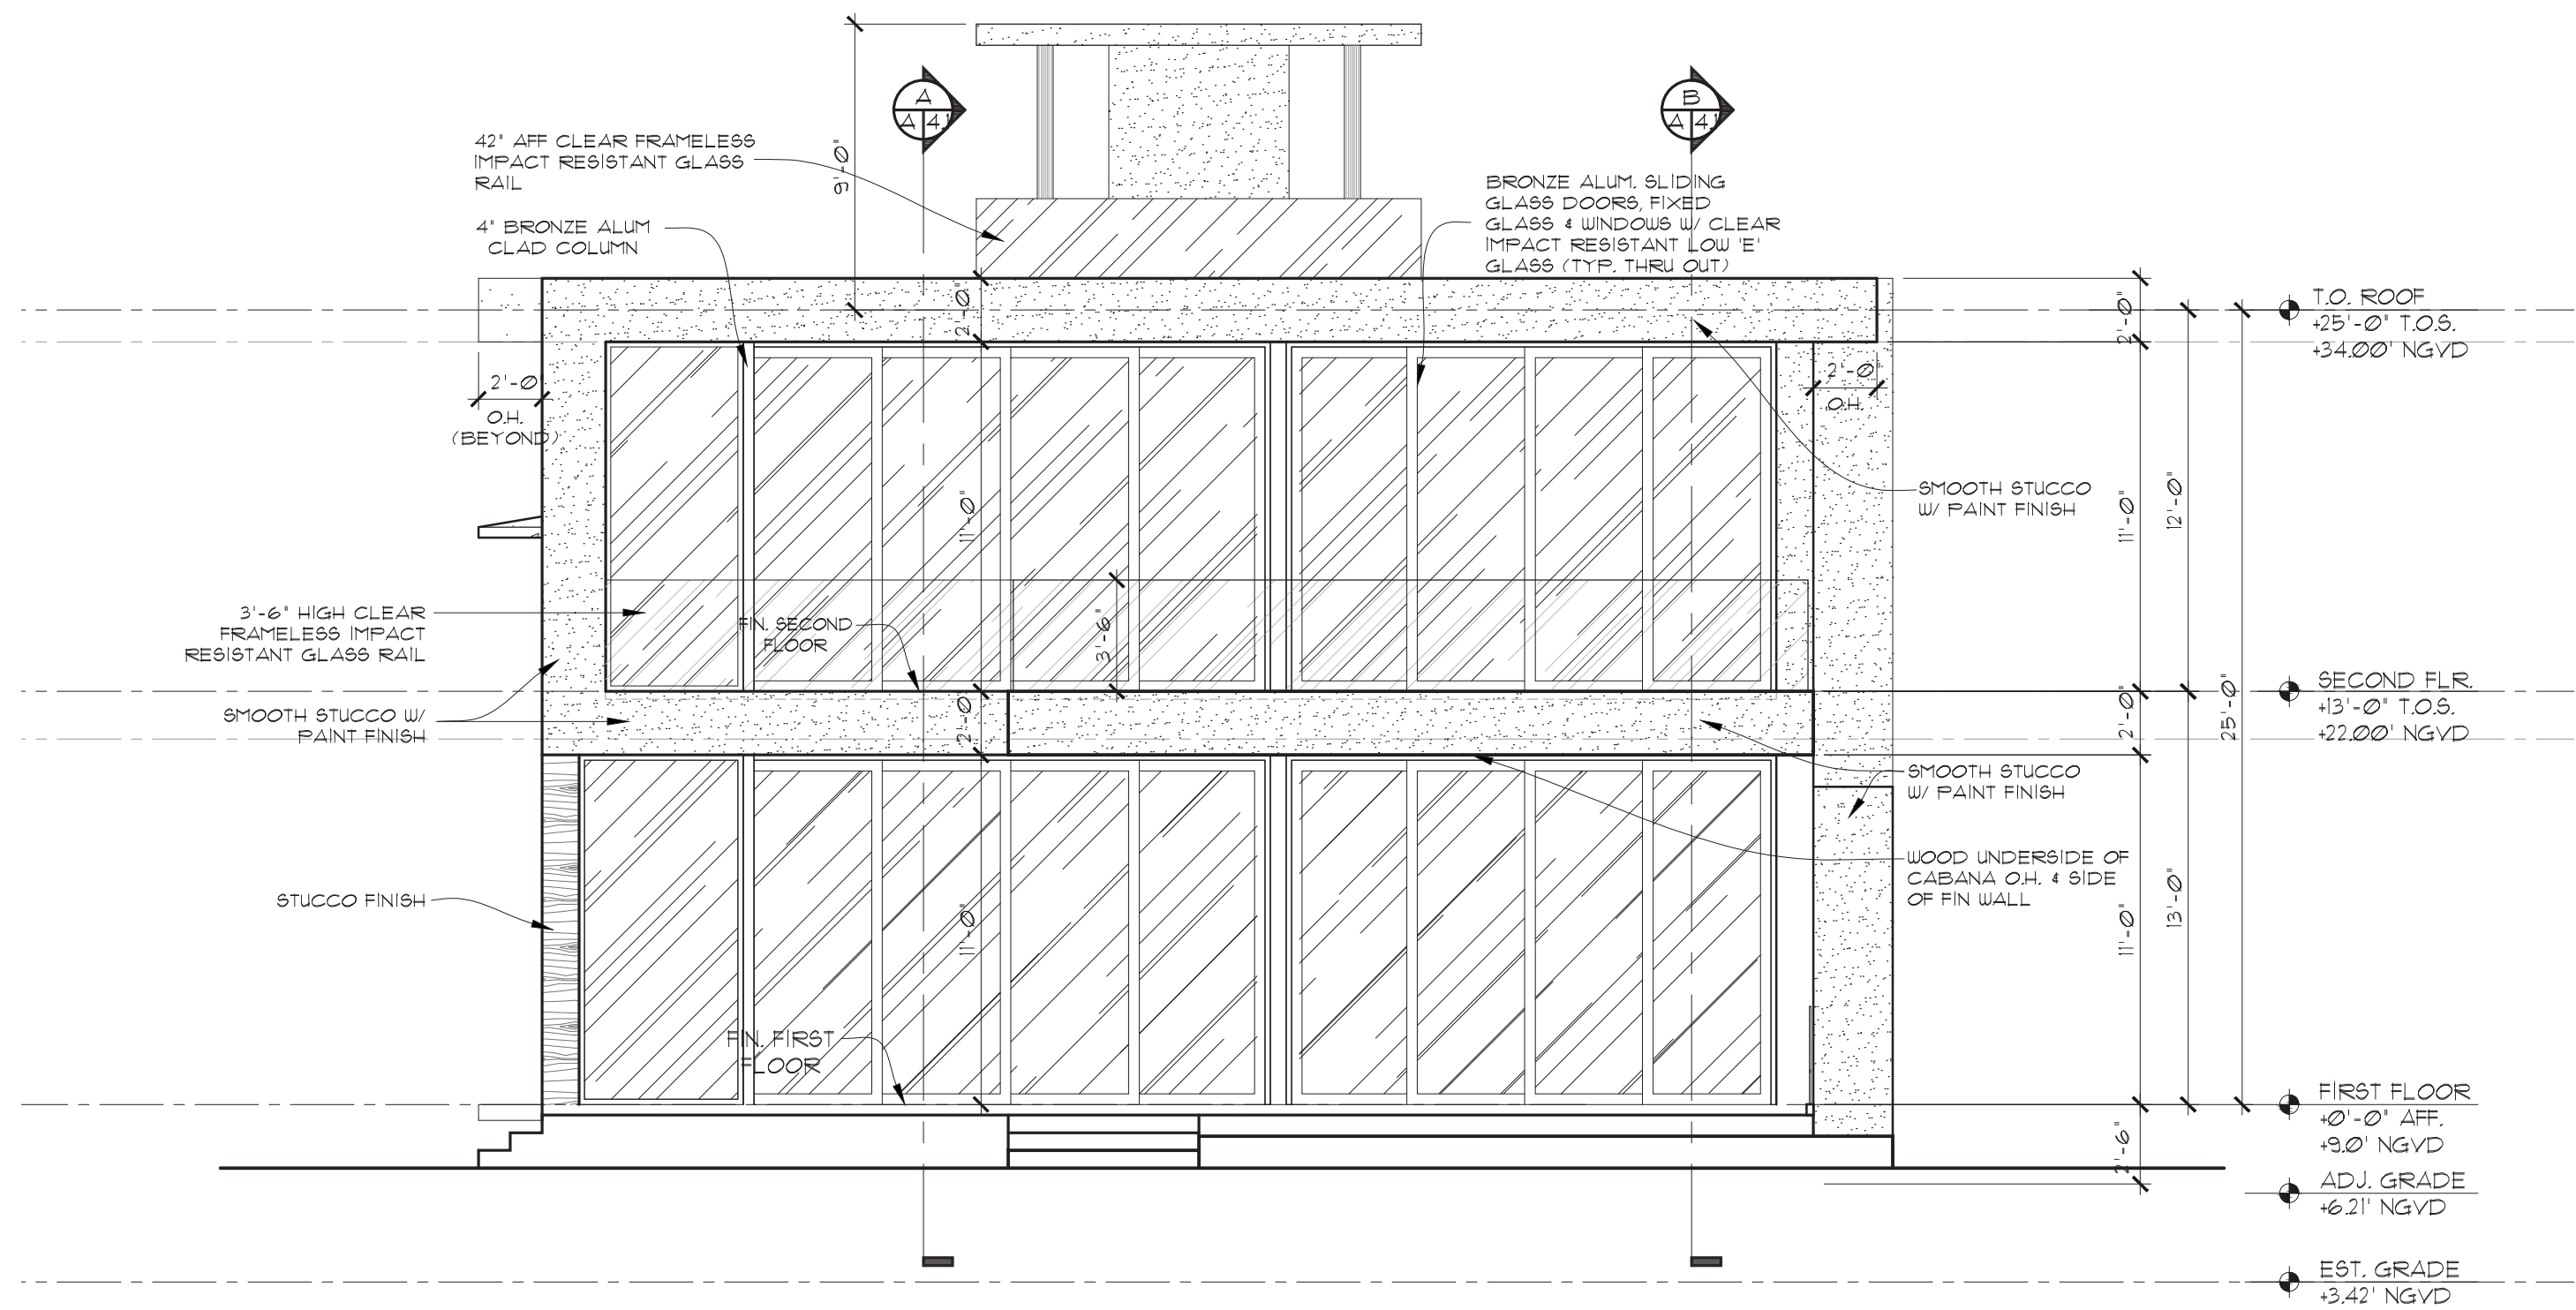



1
EAST
REAR ELEVATION
SCALE 3/16" = 1'-0"

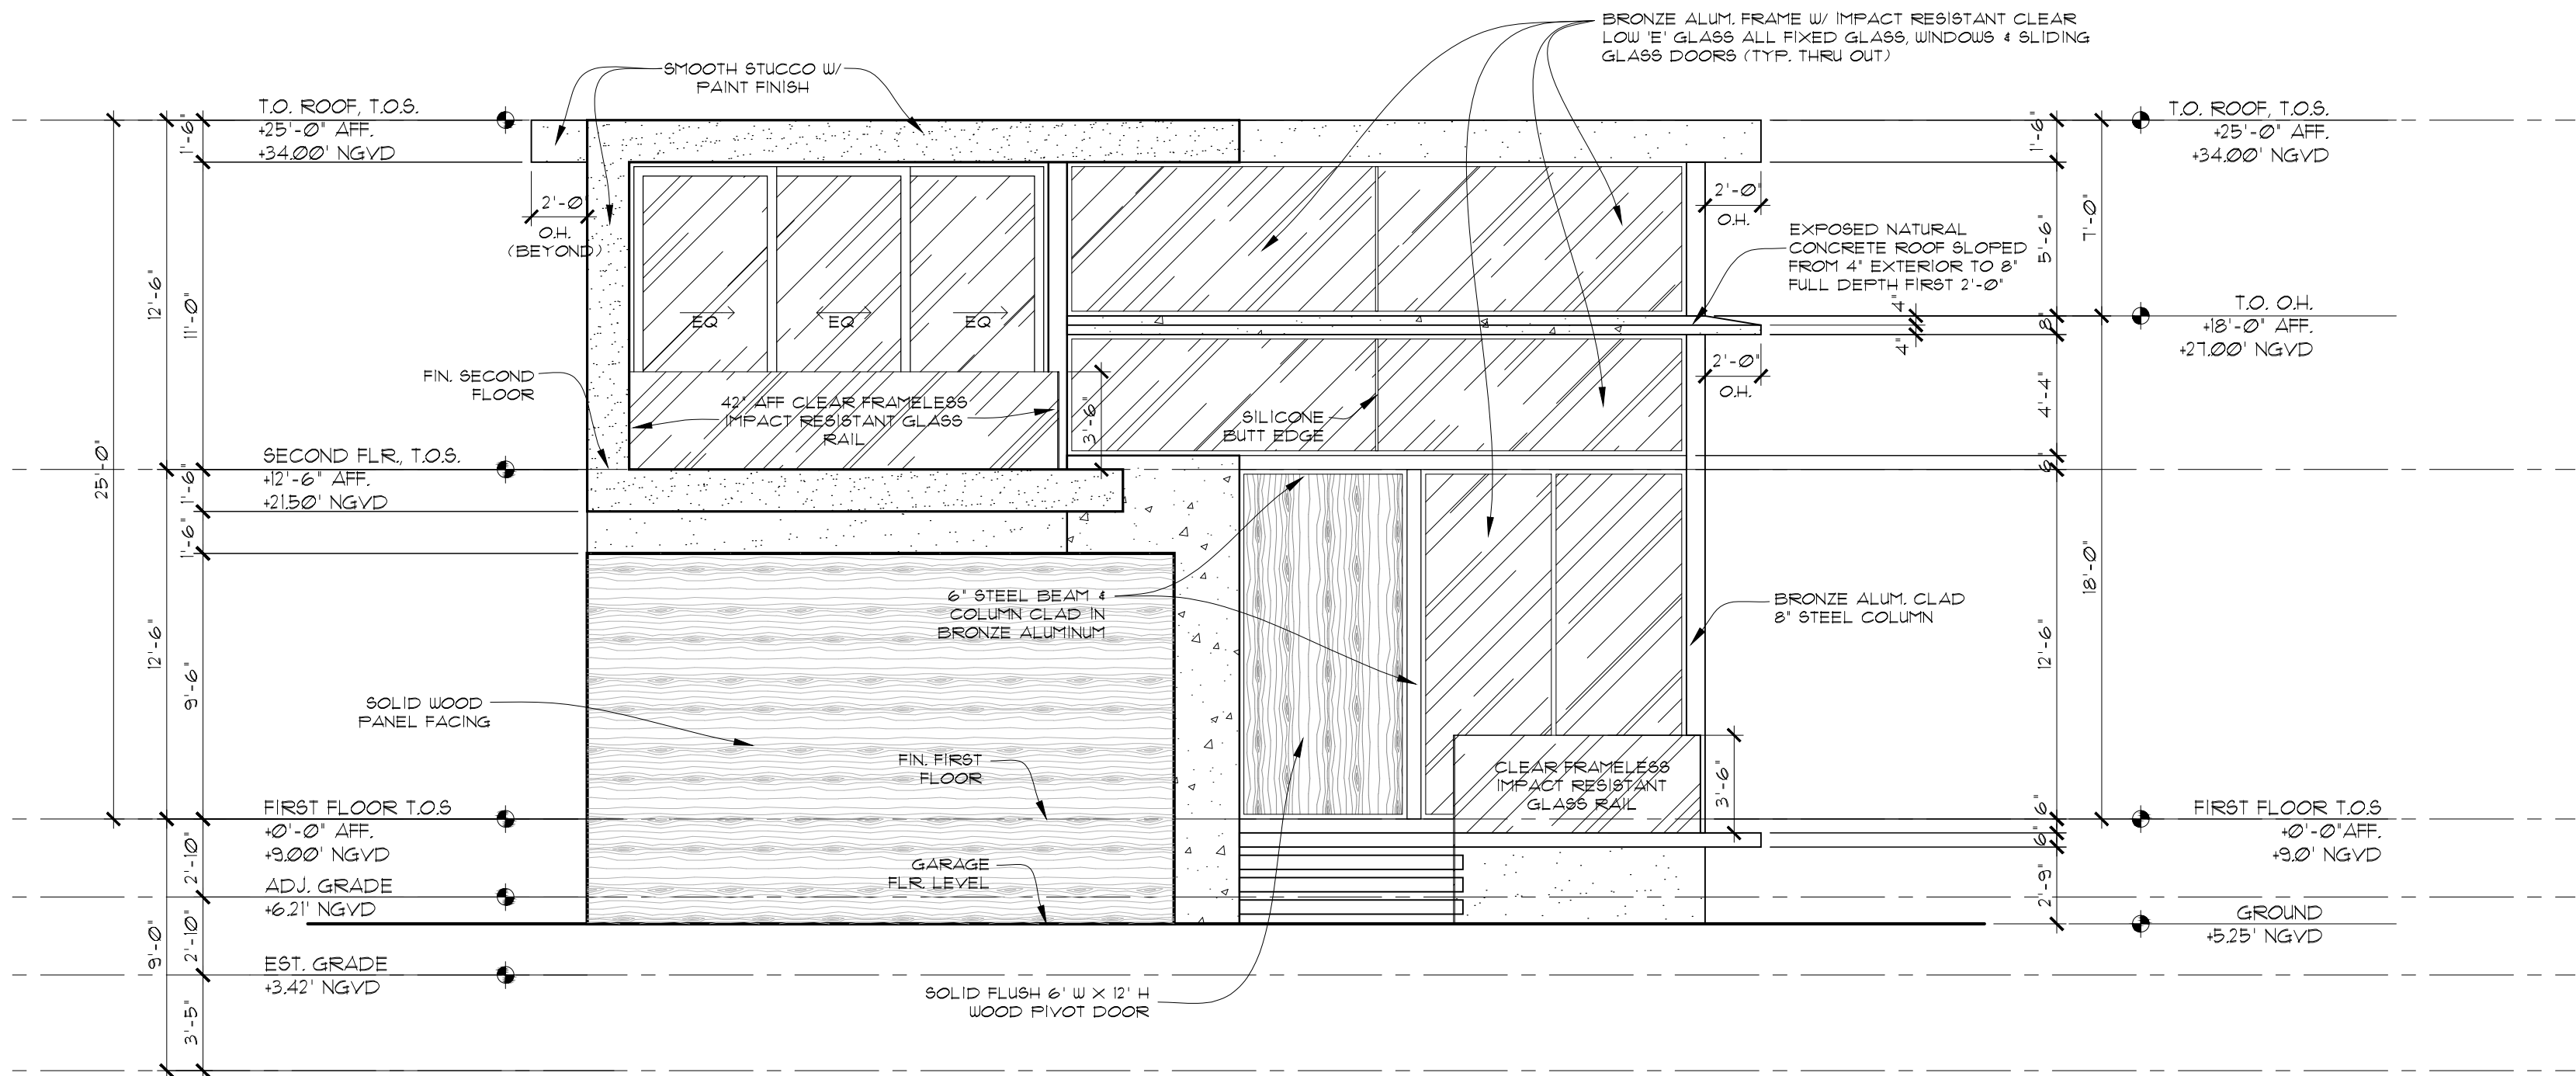

1 FRONT ELEVATION
A-3.1 SCALE: 3/16"=1'-0"

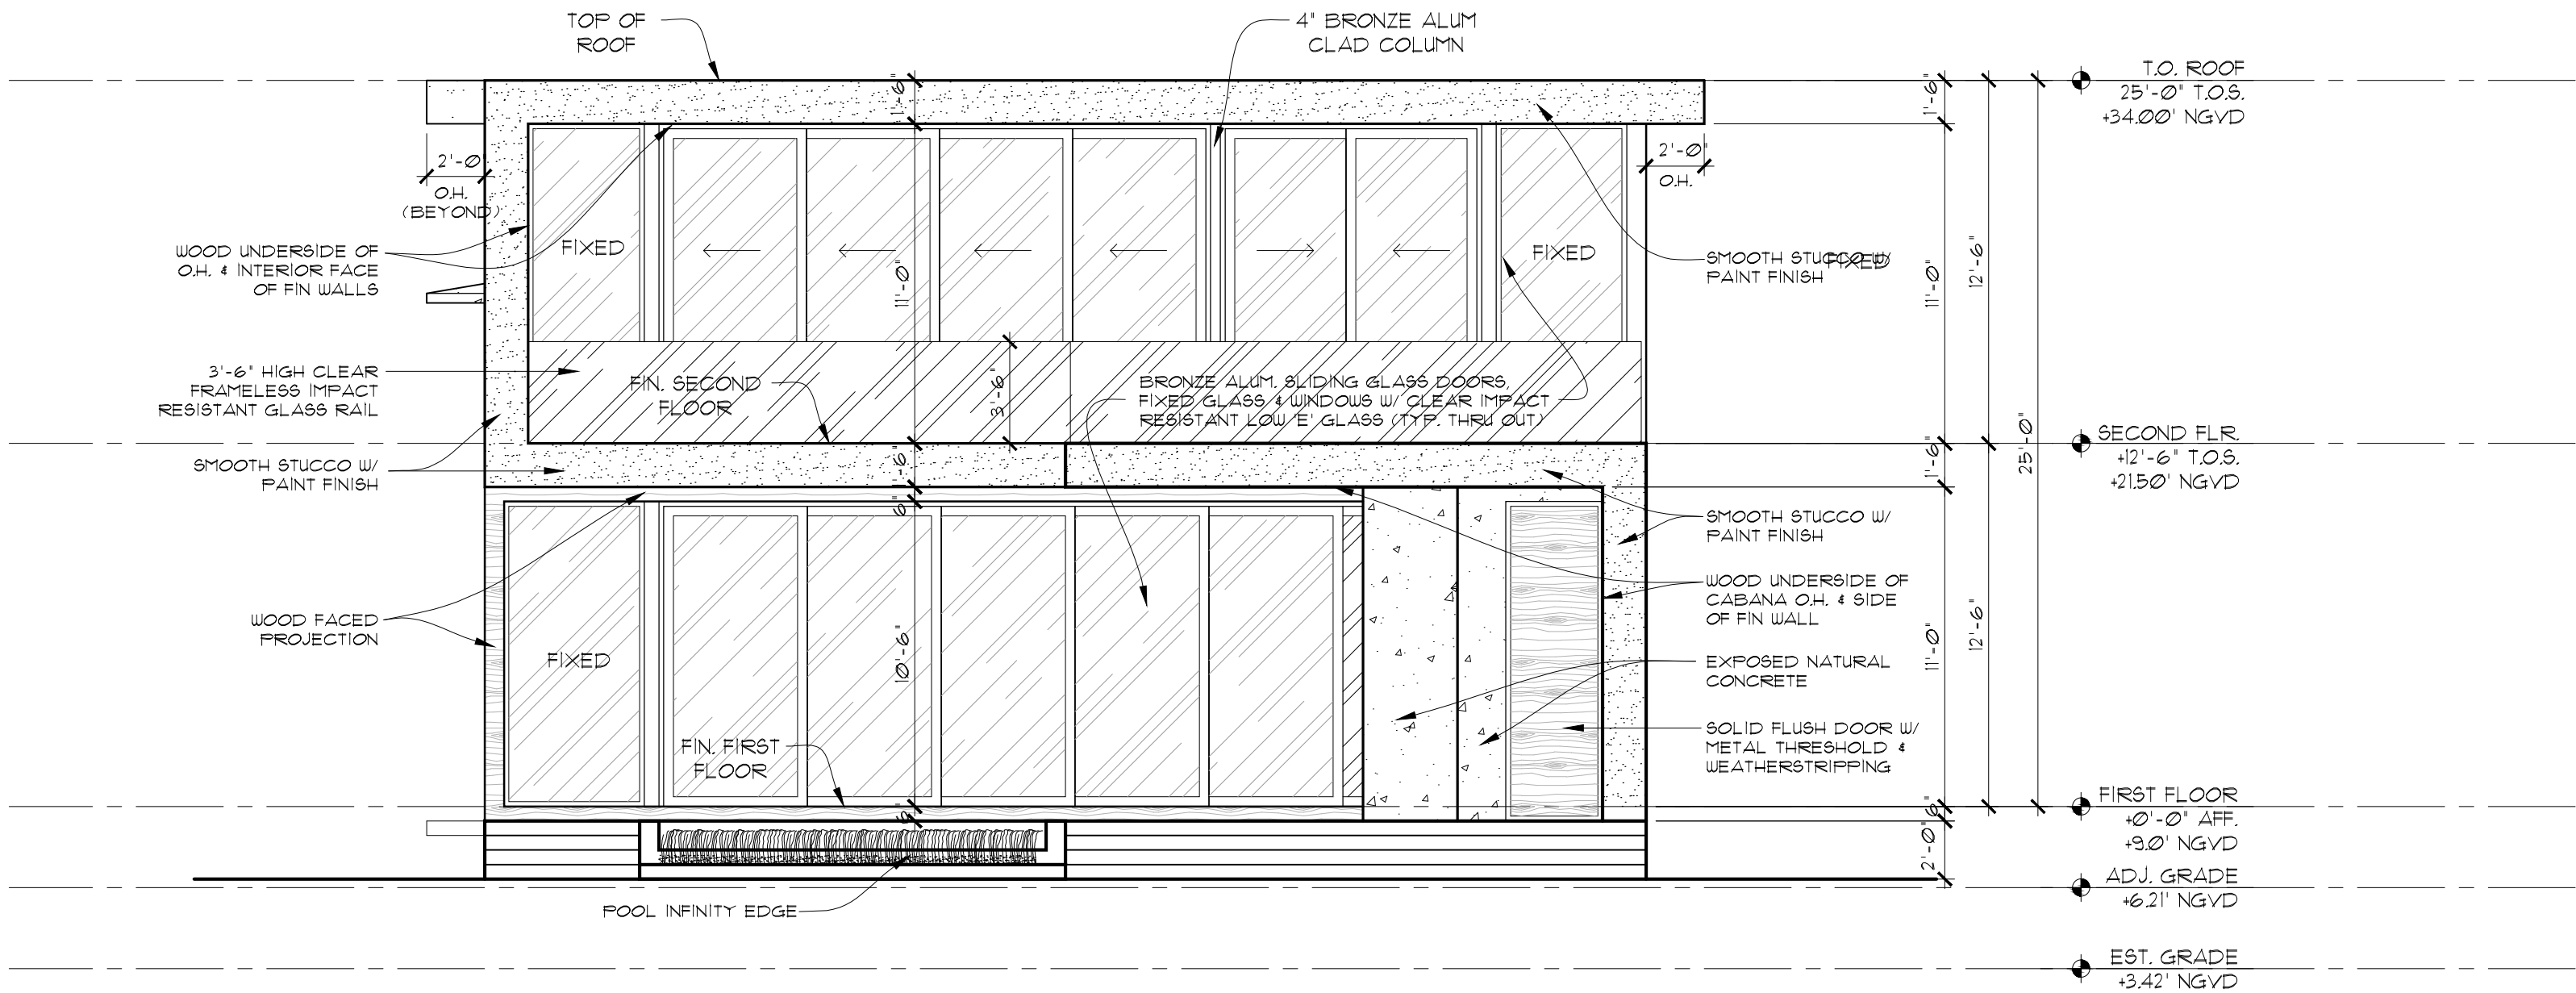


2 REAR ELEVATION
A-3.1 SCALE: 3/16"=1'-0"

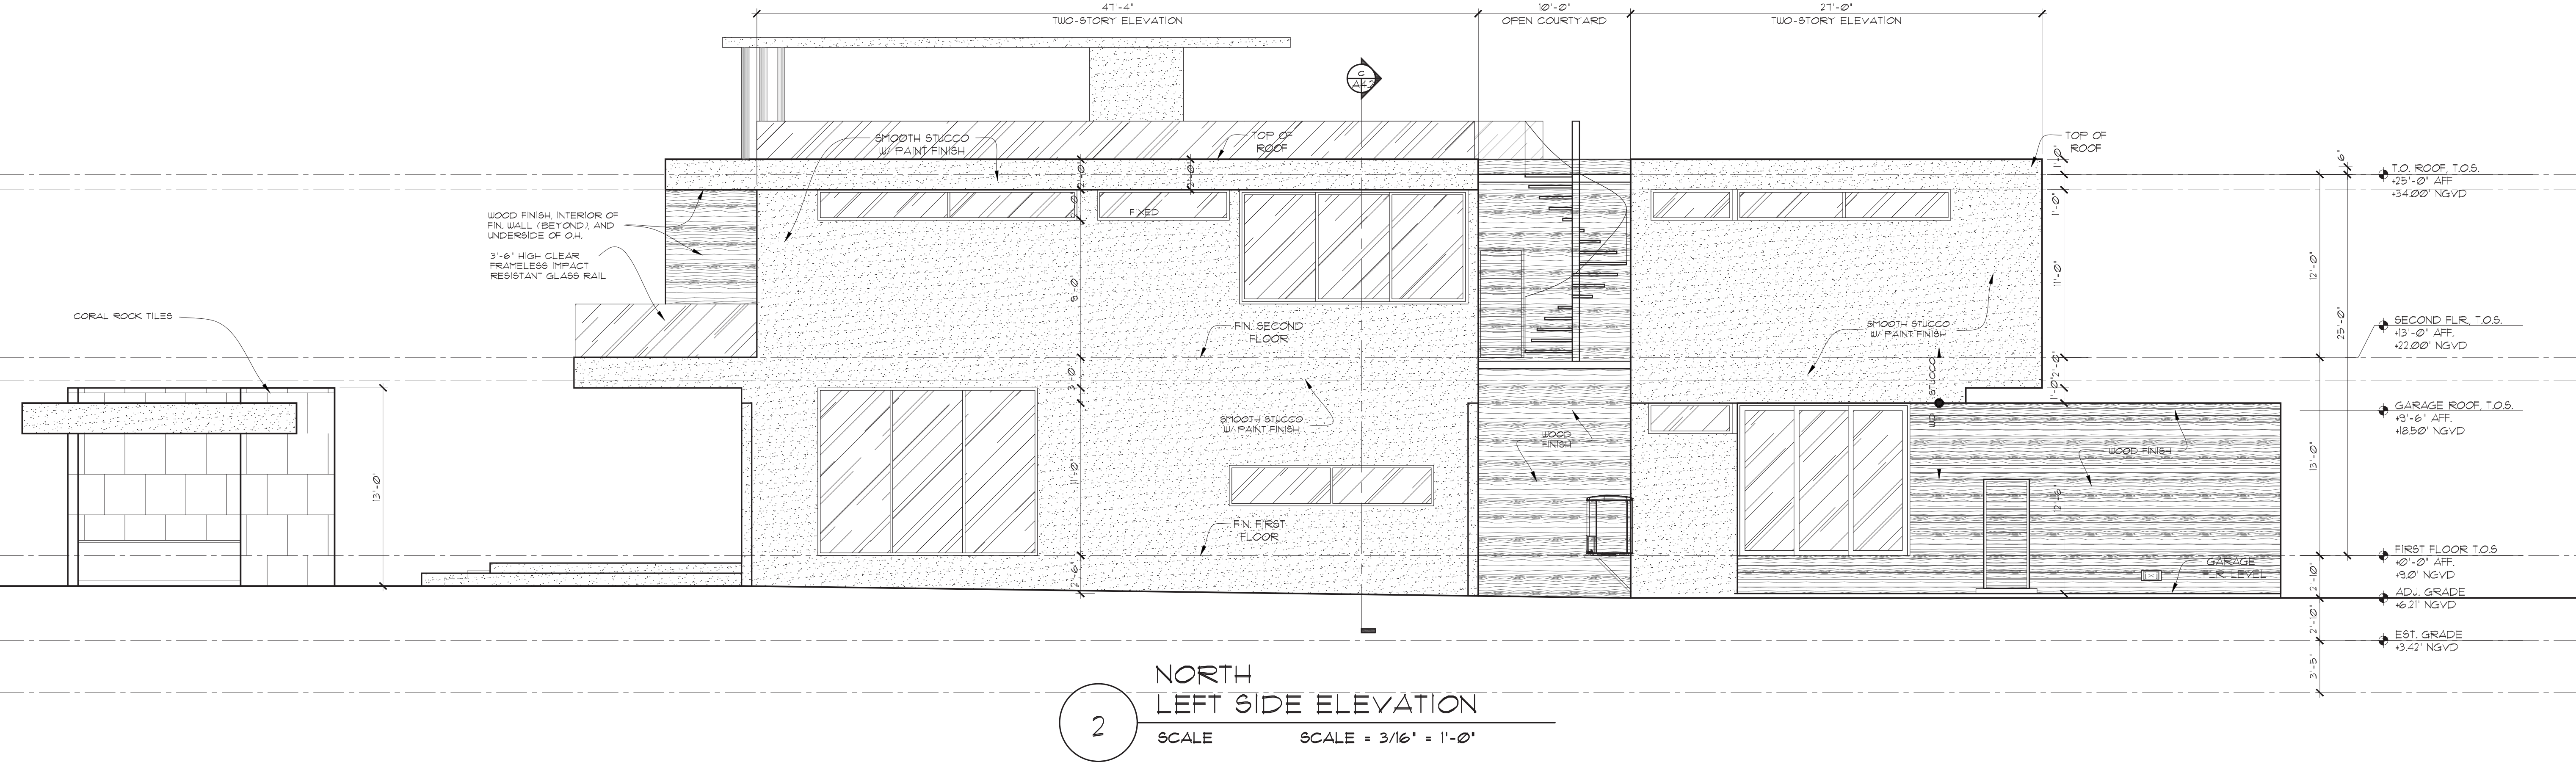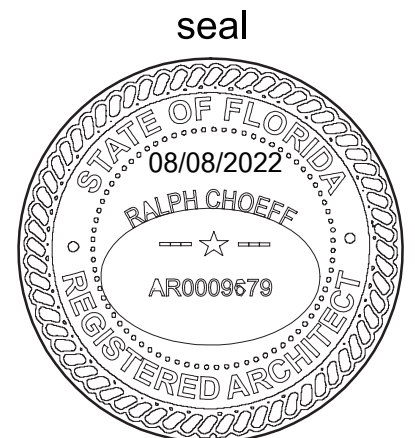

2


NORTH
LEFT SIDE ELEVATION
SCALE SCALE = 3/16" = 1'-0"

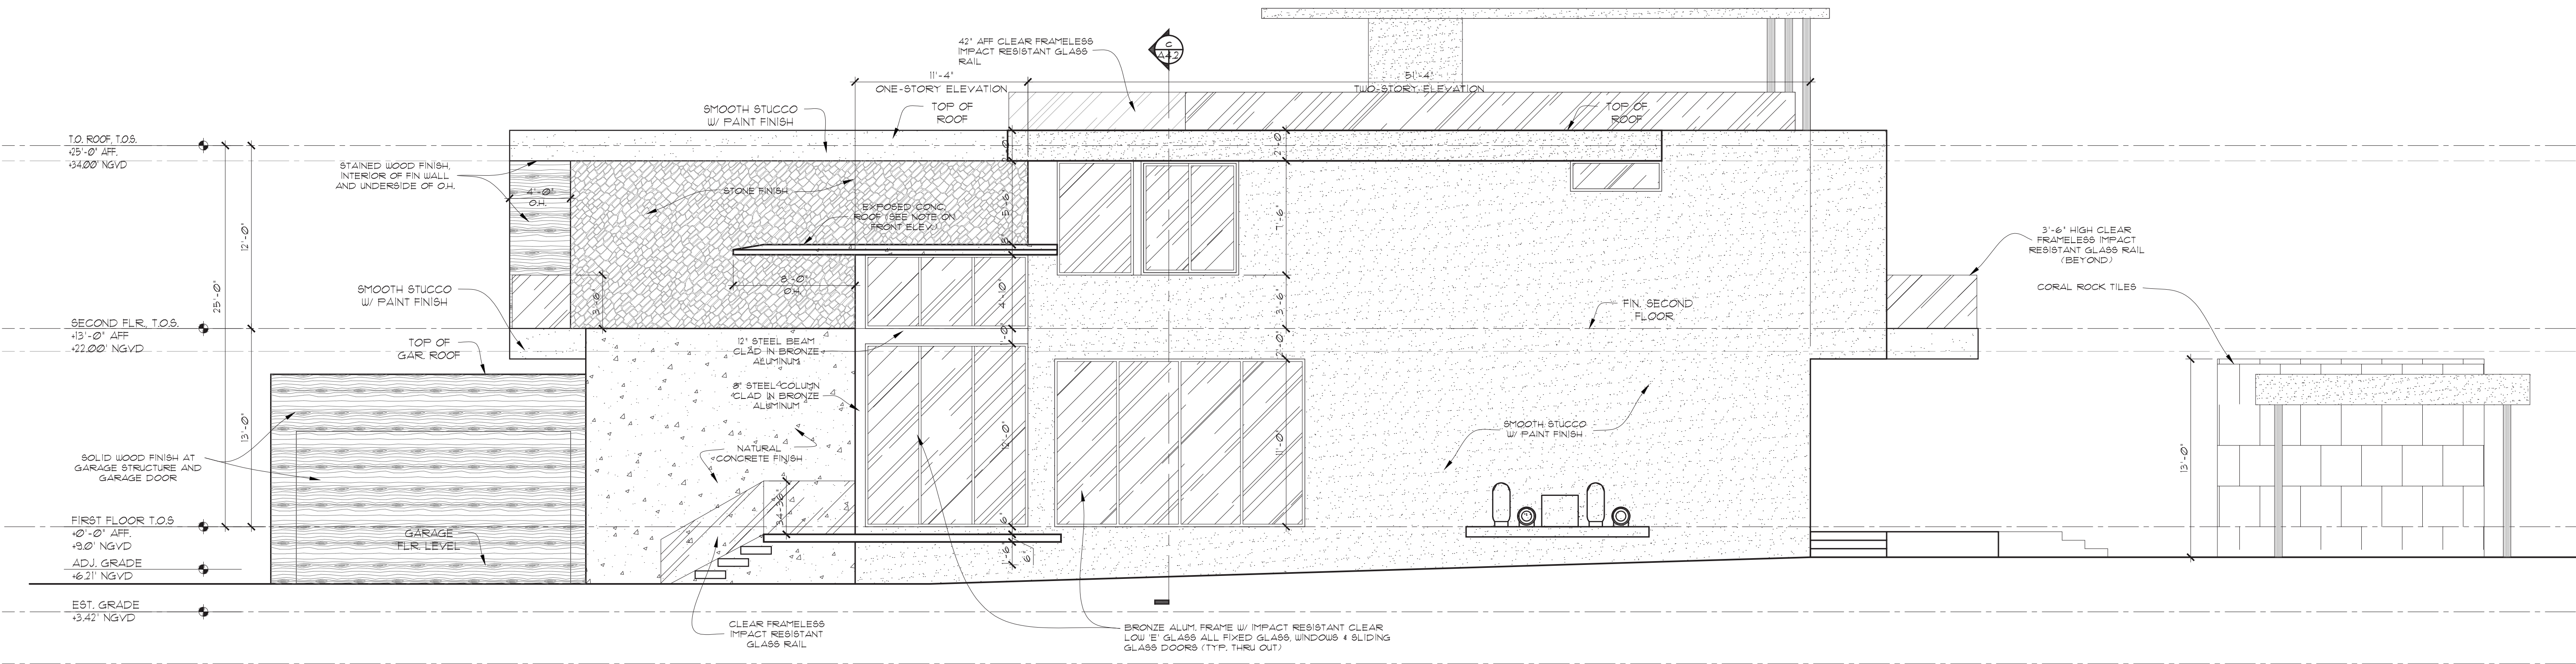


1

SOUTH
RIGHT SIDE ELEVATION
SCALE SCALE = 3/16" = 1'-0"

PREVIOUSLY APPROVED

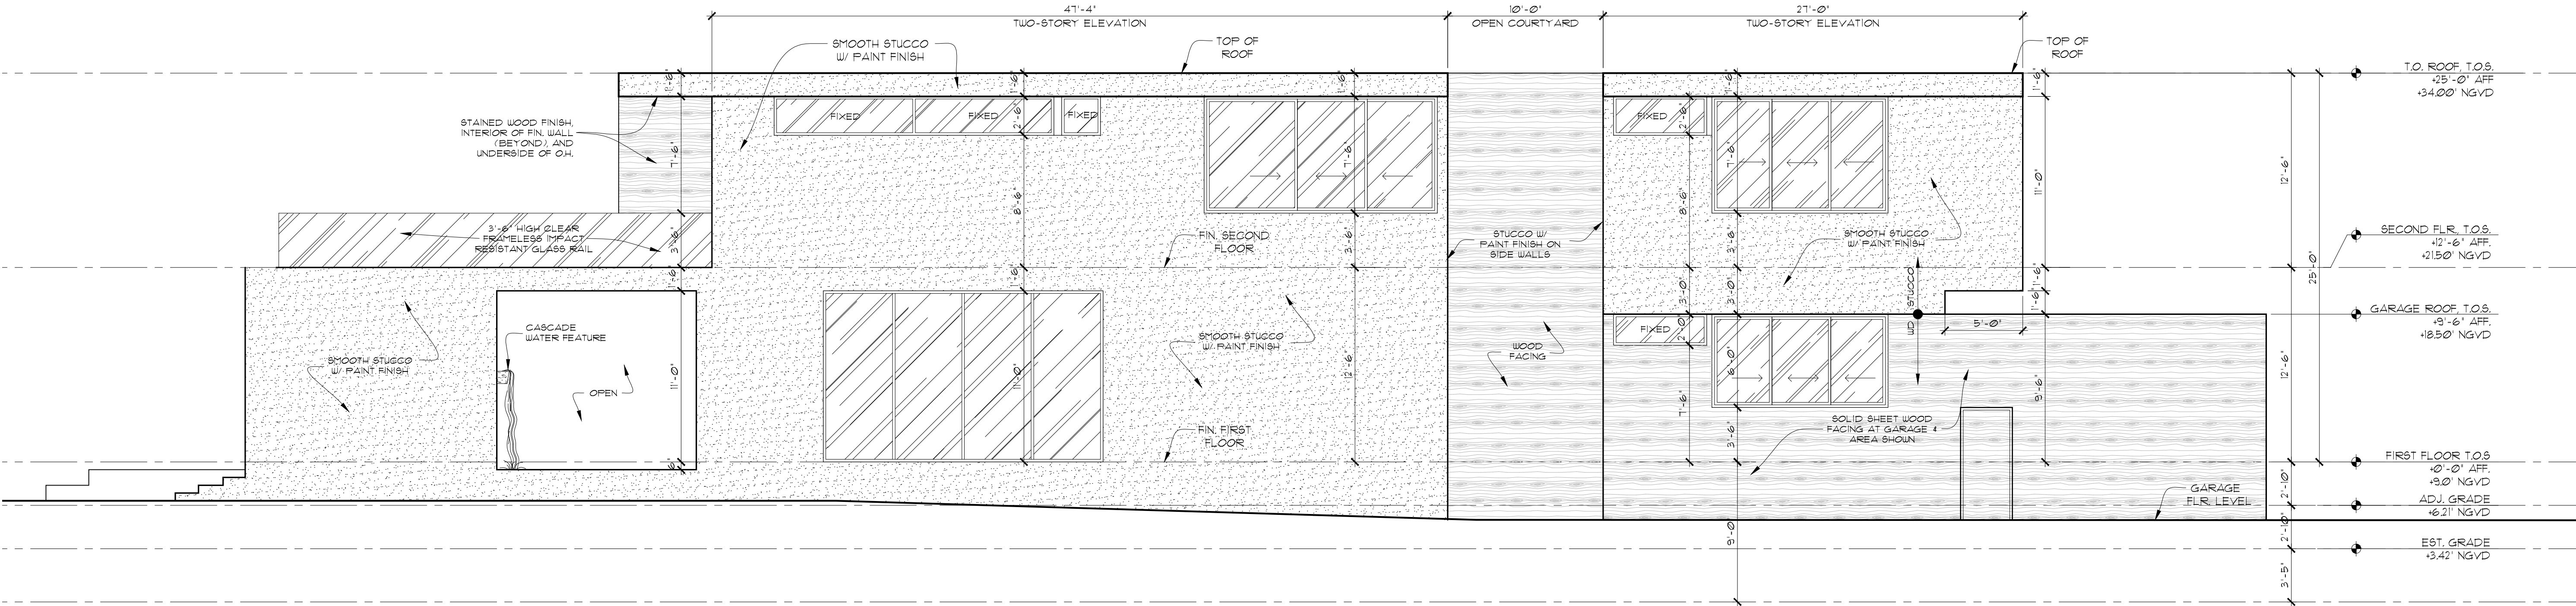

1 LEFT SIDE ELEVATION
SCALE: 3/16"=1'-0"

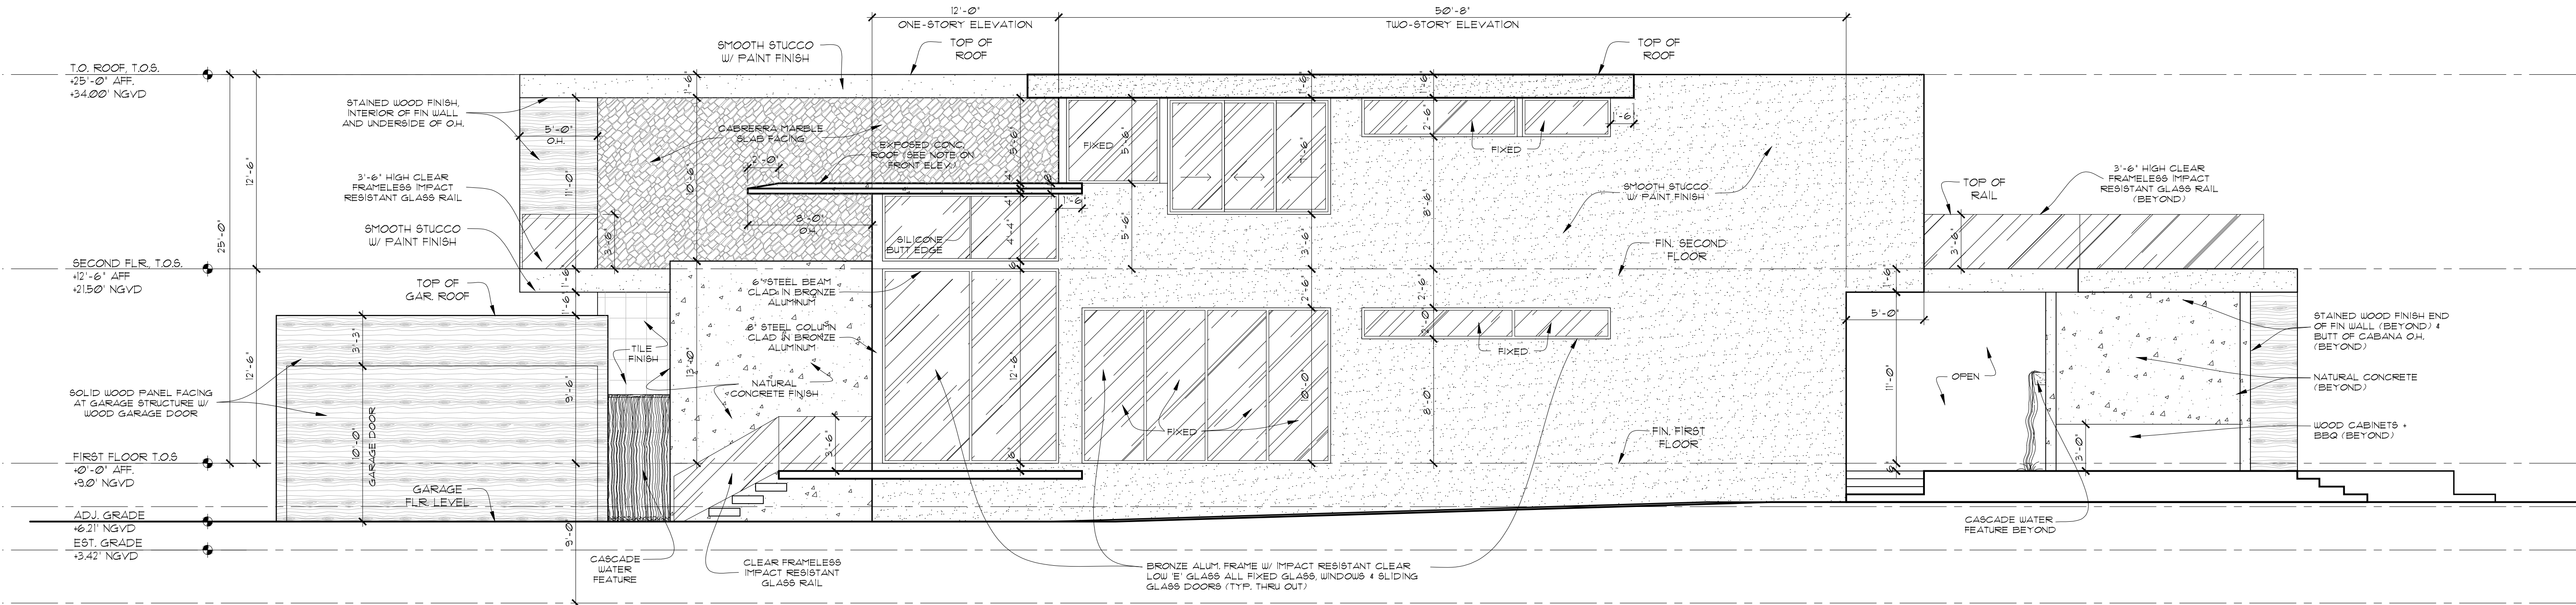

2 RIGHT SIDE ELEVATION
SCALE: 3/16"=1'-0"

MIAMI BEACH RESIDENCE
409 E DILDO DR.
MIAMI BEACH, FL 33139

seal

Ralph Choeff
registered architect
AR0009679

comm no.
1535


date:
10/26/2015

revised:

sheet no.

A-3.2

CHOEFF LEVY FISCHMAN
ARCHITECTURE + DESIGN
8425 Biscayne Blvd. suite 201
Miami, Florida 33138
(t) 305.434.8338
(f) 305.892.5292
www.choefflevy.com

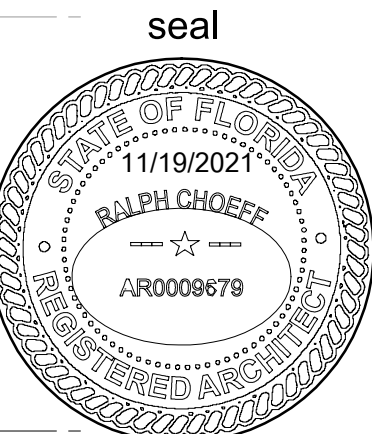

Ralph Choeff
registered architect
AR0009679


comm no.
1745

date:
04/29/2016


revised:
1 06-10-2016 / B.D. COMMENTS
2 07-12-2016 / B.D. COMMENTS
3 08-05-2016 / B.D. COMMENTS
4 08-15-2016 / B.D. COMMENTS
5 05-23-2018 / GEN. REVISION
6 06-20-2018 / GEN. REVISION
7 03/10/2022 / OWNER REVISION

sheet no.
A-4.1


FLOOD ELEVATION NOTE:
ALL ELECTRICAL, MECHANICAL & PLUMBING
EQUIPMENT IS TO BE ABOVE BASE FLOOD
ELEVATION (+9'-0" NGVD) - ALL CONSTRUCTION &
FINISH MATERIALS BELOW BASE FLOOD ELEVATION
ARE TO BE FLOOD RESISTANT.

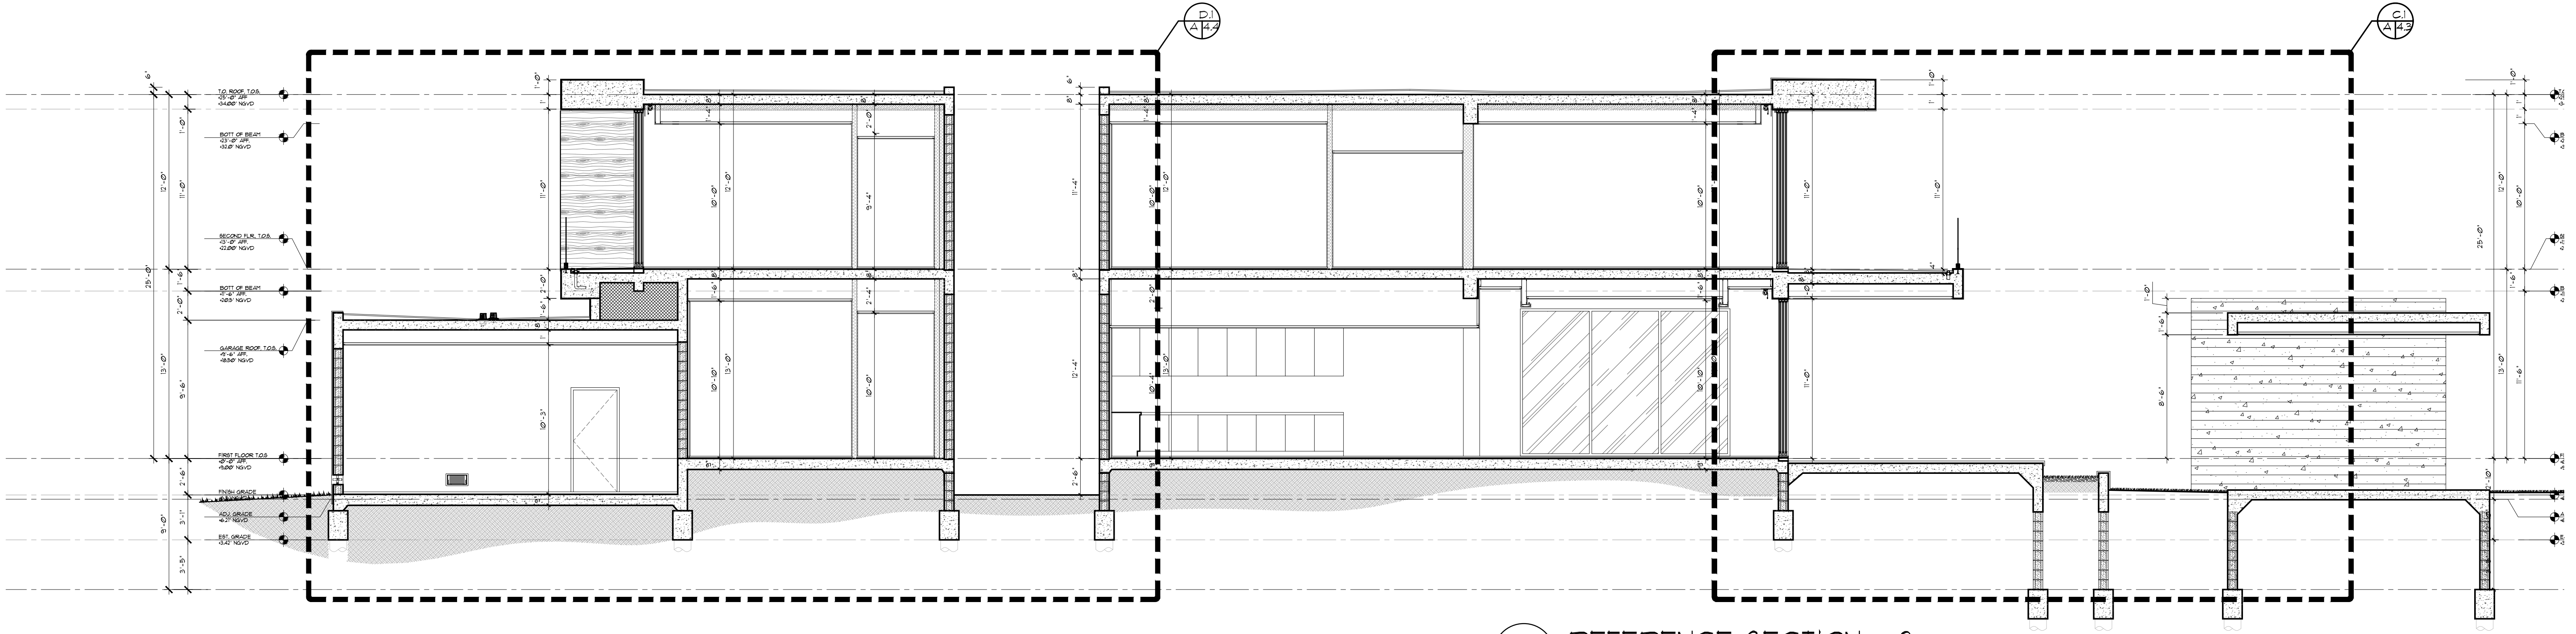

B
A-4.1 REFERENCE SECTION - 2
SCALE: 3/16"=1'-0"

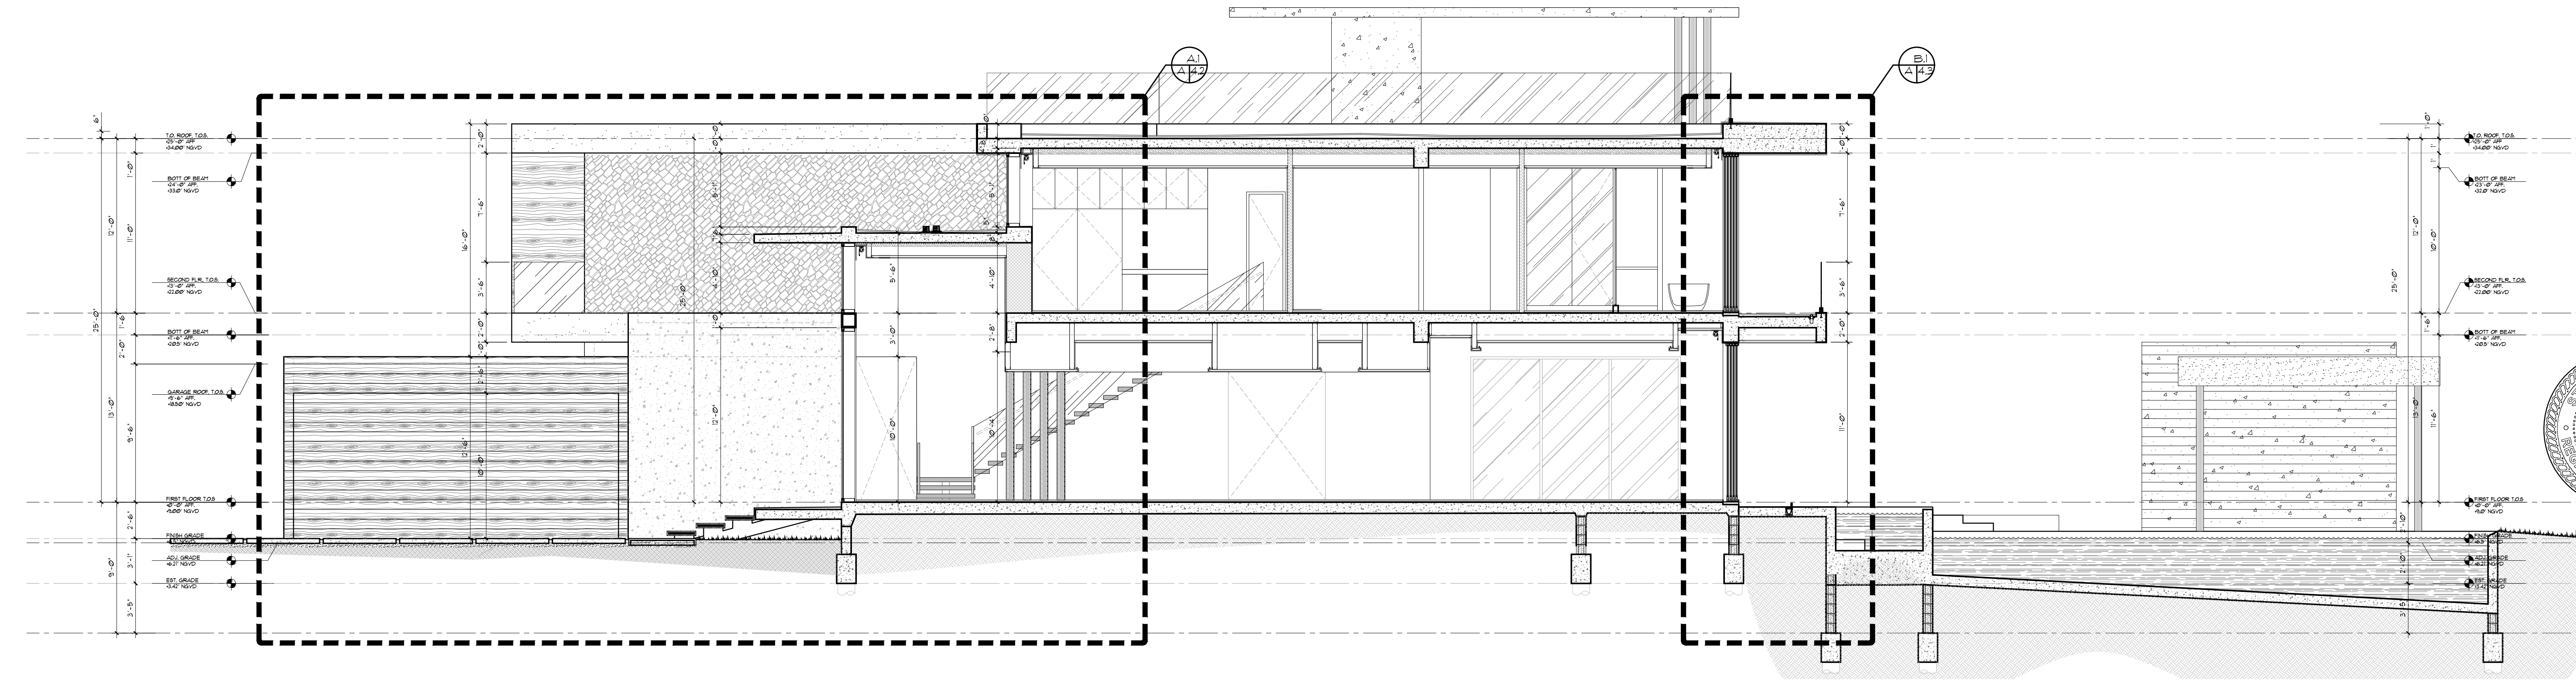


A
A-4.1 REFERENCE SECTION - 1
SCALE: 3/16"=1'-0"

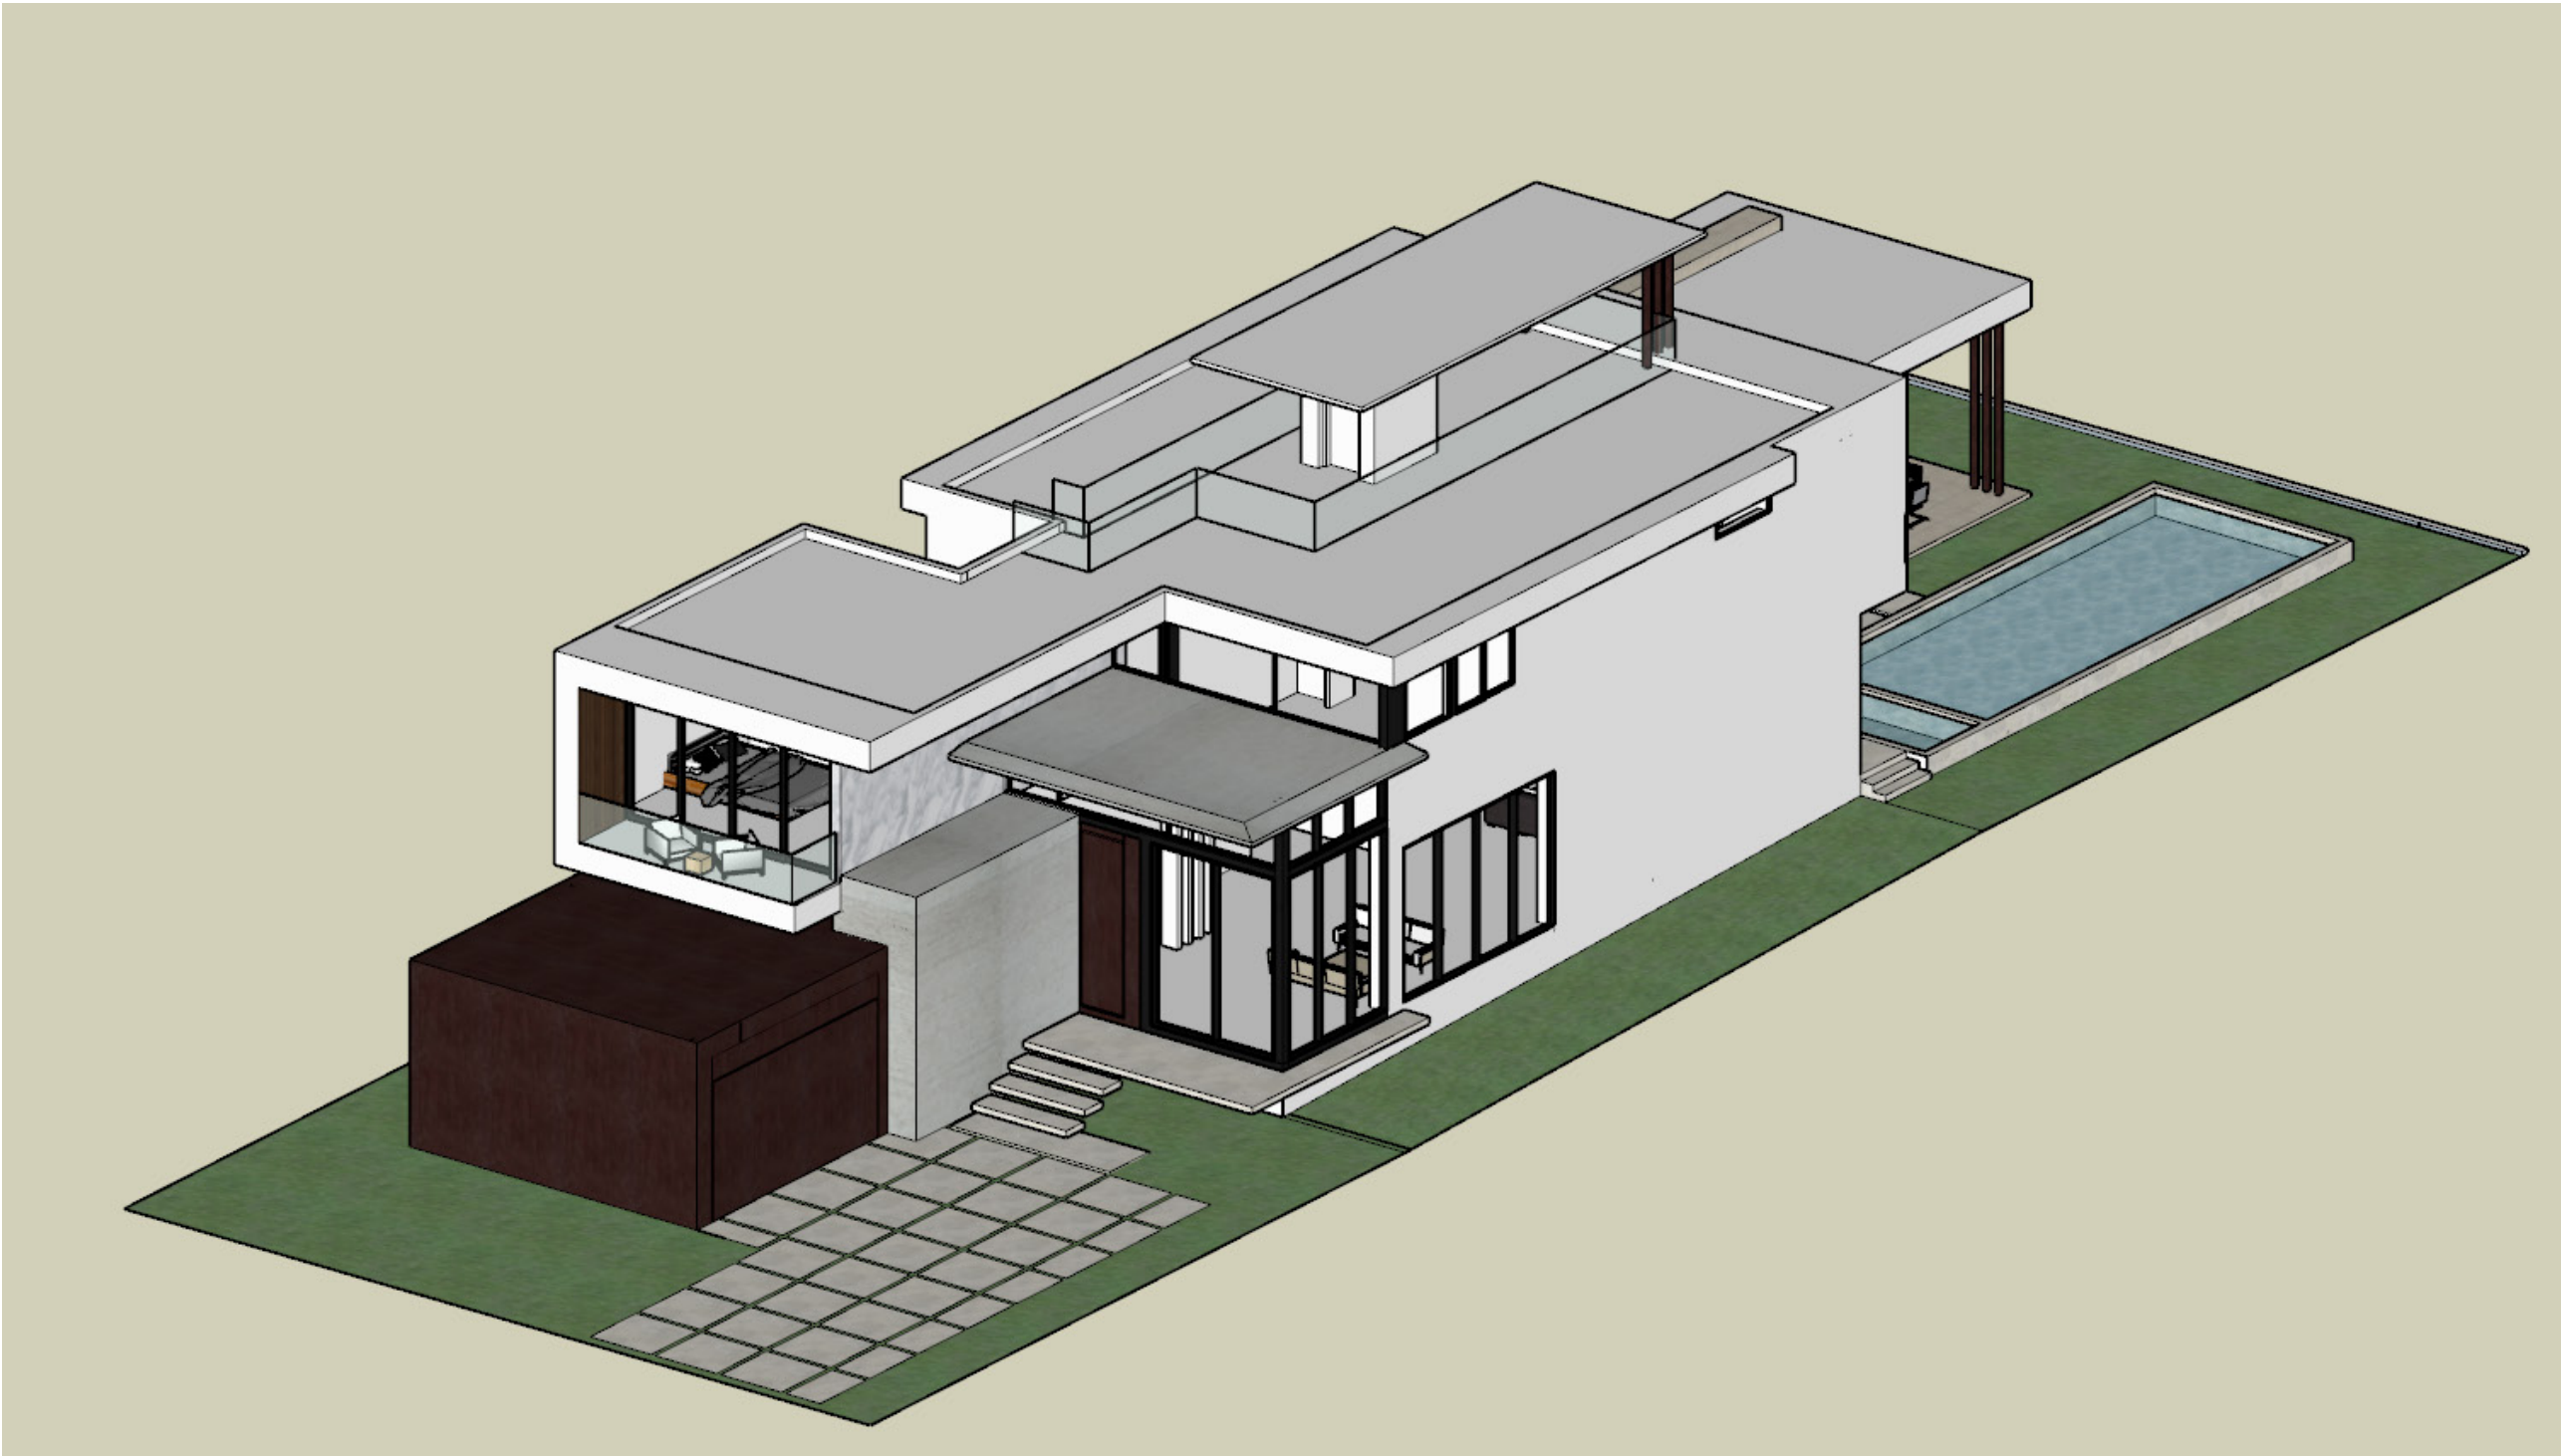


SOUTHWEST AXON



SOUTHEAST AXON

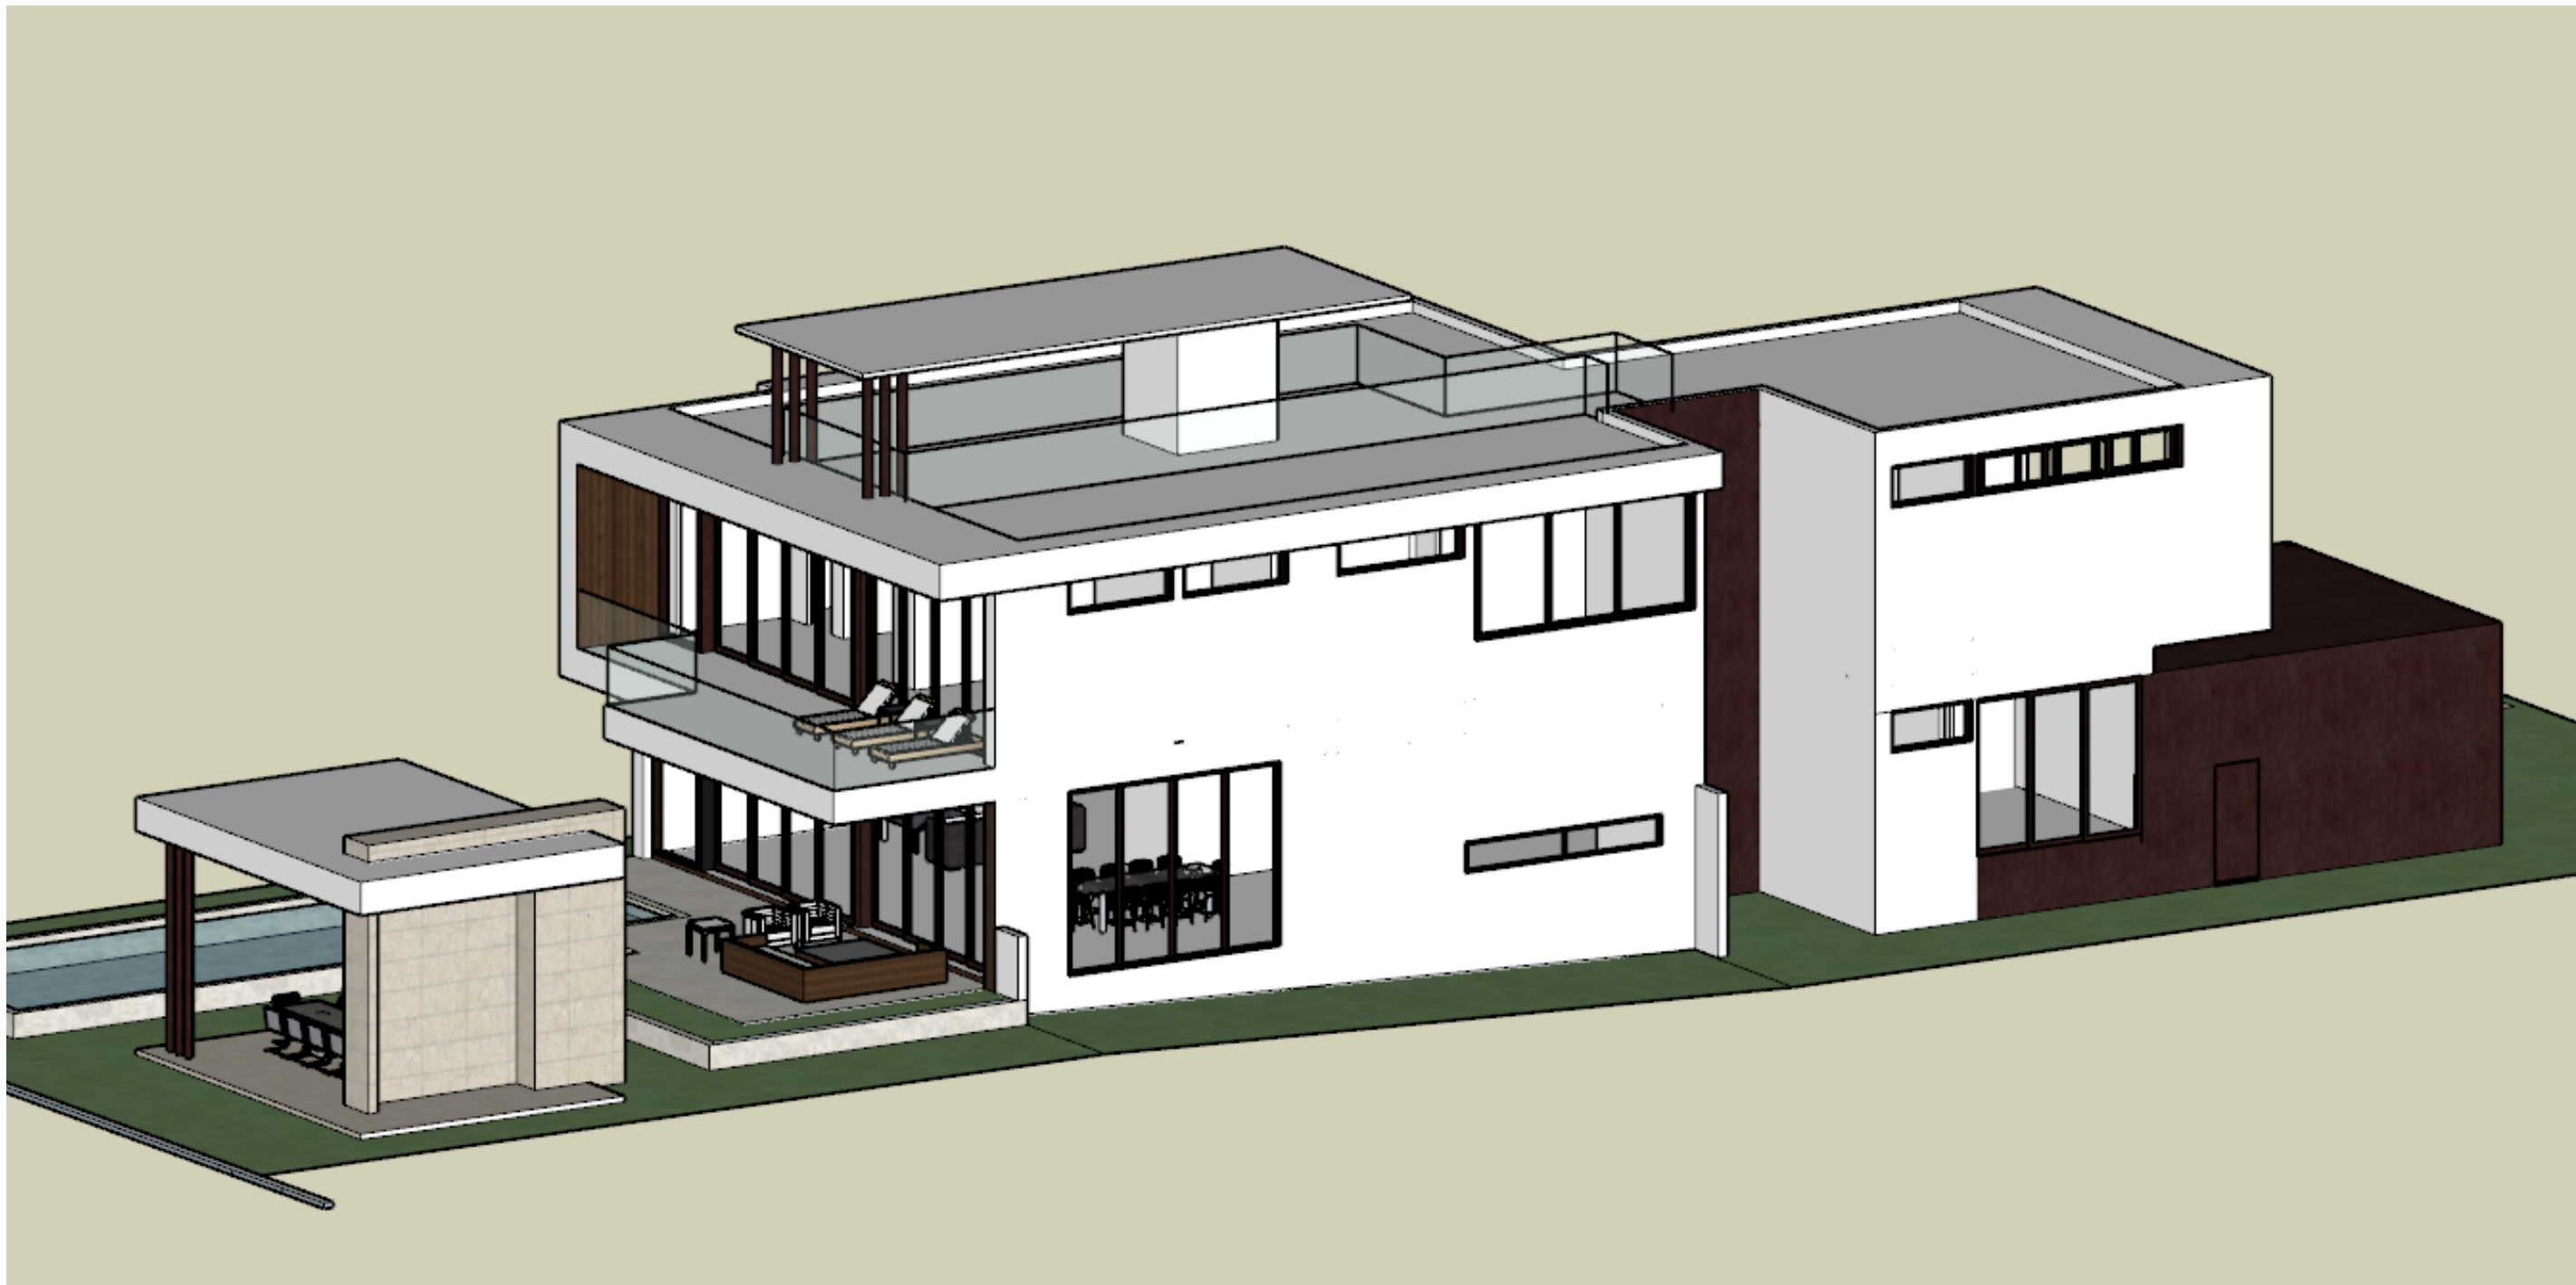

NORTHEAST AXON

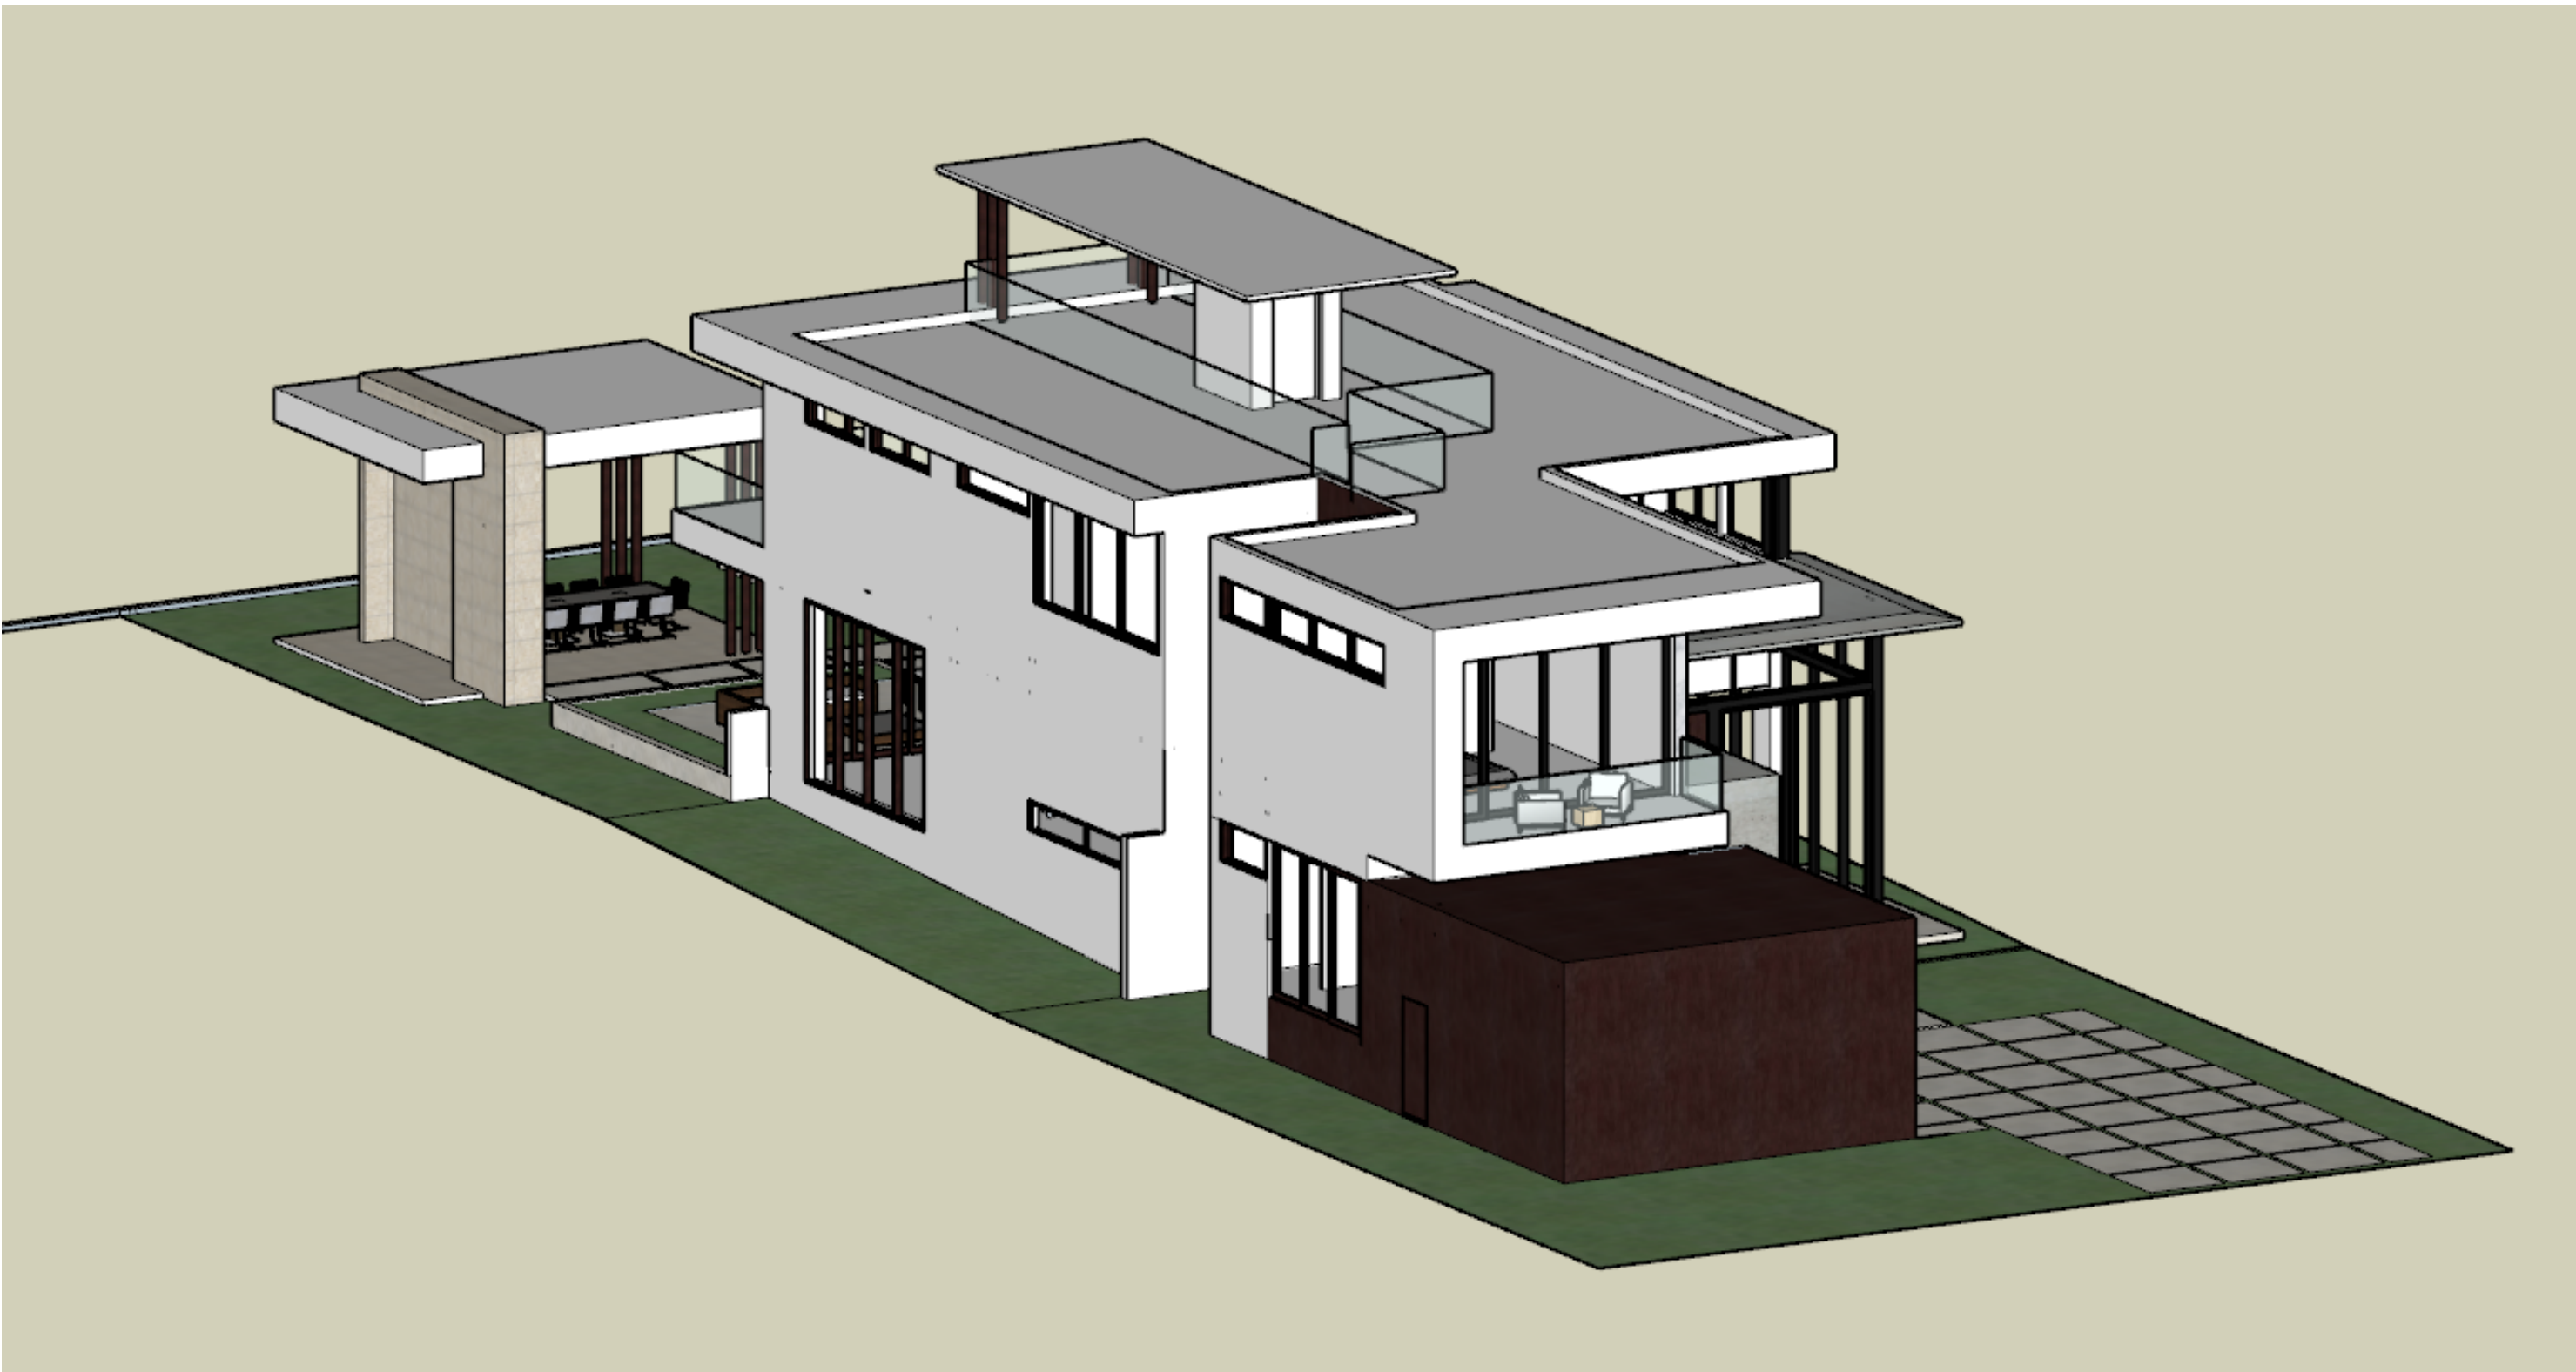

NORTHWEST AXON

MIAMI BEACH RESIDENCE
409 E DILIDO DR.
MIAMI BEACH, FL 33139

CHOEFF **LEVY** FISCHMAN
ARCHITECTURE + DESIGN
8425 Biscayne Blvd. suite 201
Miami, Florida 33138
www.choefflevy.com
(t) 305.434.8338
(f) 305.892.5292

seal

Ralph Choeff
registered architect
AR0009679

comm no.
1745

date:
04/29/2016

revised:

sheet no.

G-1.0



FRONT RENDERING

MIAMI BEACH RESIDENCE
409 E DILDO DR.
MIAMI BEACH, FL 33139

seal

Ralph Choeff
registered architect
AR0009679

comm no.
1745

date:
04/29/2016

revised:

sheet no.

G-2.0

CHOEFF LEVY FISCHEMAN
ARCHITECTURE + DESIGN
8425 Biscayne Blvd. suite 201
Miami, Florida 33138
www.choefflevy.com
(t) 305.434.8338
(f) 305.892.5292

PREVIOUSLY APPROVED



MIAMI BEACH RESIDENCE
409 E DILDO DR
MIAMI BEACH, FL 33139

CHOEFF LEVY FISCHEMAN
ARCHITECTURE + DESIGN
8425 Biscayne Blvd. suite 201
Miami, Florida 33138
www.choefflevy.com
(t) 305.434.8338
(f) 305.892.5292

seal

Ralph Choeff
registered architect
AR0009679

comm no.
1745

date:
04/29/2016

revised:

sheet no.
A-0.0



REAR RENDERING

CHOEFF LEVY FISCHMAN
ARCHITECTURE + DESIGN
8425 Biscayne Blvd. suite 201
Miami, Florida 33138
www.choefflevy.com
(t) 305.434.8338
(f) 305.892.5292

MIAMI BEACH RESIDENCE
409 E DILDO DR.
MIAMI BEACH, FL 33139

seal

Ralph Choeff
registered architect
AR0009679

comm no.
1745

date:
04/29/2016

revised:

sheet no.

G-3.0

PREVIOUSLY APPROVED



Rear View

CHOEFF LEVY FISCHMAN
ARCHITECTURE + DESIGN
8425 Biscayne Blvd. suite 201
Miami, Florida 33138
www.choefflevy.com
(t) 305.434.8338
(f) 305.892.5292

MIAMI BEACH RESIDENCE
409 E DILDO DR.
MIAMI BEACH, FL 33139

seal

Ralph Choeff
registered architect
AR0009679

comm no.
1745

date:
04/29/2016

revised:

sheet no.

A-0.0