






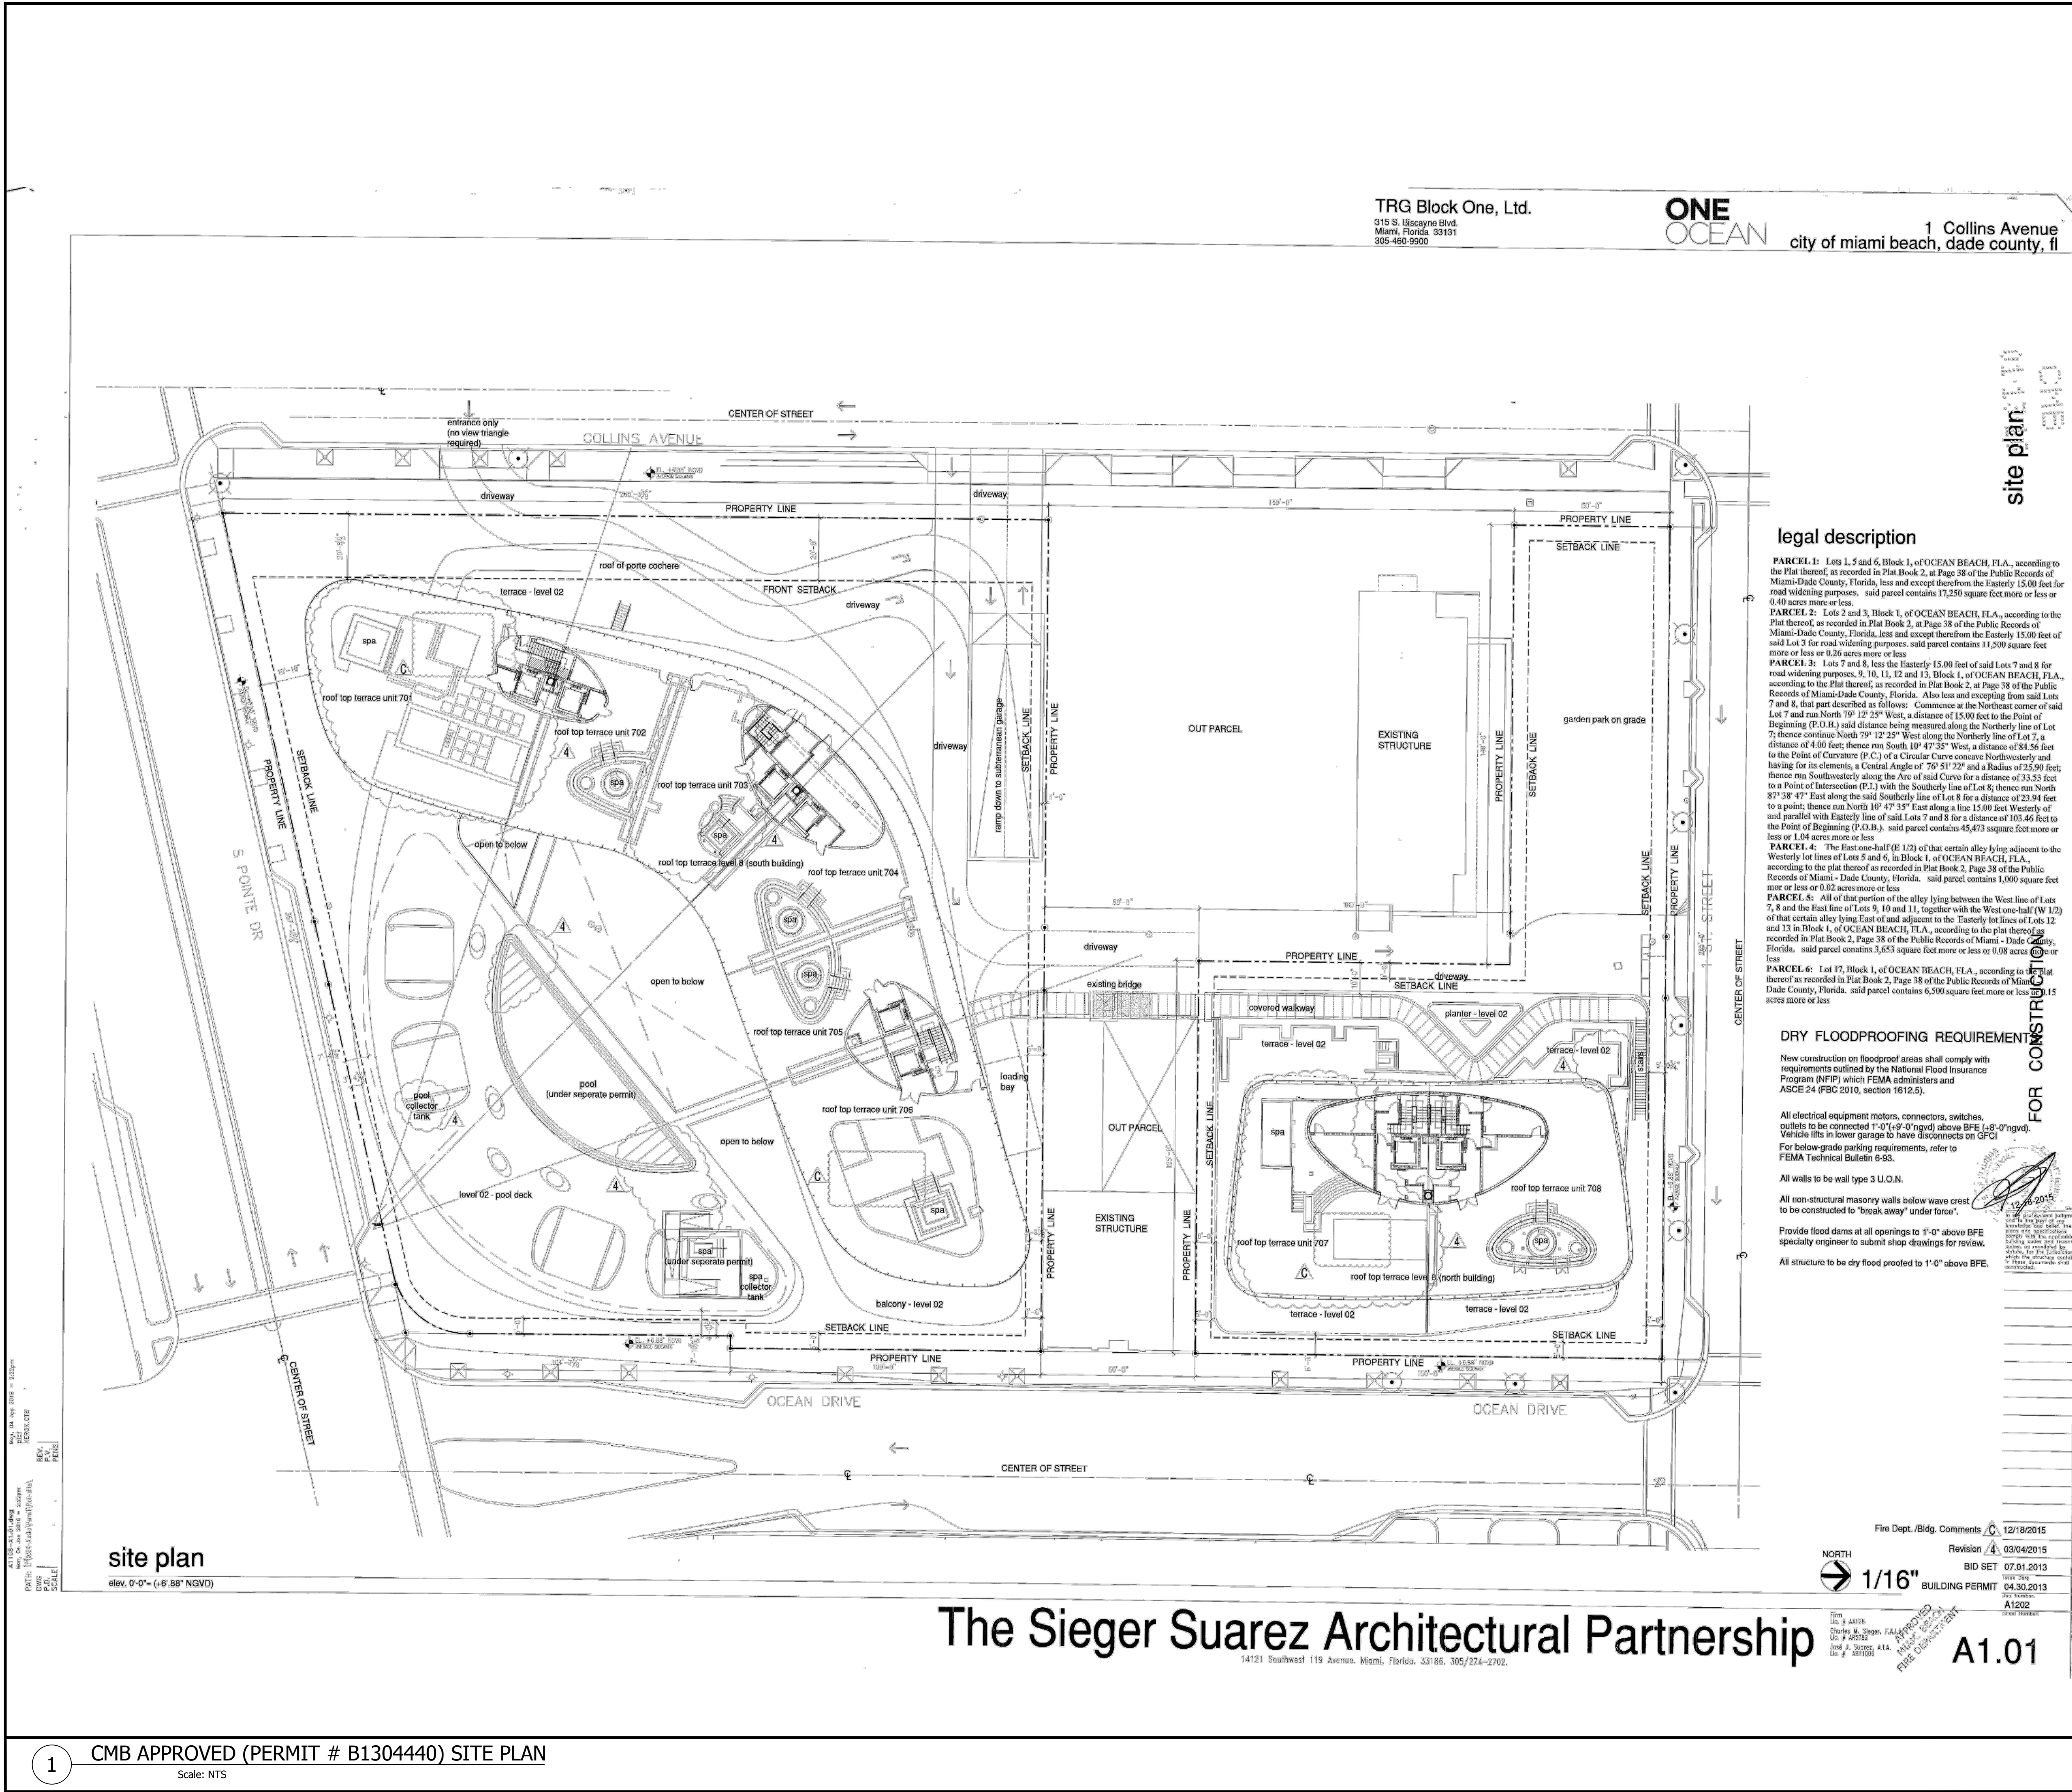

GENERAL NOTES

1. THESE DRAWINGS WERE PROVIDED BY THE CITY OF MIAMI BEACH RECORDS DEPARTMENT AND REFLECT THE LATEST APPROVED DESIGN TO THE BEST OF THE ARCHITECT'S KNOWLEDGE.

UNIT 701 ROOFTOP DATA

ROOFTOP AREA: 4,063 SF GROSS

TOP OF SLAB (LOW POINT): 77.33' (84.21' NGVD)

TOP OF SLAB (HIGH POINT): 77.54' (84.42' NGVD)

TOP OF ELEVATED WOOD DECK: 81.22' (88.10' NGVD)

TOP OF WALL: 84.58' (91.46' NGVD)

KEY PLAN - ROOF LEVEL

Scale: NTS

STUDIO M

STUDIO M MIAMI  
1295 DAYTONA RD.  
MIAMI BEACH, FLORIDA 33141  
O: 786-548-9809  
W: WWW.STUDIOM-MIAMI.COM  
E: INFO@STUDIOM-MIAMI.COM

FANJUL & ASSOCIATES, LLC  
ARCHITECTURE, PLANNING & INTERIOR DESIGN  
165 MADIERA AVE., STE. 7  
CORAL GABLES, FL 33134  
PH: 305 728-8313  
FAX: 305 336-3866  
arturo@fanjularchitects.com  
"A BETTER LIFE THROUGH DESIGN"

PRIVATE RESIDENCE  
PENTHOUSE ROOFTOP RENOVATION  
ONE OCEAN  
1 COLLINS AVE, UNIT 701  
MIAMI BEACH, FLORIDA 33139  
OWNER'S REPRESENTATIVE:

ARTURO G. FANJUL, AR 17585

DESIGN JM

DRAWN JM

CHECKED

SCALE AS NOTED

DATE MAY 31, 2017

PROJ. NO. NOT ASSIGNED

SHEET NO. APPROVED SITE PLAN

AP-0.1

COPYRIGHT STUDIO M MIAMI









1 2 

TRG Block One, Ltd.  
315 S. Biscayne Blvd.  
Miami, Florida 33131  
305-460-9900

ONE  
OCEAN

1 Collins Avenue  
city of miami beach, dade county, fl

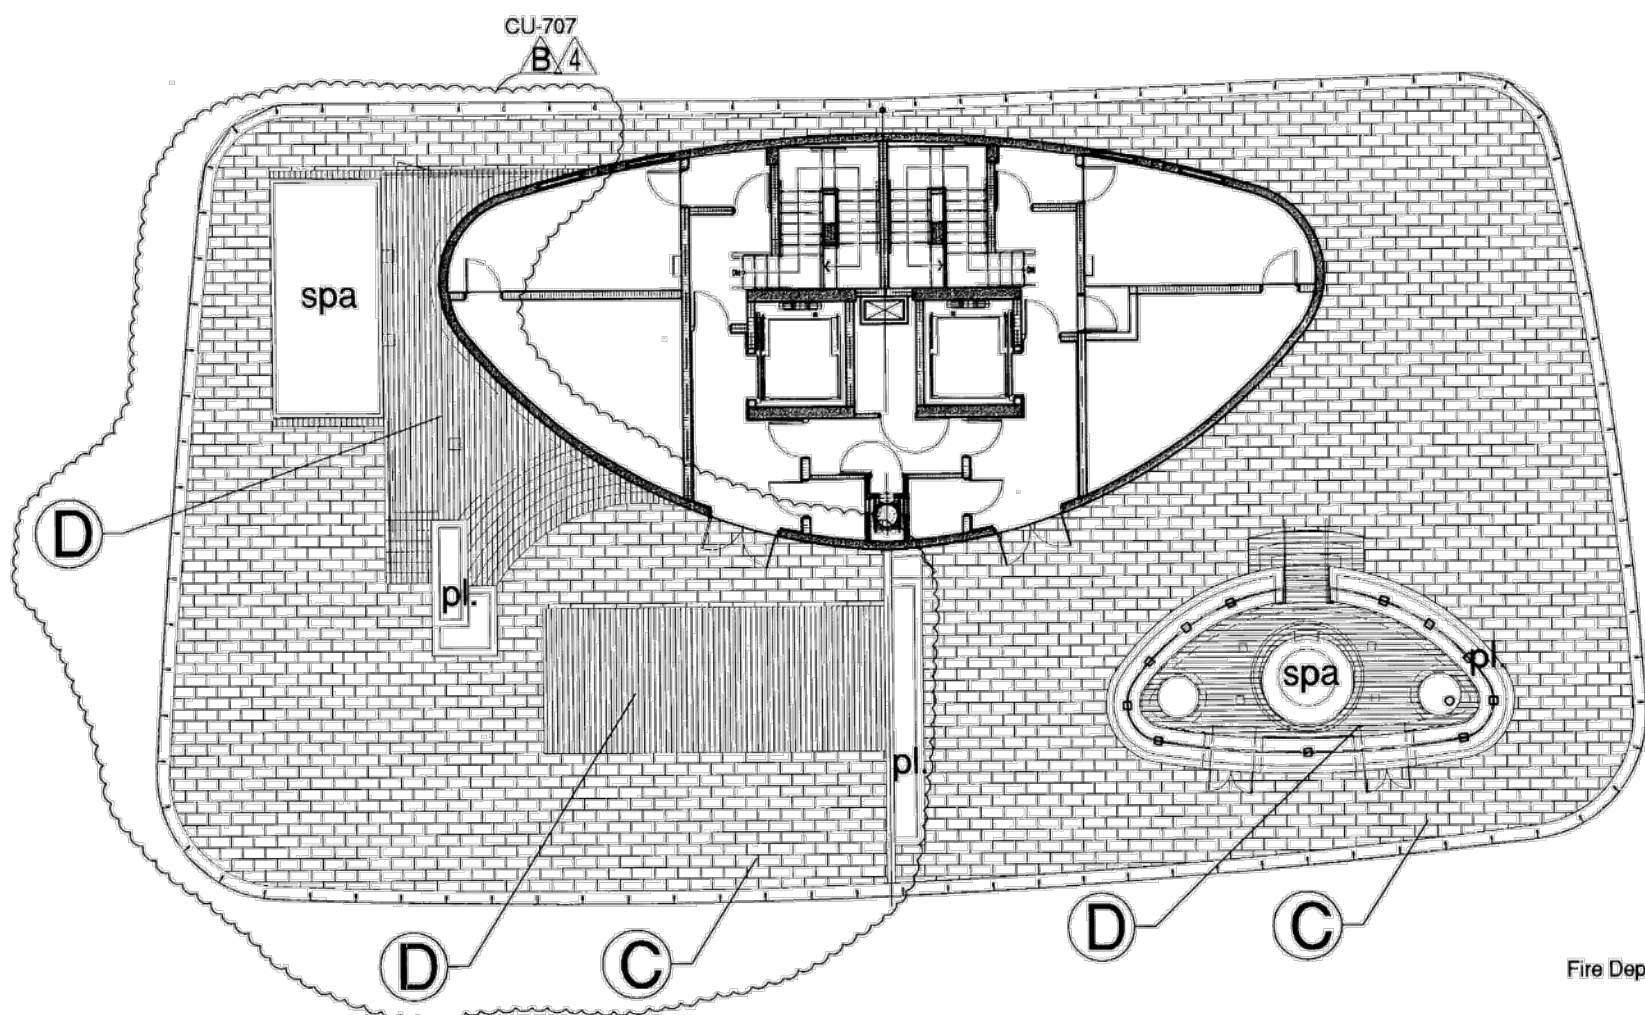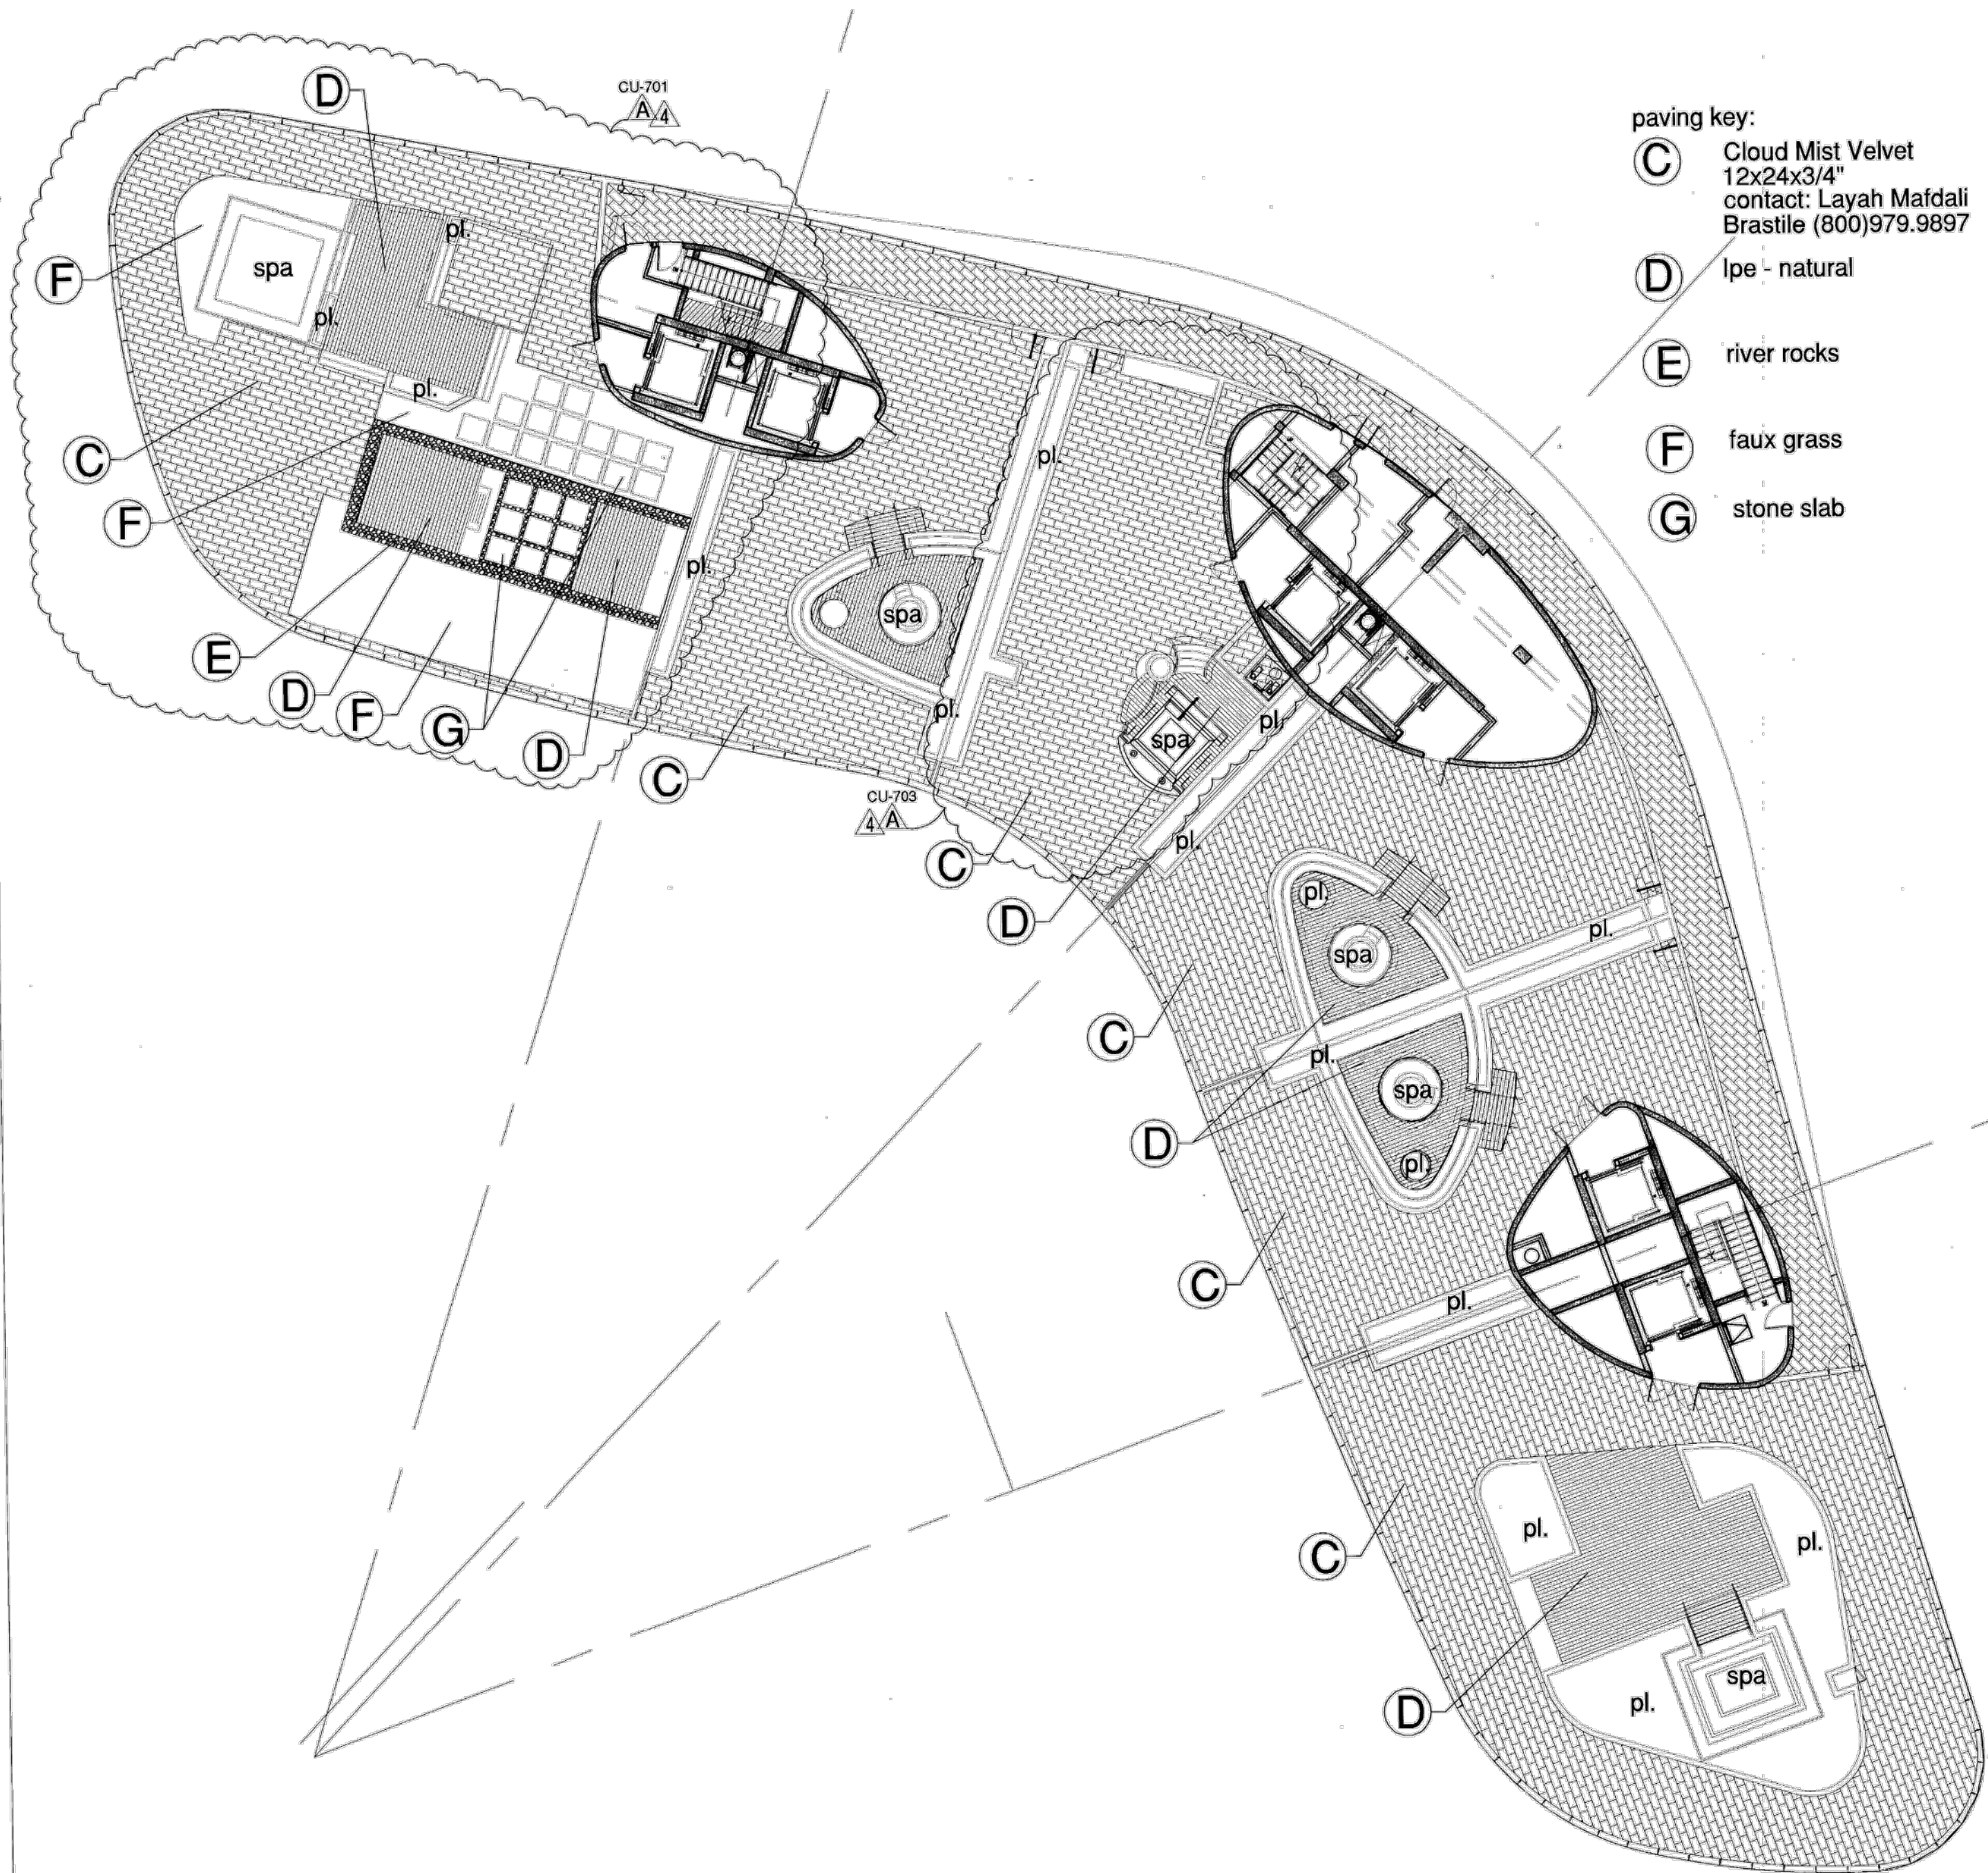

FOR CONSTRUCTION

roof paving plan

GENERAL NOTES

- THESE DRAWINGS WERE PROVIDED BY THE CITY OF MIAMI BEACH RECORDS DEPARTMENT AND REFLECT THE LATEST APPROVED DESIGN TO THE BEST OF THE ARCHITECT'S KNOWLEDGE.

UNIT 701 ROOFTOP DATA

ROOFTOP AREA: 4,063 SF GROSS  
TOP OF SLAB (LOW POINT): 77.33' (84.21' NGVD)  
TOP OF SLAB (HIGH POINT): 77.54' (84.42' NGVD)  
TOP OF ELEVATED WOOD DECK: 81.22' (88.10' NGVD)  
TOP OF WALL: 84.58' (91.46' NGVD)

DATE: 14 Jan 2014  
P.D.: 101  
SCALE: 1/8" = 1'-0"  
P.L.: 101  
P.L.: 101

roof paving plan

landscape architecture  
14121 SW 119 Avenue  
(305) 274-2702


The Sieger Suarez Architectural Partnership  
14121 Southwest 119 Avenue, Miami, Florida, 33186, 305/274-2702.

NORTH  
3/32"

Fire Dept. /Bldg. Comments: 12/18/2015  
Revision: 03/04/2015  
Revision CU-703: 03/04/2015  
Revision CU-701: 01/28/2015  
Revision CU-707: 08/21/2014

BID SET: 07.01.2013  
BUILDING PERMIT: 04.30.2013  
Sheet Number: A1202

APPROVED FOR CONSTRUCTION  
DATE: 05/31/2017  
FIRE DEPARTMENT

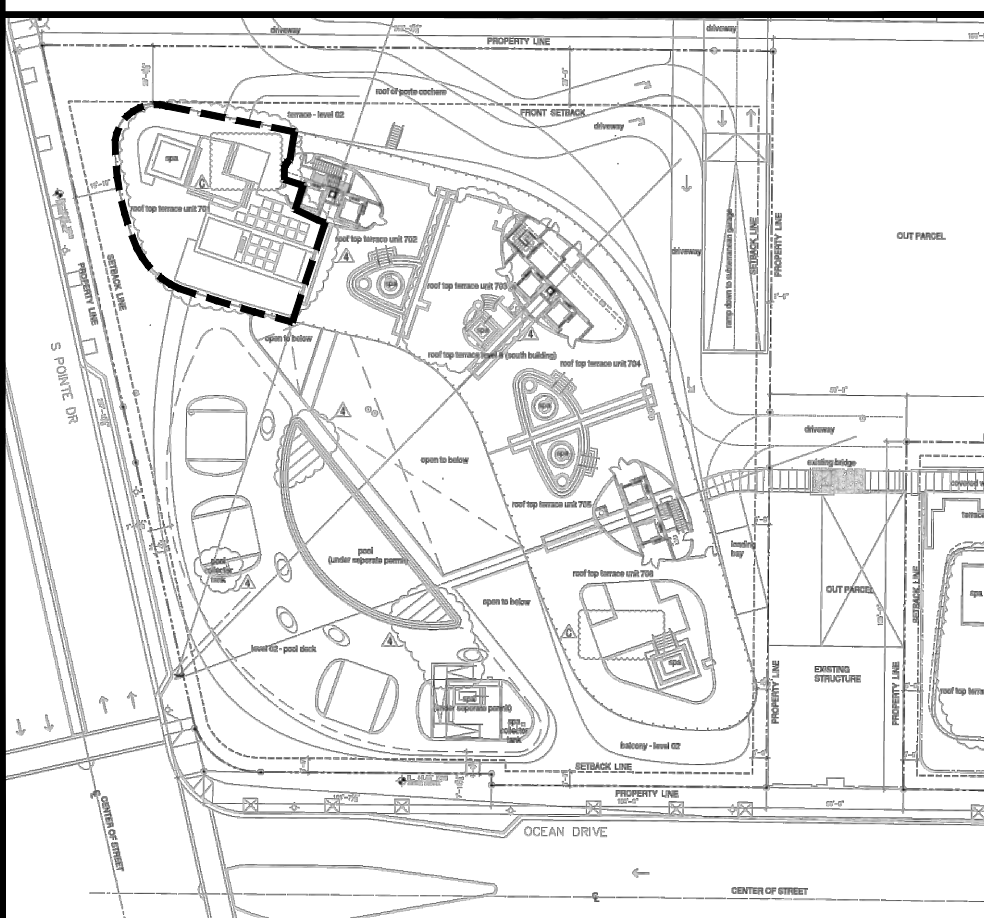

KEY PLAN - ROOF LEVEL  
Scale: NTS

1 CMB APPROVED (PERMIT # B1304440) ROOF PAVING PLAN - UNIT 701  
Scale: NTS

STUDIO M

FANJUL & ASSOCIATES, LLC  
ARCHITECTURE, PLANNING & INTERIOR DESIGN



PRIVATE RESIDENCE  
PENTHOUSE ROOFTOP RENOVATION  
ONE OCEAN  
1 COLLINS AVE, UNIT 701  
MIAMI BEACH, FLORIDA 33139

| DATE | REV | DESCRIPTION |
|------|-----|-------------|
|      |     |             |
|      |     |             |
ARTURO G. FANJUL, AR 17585

DESIGN: JM

DRAWN: JM

CHECKED:

SCALE: AS NOTED

DATE: MAY 31, 2017

PROJ. NO.: NOT ASSIGNED

SHEET NO.:

APPROVED  
ROOF PAVING  
PLAN

AP-1.1

COPYRIGHT STUDIO M MIAMI



TRG Block One, Ltd.  
315 S. Biscayne Blvd.  
Miami, Florida 33131  
305-460-9900


ONE  
OCEAN

1 Collins Avenue  
city of miami beach, dade county, fl

DRY FLOODPROOFING REQUIREMENTS:

1. Building classified as TYPE II according to ASCE 24 Table 1-1, and to be dry flood proofed in accordance with ASCE 24 (FBC 2010, Building Section 1612.5.)
2. DRY FLOODPROOFED structures and NON-RESIDENTIAL areas shall be designed and constructed so that any structure or area below the applicable elevation specified in ASCE 24 Table 6-1, together with attendant utility and sanitary facilities, is watertight with walls substantially impermeable to the passage of water and with structural components having the capability of resisting hydrostatic and hydrodynamic loads and effects of buoyancy. According to ASCE 24 Table 1-1 for TYPE II classification, the structure must be flood proofed to an elevation of BFE + 1ft = +9.00' NGVD.
3. Flood proofing Certificate signed by Architect/Engineer of records.
4. All construction materials below the elevation specified in ASCE 24 Table 5-1, shall be constructed with flood-damage-resistant material. According to ASCE 24 Table 1-1 for type II classification, the structure must be constructed with flood-damage-resistant materials to an elevation of BFE + 1ft (+9'-0" ngvd).
5. Any utilities and attendant equipment outside the dry flood proofed area and any utilities and attendant equipment servicing the RESIDENTIAL area will be elevated at or above BFE + 1ft NGVD.
6. Provide flood dams at all openings to 1'-0" above BFE specialty engineer to submit shop drawings for review.
7. All structure to be dry flood proofed to 1'-0" above BFE. Flood proofing membrane to be installed 1 foot above (+9.00' ngvd) Base Flood Elevation.
8. Structural Engineer must provide uplift stability calculation for concrete slab on grade.

building elevations

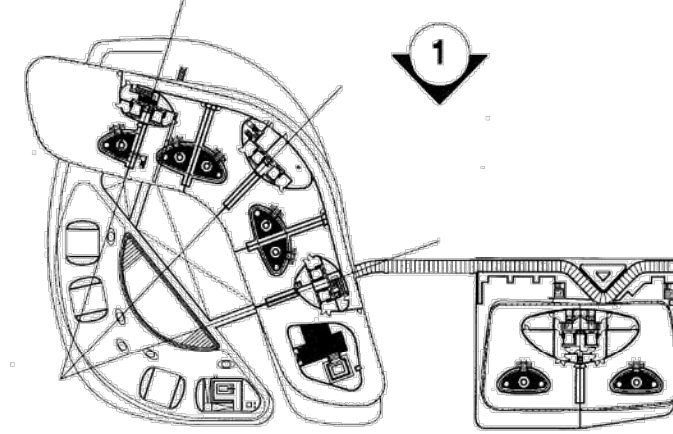

key plan

n.t.s.

FOR CONSTRUCTION

notes:

1. All drawings are preliminary and subject to change without notice.
2. All drawings are subject to the latest approved design to the best of the ARCHITECT'S KNOWLEDGE.
NOTE:  
This project is classified as a  
"High Rise" for Miami Beach  
Fire Dept. and NOT a "High  
Rise" for Miami Beach Bldg.  
Dept. as per meetings with  
the Fire Marshall and Building  
Department officials.

City of Miami Beach  
Fire Prevention Division  
PLANS APPROVED


Revision 2, 12/20/2013  
Revision 1, 07/30/2013

BID SET 07.01.2013  
BUILDING PERMIT 04.30.2013

DATE 07.01.2013  
DRAWN JM  
CHECKED JM

SCALE AS NOTED  
DATE MAY 31, 2017  
PROJ. No. NOT ASSIGNED

SHEET No. APPROVED ELEVATION  
AP-2.0

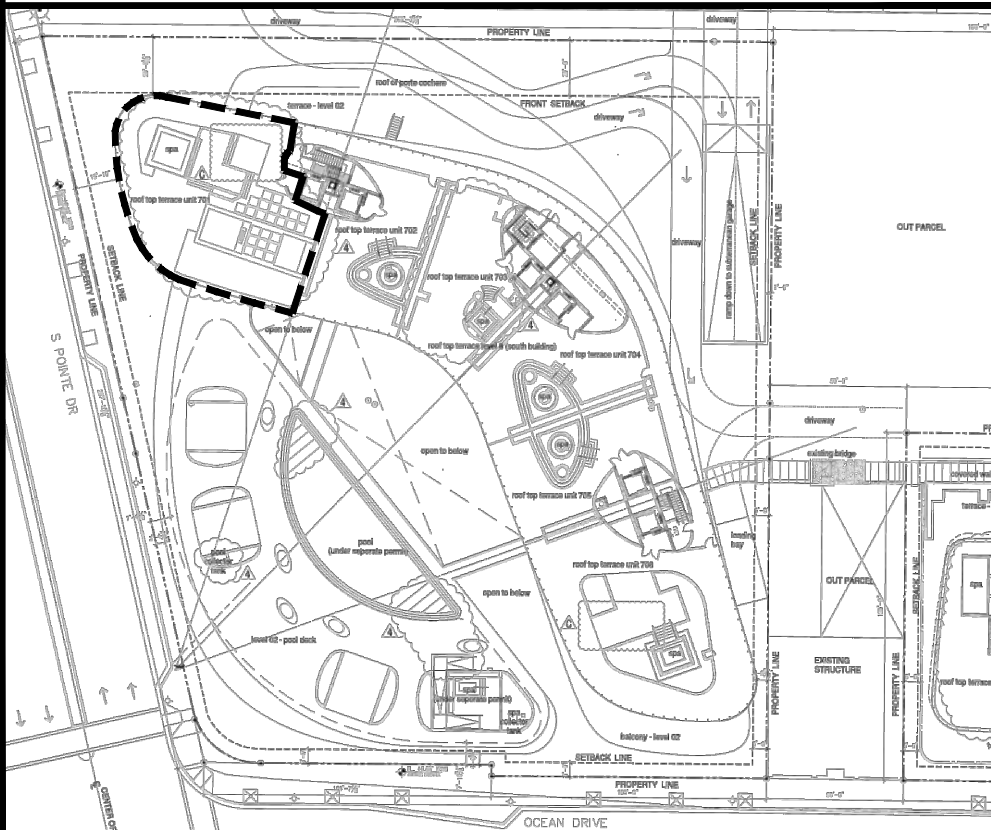

KEY PLAN - ROOF LEVEL

Scale: NTS

GENERAL NOTES

1. THESE DRAWINGS WERE PROVIDED BY THE CITY OF MIAMI BEACH RECORDS DEPARTMENT AND REFLECT THE LATEST APPROVED DESIGN TO THE BEST OF THE ARCHITECT'S KNOWLEDGE.

UNIT 701 ROOFTOP DATA

ROOFTOP AREA: 4,063 SF GROSS  
TOP OF SLAB (LOW POINT): 77.33' (84.21' NGVD)  
TOP OF SLAB (HIGH POINT): 77.54' (84.42' NGVD)  
TOP OF ELEVATED WOOD DECK: 81.22' (88.10' NGVD)  
TOP OF WALL: 84.58' (91.46' NGVD)

STUDIO M

FANUL & ASSOCIATES, LLC  
ARCHITECTURE, PLANNING & INTERIOR DESIGN



165 MADIERA AVE., STE. 7  
CORAL GABLES, FL 33134  
TEL: 305.728.8313  
FAX: 305.336.3866  
arturo@fanularchitects.com

"A BETTER LIFE THROUGH DESIGN"

PRIVATE RESIDENCE  
PENTHOUSE ROOFTOP RENOVATION  
ONE OCEAN  
1 COLLINS AVE., UNIT 701  
MIAMI BEACH, FLORIDA 33139  
OWNER'S REPRESENTATIVE:

DATE REV DESCRIPTION

ARTURO G. FANUL, AR 17585

DESIGN JM

DRAWN JM

CHECKED JM

SCALE AS NOTED

DATE MAY 31, 2017

PROJ. No. NOT ASSIGNED

SHEET No.

APPROVED ELEVATION

AP-2.0

COPYRIGHT STUDIO M MIAMI

The Sieger Suarez Architectural Partnership

14121 Southwest 119 Avenue, Miami, Florida. 33186. 305/274-2702.

A4.01

1 west elevation

1/16"

2 east elevation

1/16"

1 CMB APPROVED (PERMIT # B1304440) ELEVATION

Scale: NTS



1 Collins Avenue  
city of miami beach, dade county, fl



**DRY FLOODPROOFING REQUIREMENTS:**


1. Building classified as TYPE I according to ASCE 24 Table 1-1, and to be dry flood proofed in accordance with ASCE 24 (FBC 2010, Building Section 1612.5).
2. DRY FLOODPROOFING structures and NON-RESIDENTIAL areas shall be designed and constructed so that any structure or area below the applicable elevation specified in ASCE 24 Table 1-1 will have adequate utility and sanitary facilities, be watertight with walls substantially impermeable to the passage of water and with structural components having the capability of resisting hydrostatic and hydrodynamic loads and resulting pressure. According to ASCE 24 Table 1-1 for TYPE II classification, the structure must be flood proofed to an elevation of BFE + 1 ft = +9.00m Elevation.
3. Flood Proofing Certificate signed by Architect/Engineer of records.
4. All construction materials below the elevation specified in ASCE 24 Table 5-1, shall be constructed with flood-damage-resistant material. According to ASCE 24 Table 1-1 for type II classification, the structure must be constructed with flood-damage-resistant materials to an elevation of BFE +1ft (+0.30' ngvd).
5. Any utilities and attendant equipment outside the dry flood proofed area and any utilities and attendant equipment servicing the NON-RESIDENTIAL area will be elevated at or above BFE +1ft NGVD.
6. Provide flood dams at all openings to 1'0" above BFE specially Engineer to submit shop drawings for review.
7. All structure to be dry flood proofed to 1'0" above BFE.  
+9.00m Elevation membrane to be installed 1'0" above BFE.  
Base Floor Elevation.
8. Structural Engineer must provide uplift stability calculation for concrete slab on grade.

**NOTE:**  
This project is classified as a "High Rise" for Miami Beach Fire Dept. and NOT a "High Rise" for Miami Beach Bldg. Dept. as per meetings with the Fire Marshall and Building Department officials.



Revision **2** 12/20/2013  
 Revision **1** 07/30/2013  
 As built Date \_\_\_\_\_  
 Bid Date \_\_\_\_\_  
**BID SET** 07.01.2013  
 Issue Date \_\_\_\_\_  
**BUILDING PERMIT** 04.30.2013  
 Job Number \_\_\_\_\_  
**A1202**

A4.02

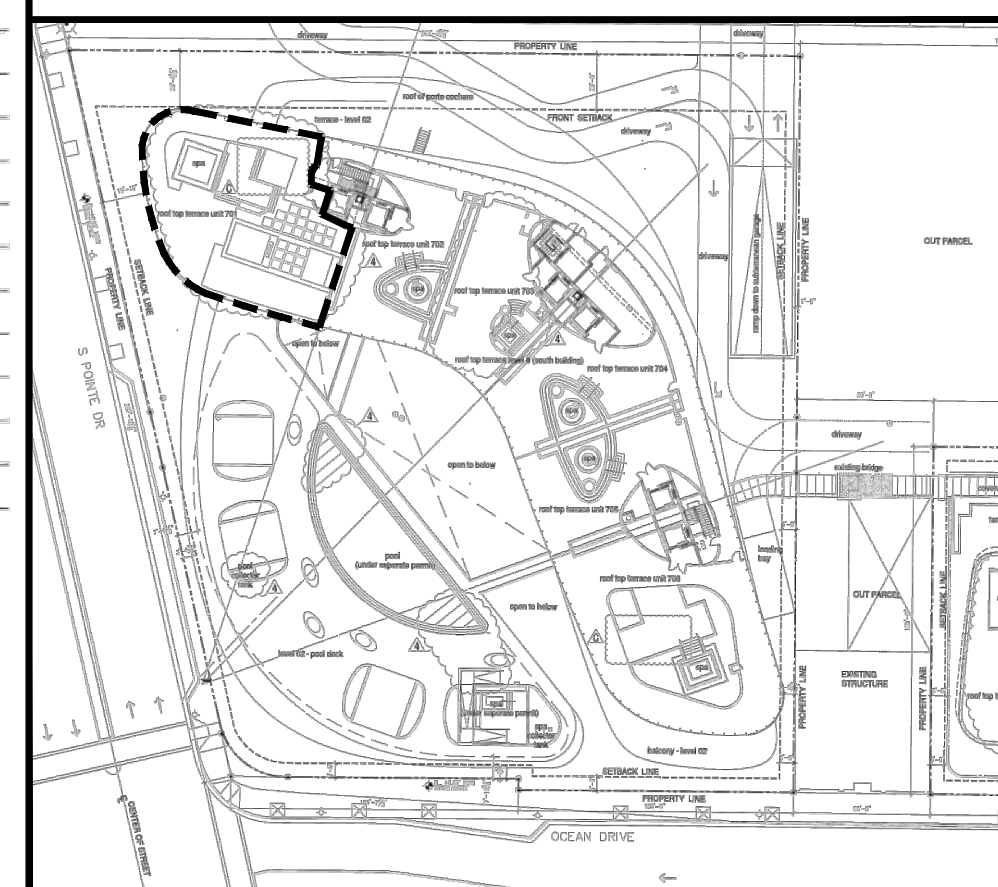


1. THESE DRAWINGS WERE PROVIDED BY THE CITY OF MIAMI BEACH RECORDS DEPARTMENT AND REFLECT THE LATEST APPROVED DESIGN TO THE BEST OF THE ARCHITECT'S KNOWLEDGE.

## UNIT 701 ROOFTOP DATA

|                            |                      |
|----------------------------|----------------------|
| ROOFTOP AREA:              | 4,063 SF GROSS       |
| TOP OF SLAB (LOW POINT):   | 77.33' (84.21' NGVD) |
| TOP OF SLAB (HIGH POINT):  | 77.54' (84.42' NGVD) |
| TOP OF ELEVATED WOOD DECK: | 81.22' (88.10' NGVD) |
| TOP OF WALL:               | 84.58' (91.46' NGVD) |

STUDIO M MIAMI  
1255 DAYTONIA RD  
MIAMI BEACH, FLORIDA 33141  
C: 786-548-9909  
W: WWW.STUDIOM-MIAMI.COM  
E: INFO@STUDIOM-MIAMI.COM

165 MADIERA AVE, STE 7  
CORAL GABLES, FL 33134  
PH. 305 726.8313  
FAX 305 356.3686  
arturo@fanjularchitects.com

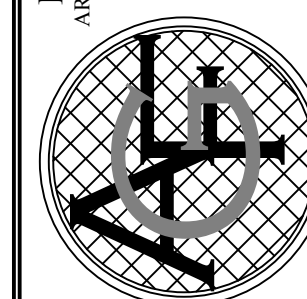

**PRIVATE RESIDENCE**  
PENTHOUSE ROOFTOP RENOVATION  
ONE OCEAN  
1 COLLINS AVE, UNIT 701  
MIAMI BEACH, FLORIDA 33139

[illegible]

ARTURO G. FANJUL AR 1759

|        |    |
|--------|----|
| DESIGN | 1M |
|--------|----|

DRAWN JM

CHECKED

SCALE AS NOTED

DATE MAY 31 2017

PROJ. No. NOT ASSIGNED

SHEET No. APPROVED  
ELEVATION

## AP-2.1

COPYRIGHT STUDIO M MIAMI

1 CMB APPROVED (PERMIT # B1304440) ELEVATION

Scale: NTS




TRG Block One, Ltd.  
315 S. Biscayne Blvd.  
Miami, Florida 33131  
305-460-9900



1 Collins Avenue  
city of miami beach, dade county, fl

| GENERAL NOTES   |                      |
|---|----------------------|
| 1. THESE DRAWINGS WERE PROVIDED BY THE CITY OF MIAMI BEACH RECORDS DEPARTMENT AND REFLECT THE LATEST APPROVED DESIGN TO THE BEST OF THE ARCHITECT'S KNOWLEDGE. |                      |
| UNIT 701 ROOFTOP DATA   |                      |
| ROOFTOP AREA:   | 4,063 SF GROSS       |
| TOP OF SLAB (LOW POINT):   | 77.33' (84.21' NGVD) |
| TOP OF SLAB (HIGH POINT):   | 77.54' (84.42' NGVD) |
| TOP OF ELEVATED WOOD DECK:   | 81.22' (88.10' NGVD) |
| TOP OF WALL:   | 84.58' (91.46' NGVD) |

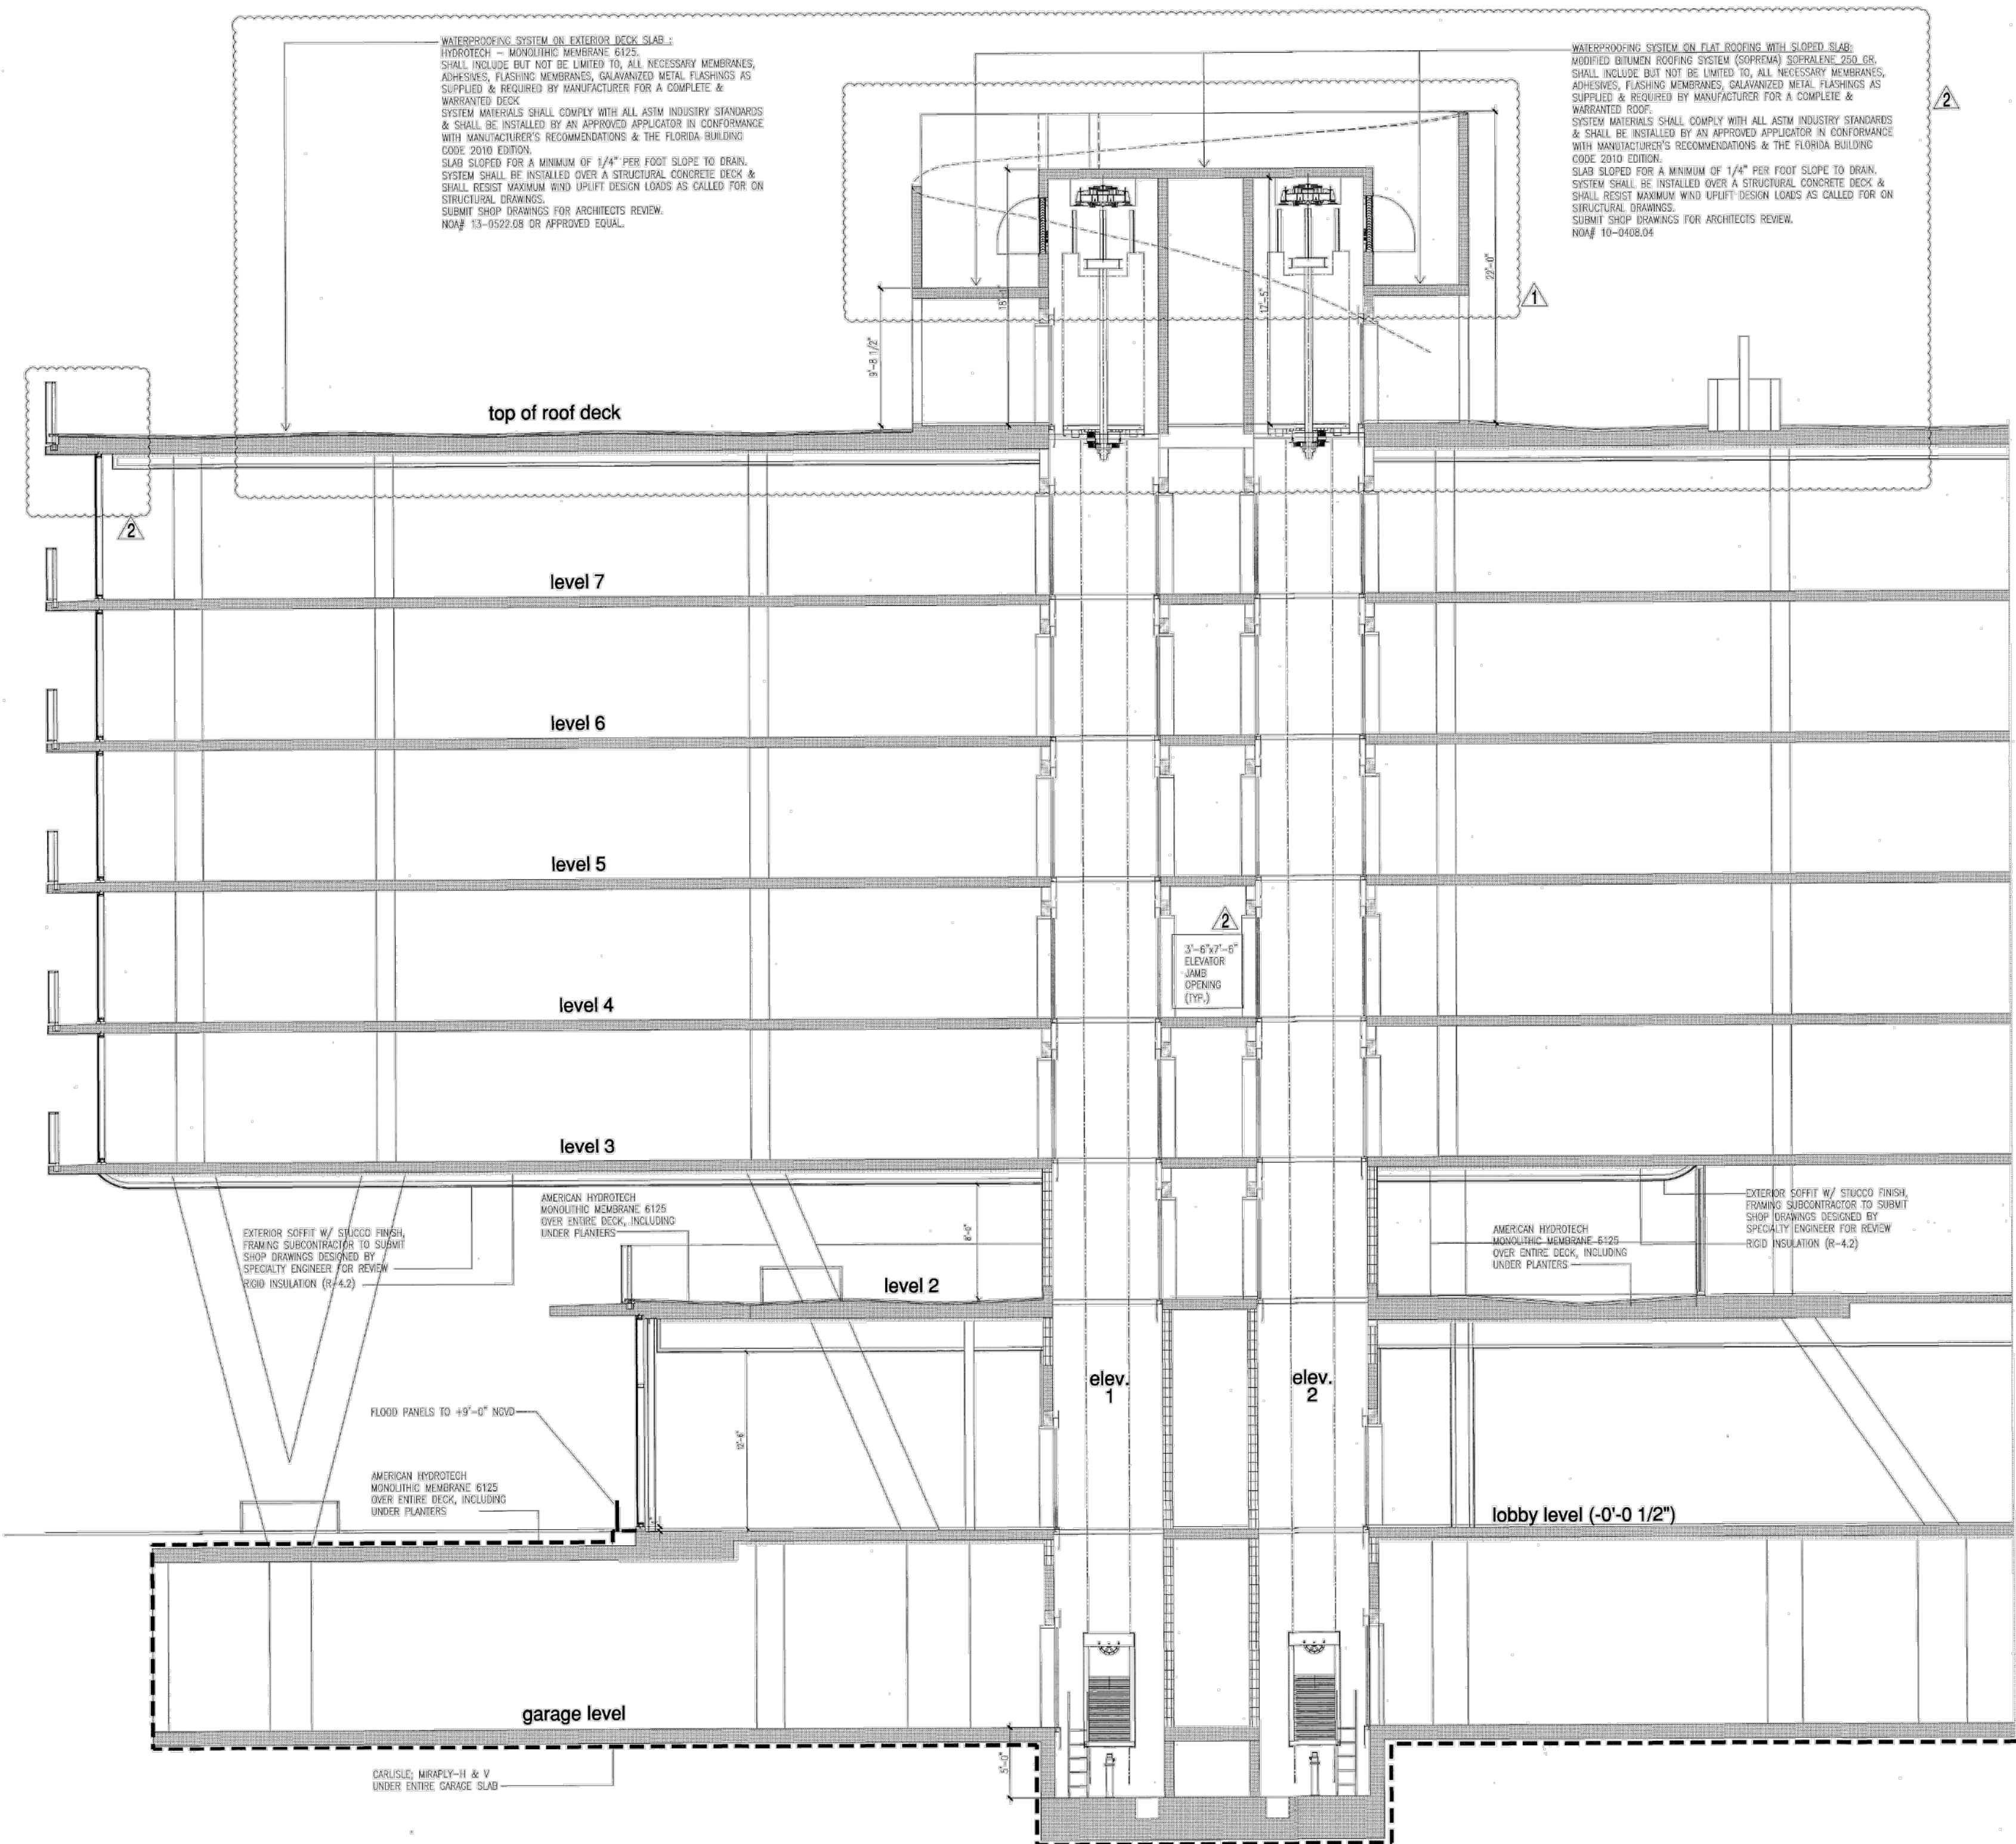

max. allowed top of architectural element

+103'-0"  
level 8 mian roof +78'-0"  
level 7 +66'-0"  
level 6 +56'-0 1/2"  
level 5 +46'-1"  
level 4 +36'-1 1/2"  
level 3 +26'-2"  
level 2 +16'-2 1/2"  
top of sidewalk 0'-0" (6.88' n.g.v.d.)  
garage +14'-0"

DRY FLOODPROOFING REQUIREMENTS:

- Building classified as TYPE II according to ASCE 24 Table 1-1, and to be dry flood proofed in accordance with ASCE 24 (FBC 2010, Building Section 1612.5).
- DRY FLOODPROOFED structures and NON-RESIDENTIAL areas shall be designed and constructed so that any structure or area below the applicable elevation specified in ASCE 24 Table 6-1, together with attendant utility and sanitary facilities, is watertight with walls substantially impermeable to the passage of water and with structural components having the capability of resisting hydrostatic and hydrodynamic loads and effects of buoyancy. According to ASCE 24 Table 1-1 for TYPE II classification, the structure must be flood proofed to an elevation of BFE + 1ft = +9.00ft NGVD.
- Flood proofing Certificate signed by Architect/Engineer of records.
- All construction materials below the elevation specified in ASCE 24 Table 6-1, shall be constructed with flood-damage-resistant material. According to ASCE 24 Table 1-1 for type II classification, the structure must be constructed with flood-damage-resistant materials to an elevation of BFE + 1ft (+9'-0" ngvd).
- Any utilities and attendant equipment outside the dry flood proofed area and any utilities and attendant equipment servicing the RESIDENTIAL area will be elevated at or above BFE + 1ft NGVD.
- Provide flood dams at all openings to 1'-0" above BFE specialty engineer to submit shop drawings for review.
- All structure to be dry flood proofed to 1'-0" above BFE. Flood proofing membrane to be installed 1 foot above (+9.00' ngvd) Base Flood Elevation.
- Structural Engineer must provide uplift stability calculation for concrete slab on grade.

FLOOD PROOFING NOTES:

- CARLISLE MIRAPLY-H & V UNDER ENTIRE SUBTERRANEAN GARAGE SLAB. REFER TO SHT. A7.13
- ALL SHEET PILE JOINTS TO BE CONTINUOUSLY AND STRUCTURALLY WELDED, SAND BLASTED, AND EPOXY PAINT. (COLOR TO BE SELECTED BY ARCHITECT/OWNER)
- DECKS TO BE WATERPROOFED (FLOODPROOFED) W/AMERICAN HYDROTECH MONOLITHIC MEMBRANE 6125.
- FLOOD PROOFING PANELS TO AN ELEVATION OF +9'-0" NGVD


NOTE:  
2 HOUR FIRE RATING BETWEEN FLOORS (TYP.)

south tower building section

FOR CONSTRUCTION

12/20/2013  
in my professional judgment and to the best of my knowledge and belief, these plans and specifications comply with the applicable building codes and I warrant, to the best of my knowledge, that the structure conforms to these documents when constructed.

Revision 2 12/20/2013  
Revision 1 07/30/2013  
BID SET 07.01.2013  
BUILDING PERMIT 04.30.2013  
A1202  
Sheet Number

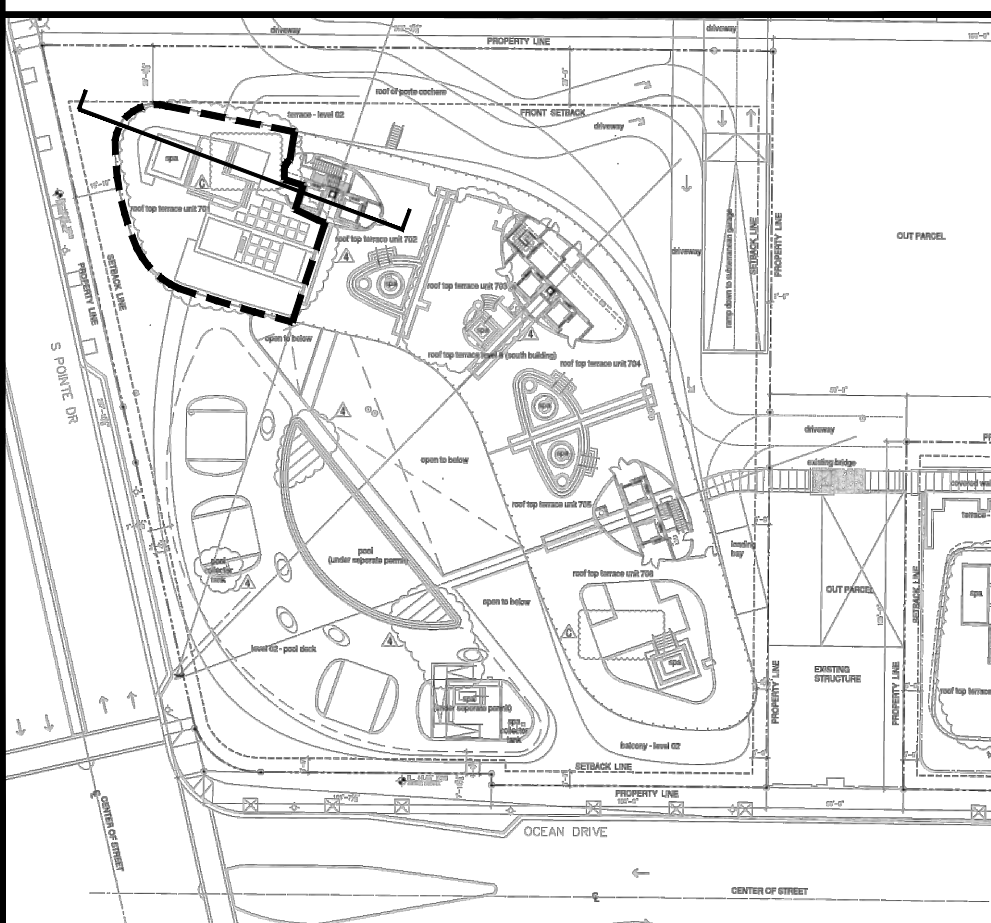

KEY PLAN - ROOF LEVEL  
Scale: NTS

1 south tower building section  
Scale: 3/16" = 1'-0"

The Sieger Suarez Architectural Partnership  
14121 Southwest 119 Avenue, Miami, Florida, 33186, 305/274-2702.


Firm  
Lic. # A4128  
Charles W. Sieger, F.A.I.A.  
Lic. # A15162  
Jose J. Suarez, A.I.A.  
Lic. # A111025

A6.01

1 CMB APPROVED (PERMIT # B1304440) BUILDING SECTION  
Scale: NTS

STUDIO M  
STUDIO M MIAMI  
1295 DAYTONA RD.  
MIAMI BEACH, FLORIDA 33141  
O: 786-548-9809  
W: WWW.STUDIOMMIAMI.COM  
E: INFO@STUDIOMMIAMI.COM

FANJUL & ASSOCIATES, LLC  
ARCHITECTURE, PLANNING & INTERIOR DESIGN  
165 MADIERA AVE., STE. 7  
CORAL GABLES, FL 33134  
PH: 305.726.8313  
FAX: 305.336.3866  
arturo@fanjularchitects.com

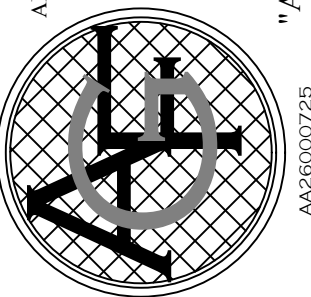

PRIVATE RESIDENCE  
PENTHOUSE ROOFTOP RENOVATION  
ONE OCEAN  
1 COLLINS AVE, UNIT 701  
MIAMI BEACH, FLORIDA 33139  
OWNER'S REPRESENTATIVE:

| DATE | REV | DESCRIPTION |
|------|-----|-------------|
|      |     |             |
|      |     |             |
|      |     |             |
|      |     |             |


ARTURO G. FANJUL, AR 17585  
DESIGN JM  
DRAWN JM  
CHECKED  
SCALE AS NOTED  
DATE MAY 31, 2017  
PROJ. NO. NOT ASSIGNED  
SHEET NO. APPROVED BUILDING SECTION

AP-3.0

COPYRIGHT STUDIO M MIAMI



UNIT 701  
4,063 SF ROOFTOP GROSS  
471.8 SF WOOD POOL DECK  
17.6 SF GREEN SPACE

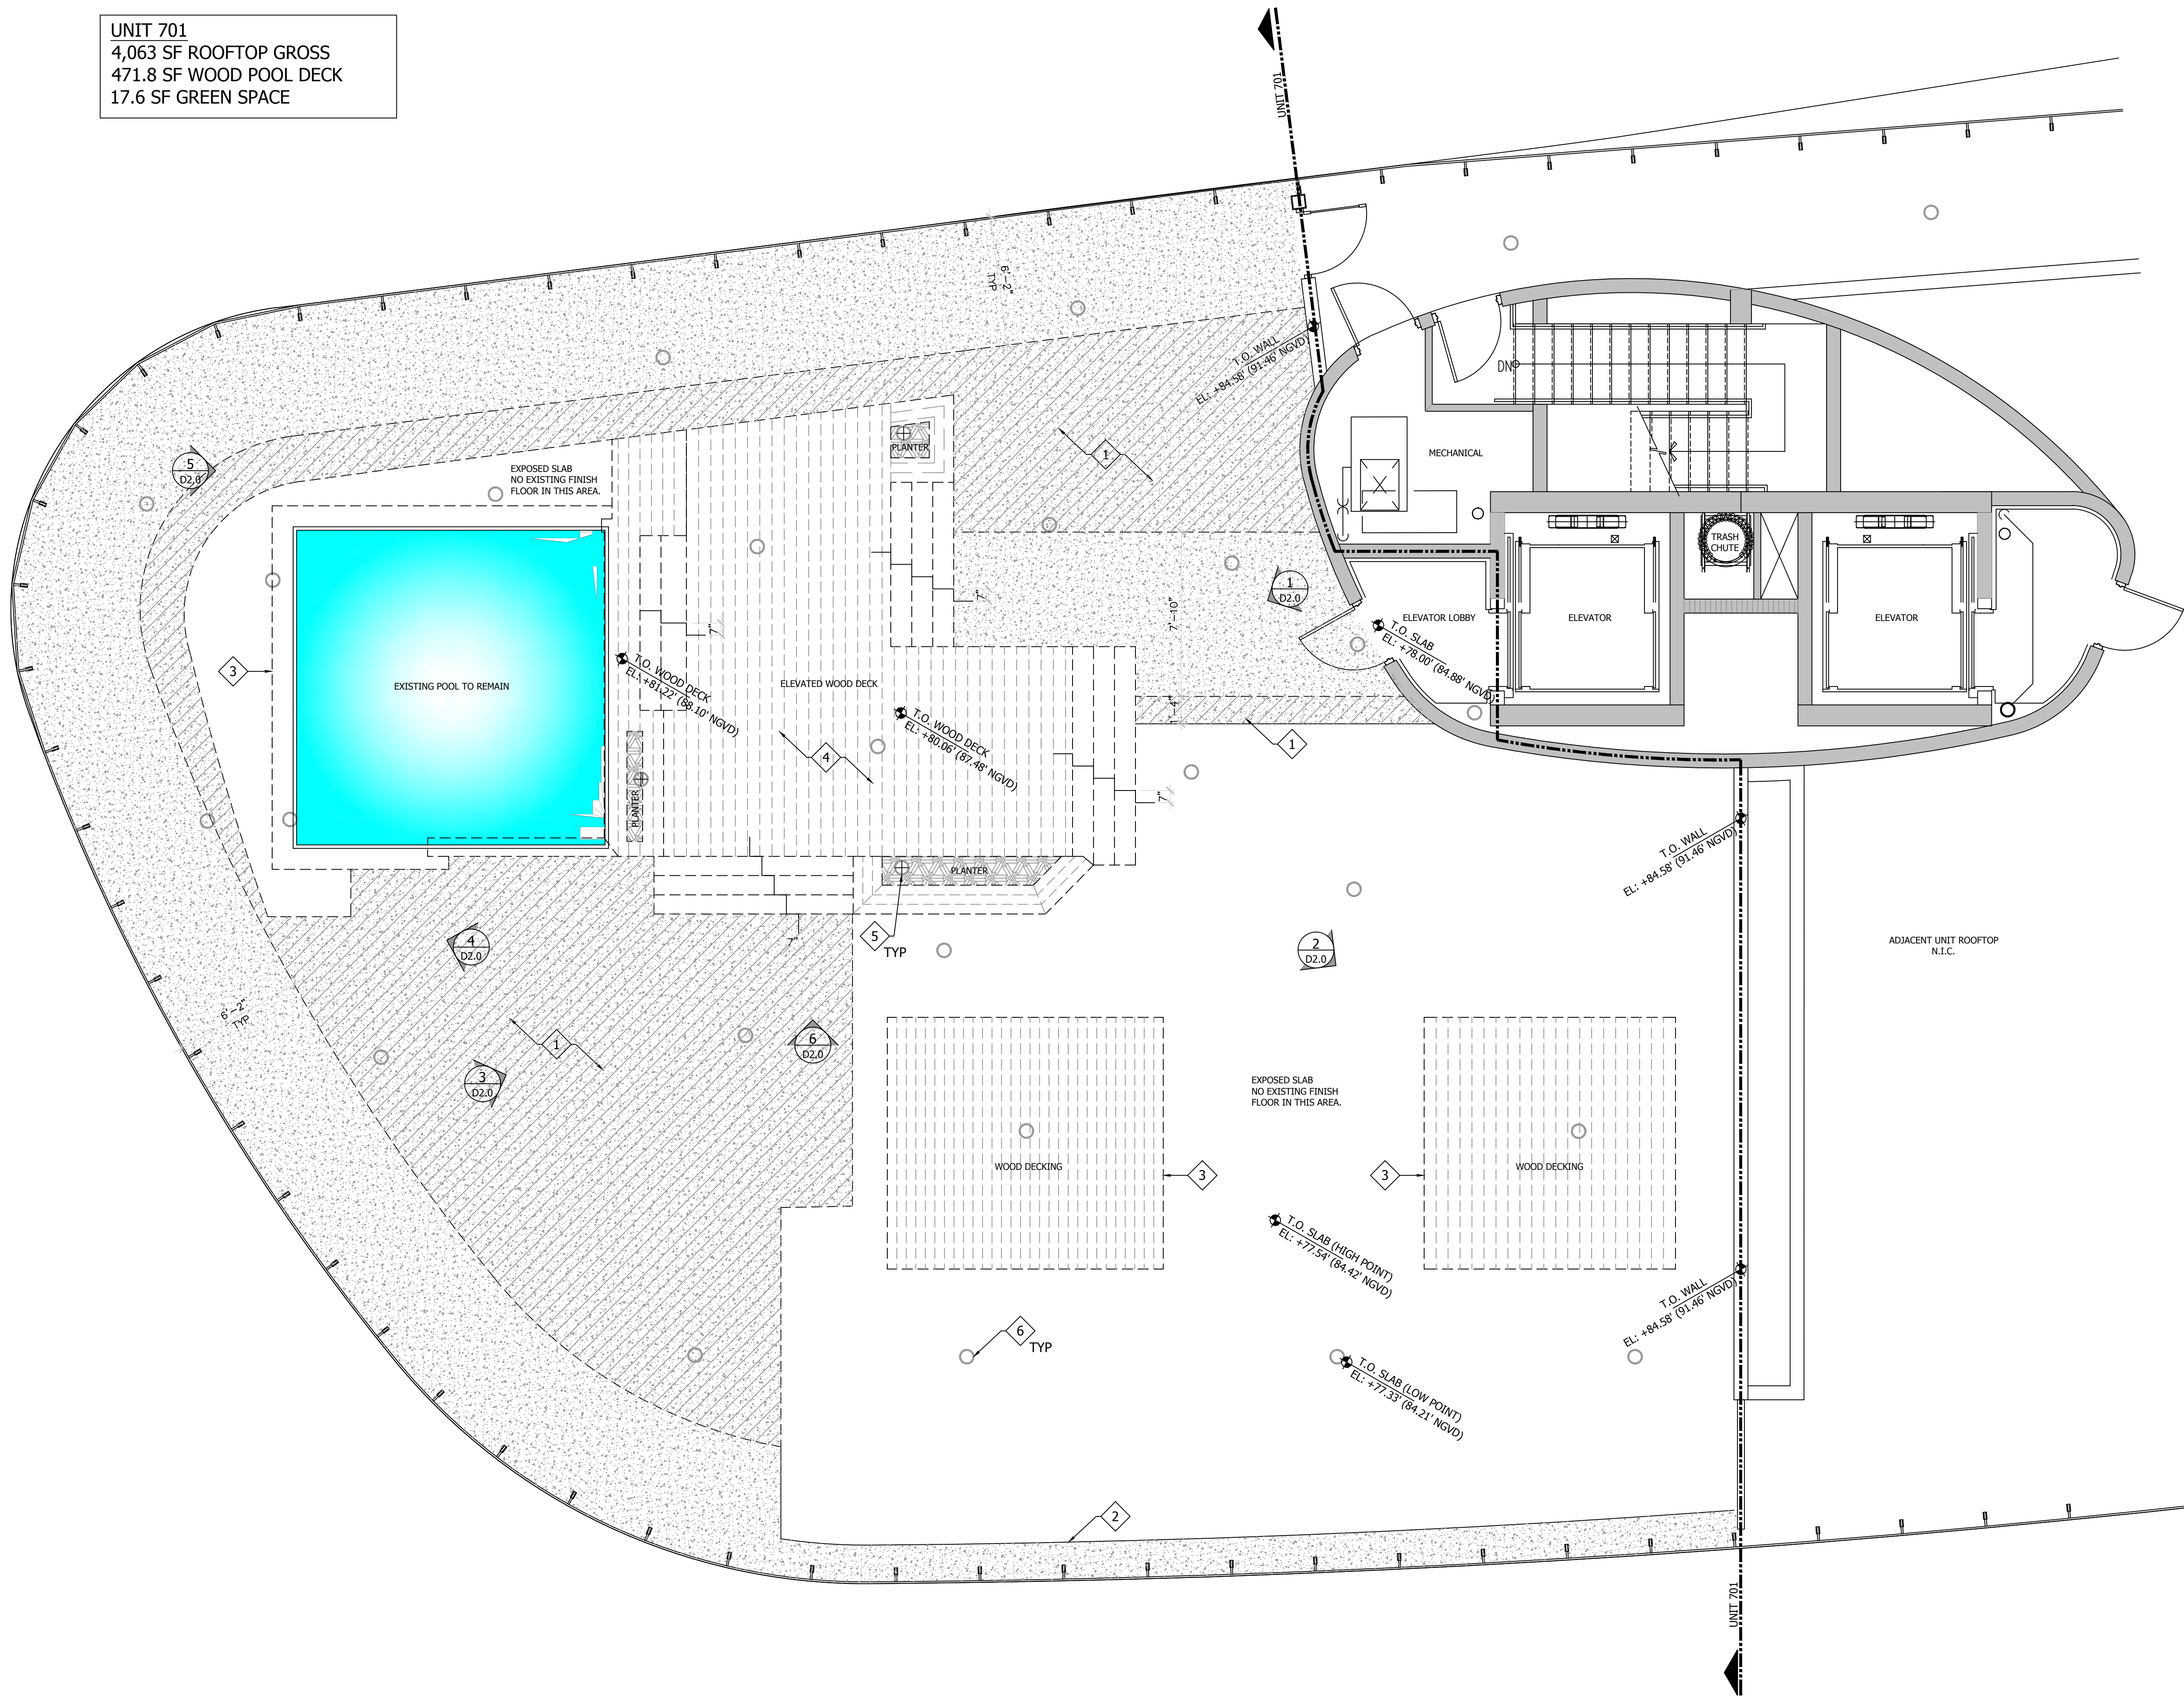

GENERAL DEMOLITION NOTES

- THESE DRAWINGS REPRESENT A LEVEL I ALTERATION AS PER FBC-E 503.
- THESE DRAWINGS ARE BASED ON DIMENSIONED DRAWINGS. ALL CONTRACTORS SHALL VERIFY MEASUREMENTS AND EXISTING CONDITIONS IN THE FIELD AND PRESENT ANY AND ALL DISCREPANCIES TO ARCHITECT IN WRITING PRIOR TO PROCEEDING WITH WORK.
- ALL DEMOLITION WORK SHALL COMPLY WITH THE REQUIREMENTS SET FORTH BY THE CURRENT EDITION OF THE FLORIDA BUILDING CODE AND ALL OTHER APPLICABLE CODES AND REGULATIONS.
- ALL DEBRIS SHALL BE REMOVED FROM THE PREMISES BY CONTRACTOR AND DISPOSED OF IN A RESPONSIBLE MANNER.
- ALL FINISHES AND SURFACES SCHEDULED TO REMAIN WHICH ARE DAMAGED DURING DEMOLITION SHALL BE REPAIRED AND/OR REPLACED TO THE SATISFACTION OF THE ARCHITECT AT NO ADDITIONAL COST TO THE CLIENT.
- CONTRACTOR SHALL BE RESPONSIBLE FOR ADEQUATE BRACING AND SHORING OF ALL EXISTING AND NEW STRUCTURAL AND NON-STRUCTURAL ITEMS DURING DEMOLITION AND CONSTRUCTION.
- FIELD VERIFY HIDDEN OR UNFORESEEN EXISTENCE OF EMBEDDED STRUCTURAL OR MEP ELEMENTS. NOTIFY ARCHITECT IN WRITING OF ANY DISCREPANCIES.
- THE CONTRACTOR SHALL BE RESPONSIBLE FOR PROTECTING TREES, UTILITIES, WALKS, AND ALL ADJACENT STRUCTURES DURING DEMOLITION AND CONSTRUCTION AND SHALL REPLACE/REPAIR ALL SURFACES (INTERIOR AND/OR EXTERIOR) OR ANY OTHER AFFECTED AREAS AS MAY BE REQUIRED.
- CONTRACTOR IS TO VERIFY ALL DEMOLITION ITEMS IN FIELD AND COORDINATE WITH OWNER AND ARCHITECT PRIOR TO DEMOLITION OF ANY ITEMS IN DISPUTE.

LEGEND

- EXISTING WALL, PARTITION, OR STRUCTURAL ELEMENT TO REMAIN UNCHANGED
- EXISTING APPROVED BUILDING TILE TO REMAIN
- EXISTING APPROVED BUILDING TILE TO BE DEMOLISHED
- EXISTING ITEM TO BE DEMOLISHED

ROOFTOP DEMOLITION SCOPE OF WORK


- EXISTING STONE TILE
  - SELECTIVELY REMOVE EXISTING STONE TILE WHERE INDICATED ON DEMOLITION PLAN.
  - SAW CUT PERIMETER TILE WHERE INDICATED ON DEMOLITION PLAN.
- WOOD DECKS
  - REMOVE EXISTING WOOD DECKS AND STAIRS.
- PLANTERS
  - REMOVE EXISTING PLANTERS WHERE INDICATED ON DEMOLITION PLAN.
  - CAP PLANTER DRAINS ABOVE ROOF SLAB.

NOTE:  
ALL OTHER EXISTING ITEMS NOT LISTED ABOVE INCLUDING BUT NOT LIMITED TO GUARD RAIL, GATES, DOORS, WINDOWS, POOL, AND POOL EQUIPMENT, FIRE ALARMS, AND TELECOMMUNICATION DEVICES SHALL REMAIN UNCHANGED UNLESS OTHERWISE NOTED. DAMAGE TO ITEMS NOT SCHEDULED FOR DEMOLITION SHALL BE REPAIRED OR REPLACED BY THE CONTRACTOR AT NO ADDITIONAL COST TO THE OWNER.

KEYED NOTES


- REMOVE EXISTING STONE TILE IN THIS AREA.
- REMOVE EXISTING CUT TILE ALONG EDGE. WHOLE TILE TO REMAIN.
- REMOVE EXISTING WOOD DECKING.
- REMOVE EXISTING ELEVATED WOOD DECK FINISH, STAIRS, AND PLANTERS. CAP EXISTING PLANTER DRAINS ABOVE SLAB.
- EXISTING PLANTER DRAIN TO BE REMOVED. CAP DRAIN LINE ABOVE ROOF SLAB.

OPEN SPACE:  
4,063 SF  
100%

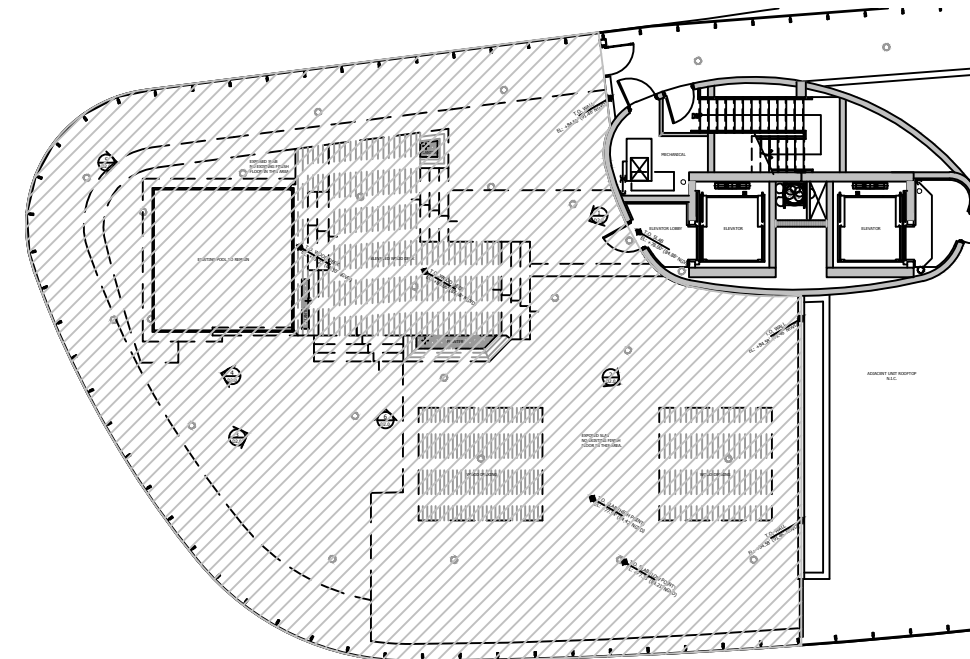

EXISTING OPEN SPACE -UNIT 701

Scale: NTS

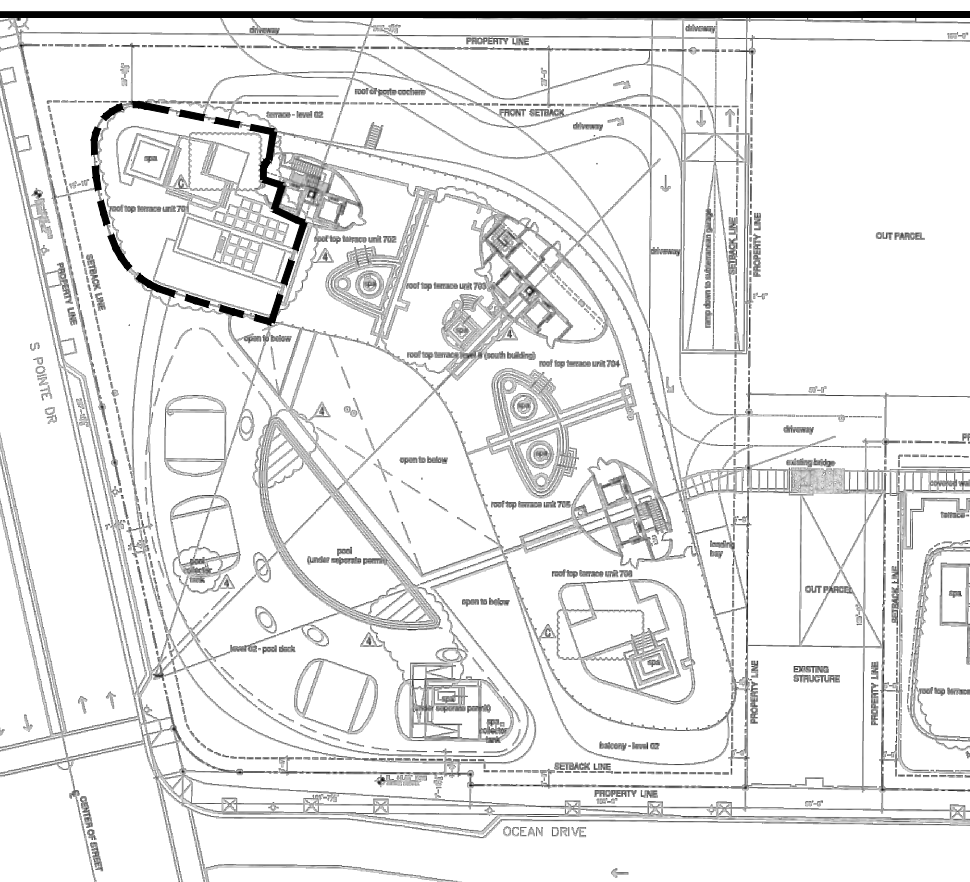

KEY PLAN - ROOF LEVEL

Scale: NTS



1

EXISTING CONDITIONS & SELECTIVE DEMOLITION ROOF PLAN - UNIT 701


Scale: 1/4"=1'-0"

STUDIO M

STUDIO M MIAMI  
1295 DAYTONA RD.  
MIAMI BEACH, FLORIDA 33141  
O: 786-548-9809  
W: WWW.STUDIOM-MIAMI.COM  
E: INFO@STUDIOM-MIAMI.COM

FANJUL & ASSOCIATES, LLC  
ARCHITECTURE, PLANNING & INTERIOR DESIGN

165 MADIERA AVE., STE. 7  
CORAL GABLES, FL 33134  
PH: 305.728.8313  
FAX: 305.336.3866  
arturo@fanjularchitects.com

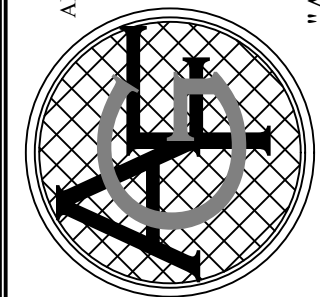

A486000720

PRIVATE RESIDENCE  
PENTHOUSE ROOFTOP RENOVATION

ONE OCEAN  
1 COLLINS AVE, UNIT 701  
MIAMI BEACH, FLORIDA 33139

OWNER'S REPRESENTATIVE:

DATE REV DESCRIPTION

ARTURO G. FANJUL, AR 17585

DESIGN JM

DRAWN JM

CHECKED

SCALE AS NOTED

DATE MAY 31, 2017

PROJ. NO. NOT ASSIGNED


SHEET NO.

SELECTIVE  
DEMOLITION  
ROOF PLAN

D-1.0

COPYRIGHT STUDIO M MIAMI




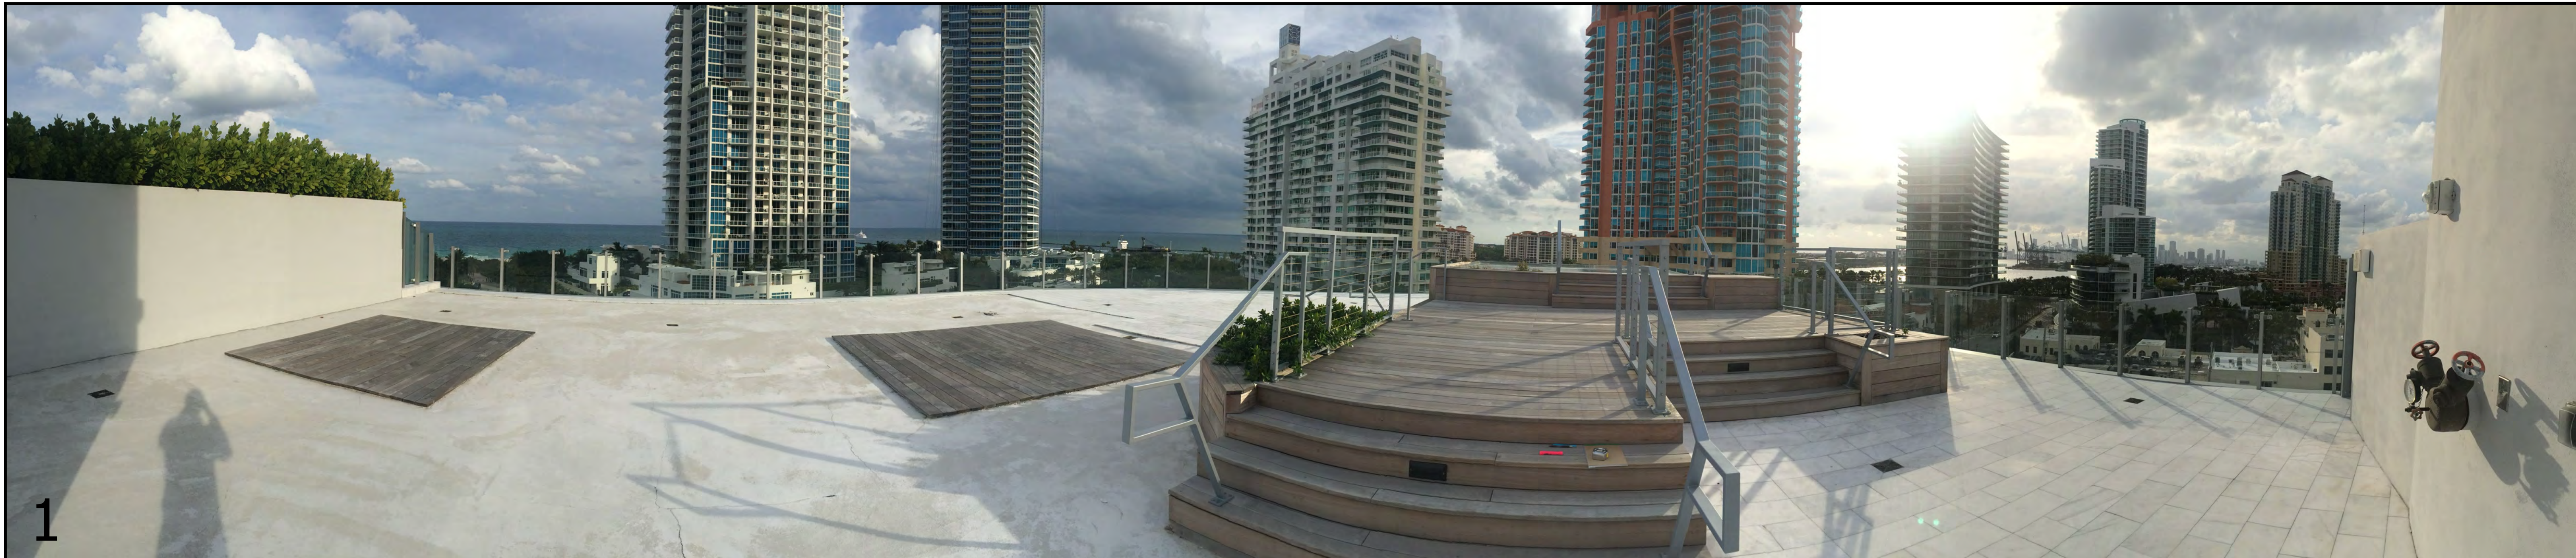


1




2

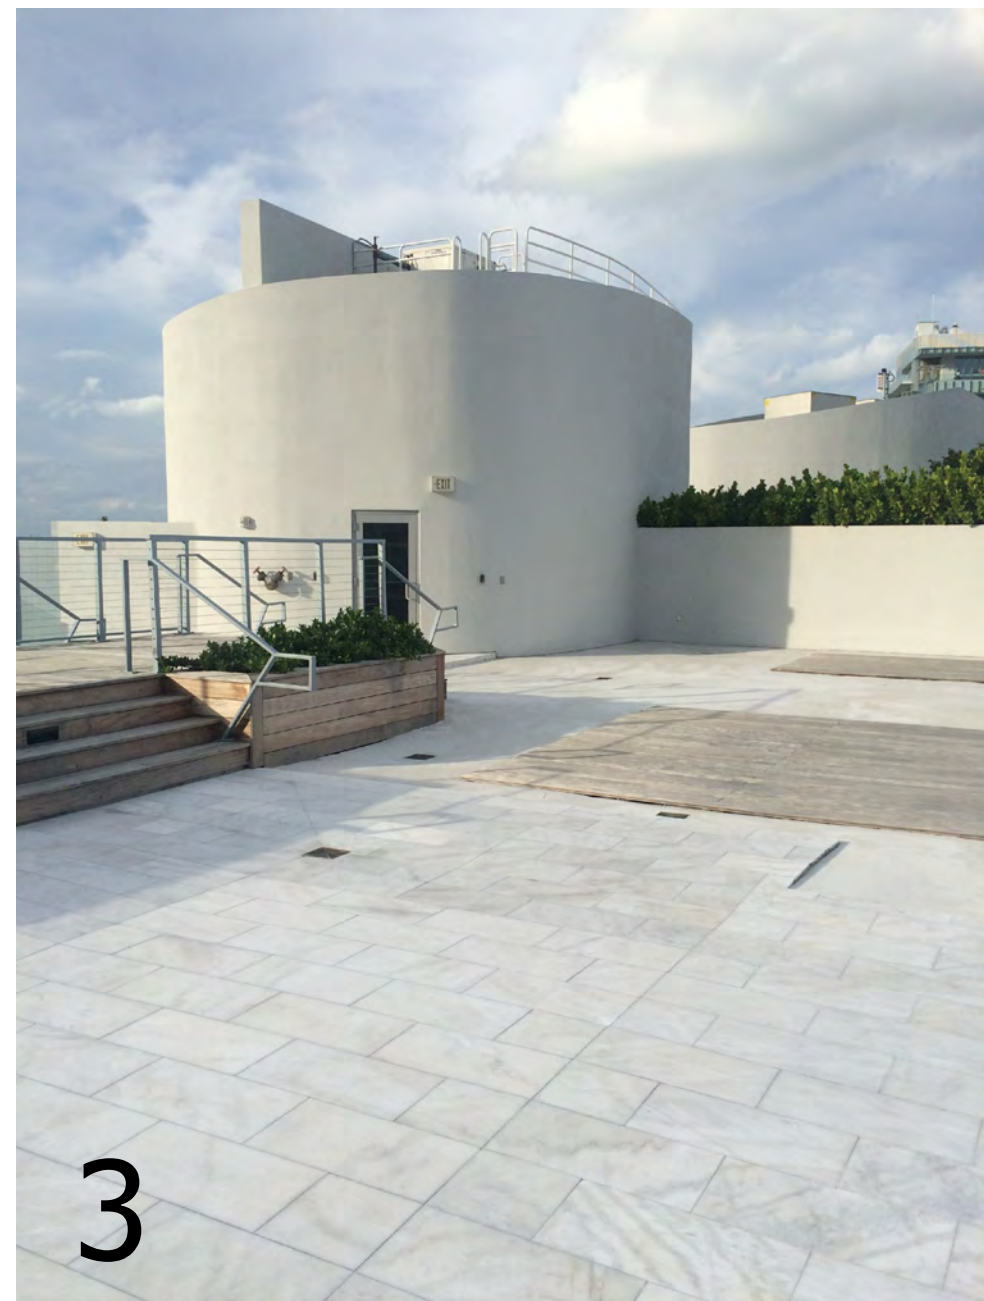

3

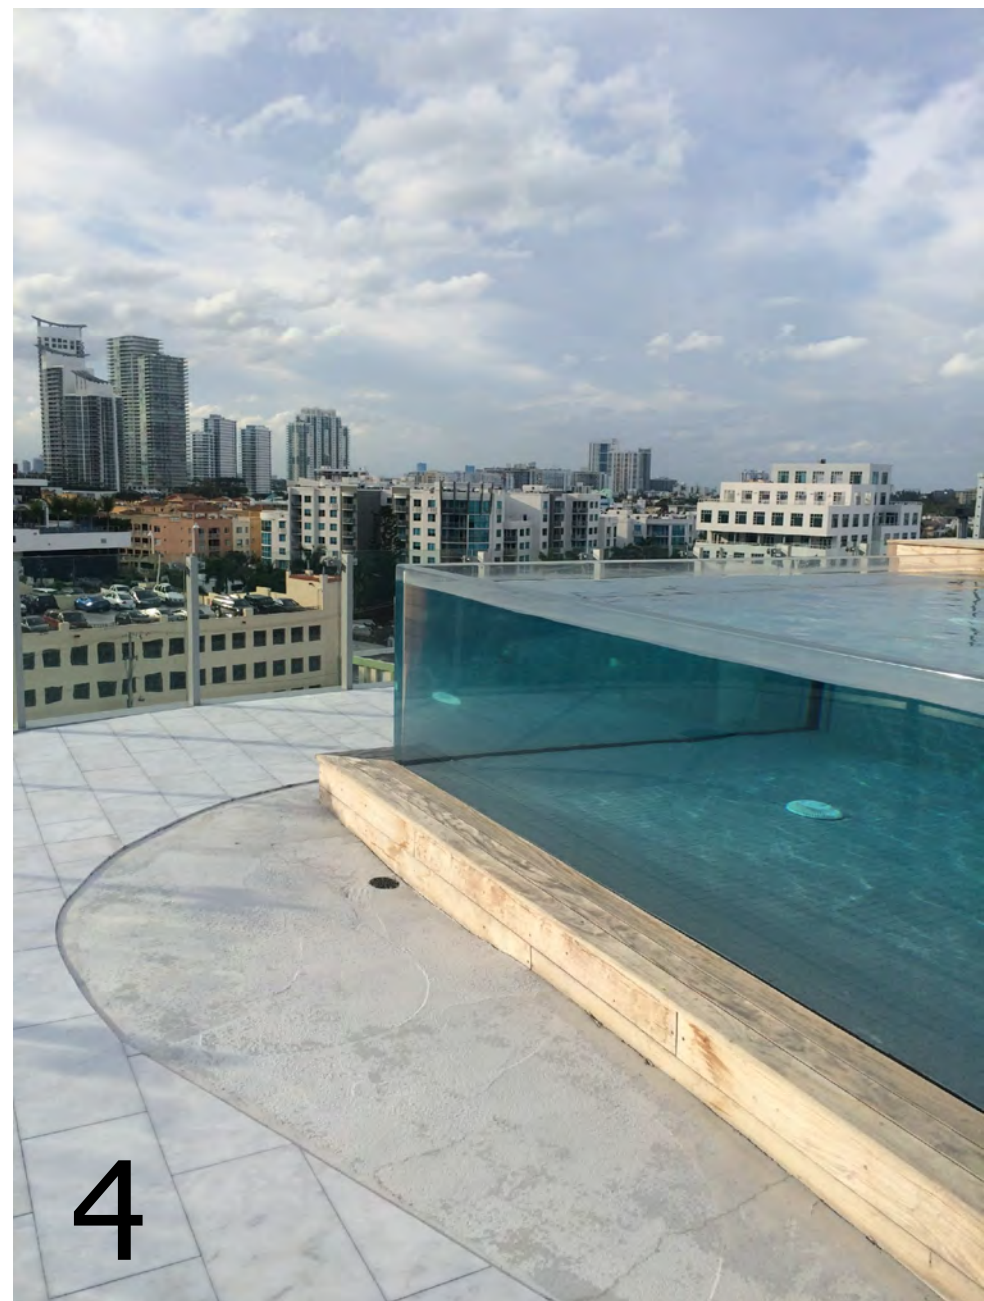

4

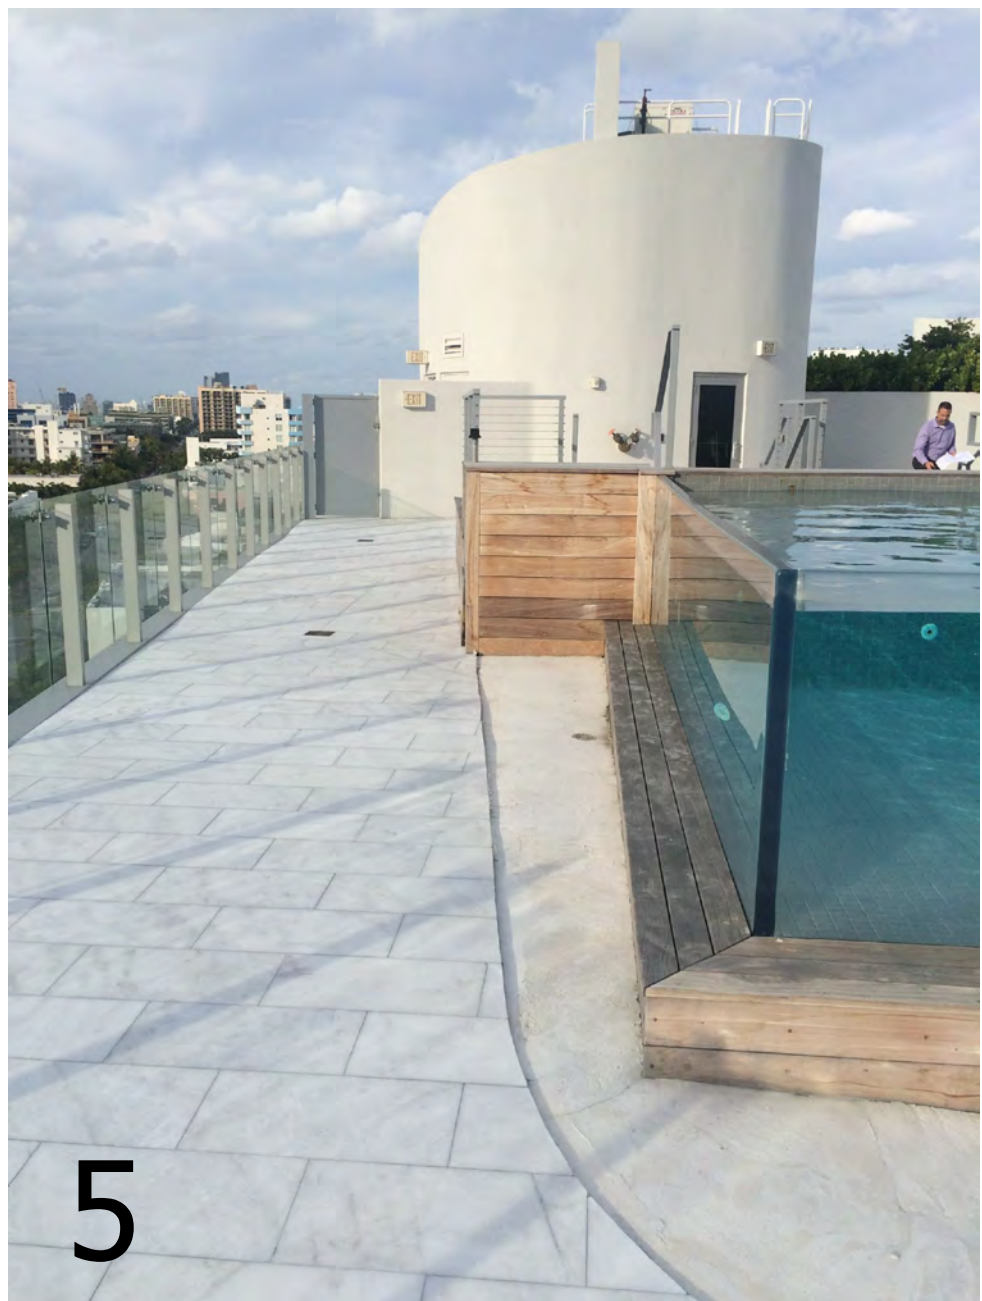

5



6

STUDIO M

STUDIO M MIAMI  
1295 DAYTONA RD  
MIAMI BEACH, FLORIDA 33141  
O: 786-548-9809  
W: WWW.STUDIOM-MIAMI.COM  
E: INFO@STUDIOM-MIAMI.COM

FANJUL & ASSOCIATES, LLC  
ARCHITECTURE, PLANNING & INTERIOR DESIGN  
165 MADIERA AVE, STE 7  
CORAL GABLES, FL 33134  
PH: 305 728-8313  
FAX: 305 336-3866  
arturo@fajularchitects.com

ARTURO G. FANJUL ARCHITECTS, P.A.  
A480000720

"A BETTER LIFE THROUGH DESIGN"

PRIVATE RESIDENCE  
PENTHOUSE ROOFTOP RENOVATION  
ONE OCEAN  
1 COLLINS AVE, UNIT 701  
MIAMI BEACH, FLORIDA 33139  
OWNER'S REPRESENTATIVE:

| DATE | REV | DESCRIPTION |
|------|-----|-------------|
|      |     |             |
|      |     |             |
|      |     |             |
|      |     |             |
|      |     |             |

ARTURO G. FANJUL, AR 17585

DESIGN JM

DRAWN JM

CHECKED

SCALE AS NOTED

DATE MAY 31, 2017


PROJ. NO. NOT ASSIGNED

SHEET NO. EXISTING CONDITIONS SITE PHOTOS

D-2.0

COPYRIGHT STUDIO M MIAMI



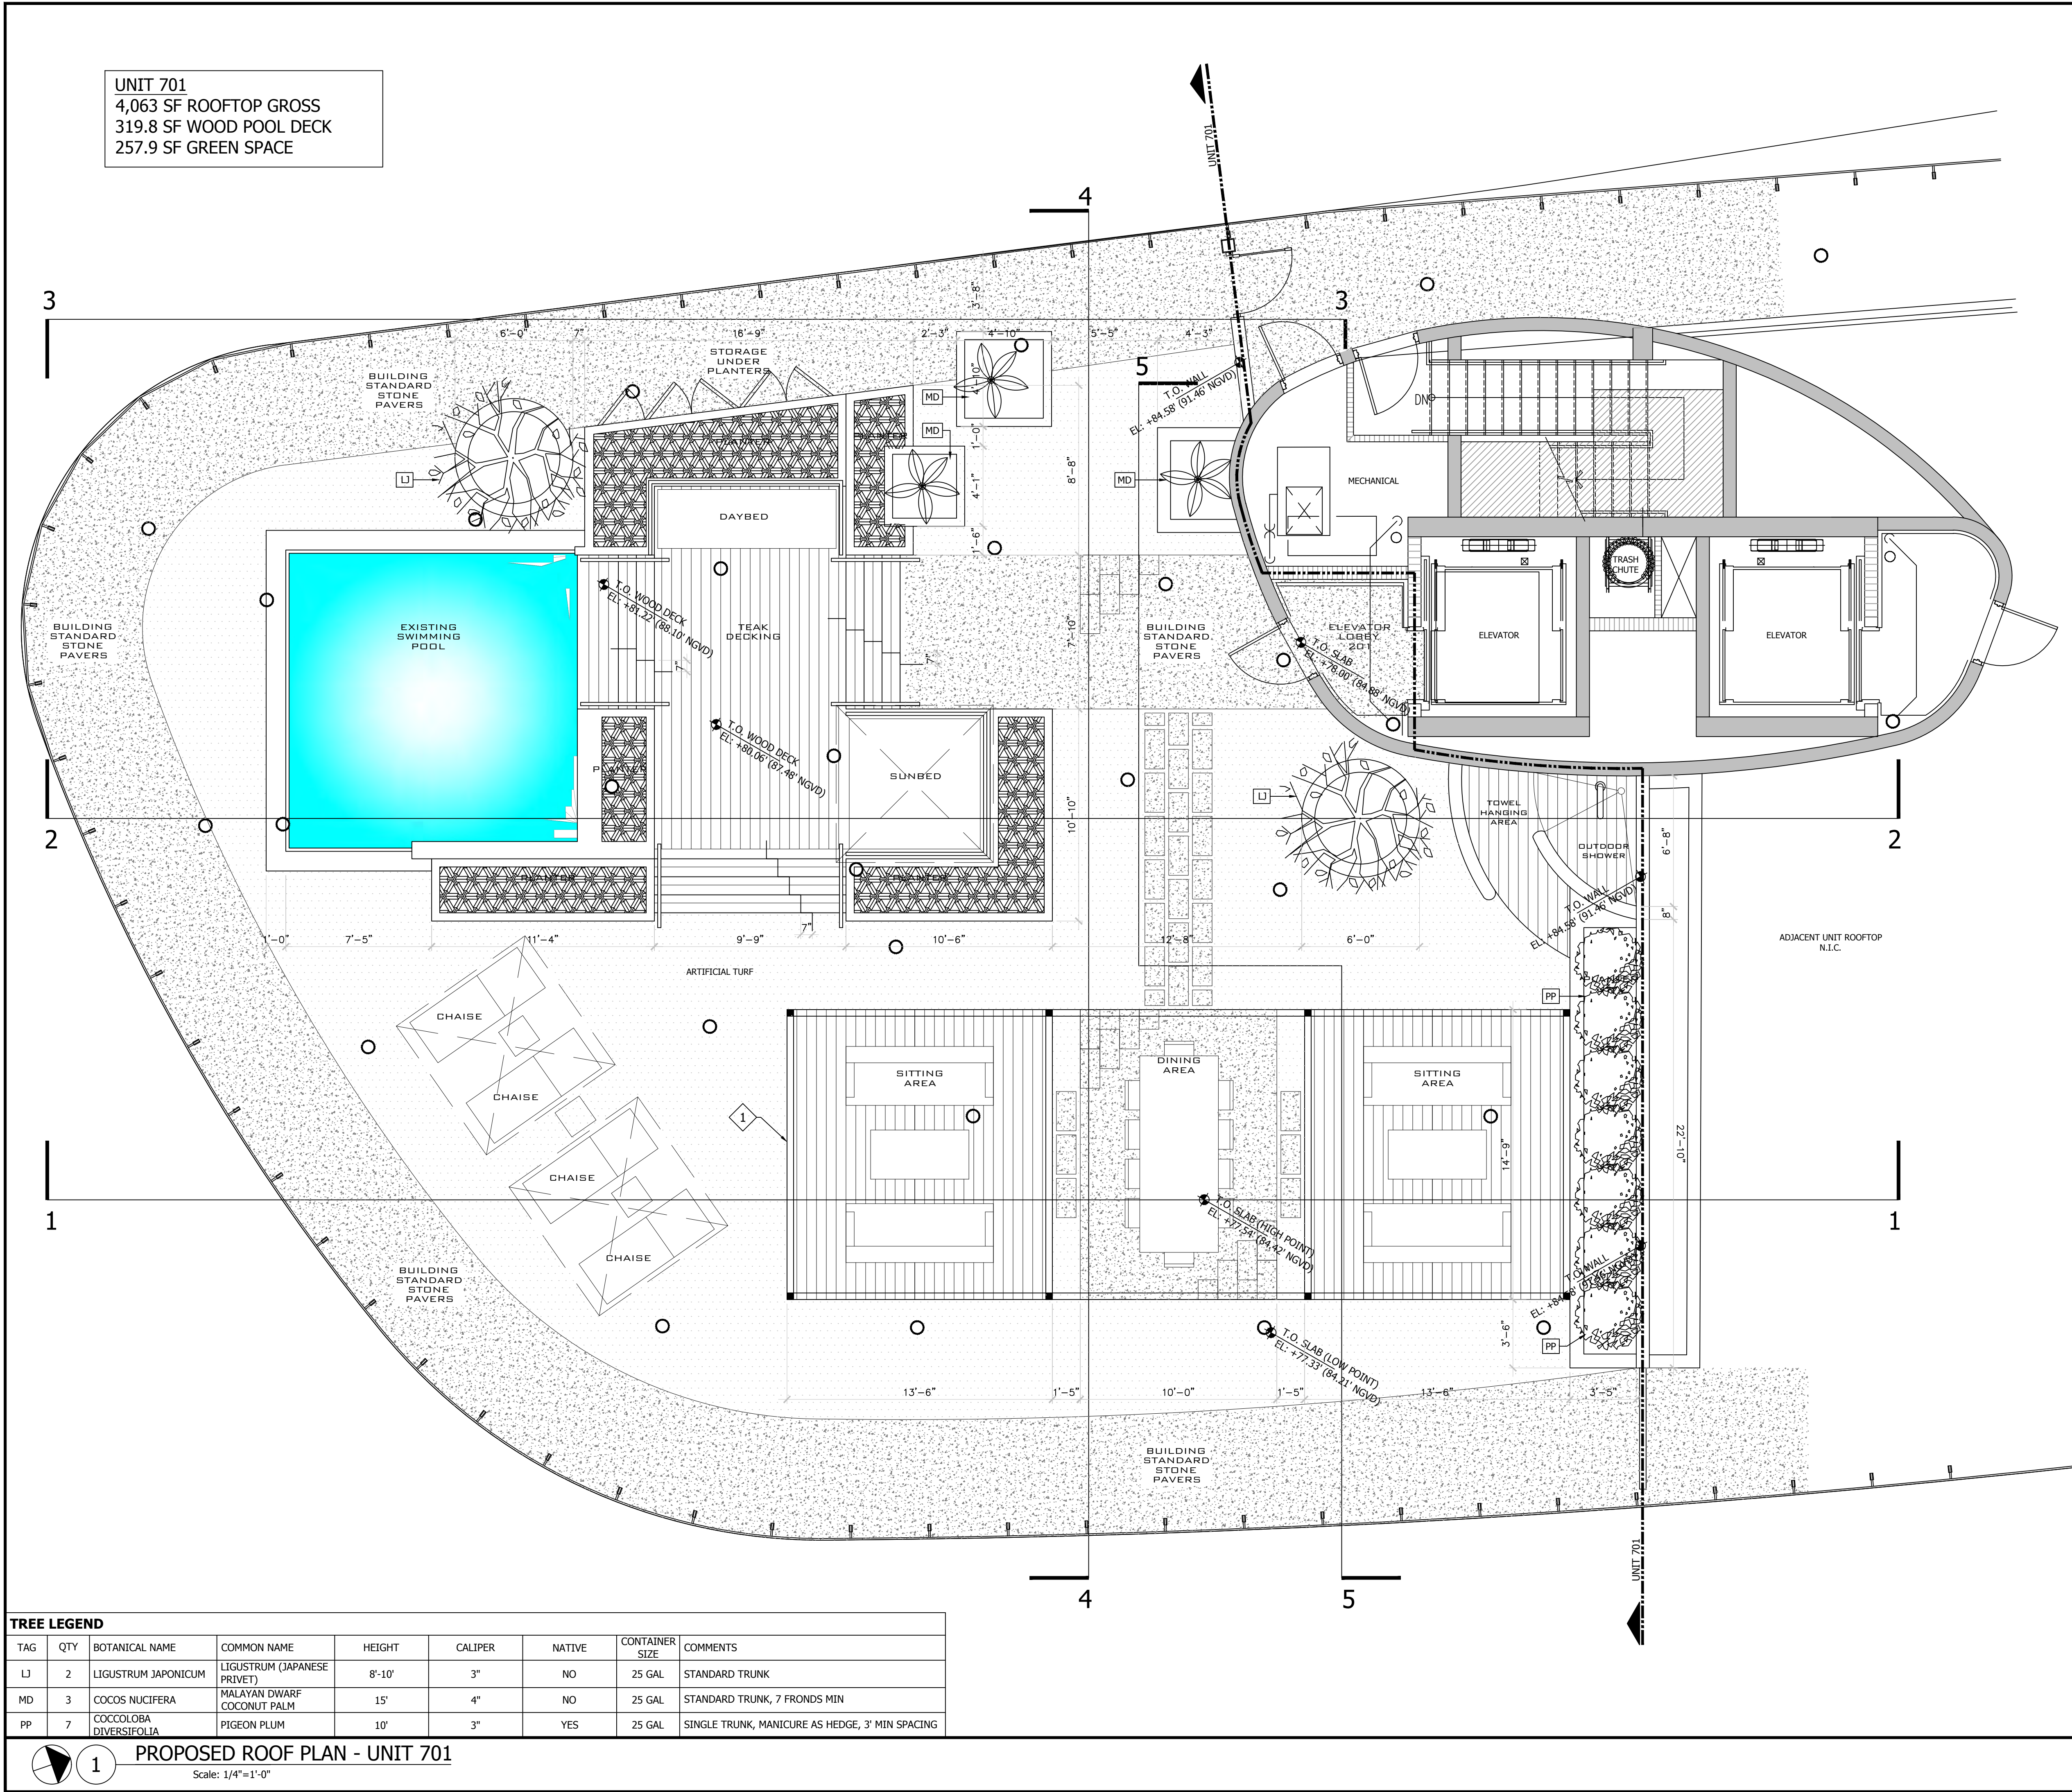

GENERAL NOTES

- THESE DRAWINGS REPRESENT A LEVEL II ALTERATION AS PER FBC-E 503.
- THESE DRAWINGS ARE BASED ON INFORMATION SUPPLIED FROM EXISTING BUILDING ARCHITECT OF RECORD. CONTRACTOR TO VERIFY MEASUREMENTS IN THE FIELD AND PRESENT ANY AND ALL DISCREPANCIES TO ARCHITECT IN WRITING PRIOR TO PROCEEDING WITH WORK.
- EXISTING STRUCTURAL SYSTEM TO REMAIN IN ITS ENTIRETY.
- MEP COMPONENTS SHOWN FOR LOCATION PURPOSES ONLY. REFER TO MEP DRAWINGS FOR EQUIPMENT SIZES, SPECIFICATIONS, AND TYPICAL INSTALLATION.
- ALIGN NEW PARTITIONS WITH EXISTING FACES IN THE SAME PLANE; AND INSTALL NEW CONSTRUCTION ADJACENT TO EXISTING CONSTRUCTION WITHOUT ANY VISIBLE JOINTS OR SURFACE IRREGULARITIES.
- ALL NEW WORK SHALL BE PLUMB AND LEVEL TO WITHIN ACCEPTABLE TOLERANCES. ANY WORK DEEMED UNACCEPTABLE TO THE ARCHITECT SHALL BE REPLACED AT THE EXPENSE OF THE CONTRACTOR.

LEGEND

- EXISTING WALL, PARTITION, OR STRUCTURAL ELEMENT TO REMAIN UNCHANGED
- APPROVED BUILDING TILE
- ARTIFICIAL TURF
- LANDSCAPE MATERIAL IN PLANTERS. ALL LANDSCAPE MATERIAL TO BE 100% NATIVE, NON-INVASIVE SPECIES, FULLY IRRIGATED, AND DROUGHT RESISTANT

UNIT 701 ROOFTOP DATA

|                            |                      |
|----------------------------|----------------------|
| ROOFTOP AREA:              | 4,063 SF GROSS       |
| TOP OF SLAB (LOW POINT):   | 77.33' (84.21' NGVD) |
| TOP OF SLAB (HIGH POINT):  | 77.54' (84.42' NGVD) |
| TOP OF ELEVATED WOOD DECK: | 81.22' (88.10' NGVD) |
| TOP OF WALL:               | 84.58' (91.46' NGVD) |

ROOFTOP SCOPE OF WORK

- STONE TILE
  - NEW BUILDING APPROVED STONE TILE WERE INDICATED.
- WOOD DECKS
  - REPLACE EXISTING WOOD DECKS WITH NEW LAYOUT AS PER PLANS.
- PLANTERS
  - NEW PLANTERS AS INDICATED ON PLAN.
- PERGOLA
  - NEW PERGOLA WITH RETRACTABLE SHADE AS INDICATED ON PLAN.
- OUTDOOR SHOWER
  - NEW OUTDOOR SHOWER AREA AS INDICATED.
- SUMMER KITCHEN
  - NEW CABINETS, COOKTOP AND APPLIANCES AS INDICATED.

NOTE:  
ALL OTHER EXISTING ITEMS NOT LISTED ABOVE INCLUDING BUT NOT LIMITED TO GUARD RAILS, GATES, WALLS, DOORS, WINDOWS, POOL AND POOL EQUIPMENT, FIRE ALARMS, AND TELECOMMUNICATION DEVICES SHALL REMAIN UNCHANGED UNLESS OTHERWISE NOTED. DAMAGE TO ITEMS SCHEDULED TO REMAIN SHALL BE REPAIRED OR REPLACED BY THE CONTRACTOR AT NO ADDITIONAL COST TO THE OWNER.

KEYED NOTES

- PERGOLA ABOVE. PERGOLA TO HAVE RETRACTABLE SHADE.

OPEN SPACE:  
3,438.7 SF  
84.6%

PROPOSED OPEN SPACE -UNIT 701  
Scale: NTS

KEY PLAN - ROOF LEVEL  
Scale: NTS

STUDIO M

STUDIO M MIAMI  
1295 DAYTONA RD.  
MIAMI BEACH, FLORIDA 33141  
O: 786-548-9809  
W: WWW.STUDIOM-MIAMI.COM  
E: INFO@STUDIOM-MIAMI.COM

FANUL & ASSOCIATES, LLC  
ARCHITECTURE, PLANNING & INTERIOR DESIGN

165 MADIERA AVE, STE. 7  
CORAL GABLES, FL 33134  
PH: 305 728-8313  
FAX: 305 336-3866  
arturo@fanularchitects.com

"A BETTER LIFE THROUGH DESIGN"

PRIVATE RESIDENCE  
PENTHOUSE ROOFTOP RENOVATION  
ONE OCEAN  
1 COLLINS AVE, UNIT 701  
MIAMI BEACH, FLORIDA 33139  
OWNER'S REPRESENTATIVE:

| DATE | REV | DESCRIPTION |
|------|-----|-------------|
|      |     |             |
|      |     |             |
|      |     |             |
|      |     |             |

ARTURO G. FANUL, AR 17585

DESIGN JM

DRAWN JM

CHECKED

SCALE AS NOTED

DATE MAY 31, 2017


PROJ. NO. NOT ASSIGNED

SHEET NO. PROPOSED ROOF PLAN

A-1.0

COPYRIGHT STUDIO M MIAMI



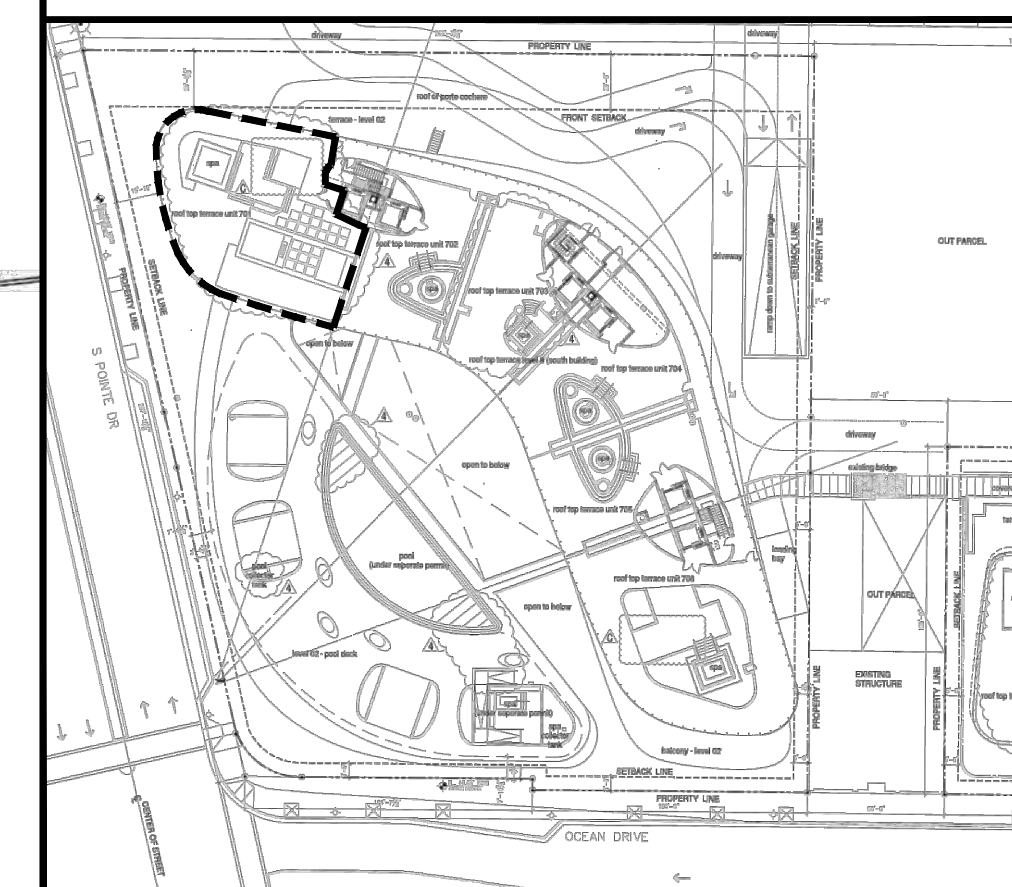

PROPOSED ROOF PLAN - UNIT 701


[illegible]

**PRIVATE RESIDENCE**  
PENTHOUSE ROOFTOP RENOVATION  
ONE OCEAN  
1 COLLINS AVE., UNIT 701  
MIAMI BEACH, FLORIDA 33139  
OWNER'S REPRESENTATIVE:

**FANJUL & ASSOCIATES, LLC**  
ARCHITECTURE, PLANNING & INTERIOR DESIGN

165 MADIERA AVE., STE 7  
CORAL GABLES, FL 33134  
PH. 305 726-8313  
FAX 305 356-3686

[arturo@fanjularchitects.com](mailto:arturo@fanjularchitects.com)

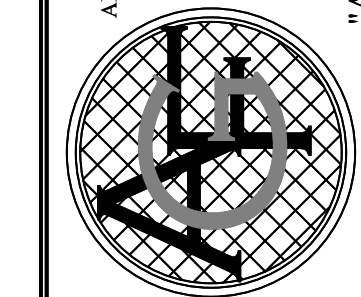

STUDIO M

STUDIO M MIAMI  
255 DAYTONIA RD  
MIAMI BEACH, FLORIDA 33141  
P: 786-548-9909  
W: WWW.STUDIOM-MIAMI.COM  
E: INFO@STUDIOM-MIAMI.COM

**FANJUL & ASSOCIATES, LLC**  
ARCHITECTURE, PLANNING & INTERIOR DESIGN

165 MADIERA AVE., STE 7  
CORAL GABLES, FL 33134  
PH. 305 726-8313  
FAX 305 356-3686

[arturo@fanjularchitects.com](mailto:arturo@fanjularchitects.com)

**PRIVATE RESIDENCE**  
PENTHOUSE ROOFTOP RENOVATION  
ONE OCEAN  
1 COLLINS AVE., UNIT 701  
MIAMI BEACH, FLORIDA 33139  
OWNER'S REPRESENTATIVE:

[illegible]


|                            |              |
|----------------------------|--------------|
| ARTURO G. FANJUL, AR 17585 |              |
| DESIGN                     | JM           |
| DRAWN                      | JM           |
| CHECKED                    |              |
| SCALE                      |              |
| AS NOTED                   |              |
| DATE                       | MAY 31, 2017 |
| PROJ. No.                  | NOT ASSIGNED |

SHEET No. **PROPOSED  
ROOF PLAN  
COLOR**


A-1.1

COPYRIGHT STUDIO MIAMI





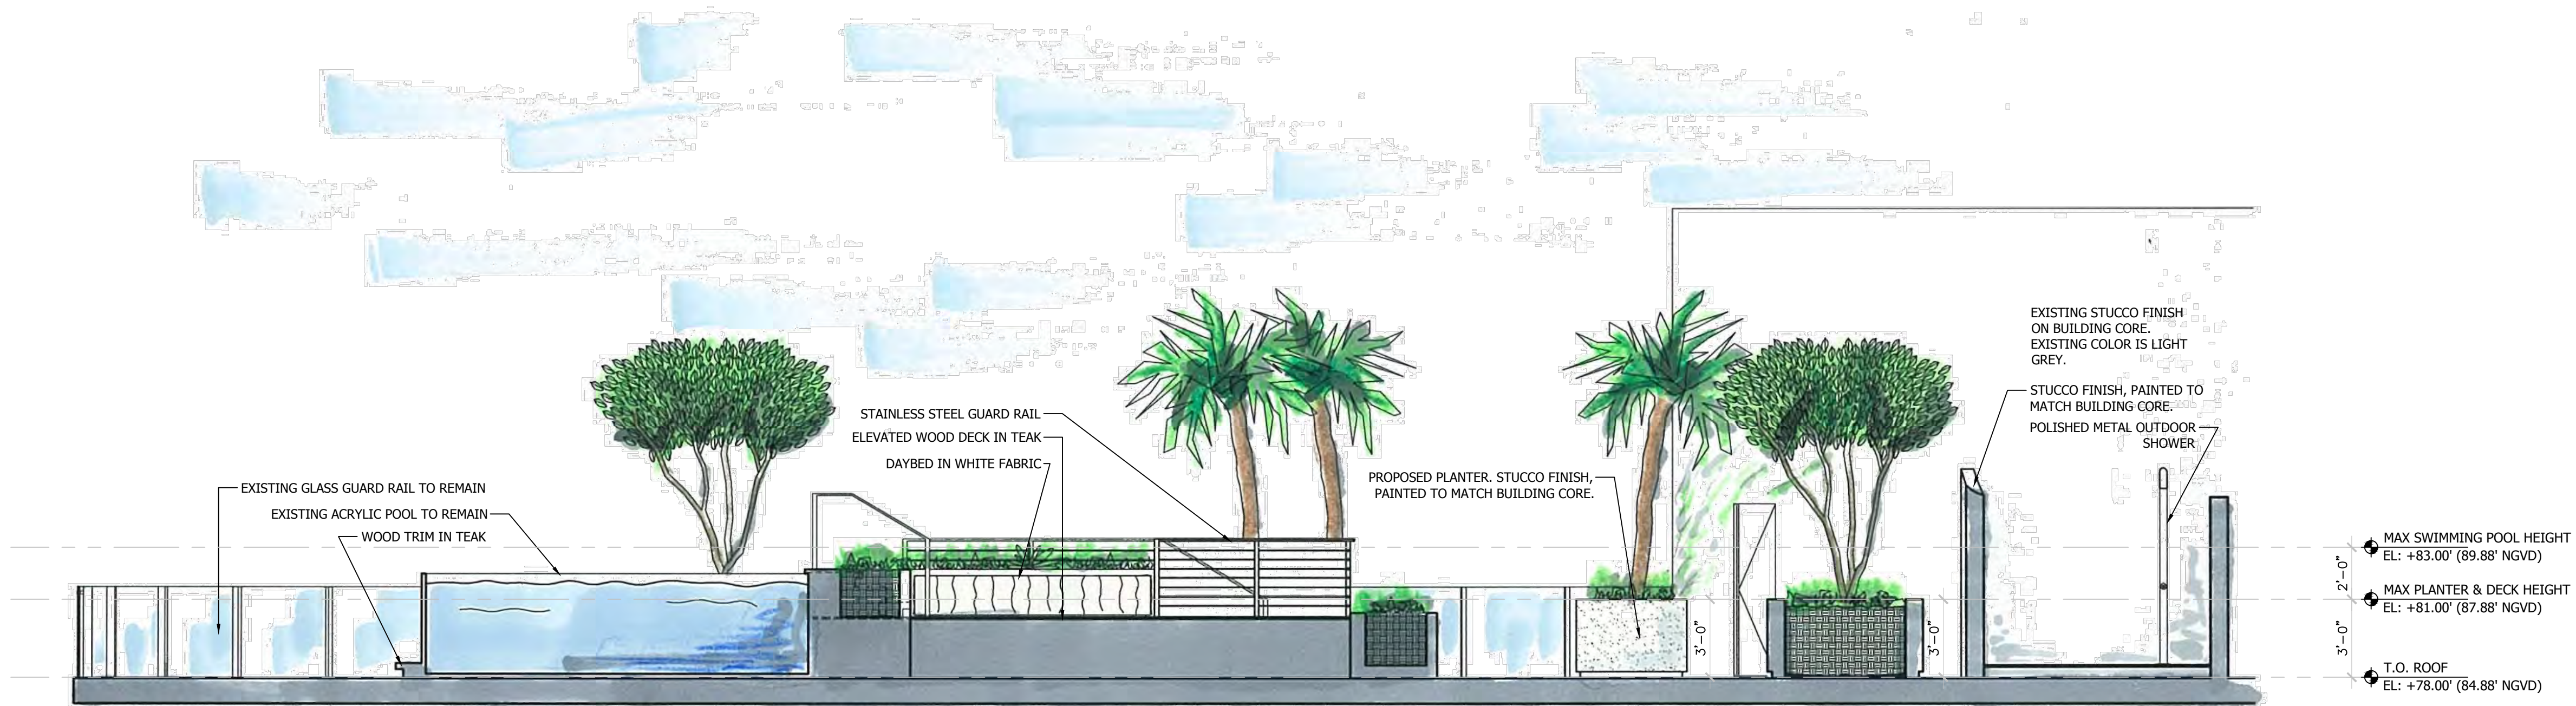

WEST SECTION (2)

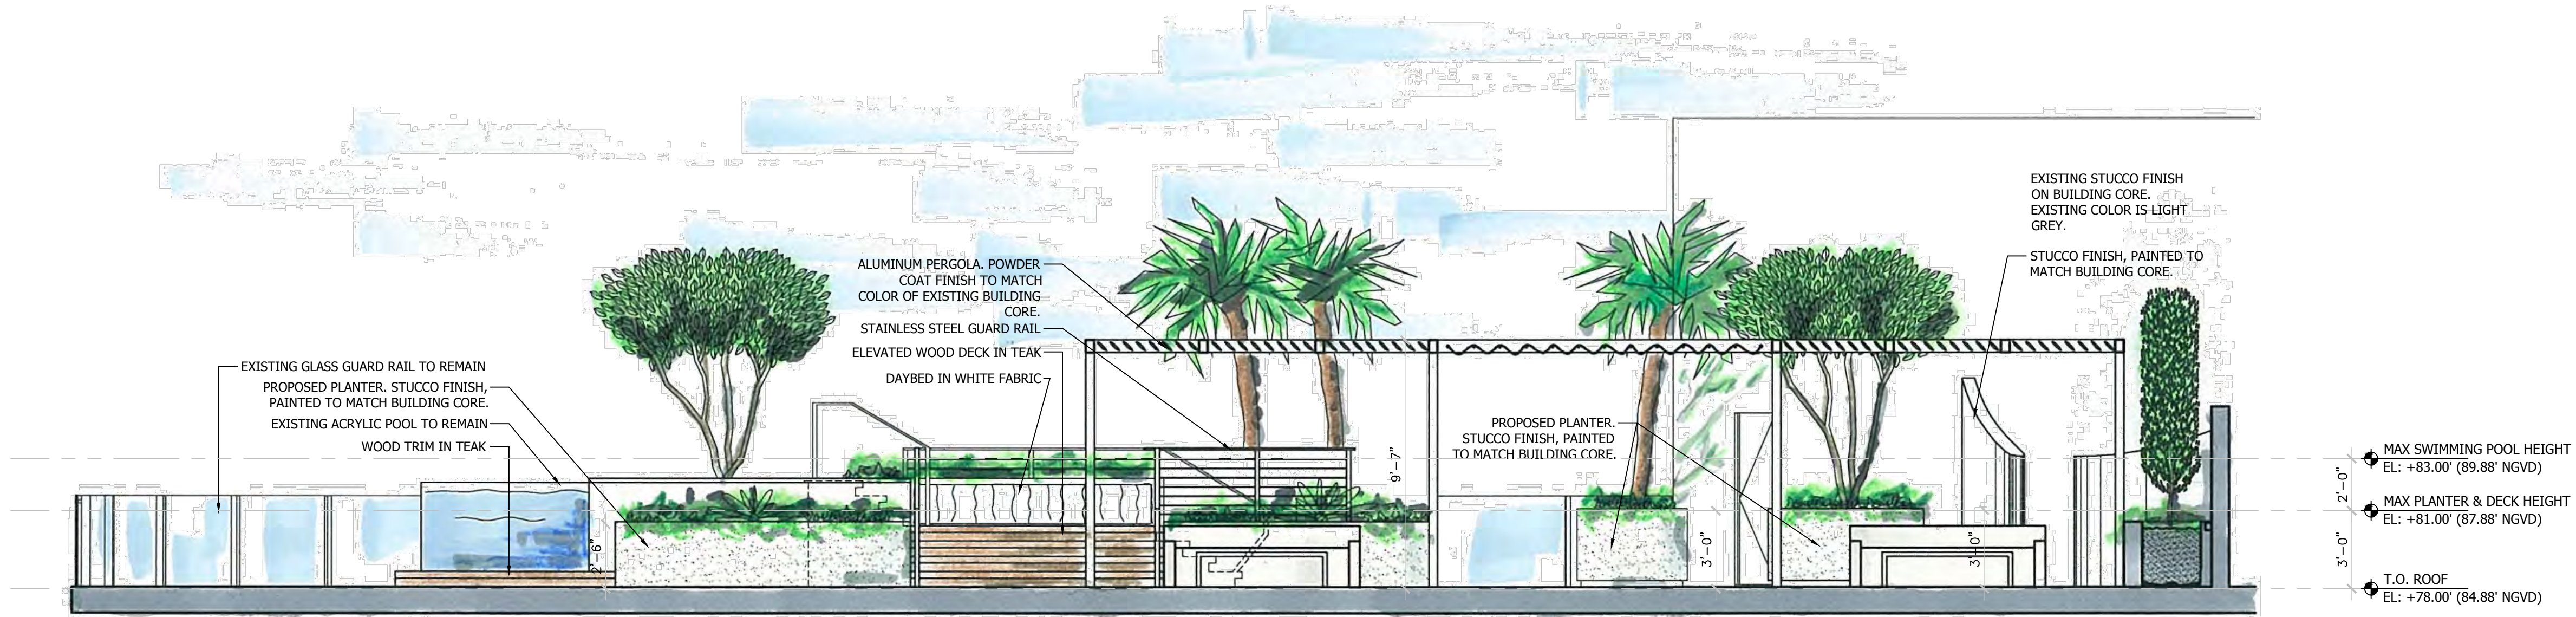

WEST ELEVATION (1)

 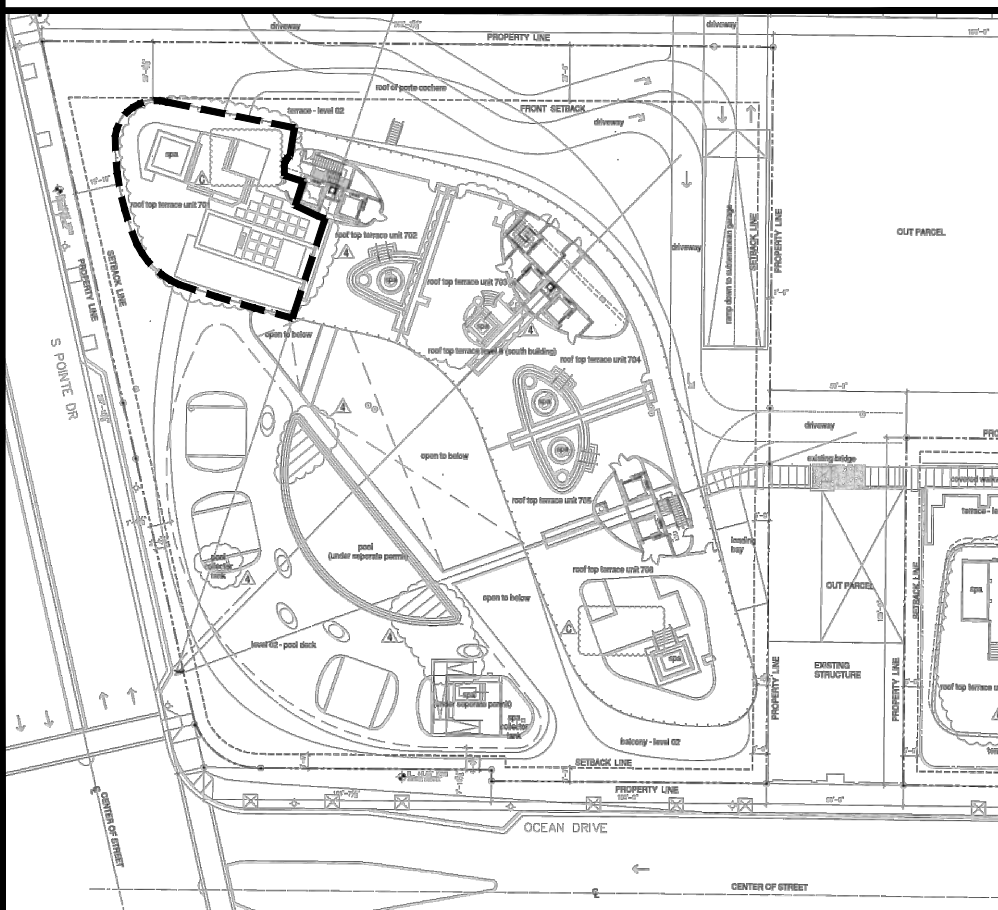

1

PROPOSED ROOF ELEVATIONS - UNIT 701

Scale: 1/4"=1'-0"

STUDIO M

FANUL & ASSOCIATES, LLC  
ARCHITECTURE, PLANNING & INTERIOR DESIGN



PRIVATE RESIDENCE  
PENTHOUSE ROOFTOP RENOVATION  
ONE OCEAN  
1 COLLINS AVE, UNIT 701  
MIAMI BEACH, FLORIDA 33139

| DATE | REV | DESCRIPTION |
|------|-----|-------------|
|      |     |             |
|      |     |             |
|      |     |             |
|      |     |             |

|           |              |
|-----------|--------------|
| DESIGN    | JM           |
| DRAWN     | JM           |
| CHECKED   |              |
| SCALE     | AS NOTED     |
| DATE      | MAY 31, 2017 |
| PROJ. NO. | NOT ASSIGNED |

SHEET NO.  
PROPOSED  
ROOF  
ELEVATIONS

A-2.0

COPYRIGHT STUDIO M MIAMI


STUDIO M MIAMI  
1295 DAYTONA RD.  
MIAMI BEACH, FLORIDA 33141  
O: 786-548-9809  
W: WWW.STUDIOM-MIAMI.COM  
E: INFO@STUDIOM-MIAMI.COM

165 MADIERA AVE, STE. 7  
CORAL GABLES, FL 33134  
PH: 305 728-8313  
FAX: 305 336-3866  
arturo@fanularchitects.com


"A BETTER LIFE THROUGH DESIGN"

OWNERS REPRESENTATIVE:




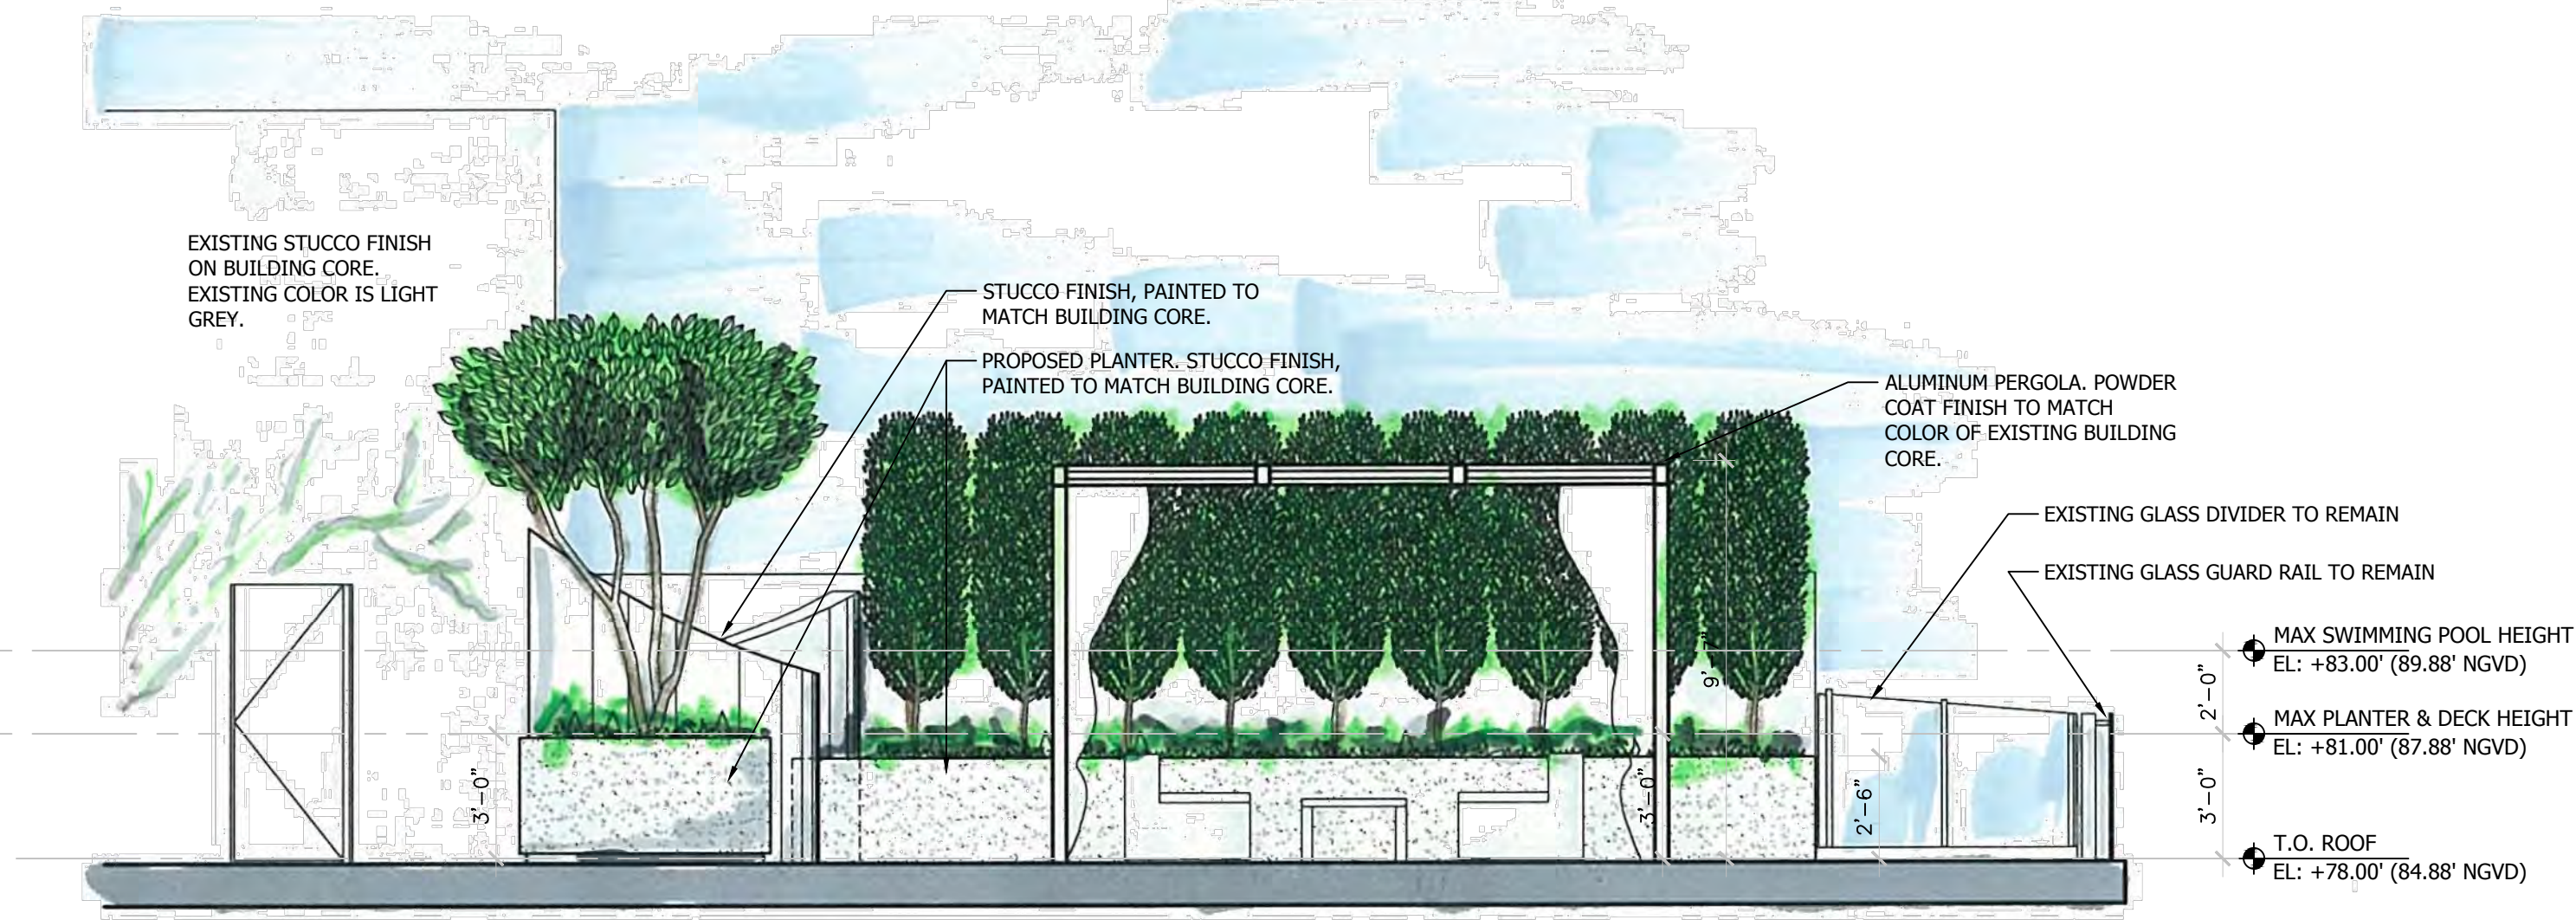


**NORTH ELEVATION (5)**

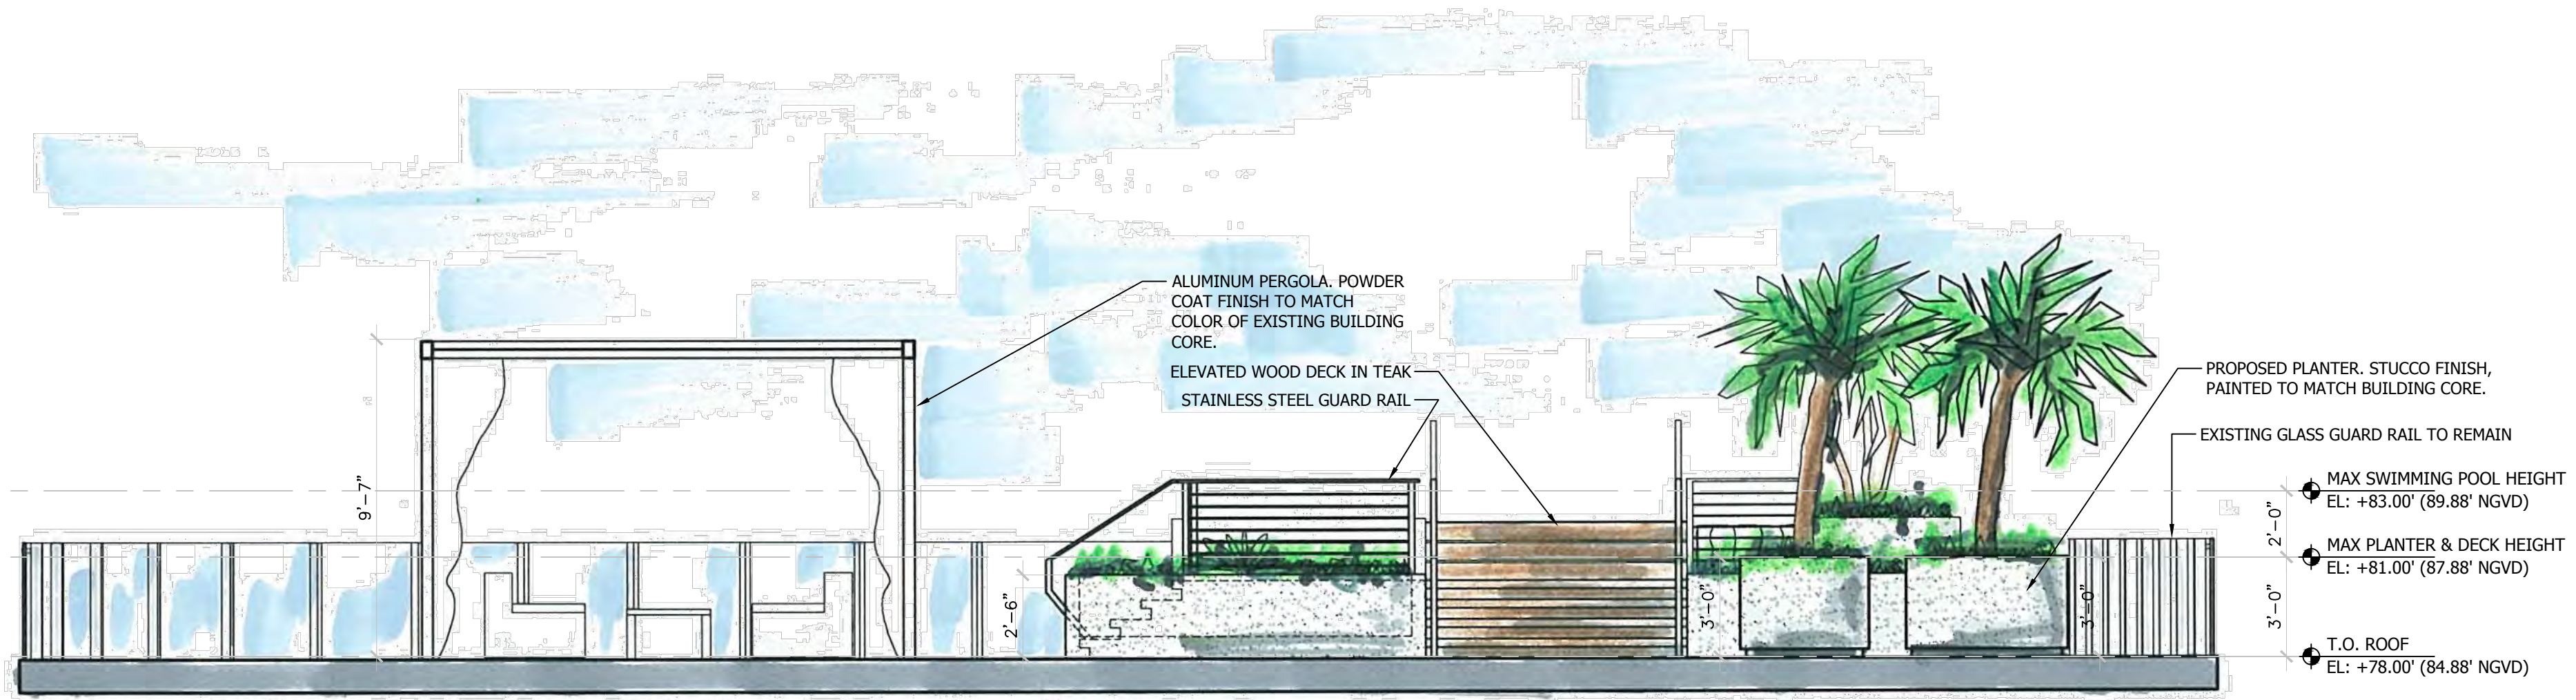

**SOUTH ELEVATION (4)**

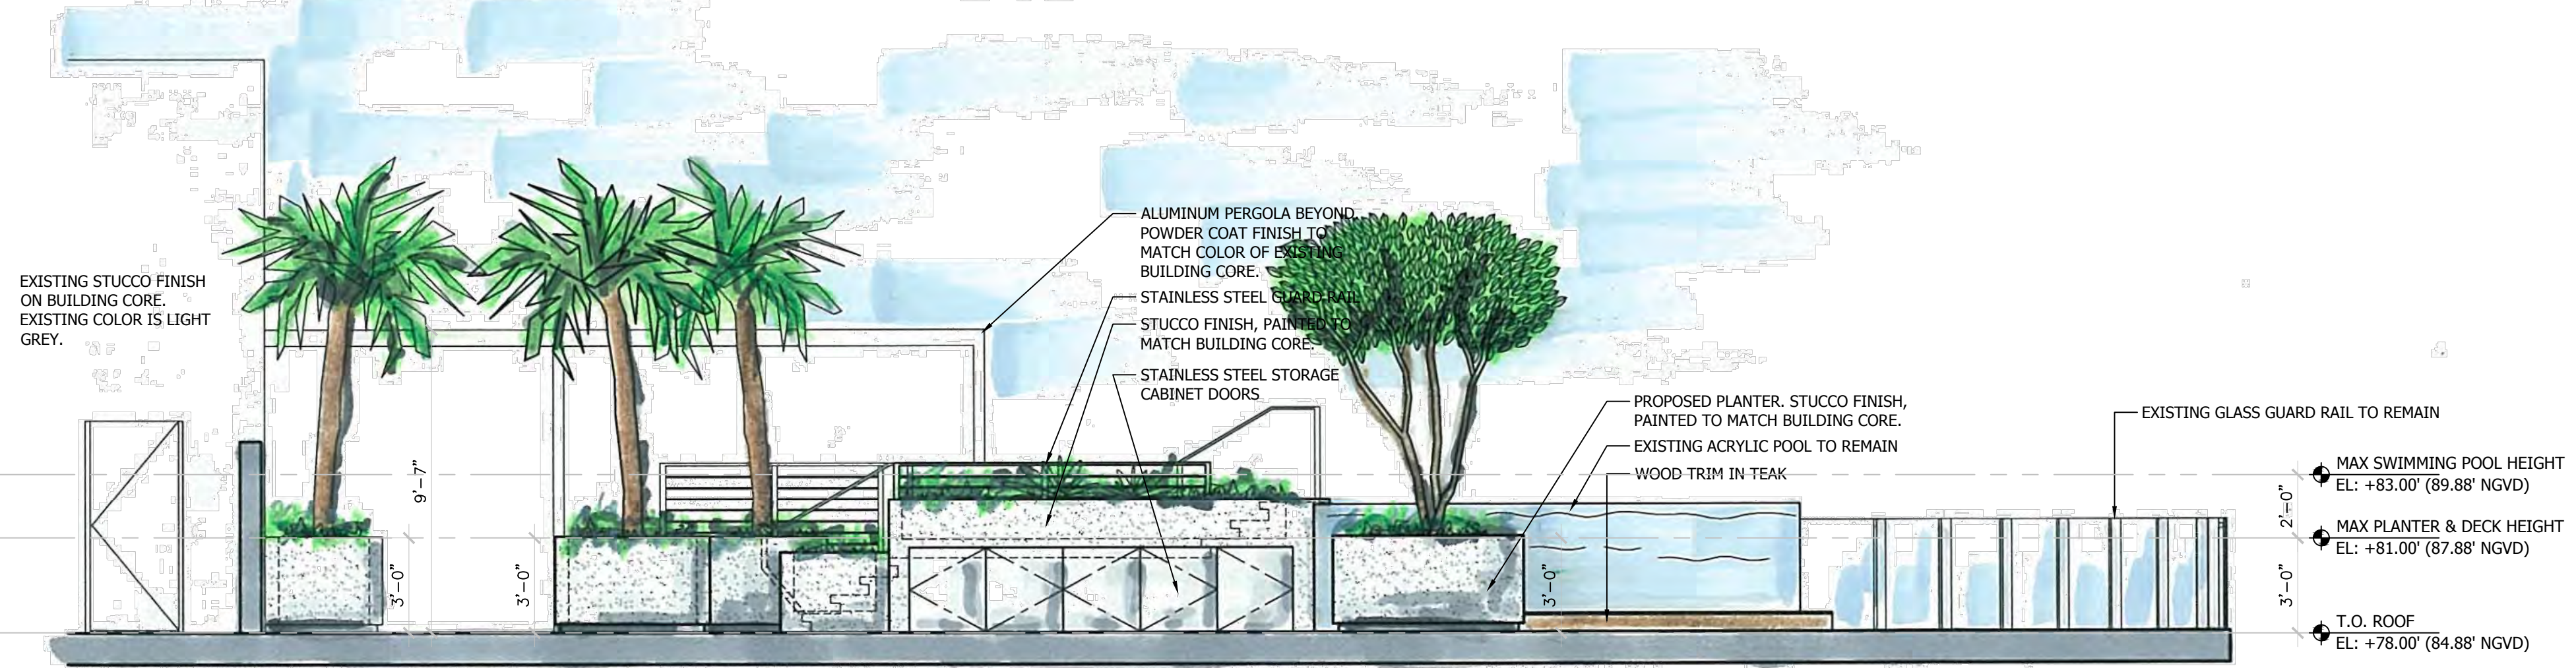

**EAST ELEVATION (3)**

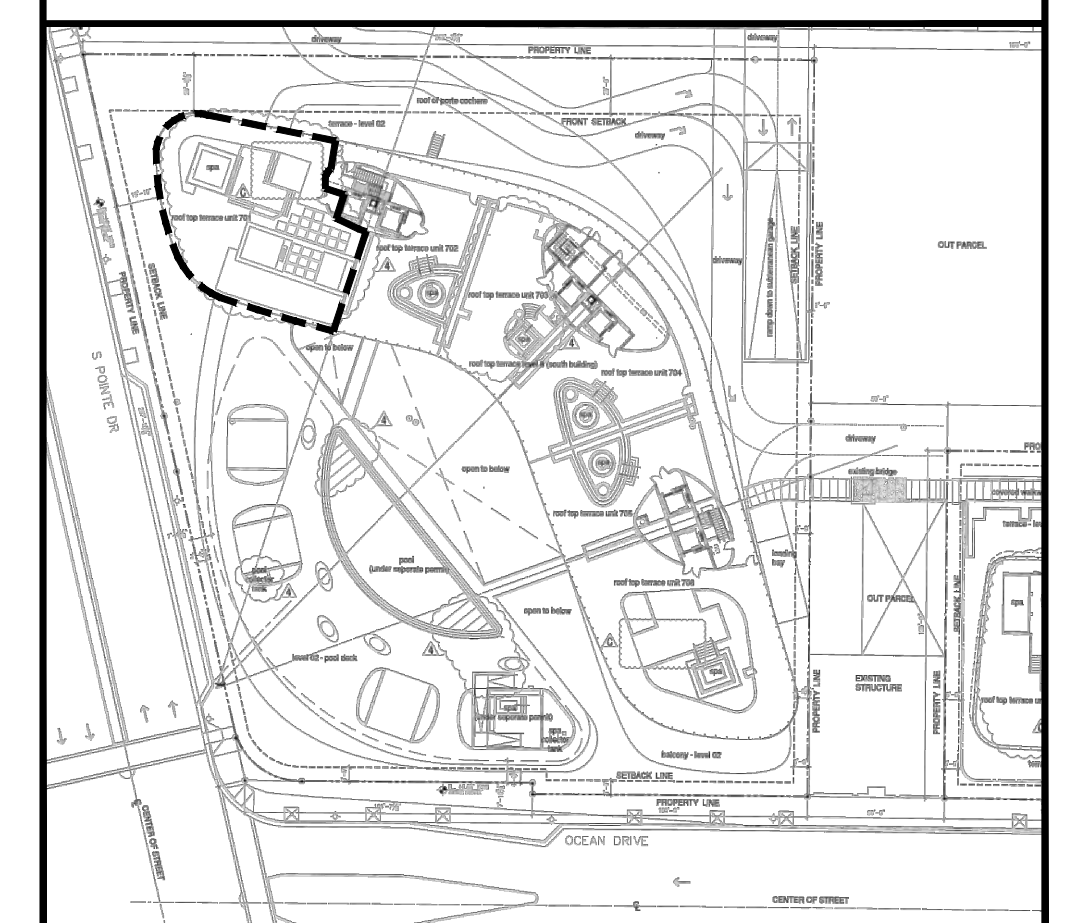

**KEY PLAN - ROOF LEVEL**  
Scale: NTS

**STUDIO M**

STUDIO M MIAMI  
1295 DIXIE HWY. N.  
MIAMI BEACH, FLORIDA 33141  
O: 786-548-9809  
W: WWW.STUDIOM-MIAMI.COM  
E: INFO@STUDIOM-MIAMI.COM

**FANJUL & ASSOCIATES, LLC**  
ARCHITECTURE, PLANNING & INTERIOR DESIGN

165 MADIERA AVE., STE. 7  
CORAL GABLES, FL 33134  
PH: 305.726.8313  
FAX: 305.336.3866  
arturo@fanjularchitects.com  
arturo@fanjularchitects.com

"A BETTER LIFE THROUGH DESIGN"

**PRIVATE RESIDENCE**  
PENTHOUSE ROOFTOP RENOVATION  
ONE OCEAN  
1 COLLINS AVE., UNIT 701  
MIAMI BEACH, FLORIDA 33139  
OWNER'S REPRESENTATIVE:

ARTURO G. FANJUL, AR 17585



DESIGN: JM  
DRAWN: JM  
CHECKED:

SCALE: AS NOTED  
DATE: MAY 31, 2017  
PROJ. NO.: NOT ASSIGNED

SHEET NO.: **PROPOSED ROOF ELEVATIONS**  
**A-2.1**

COPYRIGHT STUDIO M MIAMI



  

## LEGEND



EXISTING WALL, PARTITION, OR STRUCTURAL ELEMENT TO  
REMAIN UNCHANGED




APPROVED BUILDING TILE



ARTIFICIAL TURF



LANDSCAPE MATERIAL IN PLANTERS. ALL LANDSCAPE MATERIAL TO BE 100% NATIVE, NON-INVASIVE SPECIES, FULLY IRRIGATED, AND DROUGHT RESISTANT

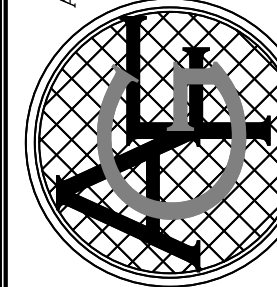

**FANJUL & ASSOCIATES, LLC**  
ARCHITECTURE, PLANNING & INTERIOR DESIGN

1165 MADIERA AVE, STE 7  
CORAL GABLES, FL 33134

STUDIO M MIAMI  
1255 DAYTONIA RD  
MIAMI BEACH, FLORIDA 33141  
O: 786-548-9909  
W: WWW.STUDIOM-MIAMI.COM  
E: INFO@STUDIOM-MIAMI.COM

arturo@hainjuralenclucts.com

**PRIVATE RESIDENCE**  
PENTHOUSE ROOFTOP RENOVATION  
ONE OCEAN  
1 COLLINS AVE, UNIT 701  
MIAMI BEACH, FLORIDA 33139  
OWNER'S REPRESENTATIVE:

[illegible]

ARTURO G. FANJUL, AR 17585

|        |    |
|--------|----|
| DESIGN | 1M |
|--------|----|

|       |    |
|-------|----|
| DRAWN | 1M |
|-------|----|

|                                                                                                   |
|---------------------------------------------------------------------------------------------------|
| <div style="border: 1px solid black; padding: 2px; display: inline-block;"> <b>CHECKED</b> </div> |
|---------------------------------------------------------------------------------------------------|

SCALE AS NOTED

DATE MAY 31, 2017

|           |              |
|-----------|--------------|
| PROJ. No. | NOT ASSIGNED |
|-----------|--------------|

SHEET No.

AXON

## A-3.0

COPYRIGHT STUDIO M MIAMI

1

CMB APPROVED (PERMIT # B1304440) ROOF AXONOMETRIC - UNIT 701

Scale: 1/8"=1'-0"

(2)

PROPOSED ROOF AXONOMETRIC - UNIT 701

Scale: 1/8"=1'-0'






PROPOSED ROOF AXONOMETRIC - UNIT 701


Scale: 1/8"=1'-0"

COPYRIGHT STUDIO M MIAMI



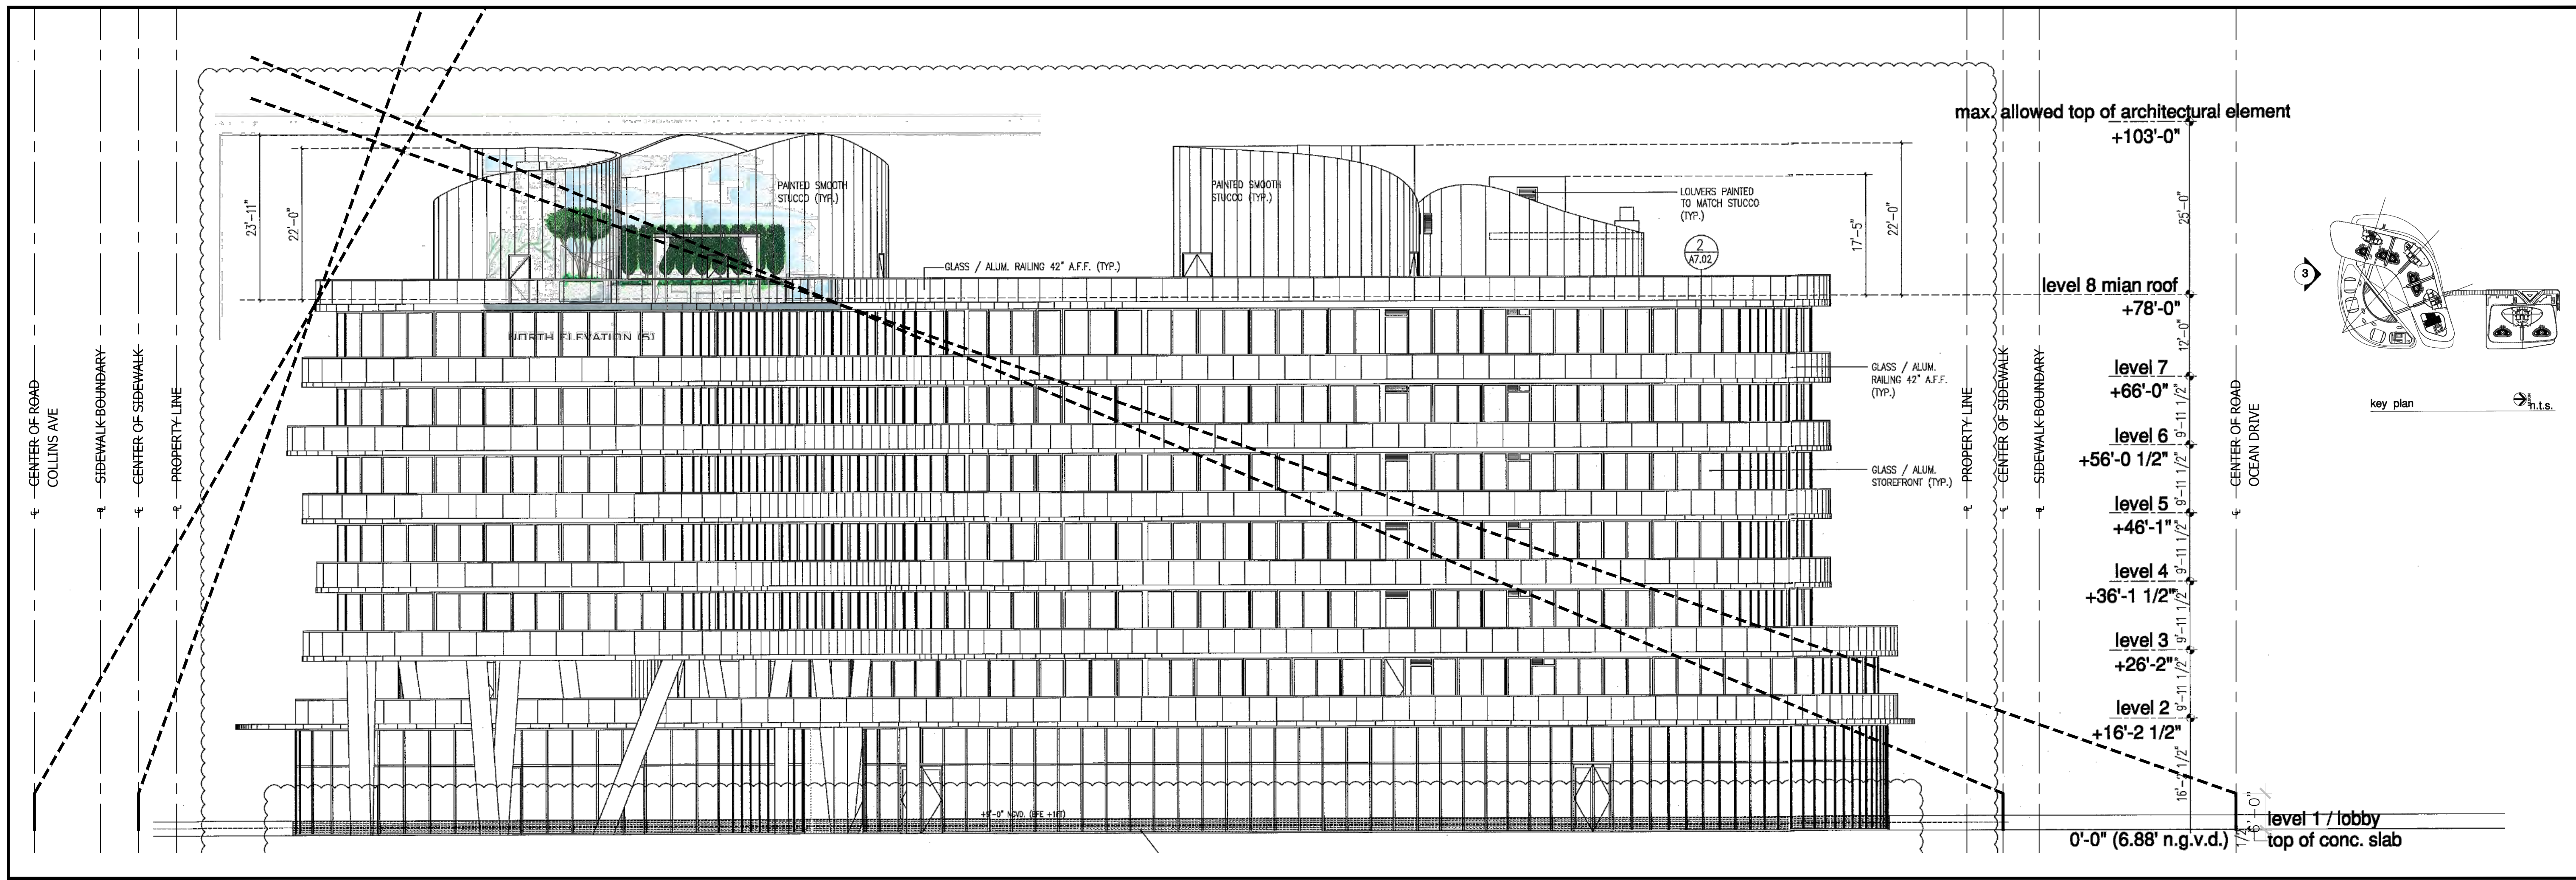

3 SIGHT LINE STUDY - UNIT 701  
Scale: 1/16"=1'-0"

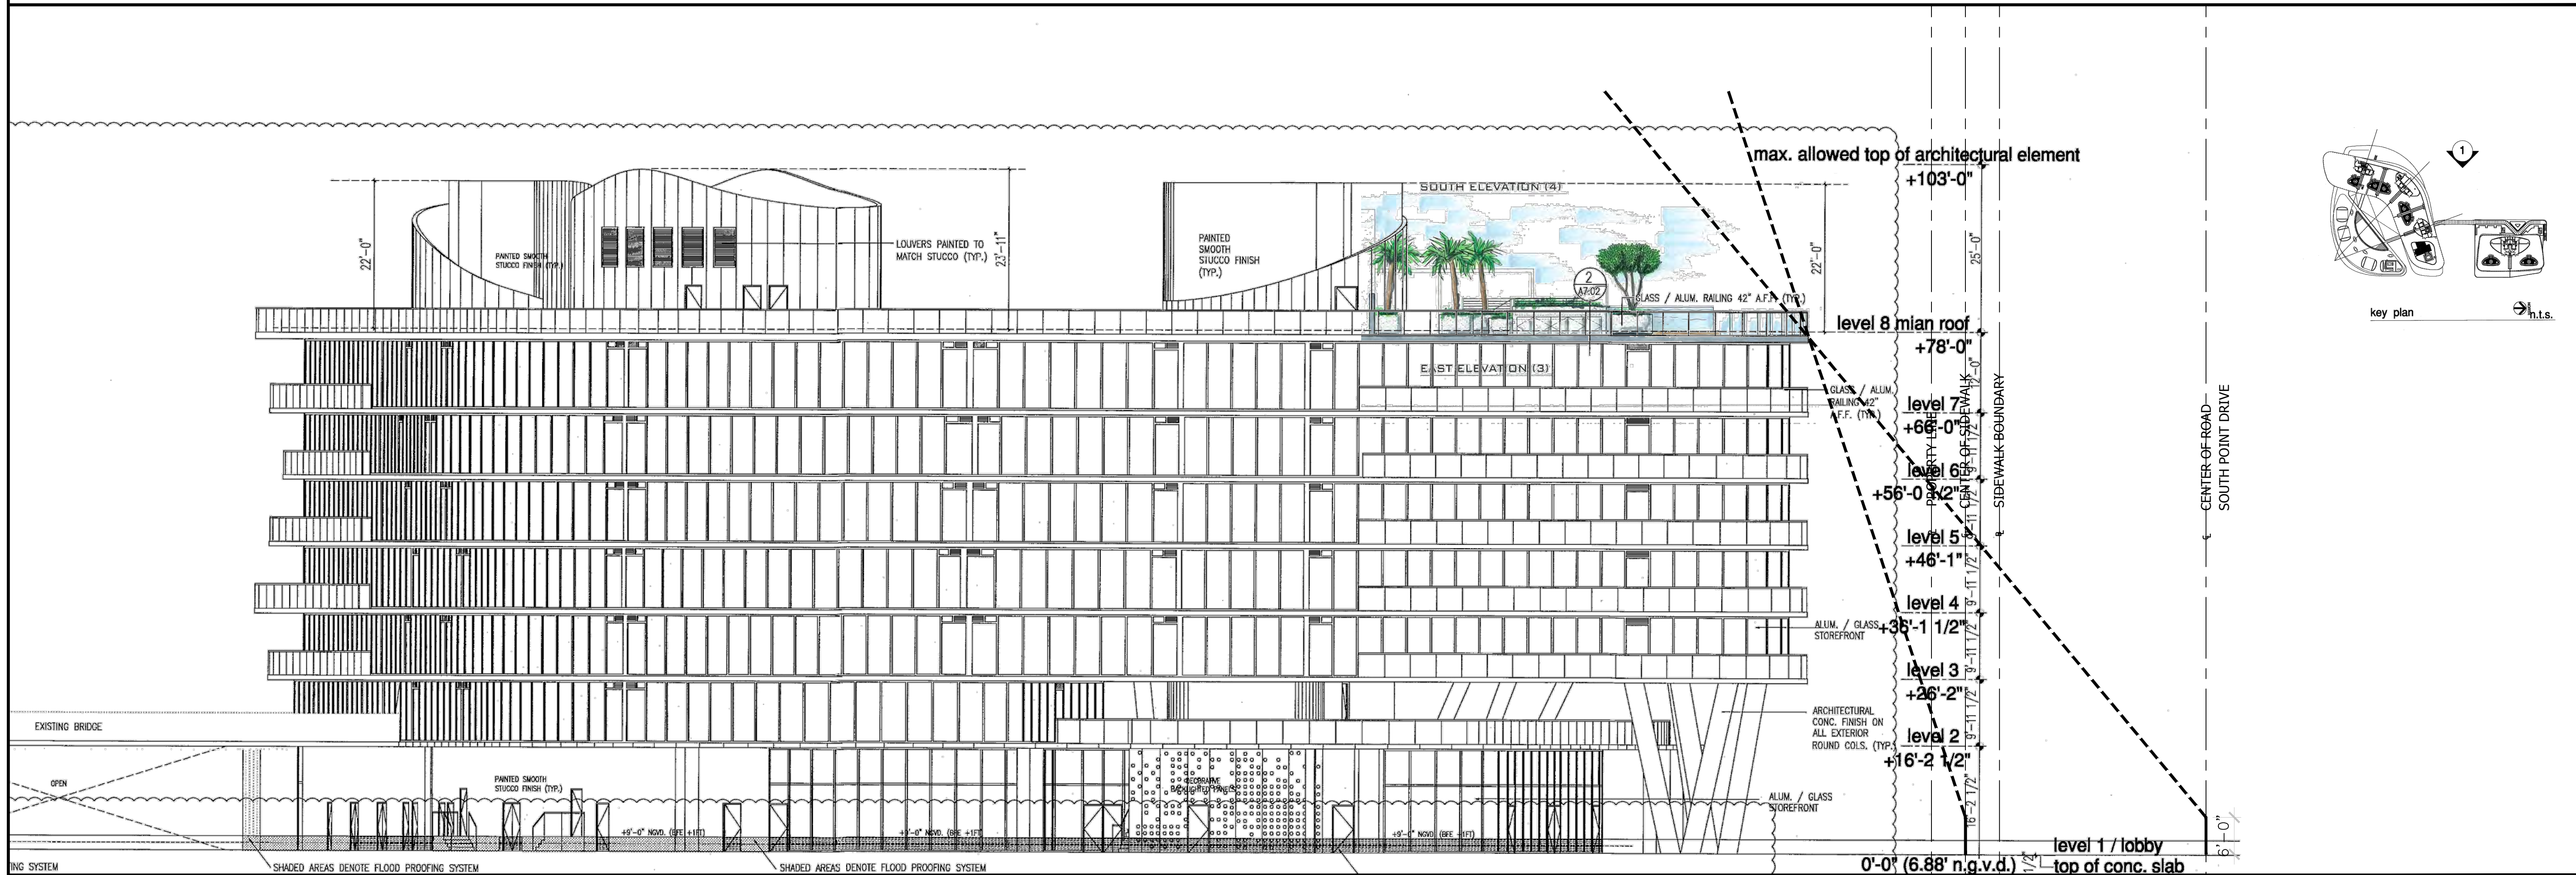

1 SIGHT LINE STUDY - UNIT 701  
Scale: 1/16"=1'-0"

STUDIO M

STUDIO M MIAMI  
1295 DAYTONA RD  
MIAMI BEACH, FLORIDA 33141  
O: 786-548-9809  
W: WWW.STUDIOM-MIAMI.COM  
E: INFO@STUDIOM-MIAMI.COM

FANJUL & ASSOCIATES, LLC  
ARCHITECTURE, PLANNING & INTERIOR DESIGN

165 MADIERA AVE, STE 7  
CORAL GABLES, FL 33134  
PH: 305 726-8313  
FAX: 305 336-3866  
arturo@fanjularchitects.com

ARTURO G. FANJUL, AR 17585

PRIVATE RESIDENCE  
PENTHOUSE ROOFTOP RENOVATION  
ONE OCEAN  
1 COLLINS AVE, UNIT 701  
MIAMI BEACH, FLORIDA 33139  
OWNER'S REPRESENTATIVE:

| DATE | REV | DESCRIPTION |
|------|-----|-------------|
|      |     |             |
|      |     |             |
|      |     |             |
|      |     |             |

SHEET No.

SIGHT LINE STUDY

A-4.0

COPYRIGHT STUDIO M MIAMI