



7433 COLLINS AVENUE CURRENT PHOTOS - WEST ELEVATION



revuelta
architecture
international

Miami
Santiago, Chile
revuelta.com

2950 SW 27TH AVE.
SUITE 110
MIAMI, FL 33133
T. 305.590.5000
F. 305.590.5040


RJ HEISENBOTTLE
ARCHITECTS
2199 PONCE DE LEON BLVD.
SUITE 400
CORAL GABLES, FL 33134
TELEPHONE: 305/446-7799
FAX: 305/446-9275

OCEAN TERRACE
7400 Ocean Terrace
Miami Beach, FL 33141

A mixed used project by
Ocean Terrace
Holdings
1035 North Miami Av.
Miami, FL 33136
305.324.4700

Preservation Architect

RJ Heisenbottle
Architects
2199 PONCE DE LEON BLVD.
SUITE 400
CORAL GABLES, FL 33134
TELEPHONE: 305/446-7799
FAX: 305/446-9275

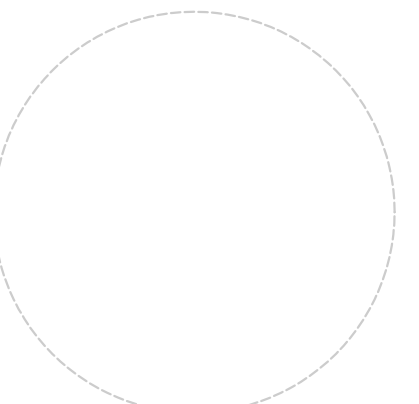

Richard J. Heisenbottle
AR-0010865

Date
11/10/2017
Scale
AS SHOWN

Sheet Name

7433 COLLINS
AVENUE CURRENT
PHOTOS

HP-164

ELEVATION DEMOLITION KEYNOTES


- 1 REMOVE EXISTING WINDOW AND WINDOW FRAME
- 2 REMOVE EXISTING DOOR AND DOOR FRAME
- 3 REMOVE EXISTING METAL GRILL WORK
- 4 REMOVE EXISTING NON-HISTORICAL SCREEN WALL
- 5 REMOVE EXISTING NON-HISTORICAL LIGHT FIXTURE
- 6 REMOVE EXISTING BRICK FINISH
- 7 REMOVE ALL EXISTING EXPOSED PIPES, DOWN SPOUTS AND ELECTRICAL CONDUITS
- 8 REMOVE ALL EXPOSED DUCTS AND MECHANICAL EQUIPMENT
- 9 REMOVE EXISTING WALL FINISH
- 10 REMOVE EXISTING METAL GATE
- 11 REMOVE EXISTING CANVAS AWNING AND ITS SUPPORT STRUCTURE
- 12 REMOVE ALL EXPOSED EXTERIOR AIR CONDITIONING UNITS
- 13 REMOVE EXISTING NON-HISTORICAL RAILING
- 14 REMOVE EXISTING NON-HISTORICAL DECORATIVE BLOCK
- 15 REMOVE EXISTING NON-HISTORICAL GLASS BLOCK
- 16 REMOVE EXISTING SIGN
- 17 REMOVE EXISTING NON-HISTORICAL WINDOW
- 18 REMOVE EXISTING NON-HISTORICAL RAMP
- 19 REMOVE EXISTING STOREFRONT

- 20 REMOVE EXISTING ELEVATOR PENTHOUSE
- 21 REMOVE EXISTING COLUMNS
- 22 REMOVE EXISTING SHUTTERS AND ASSOCIATED EQUIPMENT
- 23 REMOVE EXISTING BALCONY WALL
- 24 DEMOLISH BUILDING OR SECTION OF BUILDING IN ITS ENTIRETY
- 25 REMOVE EXISTING BUILDING WALL AS SHOWN
- 26 REMOVE EXISTING NON-HISTORICAL ORNAMENTATION
- 27 REMOVE EXISTING NON-HISTORICAL DECORATIVE PILASTERS
- 28 REMOVE EXISTING METAL FENCE
- 29 REMOVE EXISTING KNEE WALL
- 30 REMOVE EXISTING EXTERIOR MECHANICAL CHASE
- 31 REMOVE EXISTING STAIR ENCLOSURE
- 32 REMOVE EXISTING METAL STAIR, SUPPORTS AND RAILINGS
- 33 DEMOLISH SECTION OF BUILDING IN ITS ENTIRETY AS SHOWN
- 34 REMOVE EXISTING STONE FASCIA
- 35 REMOVE EXISTING GLASS BLOCK
- 36 REMOVE EXISTING EYEBROW OR SECTION OF EXISTING EYEBROW AS SHOWN


PROPOSED ELEVATION KEYNOTES

- 1 NEW IMPACT RESISTANT FIXED WINDOWS WITH CLEAR GLASS AND ANODIZED ALUMINUM FRAMING
- 2 NEW IMPACT RESISTANT STOREFRONT DOORS WITH CLEAR GLASS AND ANODIZED ALUMINUM FRAMING
- 3 RE-BUILD EXTERIOR WALL TO MATCH HISTORICAL CONFIGURATION
- 4 RESTORE OR RE-CONSTRUCT HISTORICAL GLASS BLOCK
- 5 NEW SIGN TO MATCH HISTORICAL LOCATION
- 6 REPAIR AND RE-PAINT EXISTING STUCCO FINISH
- 7 RE-BUILD FASCIA WITH NEW BRICKS TO MATCH HISTORICAL SIZE AND PATTERN
- 8 RE-BUILD HISTORICAL STEPS AND DECK
- 9 REPAIR EXISTING HISTORICAL ALUMINUM FASCIA
- 10 NEW IMPACT RESISTANT CASEMENT WINDOWS WITH CLEAR GLASS AND ANODIZED ALUMINUM FRAMING
- 11 NEW IMPACT RESISTANT STOREFRONT WITH CLEAR GLASS AND ANODIZED ALUMINUM FRAMING
- 12 NEW IMPACT RESISTANT FRENCH DOORS WITH CLEAR GLASS AND ANODIZED ALUMINUM FRAMING
- 13 NEW ALUMINUM RAILING TO MATCH HISTORICAL CONFIGURATION
- 14 REPAIR / REPLACE HISTORICAL STONE FASCIA
- 15 NEW PLANTER WITH STUCCO FINISH IN HISTORICAL CONFIGURATION
- 16 RESTORE OR REPRODUCE HISTORIC TERRAZZO FLOORING
- 17 NEW CANVAS CANOPY TO MATCH HISTORICAL CONFIGURATION
- 18 NEW 3' HIGH LOW WALL AND PLANTER WITH STUCCO FINISH
- 19 NEW WALL WITH STUCCO FINISH TO MATCH EXTISTING
- 20 NEW NON-OPERABLE ALUMINUM DOOR WITH SPANDREL GLASS
- 21 NEW IMPACT RESISTANT FIXED WINDOW WITH SPANDREL GLASS AND ANODIZED ALUMINUM FRAMING
- 22 EXISTING BEAM WITH NEW STUCCO FINISH TO MATCH EXISTING
- 23 NEW RE-BUILT BALCONY WITH STUCCO FINISH TO MATCH SOUTH BALCONY IN HEIGHT AND CONFIGURATION

- 24 EXISTING STRUCTURAL COLUMN TO REMAIN
- 25 NEW BALCONY BEYOND
- 26 NEW CONCRETE EYEBROW BEYOND TO MATCH EXISTING
- 27 REMOVE PAINT AND RESTORE EXISTING BRICK FASCIA
- 28 NEW IMPACT RESISTANT SINGLE LEAF CASEMENT WINDOWS WITH CLEAR GLASS AND ANODIZED ALUMINUM FRAMING
- 29 NEW CANVAS AWNING
- 30 NEW SCORED STUCCO FASCIA
- 31 NEW SIGN LOCATION
- 32 REPAIR EXITING TRIM MOLDING AND RE-BUILD ANY MISSING SECTIONS
- 33 NEW CMU KNEE-WALL WITH STUCCO FINISH
- 34 RECESSED ENTRANCE
- 35 REPAIR EXITING EYE-BROW AND RE-BUILD IF NECESSARY
- 36 EXITING STRUCTURAL COLUMNS TO REMAIN
- 37 NEW STUCCO FINISH
- 38 NEW WALL MOUNTED LIGHT FIXTURE
- 39 NEW ACCESSIBLE RAMP
- 40 NEW IMPACT RESISTANT METAL DOOR
- 41 FILL-IN EXISTING OPENING WITH CMU FINISH W/STUCCO TO MATCH ADJACENT
- 42 NEW CMU EXTERIOR WALL WITH STUCCO FINISH
- 43 NEW CONCRETE EYEBROW TO MATCH HISTORICAL CONFIGURATION
- 44 NEW IMPACT RESISTANT CLEAR GLASS GUARDRAIL
- 45 NEW IMPACT RESISTANT CLEAR GLASS WINDBREAKER ON ALUMINUM FRAME
- 46 NEW CLEAR GLASS AND ALUMINUM FRAME ELEVATOR TOWER
- 47 EXTEND EXISTING EYEBROW MATCHING EXISTING PROFILE

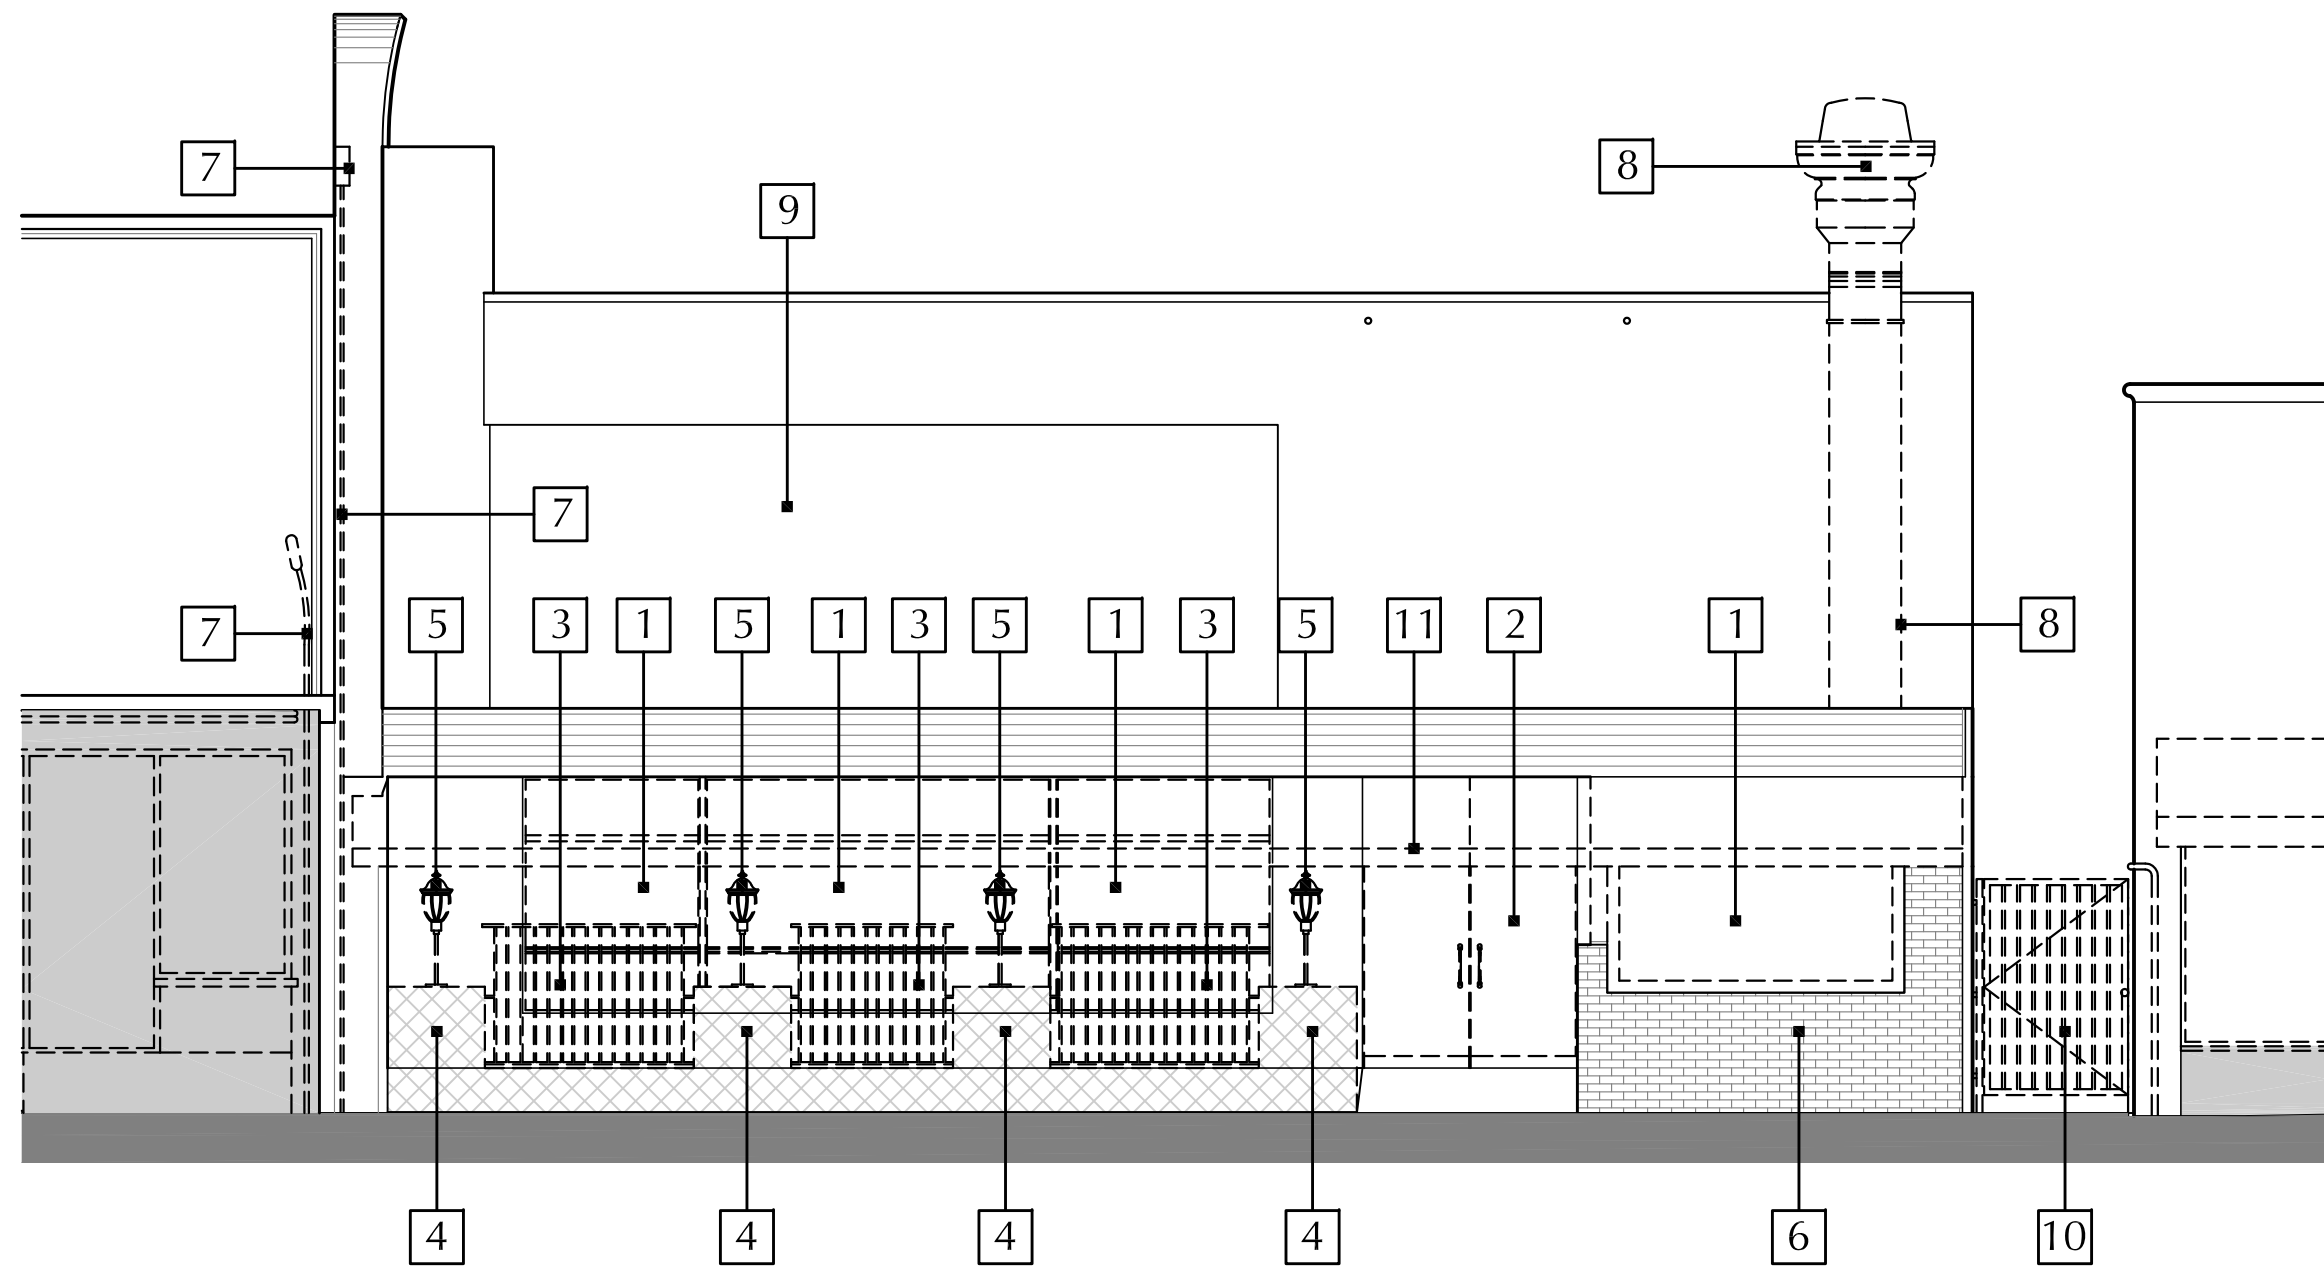

7433 COLLINS AVENUE WEST ELEVATION DEMOLITION SCALE: 3/16" = 1' - 0"

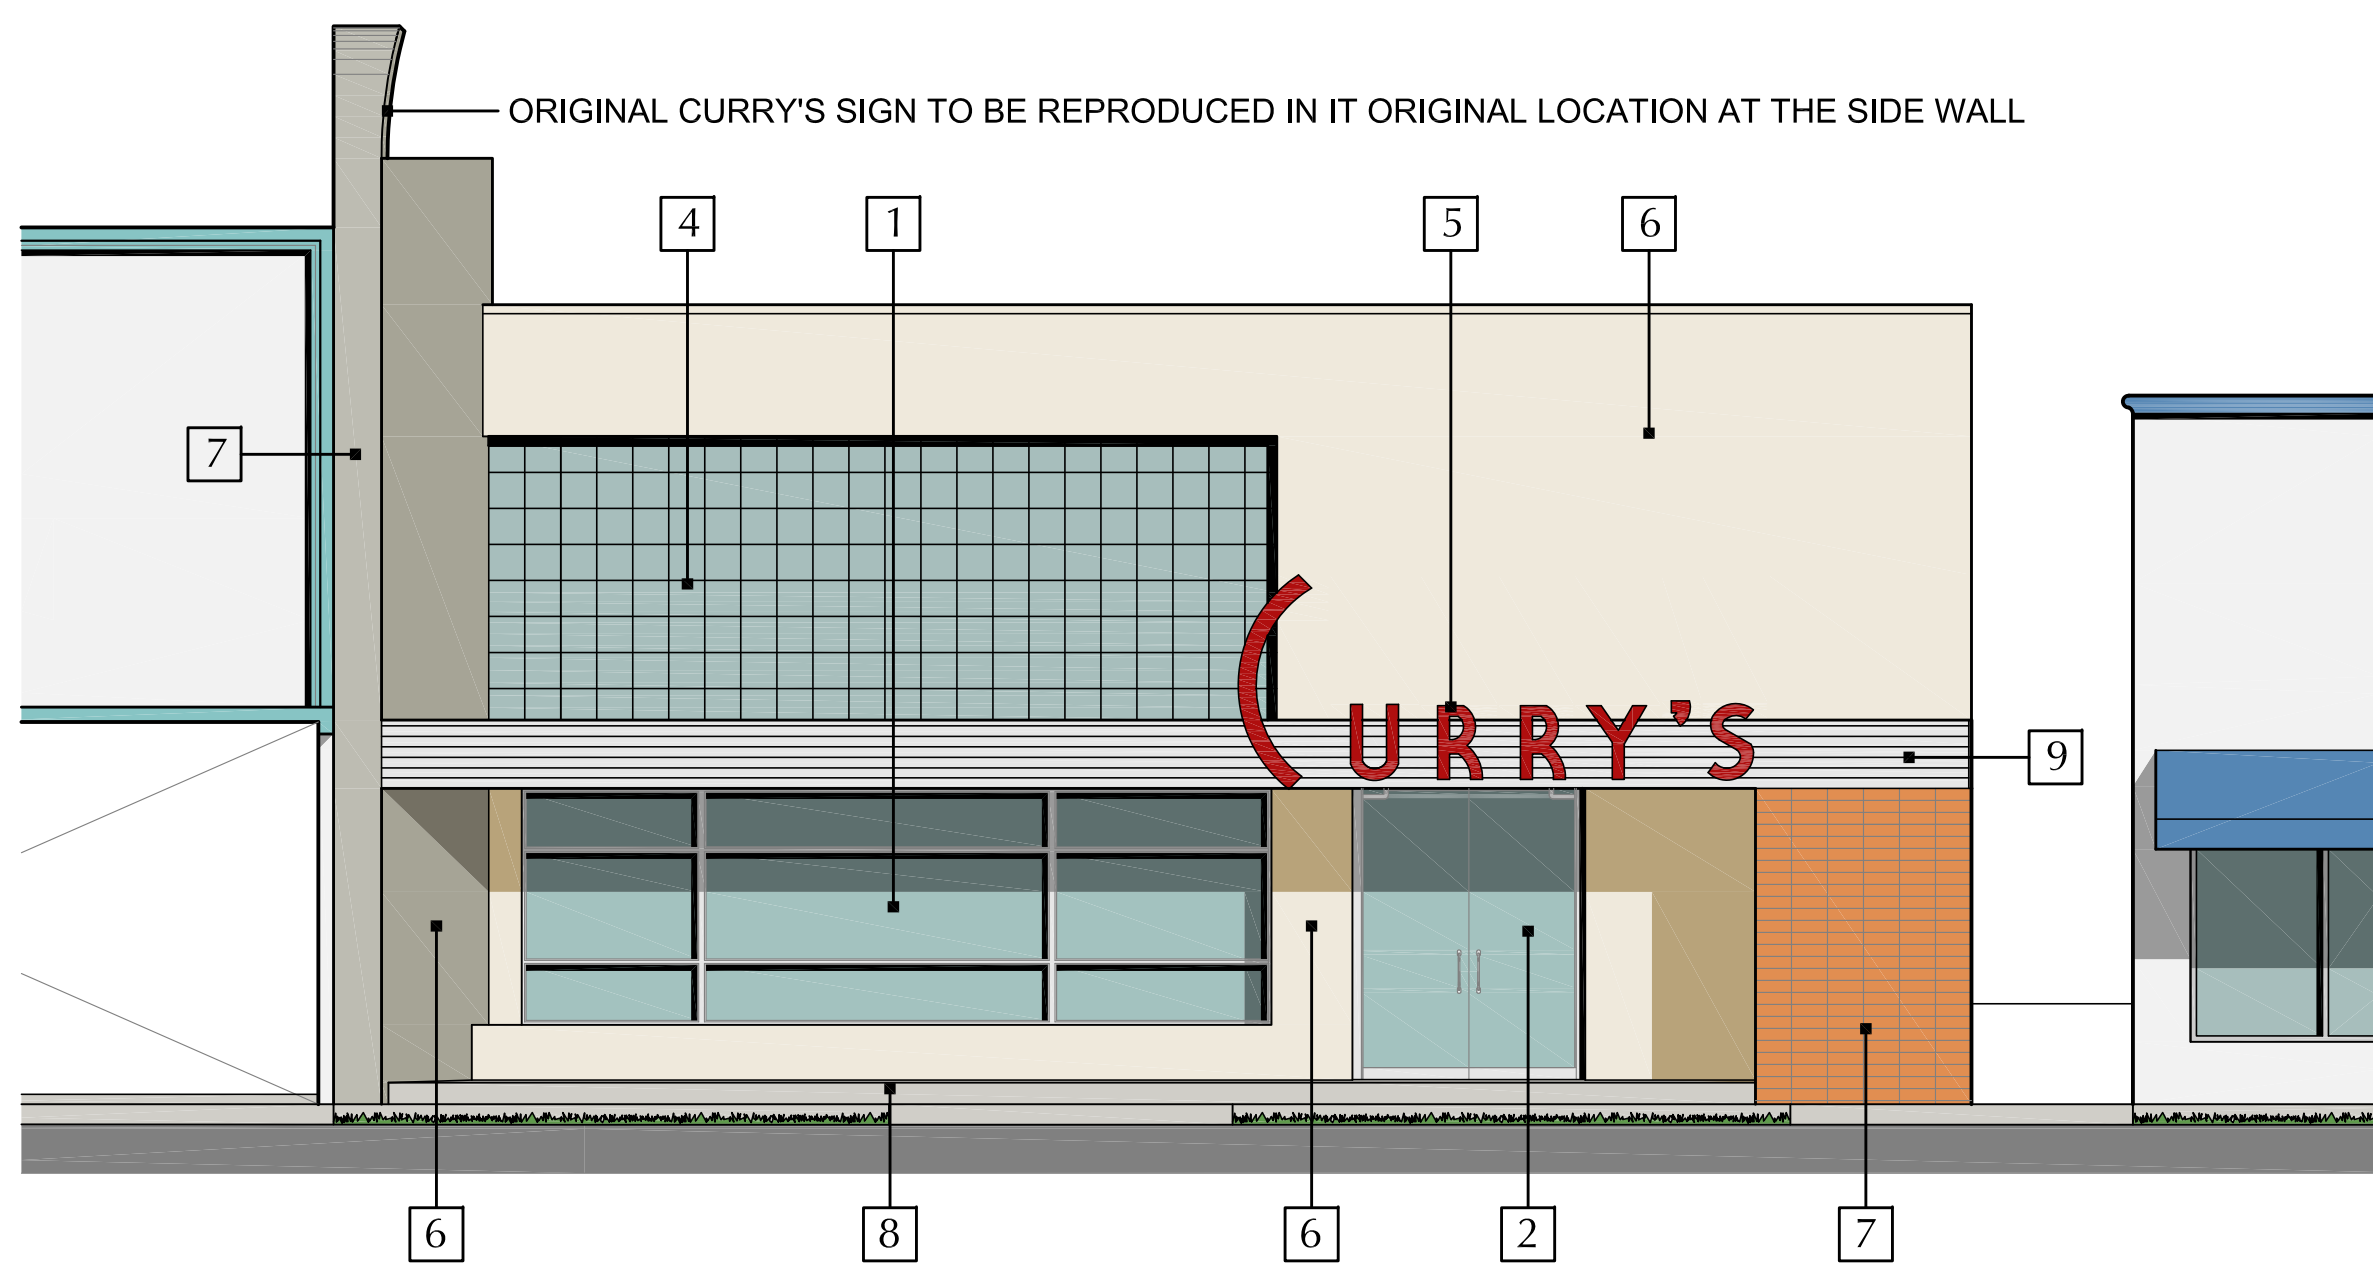

7433 COLLINS AVENUE PROPOSED WEST ELEVATION SCALE: 3/16" = 1' - 0"

RESTORATION NOTE: GRAPHIC DEPICTION OF BUILDING COLORS ARE NOT THE FINAL SELECTION.
FINAL BUILDING COLORS WILL BE SELECTED IN CONJUNCTION WITH PLANNING STAFF AND APPROVED ADMINISTRATIVELY.

2950 SW 27TH AVE.
SUITE 110
MIAMI, FL 33133
T. 305.590.5000
F. 305.590.5040

RJ HEISENBOTTLE
ARCHITECTS
2199 PONCE DE LEON BLVD.
SUITE 400
CORAL GABLES, FL 33134
TELEPHONE: 305/446-7799
FAX: 305/446-9275

OCEAN TERRACE

7400 Ocean Terrace
Miami Beach, FL 33141

**A mixed used project by
Ocean Terrace
Holdings**

1035 North Miami Av.
Miami, FL 33136

305.324.4700

Preservation Architect

RJ Heisenbottle
Architects

Richard J. Heisenbottle
AR-0010865


Date
11/10/2017

Scale
AS SHOWN

Sheet Name

**COLLINS AVENUE
OUTLINE - 7439**

HP-166

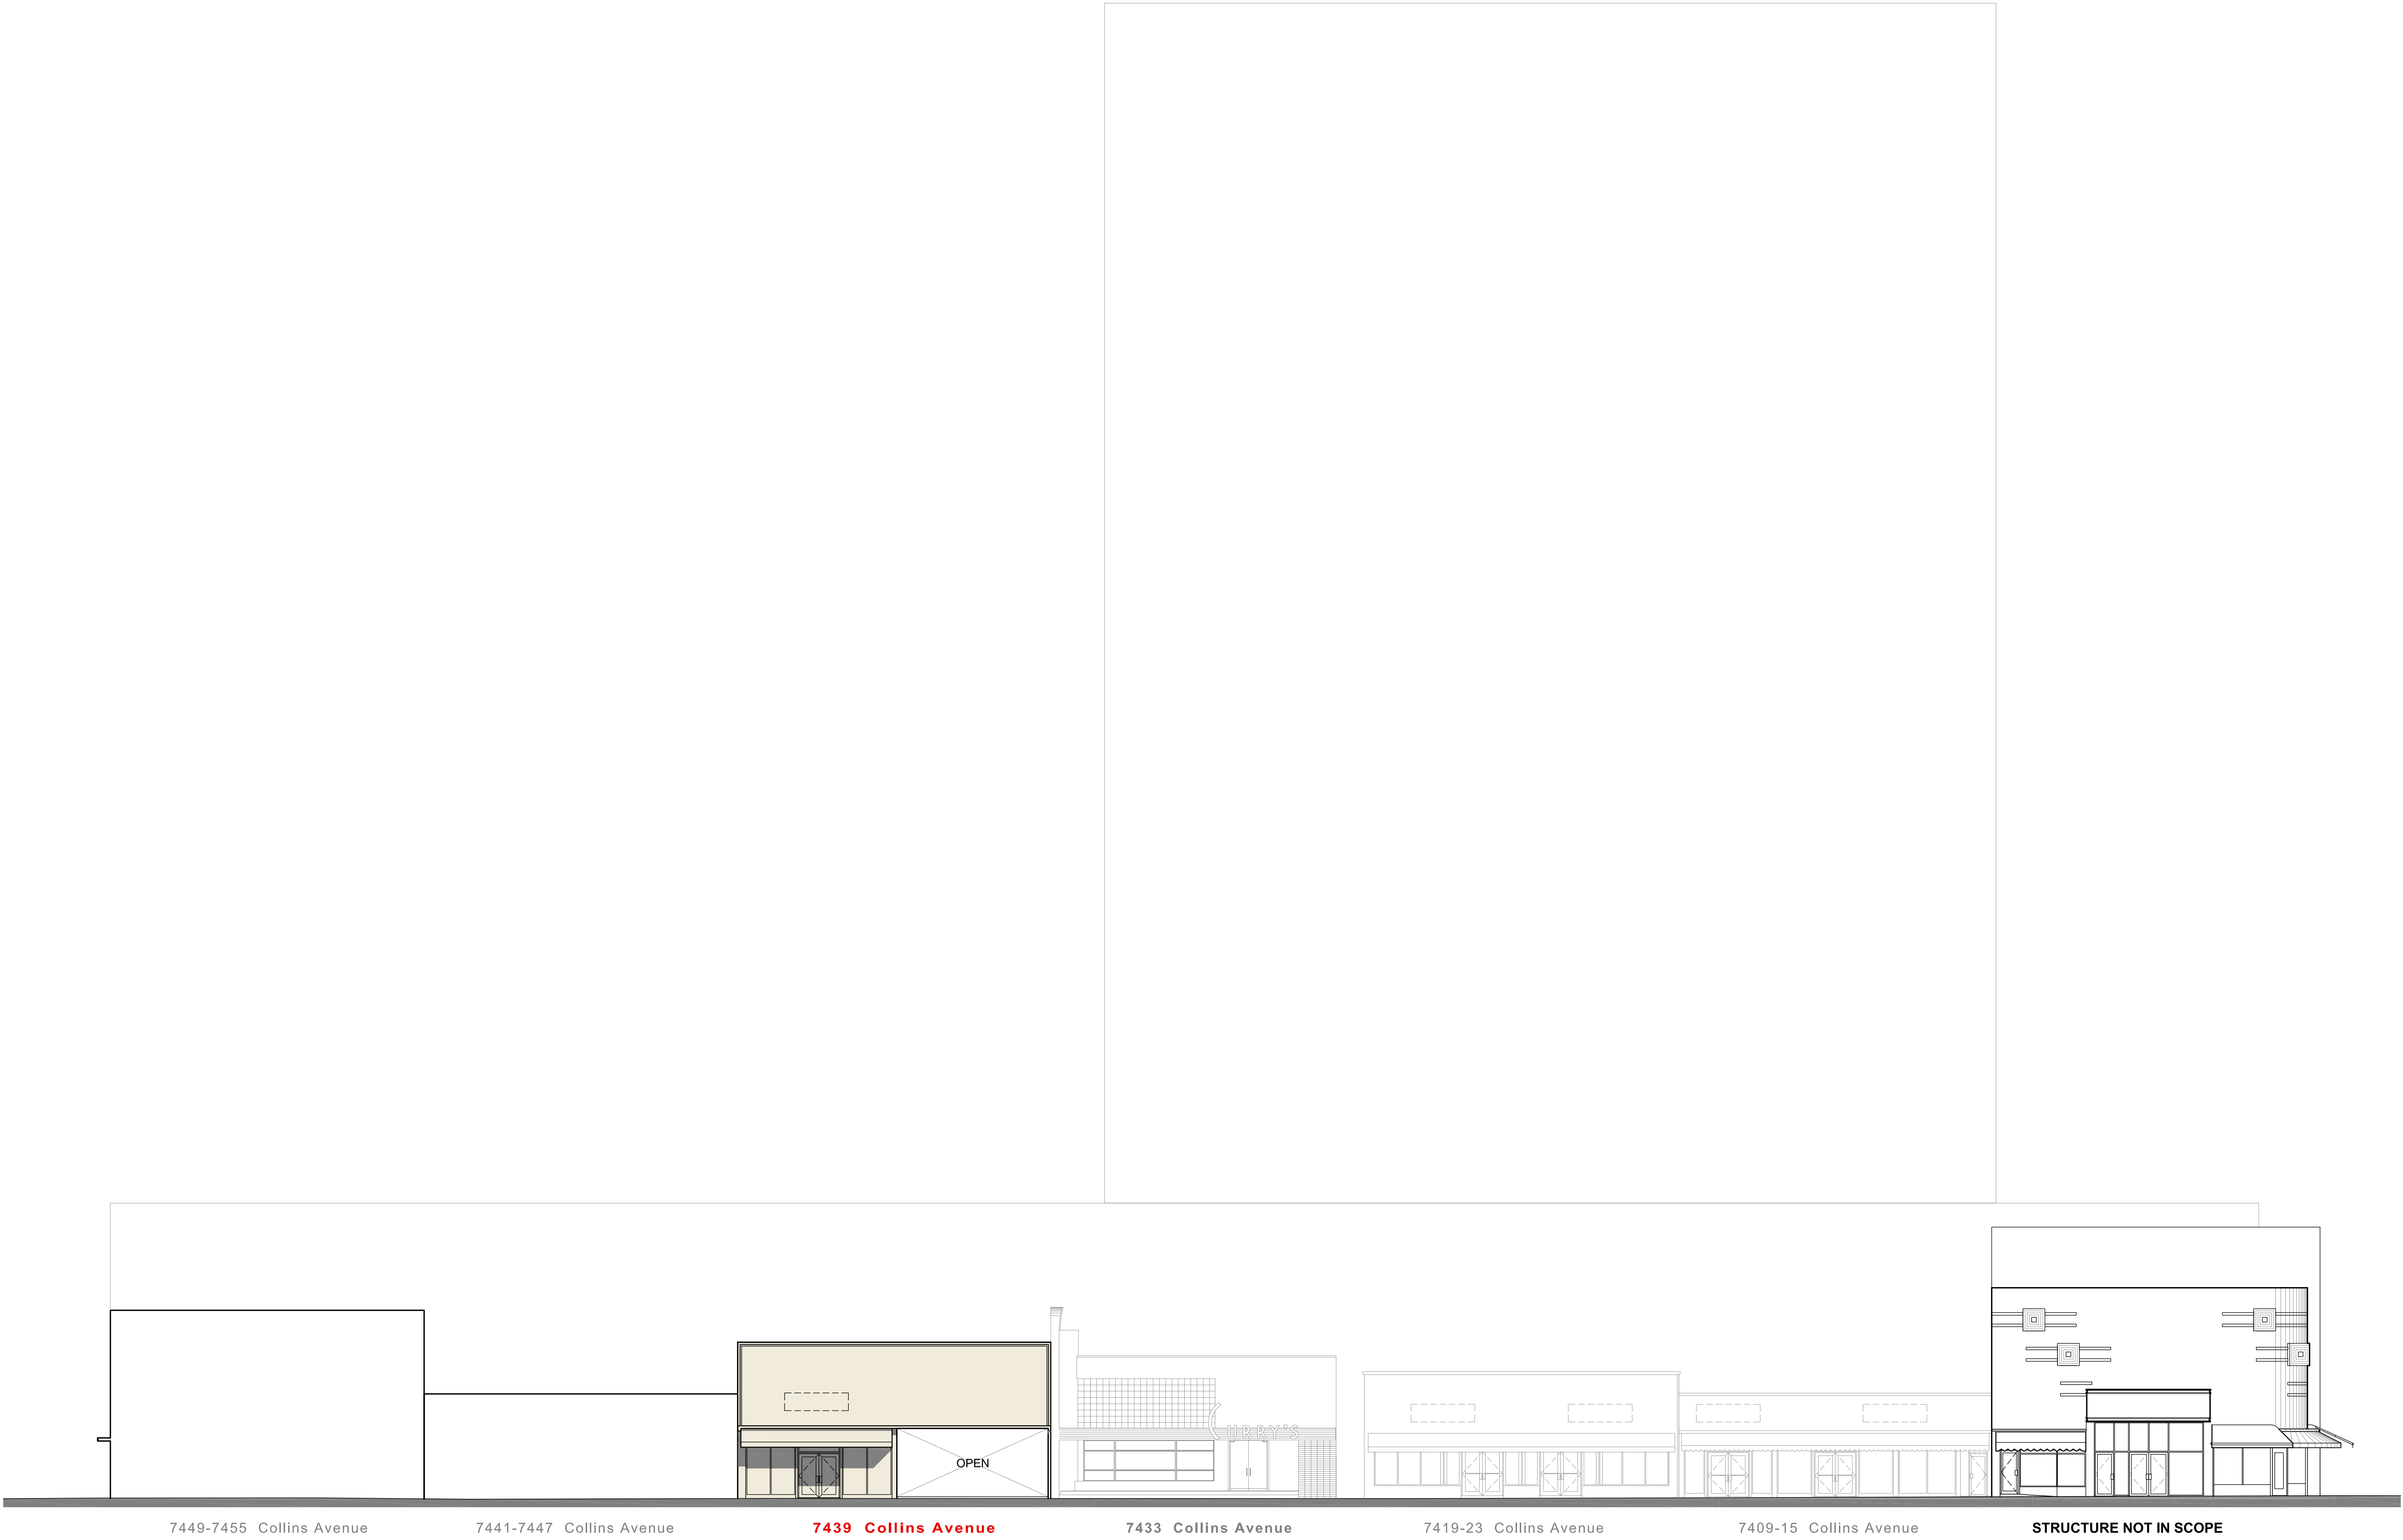

PROPOSED COLLINS AVENUE ELEVATIONS - BUILDING 7439

SCALE: $3/32" = 1' - 0"$

These Design And Drawings Are The Copyrighted Property Of Revuelta Architecture International P.A. and May Not Be Reproduced Except with Specific Written Consent of the Architect.
The Contractor Must Check And Verify All Dimensions Of The Job And Be Responsible For Same. Reporting Any Discrepancies To The Architects Before Commencing work. Drawings Not to be Scaled.
Rev: BIM Server: BAL Server 2 - 191612 OCEAN TERRACE\1612_OCEAN TERRACE - By: dshbama - Date: 12/16/2016



7439 COLLINS AVENUE CURRENT PHOTOS - WEST ELEVATION

revuelta
architecture
international

Miami
Santiago, Chile
revuelta.com

2950 SW 27TH AVE.
SUITE 110
MIAMI, FL 33133
T. 305.590.5000
F. 305.590.5040

RJ HEISENBOTTLE
ARCHITECTS

2199 PONCE DE LEON BLVD.
SUITE 400
CORAL GABLES, FL 33134
TELEPHONE: 305/446-7799
FAX: 305/446-9275

OCEAN TERRACE
7400 Ocean Terrace
Miami Beach, FL 33141

**A mixed used project by
Ocean Terrace
Holdings**

1035 North Miami Av.
Miami, FL 33136
305.324.4700

Preservation Architect

RJ Heisenbottle
Architects

Richard J. Heisenbottle
AR-0010865

Date
11/10/2017


Scale
AS SHOWN

Sheet Name


**7439 COLLINS
AVENUE CURRENT
PHOTOS**

HP-167

These Design And Drawings Are The Copyrighted Property Of Revuelta Architecture International, P.A., and May Not Be Reproduced, Excerpted, or Further Distributed Without Written Consent of the Architect. Revuelta Architecture International, P.A. is a registered professional architectural firm in the State of Florida, License No. 12000, and is not to be scaled. Revuelta Architecture International, P.A. is a registered professional architectural firm in the State of Florida, License No. 12000, and is not to be scaled.

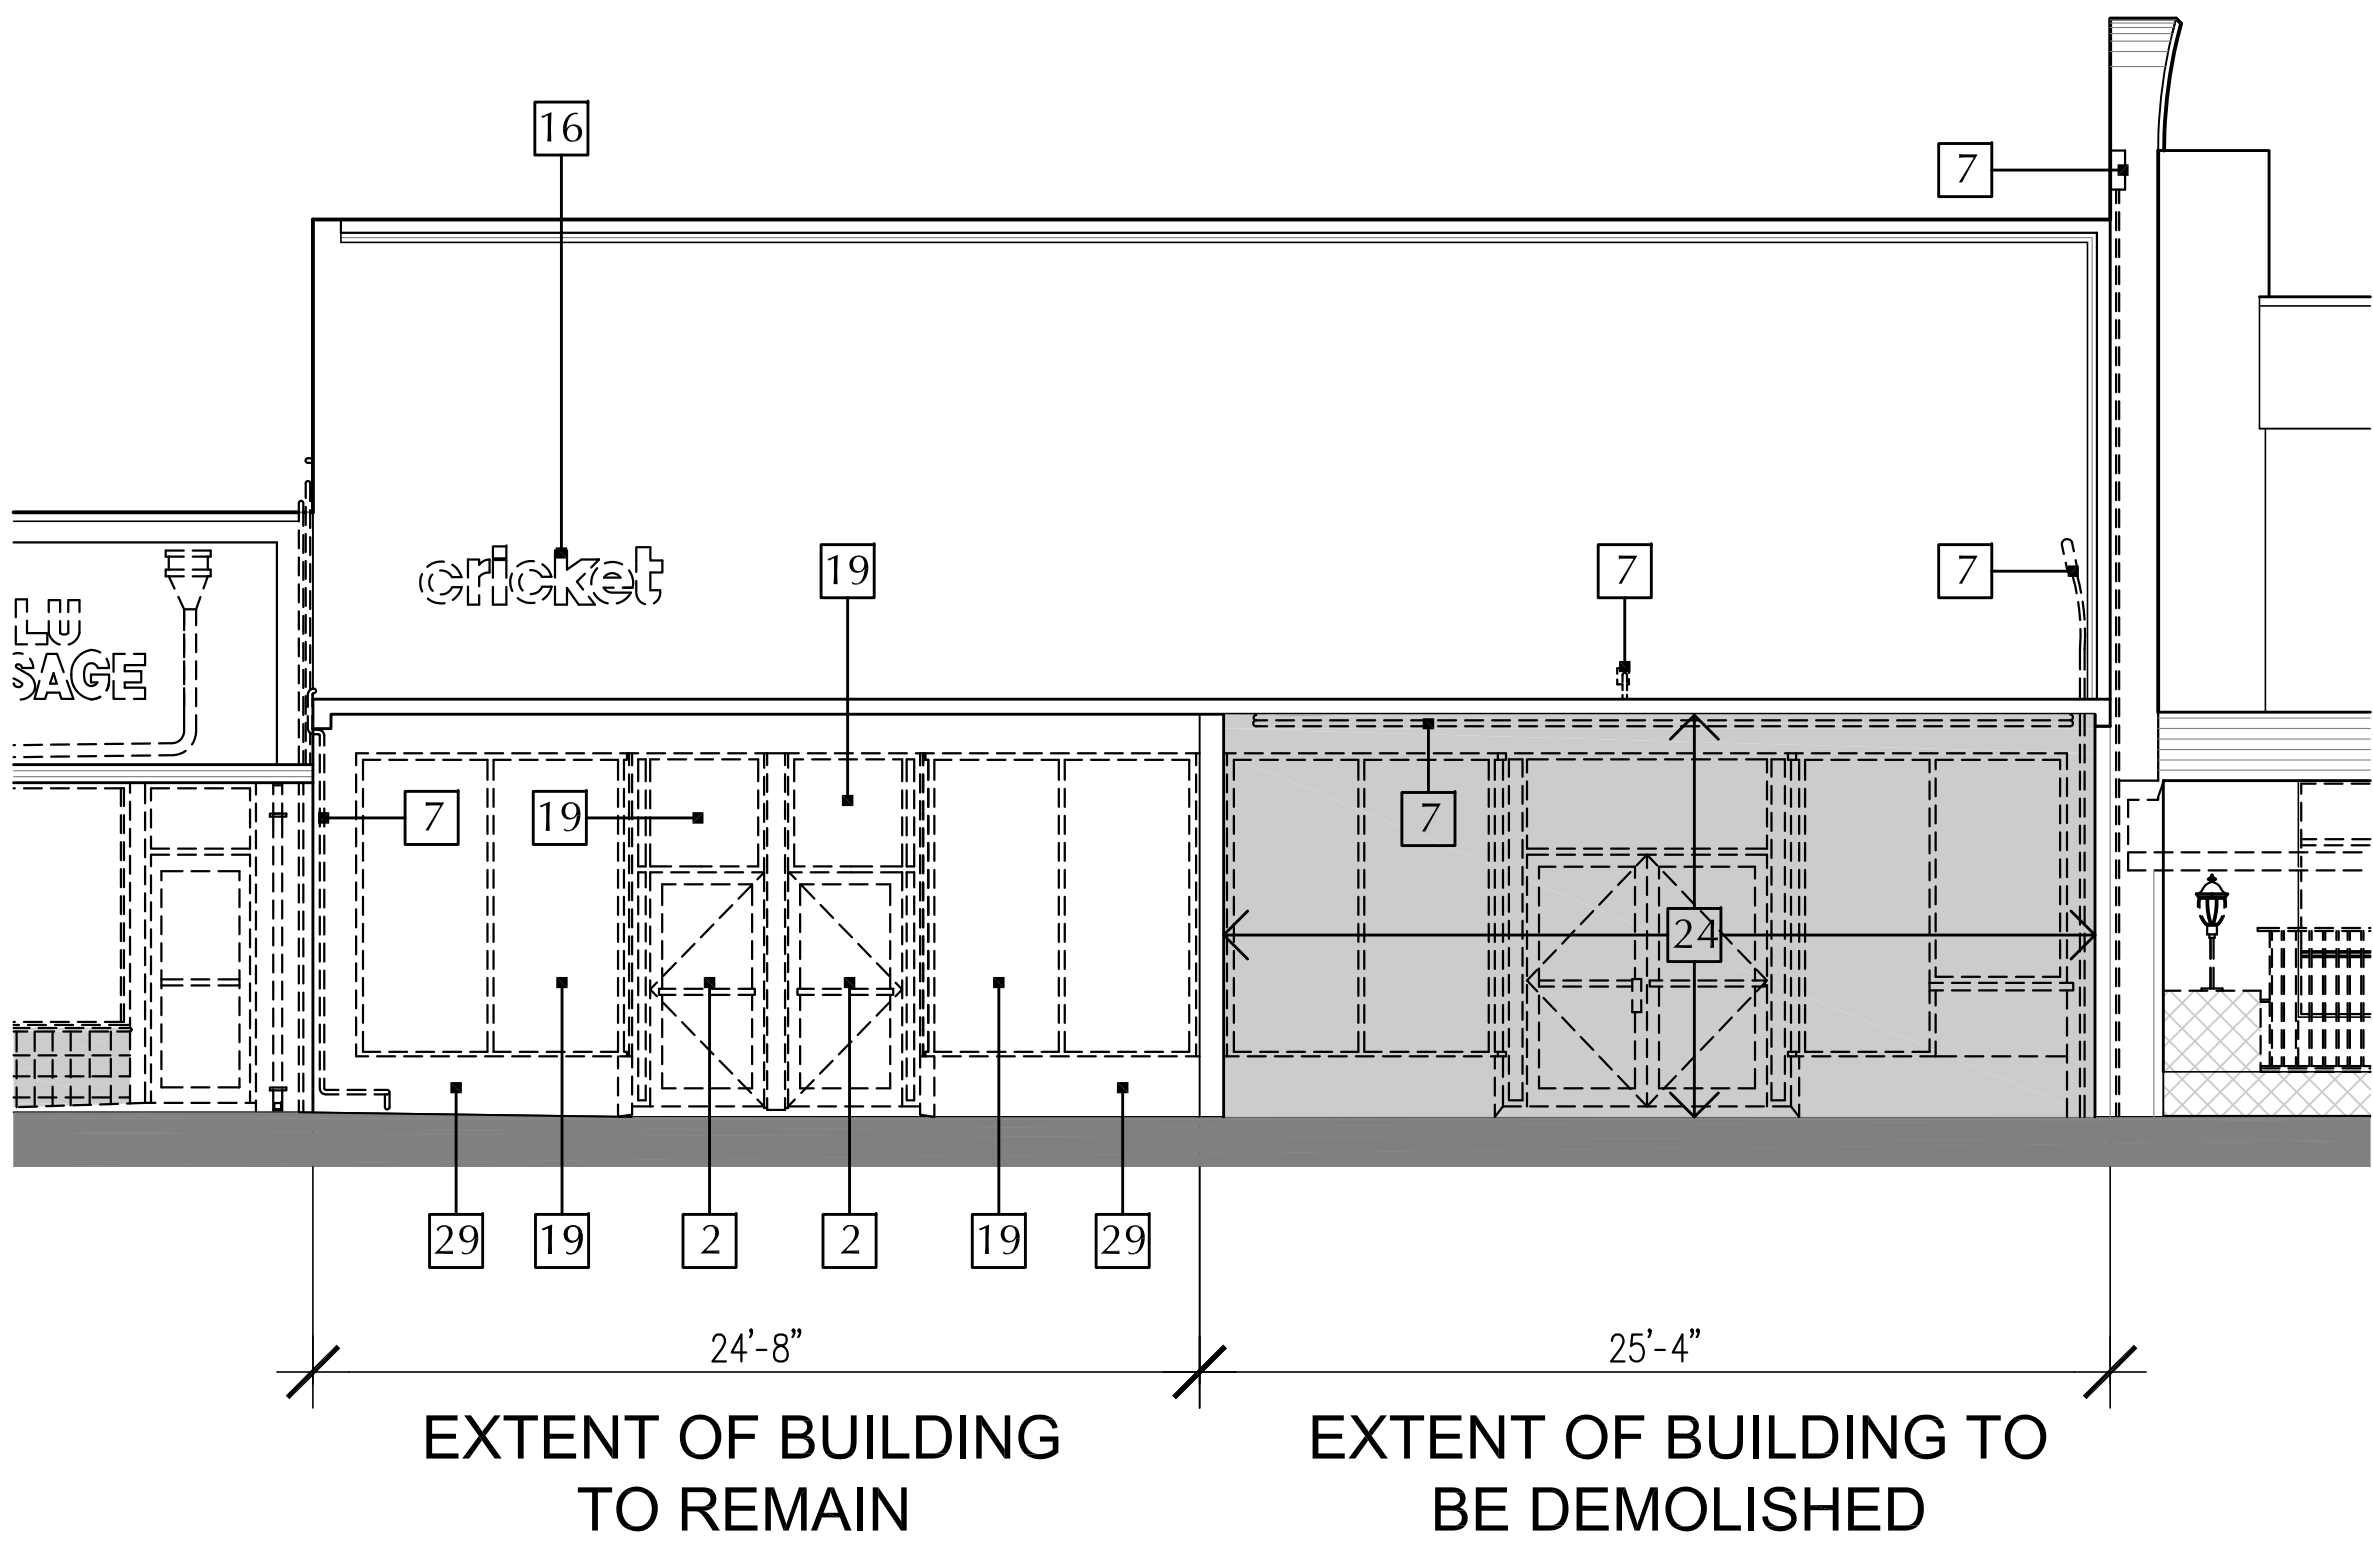

7439 COLLINS AVENUE WEST ELEVATION DEMOLITION SCALE: 3/16" = 1' - 0"

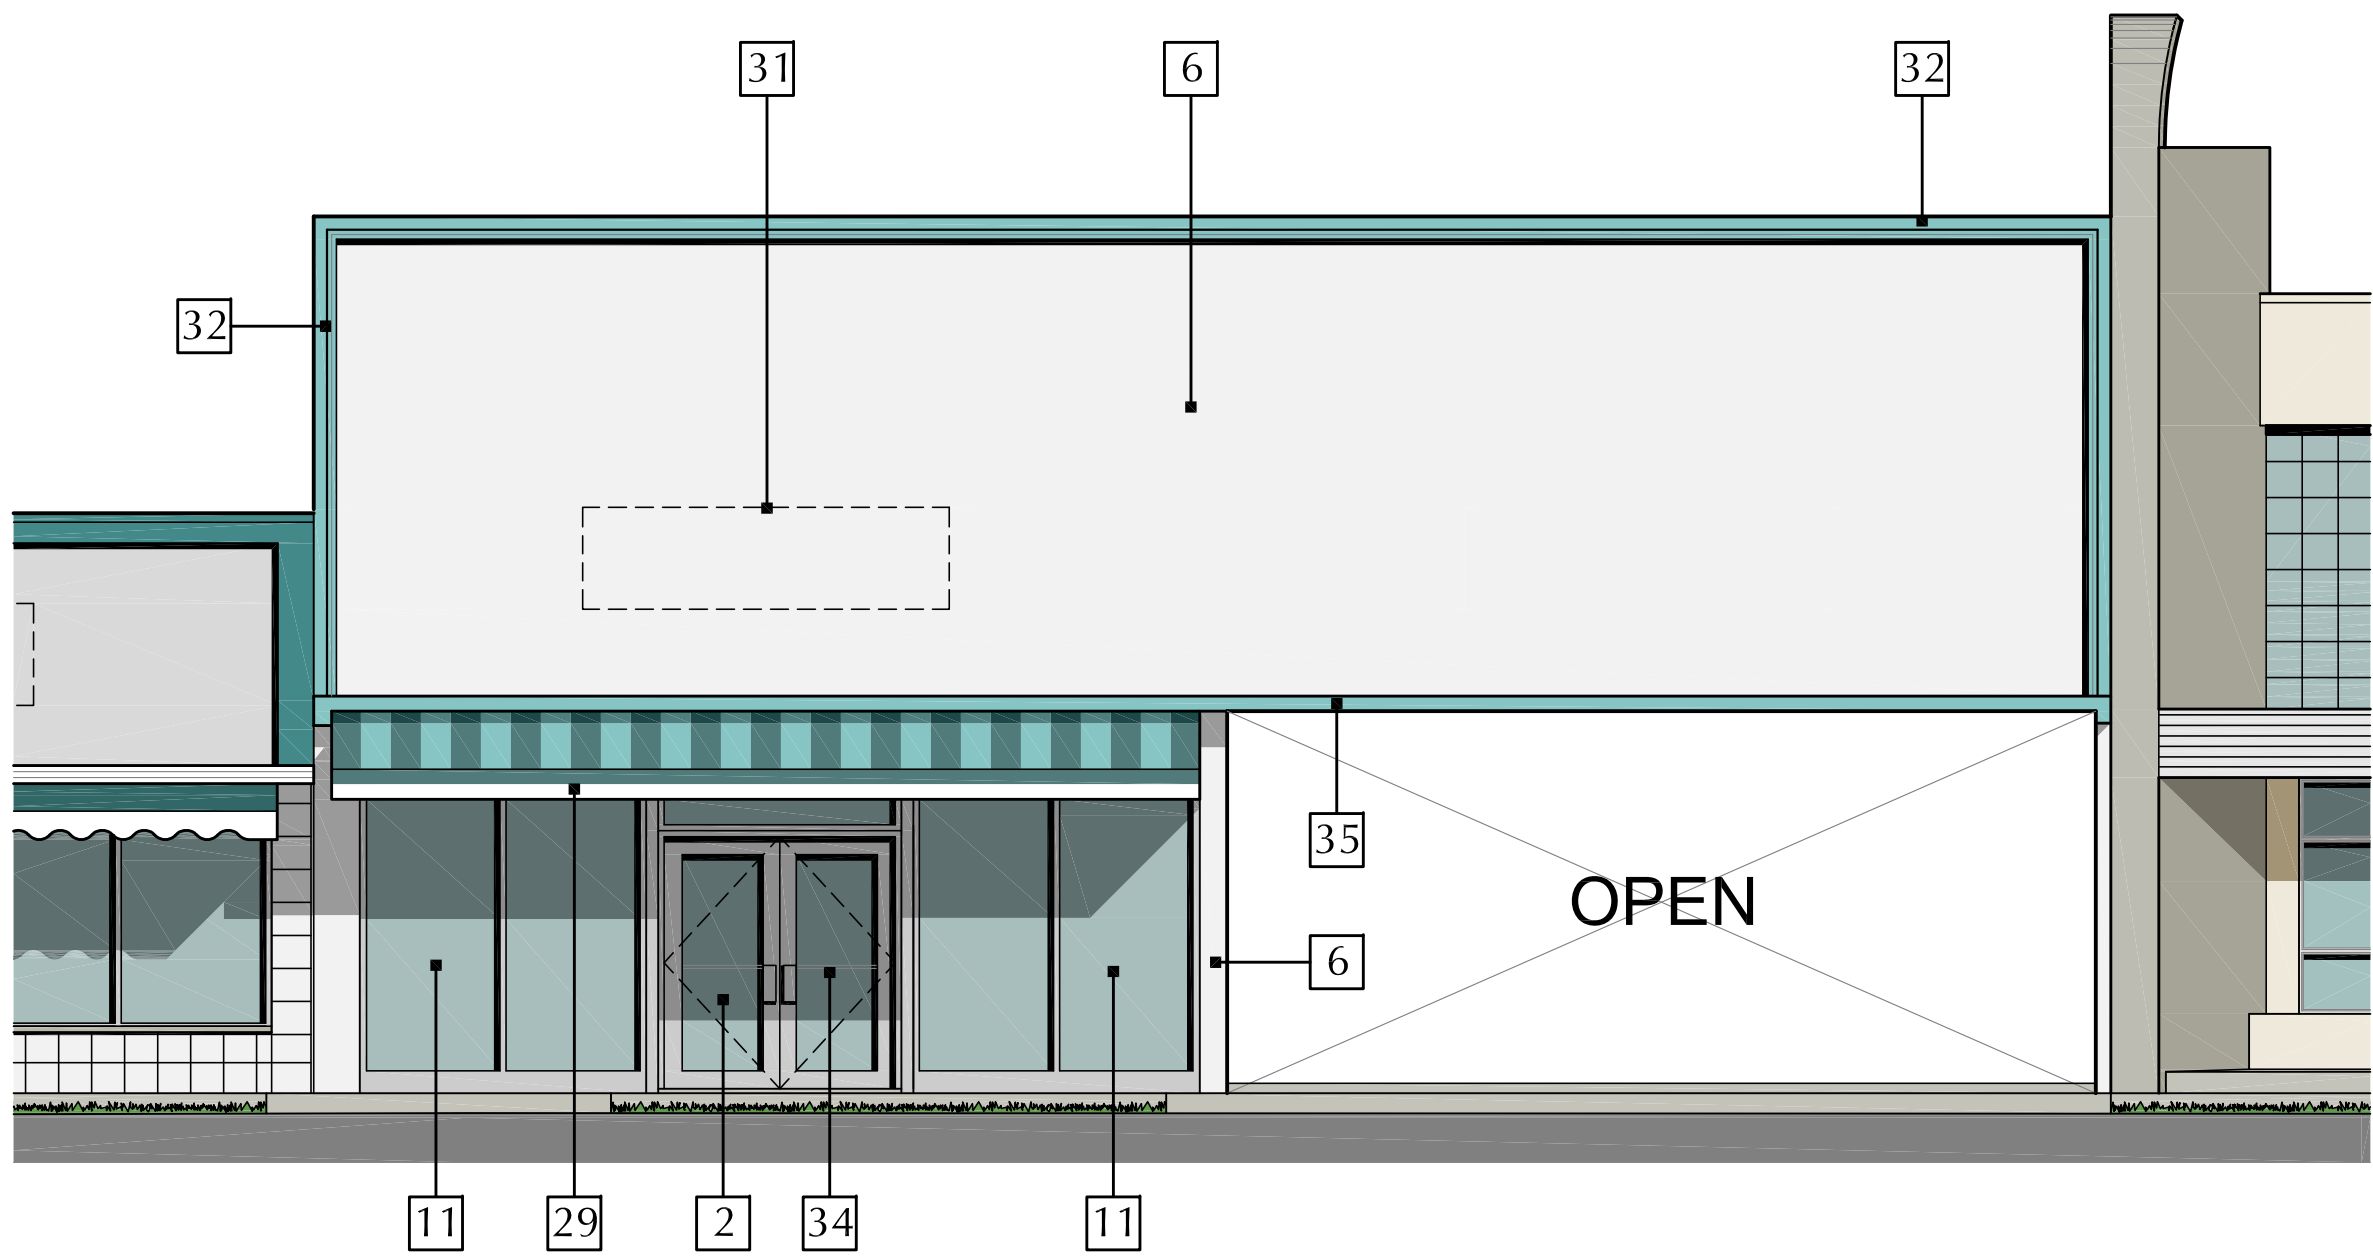

7439 COLLINS AVENUE PROPOSED WEST ELEVATION SCALE: 3/16" = 1' - 0"

RESTORATION NOTE: THE FIRST FIVE FEET OF THE FACADES ARE TO BE PRESERVED AND RESTORED UNLESS THEY ARE FOUND TO BE STRUCTURALLY INCAPABLE OF BEING PRESERVED, IN WHICH CASE THE APPLICANT WILL USE THE LASER SURVEY TO CONSTRUCT A REPLICA OF THE FIRST FIVE FEET OF THE FACADE.

RESTORATION NOTE: GRAPHIC DEPICTION OF BUILDING COLORS ARE NOT THE FINAL SELECTION. FINAL BUILDING COLORS WILL BE SELECTED IN CONJUNCTION WITH PLANNING STAFF AND APPROVED ADMINISTRATIVELY.


ELEVATION DEMOLITION KEYNOTES

- 1 REMOVE EXISTING WINDOW AND WINDOW FRAME
- 2 REMOVE EXISTING DOOR AND DOOR FRAME
- 3 REMOVE EXISTING METAL GRILL WORK
- 4 REMOVE EXISTING NON-HISTORICAL SCREEN WALL
- 5 REMOVE EXISTING NON-HISTORICAL LIGHT FIXTURE
- 6 REMOVE EXISTING BRICK FINISH
- 7 REMOVE ALL EXISTING EXPOSED PIPES, DOWN SPOUTS AND ELECTRICAL CONDUITS
- 8 REMOVE ALL EXPOSED DUCTS AND MECHANICAL EQUIPMENT
- 9 REMOVE EXISTING WALL FINISH
- 10 REMOVE EXISTING METAL GATE
- 11 REMOVE EXISTING CANVAS AWNING AND ITS SUPPORT STRUCTURE
- 12 REMOVE ALL EXPOSED EXTERIOR AIR CONDITIONING UNITS
- 13 REMOVE EXISTING NON-HISTORICAL RAILING
- 14 REMOVE EXISTING NON-HISTORICAL DECORATIVE BLOCK
- 15 REMOVE EXISTING NON-HISTORICAL GLASS BLOCK
- 16 REMOVE EXISTING SIGN
- 17 REMOVE EXISTING NON-HISTORICAL WINDOW
- 18 REMOVE EXISTING NON-HISTORICAL RAMP
- 19 REMOVE EXISTING STOREFRONT

PROPOSED ELEVATION KEYNOTES

- 1 NEW IMPACT RESISTANT FIXED WINDOWS WITH CLEAR GLASS AND ANODIZED ALUMINUM FRAMING
- 2 NEW IMPACT RESISTANT STOREFRONT DOORS WITH CLEAR GLASS AND ANODIZED ALUMINUM FRAMING
- 3 RE-BUILD EXTERIOR WALL TO MATCH HISTORICAL CONFIGURATION
- 4 RESTORE OR RE-CONSTRUCT HISTORICAL GLASS BLOCK
- 5 NEW SIGN TO MATCH HISTORICAL LOCATION
- 6 REPAIR AND RE-PAINT EXISTING STUCCO FINISH
- 7 RE-BUILD FASCIA WITH NEW BRICKS TO MATCH HISTORICAL SIZE AND PATTERN
- 8 RE-BUILD HISTORICAL STEPS AND DECK
- 9 REPAIR EXISTING HISTORICAL ALUMINUM FASCIA
- 10 NEW IMPACT RESISTANT CASEMENT WINDOWS WITH CLEAR GLASS AND ANODIZED ALUMINUM FRAMING
- 11 NEW IMPACT RESISTANT STOREFRONT WITH CLEAR GLASS AND ANODIZED ALUMINUM FRAMING
- 12 NEW IMPACT RESISTANT FRENCH DOORS WITH CLEAR GLASS AND ANODIZED ALUMINUM FRAMING
- 13 NEW ALUMINUM RAILING TO MATCH HISTORICAL CONFIGURATION
- 14 REPAIR / REPLACE HISTORICAL STONE FASCIA
- 15 NEW PLANTER WITH STUCCO FINISH IN HISTORICAL CONFIGURATION
- 16 RESTORE OR REPRODUCE HISTORIC TERRAZZO FLOORING
- 17 NEW CANVAS CANOPY TO MATCH HISTORICAL CONFIGURATION
- 18 NEW 3' HIGH LOW WALL AND PLANTER WITH STUCCO FINISH
- 19 NEW WALL WITH STUCCO FINISH TO MATCH EXTISTING
- 20 NEW NON-OPERABLE ALUMINUM DOOR WITH SPANDREL GLASS
- 21 NEW IMPACT RESISTANT FIXED WINDOW WITH SPANDREL GLASS AND ANODIZED ALUMINUM FRAMING
- 22 EXISTING BEAM WITH NEW STUCCO FINISH TO MATCH EXISTING
- 23 NEW RE-BUILT BALCONY WITH STUCCO FINISH TO MATCH SOUTH BALCONY IN HEIGHT AND CONFIGURATION

- 20 REMOVE EXISTING ELEVATOR PENTHOUSE
- 21 REMOVE EXISTING COLUMNS
- 22 REMOVE EXISTING SHUTTERS AND ASSOCIATED EQUIPMENT
- 23 REMOVE EXISTING BALCONY WALL
- 24 DEMOLISH BUILDING OR SECTION OF BUILDING IN ITS ENTIRETY
- 25 REMOVE EXISTING BUILDING WALL AS SHOWN
- 26 REMOVE EXISTING NON-HISTORICAL ORNAMENTATION
- 27 REMOVE EXISTING NON-HISTORICAL DECORATIVE PILASTERS
- 28 REMOVE EXISTING METAL FENCE
- 29 REMOVE EXISTING KNEE WALL
- 30 REMOVE EXISTING EXTERIOR MECHANICAL CHASE
- 31 REMOVE EXISTING STAIR ENCLOSURE
- 32 REMOVE EXISTING METAL STAIR, SUPPORTS AND RAILINGS
- 33 DEMOLISH SECTION OF BUILDING IN ITS ENTIRETY AS SHOWN
- 34 REMOVE EXISTING STONE FASCIA
- 35 REMOVE EXISTING GLASS BLOCK
- 36 REMOVE EXISTING EYEBROW OR SECTION OF EXISTING EYEBROW AS SHOWN
- 24 EXISTING STRUCTURAL COLUMN TO REMAIN
- 25 NEW BALCONY BEYOND
- 26 NEW CONCRETE EYEBROW BEYOND TO MATCH EXISTING
- 27 REMOVE PAINT AND RESTORE EXISTING BRICK FASCIA
- 28 NEW IMPACT RESISTANT SINGLE LEAF CASEMENT WINDOWS WITH CLEAR GLASS AND ANODIZED ALUMINUM FRAMING
- 29 NEW CANVAS AWNING
- 30 NEW SCORED STUCCO FASCIA
- 31 NEW SIGN LOCATION
- 32 REPAIR EXITING TRIM MOLDING AND RE-BUILD ANY MISSING SECTIONS
- 33 NEW CMU KNEE-WALL WITH STUCCO FINISH
- 34 RECESSED ENTRANCE
- 35 REPAIR EXITING EYE-BROW AND RE-BUILD IF NECESSARY
- 36 EXITING STRUCTURAL COLUMNS TO REMAIN
- 37 NEW STUCCO FINISH
- 38 NEW WALL MOUNTED LIGHT FIXTURE
- 39 NEW ACCESSIBLE RAMP
- 40 NEW IMPACT RESISTANT METAL DOOR
- 41 FILL-IN EXISTING OPENING WITH CMU FINISH W/STUCCO TO MATCH ADJACENT
- 42 NEW CMU EXTERIOR WALL WITH STUCCO FINISH
- 43 NEW CONCRETE EYEBROW TO MATCH HISTORICAL CONFIGURATION
- 44 NEW IMPACT RESISTANT CLEAR GLASS GUARDRAIL
- 45 NEW IMPACT RESISTANT CLEAR GLASS WINDBREAKER ON ALUMINUM FRAME
- 46 NEW CLEAR GLASS AND ALUMINUM FRAME ELEVATOR TOWER
- 47 EXTEND EXISTING EYEBROW MATCHING EXISTING PROFILE
- 48 REPAIR EXITING HISTORICAL GUARD RAIL AND RE-BUILD IF NECESSARY
- 49 NEW MECHANICAL SCREEN WALL WITH STUCCO FIN. TO MATCH EXISTING

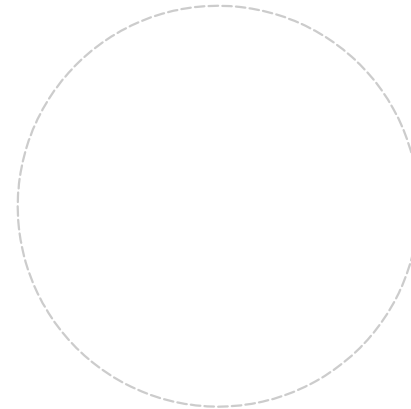

2950 SW 27TH AVE.
SUITE 110
MIAMI, FL 33133
T. 305.590.5000
F. 305.590.5040

RJ HEISENBOTTLE
ARCHITECTS
2199 PONCE DE LEON BLVD.
SUITE 400
CORAL GABLES, FL 33134
TELEPHONE: 305/446-7799
FAX: 305/446-9275

OCEAN TERRACE

7400 Ocean Terrace
Miami Beach, FL 33141

**A mixed used project by
Ocean Terrace
Holdings**

1035 North Miami Av.
Miami, FL 33136

305.324.4700

Preservation Architect

RJ Heisenbottle
Architects

Richard J. Heisenbottle
AR-0010865


Date
11/10/2017

Scale
AS SHOWN

Sheet Name

**COLLINS AVENUE
OUTLINE - 7441**

HP-169

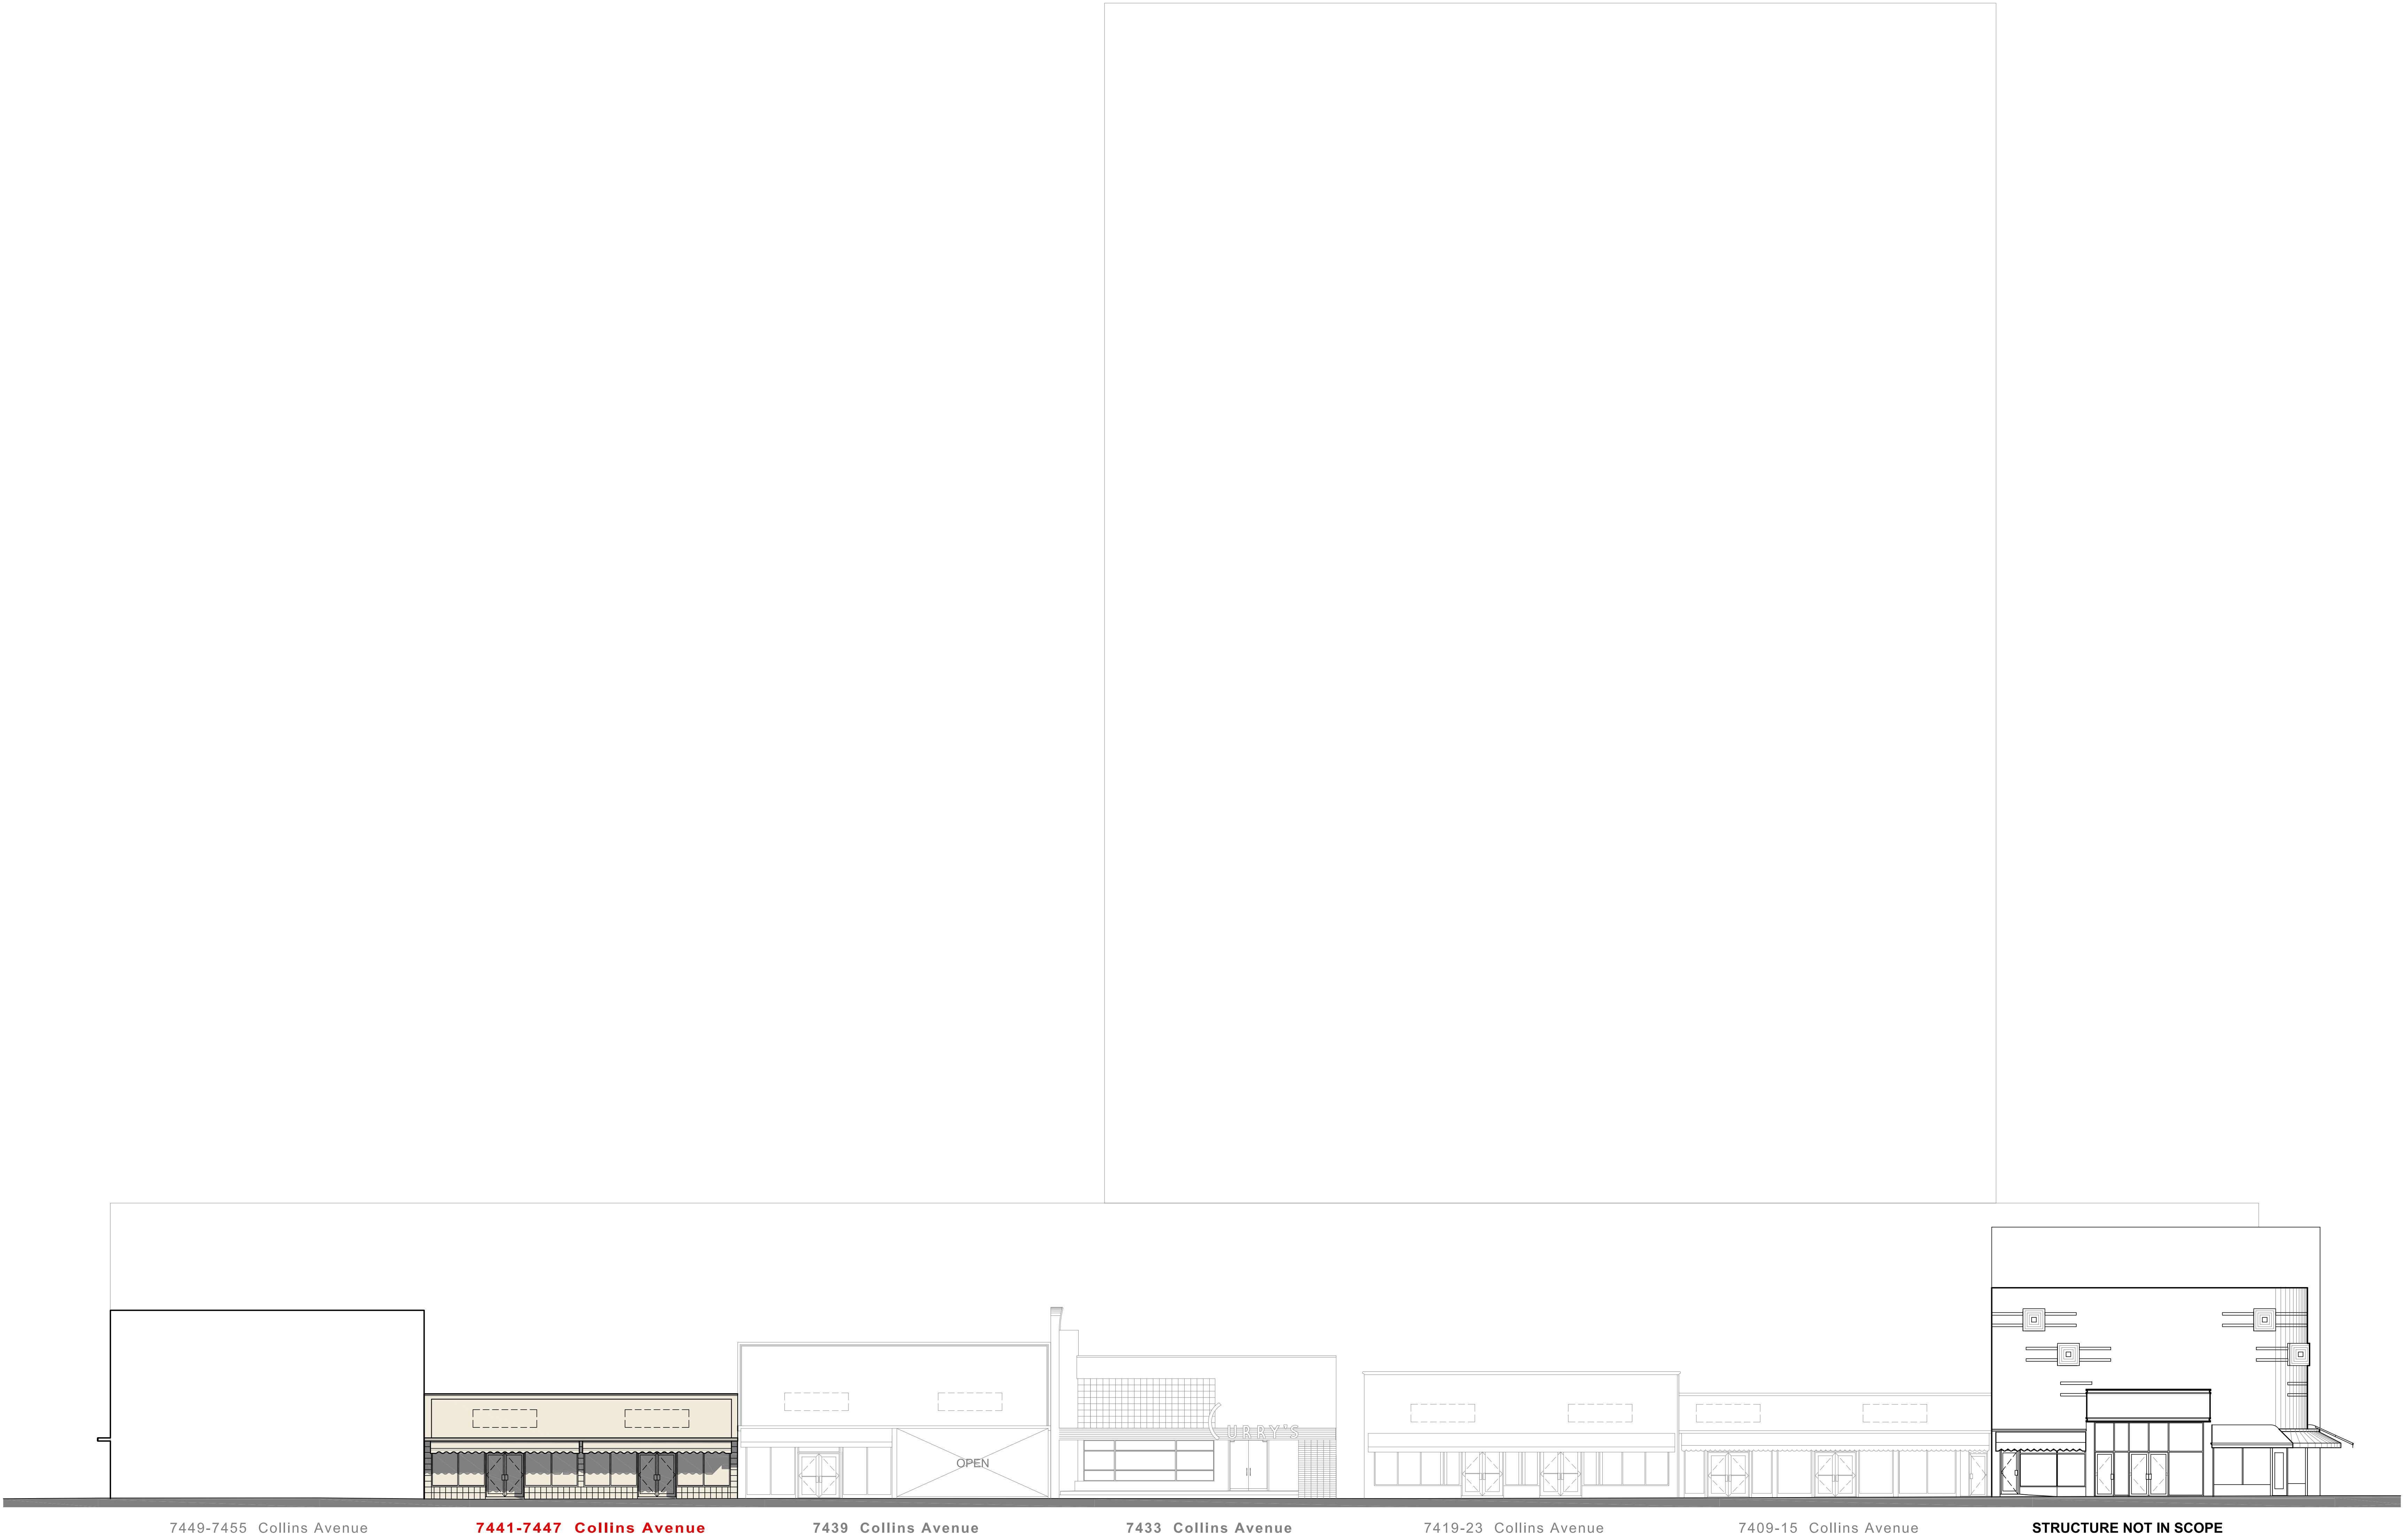

PROPOSED COLLINS AVENUE ELEVATIONS - BUILDING 7441

SCALE: $3/32" = 1' - 0"$

These Design And Drawings Are The Copyrighted Property Of Revuelta Architecture International P.A. and May Not Be Reproduced Except with Specific Written Consent of the Architect.
The Contractor Must Check And Verify All Dimensions Of The Job And Be Responsible For Same. Reporting Any Discrepancies To The Architects Before Commencing work. Drawings Not to be Scaled.
Rev: BIM Server: BAL Server 2 - 191612 OCEAN TERRACE\1612_OCEAN TERRACE - By: chabam - Date: 12/16/2016



7441 COLLINS AVENUE CURRENT PHOTOS - WEST ELEVATION

OCEAN TERRACE
7400 Ocean Terrace
Miami Beach, FL 33141

A mixed used project by
Ocean Terrace
Holdings

1035 North Miami Av.
Miami, FL 33136
305.324.4700

Preservation Architect

RJ Heisenbottle
Architects

2199 PONCE DE LEON BLVD.
SUITE 400
CORAL GABLES, FL 33134
TELEPHONE: 305/446-7799
FAX: 305/446-9275

Richard J. Heisenbottle
AR-0010865

Date
11/10/2017

Scale
AS SHOWN

Sheet Name

7441 COLLINS
AVENUE CURRENT
PHOTOS

HP-170

RJ HEISENBOTTLE
ARCHITECTS
2199 PONCE DE LEON BLVD.
SUITE 400
CORAL GABLES, FL 33134
TELEPHONE: 305/446-7799
FAX: 305/446-9275

OCEAN TERRACE

7400 Ocean Terrace
Miami Beach, FL 33141

05.324.4700

RJ Heisenbottle
Architects

Date

11/10/2017

scale

AS SHOWN

Sheet Name

**7441 COLLINS
AVENUE
DEMO-PROPOSED**


HP-171

- 1 REMOVE EXISTING WINDOW AND WINDOW FRAME
- 2 REMOVE EXISTING DOOR AND DOOR FRAME
- 3 REMOVE EXISTING METAL GRILL WORK
- 4 REMOVE EXISTING NON-HISTORICAL SCREEN WALL
- 5 REMOVE EXISTING NON-HISTORICAL LIGHT FIXTURE
- 6 REMOVE EXISTING BRICK FINISH
- 7 REMOVE ALL EXISTING EXPOSED PIPES, DOWN SPOUTS AND ELECTRICAL CONDUITS
- 8 REMOVE ALL EXPOSED DUCTS AND MECHANICAL EQUIPMENT
- 9 REMOVE EXISTING WALL FINISH
- 10 REMOVE EXISTING METAL GATE
- 11 REMOVE EXISTING CANVAS AWNING AND ITS SUPPORT STRUCTURE
- 12 REMOVE ALL EXPOSED EXTERIOR AIR CONDITIONING UNITS
- 13 REMOVE EXISTING NON-HISTORICAL RAILING
- 14 REMOVE EXISTING NON-HISTORICAL DECORATIVE BLOCK
- 15 REMOVE EXISTING NON-HISTORICAL GLASS BLOCK
- 16 REMOVE EXISTING SIGN
- 17 REMOVE EXISTING NON-HISTORICAL WINDOW
- 18 REMOVE EXISTING NON-HISTORICAL RAMP
- 19 REMOVE EXISTING STOREFRONT


- 1 NEW IMPACT RESISTANT FIXED WINDOWS WITH CLEAR GLASS AND ANODIZED ALUMINUM FRAMING
- 2 NEW IMPACT RESISTANT STOREFRONT DOORS WITH CLEAR GLASS AND ANODIZED ALUMINUM FRAMING
- 3 RE-BUILD EXTERIOR WALL TO MATCH HISTORICAL CONFIGURATION
- 4 RESTORE OR RE-CONSTRUCT HISTORICAL GLASS BLOCK
- 5 NEW SIGN TO MATCH HISTORICAL LOCATION
- 6 REPAIR AND RE-PAINT EXISTING STUCCO FINISH
- 7 RE-BUILD FASCIA WITH NEW BRICKS TO MATCH HISTORICAL SIZE AND PATTERN
- 8 RE-BUILD HISTORICAL STEPS AND DECK
- 9 REPAIR EXISTING HISTORICAL ALUMINUM FASCIA
- 10 NEW IMPACT RESISTANT CASEMENT WINDOWS WITH CLEAR GLASS AND ANODIZED ALUMINUM FRAMING
- 11 NEW IMPACT RESISTANT STOREFRONT WITH CLEAR GLASS AND ANODIZED ALUMINUM FRAMING
- 12 NEW IMPACT RESISTANT FRENCH DOORS WITH CLEAR GLASS AND ANODIZED ALUMINUM FRAMING
- 13 NEW ALUMINUM RAILING TO MATCH HISTORICAL CONFIGURATION
- 14 REPAIR / REPLACE HISTORICAL STONE FASCIA
- 15 NEW PLANTER WITH STUCCO FINISH IN HISTORICAL CONFIGURATION
- 16 RESTORE OR REPRODUCE HISTORIC TERRAZZO FLOORING
- 17 NEW CANVAS CANOPY TO MATCH HISTORICAL CONFIGURATION
- 18 NEW 3' HIGH LOW WALL AND PLANTER WITH STUCCO FINISH
- 19 NEW WALL WITH STUCCO FINISH TO MATCH EXISTING
- 20 NEW NON-OPERABLE ALUMINUM DOOR WITH SPANDREL GLASS
- 21 NEW IMPACT RESISTANT FIXED WINDOW WITH SPANDREL GLASS AND ANODIZED ALUMINUM FRAMING
- 22 EXISTING BEAM WITH NEW STUCCO FINISH TO MATCH EXISTING
- 23 NEW RE-BUILT BALCONY WITH STUCCO FINISH TO MATCH SOUTH BALCONY IN HEIGHT AND CONFIGURATION

- 20 REMOVE EXISTING ELEVATOR PENTHOUSE
- 21 REMOVE EXISTING COLUMNS
- 22 REMOVE EXISTING SHUTTERS AND ASSOCIATED EQUIPMENT
- 23 REMOVE EXISTING BALCONY WALL
- 24 DEMOLISH BUILDING OR SECTION OF BUILDING IN ITS ENTIRETY
- 25 REMOVE EXISTING BUILDING WALL AS SHOWN
- 26 REMOVE EXISTING NON-HISTORICAL ORNAMENTATION
- 27 REMOVE EXISTING NON-HISTORICAL DECORATIVE PILASTERS
- 28 REMOVE EXISTING METAL FENCE
- 29 REMOVE EXISTING KNEE WALL
- 30 REMOVE EXISTING EXTERIOR MECHANICAL CHASE
- 31 REMOVE EXISTING STAIR ENCLOSURE
- 32 REMOVE EXISTING METAL STAIR, SUPPORTS AND RAILINGS
- 33 DEMOLISH SECTION OF BUILDING IN ITS ENTIRETY AS SHOWN
- 34 REMOVE EXISTING STONE FASCIA
- 35 REMOVE EXISTING GLASS BLOCK
- 36 REMOVE EXISTING EYEBROW OR SECTION OF EXISTING EYEBROW AS SHOWN

24	EXISTING STRUCTURAL COLUMN TO REMAIN
25	NEW BALCONY BEYOND
26	NEW CONCRETE EYEBROW BEYOND TO MATCH EXISTING
27	REMOVE PAINT AND RESTORE EXISTING BRICK FASCIA
28	NEW IMPACT RESISTANT SINGLE LEAF CASEMENT WINDOWS WITH CLEAR GLASS AND ANODIZED ALUMINUM FRAMING
29	NEW CANVAS AWNING
30	NEW SCORED STUCCO FASCIA
31	NEW SIGN LOCATION
32	REPAIR EXITING TRIM MOLDING AND RE-BUILD ANY MISSING SECTIONS
33	NEW CMU KNEE-WALL WITH STUCCO FINISH
34	RECESSED ENTRANCE
35	REPAIR EXITING EYE-BROW AND RE-BUILD IF NECESSARY
36	EXITING STRUCTURAL COLUMNS TO REMAIN
37	NEW STUCCO FINISH
38	NEW WALL MOUNTED LIGHT FIXTURE
39	NEW ACCESSIBLE RAMP
40	NEW IMPACT RESISTANT METAL DOOR
41	FILL-IN EXISTING OPENING WITH CMU FINISH W/STUCCO TO MATCH ADJACENT
42	NEW CMU EXTERIOR WALL WITH STUCCO FINISH
43	NEW CONCRETE EYEBROW TO MATCH HISTORICAL CONFIGURATION
44	NEW IMPACT RESISTANT CLEAR GLASS GUARDRAIL
45	NEW IMPACT RESISTANT CLEAR GLASS WINDBREAKER ON ALUMINUM FRAME
46	NEW CLEAR GLASS AND ALUMINUM FRAME ELEVATOR TOWER
47	EXTEND EXISTING EYEBROW MATCHING EXISTING PROFILE

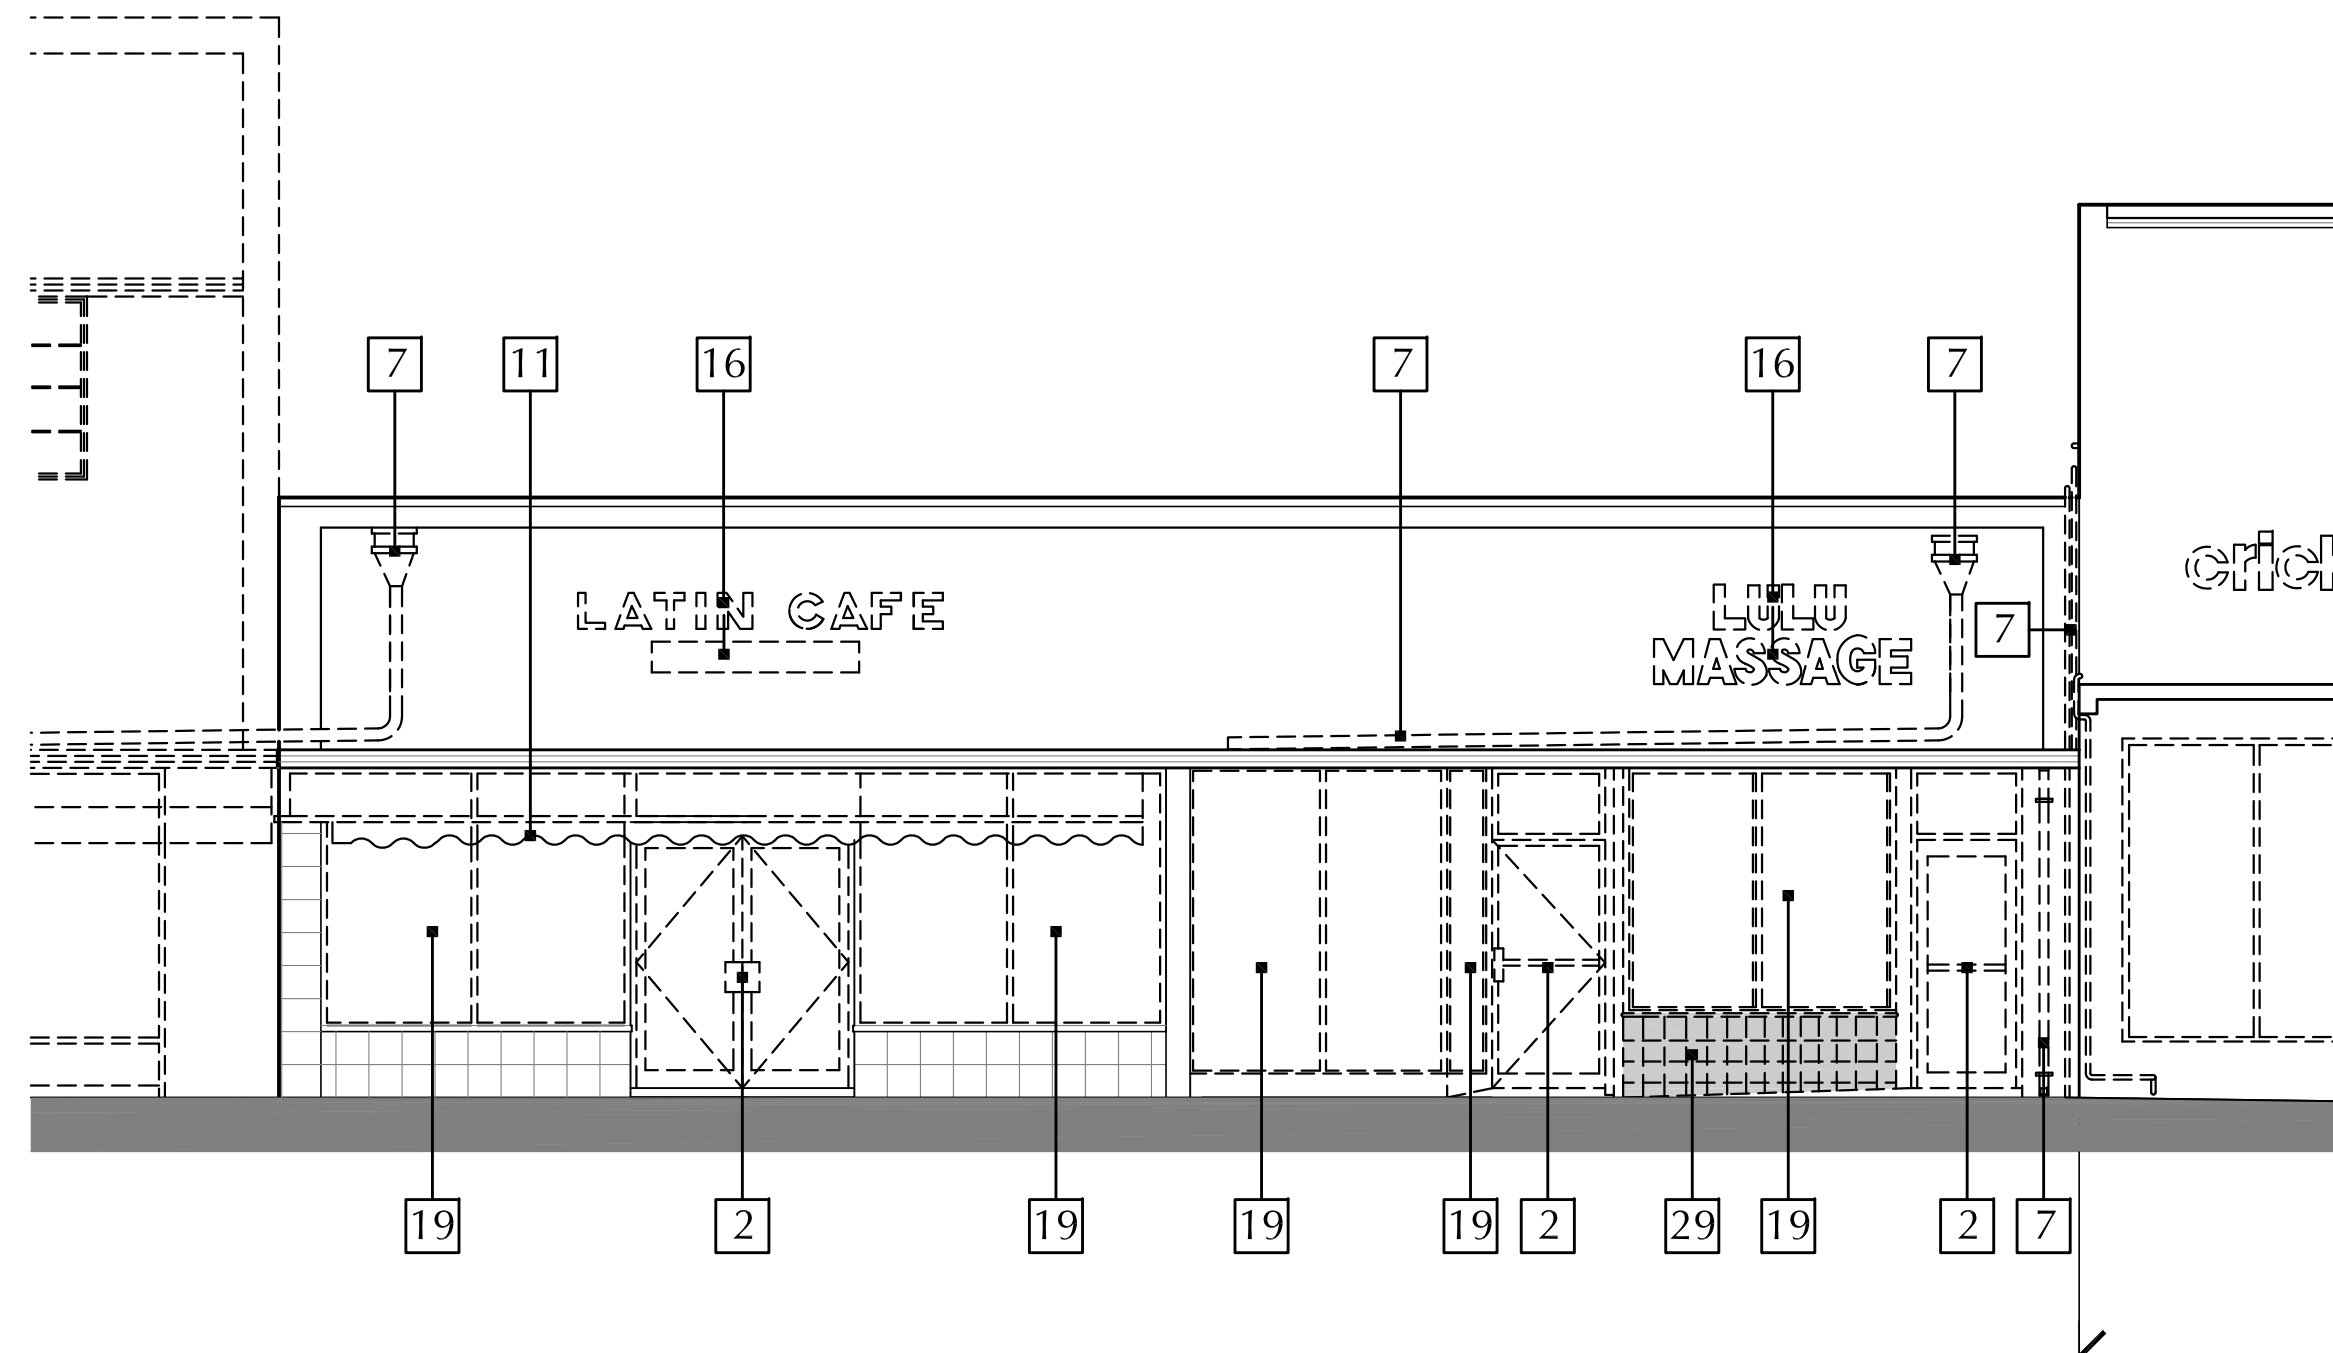

7447-47 COLLINS AVENUE WEST ELEVATION DEMOLITION SCALE: 3/16" = 1' - 0"

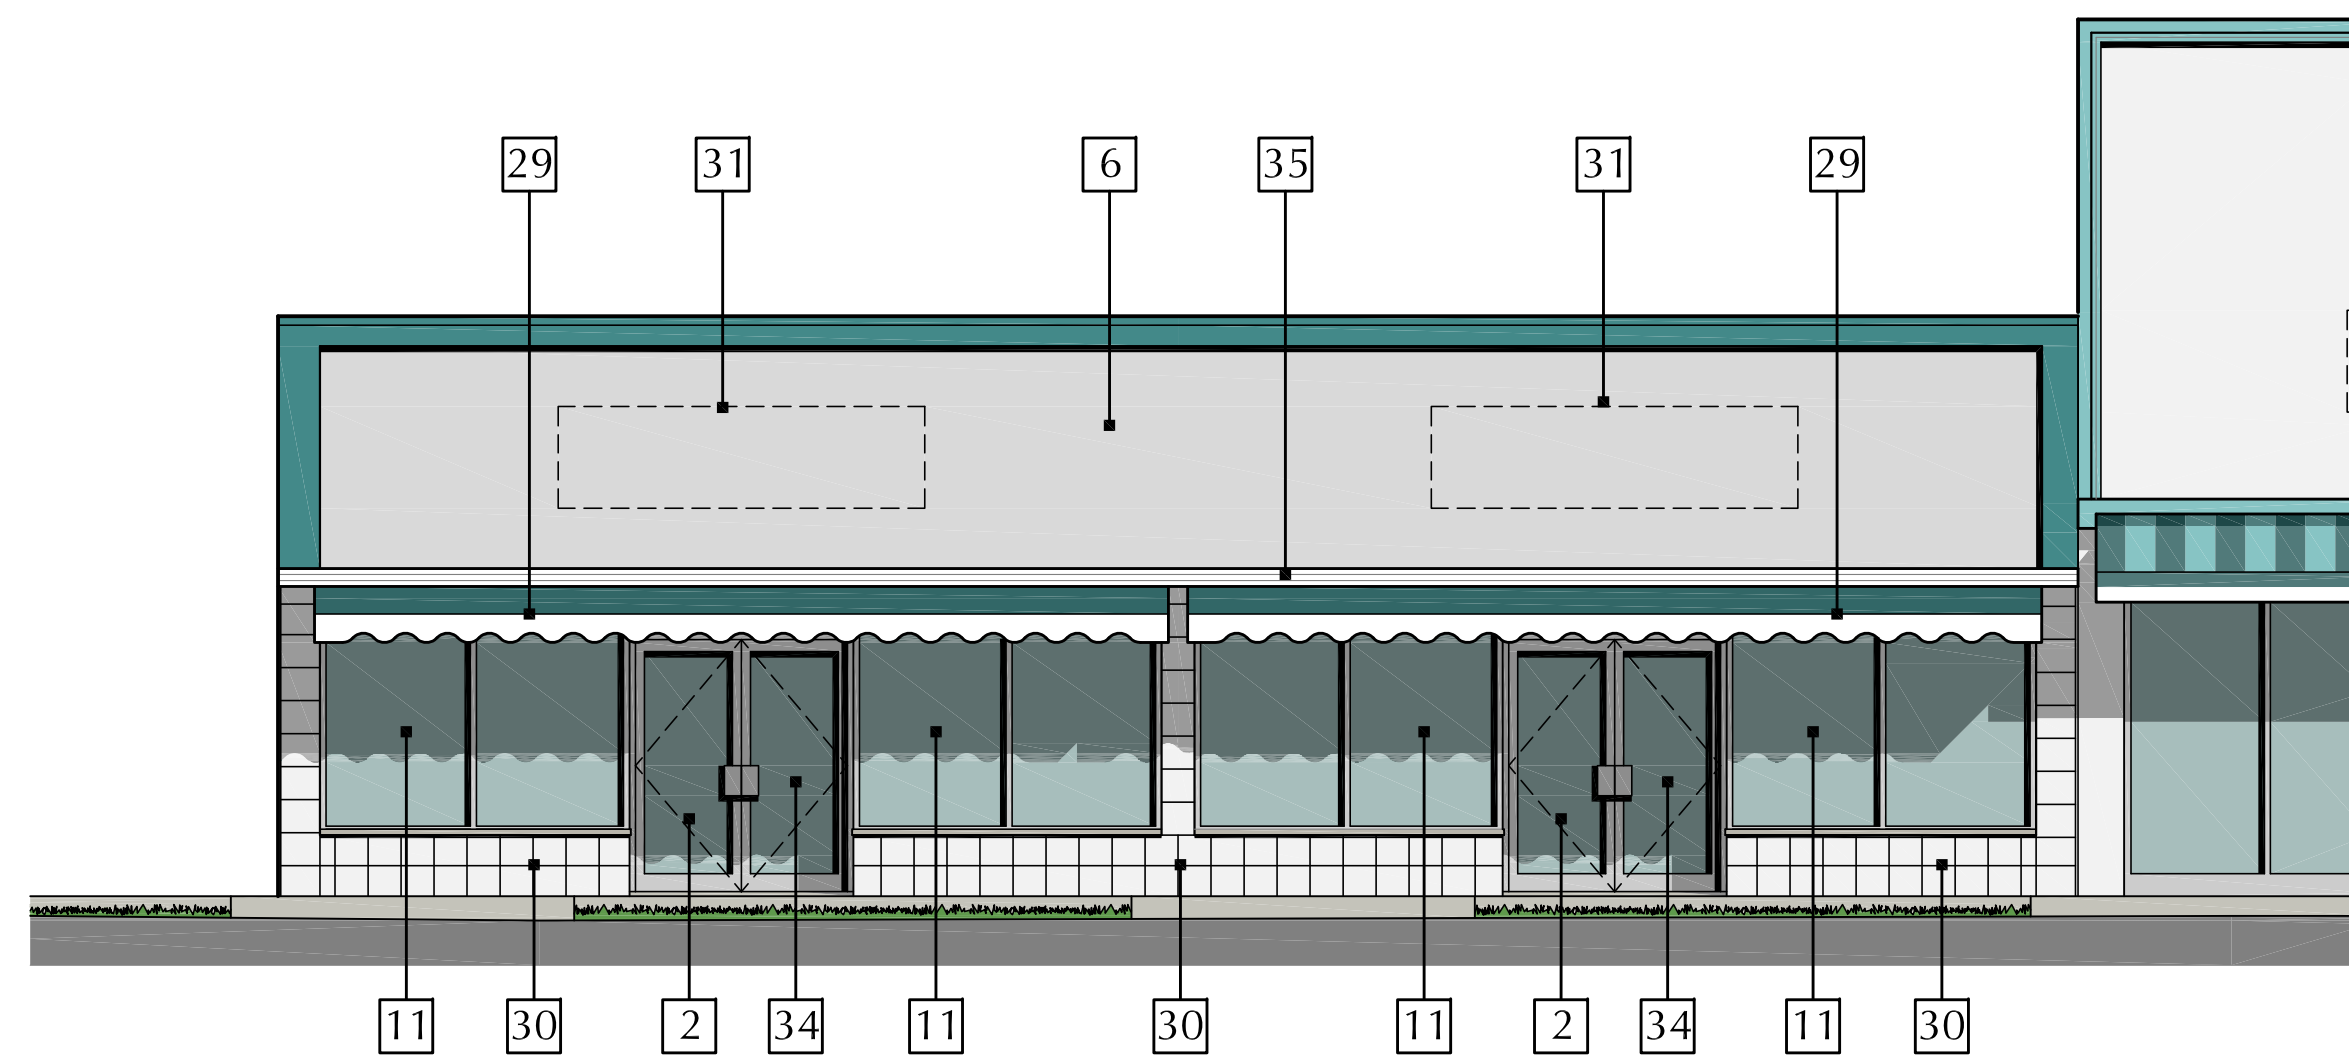

7441-47 COLLINS AVENUE PROPOSED WEST ELEVATION SCALE: 3/16" = 1' - 0"

RESTORATION NOTE: GRAPHIC DEPICTION OF BUILDING COLORS ARE NOT THE FINAL SELECTION.
FINAL BUILDING COLORS WILL BE SELECTED IN CONJUNCTION WITH PLANNING STAFF AND APPROVED ADMINISTRATIVELY.

These Design And Drawings Are The Copyrighted Property Of Revelluta Architecture International P.A. and May Not Be Reproduced Except With Specific Written Consent of the Architect. The Contractor Must Check And Verify All Dimensions Of The Job And Be Responsible For Same. Reporting Any Discrepancies To The Architects Before Commencing work. Drawings Not to be Scaled. Elevation: BM 1.5 - BM 3.5 - BM 5.5 - BM 7.5 - BM 1015.5 - BM

OCEAN TERRACE
7400 Ocean Terrace
Miami Beach, FL 33141

A mixed used project by
Ocean Terrace
Holdings

1035 North Miami Av.
Miami, FL 33136

305.324.4700

Preservation Architect

RJ Heisenbottle
Architects

2199 PONCE DE LEON BLVD.
SUITE 400
CORAL GABLES, FL 33134
TELEPHONE: 305/446-7799
FAX: 305/446-9275

Richard J. Heisenbottle
AR-0010865


Date
11/10/2017

Scale
AS SHOWN

Sheet Name

COLLINS AVENUE
OUTLINE - 7449

HP-172

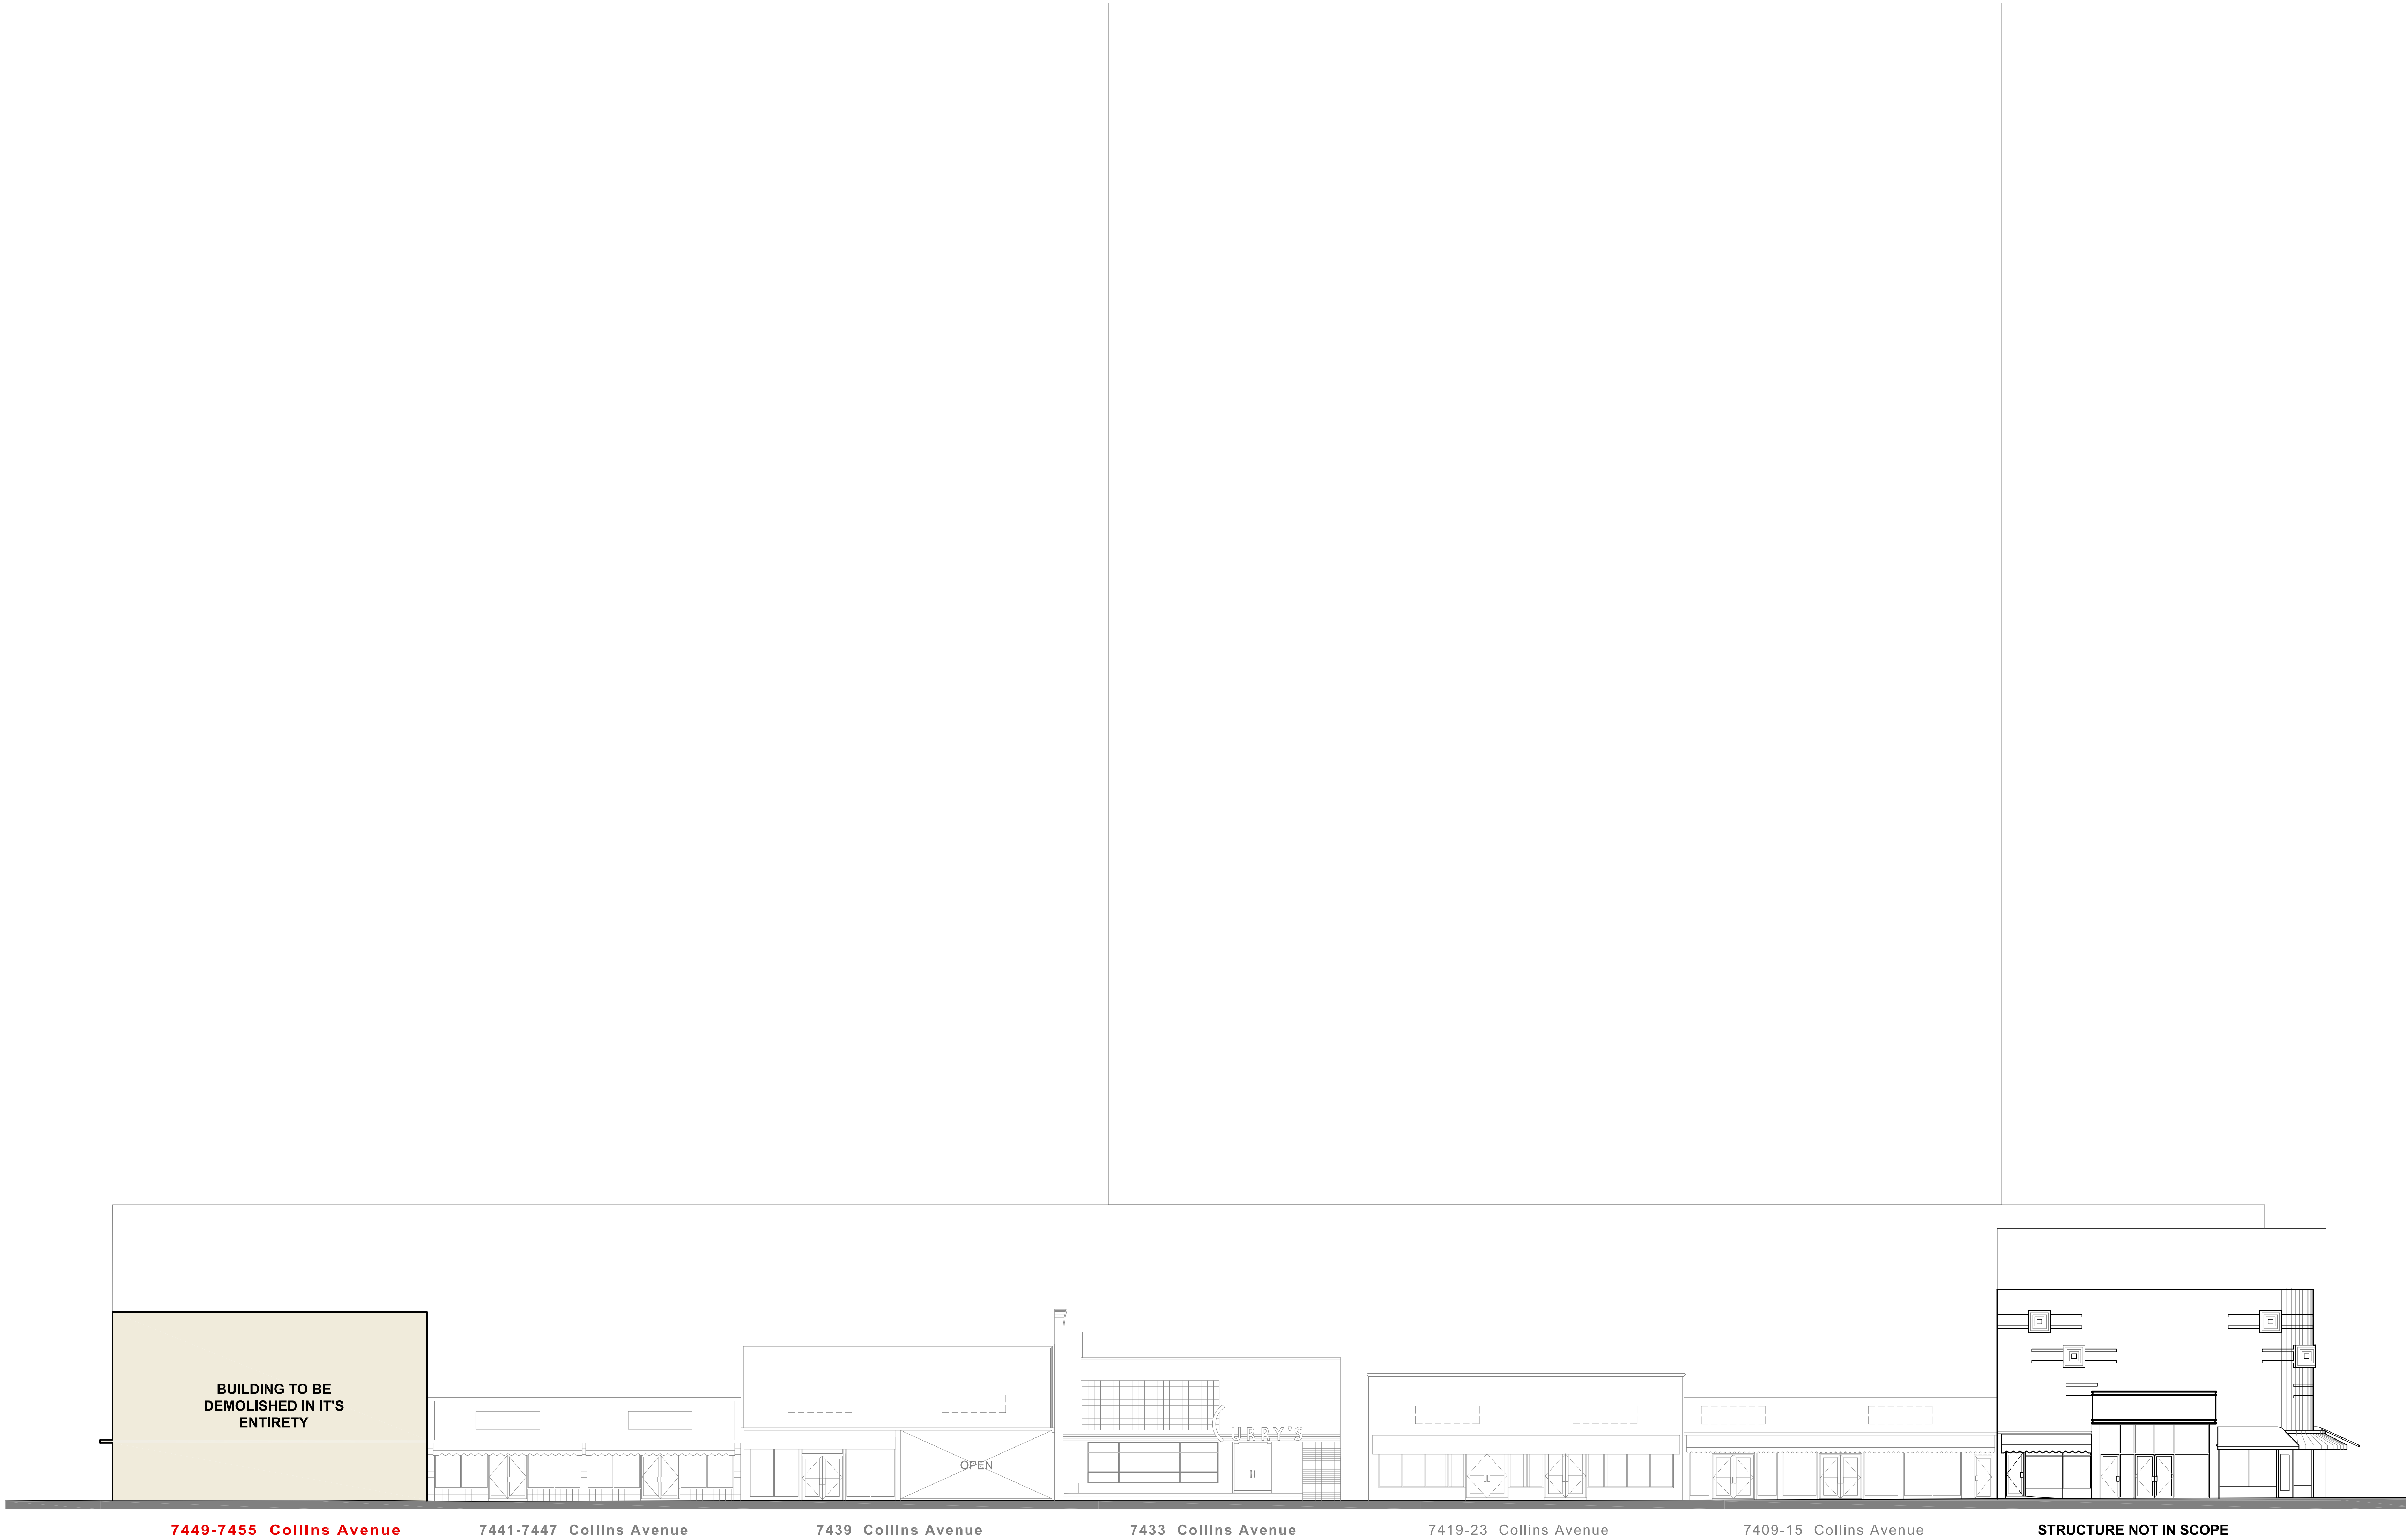

PROPOSED COLLINS AVENUE ELEVATIONS - BUILDING 7449

SCALE: 3/32" = 1' - 0"

These Design And Drawings Are The Copyrighted Property Of Revuelta Architecture International P.A. and May Not Be Reproduced Except with Specific Written Consent of the Architect. No Part of These Design And Drawings May Be Used For Any Other Project Without The Written Consent of the Architect. Revuelta Architecture International P.A. is Not Responsible For Any Errors or Omissions in These Design And Drawings. Drawings Not to be Scaled.



7449 COLLINS AVENUE CURRENT PHOTOS - NORTH ELEVATION

revuelta
architecture
international

Miami
Santiago, Chile
revuelta.com

2950 SW 27TH AVE.
SUITE 110
MIAMI, FL 33133
T. 305.590.5000
F. 305.590.5040

RJ HEISENBOTTLE
ARCHITECTS

2199 PONCE DE LEON BLVD.
SUITE 400
CORAL GABLES, FL 33134
TELEPHONE: 305/446-7799
FAX: 305/446-9275

OCEAN TERRACE
7400 Ocean Terrace
Miami Beach, FL 33141

**A mixed used project by
Ocean Terrace
Holdings**

1035 North Miami Av.
Miami, FL 33136
305.324.4700

Preservation Architect

RJ Heisenbottle
Architects

Richard J. Heisenbottle
AR-0010865

Date _____

11/10/2017

Scale


AS SHOWN

Sheet Name

**7449 COLLINS
AVENUE CURRENT
PHOTOS**

HP-174

These Design And Drawings Are The Copyrighted Property Of Revuelta Architecture International P.A. and May Not Be Reproduced Except With Specific Written Consent of the Architect. The Design And Drawings Are Not To Be Used For Any Other Project Without The Written Consent of the Architect.

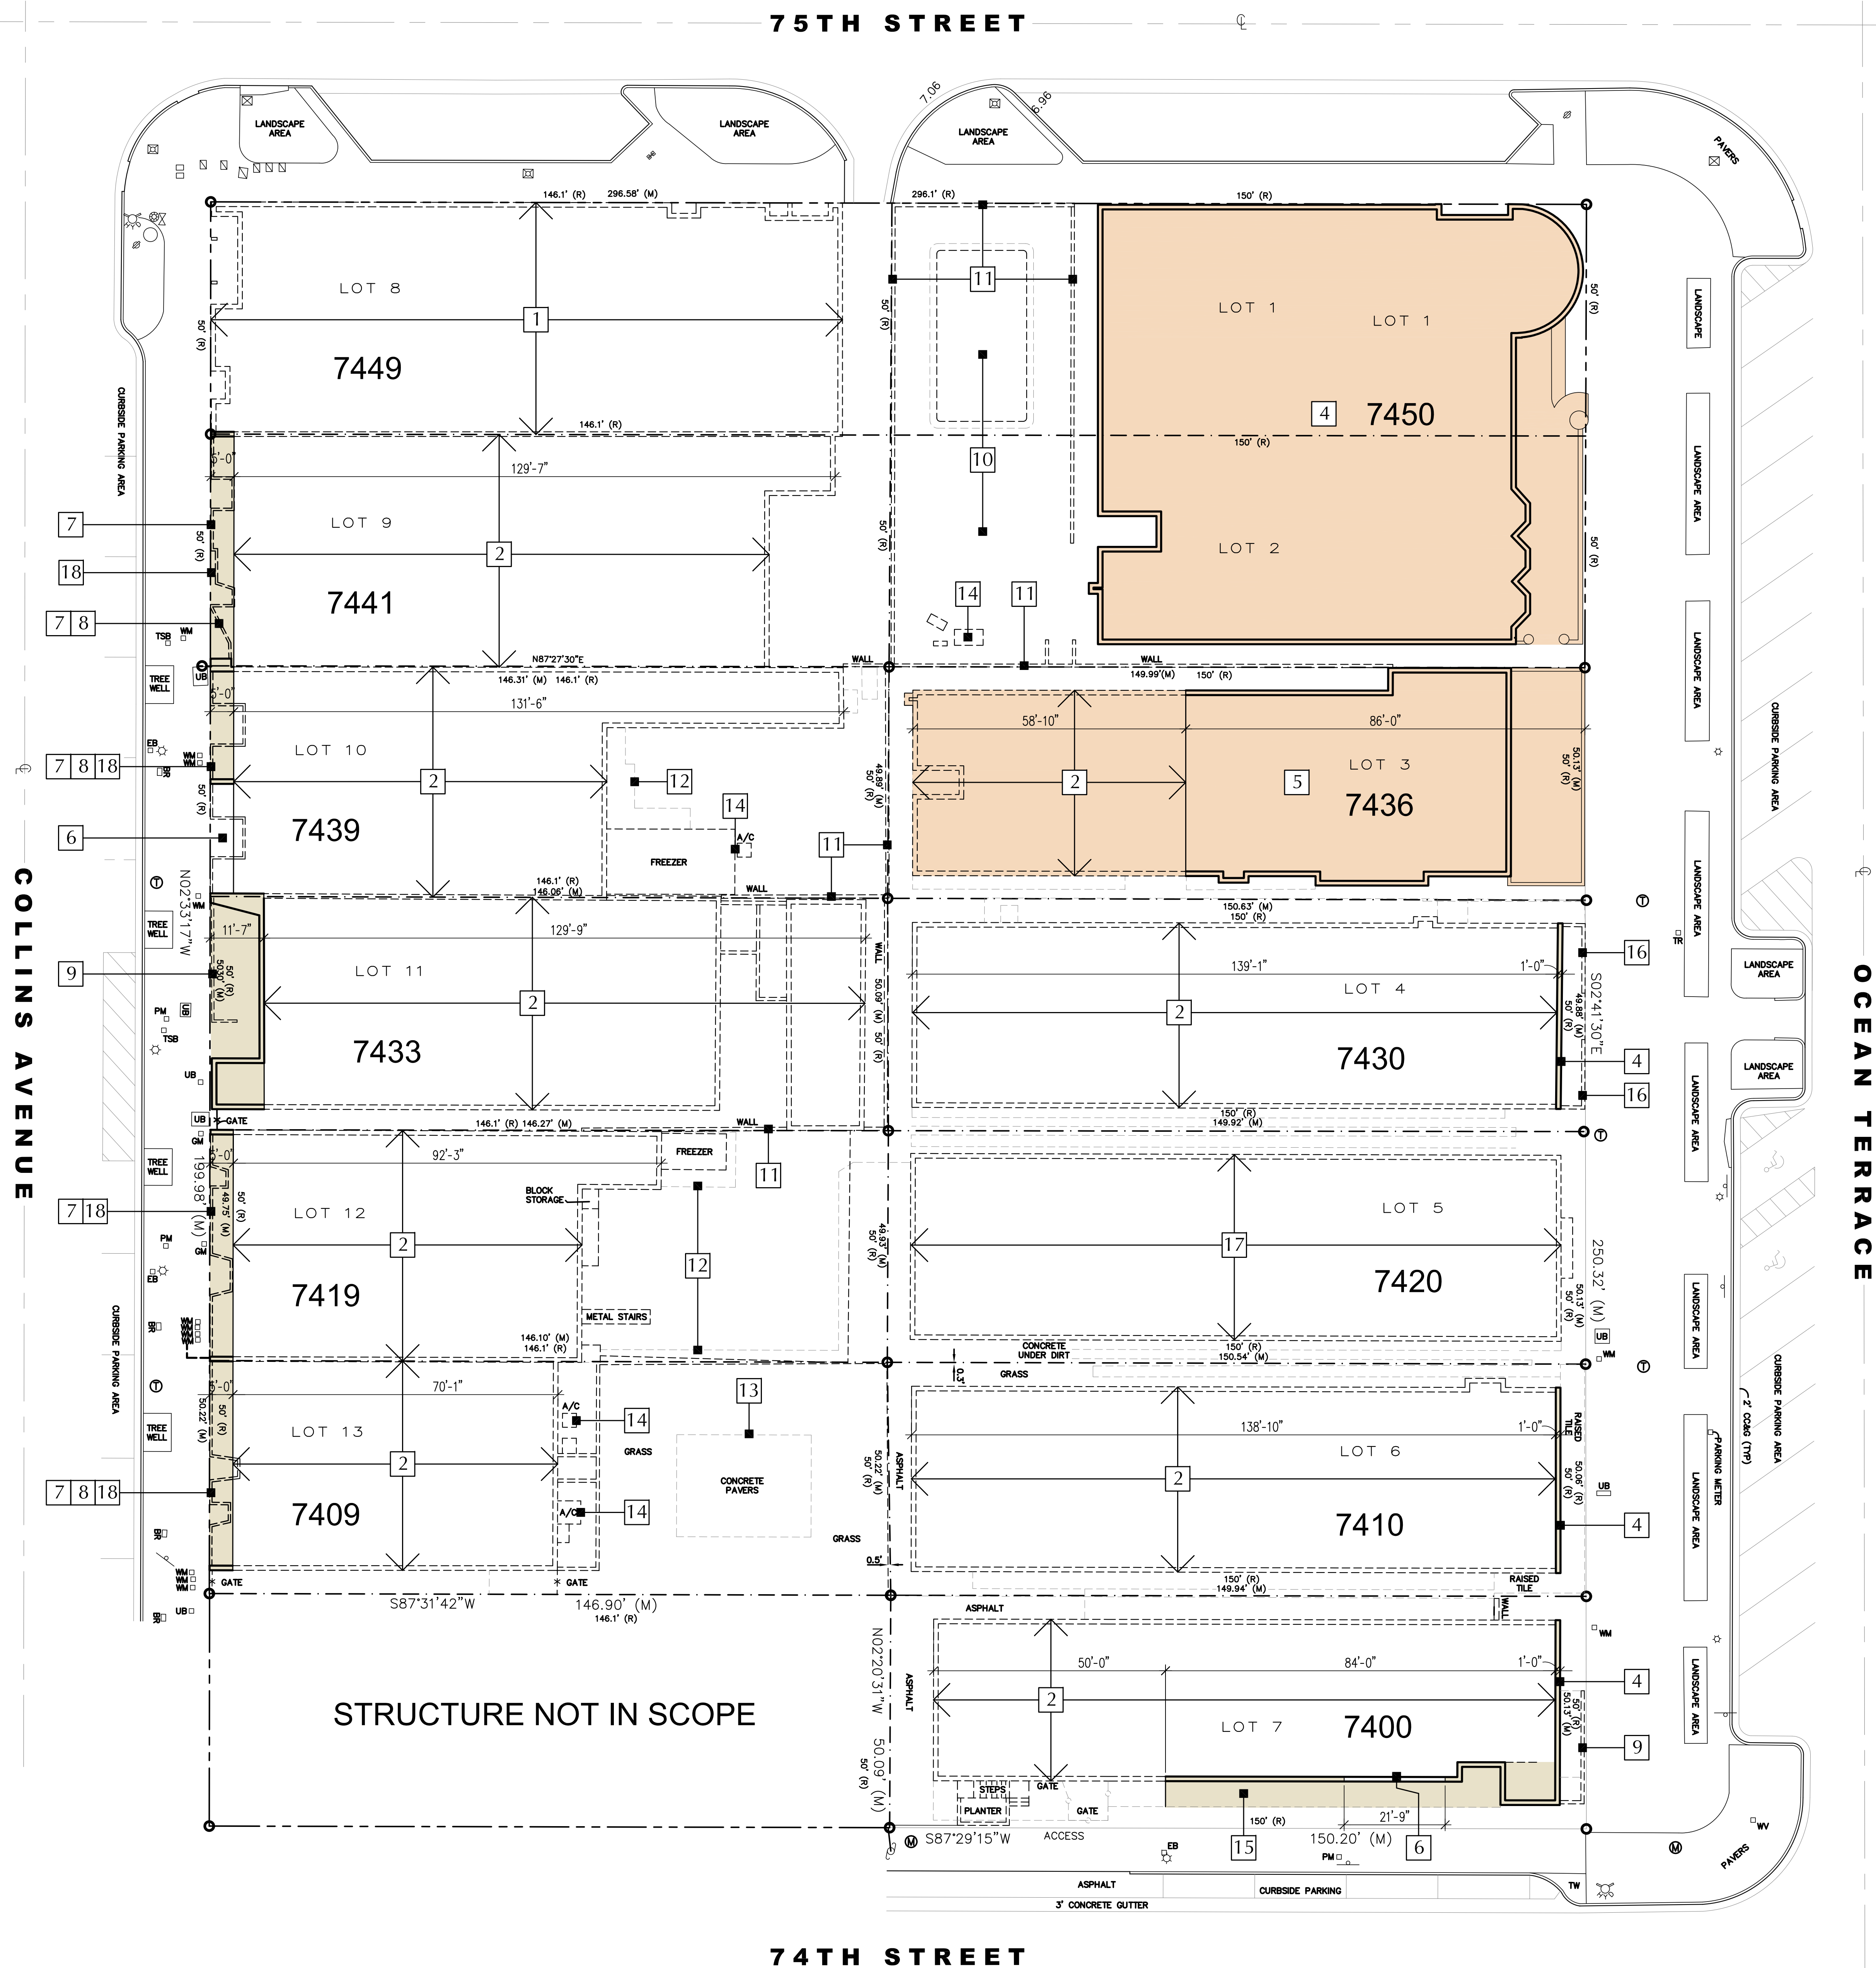

BUILDING DEMOLITION SITE PLAN KEYNOTES

- 1 DEMOLISH BUILDING IN ITS ENTIRETY
- 2 DEMOLISH SECTION OF BUILDING IN ITS ENTIRETY AS SHOWN
- 3 DEMOLISH EXISTING INTERIOR WALLS
- 4 EXISTING FRONT FACADE TO REMAIN AND BE RESTORED
- 5 SEE SELECTIVE DEMOLITION PLANS D-101 TO D-104
- 6 PARTIALLY DEMOLISH 1ST FLOOR SEE ELEVATION
- 7 REMOVE EXISTING STOREFRONT
- 8 REMOVE EXISTING KNEE-WALL
- 9 REMOVE NON-HISTORICAL SCREEN WALL
- 10 REMOVE EXISTING SWIMMING POOL AND DECK
- 11 REMOVE EXISTING WALL
- 12 REMOVE EXISTING CONCRETE PAD
- 13 REMOVE EXISTING TILED AREA
- 14 REMOVE ALL MECHANICAL AND ELECTRICAL EQUIPMENT
- 15 EXISTING BALCONY ABOVE TO REMAIN
- 16 REMOVE EXISTING LOW WALL
- 17 DEMOLISH UNSAFE STRUCTURE PER CASE # BV13000782
- 18 SEE RESTORATION NOTE BELOW

COLLINS AVE. RESTORATION NOTE:


THE FIRST FIVE FEET OF THE FACADE IS TO BE PRESERVED AND RESTORED UNLESS IT IS FOUND TO BE STRUCTURALLY INCAPABLE OF BEING PRESERVED. IN WHICH CASE THE APPLICANT WILL USE THE LASER SURVEY TO CONSTRUCT A REPLICA OF THE FIRST FIVE FEET OF THE FACADE.

OCEAN TERRACE RESTORATION NOTES:

THE FRONT FACADE IS TO BE PRESERVED AND RESTORED UNLESS IT IS FOUND TO BE STRUCTURALLY INCAPABLE OF BEING PRESERVED. IN WHICH CASE THE APPLICANT WILL USE THE LASER SURVEY TO CONSTRUCT A REPLICA OF THE FRONT FACADE.

IF THE FACADE(S) ARE DETERMINED TO BE STRUCTURALLY INCAPABLE OF BEING PRESERVED, AN APPLICATION SHALL BE SUBMITTED TO THE HPB FOR THE REVIEW OF ADDITIONAL DEMOLITION AND RECONSTRUCTION.

SCALE: 3/16" = 1' - 0"

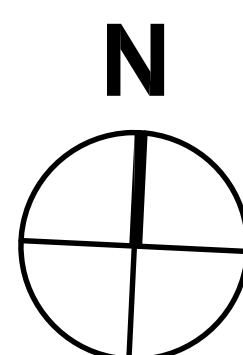

OCEAN TERRACE

7400 Ocean Terrace
Miami Beach, FL 33141

A mixed used project by
Ocean Terrace
Holdings

1035 North Miami Av.
Miami, FL 33136
305.324.4700

Preservation Architect

RJ Heisenbottle
Architects

2199 PONCE DE LEON BLVD.
SUITE 400
CORAL GABLES, FL 33134
TELEPHONE: 305/446-7799
FAX: 305/446-9275

Richard J. Heisenbottle
AR-0010865

Date
11/10/2017


Scale
AS SHOWN

Sheet Name

BUILDING
DEMOLITION
SITE PLAN

D-100



These Design And Drawings Are The Copyrighted Property Of Revuelta Architecture International, P.A., and May Not Be Reproduced, Except with Specific Written Consent of the Architect. No Part of These Design And Drawings May Be Used For Any Other Project Without The Written Consent of Revuelta Architecture International, P.A. or Revuelta Architecture International, Inc. All Rights Reserved. 11/10/2017

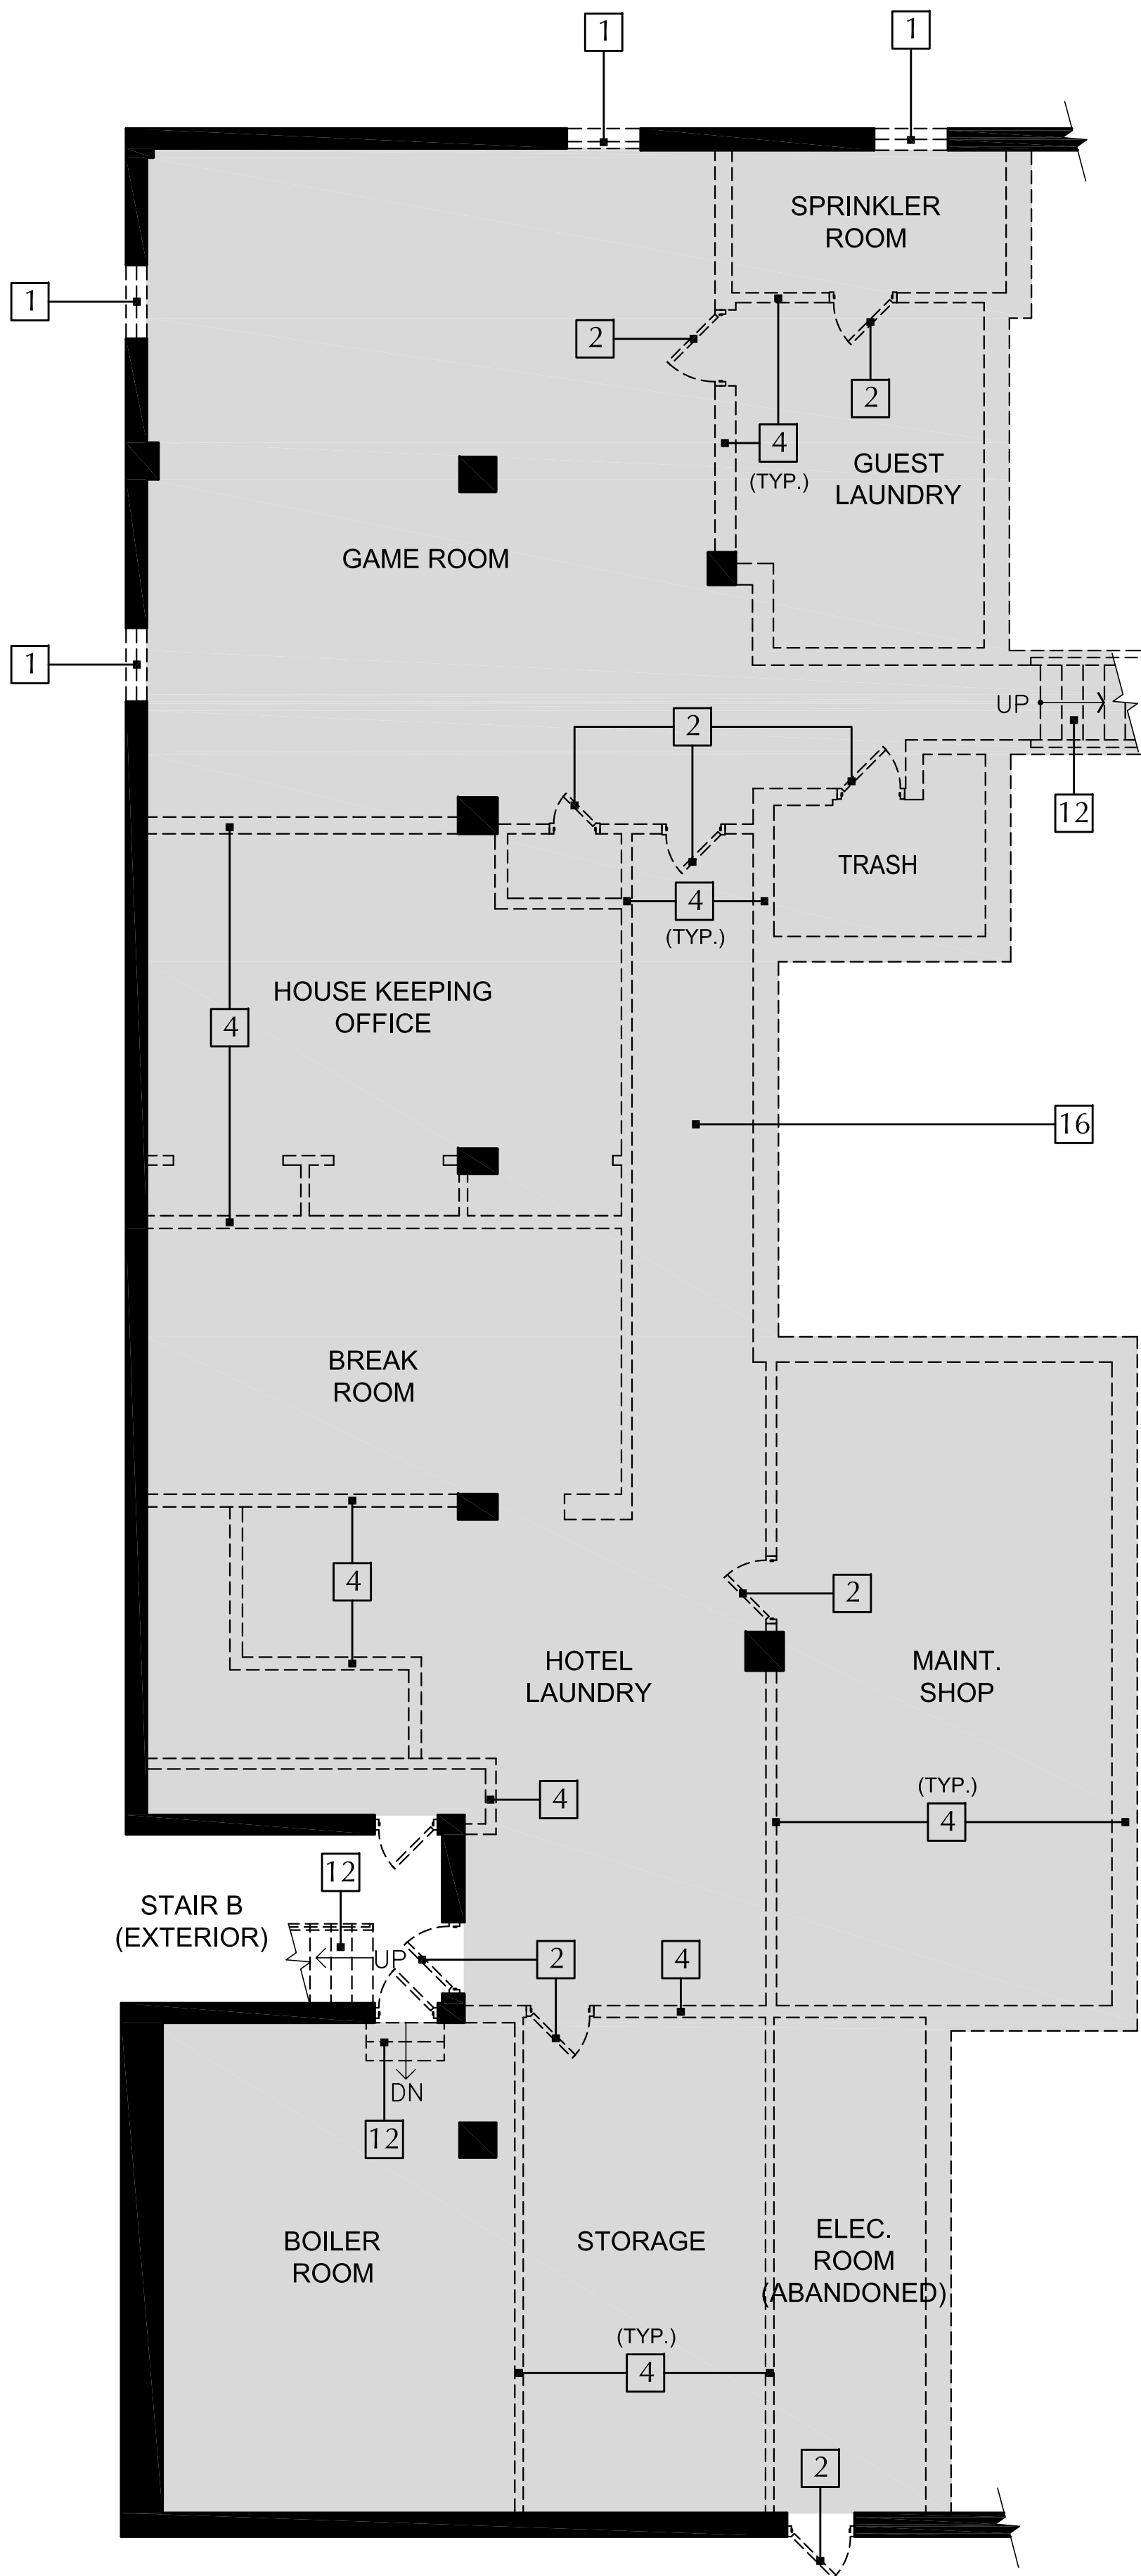

- SELECTIVE DEMOLITION KEYNOTES
- 1 REMOVE EXISTING WINDOW AND WINDOW FRAME
 - 2 REMOVE EXISTING DOOR AND DOOR FRAME
 - 3 REMOVE EXISTING GLASS BLOCK
 - 4 REMOVE EXISTING INTERIOR WALLS
 - 5 REMOVE EXISTING EXTERIOR WALL
 - 6 PROTECT AND REPAIR HISTORIC TERRAZZO FLOORING
 - 7 PROTECT AND REPAIR HISTORIC STAIR AND RAILINGS
 - 8 PROTECT AND REPAIR HISTORIC CEILING MOLDINGS
 - 9 REMOVE TRASH CHUTE
 - 10 STORE AND PROTECT HISTORIC WINDOW FRAMES FOR RE-USE
 - 11 STORE AND PROTECT HISTORIC ELEVATOR DOOR FOR RE-USE
 - 12 REMOVE EXISTING STAIR AND RAILINGS
 - 13 REMOVE ALL MECHANICAL AND ELECTRICAL EQUIPMENT
 - 14 REMOVE ALL PLUMBING FIXTURES AND TOILET PARTITIONS
 - 15 REMOVE EXISTING NON-HISTORICAL RAILING
 - 16 DEMOLISH SECTION OF BUILDING IN ITS ENTIRETY AS SHOWN
 - 17 REMOVE AND REBUILD EXISTING FLOOR SLAB ON AREA SHOWN
 - 18 REMOVE EXISTING WALL FINISH
 - 19 REMOVE EXISTING METAL GATE
 - 20 REMOVE EXISTING STOREFRONT
 - 21 REMOVE EXISTING NON-HISTORICAL RAMP
 - 22 REMOVE EXISTING METAL STAIR, SUPPORTS AND RAILINGS
 - 23 REMOVE EXISTING EXTERIOR MECHANICAL CHASE
 - 24 REMOVE EXISTING KNEE WALL
 - 25 REMOVE EXISTING METAL FENCE
 - 26 REMOVE EXISTING NON-HISTORICAL ORNAMENTATION
 - 27 REMOVE EXISTING NON-HISTORICAL FIRE PLACE
 - 28 REMOVE EXISTING ELEVATOR AND ASSOCIATED EQUIPMENT
 - 29 PROTECT AND REPAIR HISTORIC GUARD RAIL
 - 30 REMOVE EXISTING BUILT-IN COUNTERS
 - 31 REMOVE ALL ROOFING MATERIALS DOWN TO STRUCTURAL SLAB
 - 32 REMOVE NON-HISTORICAL DECORATIVE BLOCK AND RAILING
 - 33 REMOVE EXISTING BALCONY AND GUARD RAIL
 - 34 EXISTING BALCONY AND GUARD RAIL TO REMAIN
 - 35 REMOVE EXISTING FLOOR SLAB AS SHOWN
 - 36 EXISTING FAUX FIREPLACE TO REMAIN
 - 37 EXISTING ETCHED GLASS WINDOWS TO REMAIN

7450 OCEAN TERRACE BASEMENT FLOOR PLAN - DEMOLITION

SCALE: 3/16" = 1' - 0"

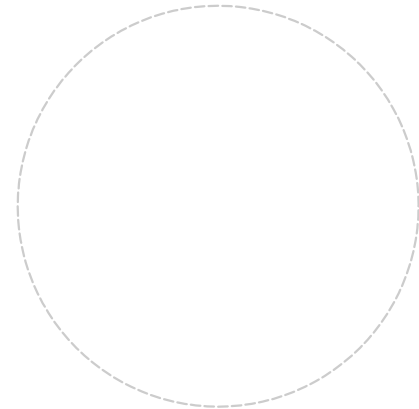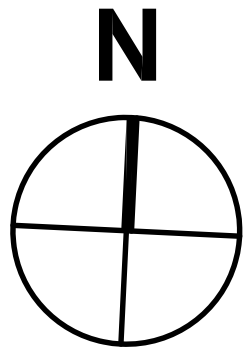

OCEAN TERRACE
7400 Ocean Terrace
Miami Beach, FL 33141

**A mixed used project by
Ocean Terrace
Holdings**

1035 North Miami Av.
Miami, FL 33136
305.324.4700

Preservation Architect

RJ Heisenbottle
Architects

Richard J. Heisenbottle
AR-0010865

Date _____

17/10/2017


Scale

S SHOWN

Sheet Name


**7450 OCEAN
TERRACE PLAN
DEMOLITION - 1**

D-102

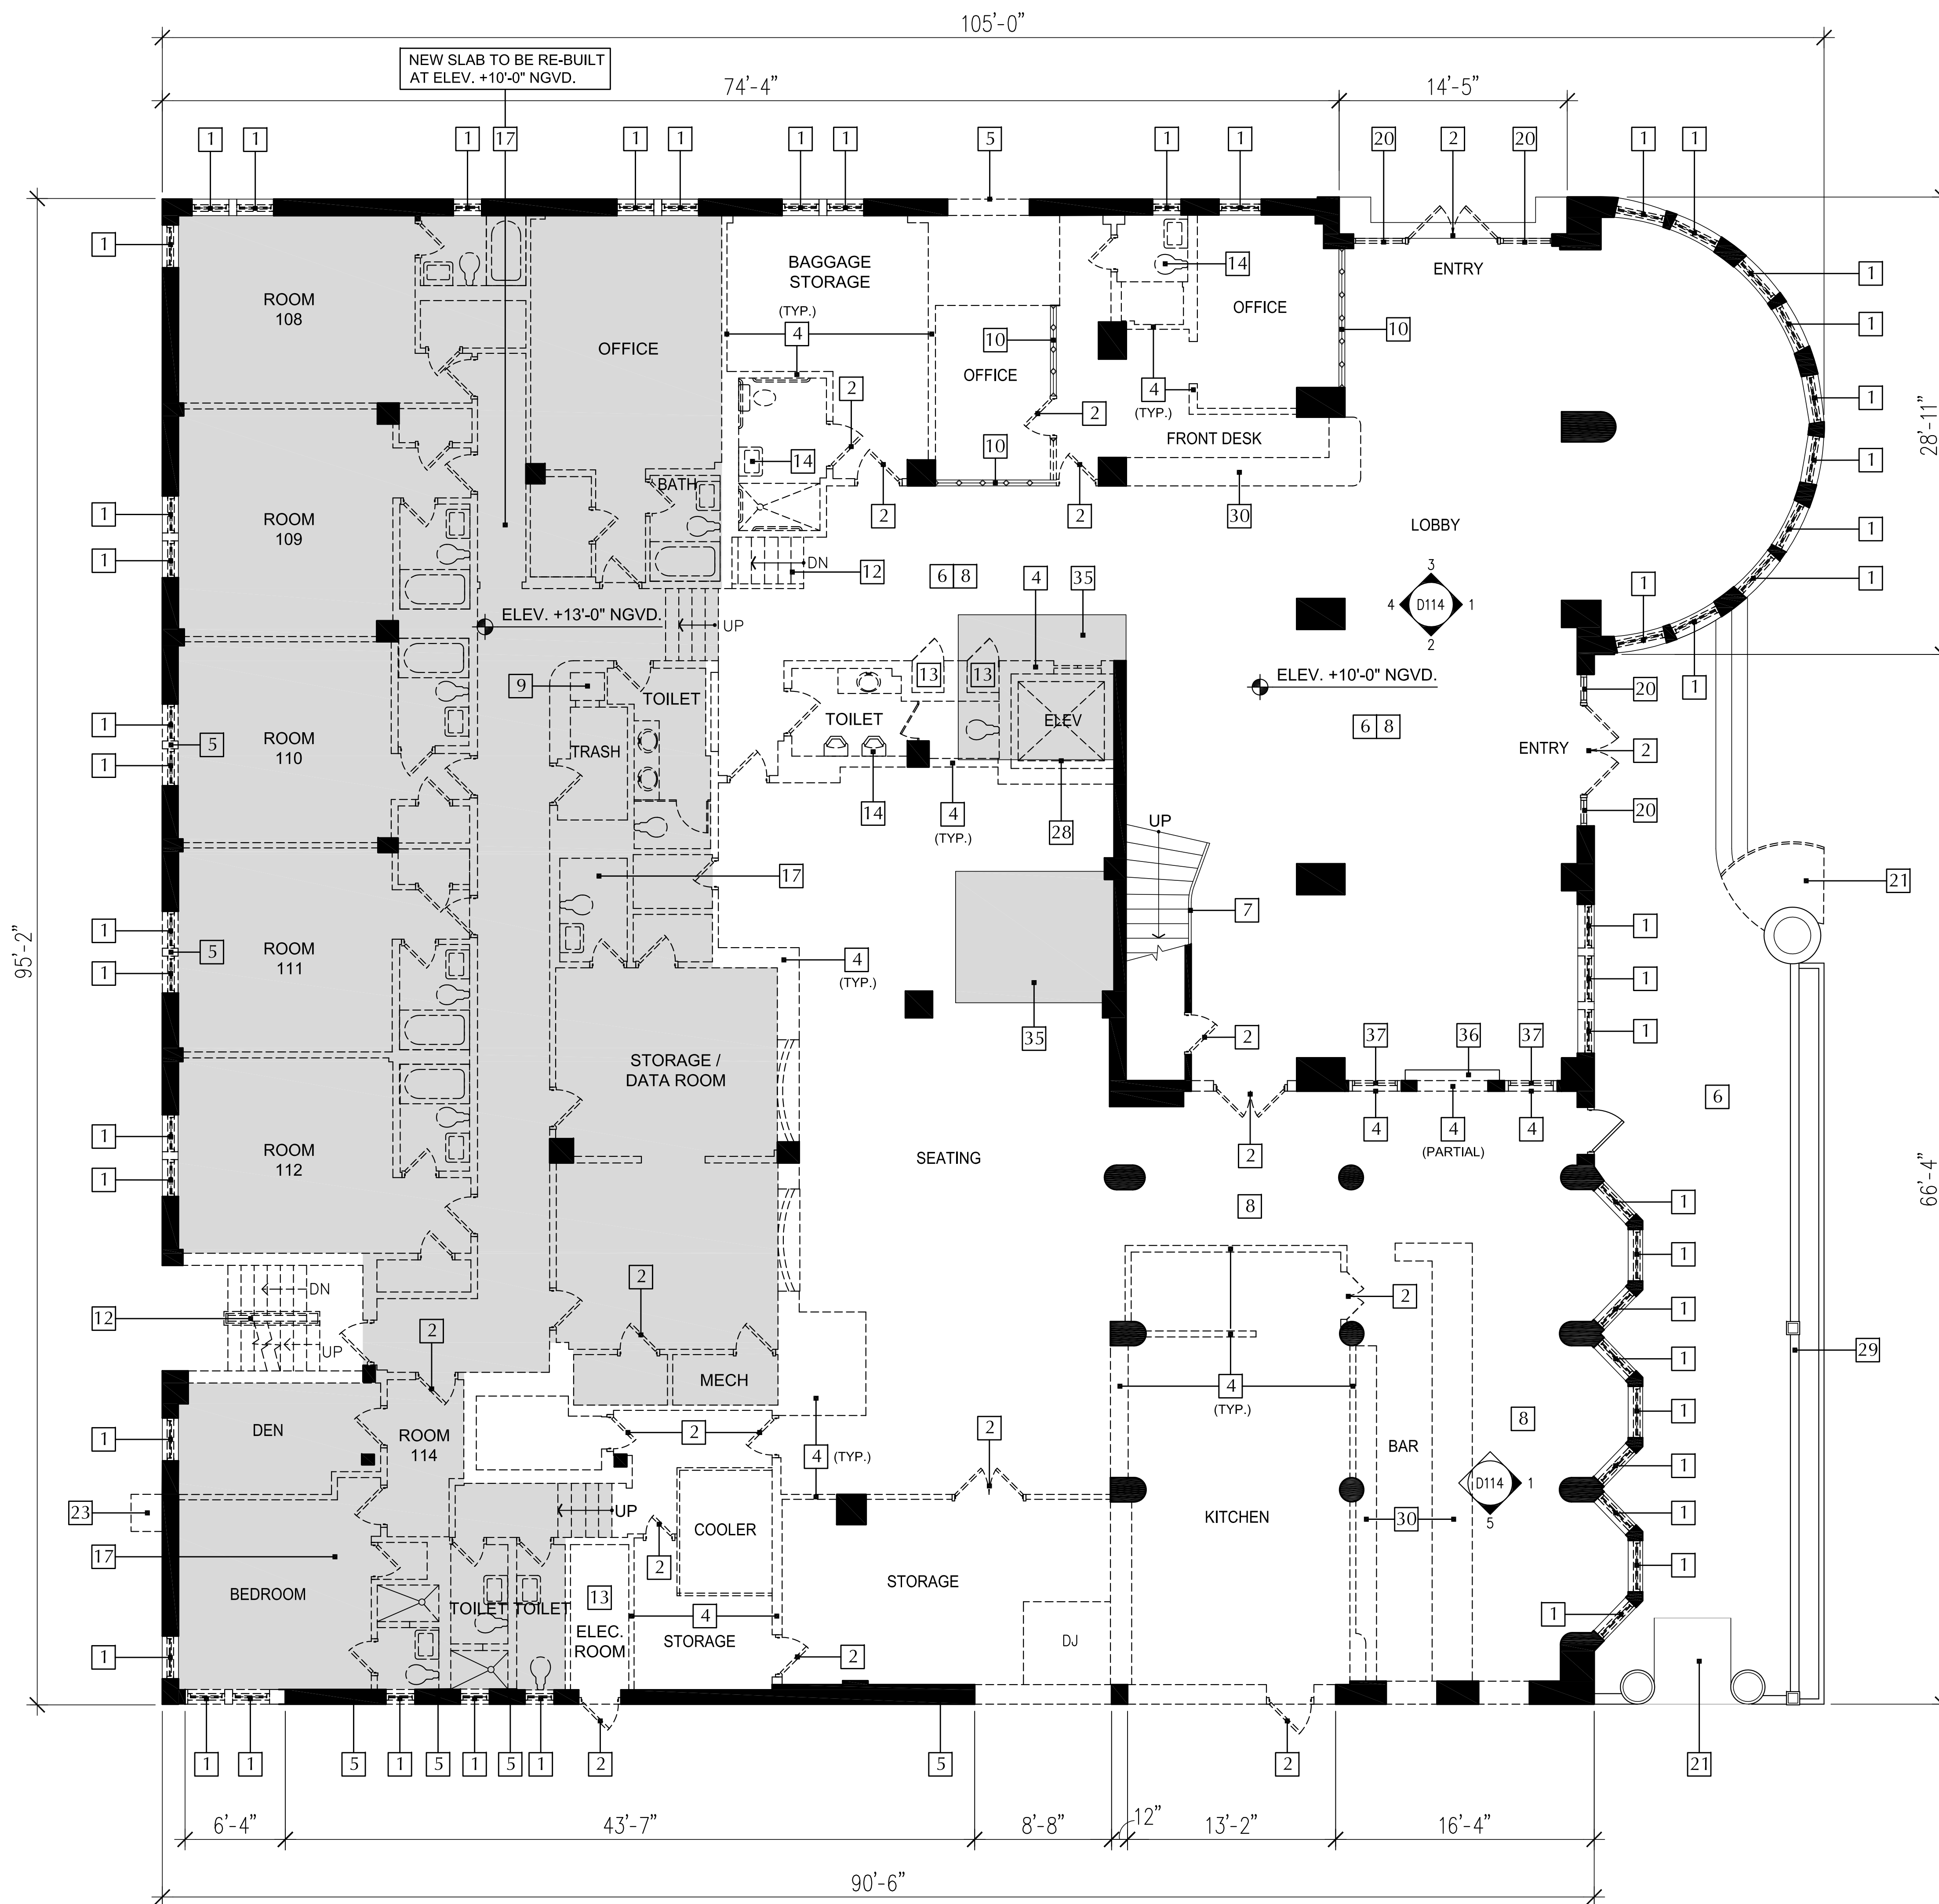

7450 OCEAN TERRACE FIRST FLOOR PLAN - SELECTIVE DEMOLITION

SCALE: $3/16" = 1' - 0"$

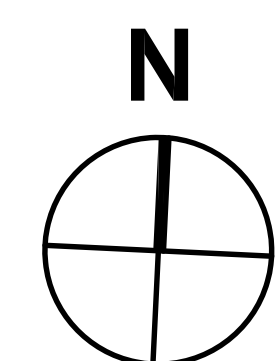

SELECTIVE DEMOLITION KEYNOTES

- 1 REMOVE EXISTING WINDOW AND WINDOW FRAME
- 2 REMOVE EXISTING DOOR AND DOOR FRAME
- 3 REMOVE EXISTING GLASS BLOCK
- 4 REMOVE EXISTING INTERIOR WALLS
- 5 REMOVE EXISTING EXTERIOR WALL
- 6 PROTECT AND REPAIR HISTORIC TERRAZZO FLOORING
- 7 PROTECT AND REPAIR HISTORIC STAIR AND RAILINGS
- 8 PROTECT AND REPAIR HISTORIC CEILING MOLDINGS
- 9 REMOVE TRASH CHUTE
- 10 STORE AND PROTECT HISTORIC WINDOW FRAMES FOR RE-USE
- 11 STORE AND PROTECT HISTORIC ELEVATOR DOOR FOR RE-USE
- 12 REMOVE EXISTING STAIR AND RAILINGS
- 13 REMOVE ALL MECHANICAL AND ELECTRICAL EQUIPMENT
- 14 REMOVE ALL PLUMBING FIXTURES AND TOILET PARTITIONS
- 15 REMOVE EXISTING NON-HISTORICAL RAILING
- 16 DEMOLISH SECTION OF BUILDING IN ITS ENTIRETY AS SHOWN
- 17 REMOVE AND REBUILD EXISTING FLOOR SLAB ON AREA SHOWN
- 18 REMOVE EXISTING WALL FINISH
- 19 REMOVE EXISTING METAL GATE
- 20 REMOVE EXISTING STOREFRONT
- 21 REMOVE EXISTING NON-HISTORICAL RAMP
- 22 REMOVE EXISTING METAL STAIR, SUPPORTS AND RAILINGS
- 23 REMOVE EXISTING EXTERIOR MECHANICAL CHASE
- 24 REMOVE EXISTING KNEE WALL
- 25 REMOVE EXISTING METAL FENCE
- 26 REMOVE EXISTING NON-HISTORICAL ORNAMENTATION
- 27 REMOVE EXISTING NON-HISTORICAL FIRE PLACE
- 28 REMOVE EXISTING ELEVATOR AND ASSOCIATED EQUIPMENT
- 29 PROTECT AND REPAIR HISTORIC GUARD RAIL
- 30 REMOVE EXISTING BUILT-IN COUNTERS
- 31 REMOVE ALL ROOFING MATERIALS DOWN TO STRUCTURAL SLAB
- 32 REMOVE NON-HISTORICAL DECORATIVE BLOCK AND RAILING
- 33 REMOVE EXISTING BALCONY AND GUARD RAIL
- 34 EXISTING BALCONY AND GUARD RAIL TO REMAIN
- 35 REMOVE EXISTING FLOOR SLAB AS SHOWN
- 36 EXISTING FAUX FIREPLACE TO REMAIN
- 37 REMOVE AND PROTECT EXISTING ETCHED GLASS WINDOWS FOR RE-USE ON NEW DOORS


RJ HEISENBOTTLE
ARCHITECTS
2199 PONCE DE LEON BLVD.
SUITE 400
CORAL GABLES, FL 33134
TELEPHONE: 305/446-7799
FAX: 305/446-9275

OCEAN TERRACE
7400 Ocean Terrace
Miami Beach, FL 33141


1035 North Miami Av.
Miami, FL 33136
305.324.4700

•

D-103

 

- 1 REMOVE EXISTING WINDOW AND WINDOW FRAME
- 2 REMOVE EXISTING DOOR AND DOOR FRAME
- 3 REMOVE EXISTING GLASS BLOCK
- 4 REMOVE EXISTING INTERIOR WALLS
- 5 REMOVE EXISTING EXTERIOR WALL
- 6 PROTECT AND REPAIR HISTORIC TERRAZZO FLOORING
- 7 PROTECT AND REPAIR HISTORIC STAIR AND RAILINGS
- 8 PROTECT AND REPAIR HISTORIC CEILING MOLDINGS
- 9 REMOVE TRASH CHUTE
- 10 STORE AND PROTECT HISTORIC WINDOW FRAMES FOR RE-USE
- 11 STORE AND PROTECT HISTORIC ELEVATOR DOOR FOR RE-USE
- 12 REMOVE EXISTING STAIR AND RAILINGS
- 13 REMOVE ALL MECHANICAL AND ELECTRICAL EQUIPMENT
- 14 REMOVE ALL PLUMBING FIXTURES AND TOILET PARTITIONS
- 15 REMOVE EXISTING NON-HISTORICAL RAILING
- 16 DEMOLISH SECTION OF BUILDING IN ITS ENTIRETY AS SHOWN
- 17 REMOVE AND REBUILD EXISTING FLOOR SLAB ON AREA SHOWN
- 18 REMOVE EXISTING WALL FINISH
- 19 REMOVE EXISTING METAL GATE
- 20 REMOVE EXISTING STOREFRONT
- 21 REMOVE EXISTING NON-HISTORICAL RAMP
- 22 REMOVE EXISTING METAL STAIR, SUPPORTS AND RAILINGS
- 23 REMOVE EXISTING EXTERIOR MECHANICAL CHASE
- 24 REMOVE EXISTING KNEE WALL
- 25 REMOVE EXISTING METAL FENCE
- 26 REMOVE EXISTING NON-HISTORICAL ORNAMENTATION
- 27 REMOVE EXISTING NON-HISTORICAL FIRE PLACE
- 28 REMOVE EXISTING ELEVATOR AND ASSOCIATED EQUIPMENT
- 29 PROTECT AND REPAIR HISTORIC GUARD RAIL
- 30 REMOVE EXISTING BUILT-IN COUNTERS
- 31 REMOVE ALL ROOFING MATERIALS DOWN TO STRUCTURAL SLAB
- 32 REMOVE NON-HISTORICAL DECORATIVE BLOCK AND RAILING
- 33 REMOVE EXISTING BALCONY AND GUARD RAIL
- 34 EXISTING BALCONY AND GUARD RAIL TO REMAIN
- 35 REMOVE EXISTING FLOOR SLAB AS SHOWN
- 36 EXISTING FAUX FIREPLACE TO REMAIN
- 37 EXISTING ETCHED GLASS WINDOWS TO REMAIN

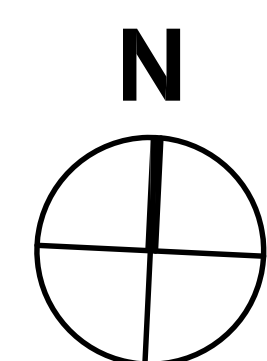

OCEAN TERRACE

7400 Ocean Terrace
Miami Beach, FL 33141

A mixed used project by
**Ocean Terrace
Holdings**

1035 North Miami Av.
Miami, FL 33136
305.324.4700

Preservation Architect

**RJ Heisenbottle
Architects**

2199 PONCE DE LEON BLVD.
SUITE 400
CORAL GABLES, FL 33134
TELEPHONE: 305/446-7799
FAX: 305/446-9275

Richard J. Heisenbottle
AR-0010865

Date
11/10/2017

Scale
AS SHOWN


Sheet Name

**7450 OCEAN
TERRACE PLAN
DEMOLITION - 3**

D-104


SELECTIVE DEMOLITION KEYNOTES

- 1 REMOVE EXISTING WINDOW AND WINDOW FRAME
- 2 REMOVE EXISTING DOOR AND DOOR FRAME
- 3 REMOVE EXISTING GLASS BLOCK
- 4 REMOVE EXISTING INTERIOR WALLS
- 5 REMOVE EXISTING EXTERIOR WALL
- 6 PROTECT AND REPAIR HISTORIC TERRAZZO FLOORING
- 7 PROTECT AND REPAIR HISTORIC STAIR AND RAILINGS
- 8 PROTECT AND REPAIR HISTORIC CEILING MOLDINGS
- 9 REMOVE TRASH CHUTE
- 10 STORE AND PROTECT HISTORIC WINDOW FRAMES FOR RE-USE
- 11 STORE AND PROTECT HISTORIC ELEVATOR DOOR FOR RE-USE
- 12 REMOVE EXISTING STAIR AND RAILINGS
- 13 REMOVE ALL MECHANICAL AND ELECTRICAL EQUIPMENT
- 14 REMOVE ALL PLUMBING FIXTURES AND TOILET PARTITIONS
- 15 REMOVE EXISTING NON-HISTORICAL RAILING
- 16 DEMOLISH SECTION OF BUILDING IN ITS ENTIRETY AS SHOWN
- 17 REMOVE AND REBUILD EXISTING FLOOR SLAB ON AREA SHOWN
- 18 REMOVE EXISTING WALL FINISH
- 19 REMOVE EXISTING METAL GATE
- 20 REMOVE EXISTING STOREFRONT
- 21 REMOVE EXISTING NON-HISTORICAL RAMP
- 22 REMOVE EXISTING METAL STAIR, SUPPORTS AND RAILINGS
- 23 REMOVE EXISTING EXTERIOR MECHANICAL CHASE
- 24 REMOVE EXISTING KNEE WALL
- 25 REMOVE EXISTING METAL FENCE
- 26 REMOVE EXISTING NON-HISTORICAL ORNAMENTATION
- 27 REMOVE EXISTING NON-HISTORICAL FIRE PLACE
- 28 REMOVE EXISTING ELEVATOR AND ASSOCIATED EQUIPMENT
- 29 PROTECT AND REPAIR HISTORIC GUARD RAIL
- 30 REMOVE EXISTING BUILT-IN COUNTERS
- 31 REMOVE ALL ROOFING MATERIALS DOWN TO STRUCTURAL SLAB
- 32 REMOVE NON-HISTORICAL DECORATIVE BLOCK AND RAILING
- 33 REMOVE EXISTING BALCONY AND GUARD RAIL
- 34 EXISTING BALCONY AND GUARD RAIL TO REMAIN
- 35 REMOVE EXISTING FLOOR SLAB AS SHOWN
- 36 EXISTING FAUX FIREPLACE TO REMAIN
- 37 EXISTING ETCHED GLASS WINDOWS TO REMAIN

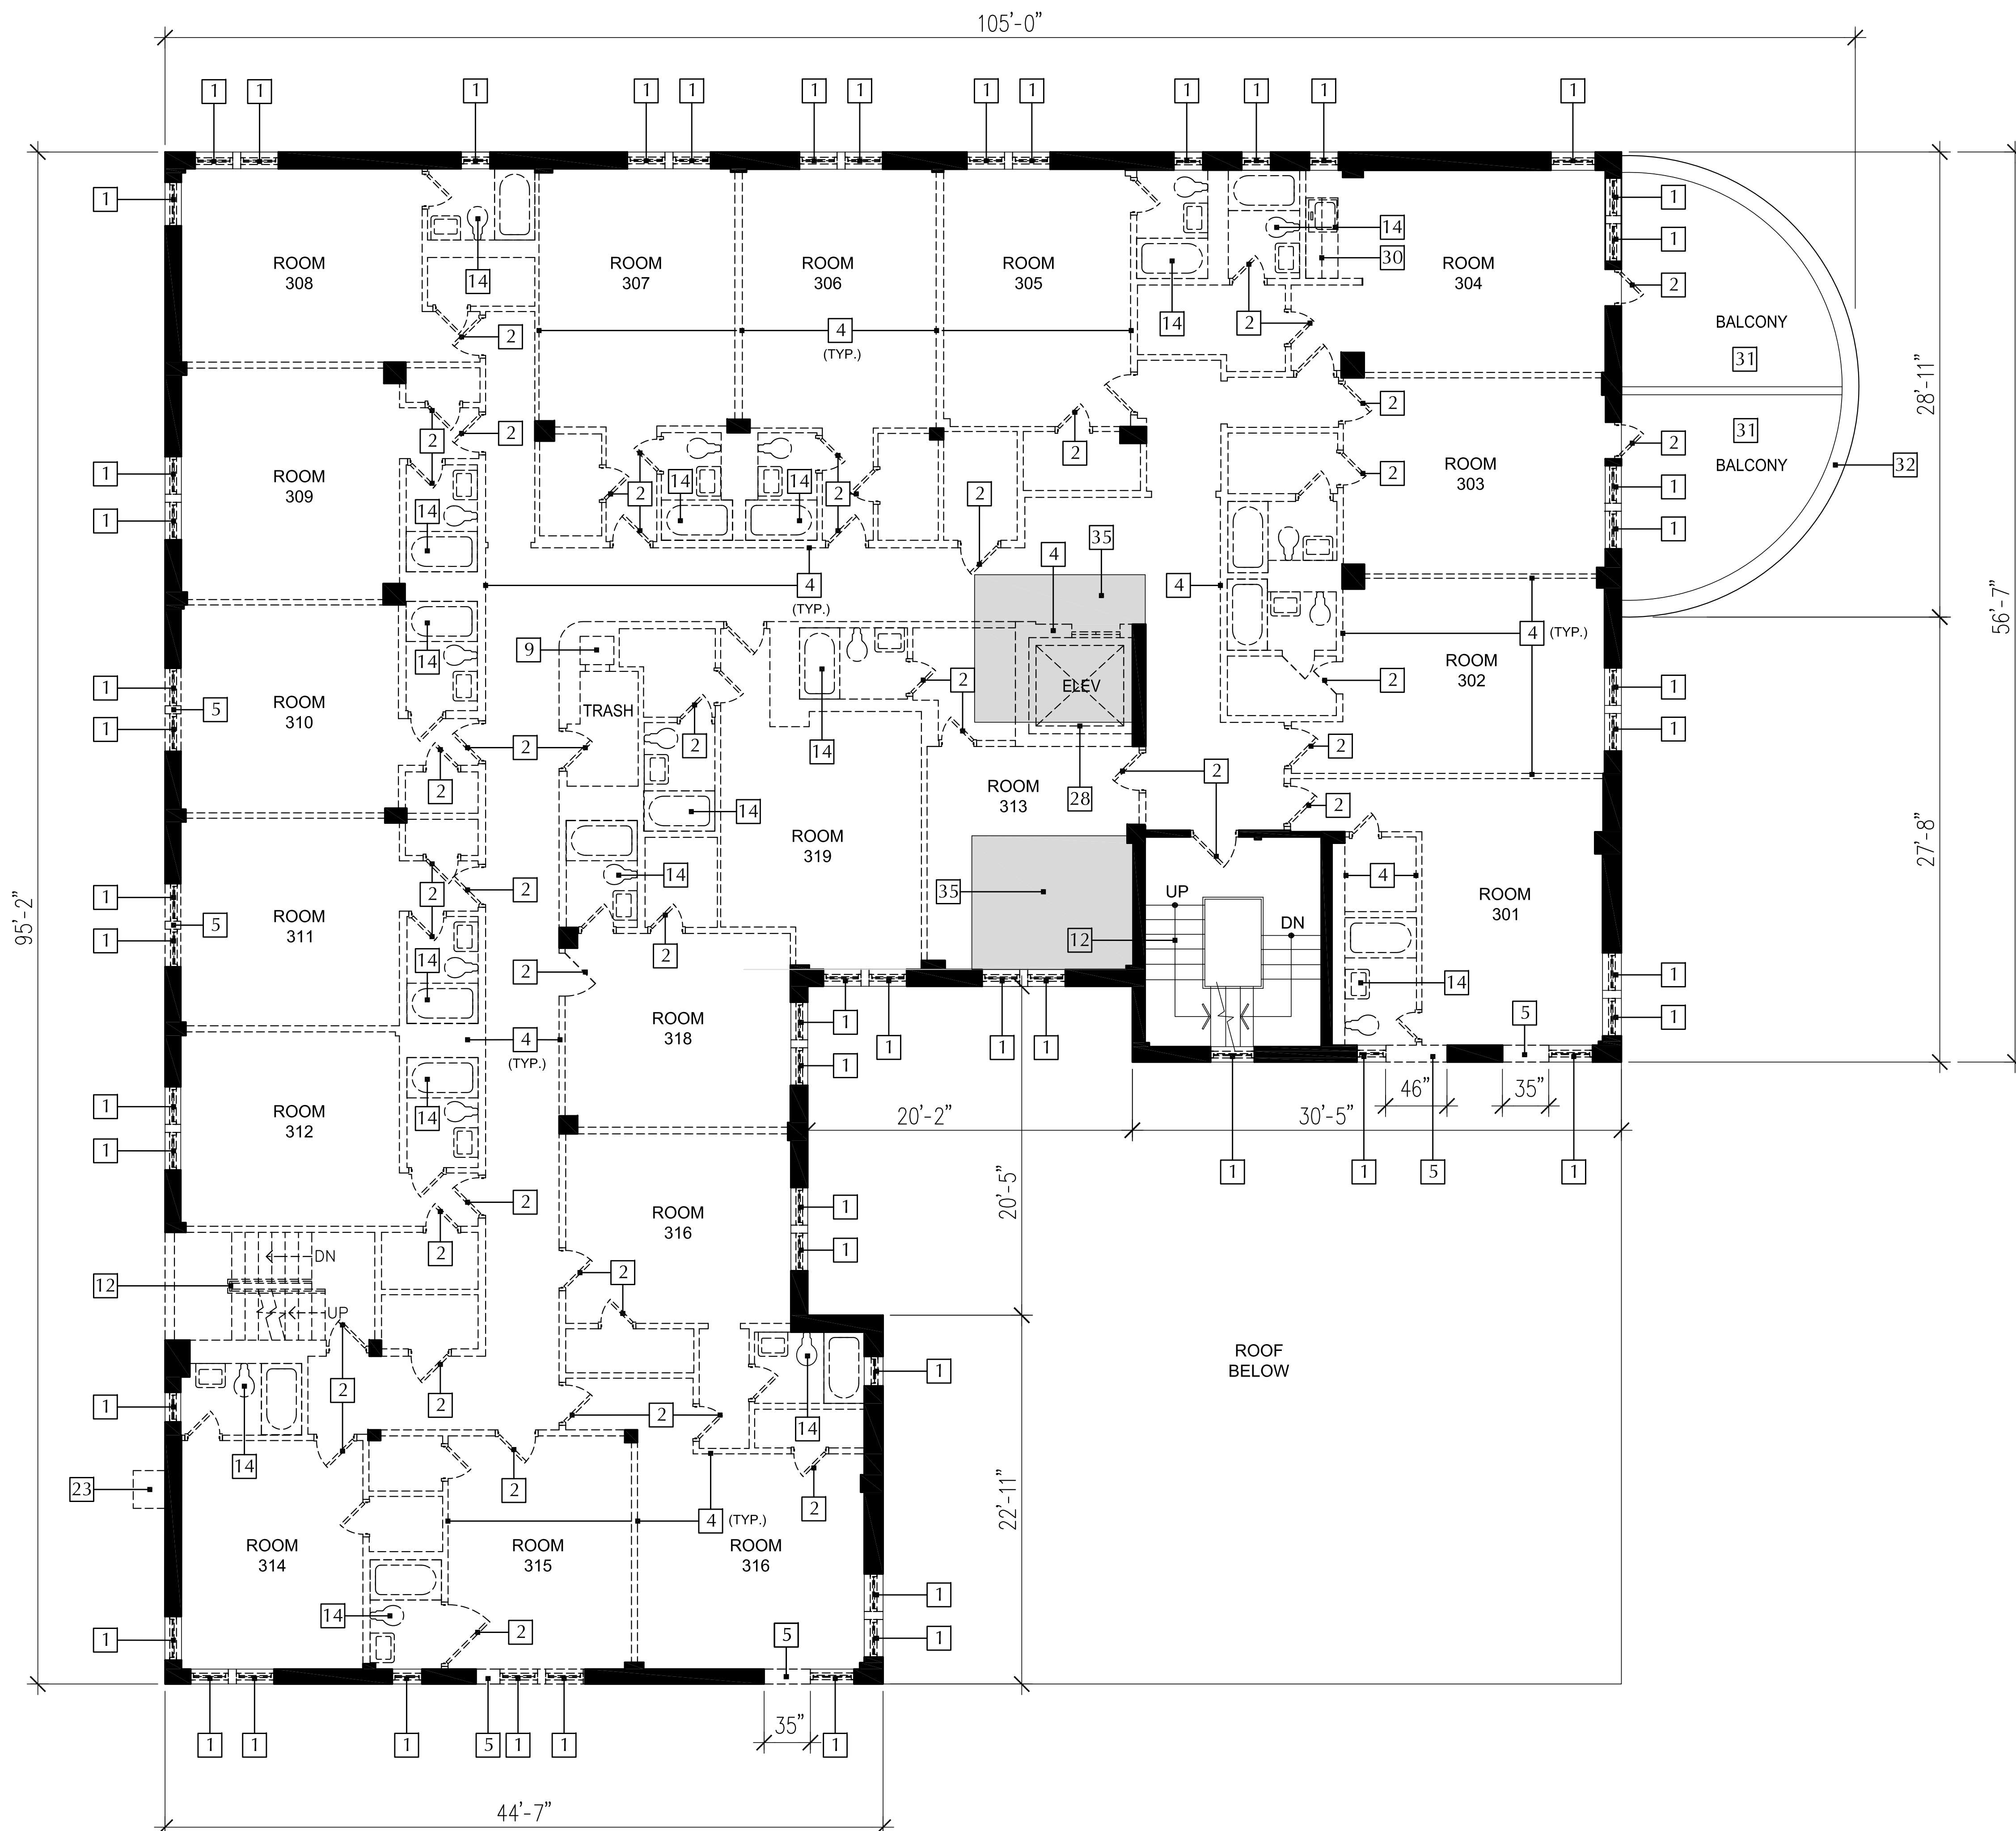

7450 OCEAN TERRACE THIRD FLOOR PLAN - SELECTIVE DEMOLITION

SCALE: 3/16" = 1' - 0"

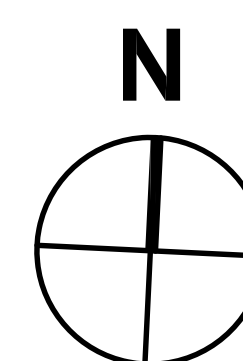


RJ HEISENBOTTLE
ARCHITECTS
2199 PONCE DE LEON BLVD.
SUITE 400
CORAL GABLES, FL 33134
TELEPHONE: 305/446-7799
FAX: 305/446-9275

OCEAN TERRACE
7400 Ocean Terrace
Miami Beach, FL 33141

1035 North Miami Av.
Miami, FL 33136
305.324.4700

Sheet Name

D-105

 

- 1 REMOVE EXISTING WINDOW AND WINDOW FRAME
- 2 REMOVE EXISTING DOOR AND DOOR FRAME
- 3 REMOVE EXISTING GLASS BLOCK
- 4 REMOVE EXISTING INTERIOR WALLS
- 5 REMOVE EXISTING EXTERIOR WALL
- 6 PROTECT AND REPAIR HISTORIC TERRAZZO FLOORING
- 7 PROTECT AND REPAIR HISTORIC STAIR AND RAILINGS
- 8 PROTECT AND REPAIR HISTORIC CEILING MOLDINGS
- 9 REMOVE TRASH CHUTE
- 10 STORE AND PROTECT HISTORIC WINDOW FRAMES FOR RE-USE
- 11 STORE AND PROTECT HISTORIC ELEVATOR DOOR FOR RE-USE
- 12 REMOVE EXISTING STAIR AND RAILINGS
- 13 REMOVE ALL MECHANICAL AND ELECTRICAL EQUIPMENT
- 14 REMOVE ALL PLUMBING FIXTURES AND TOILET PARTITIONS
- 15 REMOVE EXISTING NON-HISTORICAL RAILING
- 16 DEMOLISH SECTION OF BUILDING IN ITS ENTIRETY AS SHOWN
- 17 REMOVE AND REBUILD EXISTING FLOOR SLAB ON AREA SHOWN
- 18 REMOVE EXISTING WALL FINISH
- 19 REMOVE EXISTING METAL GATE
- 20 REMOVE EXISTING STOREFRONT
- 21 REMOVE EXISTING NON-HISTORICAL RAMP
- 22 REMOVE EXISTING METAL STAIR, SUPPORTS AND RAILINGS
- 23 REMOVE EXISTING EXTERIOR MECHANICAL CHASE
- 24 REMOVE EXISTING KNEE WALL
- 25 REMOVE EXISTING METAL FENCE
- 26 REMOVE EXISTING NON-HISTORICAL ORNAMENTATION
- 27 REMOVE EXISTING NON-HISTORICAL FIRE PLACE
- 28 REMOVE EXISTING ELEVATOR AND ASSOCIATED EQUIPMENT
- 29 PROTECT AND REPAIR HISTORIC GUARD RAIL
- 30 REMOVE EXISTING BUILT-IN COUNTERS
- 31 REMOVE ALL ROOFING MATERIALS DOWN TO STRUCTURAL SLAB
- 32 REMOVE NON-HISTORICAL DECORATIVE BLOCK AND RAILING
- 33 REMOVE EXISTING BALCONY AND GUARD RAIL
- 34 EXISTING BALCONY AND GUARD RAIL TO REMAIN
- 35 REMOVE EXISTING FLOOR SLAB AS SHOWN
- 36 EXISTING FAUX FIREPLACE TO REMAIN
- 37 EXISTING ETCHED GLASS WINDOWS TO REMAIN

