


These Design And Drawings Are The Copyrighted Property Of Revuelta Architecture International P.A. and May Not Be Reproduced Except with Specific Written Consent of the Architect. The BIM Server File "BIM Server" Is A File That Contains The Project Information. It Is Not To Be Used For Any Other Purpose. 

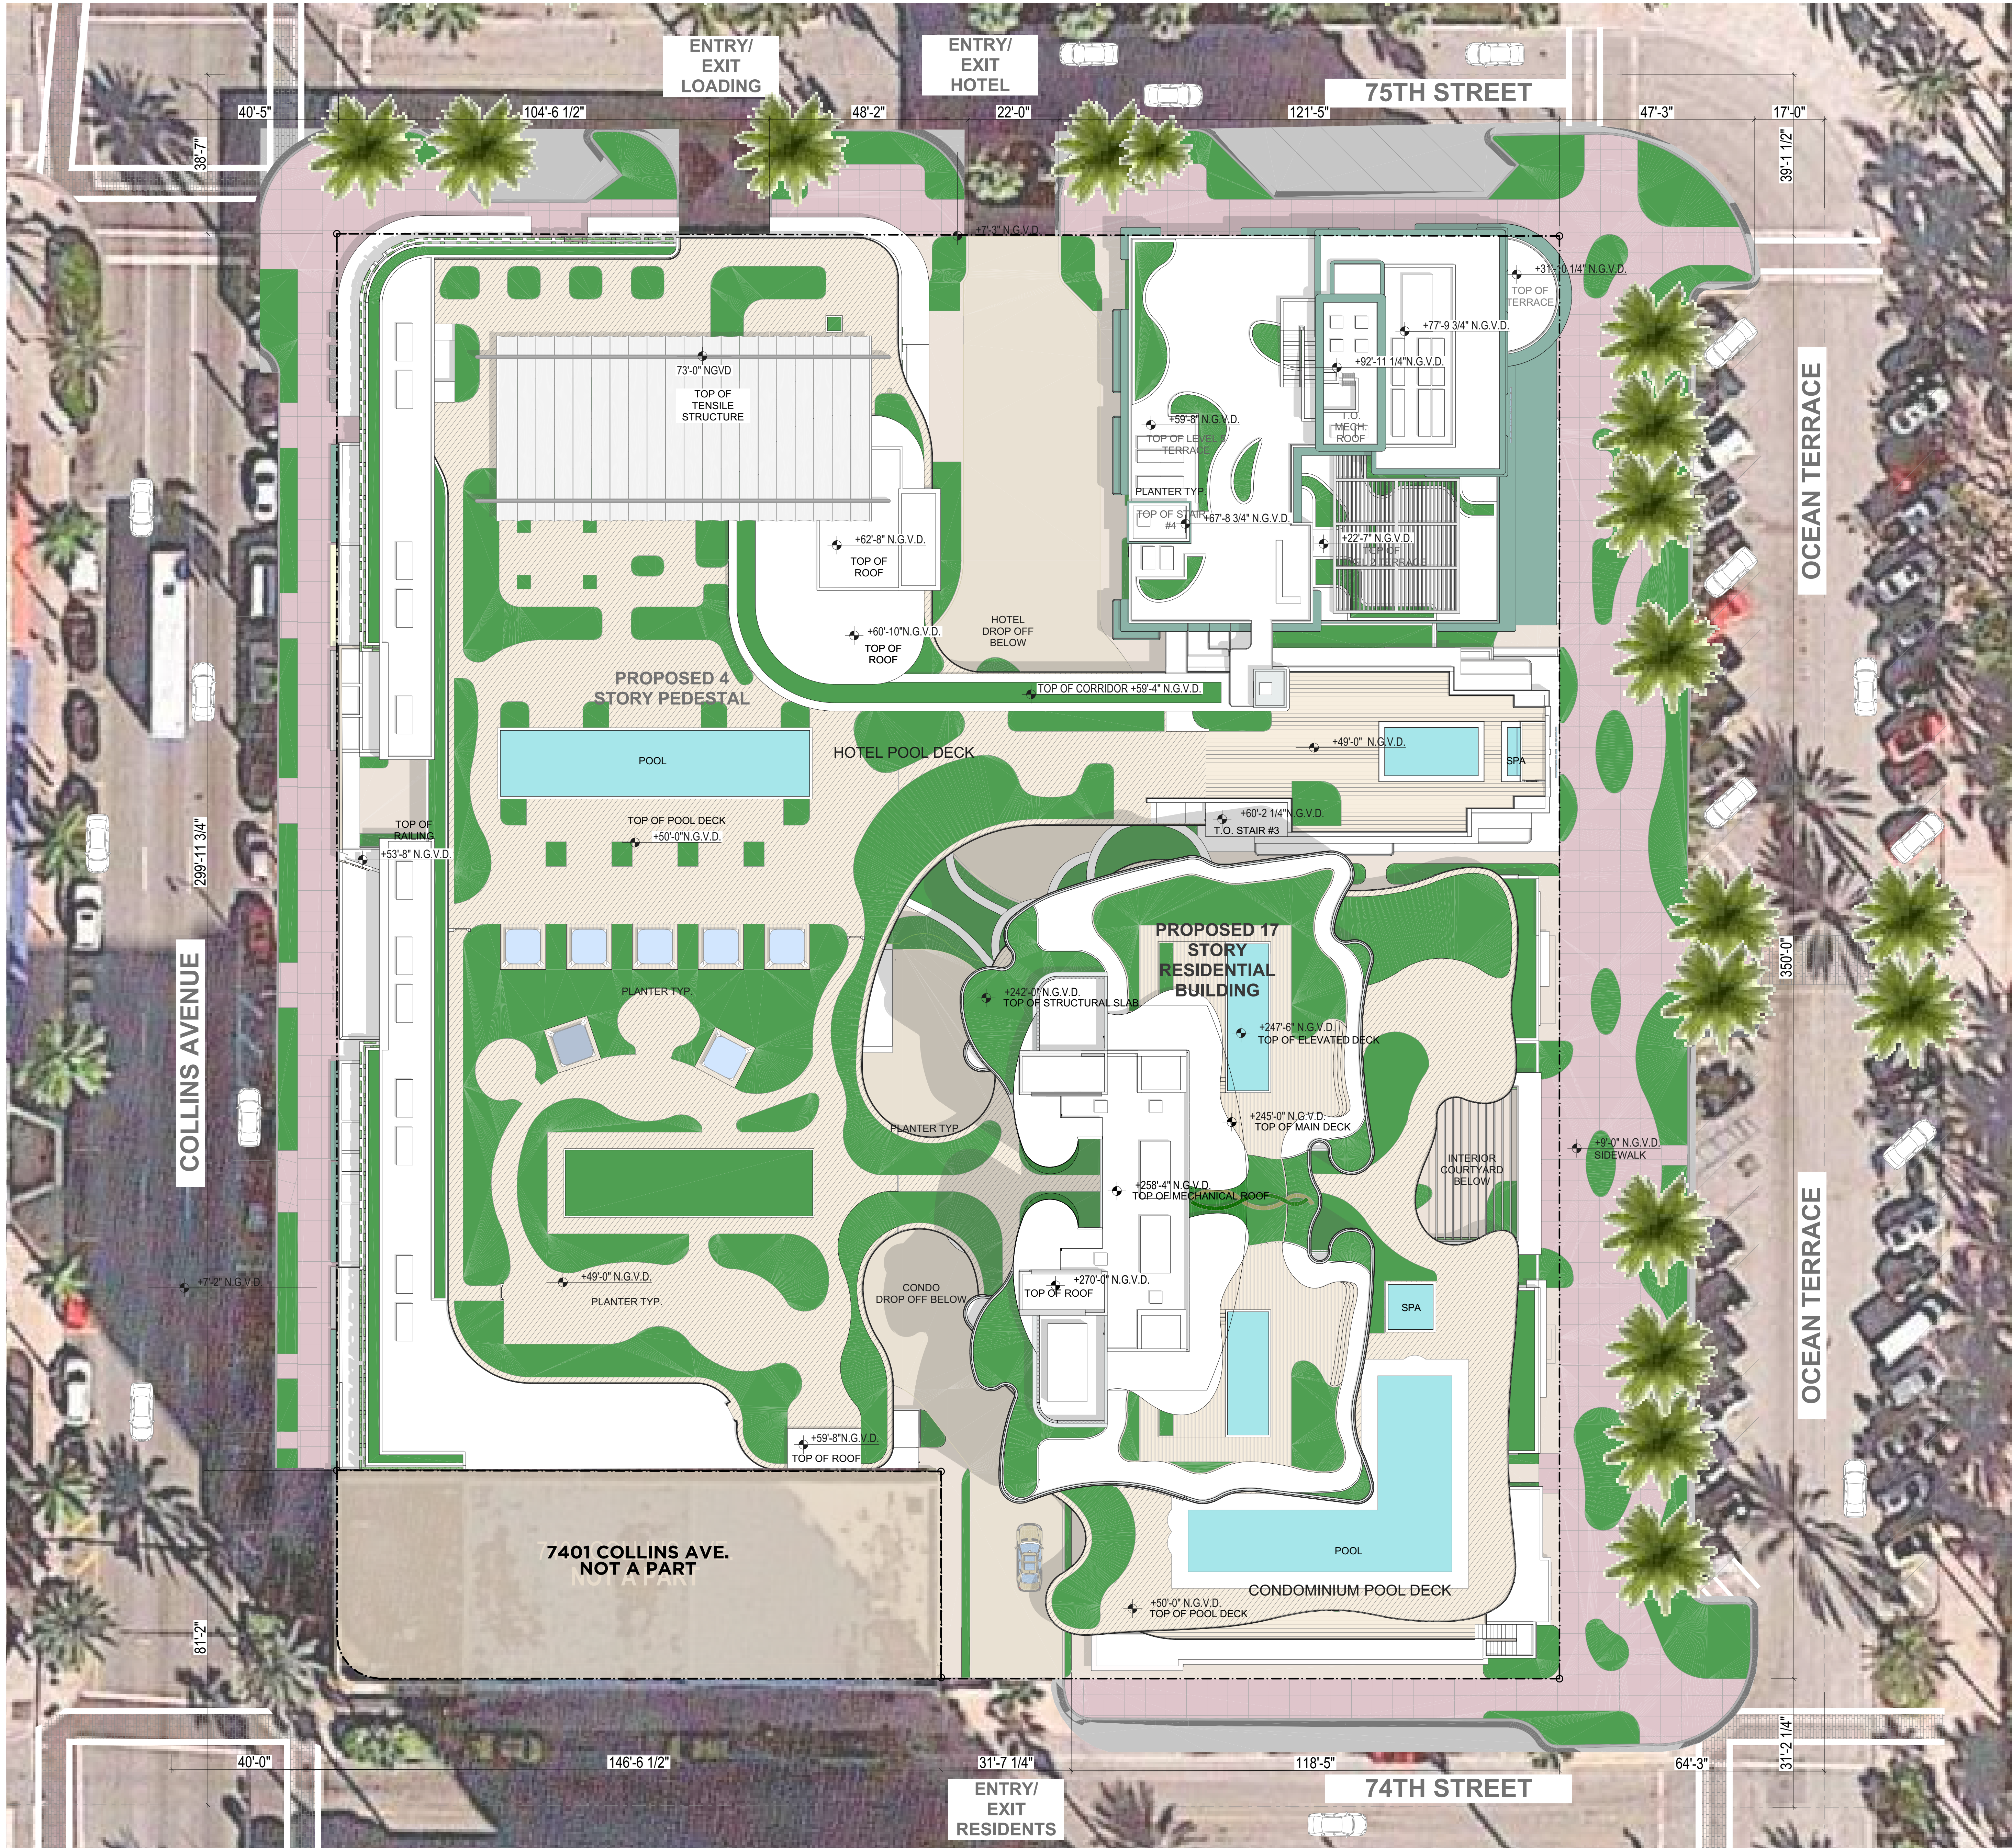

SITE PLAN
SCALE 1/64"=1'-0"

revuelta
architecture
international

Miami
Santiago, Chile
revuelta.com

2950 SW 27TH AVE
SUITE 110
MIAMI, FL 33133
T. 305.590.5000
F. 305.590.5040

RJ HEISENBOTTLE
ARCHITECTS

2199 PONCE DE LEON BLVD.
SUITE 400
CORAL GABLES, FL 33134
TELEPHONE: 305/446-7799
FAX: 305/446-9275

OCEAN TERRACE

7400 Ocean Terrace
Miami Beach, FL 33141

A mixed used project by
Ocean Terrace
Holdings

1035 North Miami Av.
Miami, FL 33136
305.324.4700

Design & Executive Architect

REVUELTA
Architecture International
P.A.

2950 SW 27TH AVE.
SUITE 110
MIAMI, FL 33133
T. 305.590.5000
F. 305.590.5040

Luis O. Revuelta
AR-0007972

Date
11/9/2017
Scale
AS SHOWN
Sheet Name

SITE PLAN -
PROPOSED

A-201

2950 SW 27TH AVE.
SUITE 110
MIAMI, FL 33133
T. 305.590.5000
F. 305.590.5040

2199 PONCE DE LEON BLVD.
SUITE 400
CORAL GABLES, FL 33134
TELEPHONE: 305/446-7799
FAX: 305/446-9275


OCEAN TERRACE
7400 Ocean Terrace
Miami Beach, FL 33141

305.324.4700

2950 SW 27TH AVE.
SUITE 110
MIAMI, FL 33133
T. 305.590.5000
F. 305.590.5040

Sheet Name

A-220

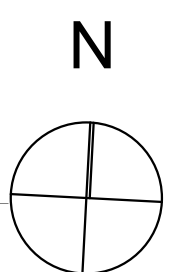

2950 SW 27TH AVE.
SUITE 110
MIAMI, FL 33133
T. 305.590.5000
F. 305.590.5040

2199 PONCE DE LEON BLVD.
SUITE 400
CORAL GABLES, FL 33134
TELEPHONE: 305/446-7799
FAX: 305/446-9275

OCEAN TERRACE
7400 Ocean Terrace
Miami Beach, FL 33141

1035 North Miami Av.
Miami, FL 33136

305.324.4700

Design & Executive Architect

2950 SW 27TH AVE.
SUITE 110
MIAMI, FL 33133


305.590.5000
305.590.5040

Date
1/9/2017

Scale
AS SHOWN

Sheet Name


A-202

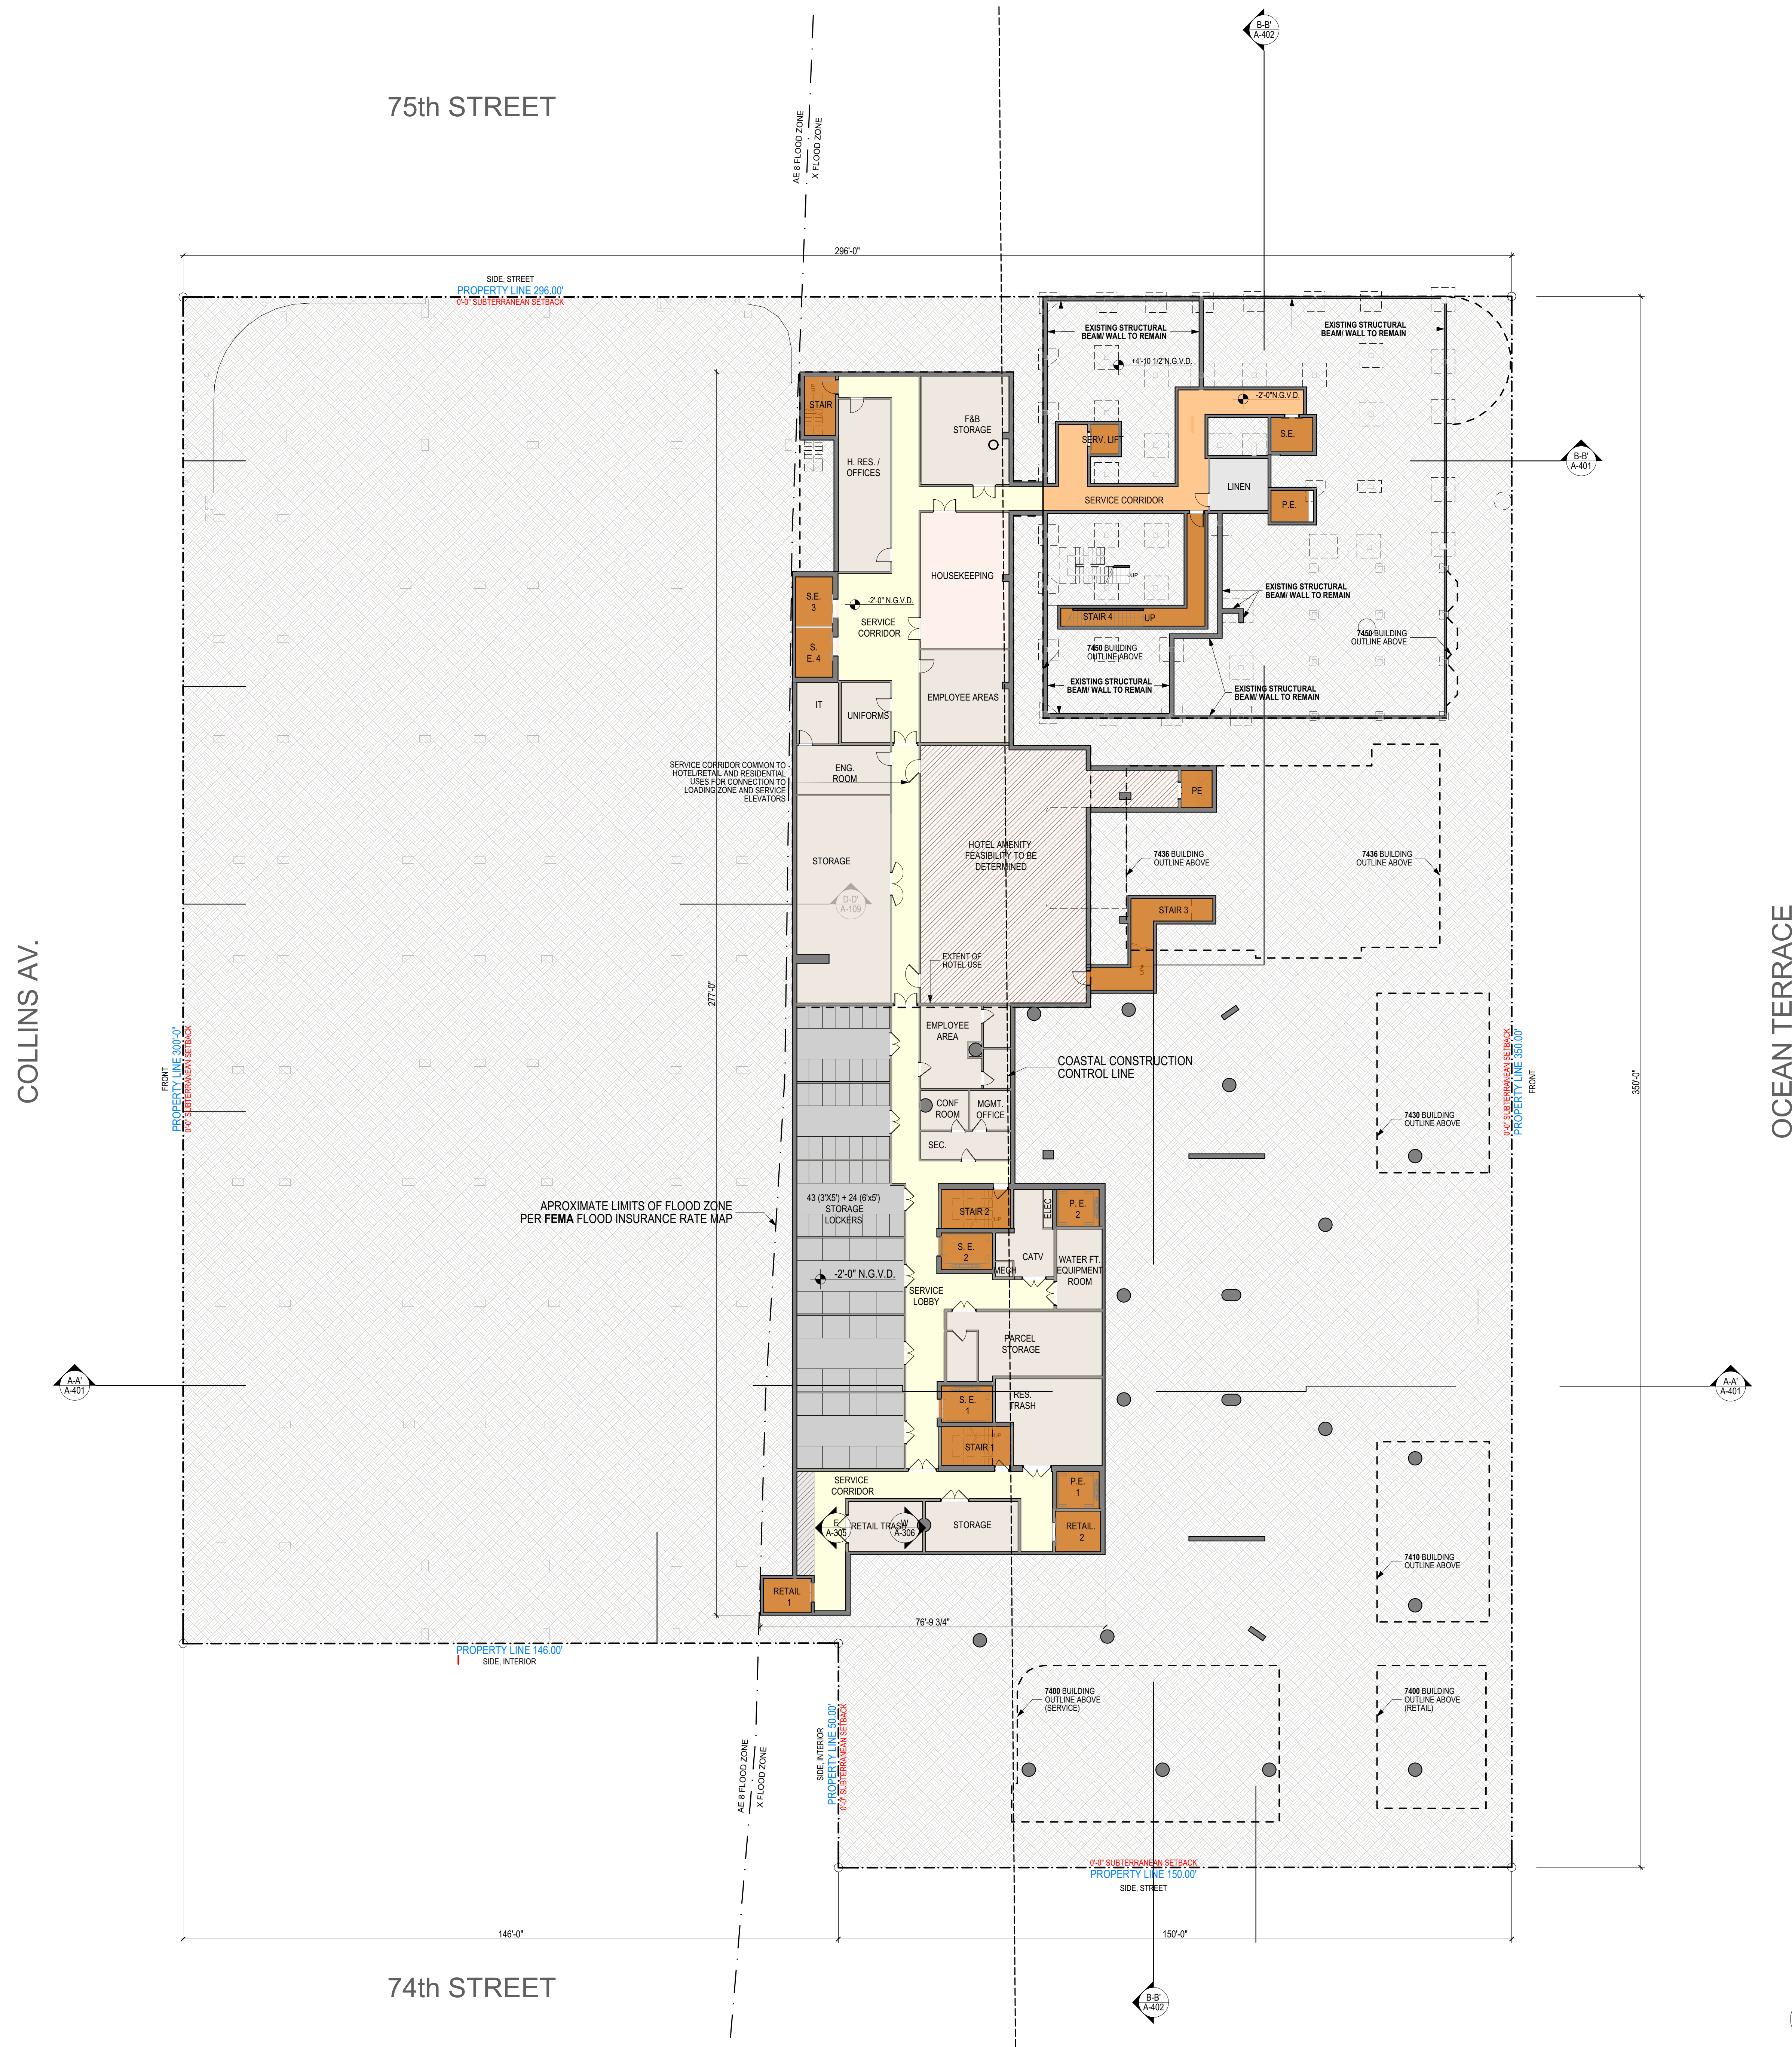

BASEMENT LEVEL
Floor Plan

SCALE: 1/16" = 1'-0"

N

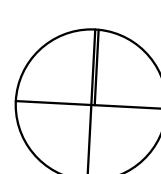

RJ HEISENBOTTLE
ARCHITECTS
2199 PONCE DE LEON BLVD.
SUITE 400
CORAL GABLES, FL 33134
TELEPHONE: 305/446-7799
FAX: 305/446-9275

OCEAN TERRACE

7400 Ocean Terrace
Miami Beach, FL 33141

**A mixed used project by
Ocean Terrace
Holdings**

1035 North Miami Av.
Miami, FL 33136

305.324.4700

Design & Executive Architect

REVUELTA
Architecture International
P.A.

2950 SW 27TH AVE.
SUITE 110
MIAMI, FL 33133
T. 305.590.5000
F. 305.590.5040

Luis O. Revuelta
AR-0007972

Date
11/9/2017

Scale

AS SHOWN

Sheet Name

FLOOR PLAN - GROUND FLOOR

A-203



OCEAN TERRACE

7400 Ocean Terrace
Miami Beach, FL 33141

**A mixed used project by
Ocean Terrace
Holdings**

35 North Miami Av.
Miami, FL 33136

5.324.4700

Design & Executive Architect

REVUELTA
Architecture International
P.A.

0 SW 27TH AVE.
SUITE 110
MIAMI, FL 33133

305.590.5000
305.590.5040

Luis O. Revuelta
R-0007972

Date
1/9/2017


Scale

AS SHOWN

Street Name

FLOOR PLAN - LEVEL 2

A-204

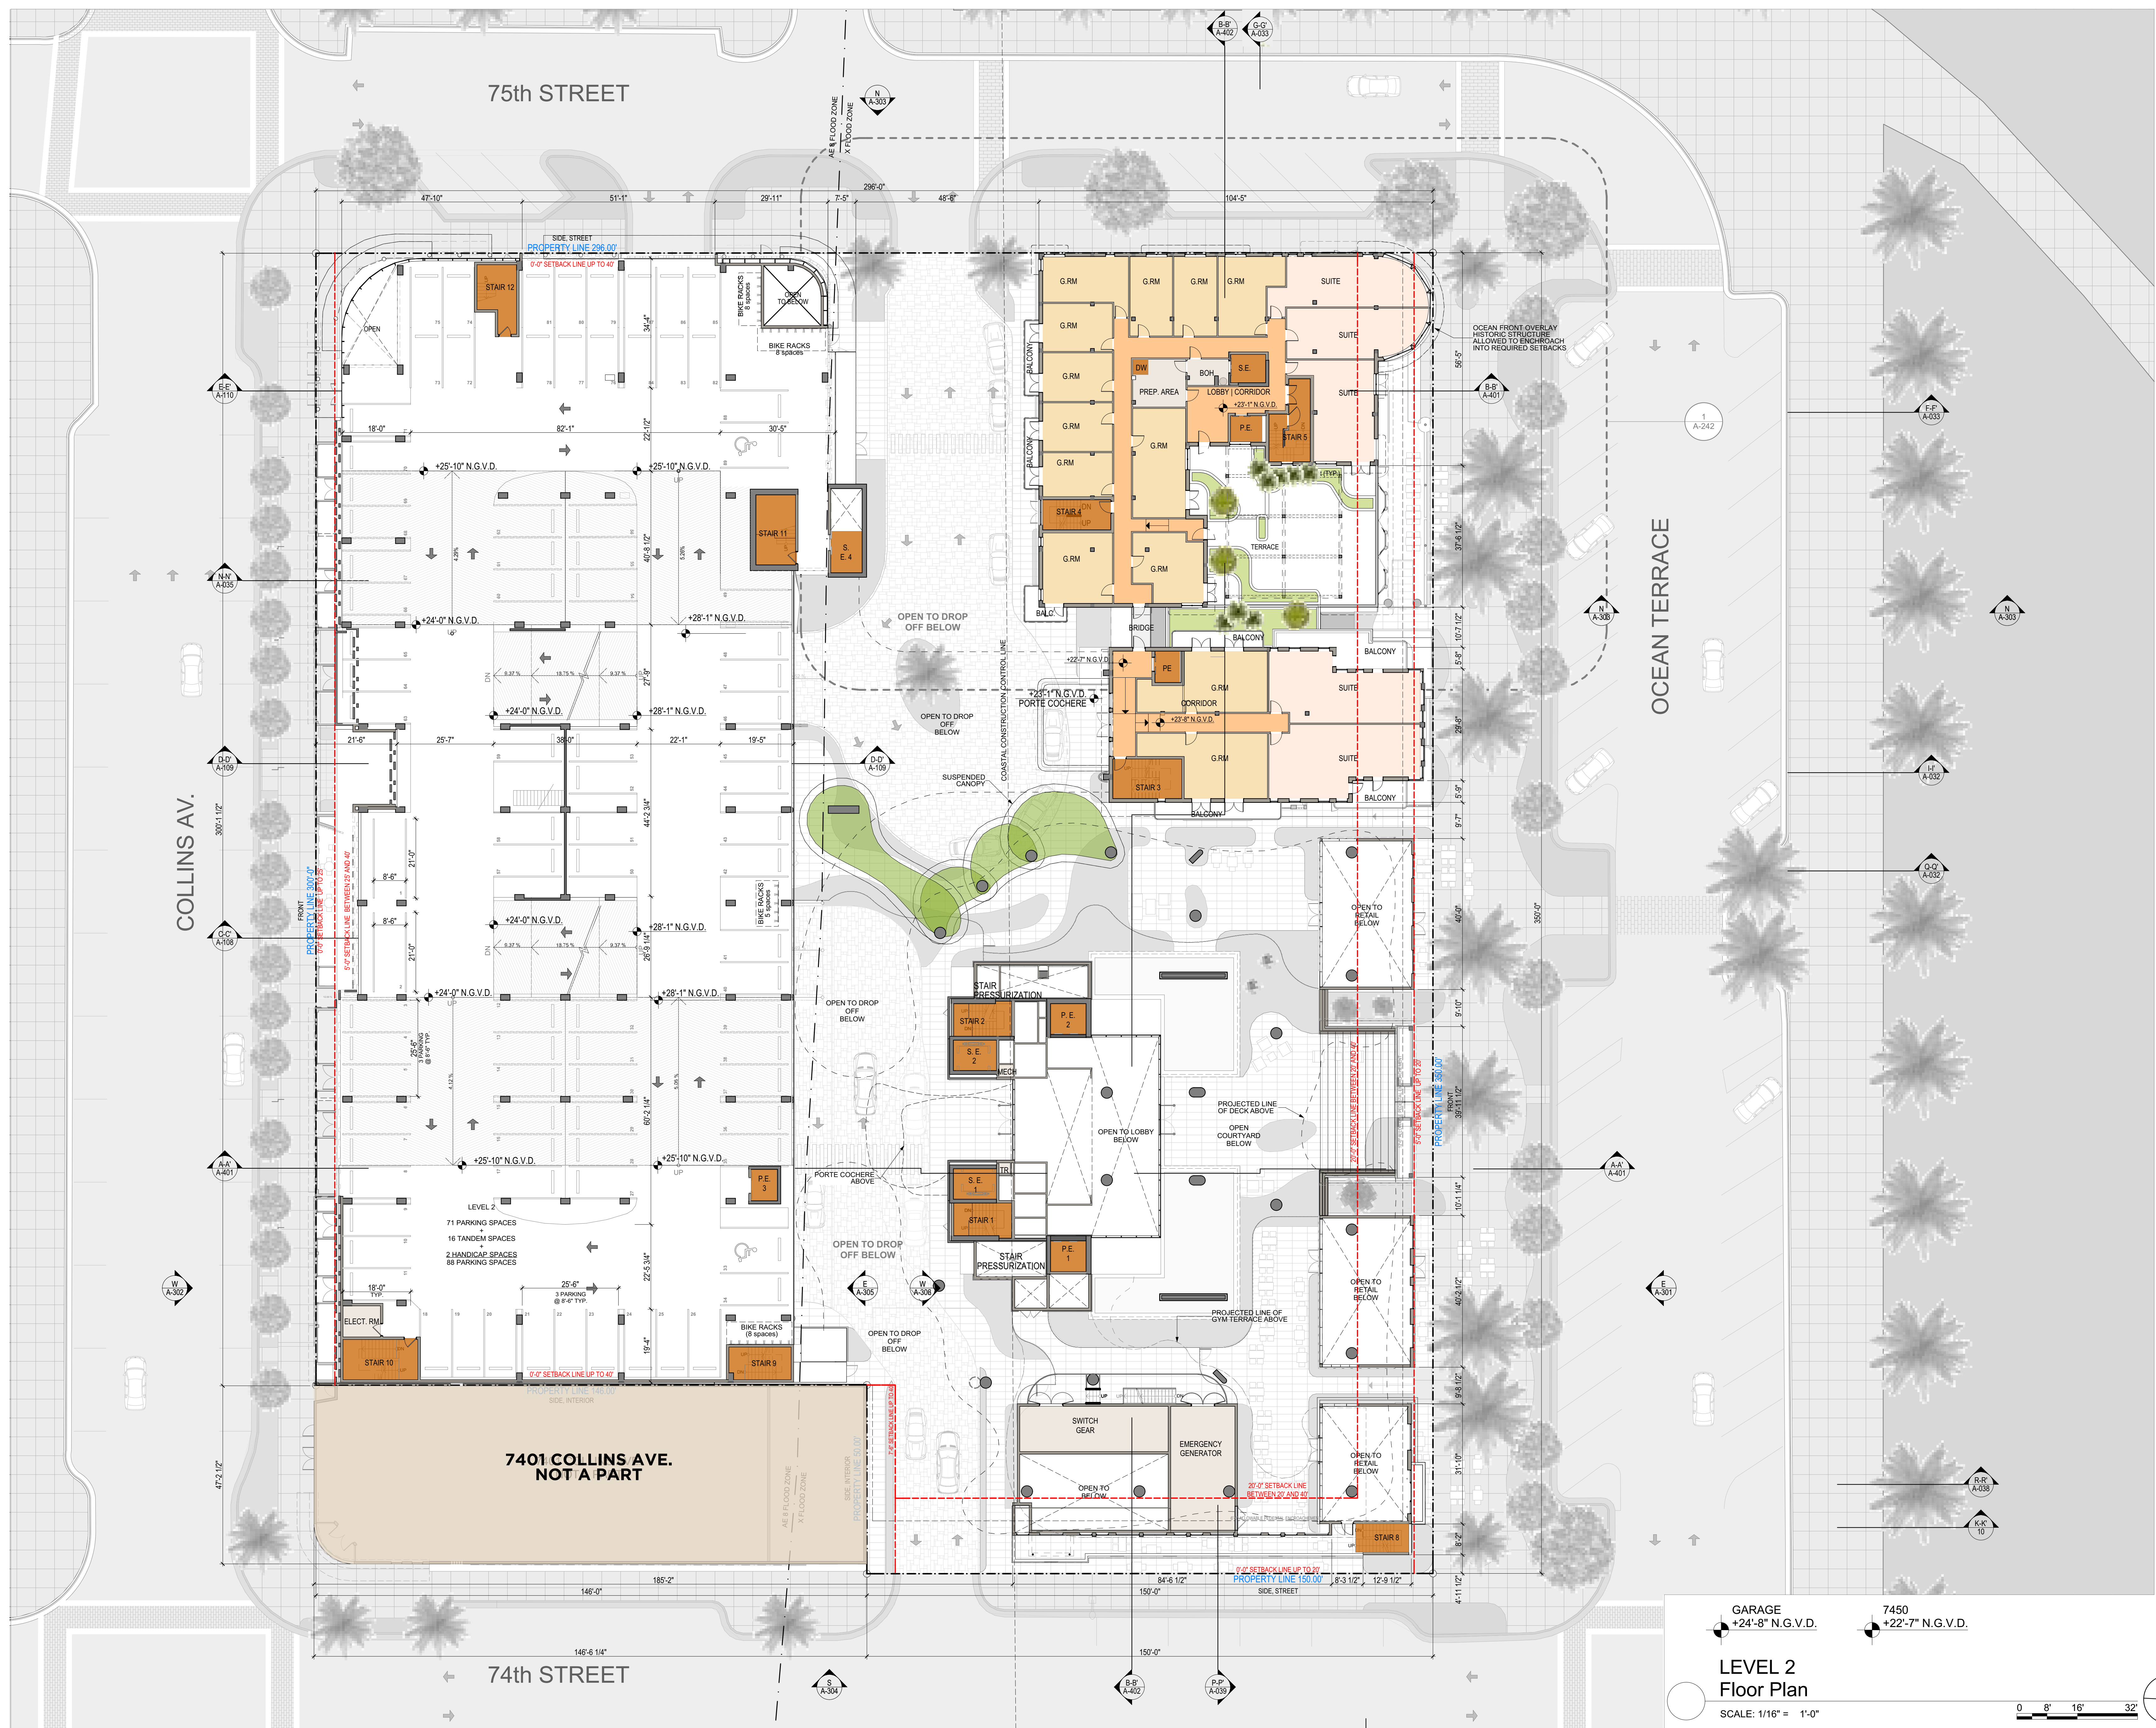

RJ HEISENBOTTLE
ARCHITECTS
2199 PONCE DE LEON BLVD.
SUITE 400
CORAL GABLES, FL 33134
TELEPHONE: 305/446-7799
FAX: 305/446-9275

OCEAN TERRACE

7400 Ocean Terrace
Miami Beach, FL 33141

1035 North Miami Av.
Miami, FL 33136
305.324.4700

2950 SW 27TH AVE.
SUITE 110
MIAMI, FL 33133
T. 305.590.5000
F. 305.590.5040

Date
11/9/2017

Scale
AS SHOWN
Sheet Name

FLOOR PLAN - LEVEL 3

A-205



2950 SW 27TH AVE.
SUITE 110
MIAMI, FL 33133
T. 305.590.5000
F. 305.590.5040

2199 PONCE DE LEON BLVD.
SUITE 400
CORAL GABLES, FL 33134
TELEPHONE: 305/446-7799
FAX: 305/446-9275

OCEAN TERRACE

7400 Ocean Terrace
Miami Beach, FL 33141

1035 North Miami Av.
Miami, FL 33136

305.324.4700

Design & Executive Architect

2950 SW 27TH AVE.
SUITE 110
MIAMI, FL 33133
T. 305.590.5000
F. 305.590.5040

Date
11/9/2017

Scale
AS SHOWN

Sheet Name

**FLOOR PLAN -
LEVEL 3.5 - 7450
INTERM. LEVEL**

A-206

