

7400 Ocean Terrace
Miami Beach, FL 33141

305.324.4700


2950 SW 27TH AVE.
SUITE 110
MIAMI, FL 33133

T. 305.590.5000
F. 305.590.5040

AS SHOWN

Sheet Name

A-211

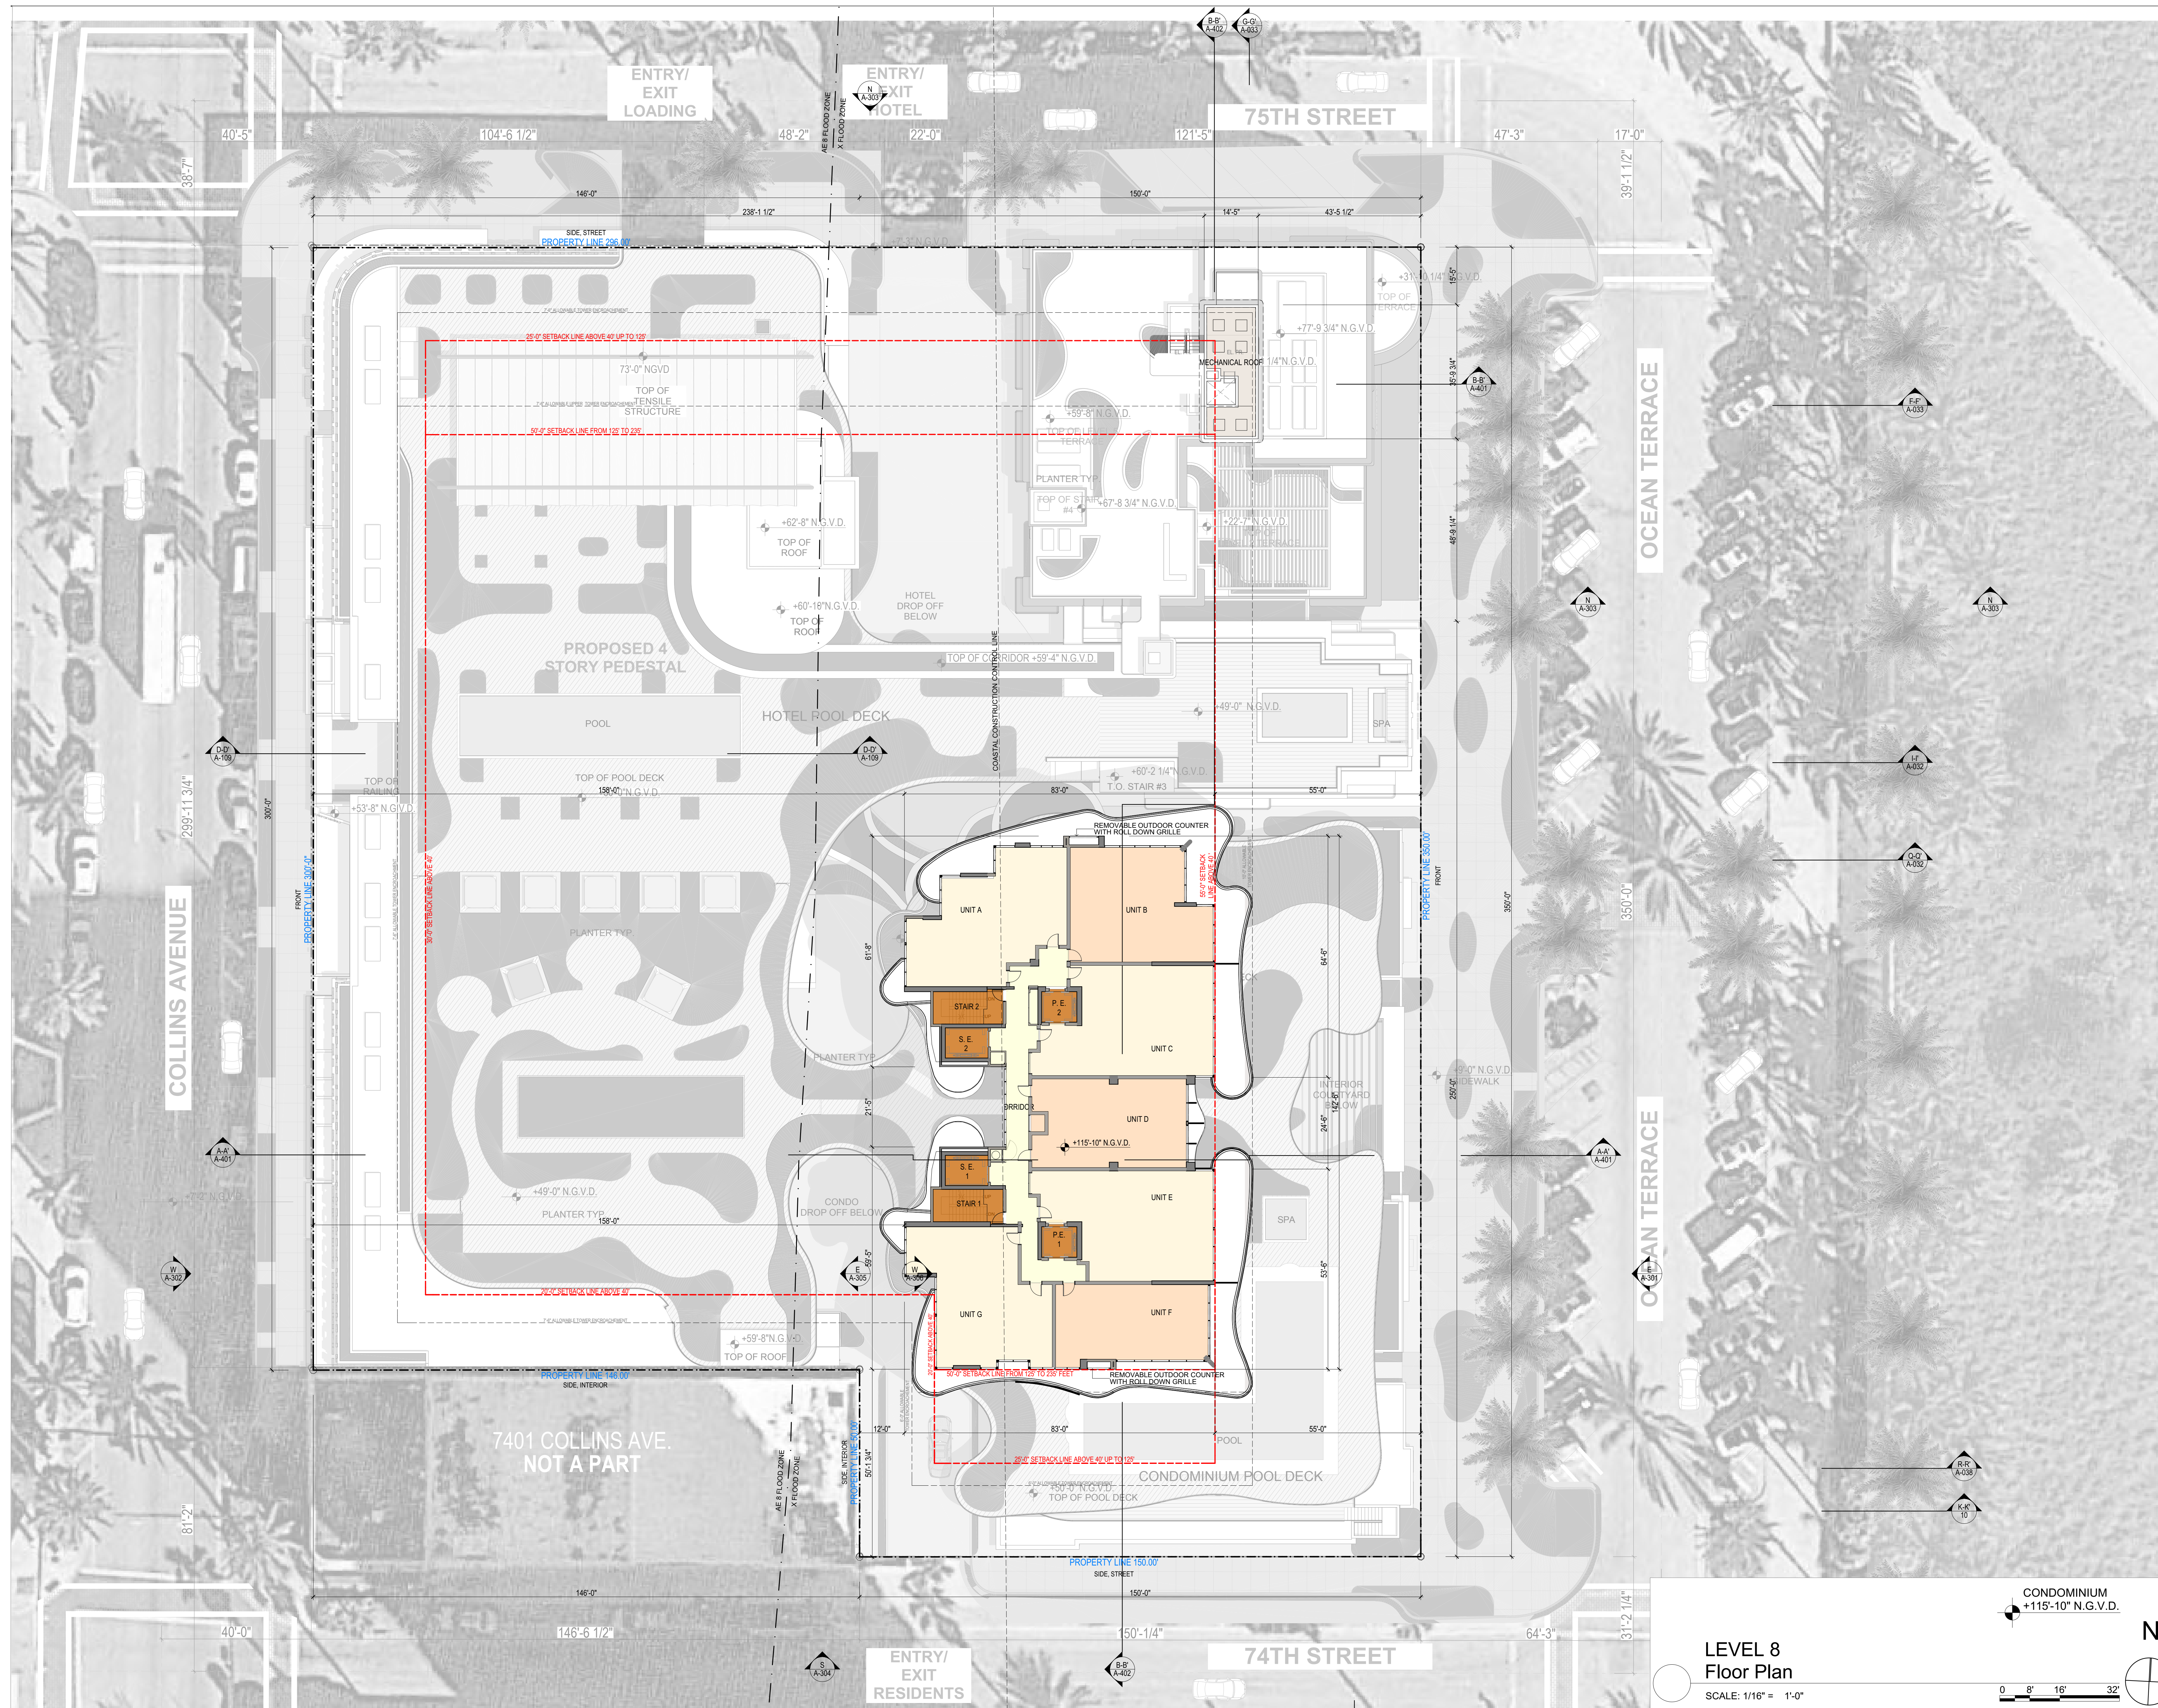

2950 SW 27TH AVE.
SUITE 110
MIAMI, FL 33133
T. 305.590.5000
F. 305.590.5040

2199 PONCE DE LEON BLVD.
SUITE 400
CORAL GABLES, FL 33134
TELEPHONE: 305/446-7799
FAX: 305/446-9275

OCEAN TERRACE
7400 Ocean Terrace
Miami Beach, FL 33141

1035 North Miami Av.
Miami, FL 33136
305.324.4700


2950 SW 27TH AVE.
SUITE 110
MIAMI, FL 33133
T. 305.590.5000
F. 305.590.5040

Date
11/9/2017

Scale
AS SHOWN
Sheet Name

**FLOOR PLAN -
LEVELS 9 THRU
15**

A-212

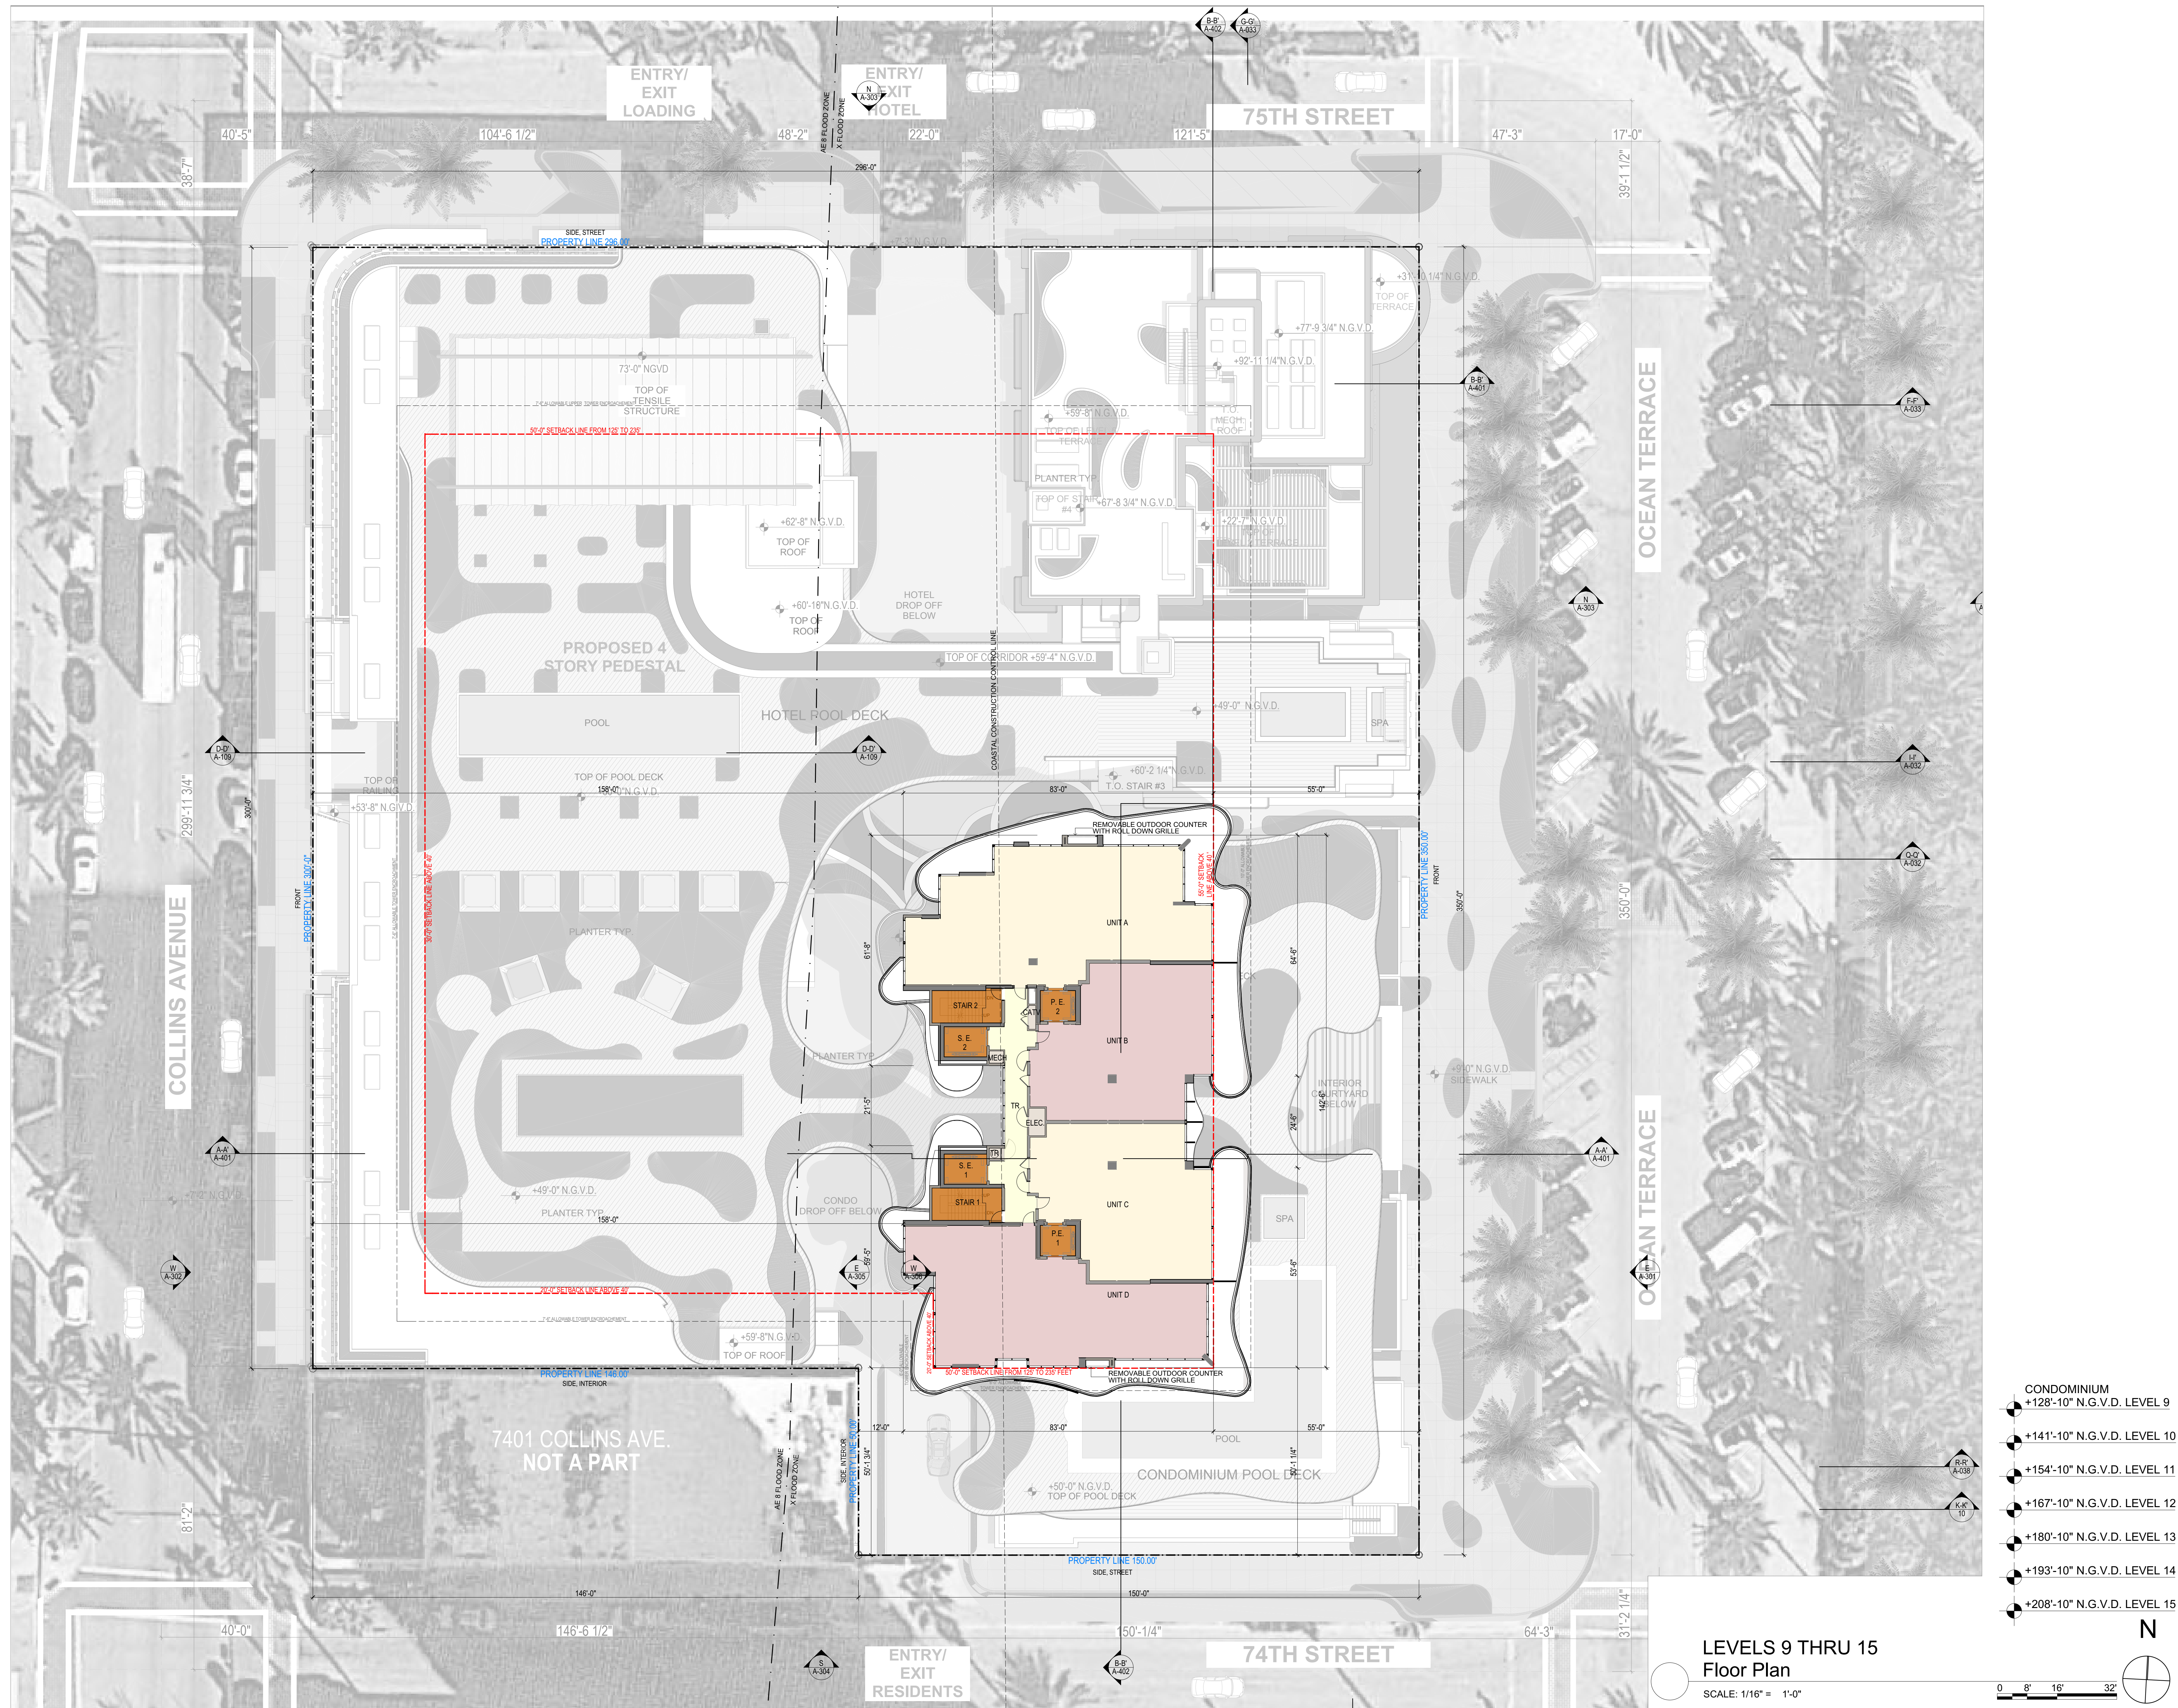

2950 SW 27TH AVE.
SUITE 110
MIAMI, FL 33133
T. 305.590.5000
F. 305.590.5040

2199 PONCE DE LEON BLVD.
SUITE 400
CORAL GABLES, FL 33134
TELEPHONE: 305/446-7799
FAX: 305/446-9275

OCEAN TERRACE

7400 Ocean Terrace
Miami Beach, FL 33141

**A mixed used project by
Ocean Terrace
Holdings**

1035 North Miami Av.
Miami, FL 33136

305.324.4700

Design & Executive Architect

REVUELTA
Architecture International
P.A.

2950 SW 27TH AVE.
SUITE 110
MIAMI, FL 33133
T. 305.590.5000
F. 305.590.5040

Luis O. Revuelta
AR-0007972


Date
11/9/2017

Scale
AS SHOWN

Sheet Name

**FLOOR PLAN -
LEVEL 16
PENTHOUSES**

A-213

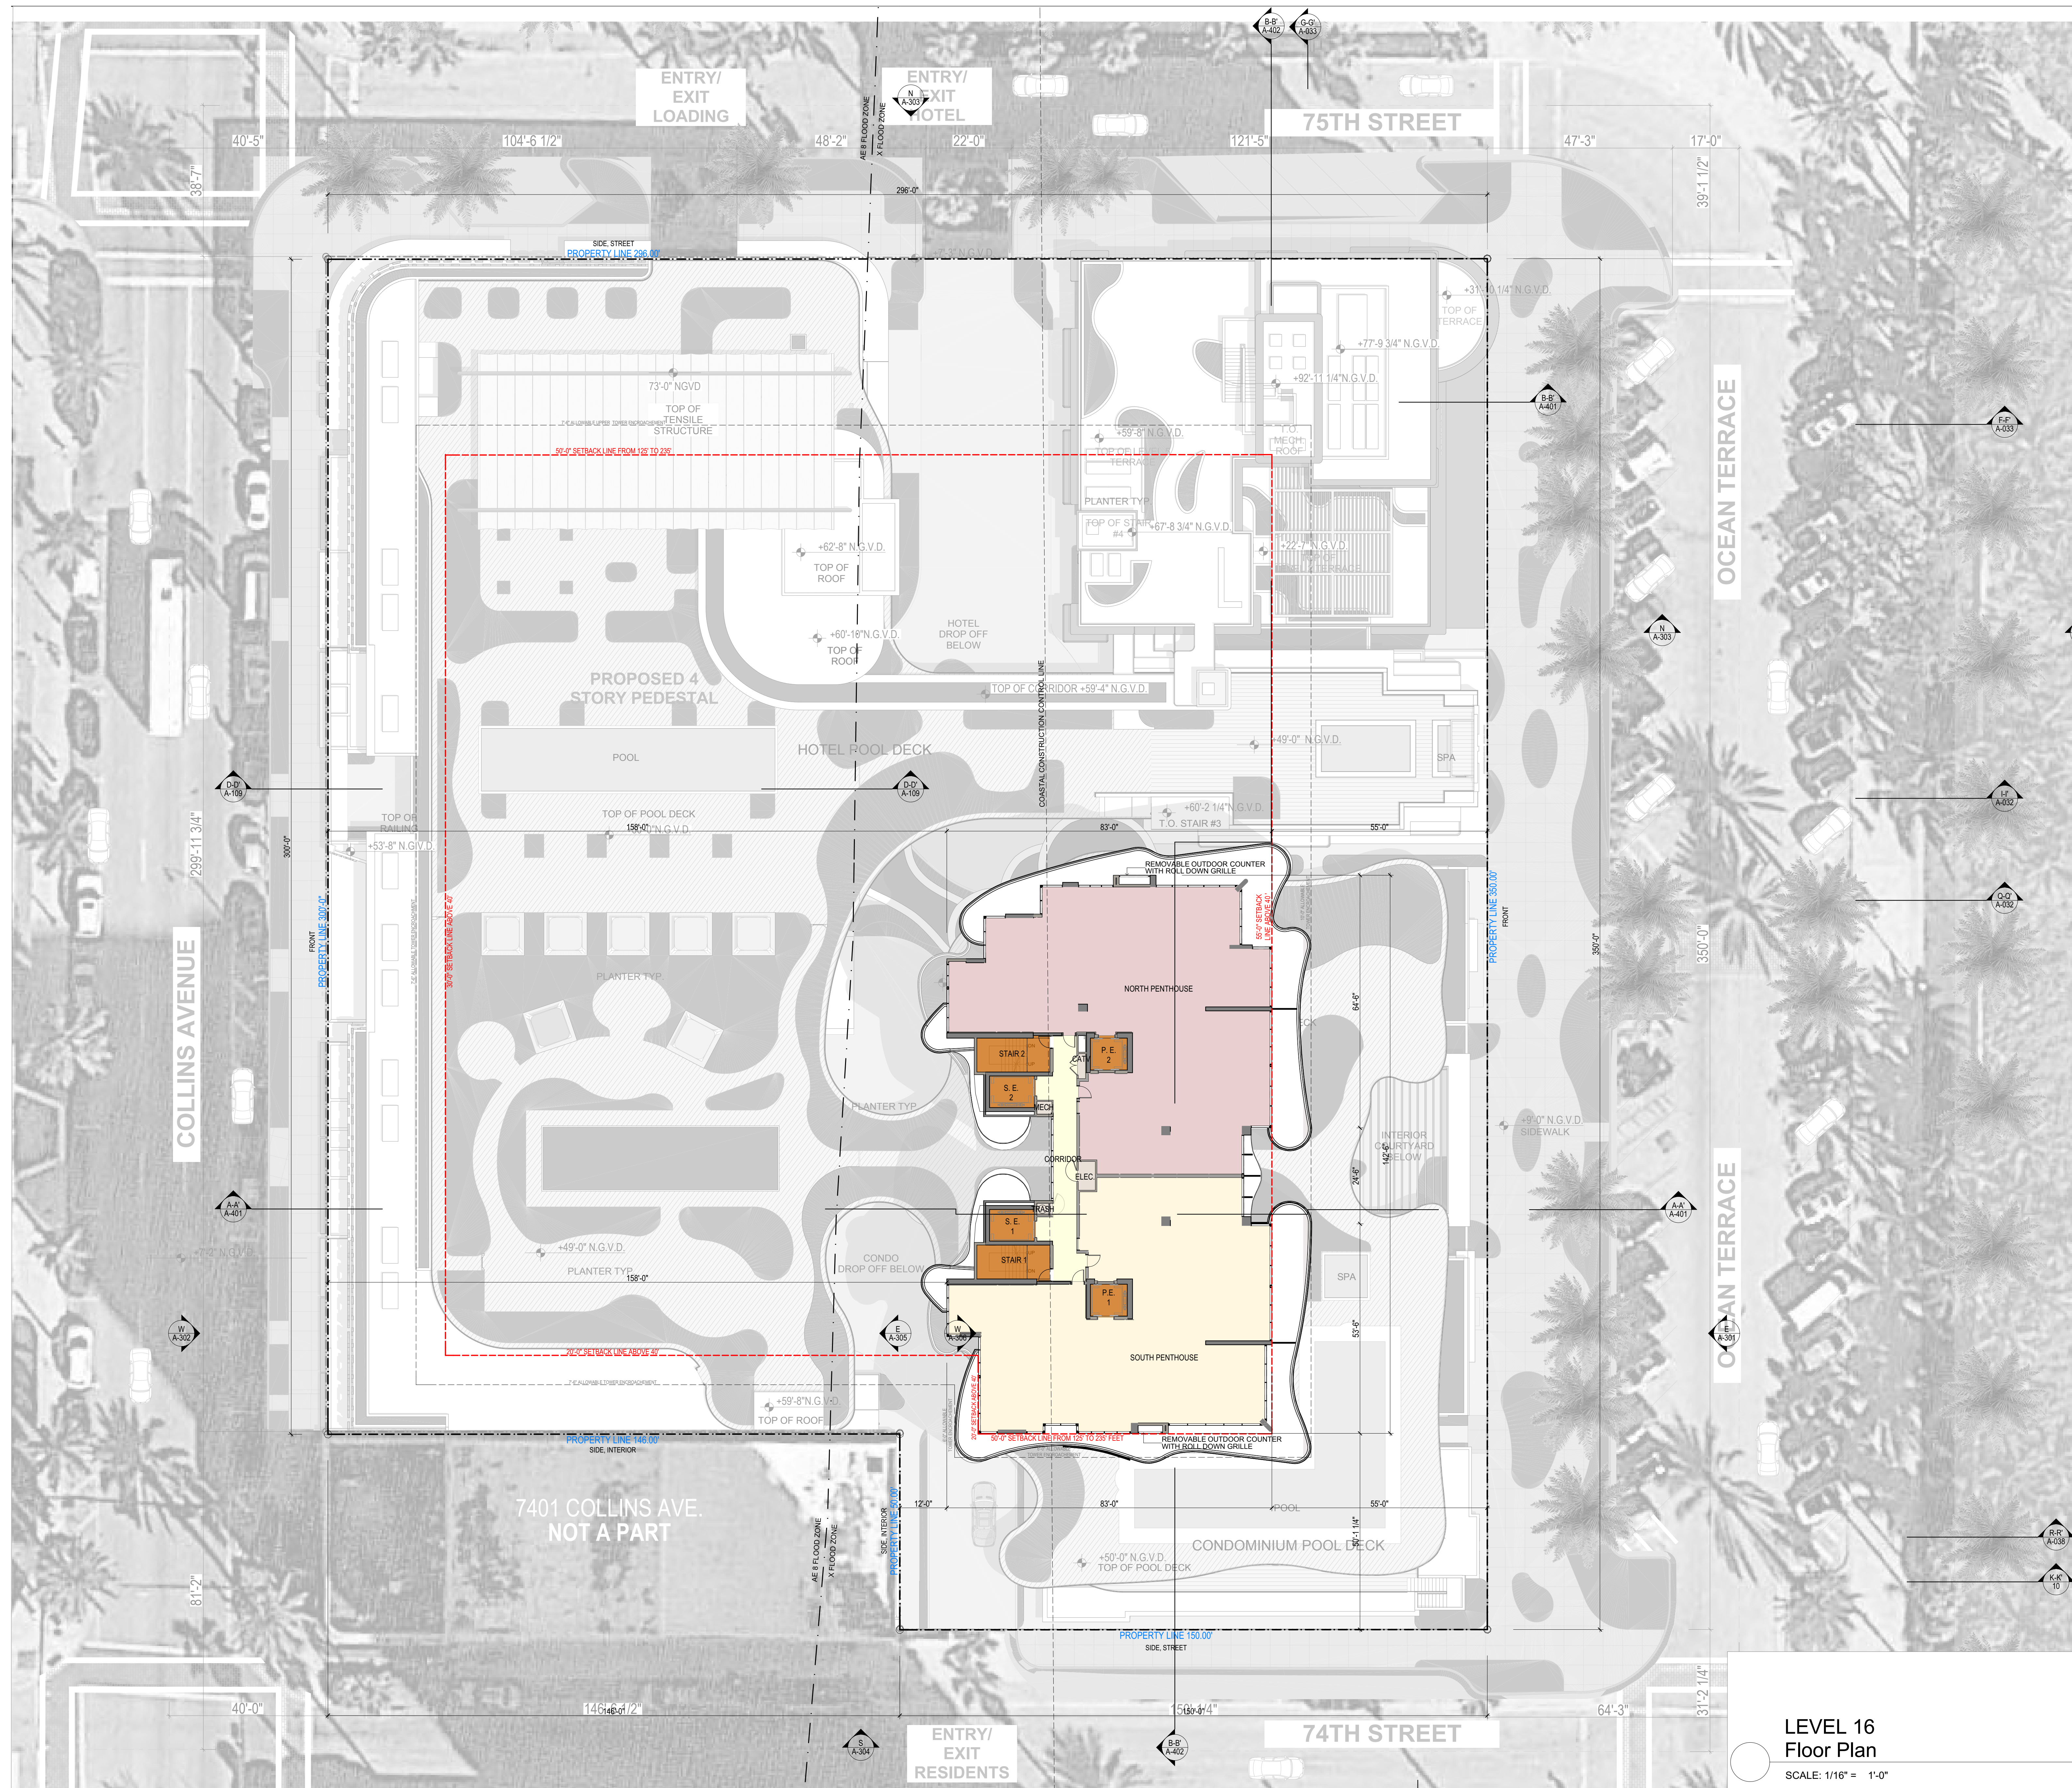

OCEAN TERRACE
7400 Ocean Terrace
Miami Beach, FL 33141

A mixed used project by
Ocean Terrace
Holdings

1035 North Miami Av.
Miami, FL 33136
305.324.4700

Design & Executive Architect

REVUELTA
Architecture International
P.A.
2950 SW 27TH AVE.
SUITE 110
MIAMI, FL 33133
T. 305.590.5000
F. 305.590.5040


Luis O. Revuelta
AR-0007972

Date
11/9/2017

Scale
AS SHOWN
Sheet Name

FLOOR PLAN -
ROOF LEVEL

A-214

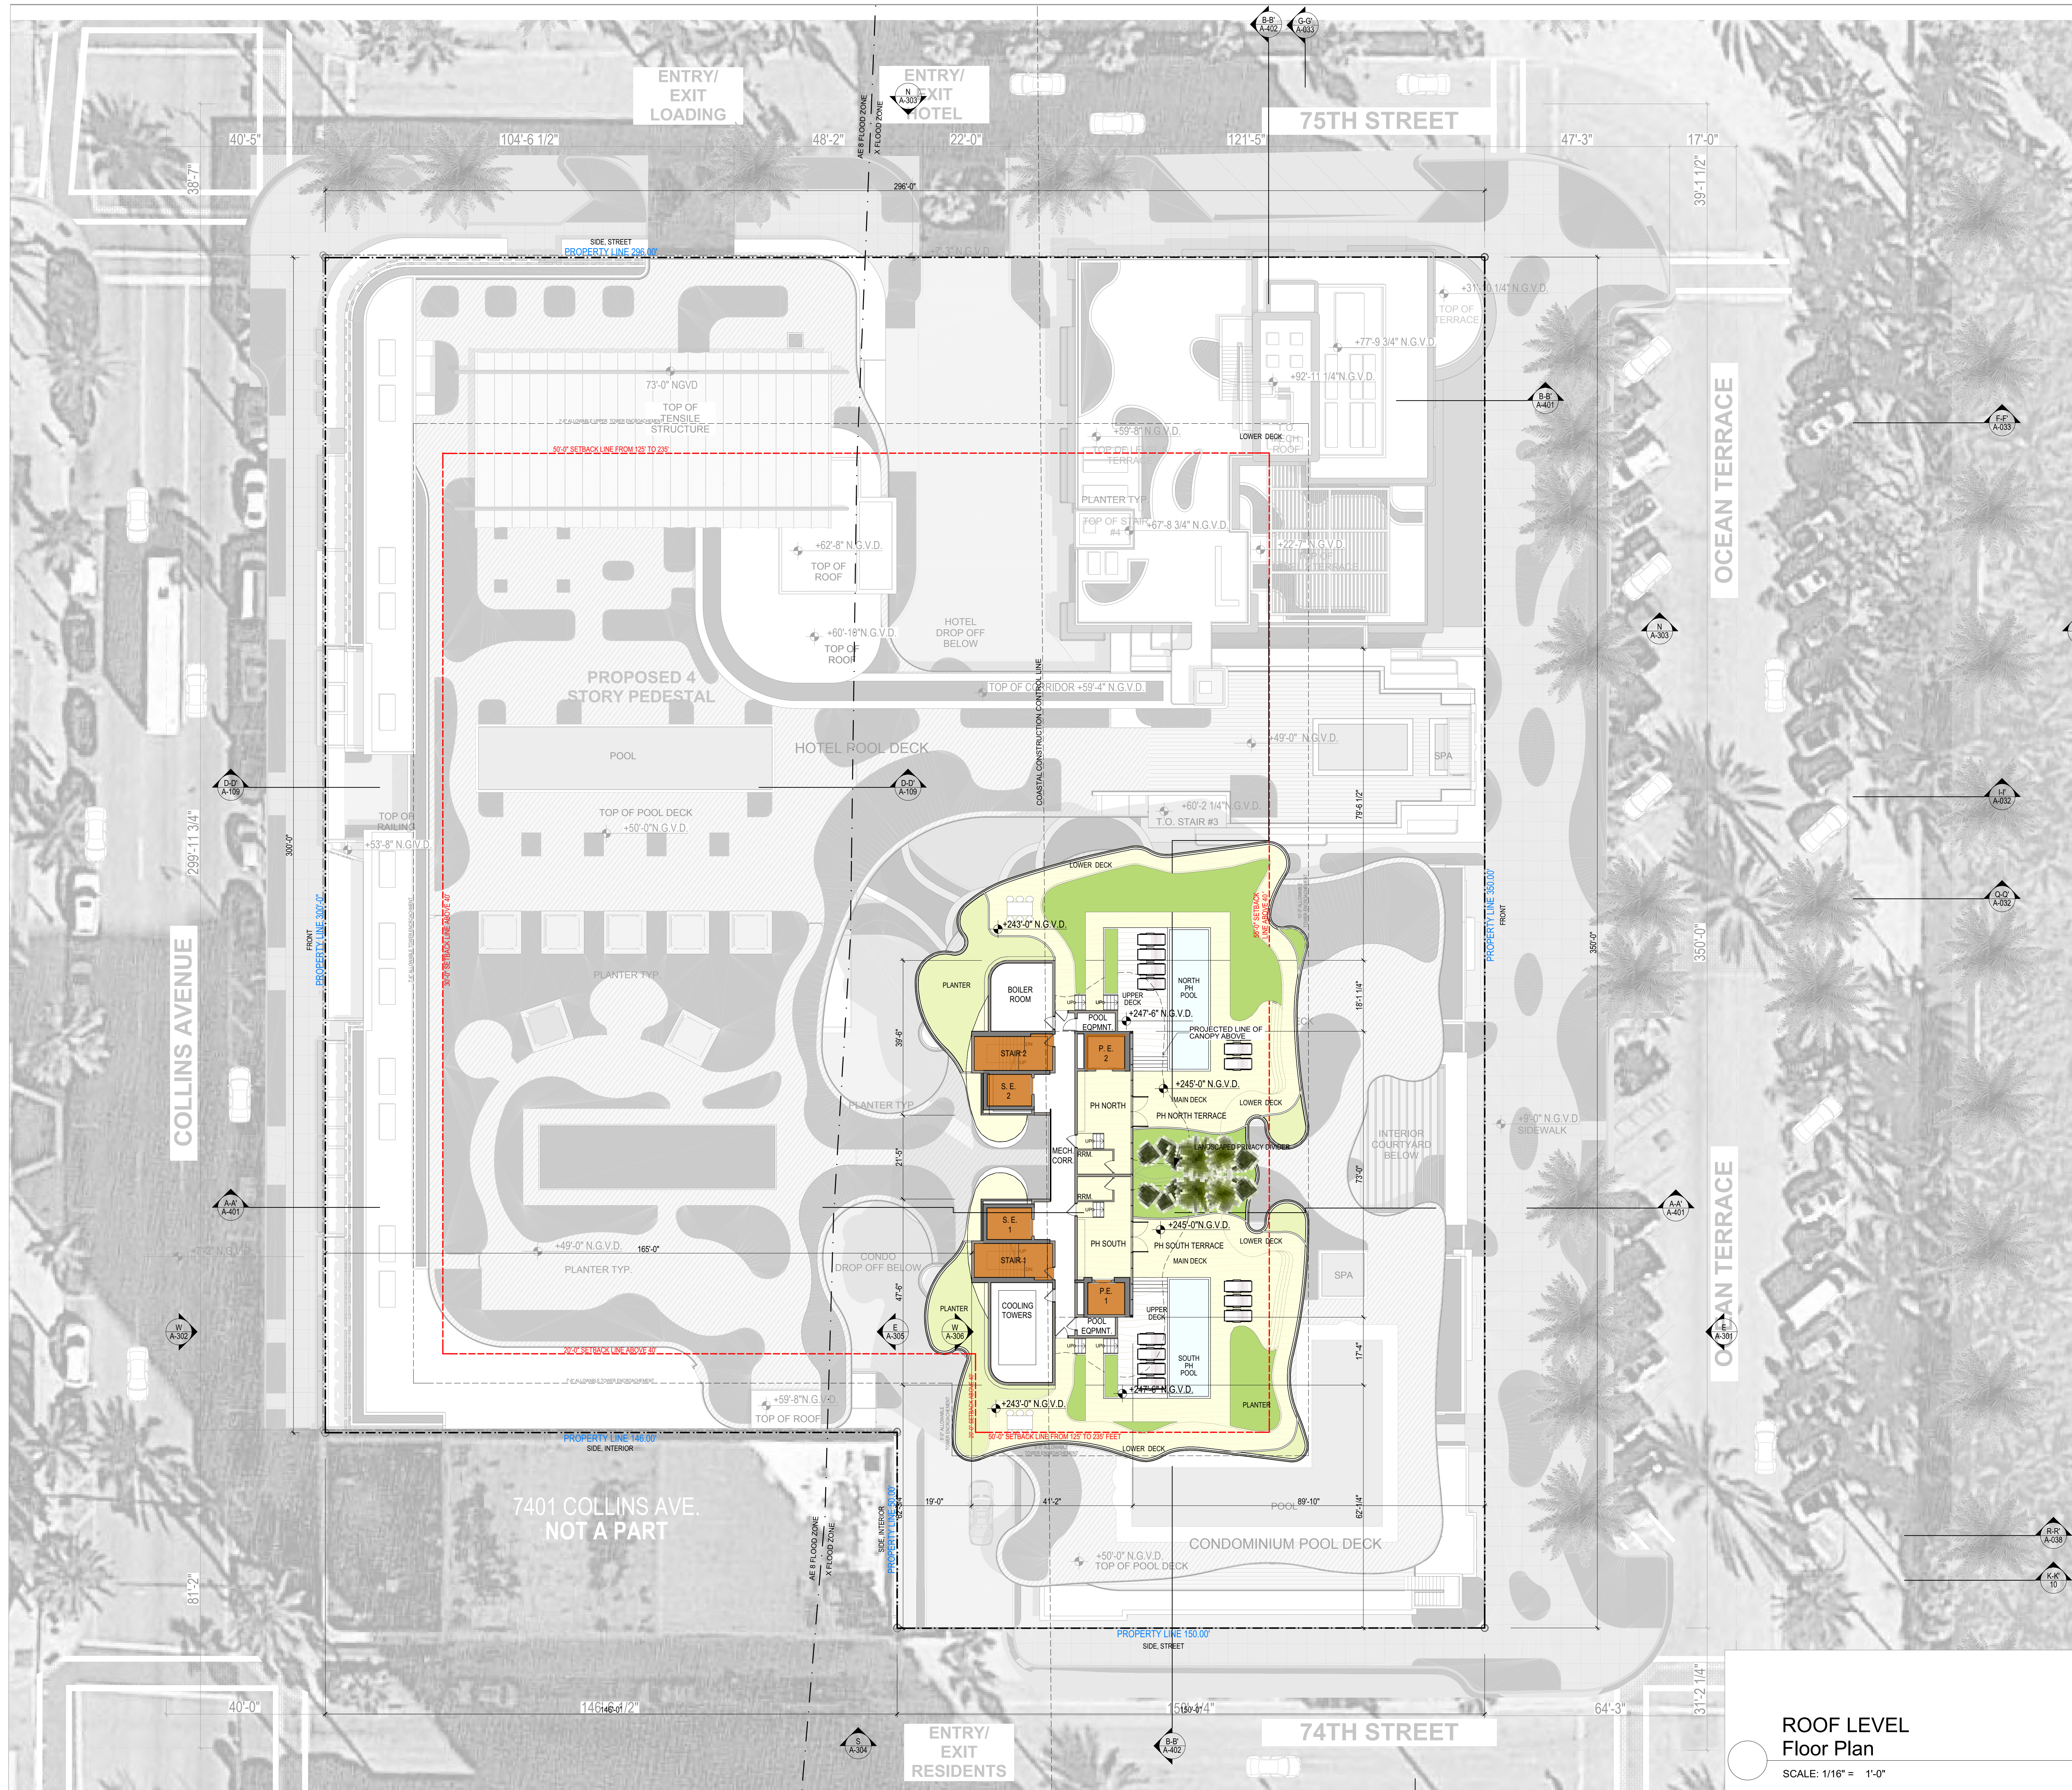

OCEAN TERRACE
7400 Ocean Terrace
Miami Beach, FL 33141

A mixed used project by
Ocean Terrace
Holdings
1035 North Miami Av.
Miami, FL 33136
305.324.4700

Design & Executive Architect
REVUELTA
Architecture International
P.A.
2950 SW 27TH AVE.
SUITE 110
MIAMI, FL 33133
T. 305.590.5000
F. 305.590.5040

Luis O. Revuelta
AR-0007972


Date
11/9/2017

Scale
AS SHOWN

Sheet Name

FLOOR PLAN -
MECHANICAL
ROOF LEVEL

A-215

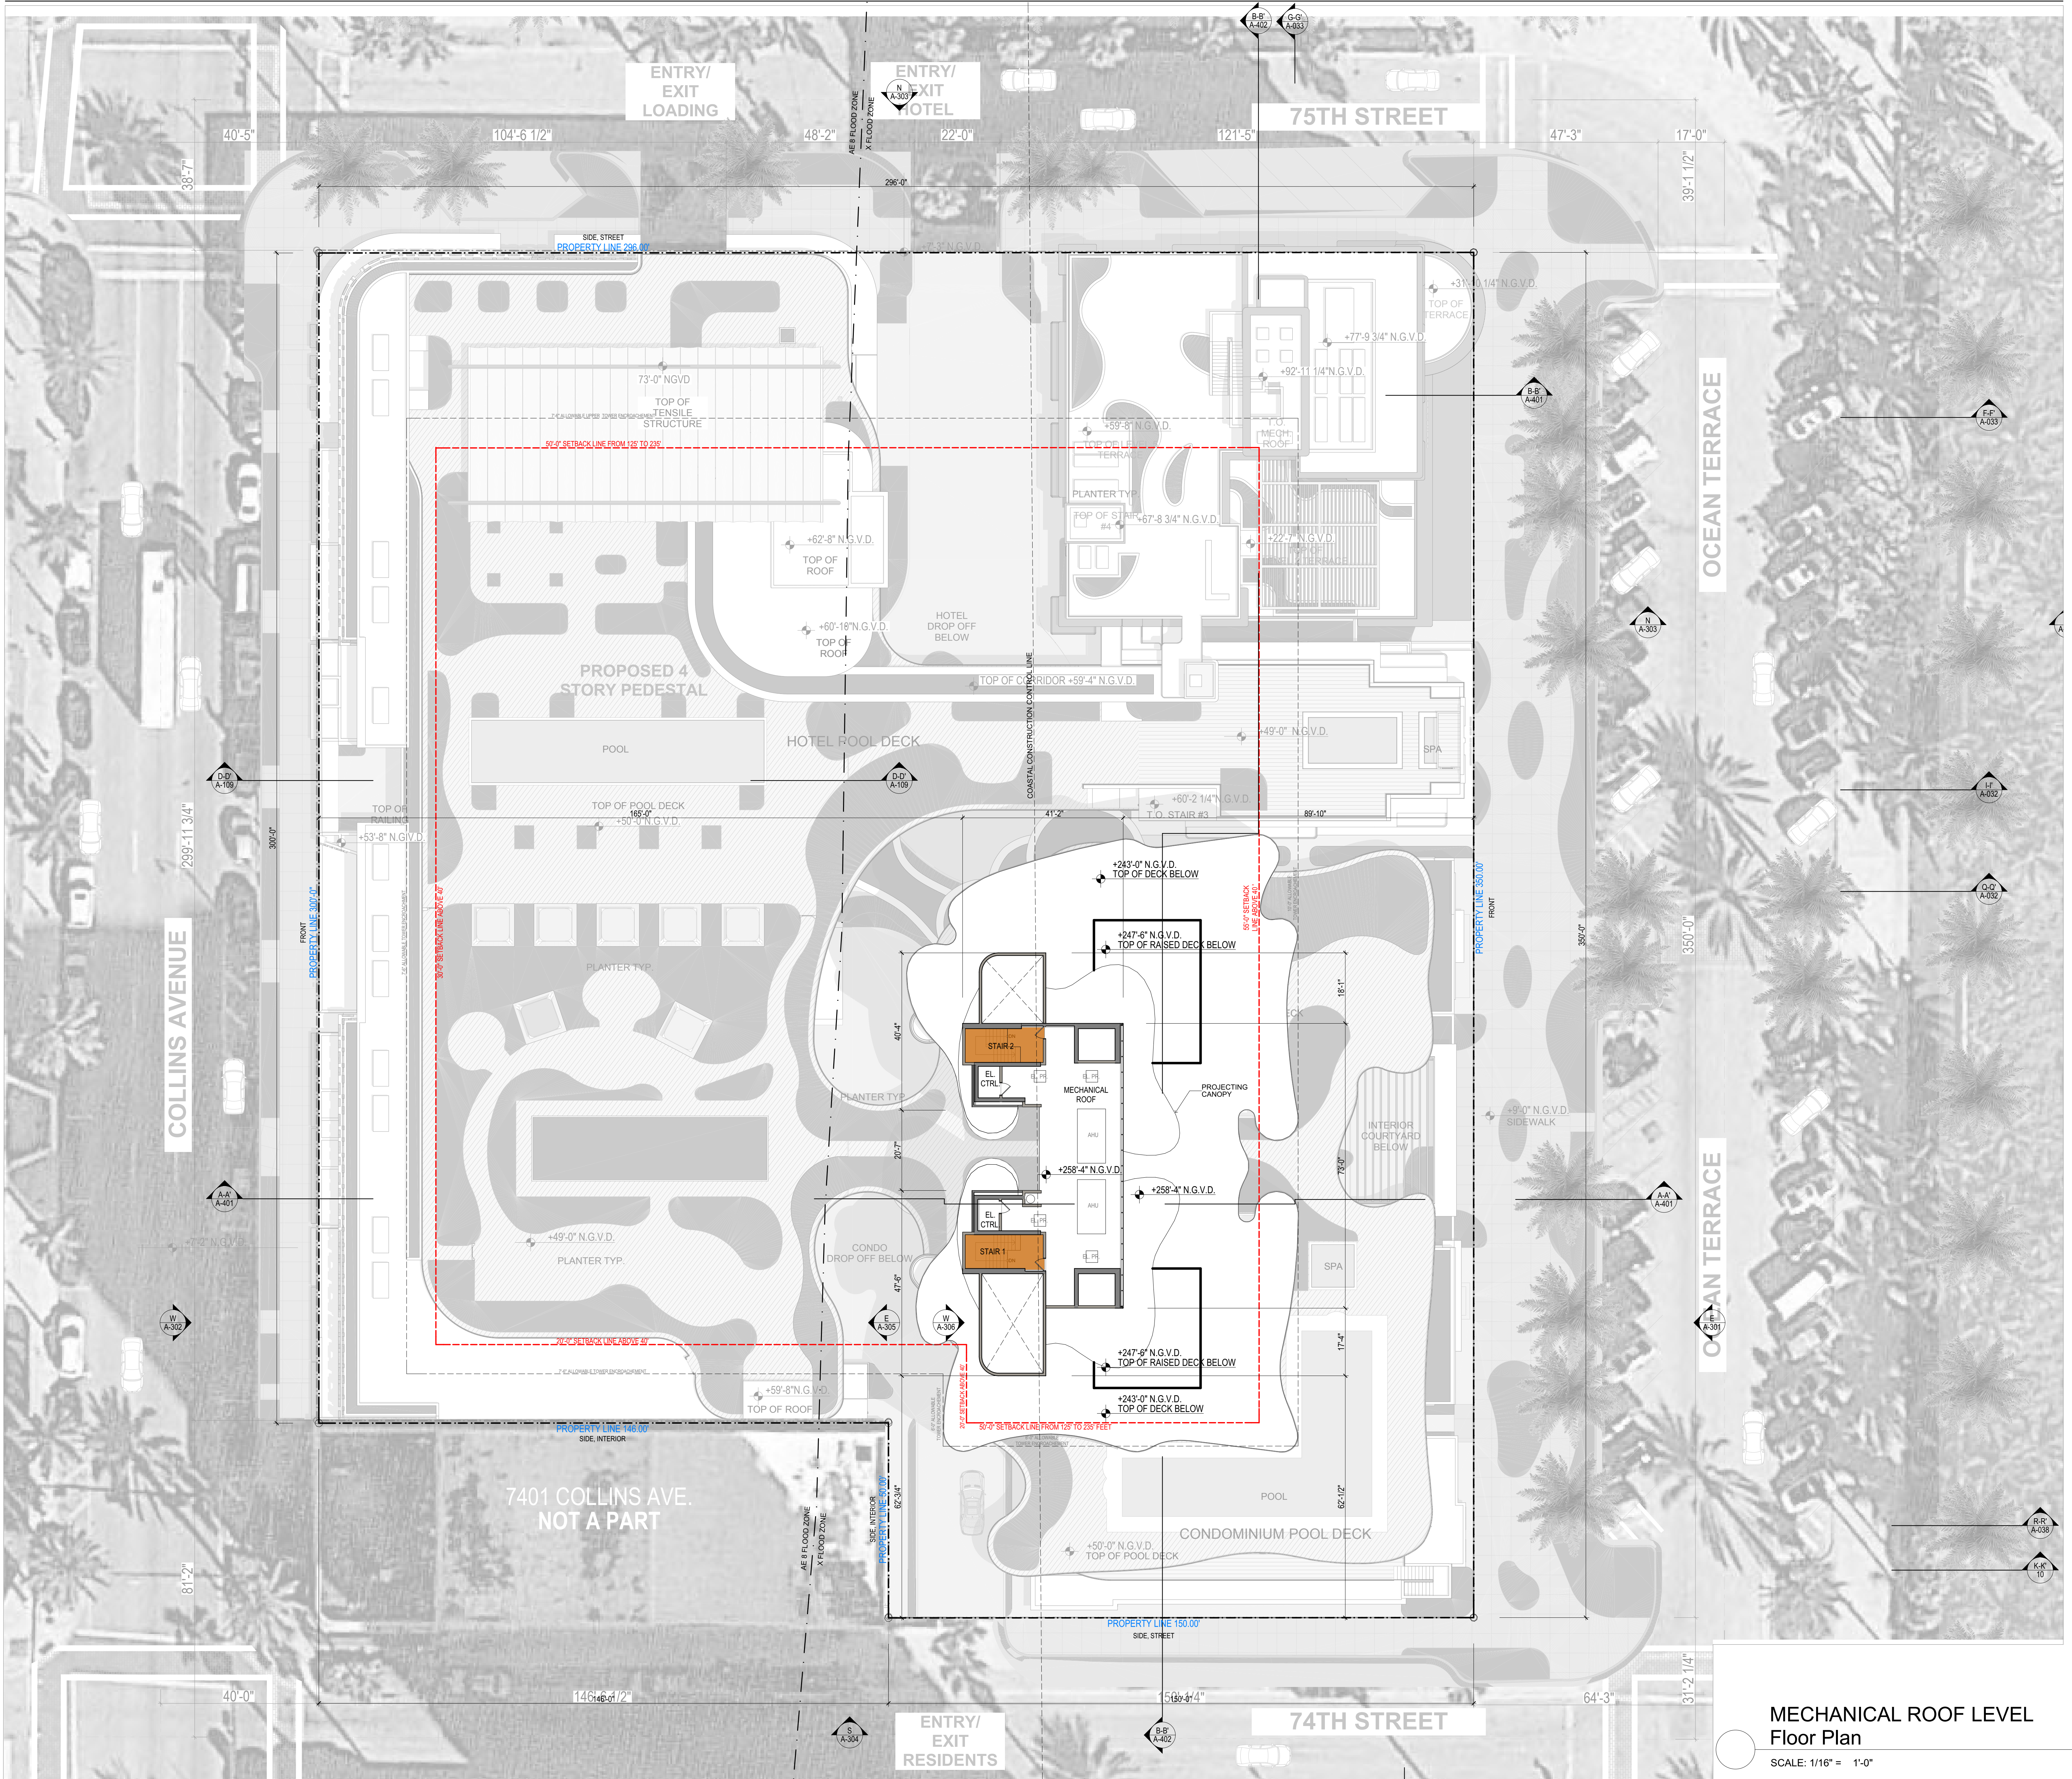

These Design And Drawings Are The Copyrighted Property Of Revuelta Architecture International P.A. and May Not Be Reproduced Except with Specific Written Consent of the Architect. The BIM Server File "BIM Server_3" (BIM Server) and 1612 OCEAN TERRACE 3D CONNECTED. By: 11/9/2017

OCEAN TERRACE
7400 Ocean Terrace
Miami Beach, FL 33141

A mixed used project by
Ocean Terrace
Holdings

1035 North Miami Av.
Miami, FL 33136
305.324.4700

Design & Executive Architect

REVUELTA
Architecture International
P.A.

2950 SW 27TH AVE.
SUITE 110
MIAMI, FL 33133
T. 305.590.5000
F. 305.590.5040

Luis O. Revuelta
AR-0007972


Date
11/9/2017

Scale
AS SHOWN

Sheet Name

FLOOR PLAN -
TOP OF ROOF
LEVEL

A-216

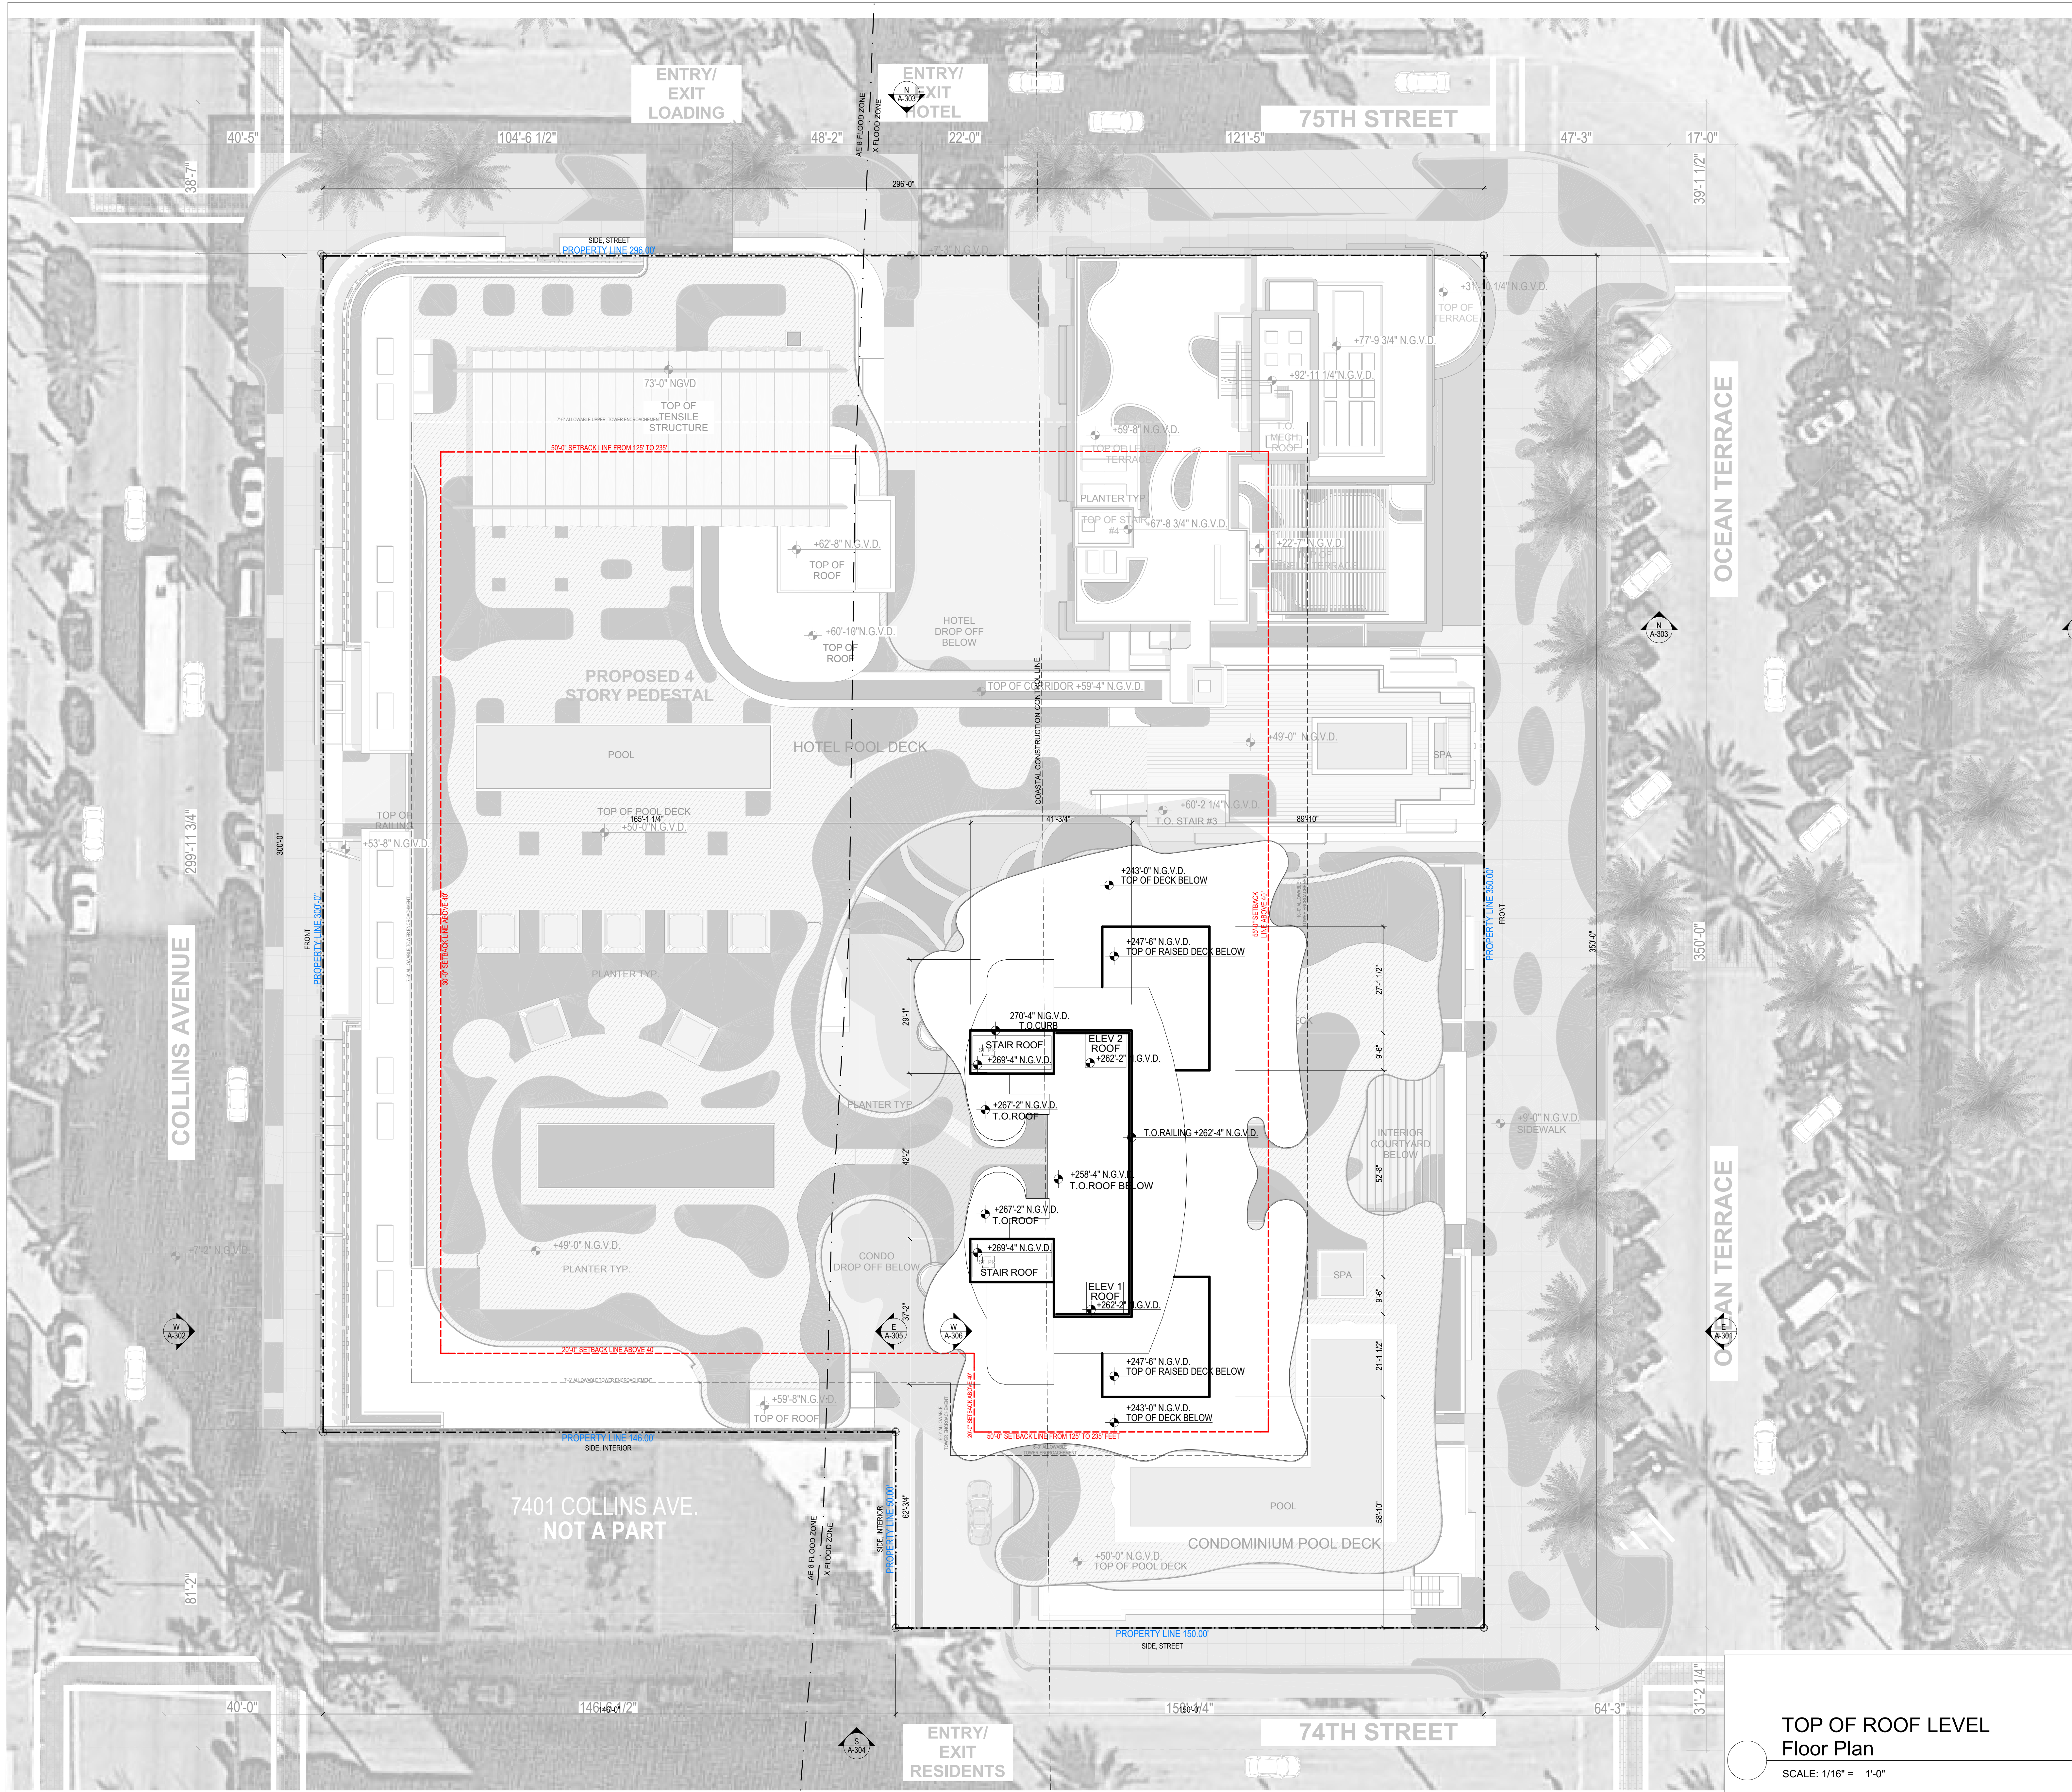

2950 SW 27TH AVE.
SUITE 110
MIAMI, FL 33133
T. 305.590.5000
F. 305.590.5040

RJ HEISENBOTTLE
ARCHITECTS

2199 PONCE DE LEON BLVD.
SUITE 400
CORAL GABLES, FL 33134
TELEPHONE: 305/446-7799
FAX: 305/446-9275

OCEAN TERRACE

7400 Ocean Terrace
Miami Beach, FL 33141

**A mixed used project by
Ocean Terrace
Holdings**

1035 North Miami Av.
Miami, FL 33136

305.324.4700

Design & Executive Architect

REVUELTA
Architecture International
P.A.

2950 SW 27TH AVE.
SUITE 110
MIAMI, FL 33133
T. 305.590.5000
F. 305.590.5040

Luis O. Revuelta
AR-0007972

Date
11/9/2017

Scale
AS SHOWN
Sheet Name


**BASEMENT
LEVEL**

A-221



BASEMENT

SCALE: 1/16" = 1'-0"

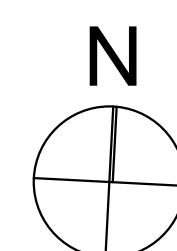


7400 Ocean Terrace
Miami Beach, FL 33141

5.324.4700

. 305.590.5000
. 305.590.5040

Sheet Name

A-222

 

OCEAN TERRACE
7400 Ocean Terrace
Miami Beach, FL 33141

A mixed used project by
Ocean Terrace
Holdings
1035 North Miami Av.
Miami, FL 33136
305.324.4700

Design & Executive Architect
REVUELTA
Architecture International
P.A.
2950 SW 27TH AVE.
SUITE 110
MIAMI, FL 33133
T. 305.590.5000
F. 305.590.5040

Luis O. Revuelta
AR-0007972

Date
11/9/2017

Scale
AS SHOWN

Sheet Name

LEVEL 3

A-224



NOTE 1:
7450 BROADMOOR BUILDING
ENLARGED FLOOR PLANS SEE
SHEETS A-230 TO A-240

LEVEL 3 - PARKING, HOTEL & GYM
SCALE: 1/16" = 1'-0"

S

1

7400 Ocean Terrace
Miami Beach, FL 33141

S

36

TOC

ect

al


110

Ita



ate

ale

5

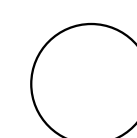

SCALE: 1/16" = 1'-0"

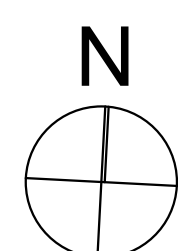 

These Design And Drawings Are The Copyrighted Property Of Revuelta Architecture International P.A. and May Not Be Reproduced Except with Specific Written Consent of the Architect. The Contractor Must Check And Verify All Dimensions Of The Job And Be Responsible For Same, Rectifying Any Discrepancies To The Architects Before Commencing work. Drawings Not to Be Scaled. BIM Source: RAI_BIM_Spec. 2 - BIM Source: 19/16/12 - OCEAN TERRACE - SD, CONNECTED - By dwhehner - Date: 11/9/2017

OCEAN TERRACE
7400 Ocean Terrace
Miami Beach, FL 33141

A mixed used project by
Ocean Terrace
Holdings
1035 North Miami Av.
Miami, FL 33136
305.324.4700

Design & Executive Architect
REVUELTA
Architecture International
P.A.
2950 SW 27TH AVE.
SUITE 110
MIAMI, FL 33133
T. 305.590.5000
F. 305.590.5040

Luis O. Revuelta
AR-0007972


Date
11/9/2017

Scale
AS SHOWN

Sheet Name

LEVEL 4

A-226

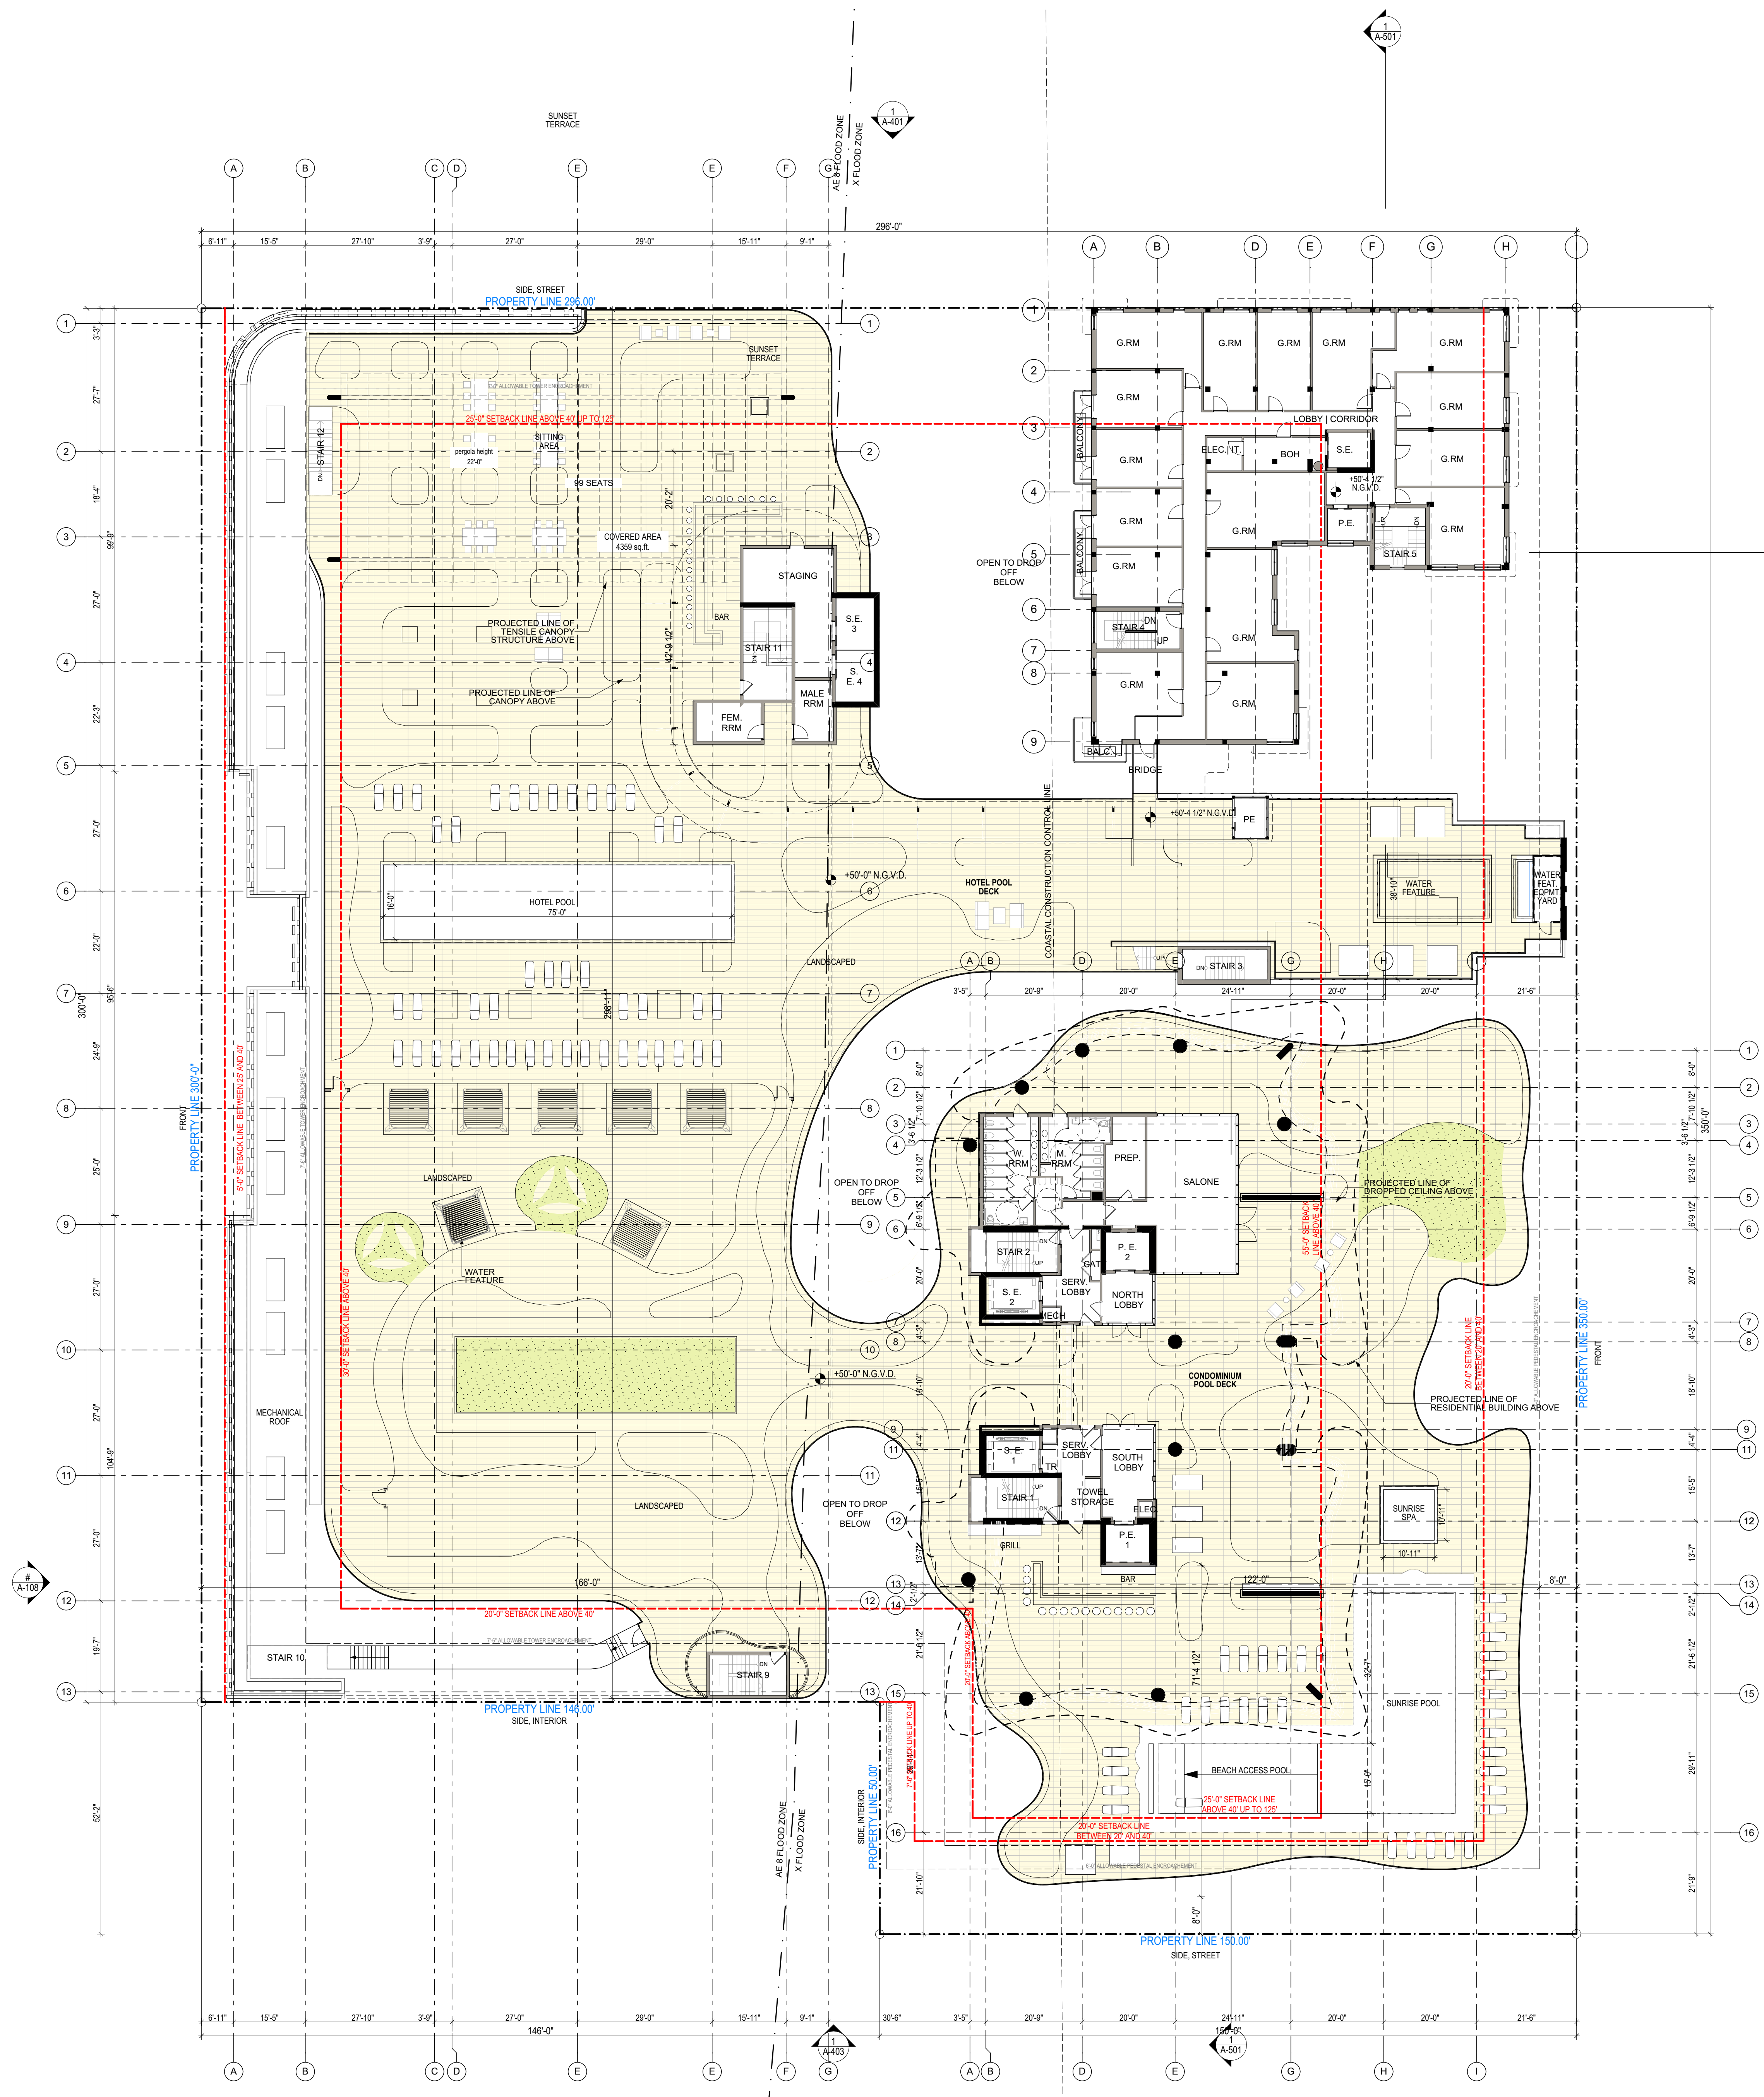

NOTE 1:
7450 BROADMOOR BUILDING
ENLARGED FLOOR PLANS SEE
SHEETS A-230 TO A-240

LEVEL 4 - POOL DECKS & HOTEL
SCALE: 1/16" = 1'-0"

OCEAN TERRACE
7400 Ocean Terrace
Miami Beach, FL 33141

A mixed used project by
Ocean Terrace Holdings
1035 North Miami Av.
Miami, FL 33136
305.324.4700

Design & Executive Architect
REVUELTA
Architecture International
P.A.
2950 SW 27TH AVE.
SUITE 110
MIAMI, FL 33133
T. 305.590.5000
F. 305.590.5040

Luis O. Revuelta
AR-0007972


Date
11/9/2017

Scale
AS SHOWN

Sheet Name

LEVEL 5

A-227

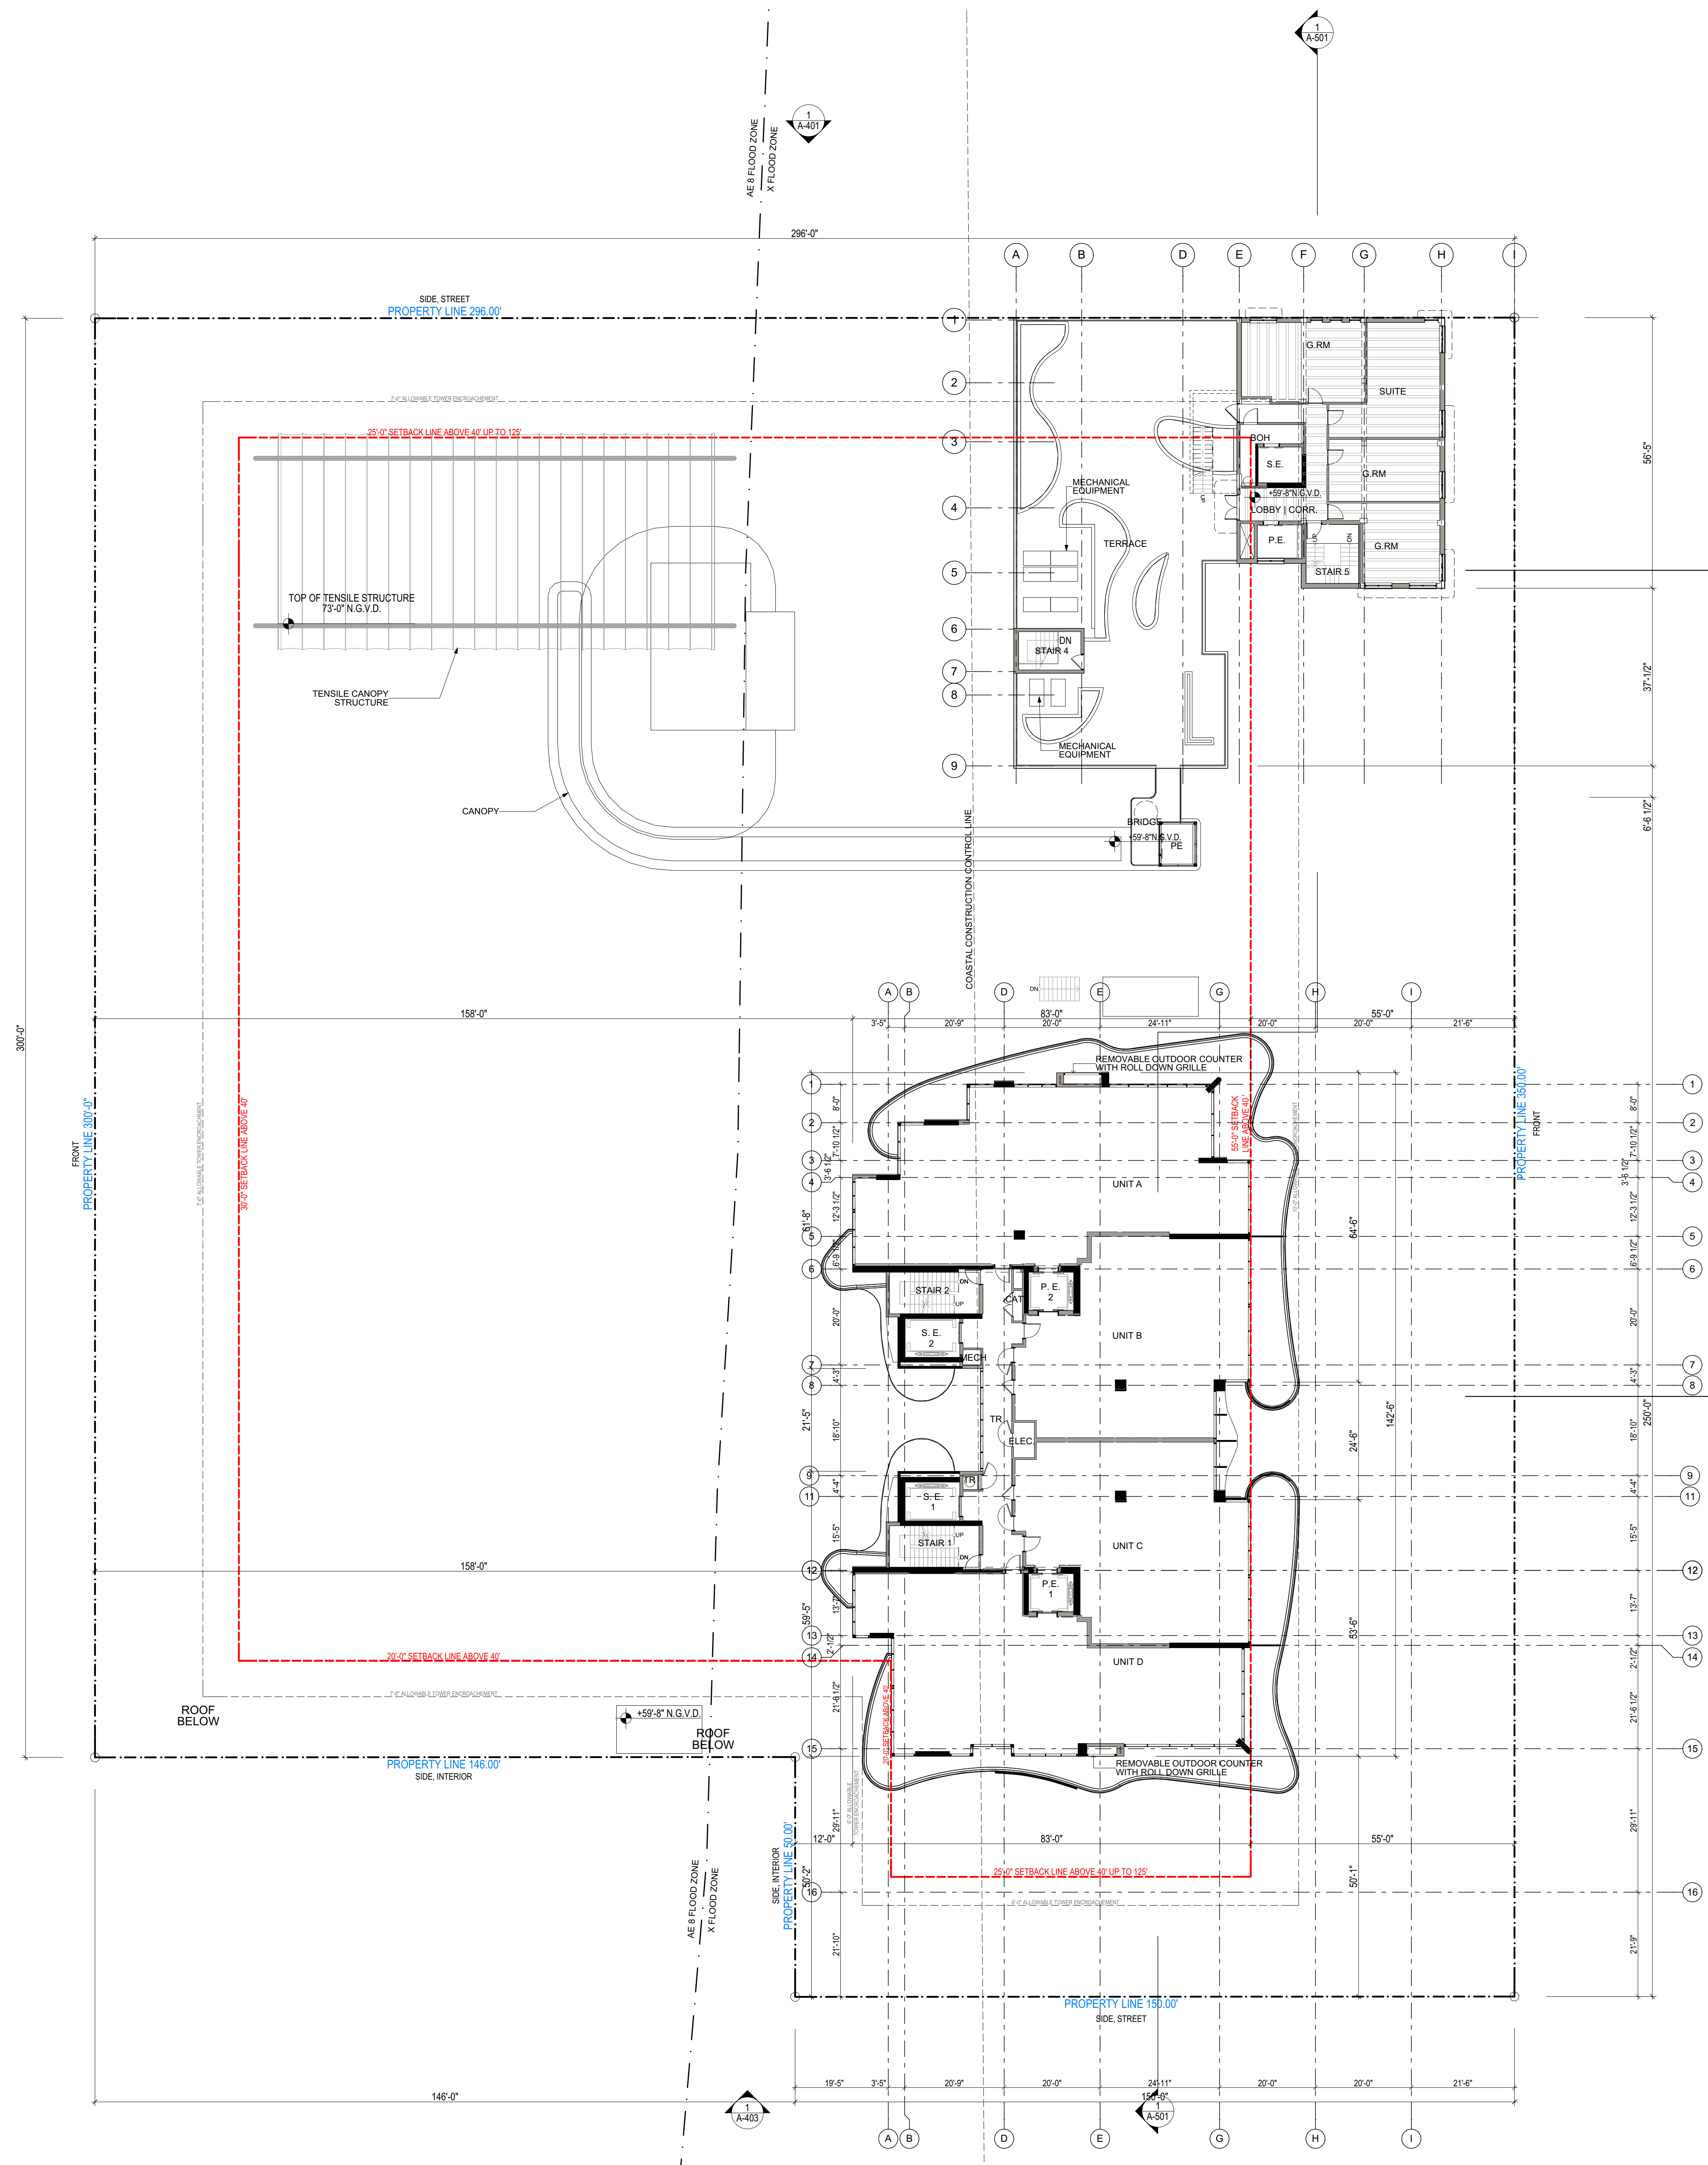

LEVEL 5 - RESIDENTIAL & HOTEL
SCALE: 1/16" = 1'-0"

ect

1

133

17

N

tic

OCEAN TERRACE
7400 Ocean Terrace
Miami Beach, FL 33141

A mixed used project by
Ocean Terrace
Holdings
1035 North Miami Av.
Miami, FL 33136
305.324.4700

Design & Executive Architect
REVUELTA
Architecture International
P.A.
2950 SW 27TH AVE.
SUITE 110
MIAMI, FL 33133
T. 305.590.5000
F. 305.590.5040

Luis O. Revuelta
AR-0007972


Date
11/9/2017

Scale
AS SHOWN

Sheet Name

LEVEL 16-
PENTHOUSES

A-230

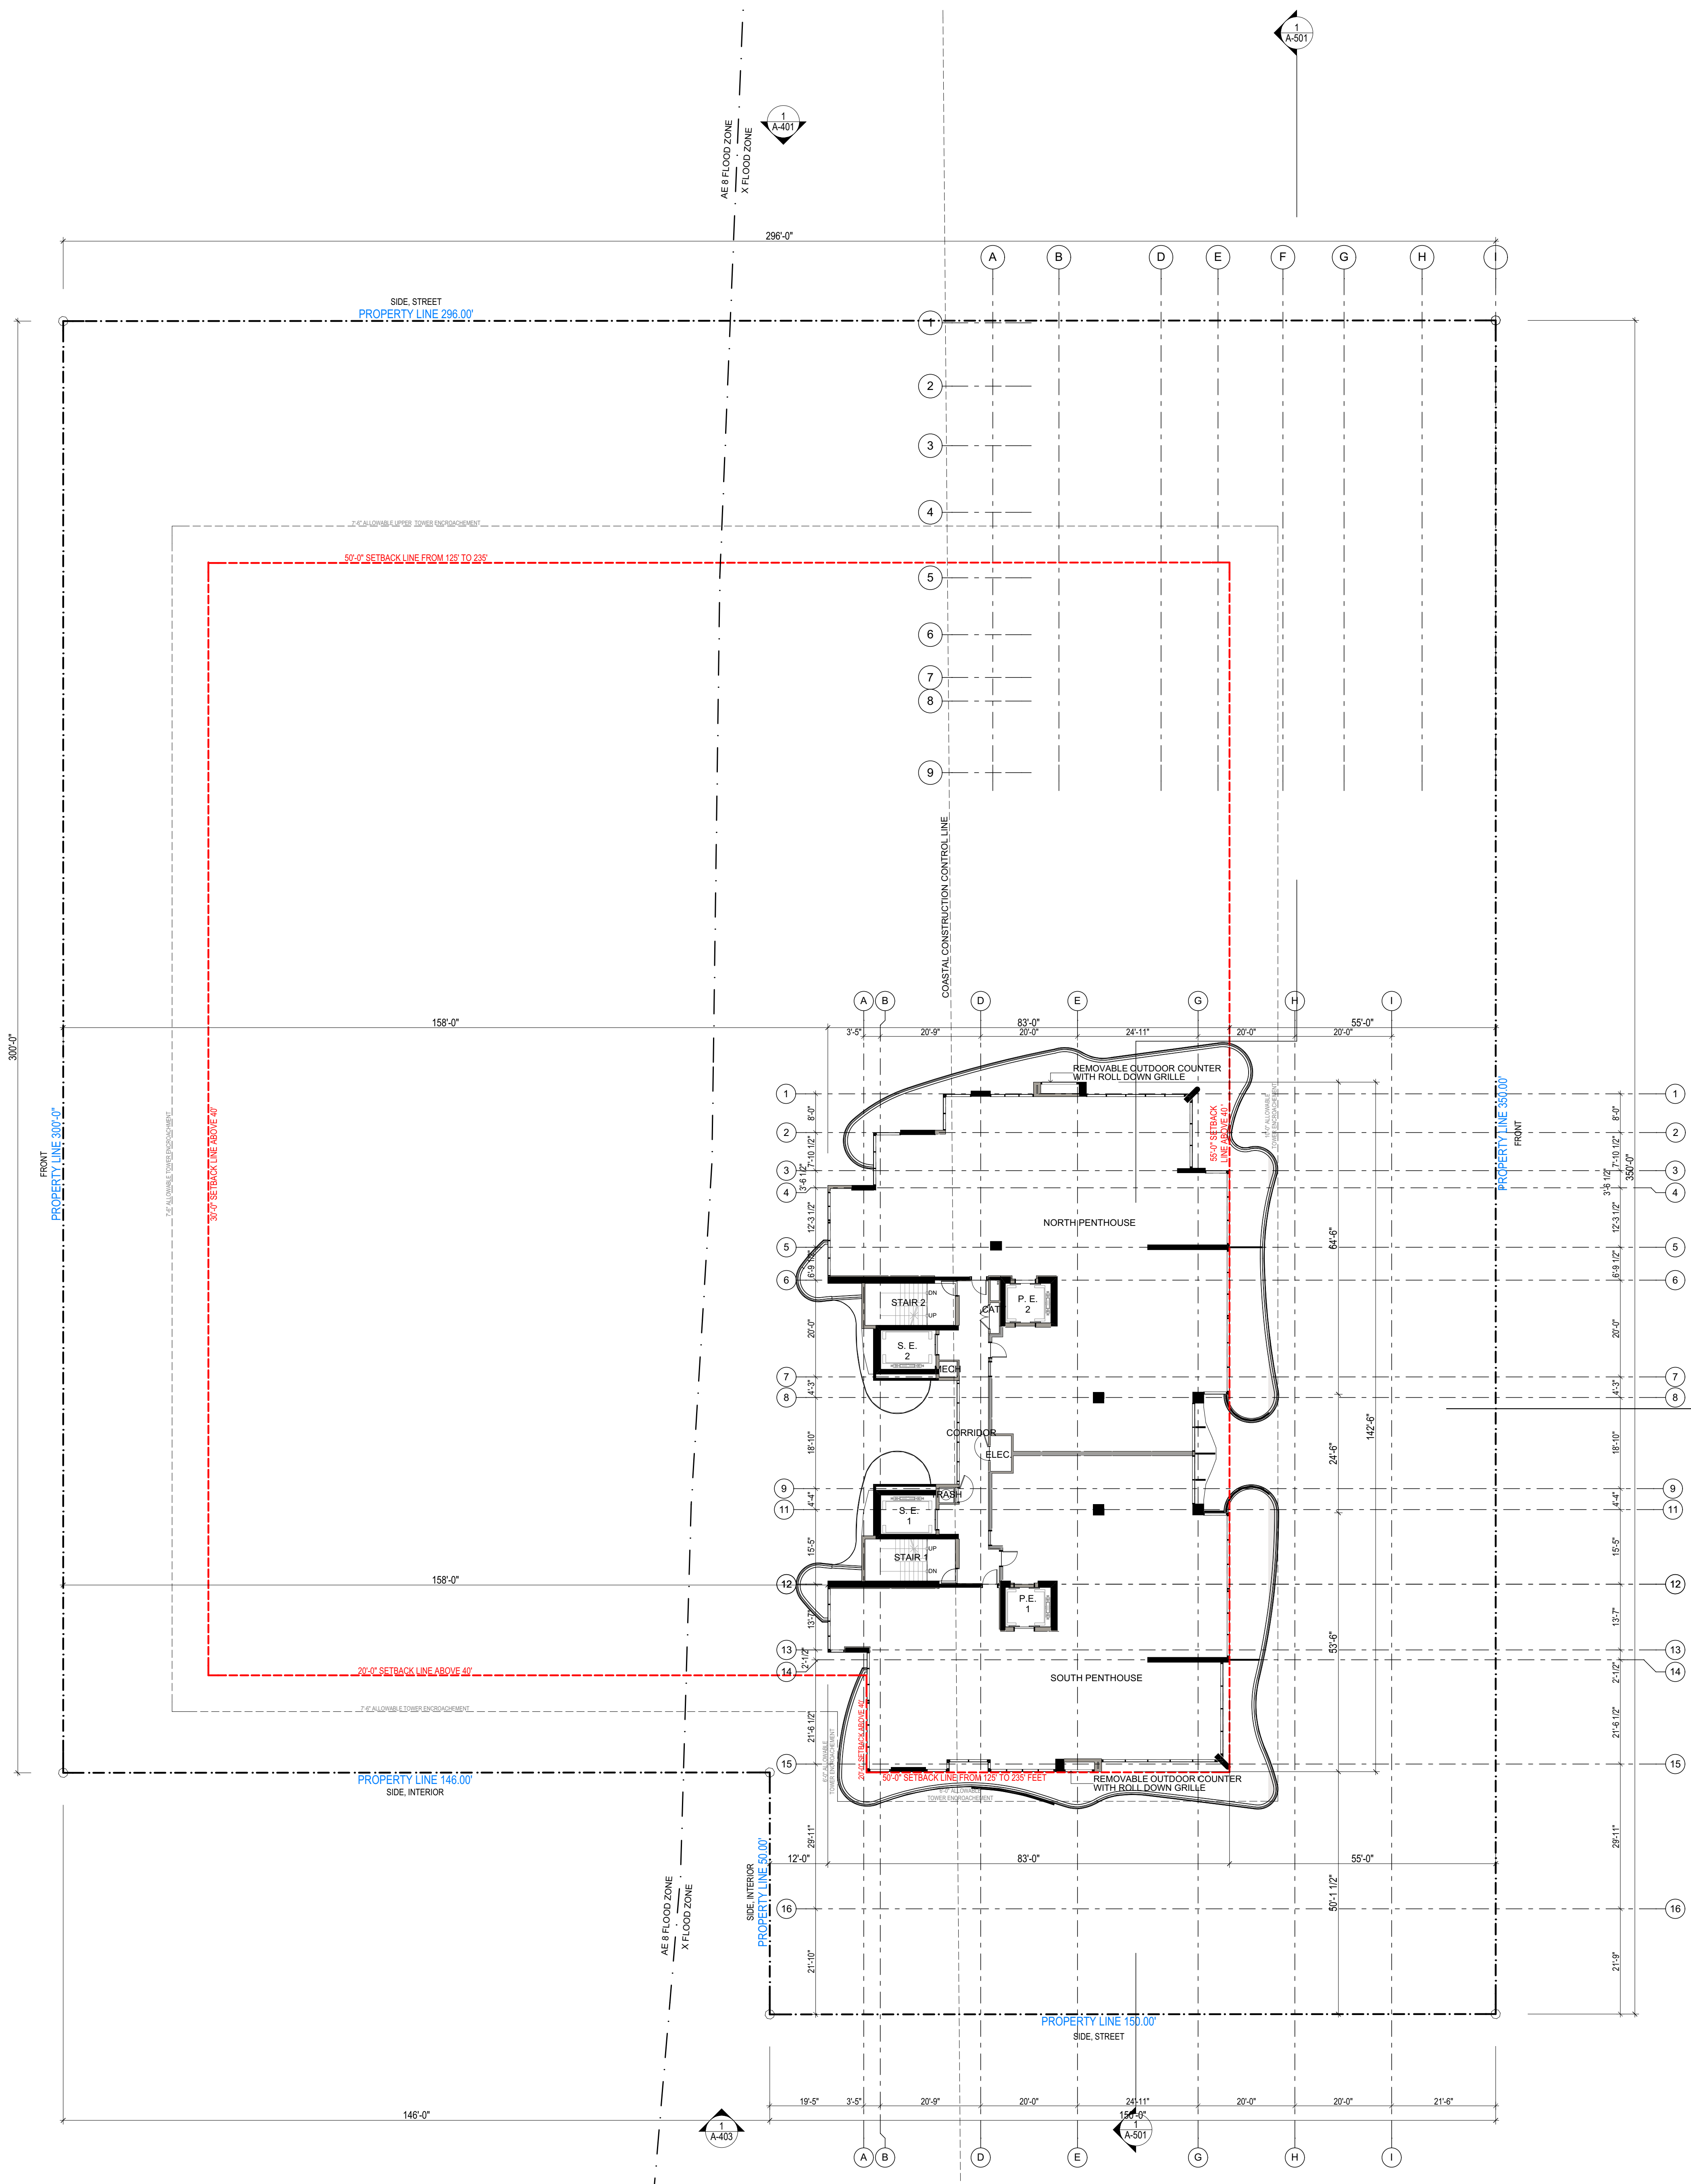

NOTE 2:
RESIDENTIAL BUILDING
ENLARGED TYPICAL FLOOR
PLANS SEE SHEETS A-241 TO A-
242

LEVEL 16- PENTHOUSES
SCALE: 1/16" = 1'-0"

These Design And Drawings Are The Copyrighted Property Of Revuelta Architecture International P.A. and May Not Be Reproduced Except with Specific Written Consent of the Architect. The Contractor Must Check And Verify All Dimensions Of The Job And Be Responsible For Any Discrepancies To The Architects Before Commencing Work. Drawings Not to be Scaled. File BM Server: \\BM - BIM Server; 3 - BIM Server 1916162_OCEAN TERRACE\16162_OCEAN TERRACE - SD - CONNECTED - By dthamara - Date: 1/19/2017

OCEAN TERRACE
7400 Ocean Terrace
Miami Beach, FL 33141

A mixed used project by
Ocean Terrace
Holdings
1035 North Miami Av.
Miami, FL 33136
305.324.4700

Design & Executive Architect
REVUELTA
Architecture International
P.A.
2950 SW 27TH AVE.
SUITE 110
MIAMI, FL 33133
T. 305.590.5000
F. 305.590.5040

Luis O. Revuelta
AR-0007972


Date
11/9/2017


Scale
AS SHOWN

Sheet Name

MECHANICAL
ROOF LEVEL

A-232

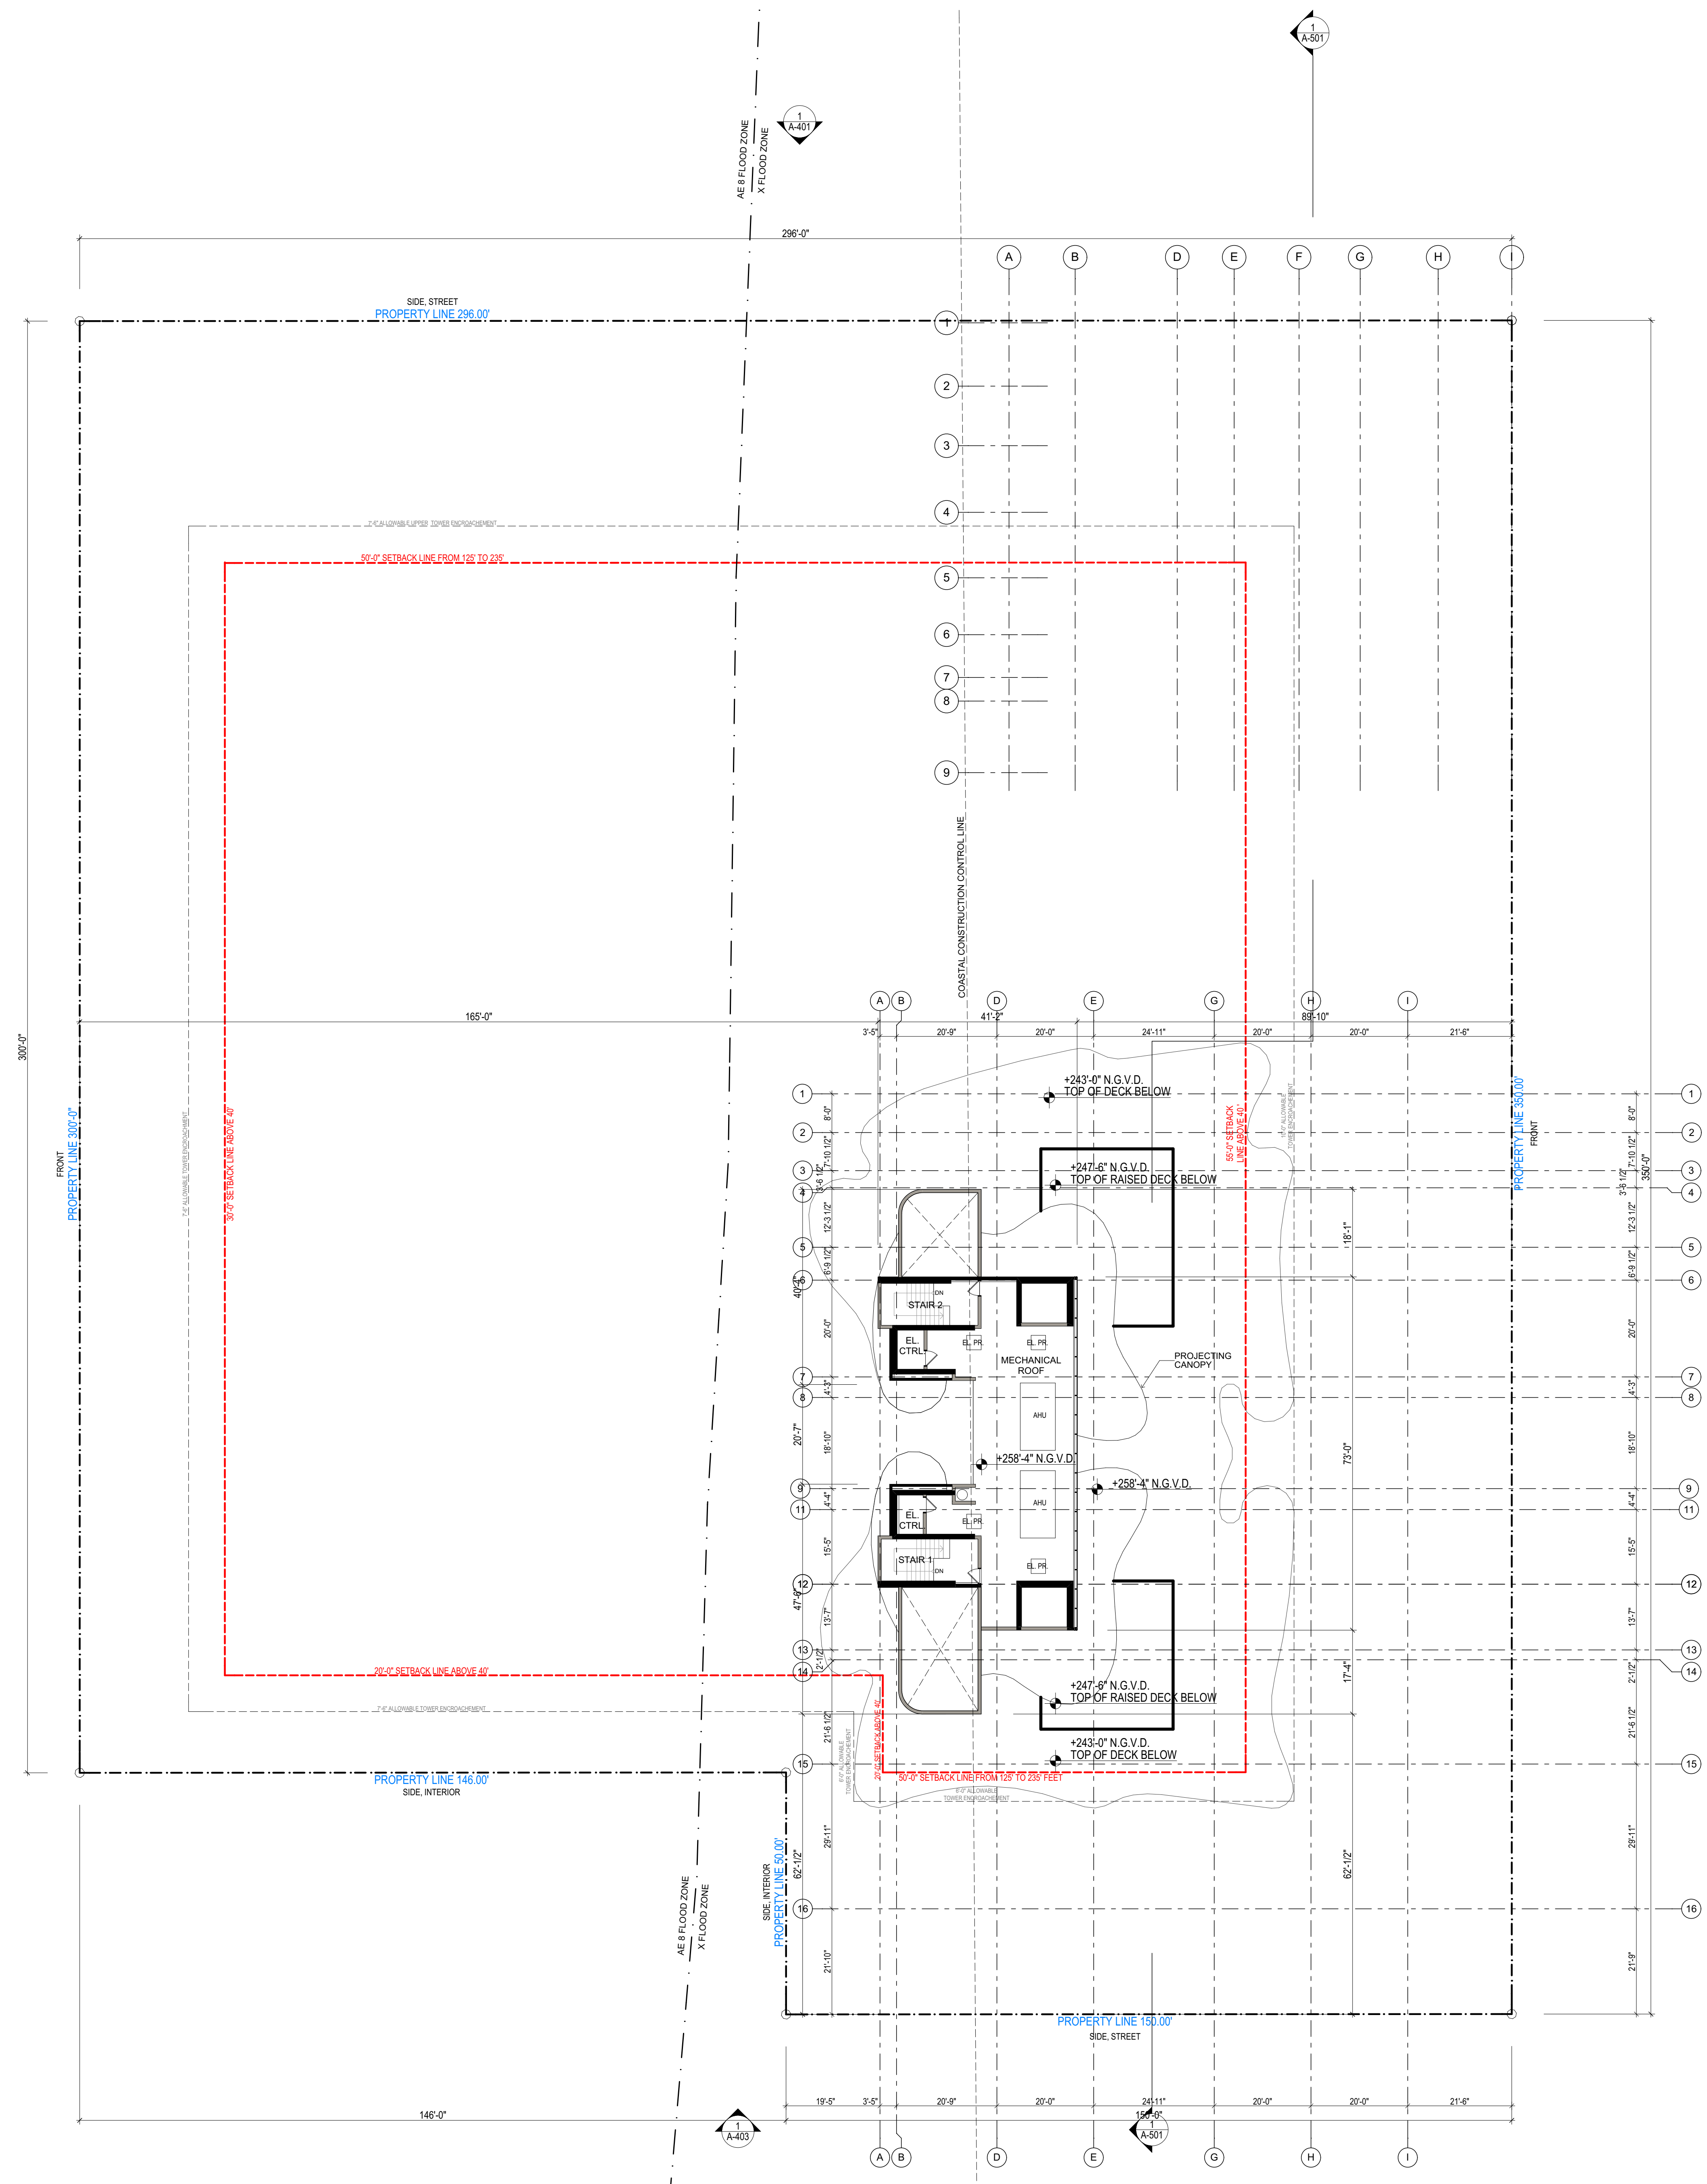

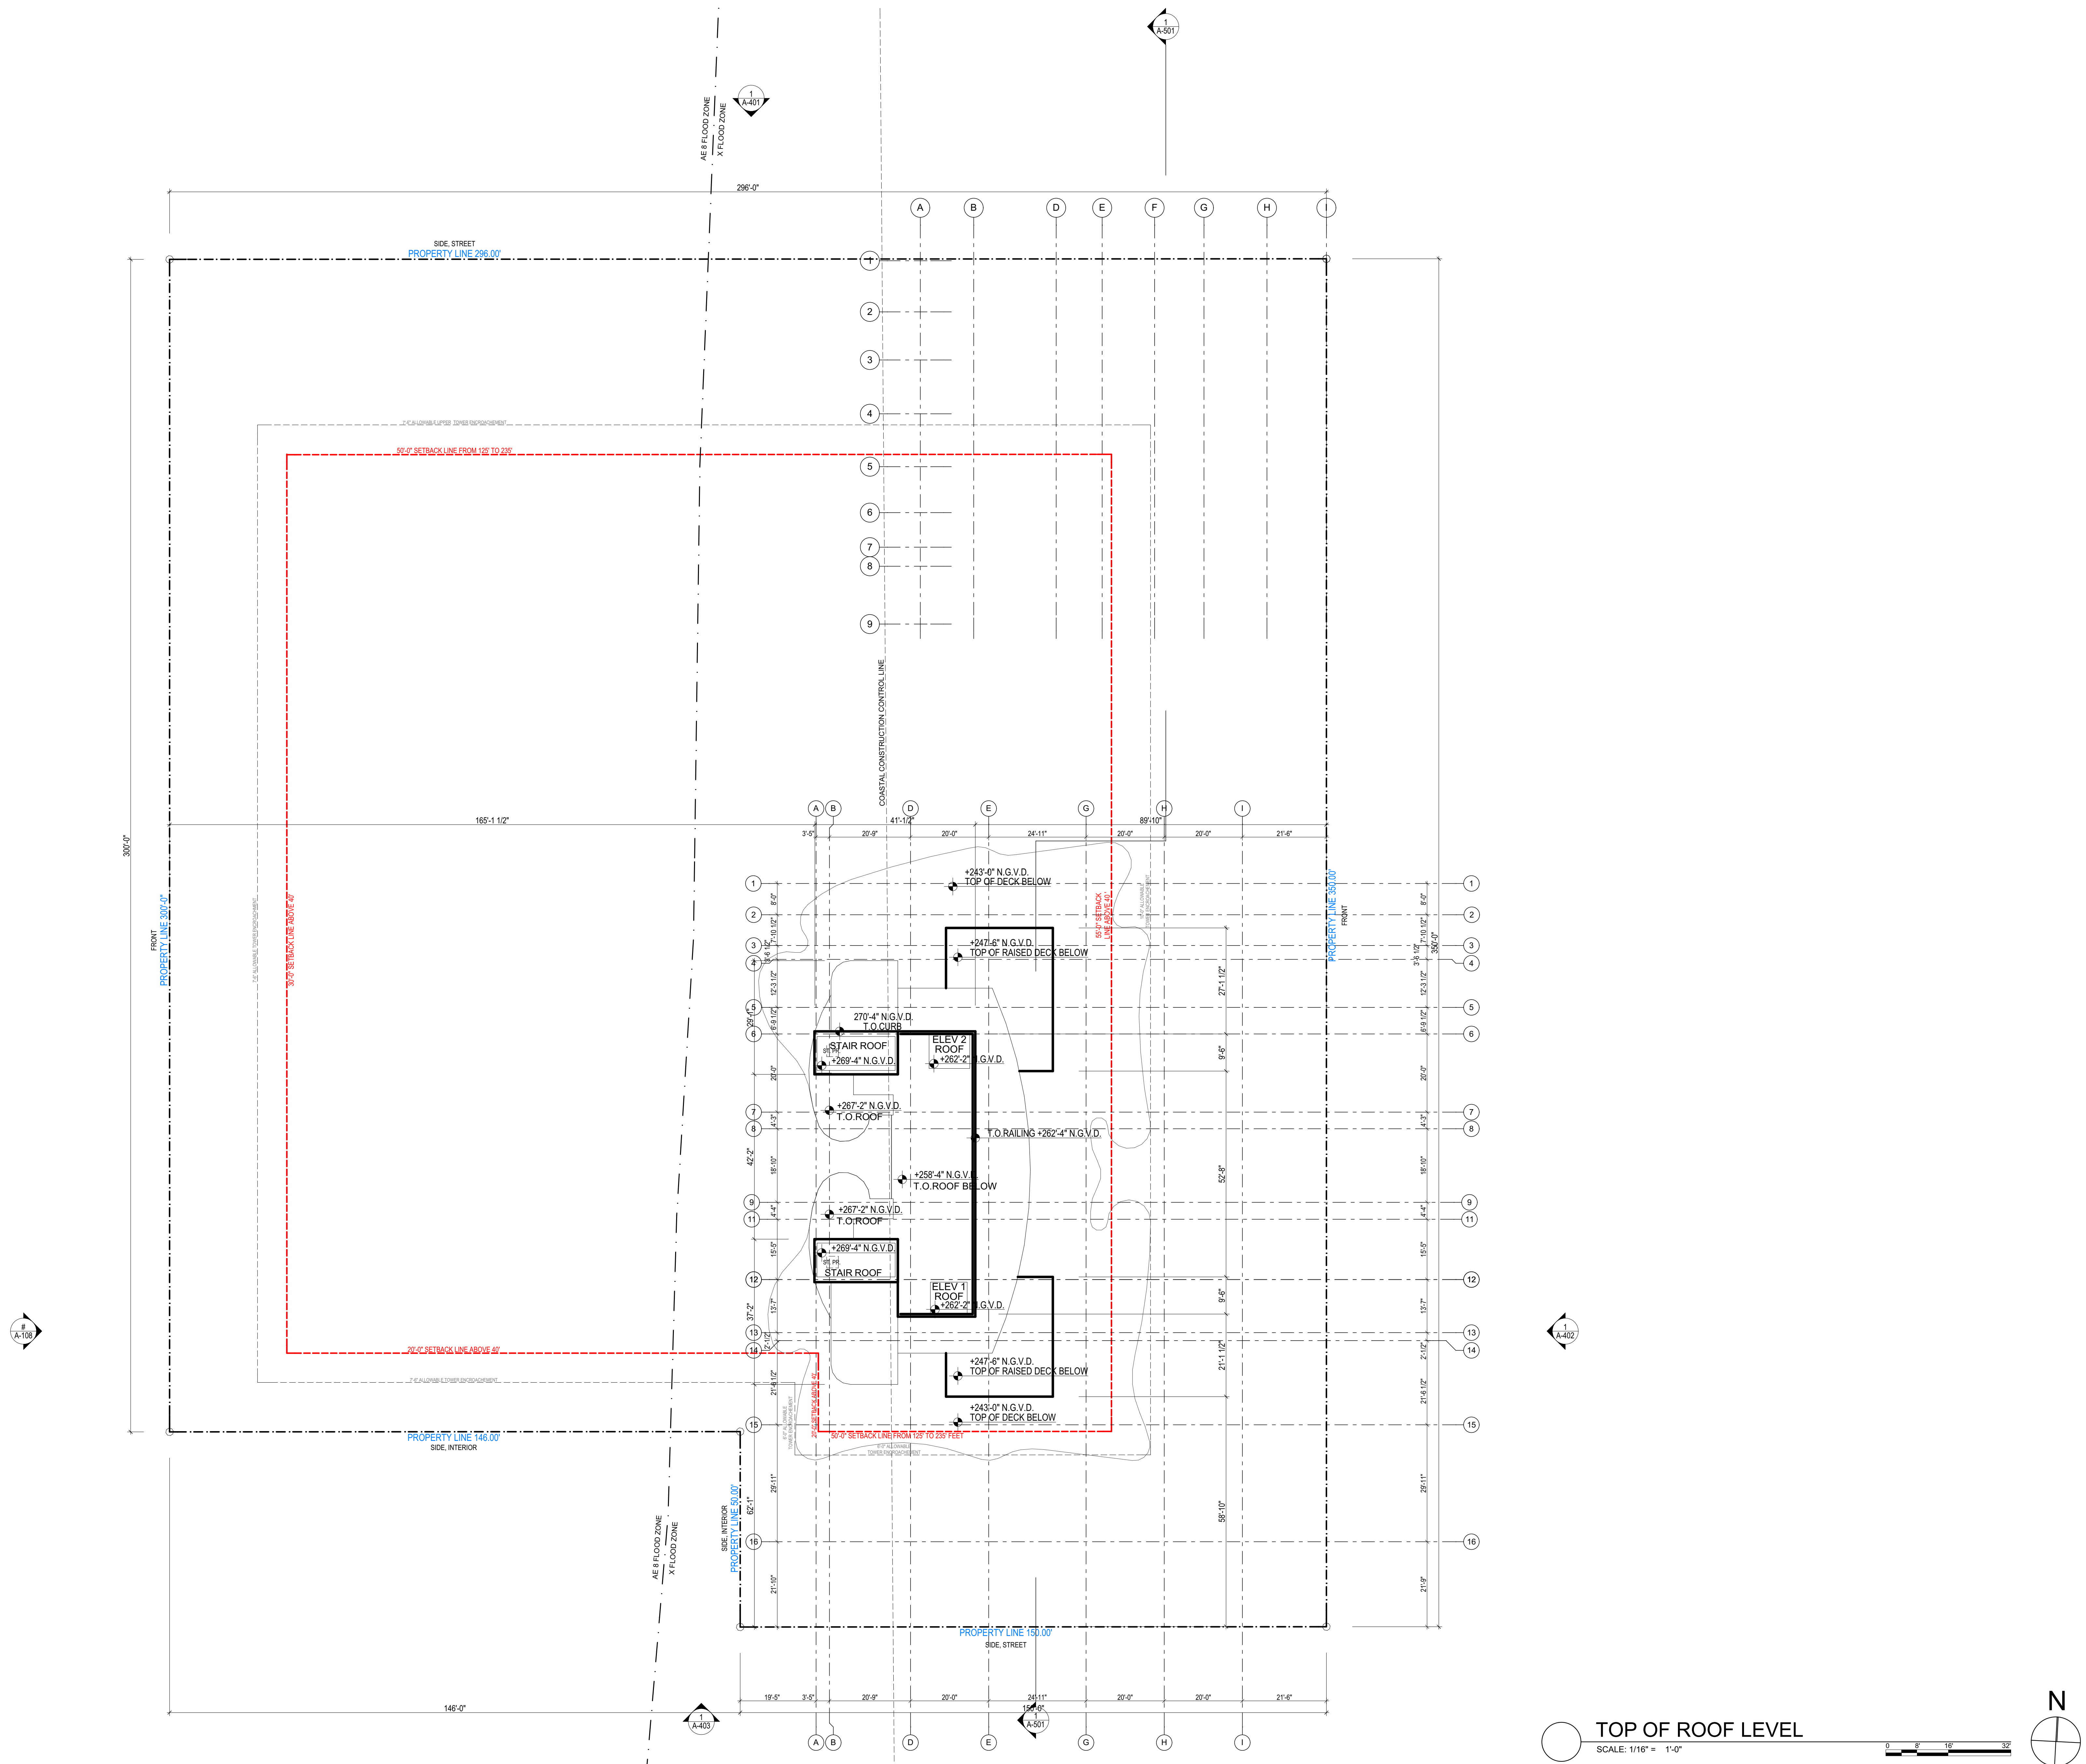



These Design And Drawings Are The Copyrighted Property Of Revuelta Architecture International P.A. and May Not Be Reproduced Except with Specific Written Consent of the Architect. The BIM Server File "BIM Server_3" (BIM Server File "BIM Server_3" CONNECTED By: dachamir Date: 11/10/2017)

OCEAN TERRACE
7400 Ocean Terrace
Miami Beach, FL 33141

A mixed used project by
Ocean Terrace
Holdings
1035 North Miami Av.
Miami, FL 33136
305.324.4700

Design & Executive Architect
REVUELTA
Architecture International
P.A.
2950 SW 27TH AVE.
SUITE 110
MIAMI, FL 33133
T. 305.590.5000
F. 305.590.5040

Luis O. Revuelta
AR-0007972

Date
11/10/2017

Scale
AS SHOWN

Sheet Name

SITE PLAN

A-240

OCEAN TERRACE
7400 Ocean Terrace
Miami Beach, FL 33141

A mixed used project by
Ocean Terrace
Holdings
1035 North Miami Av.
Miami, FL 33136
305.324.4700


Design & Executive Architect
REVUELTA
Architecture International
P.A.
2950 SW 27TH AVE.
SUITE 110
MIAMI, FL 33133
T. 305.590.5000
F. 305.590.5040

Luis O. Revuelta
AR-0007972

Date
11/10/2017
Scale
AS SHOWN
Sheet Name

BASEMENT
LEVEL

A-241

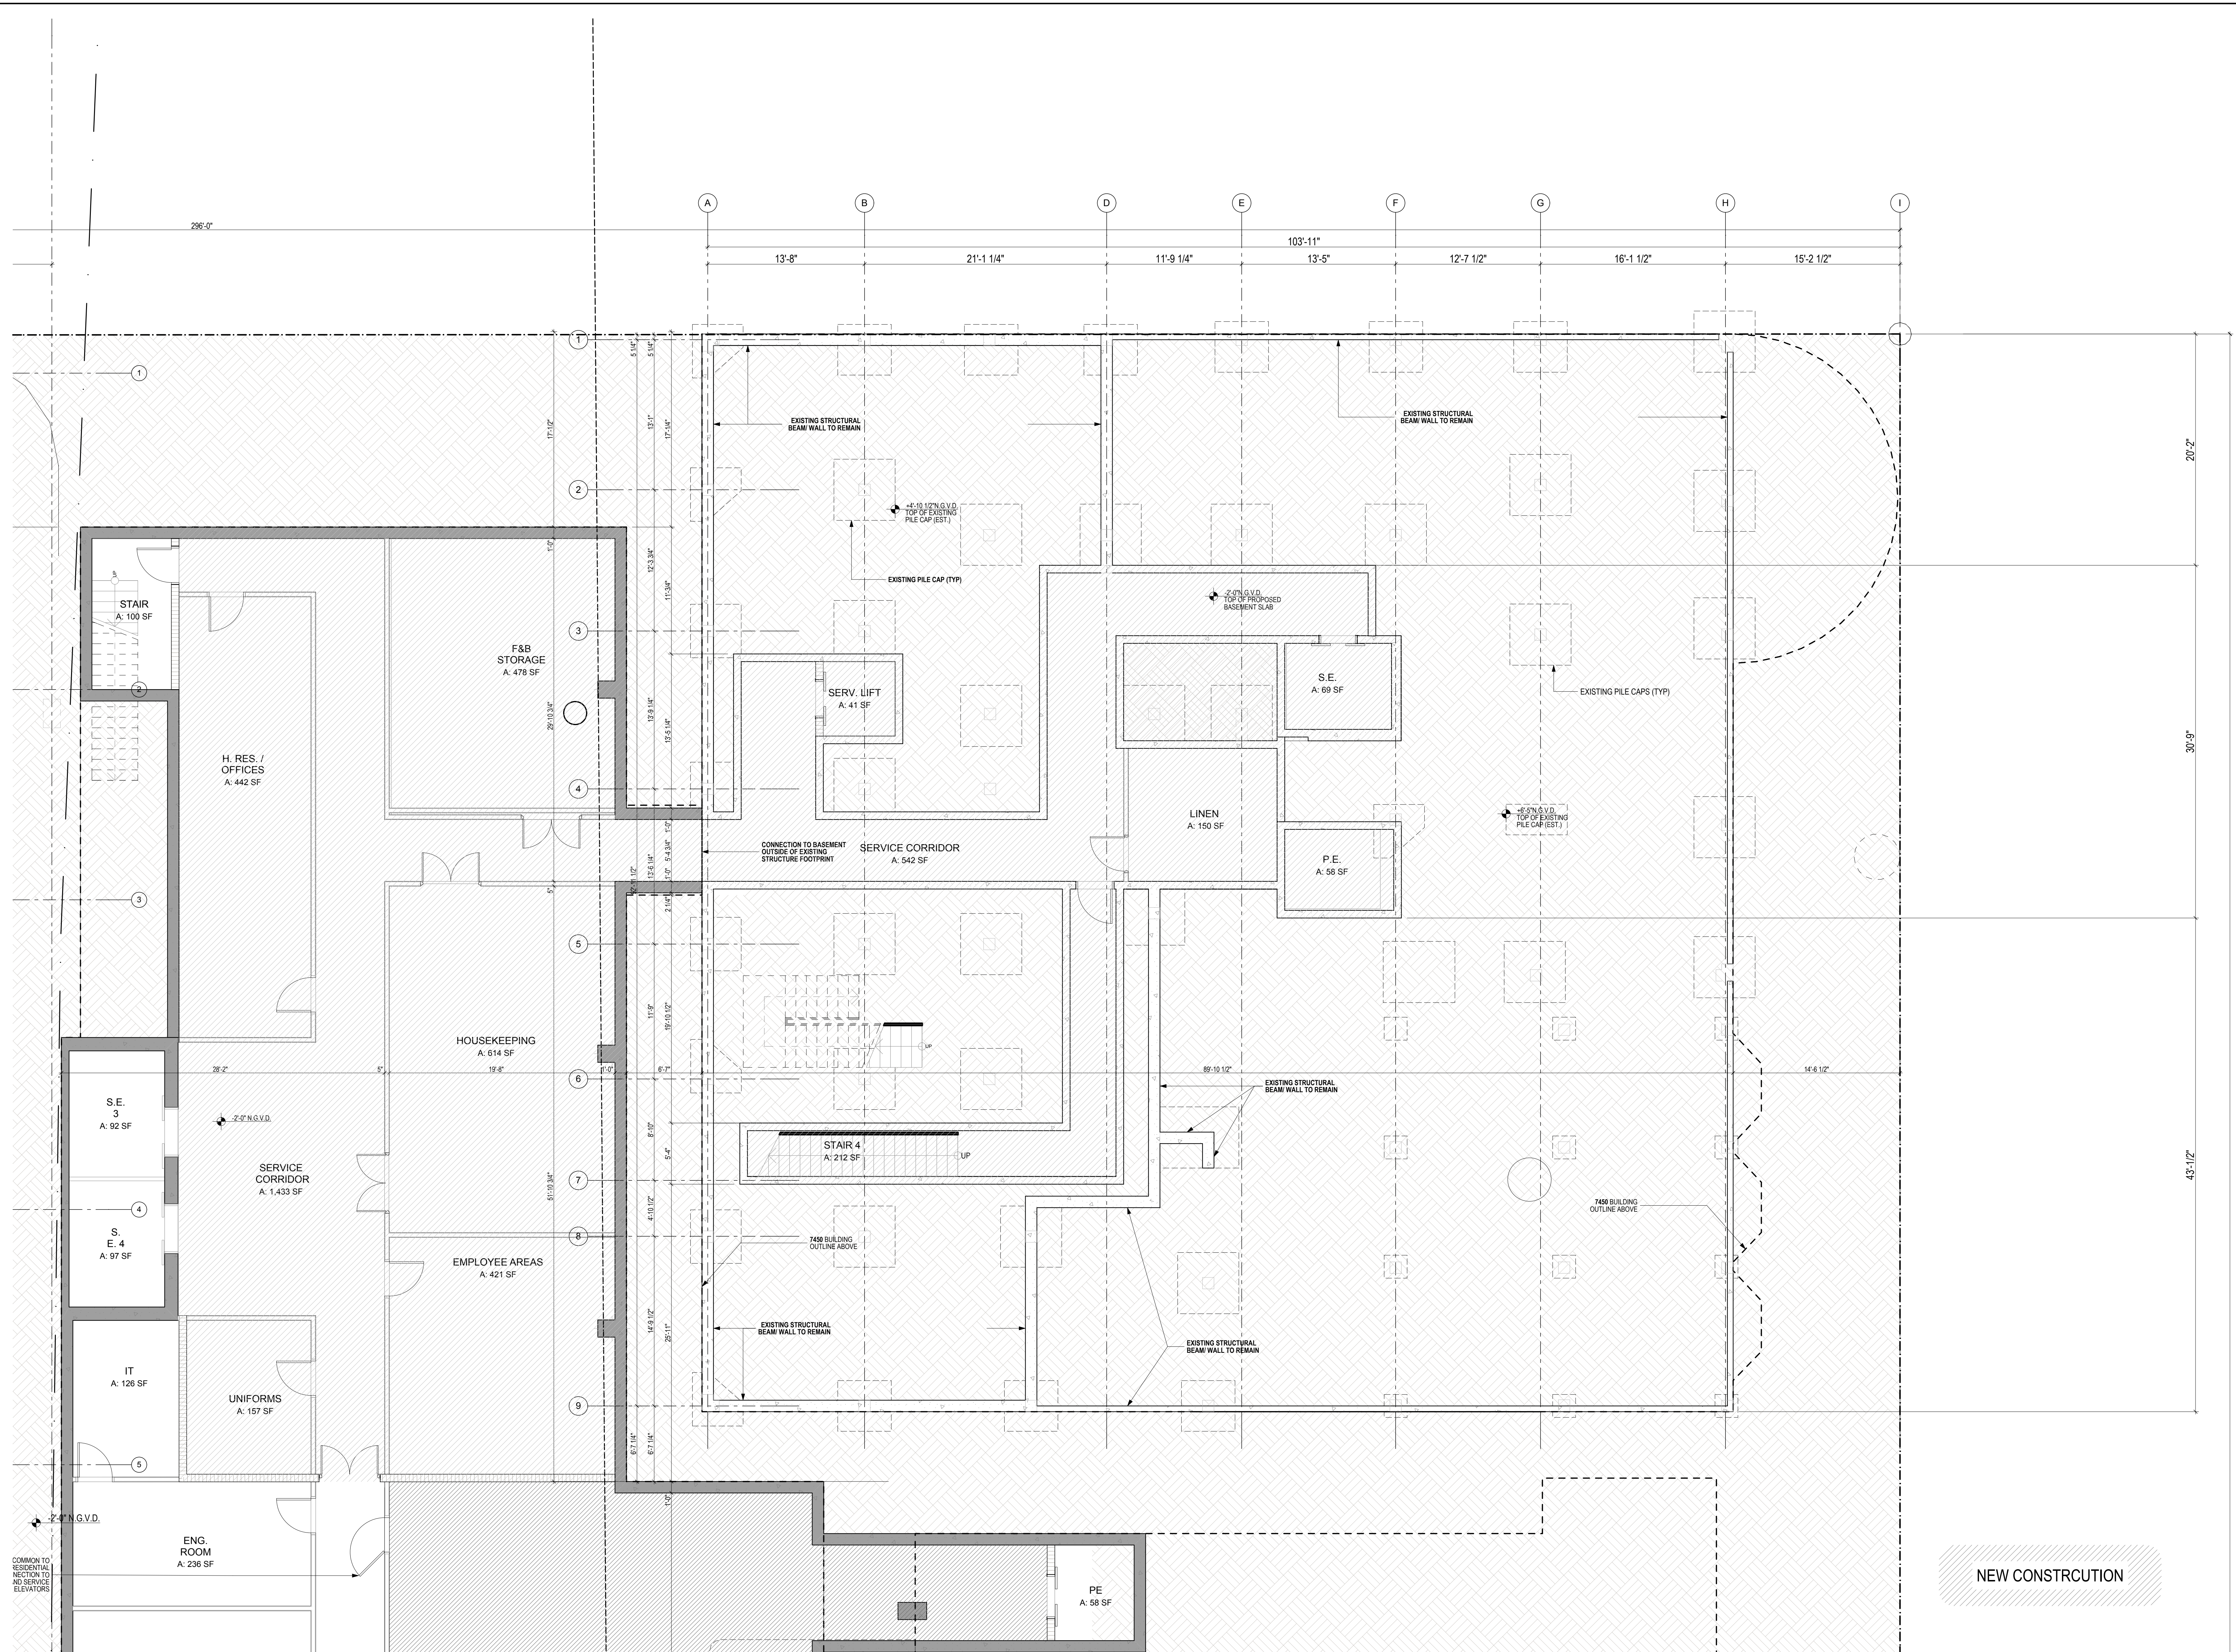

NOTE: ALL DIMENSIONS TO BE FIELD VERIFIED

GROUND LEVEL
SCALE: 3/16" = 1'-0"
0 4' 8' 12'

OCEAN TERRACE

7400 Ocean Terrace
Miami Beach, FL 33141

Miami Beach, FL 33141

0 1 2 

05 324 4700

U **1** **2** **3** **4** **5** **6** **7** **8** **9** **10** **11** **12**

REVUELTA

50 SW 27TH AVE.

SUITE 110
MIAMI, FL 33133

T 305 590 5000

F. 305.590.5040

AR-0007972

ate

1/10/2017

ale

AS SHOWN

Foot Name

GROUND LEVEL

A-242



These Design And Drawings Are The Copyrighted Property Of Requinta Architecture International, P.A. and May Not Be Reproduced Except With Specific Written Consent of the Architect. The Contractor Must Check And Verify All Dimensions Of The Job And Be Responsible For Same, Respecting Any Discrepancies To Be Discovered Before Commencing work. Drawings Not to Be Scaled. See BIM Survey: RAIL_BIM_Survey_191612_01_OCEAN_TERRACE_01612_OCEAN_TERRACE_2D_CONNECTED_Rev_01012017.

OCEAN TERRACE
7400 Ocean Terrace
Miami Beach, FL 33141

A mixed used project by
Ocean Terrace
Holdings
1035 North Miami Av.
Miami, FL 33136
305.324.4700

Design & Executive Architect
REVUELTA
Architecture International
P.A.
2950 SW 27TH AVE.
SUITE 110
MIAMI, FL 33133
T. 305.590.5000
F. 305.590.5040


Luis O. Revuelta
AR-0007972

Date
11/10/2017

Scale
AS SHOWN
Sheet Name

LEVEL 2

A-243

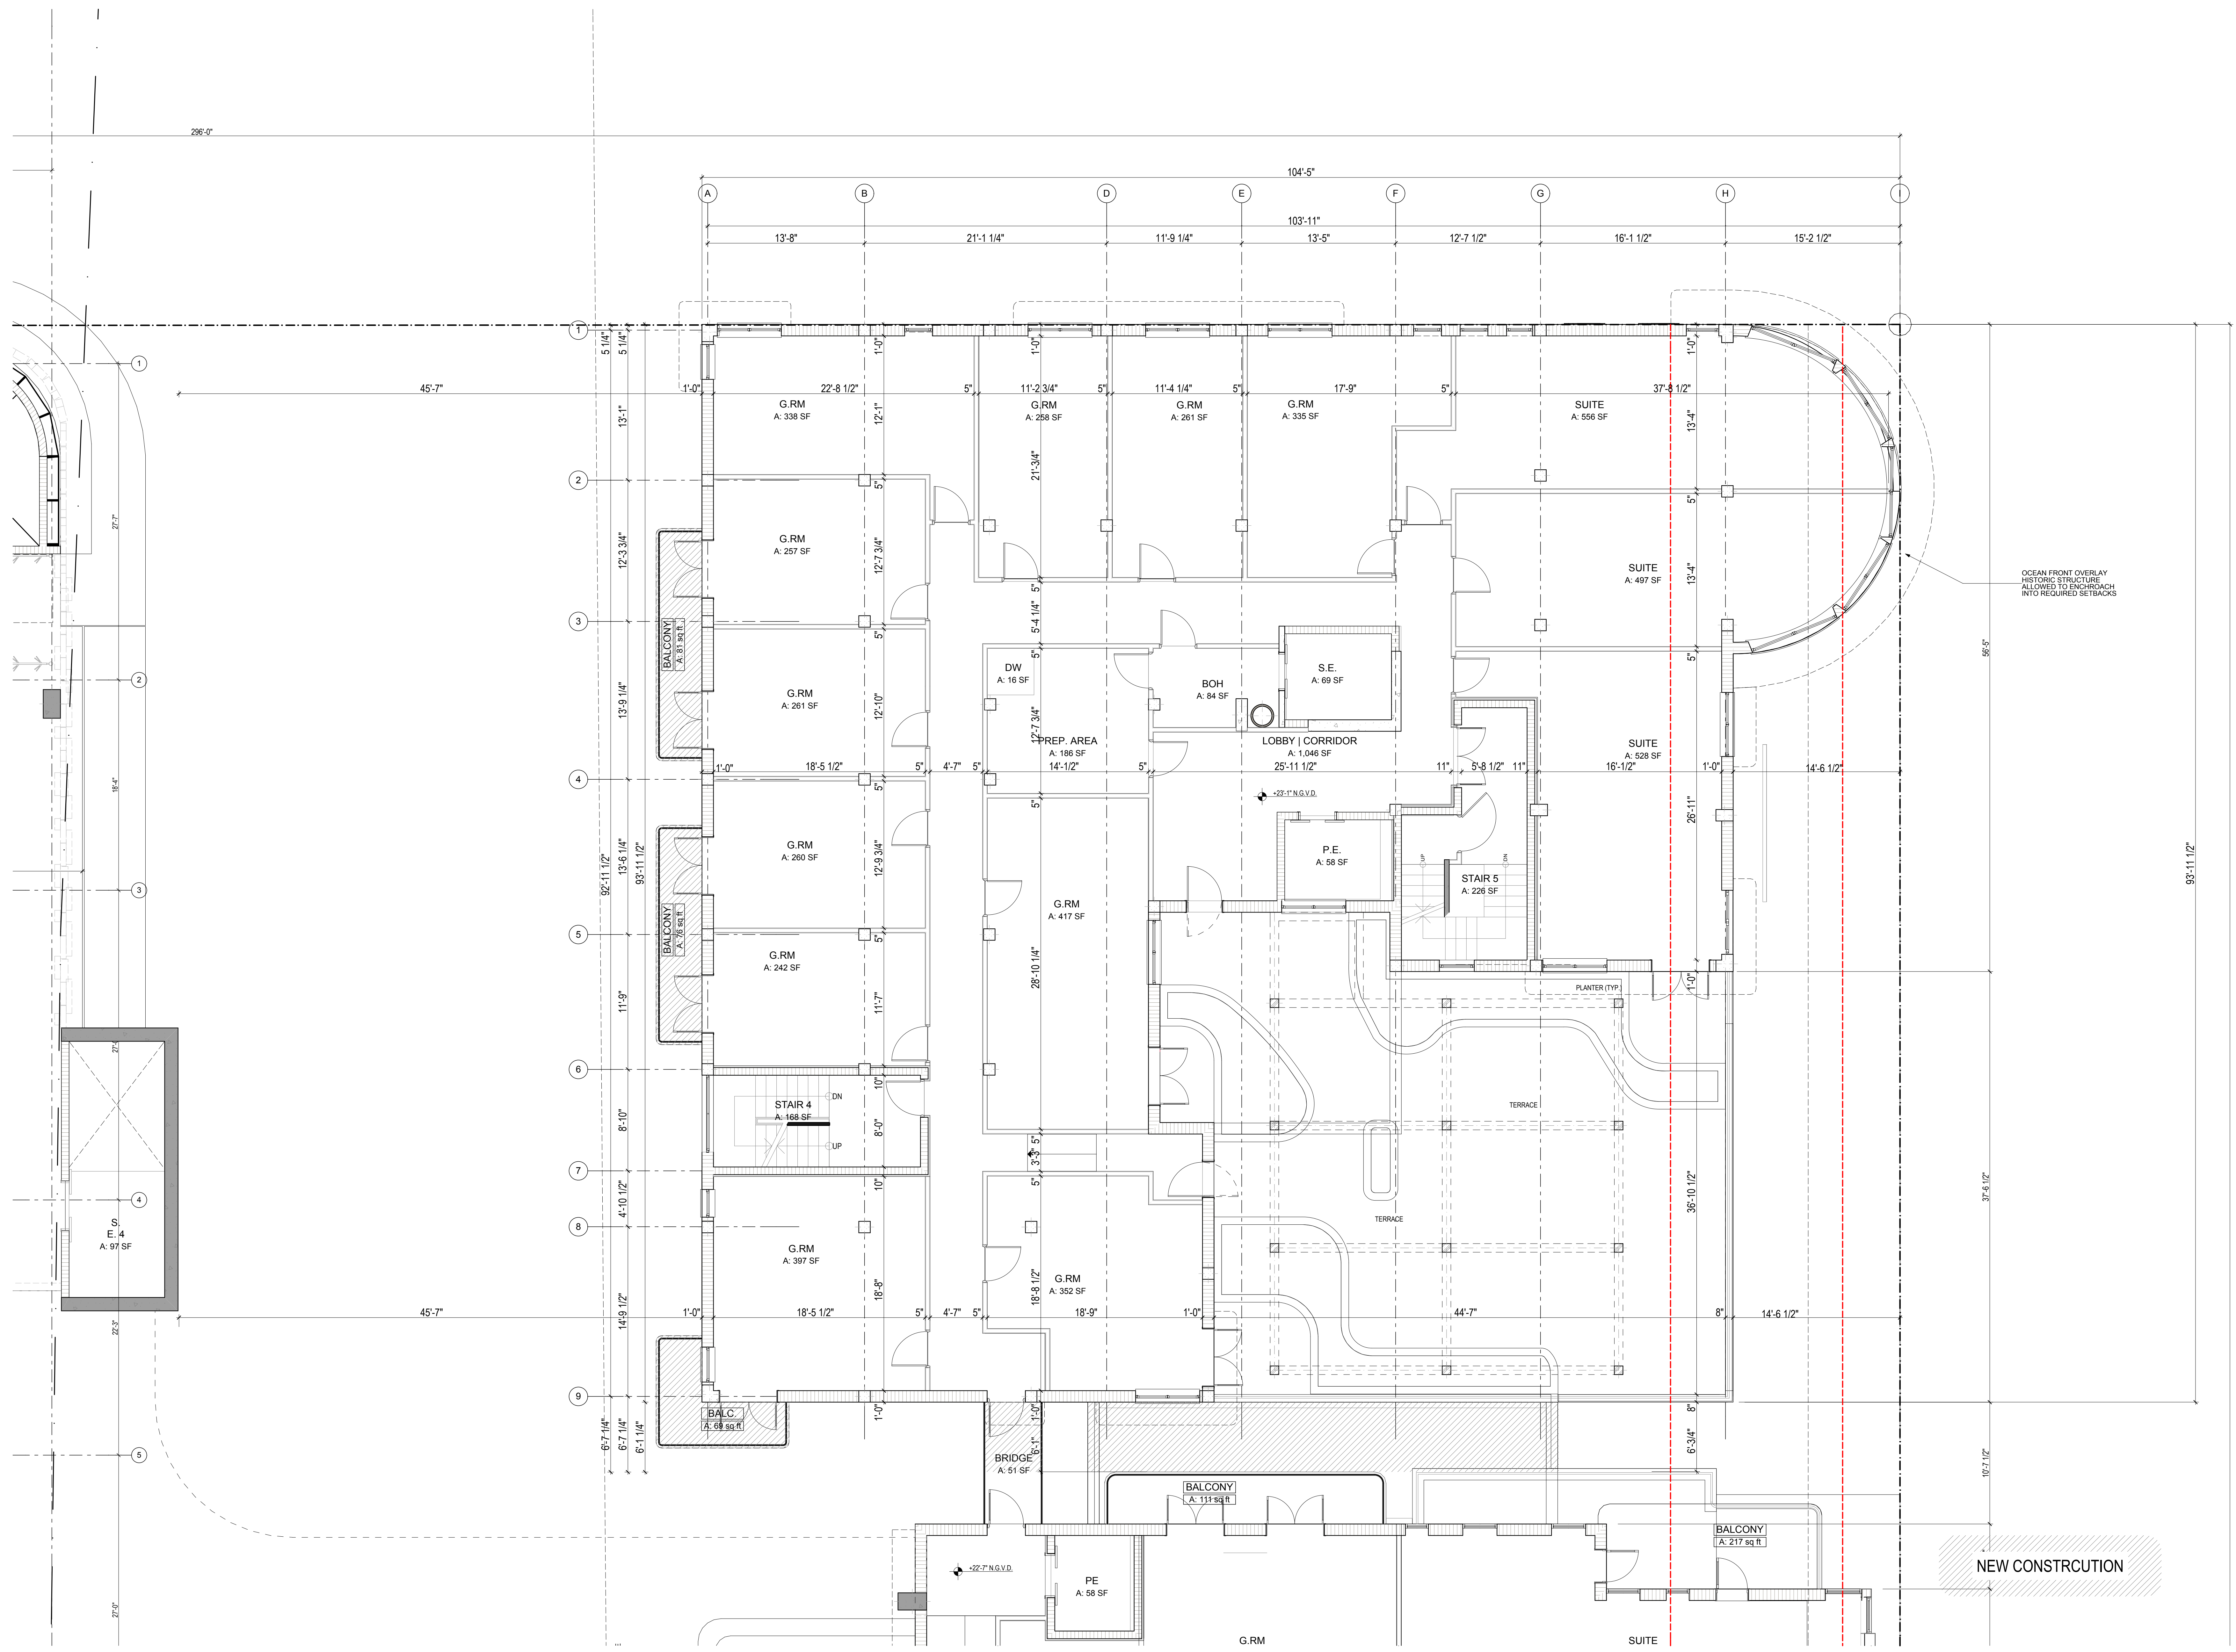

NOTE: ALL DIMENSIONS TO BE FIELD VERIFIED

LEVEL 2
SCALE: 3/16" = 1'-0"
0 4' 8' 12'