


A-005

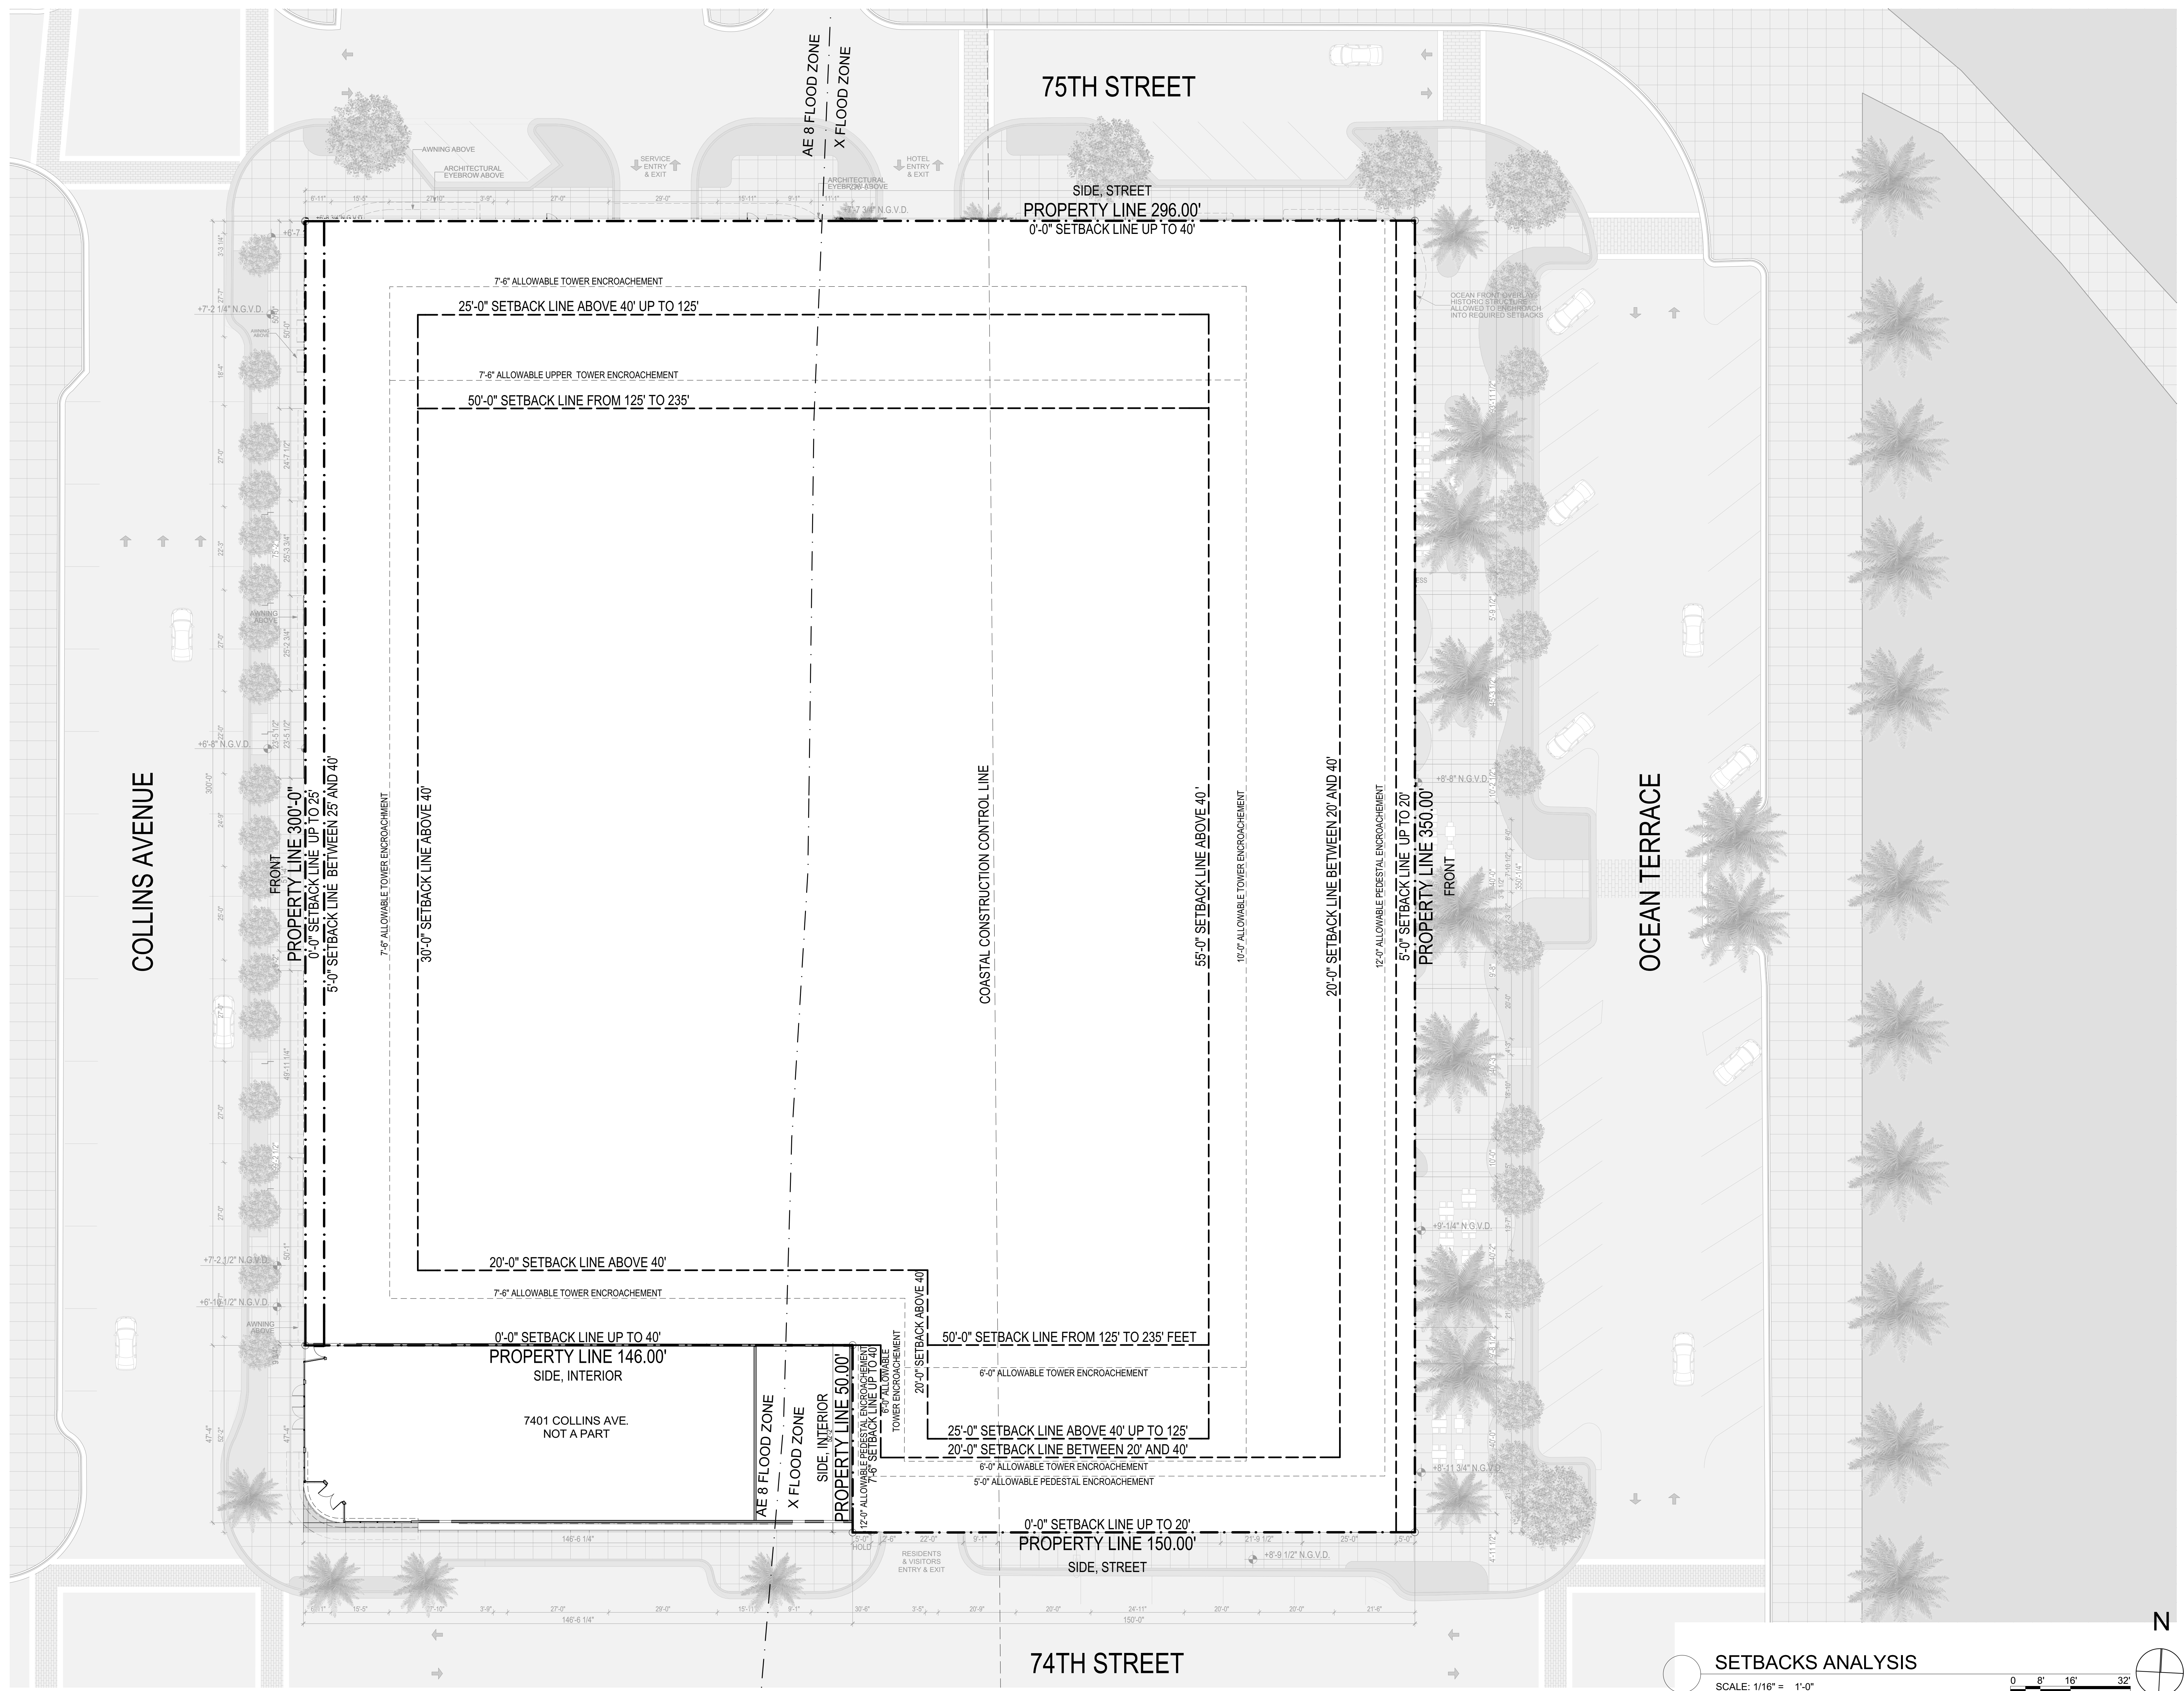

These Design And Drawings Are The Copyrighted Property Of Revuelta Architecture International P.A. and May Not Be Reproduced Except with Specific Written Consent of the Architect. The Contractor Must Check And Verify All Dimensions Of The Job And Be Responsible For Any Discrepancies To Architects Before Commencing work. Drawings Not to Be Scaled. File BM Server: RAI - BM Server - 3 - BM Server 1916162 OCEAN TERRACE/1612 OCEAN TERRACE - SD - CONNECTED - By Jerry - Date: 11/30/2017


1

7

100



SCALE: 1/8" = 1'-0"

 

SCALE: 1/64" = 1'-0"

2950 SW 27TH AVE.
SUITE 110
MIAMI, FL 33133
T. 305.590.5000
F. 305.590.5040

RJ HEISENBOTTLE
ARCHITECTS
2199 PONCE DE LEON BLVD.
SUITE 400
CORAL GABLES, FL 33134
TELEPHONE: 305/446-7799
FAX: 305/446-9275

OCEAN TERRACE
7400 Ocean Terrace
Miami Beach, FL 33141

**A mixed used project by
Ocean Terrace
Holdings**

1035 North Miami Av.
Miami, FL 33136

305.324.4700

Design & Executive Architect

REVUELTA
Architecture International
P.A.

2950 SW 27TH AVE.
SUITE 110
MIAMI, FL 33133
T. 305.590.5000
F. 305.590.5040


Luis O. Revuelta
AR-0007972


Date
11/9/2017

Scale
AS SHOWN
Sheet Name

LINE OF SIGHT DIAGRAMS

A-033

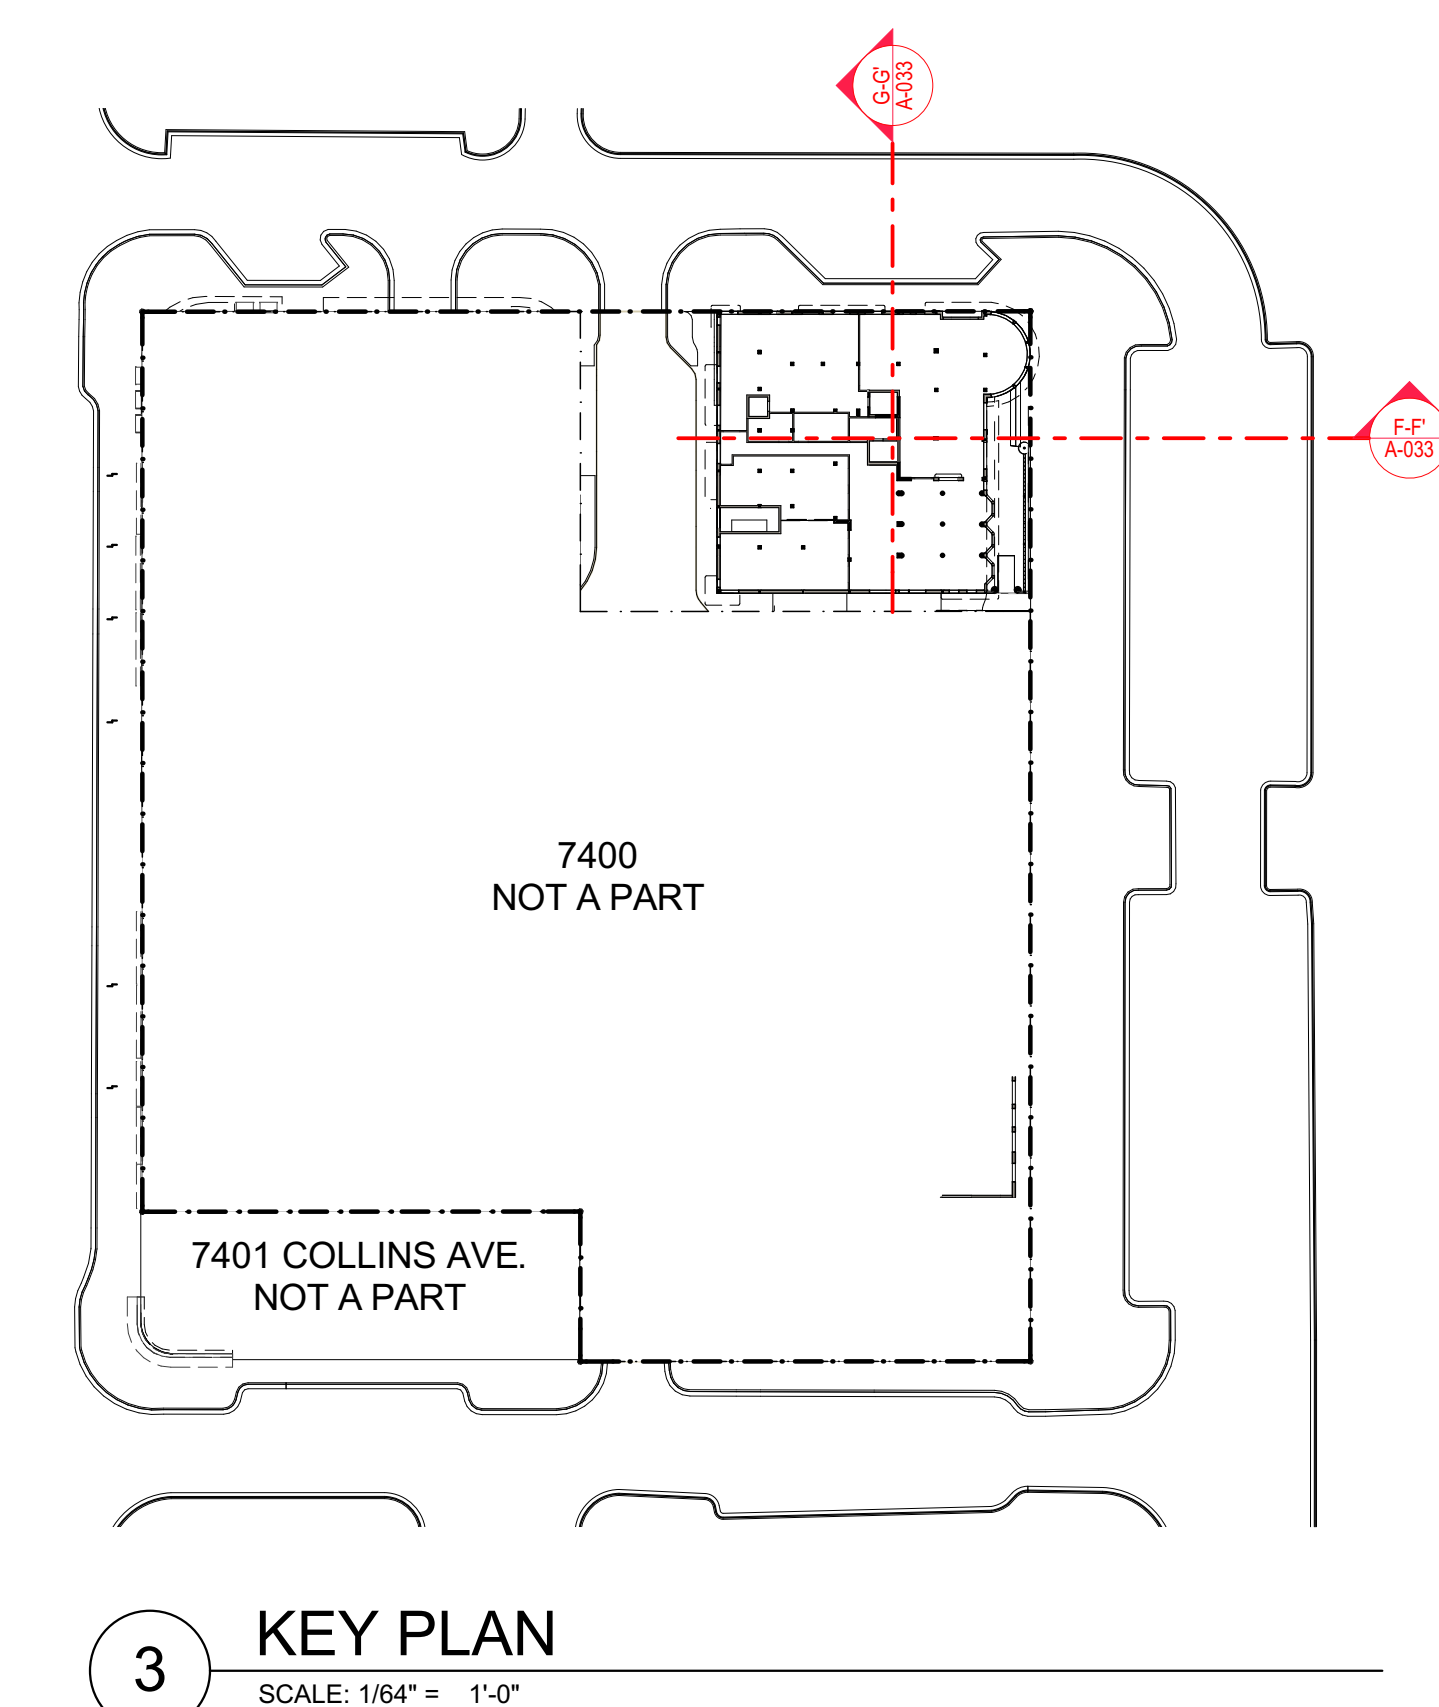

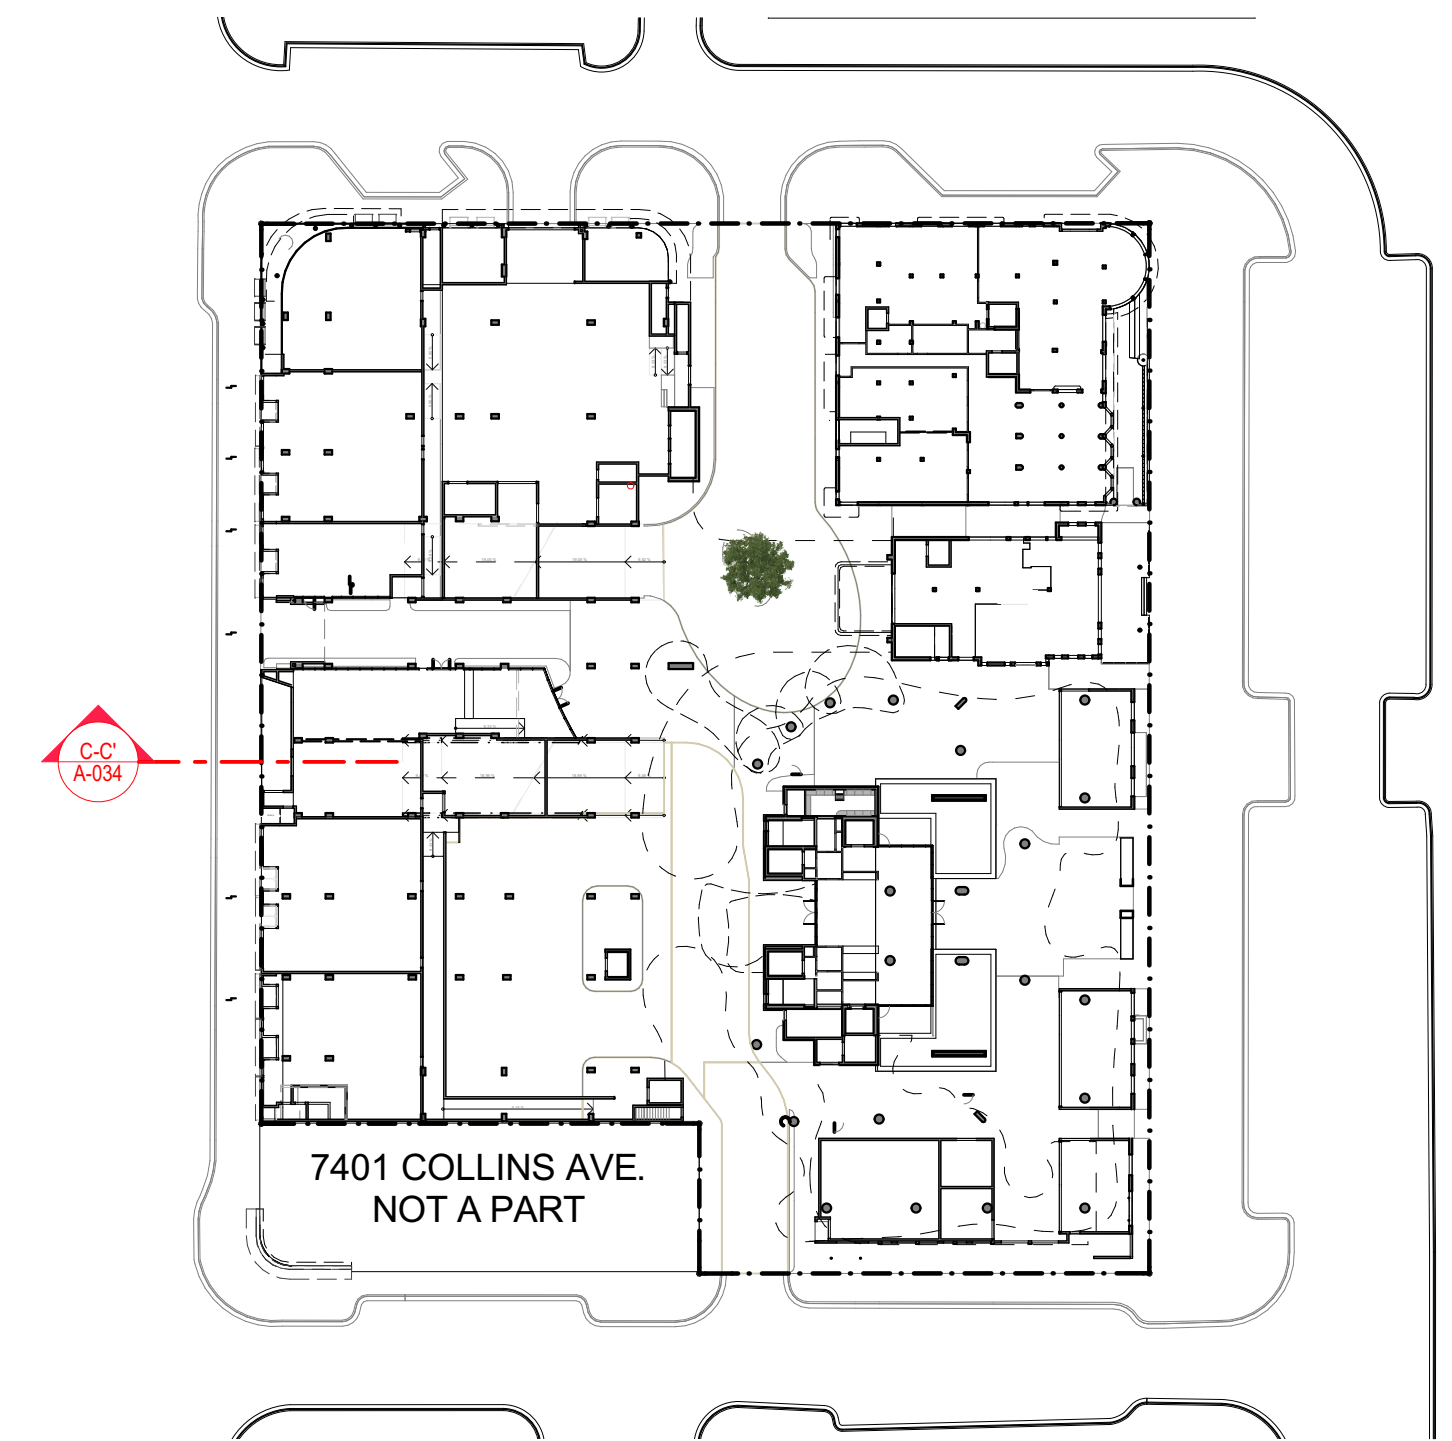

KEY PLAN

SCALE: 1/64" = 1'-0"



OCEAN TERRACE
7400 Ocean Terrace
Miami Beach, FL 33141

A mixed used project by
Ocean Terrace Holdings
1035 North Miami Av.
Miami, FL 33136
305.324.4700

Design & Executive Architect
REVUELTA
Architecture International
P.A.
2950 SW 27TH AVE.
SUITE 110
MIAMI, FL 33133
T. 305.590.5000
F. 305.590.5040

Luis O. Revuelta
AR-0007972



Date
11/9/2017

Scale
AS SHOWN


Sheet Name

7410 - OCEAN TERRACE SECTION

A-037

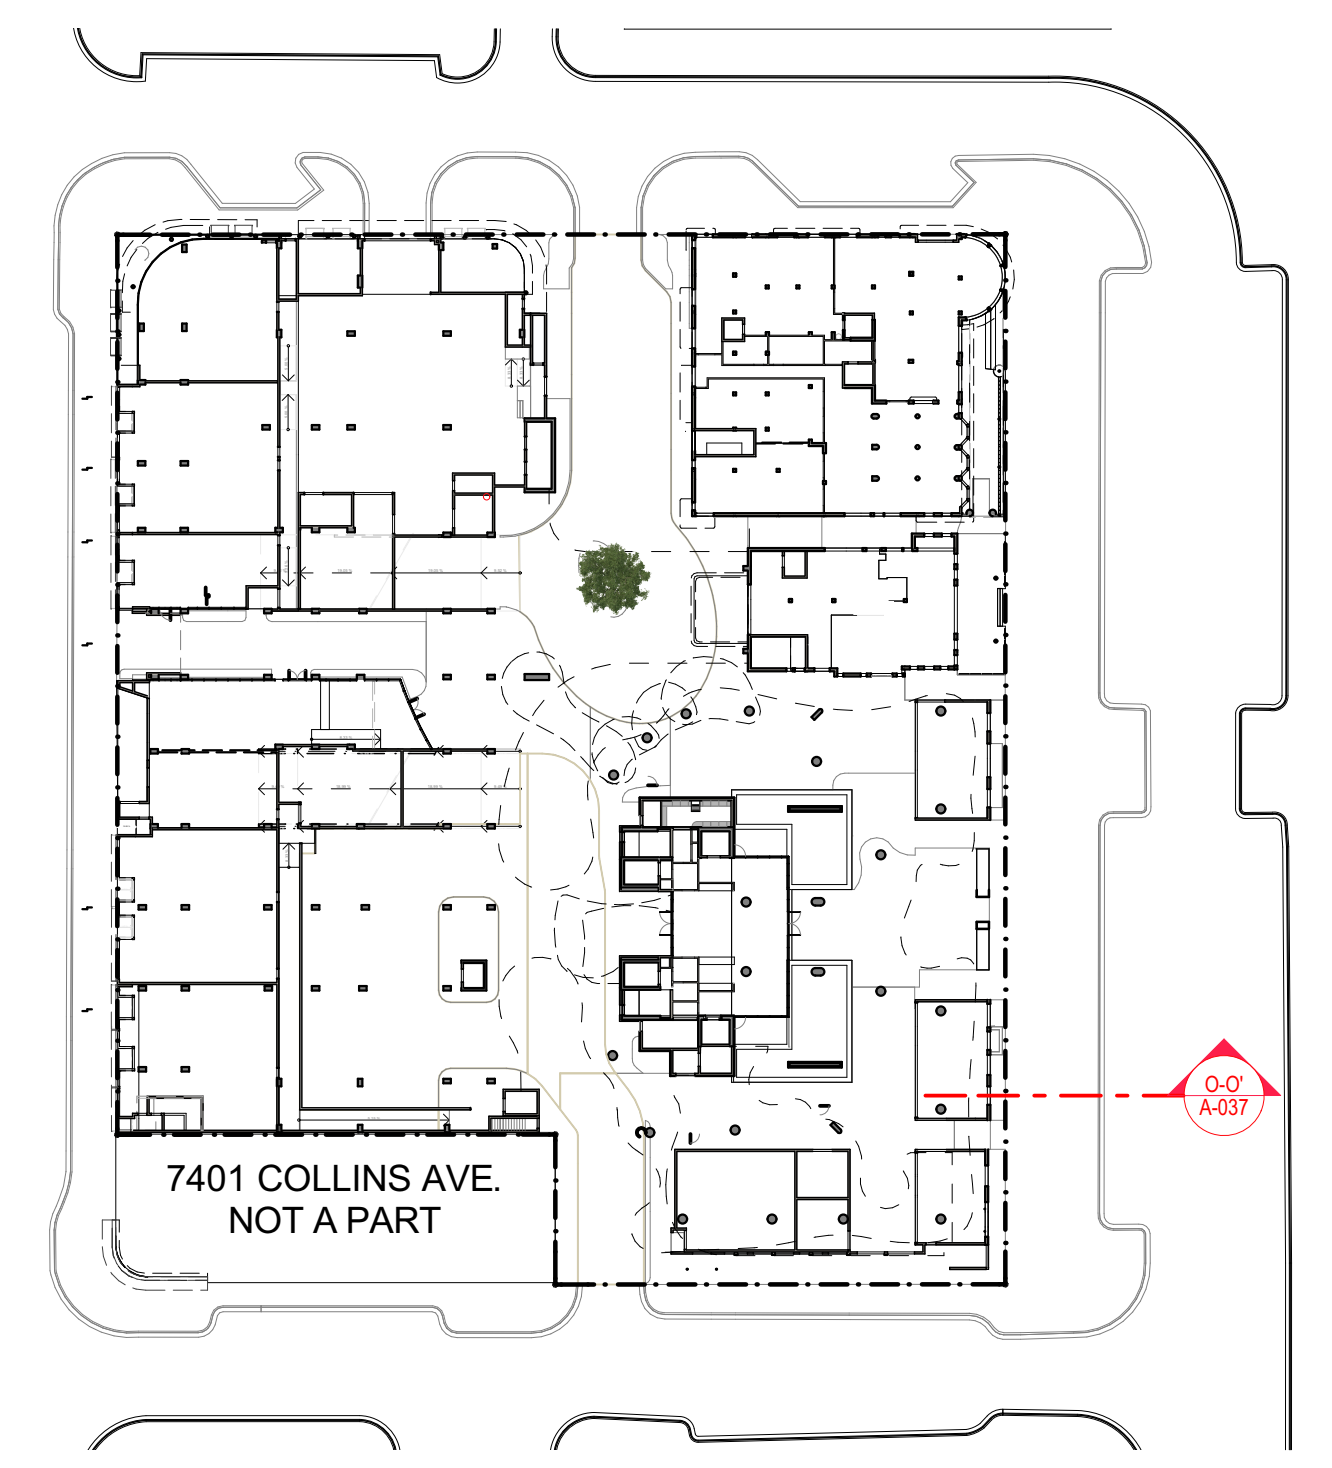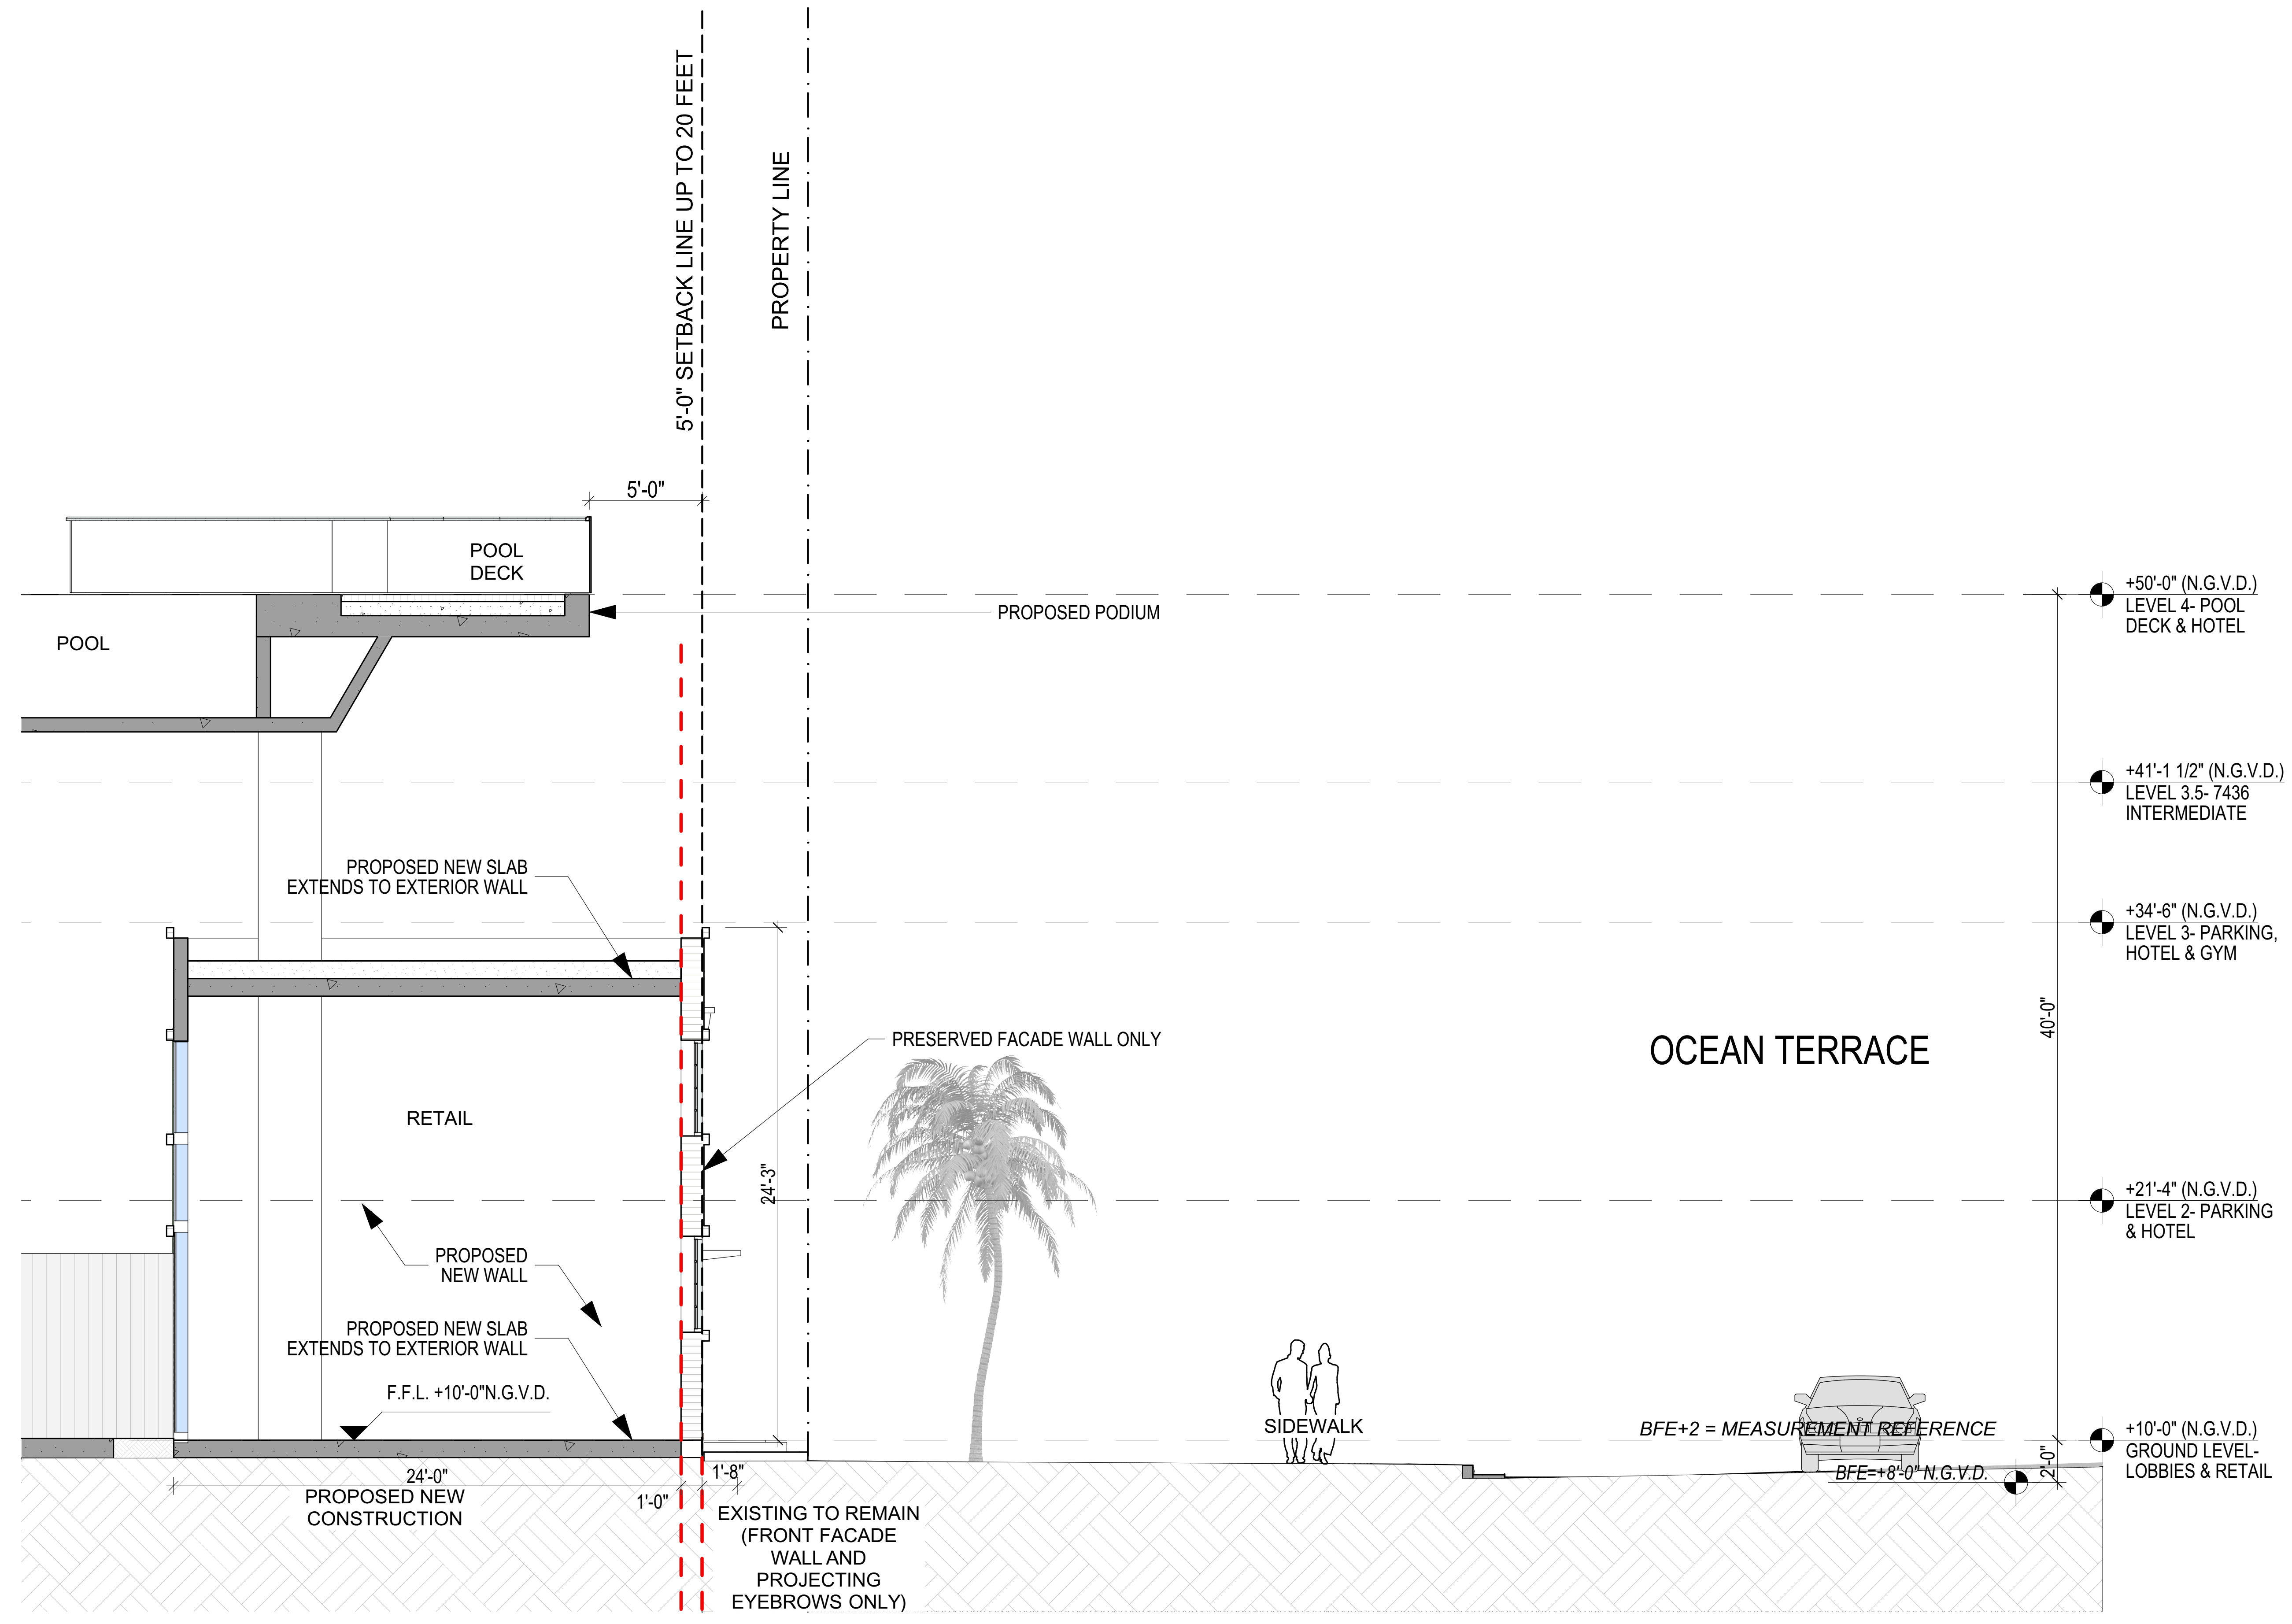


7410 OCEAN TERRACE - STREET FRONT SECTION

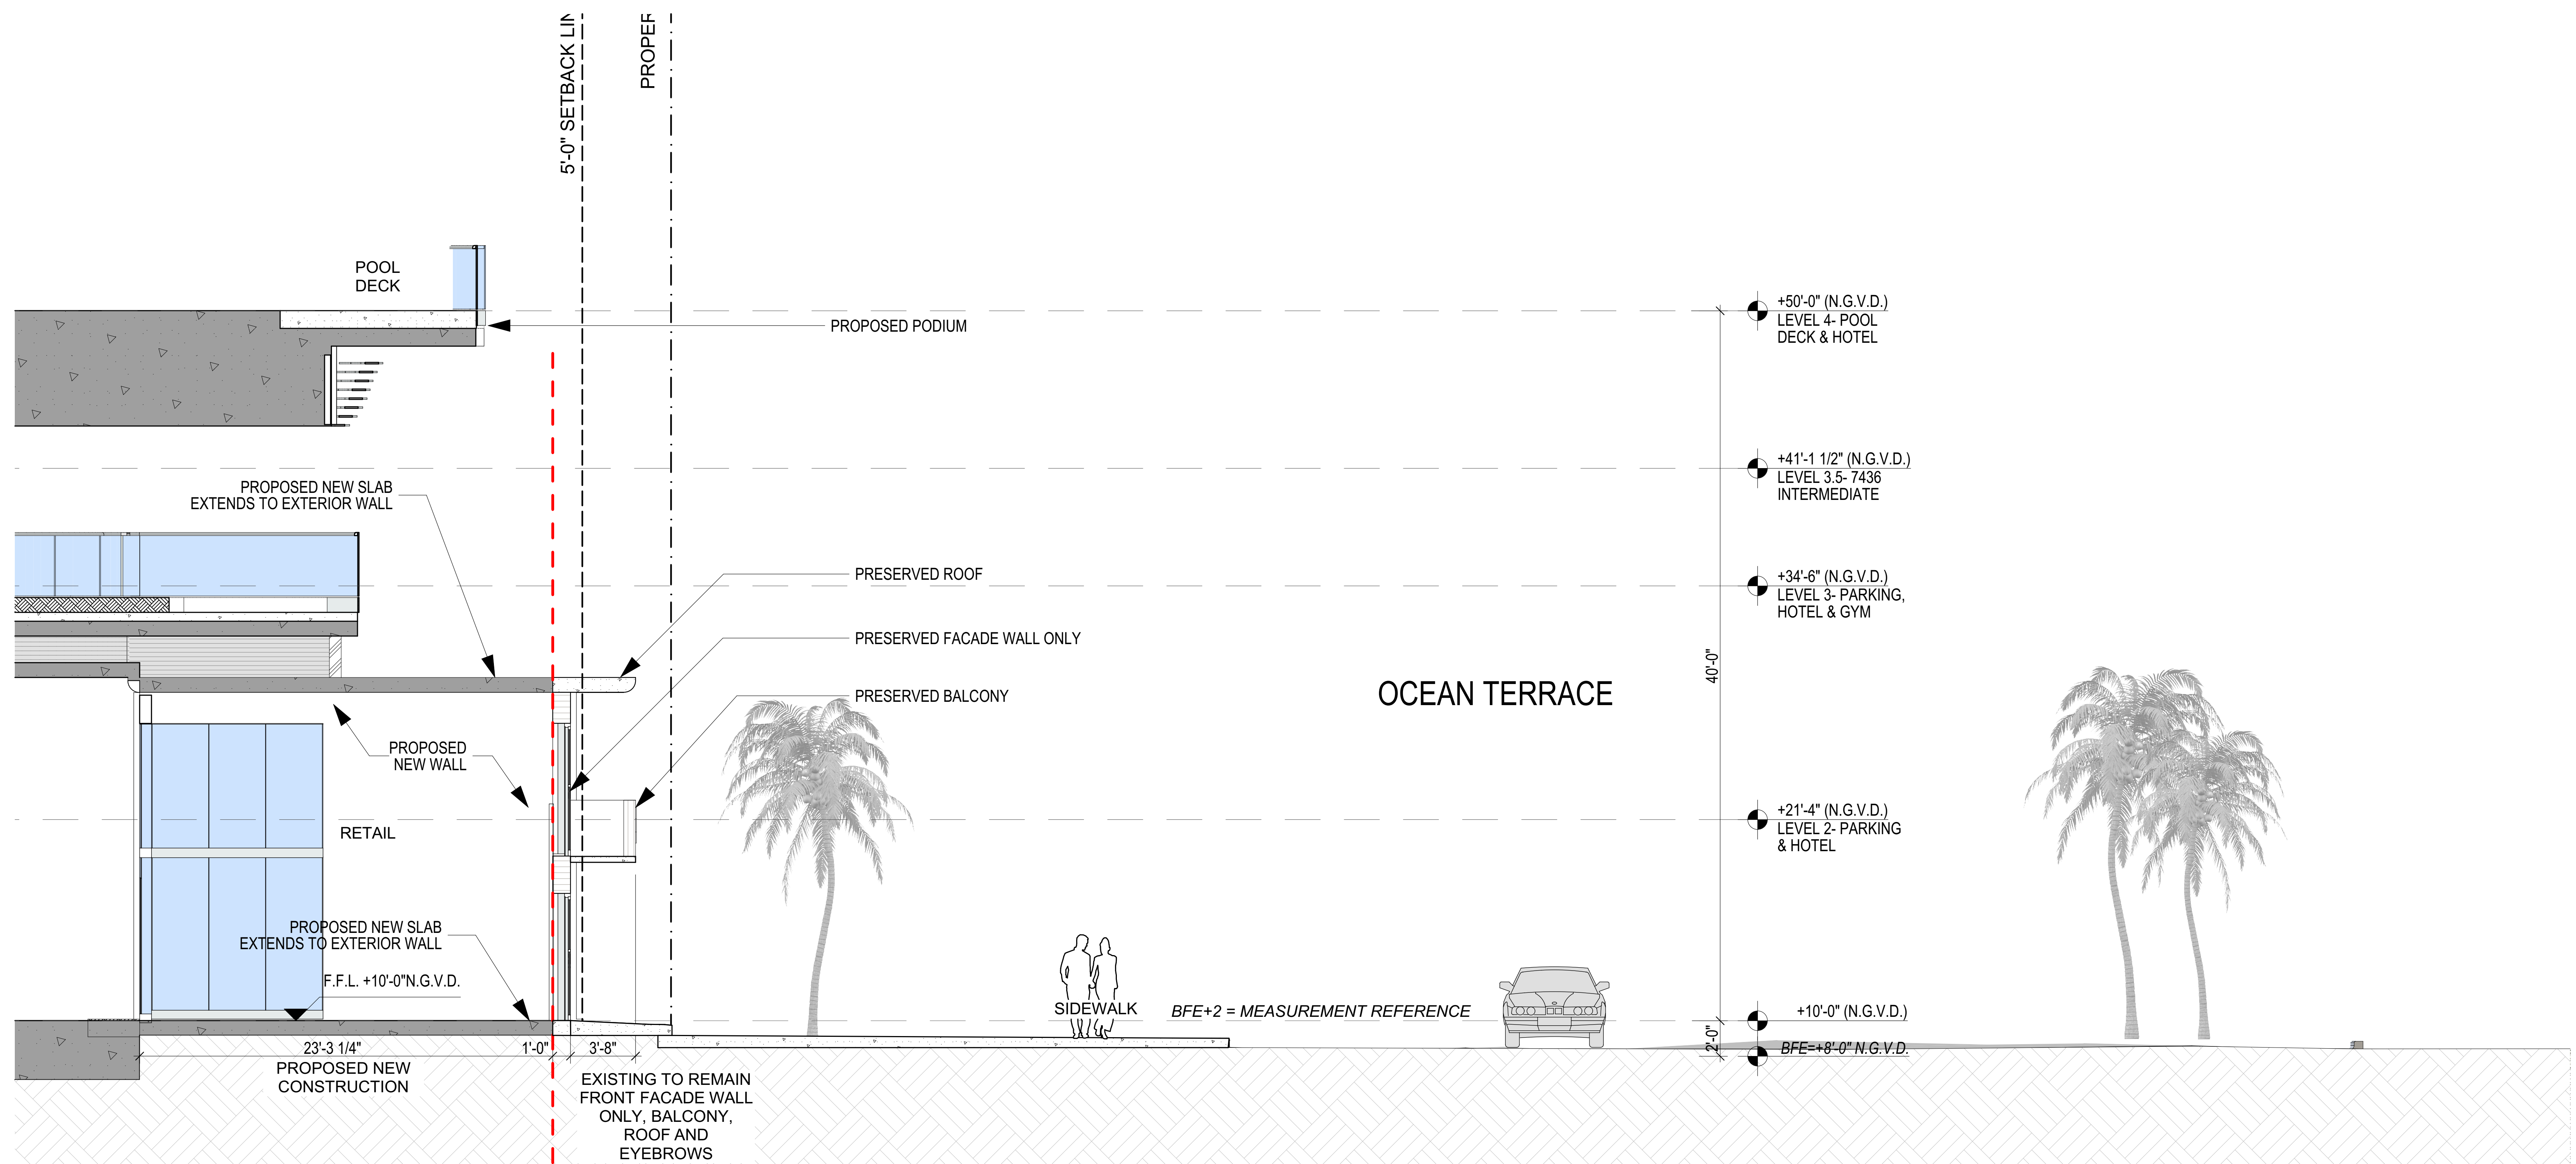


SECTION R-R'

SCALE: 1/4" = 1'-0"

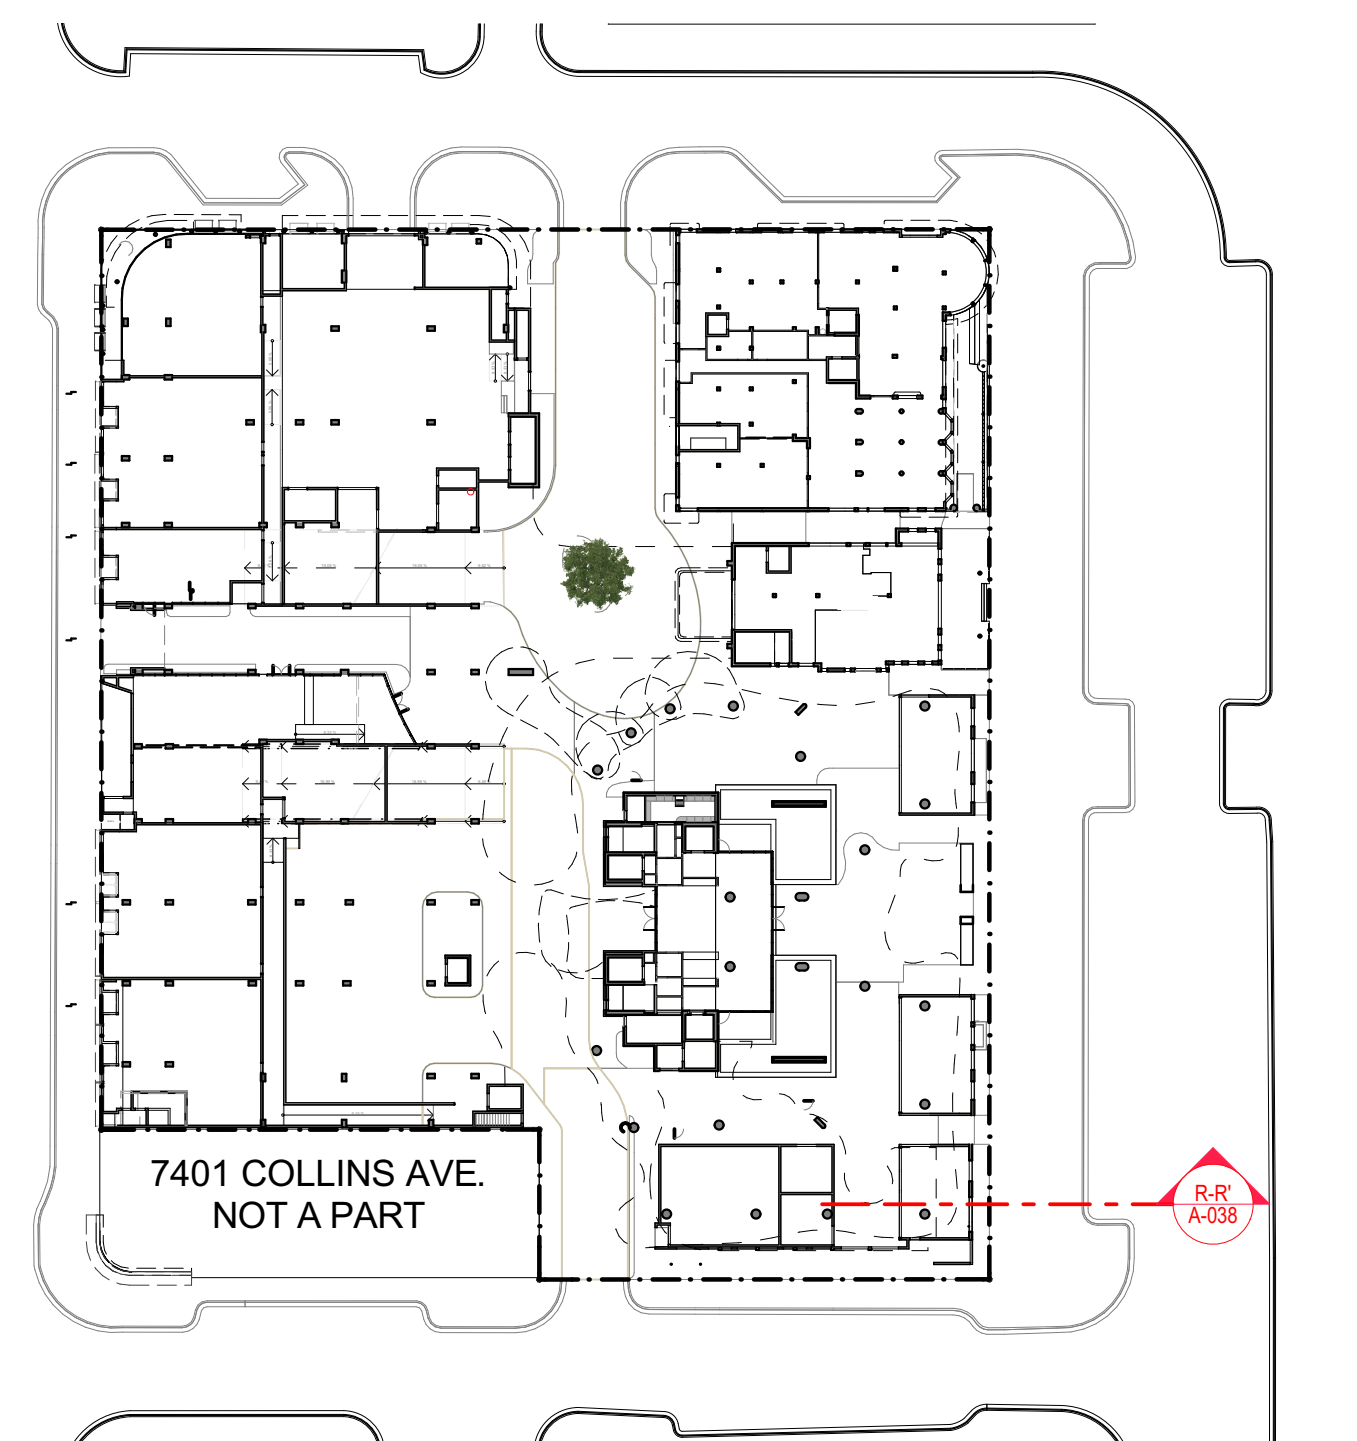

 **KEY PLAN**
SCALE: 1/64" = 1'-0"

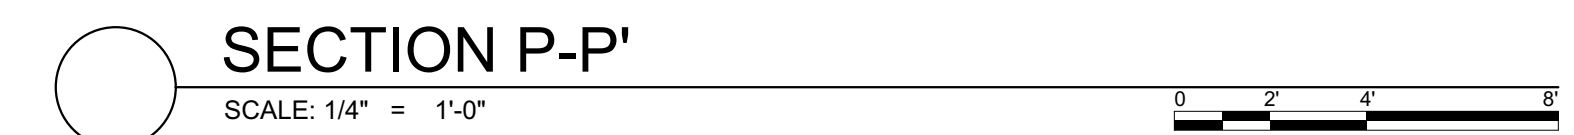

OCEAN TERRACE

7400 Ocean Terrace
Miami Beach, FL 33141

**A mixed used project by
Ocean Terrace
Holdings**

135 North Miami Av.
Miami, FL 33136

5.324.4700

Design & Executive Architect

REVUELTA
Architecture International
P.A.

0 SW 27TH AVE.
SUITE 110
MIAMI, FL 33133
T. 305.590.5000
F. 305.590.5040


Luis O. Revuelta
AR-0007972

Date
1/9/2017

Scale
AS SHOWN

**COLLINS AVE.
SECTION**


A-040

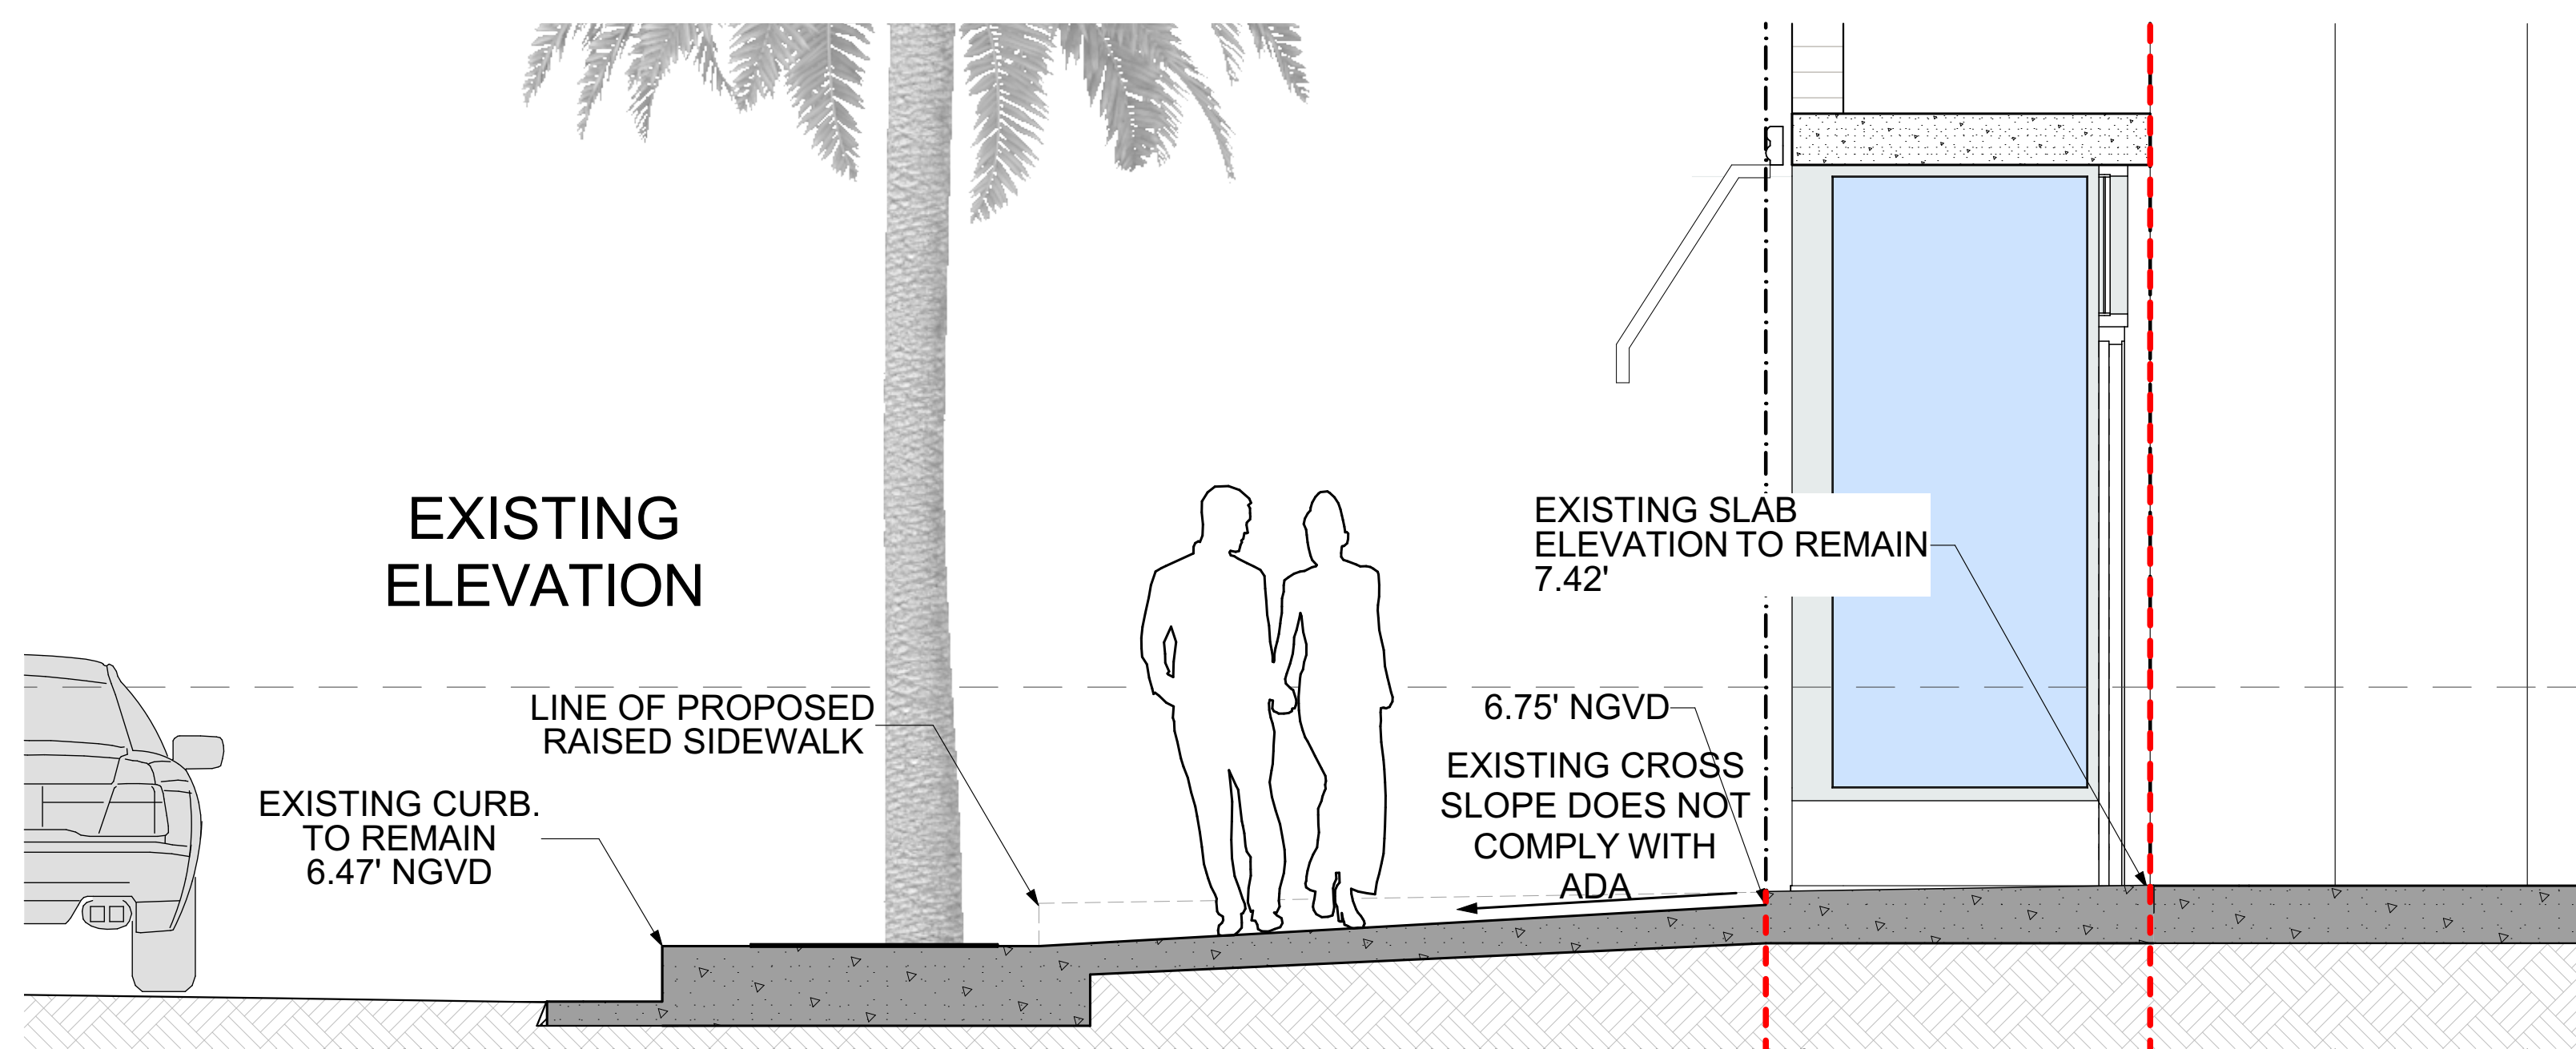

EXISTING SIDEWALK CROSS-SECTION AT RETAIL TYP.

SCALE: 1/2" = 1'-0"


A horizontal scale bar with alternating black and white segments. It is marked with the numbers 0, 1, 2, and 4, representing feet.

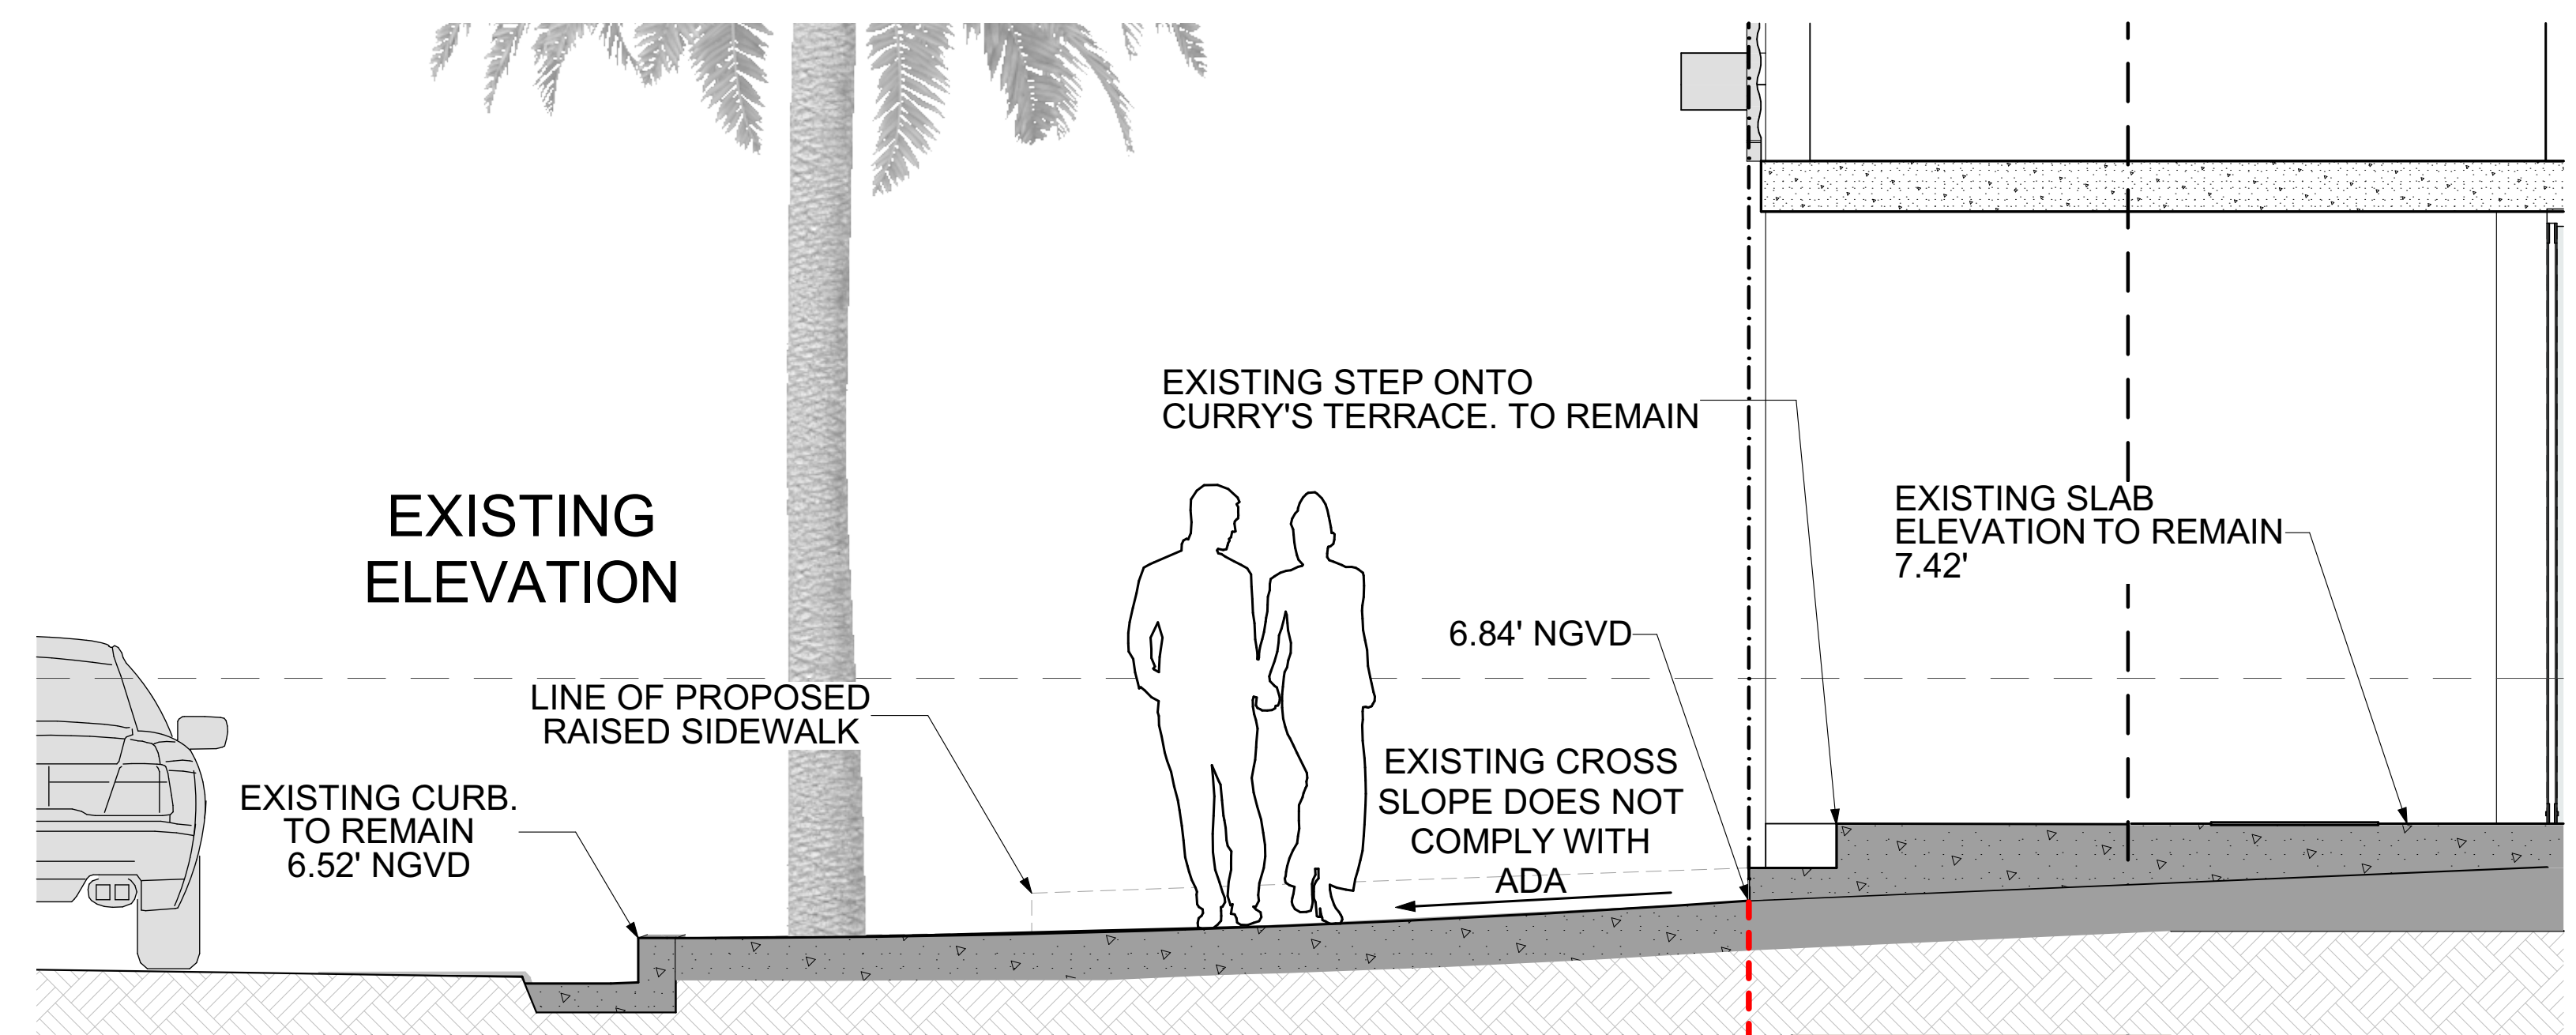


EXISTING SIDEWALK CROSS-SECTION AT 7433

SCALE: 1/2" = 1'-0"


0 1' 2' 4'

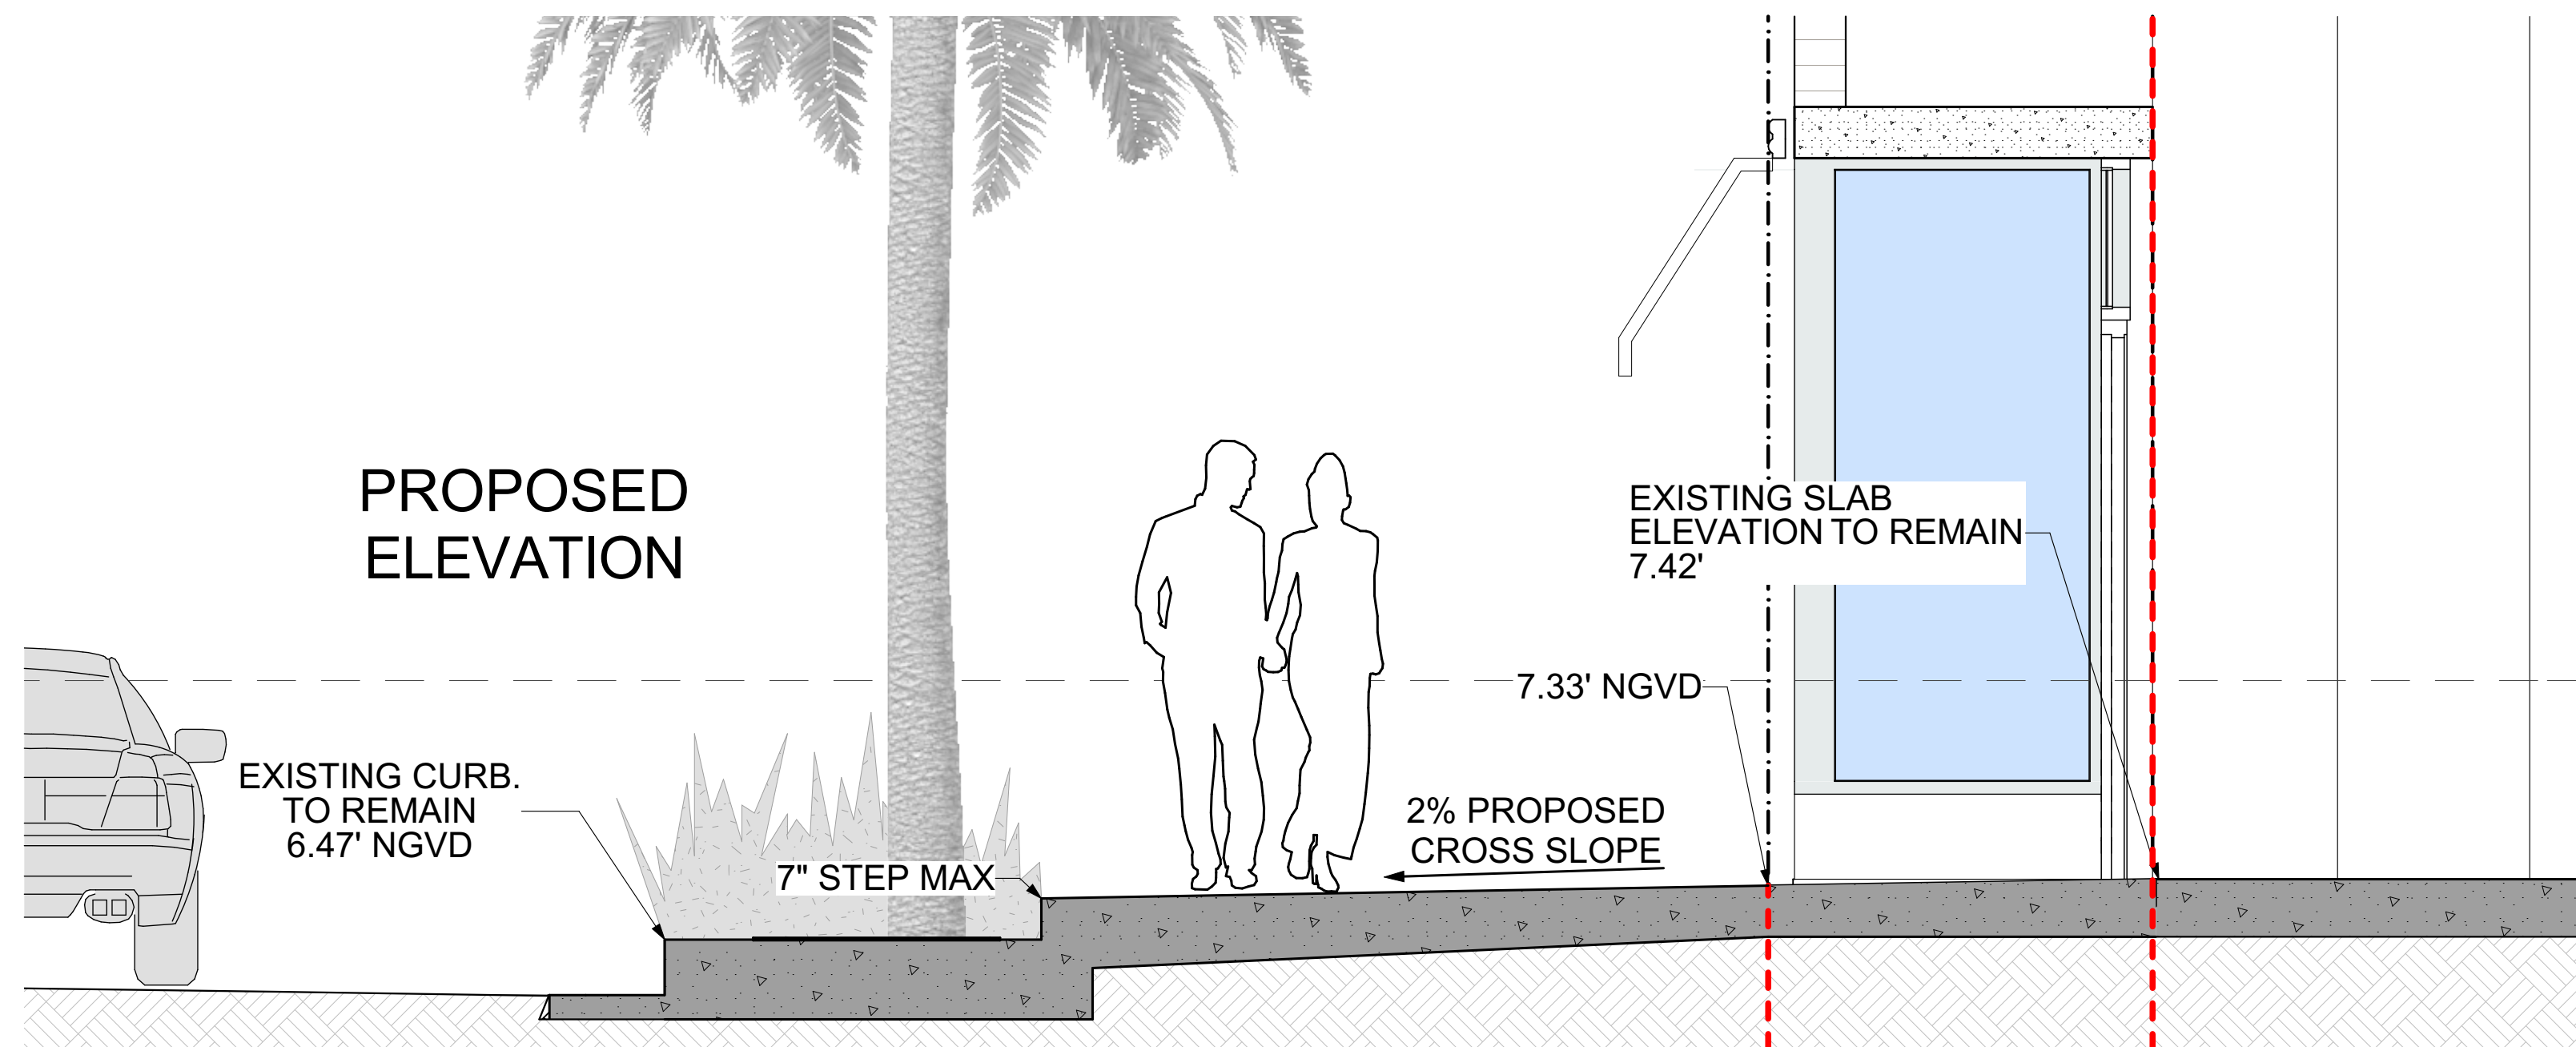

2 PROPOSED SIDEWALK CROSS-SECTION AT RETAIL TYP.
SCALE: 1/2" = 1'-0"



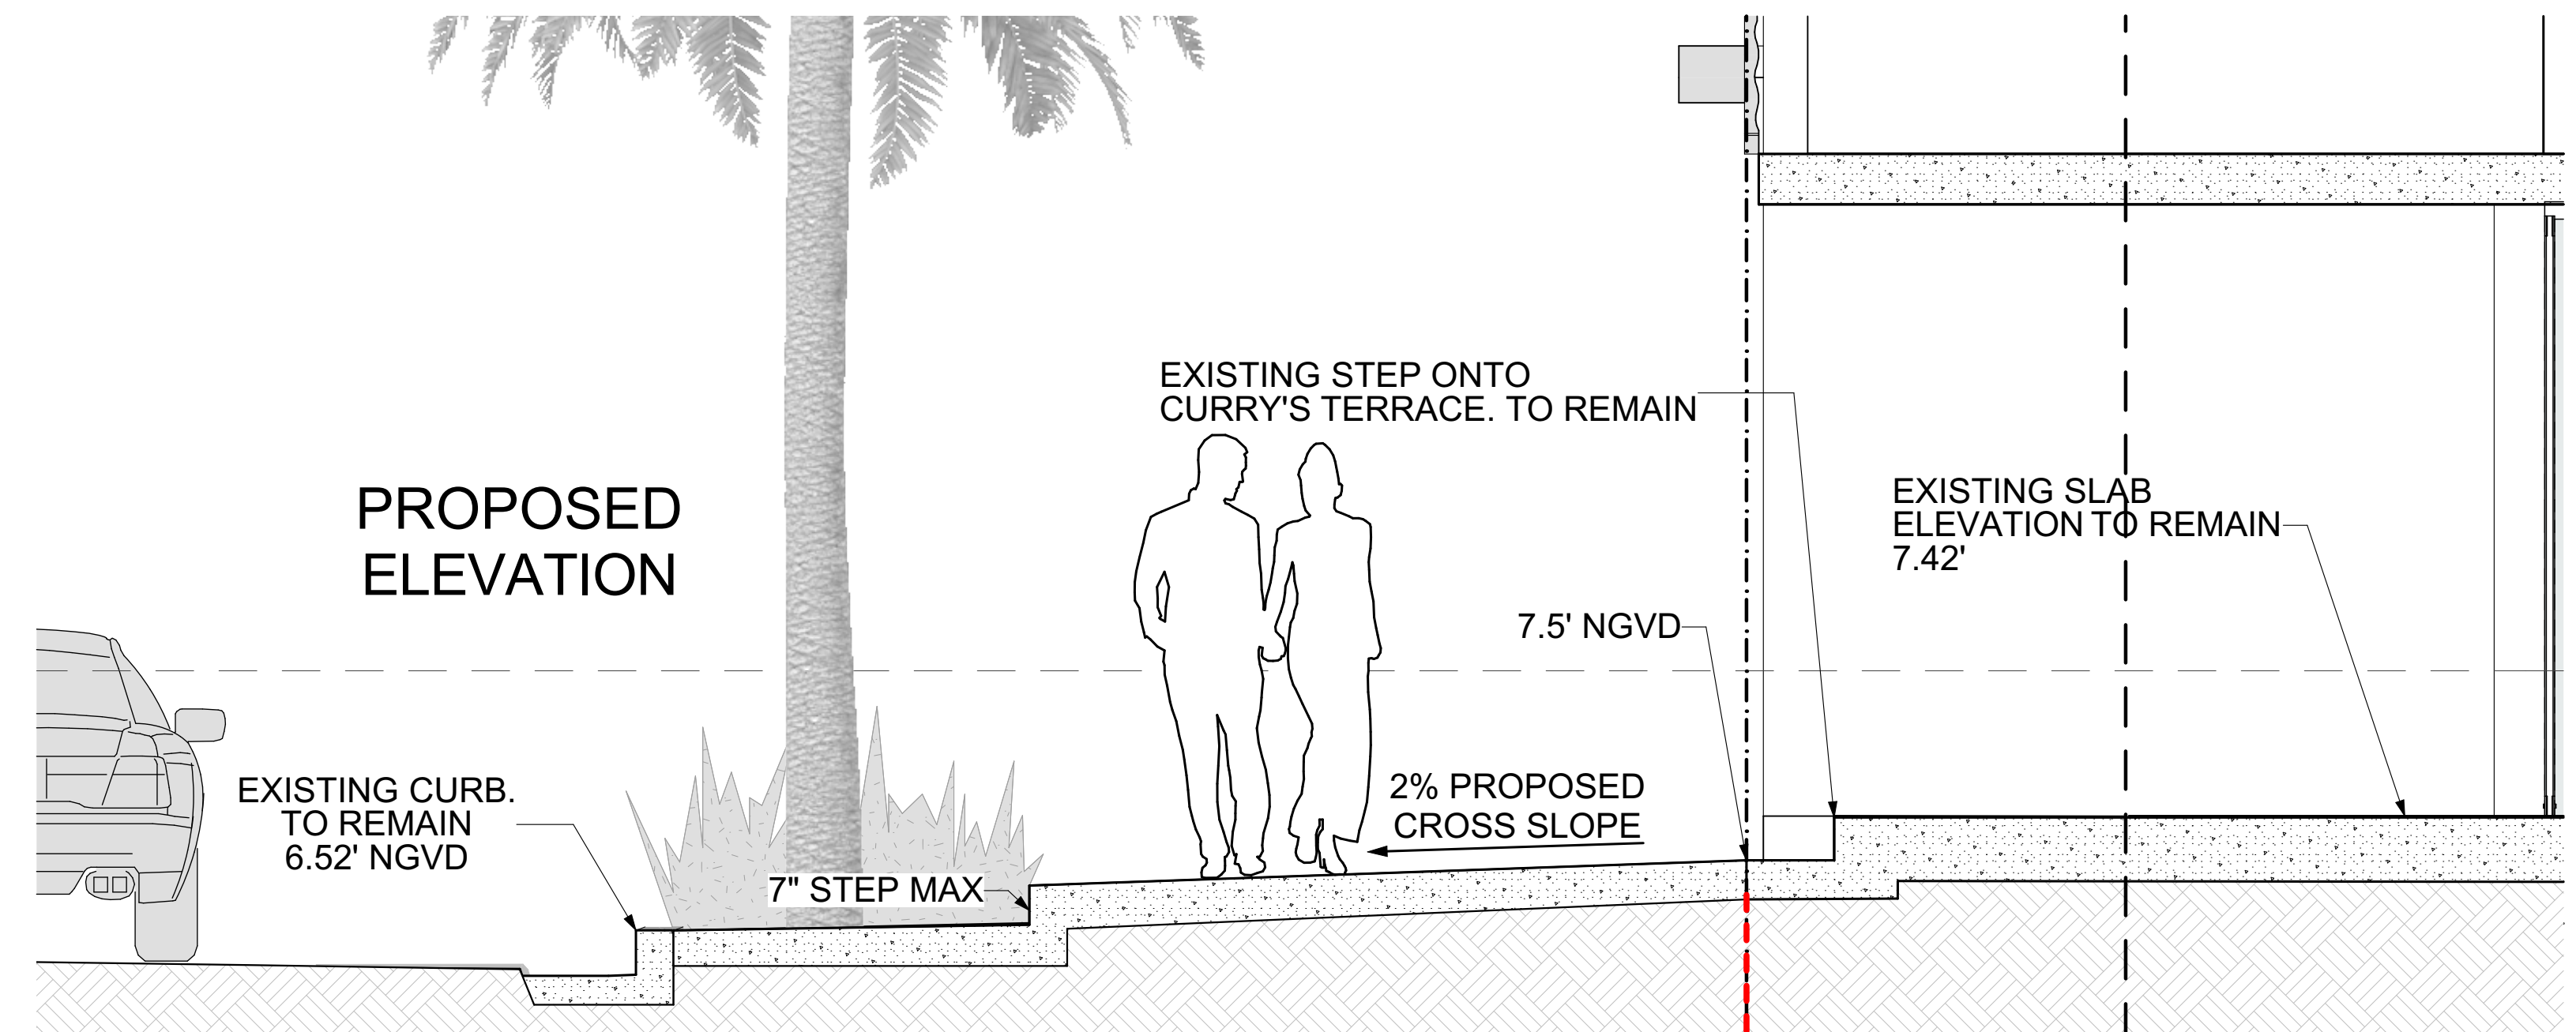


3 PROPOSED SIDEWALK CROSS-SECTION AT 7433
SCALE: 1/2" = 1'-0"

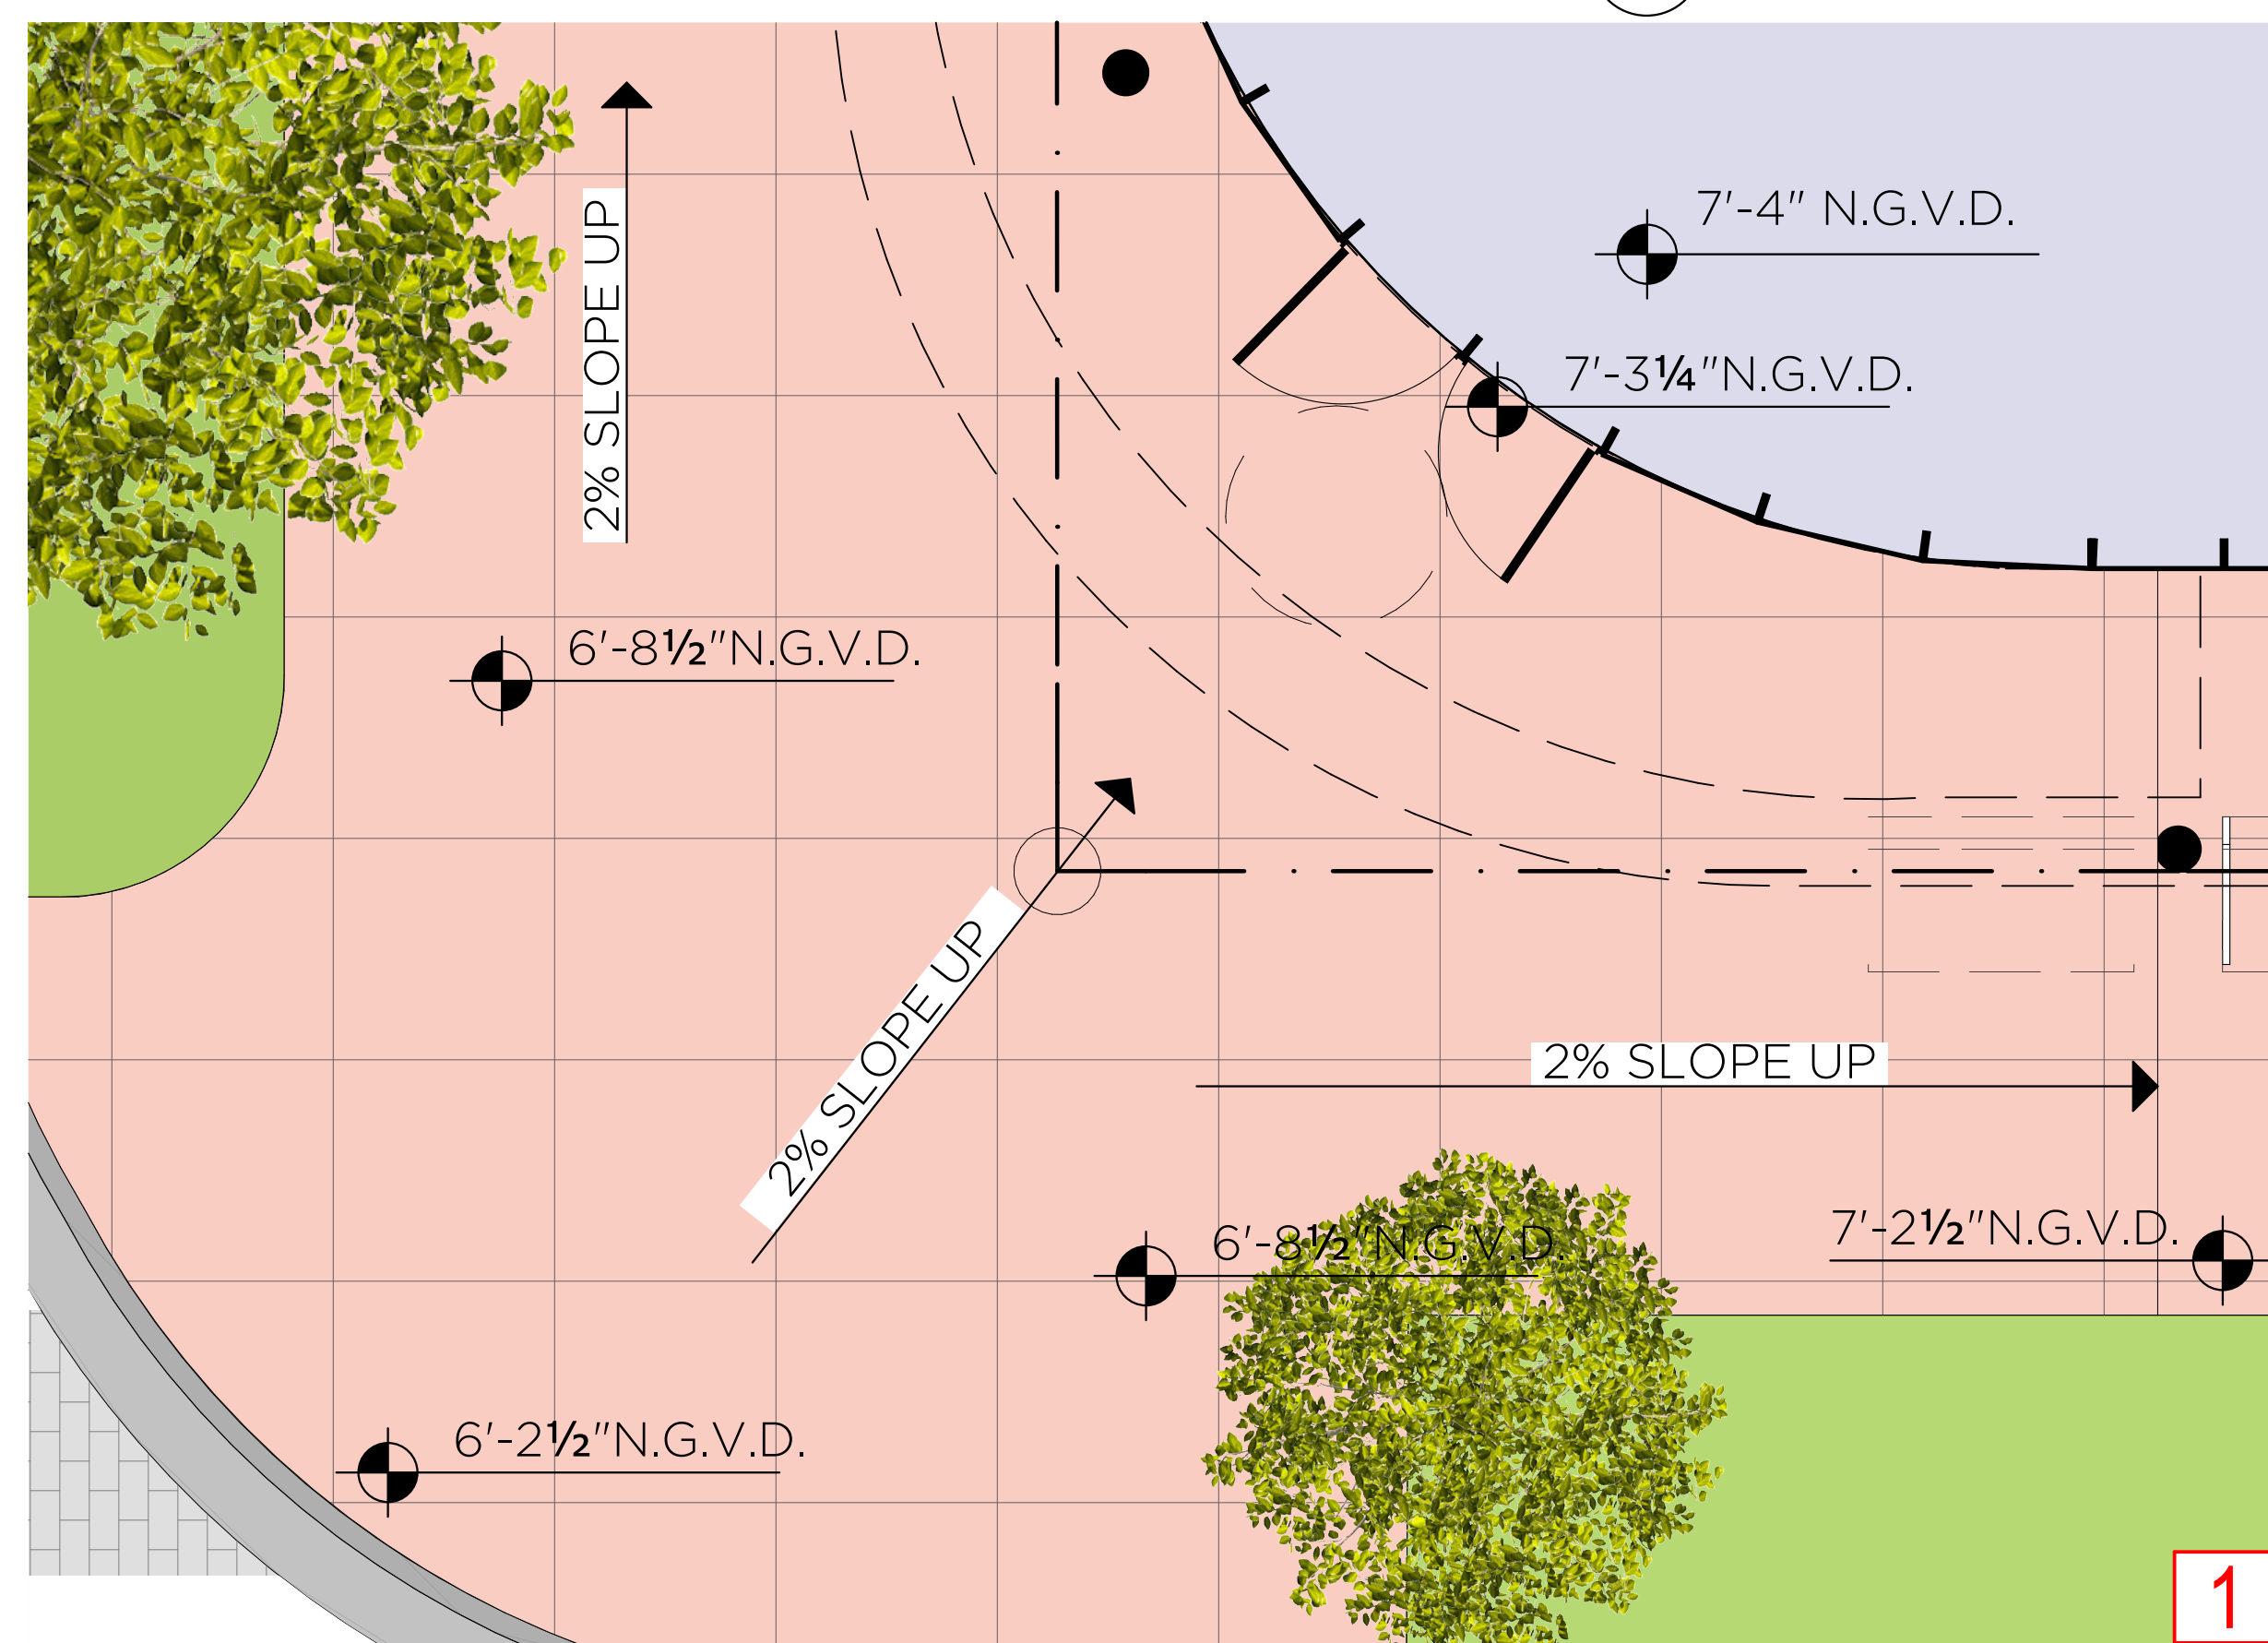


1 FLOOR PLAN

SCALE: 1/4" = 1'-0"

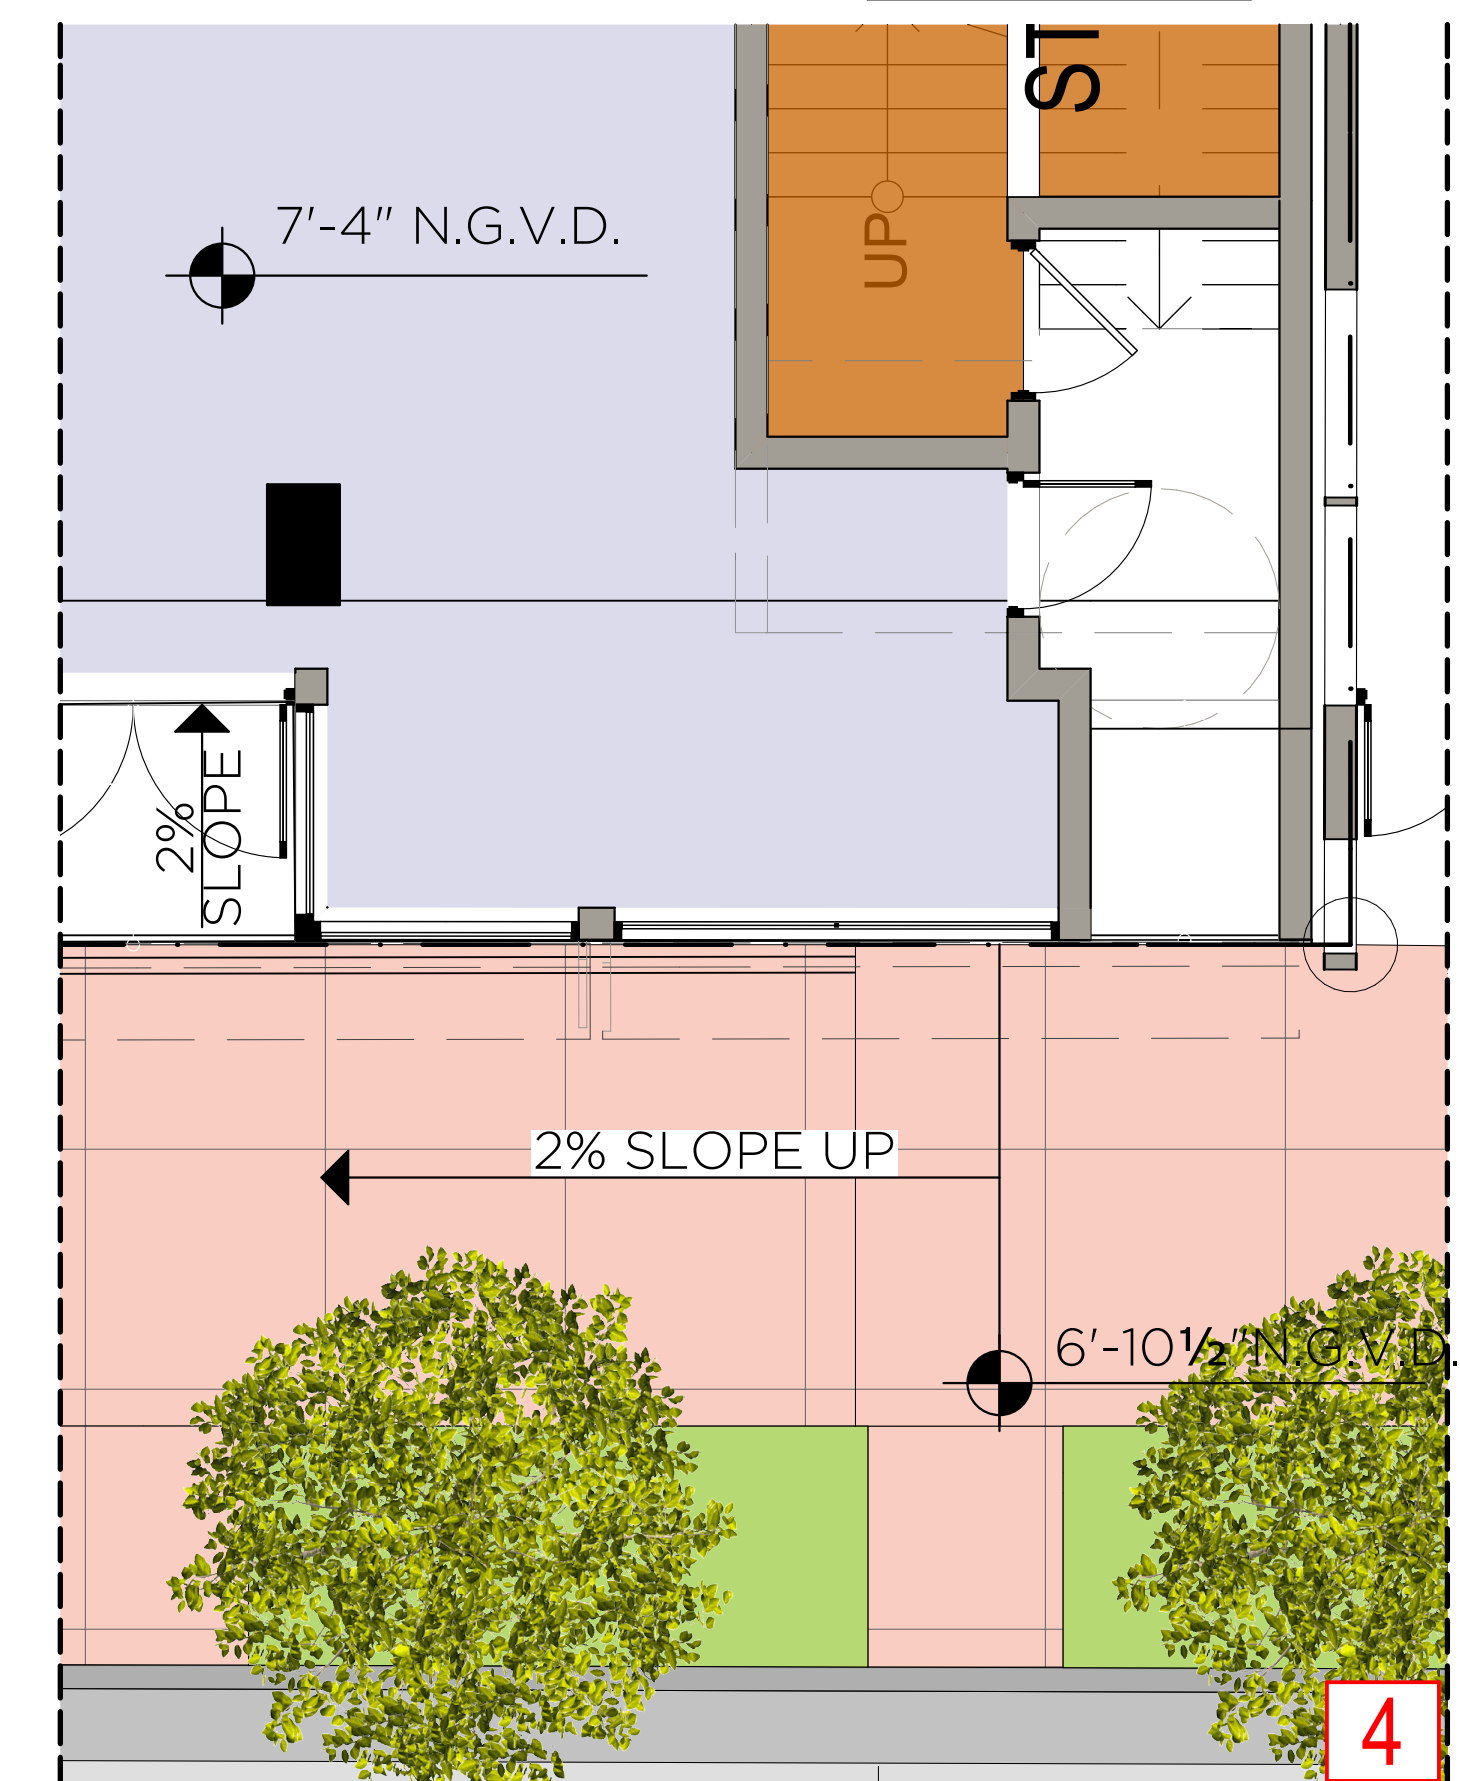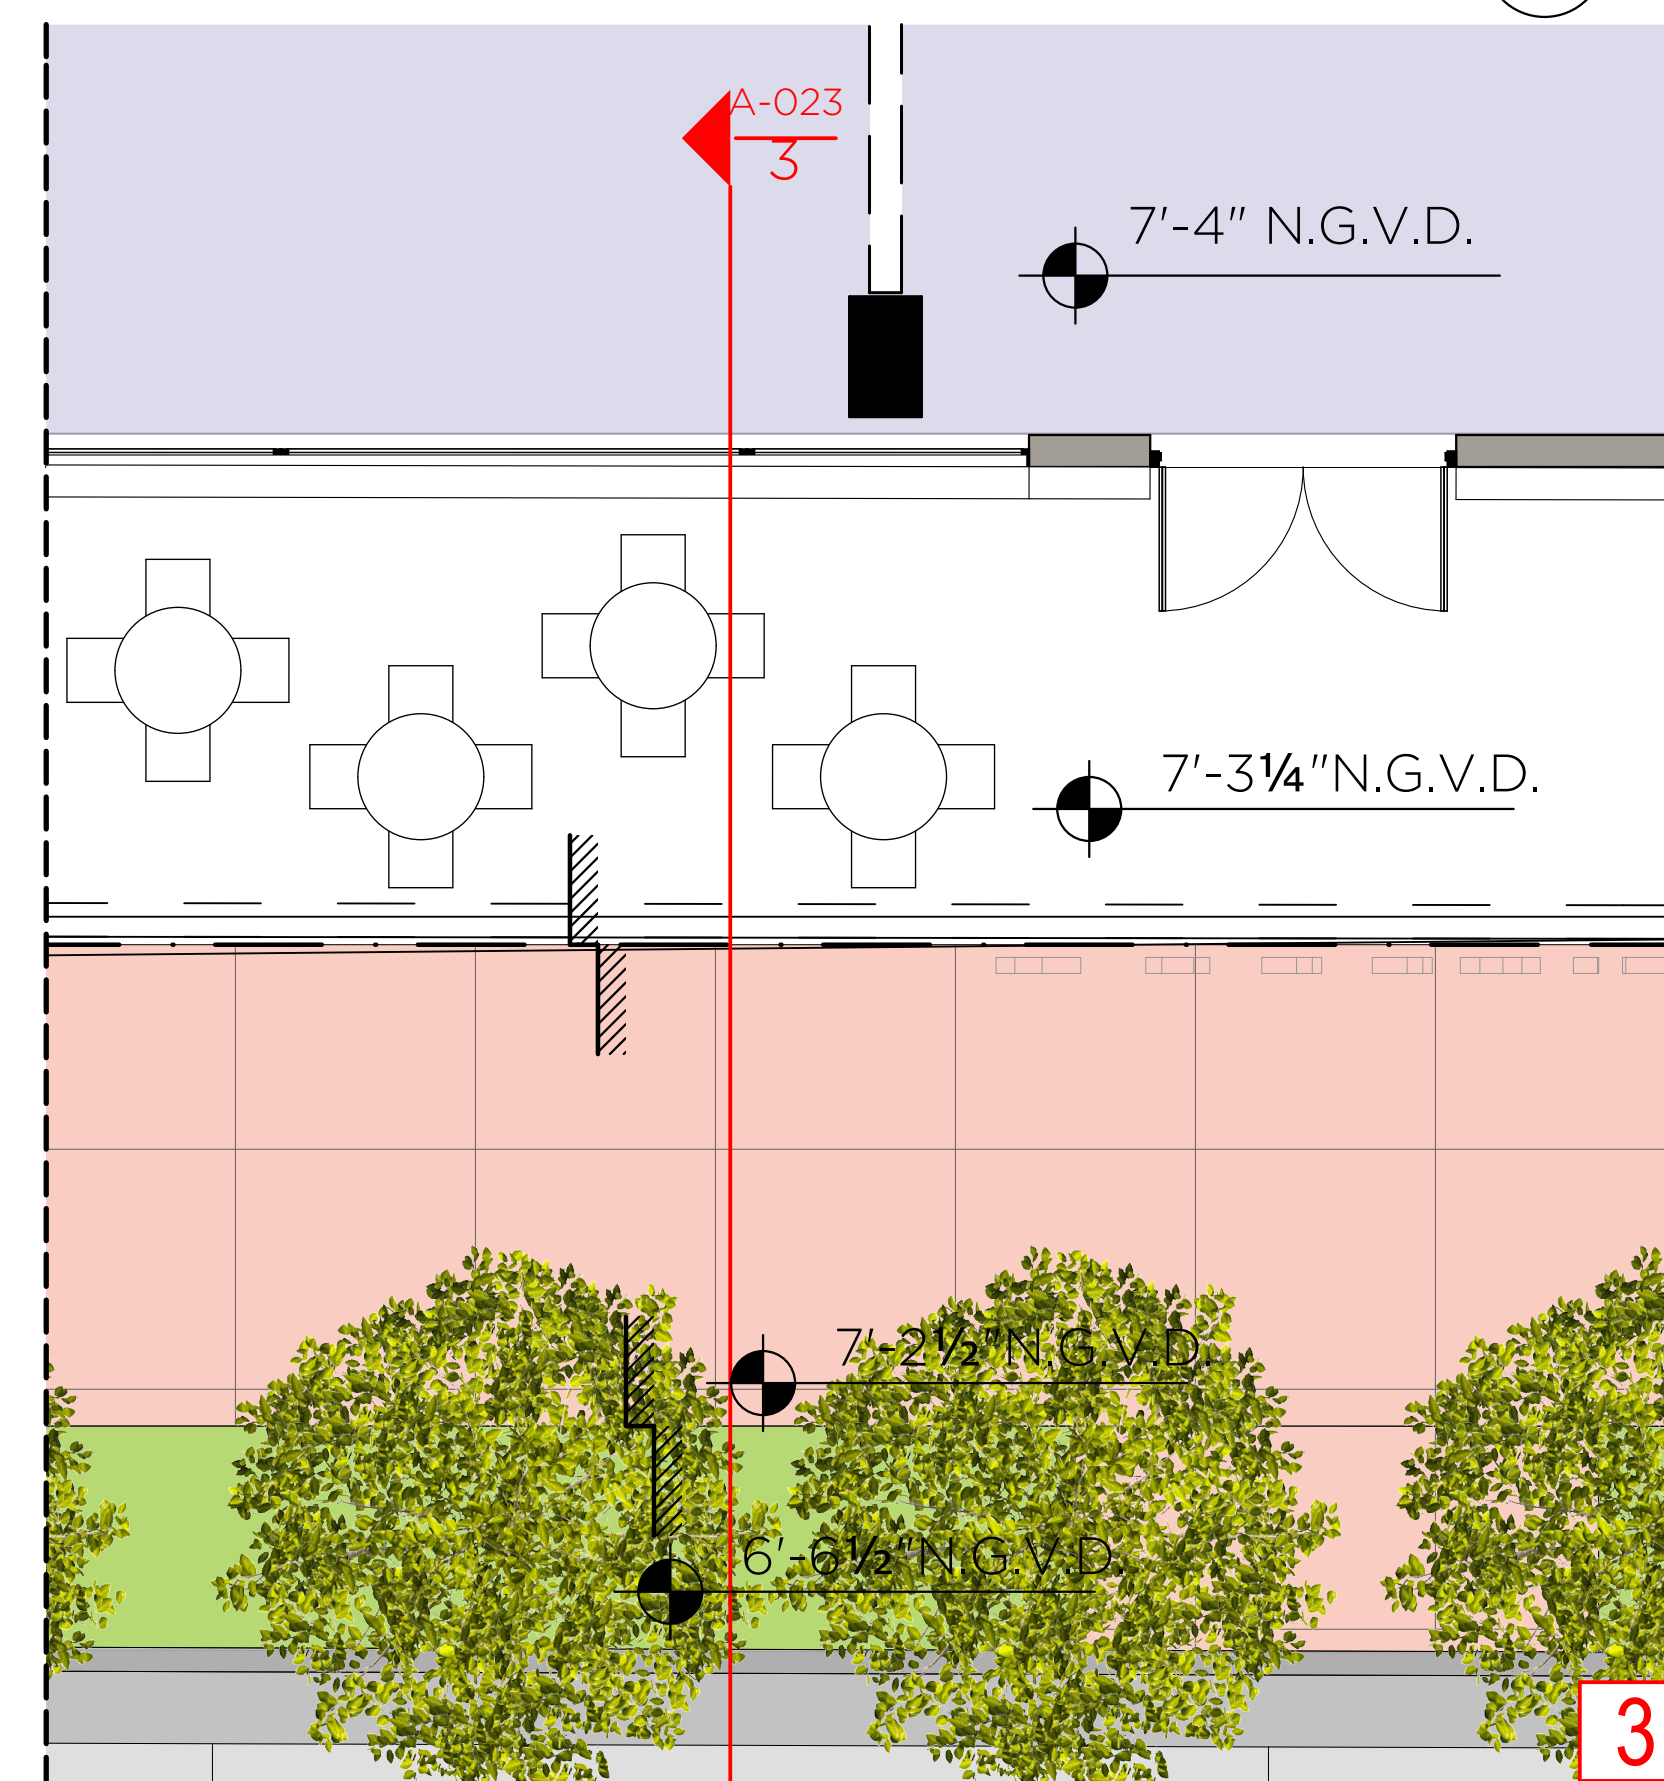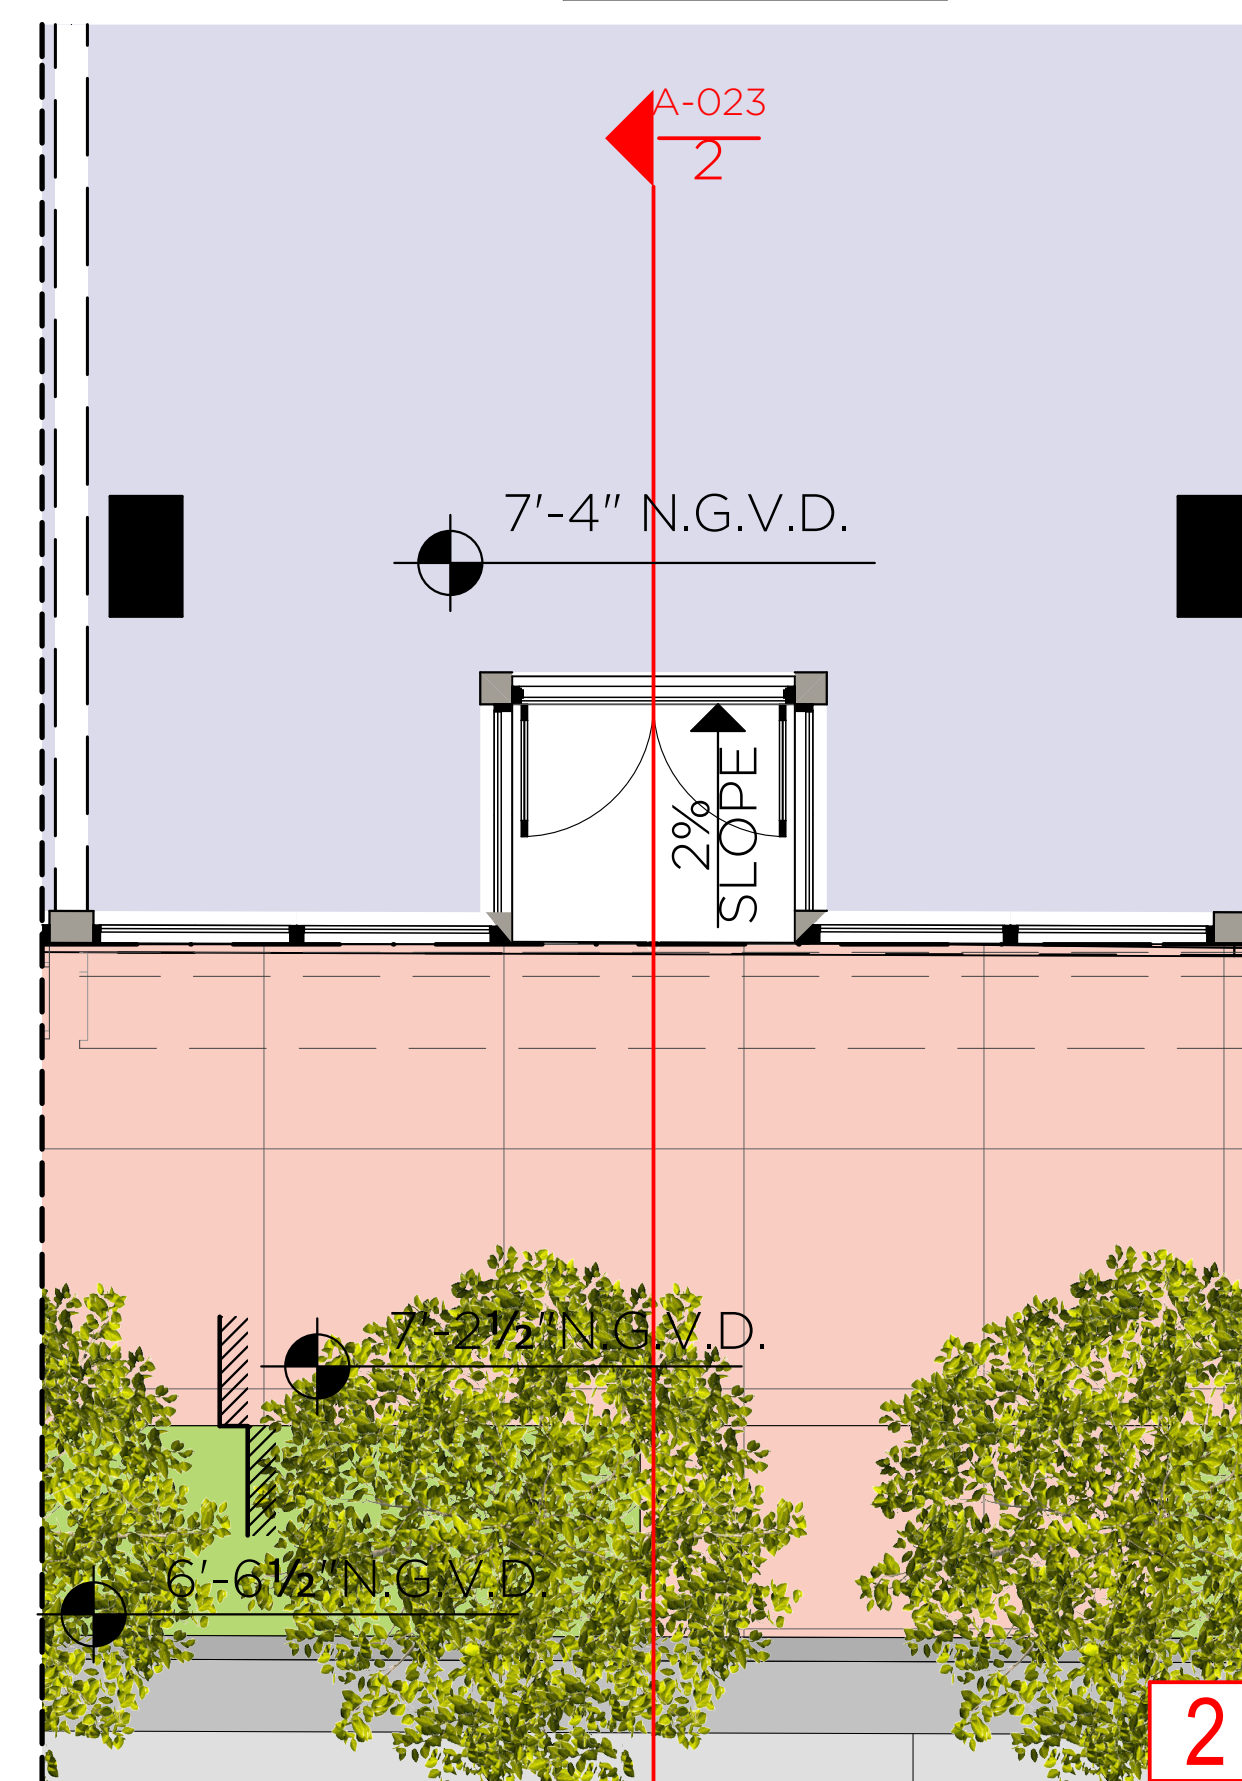

NOTE: EXISTING CROSS SLOPE AT
DOORS THRESHOLDS WOULD
EXCEED 2% MAX, CROSS SLOPE PER
ADA REQUIREMENT

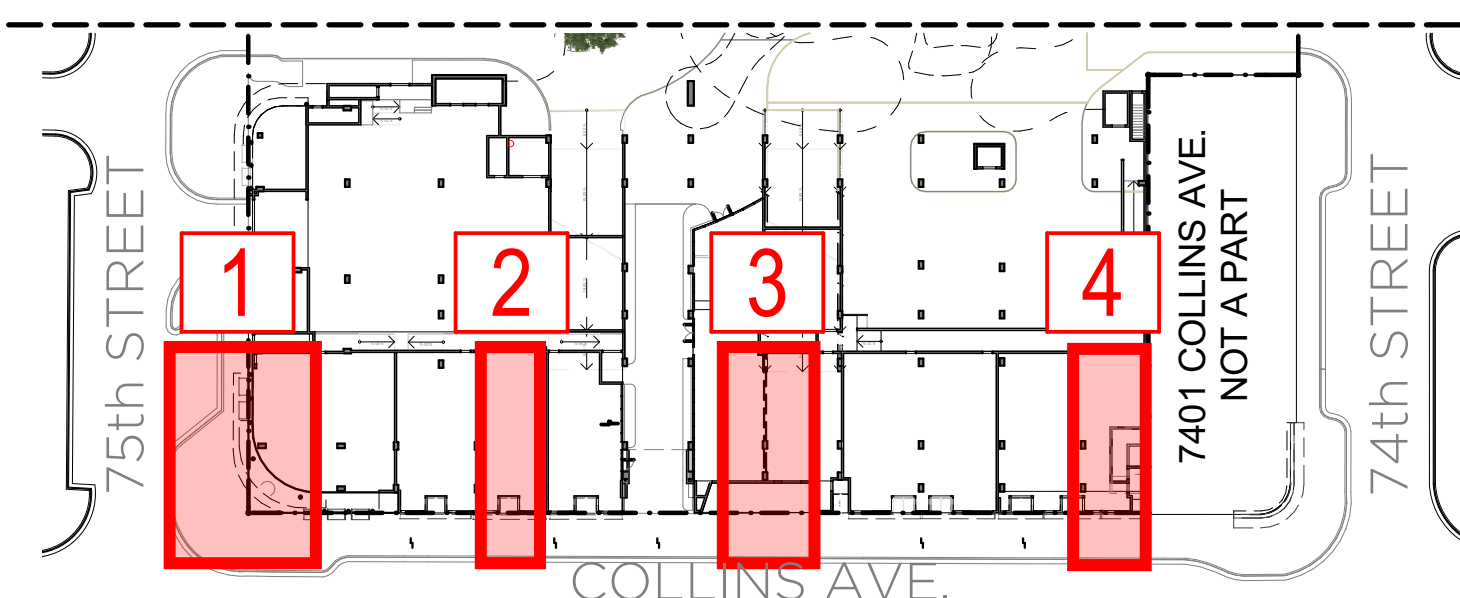

KEY PLAN
SCALE: 1/64" = 1'-0"

7400 Ocean Terrace
Miami Beach, FL 33141

Ocean Terrace Holdings

Miami, FL 33136

303.324.4700

Design & Executive Architect

Architecture International
B.A.

SUITE 110
MIAMI FL 33132

F. 305.590.5040


Luis O. Revuelta
AR-0007972

Date
11/9/2017


Scale
AS SHOWN

REQUESTED VARIANCES - L1

A-041

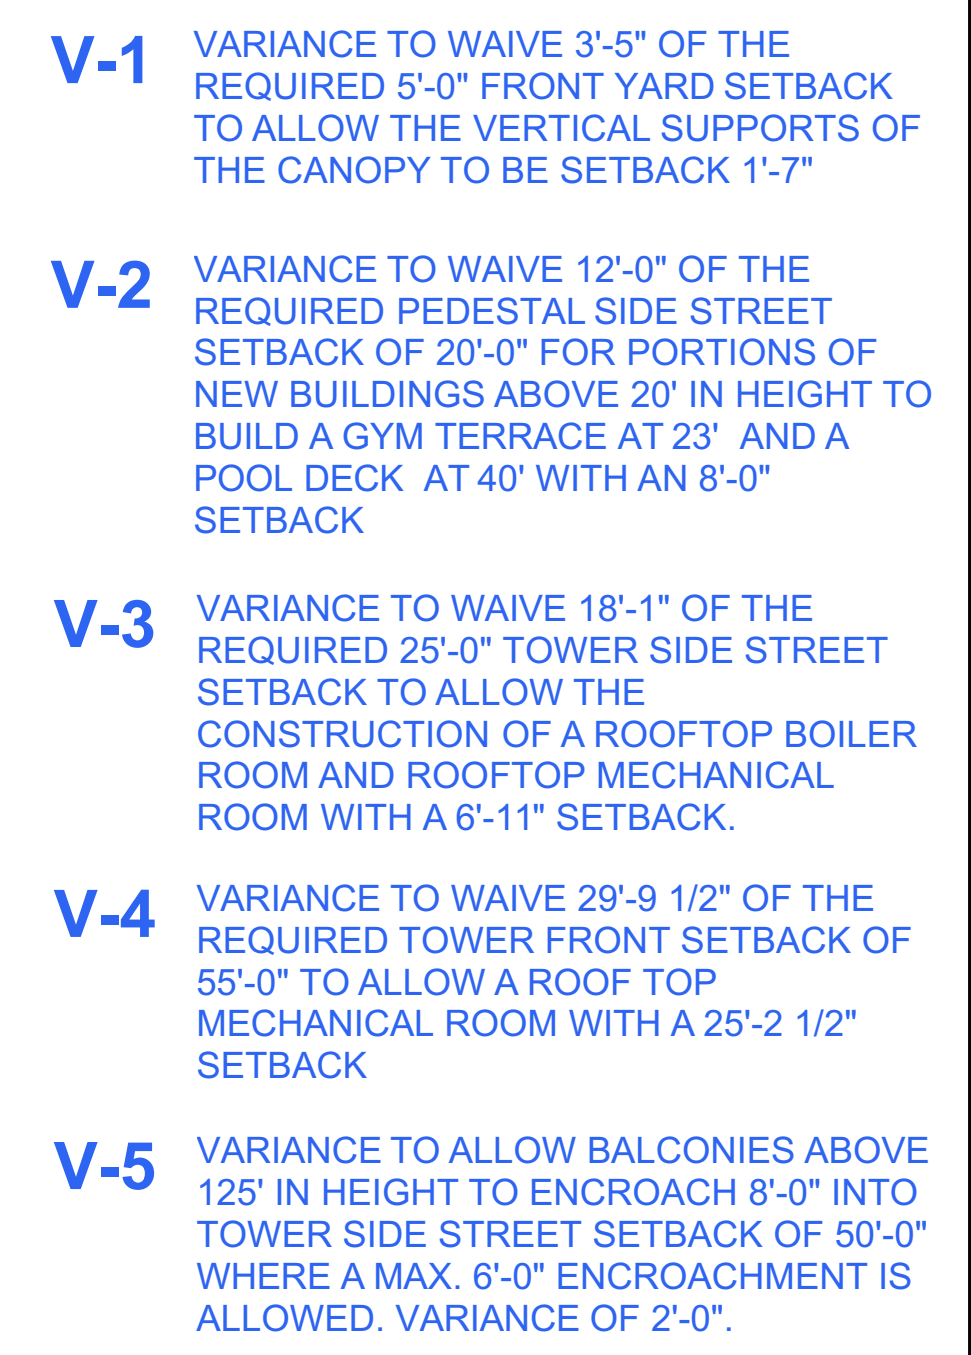

SCALE: 1/16" = 1'-0"

 

These Design And Drawings Are The Copyrighted Property Of Revuelta Architecture International P.A. and May Not Be Reproduced Except With Specific Written Consent of the Architect.
The Contractor Must Check And Verify All Dimensions Of The Job And Be Responsible For Same, Reporting Any Discrepancies To The Architects Before Commencing work. Drawings Not to be Scaled.
File BM-Super RAJ - BIM Super - 3 - BIM Super 191612_OCEAN TERRACE - SD - CONNECTED - By jerry_dale_11/09/2017

00

7400 Ocean Terrace
Miami Beach, FL 33141

Holdings

Miami, FL 33136

305.324.470C

Executive Architect

P.A.

MIAMI, FL 33133

T. 305.590.5000
F. 305.590.5040

R-0007972

Date _____

11/9/2017

Scale


AS SHOWN

CES L2

42



SCALE: 1/16" = 1'-0"

 

OCEAN TERRACE
7400 Ocean Terrace
Miami Beach, FL 33141

A mixed used project by
**Ocean Terrace
Holdings**

1035 North Miami Av.
Miami, FL 33136

305.324.4700

Design & Executive Architect

REVUELTA
Architecture International
P.A.

2950 SW 27TH AVE.
SUITE 110
MIAMI, FL 33133

T. 305.590.5000
F. 305.590.5040

Luis O. Revuelta
AR-0007972

Date
11/9/2017

Scale
AS SHOWN

Sheet Name

**REQUESTED
VARIANCES L3**

A-043



LEVEL 3 - PARKING, HOTEL & GYM

SCALE: 1/16" = 1'-0"

N

100

1


20

1

33

17

10

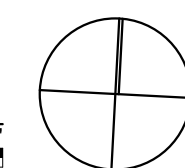

7400 Ocean Terrace
Miami Beach, FL 33141

1035 North Miami Av.
Miami, FL 33136

Design & Executive Architect

2950 SW 27TH AVE.
SUITE 110
MIAMI, FL 33133
T. 305.590.5000
F. 305.590.5040



Date
11/9/2017

Scale
AS SHOWN
Sheet Name

A-045



SCALE: 1/16" = 1'-0"

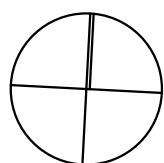 

00

7400 Ocean Terrace
Miami Beach, FL 33141

S

36

ROC

ect

1

33

F. 305.590.5040


72

17



ale

N

me

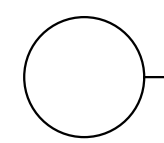

SCALE: 1/16" = 1'-0"

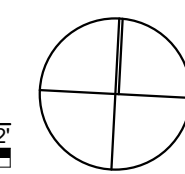 

2950 SW 27TH AVE.
SUITE 110
MIAMI, FL 33133
T. 305.590.5000
F. 305.590.5040

RJ HEISENBOTTLE
ARCHITECTS
2199 PONCE DE LEON BLVD.
SUITE 400
CORAL GABLES, FL 33134
TELEPHONE: 305/446-7799
FAX: 305/446-9275

OCEAN TERRACE

7400 Ocean Terrace
Miami Beach, FL 33141

**A mixed used project by
Ocean Terrace
Holdings**

1035 North Miami Av.
Miami, FL 33136

305.324.4700

Design & Executive Architect

REVUELTA
Architecture International
P.A.

2950 SW 27TH AVE.
SUITE 110
MIAMI, FL 33133
T. 305.590.5000
F. 305.590.5040

Luis O. Revuelta
AR-0007972


Date
11/9/2017

Scale
AS SHOWN

Sheet Name

REQUESTED VARIANCES L6

A-047

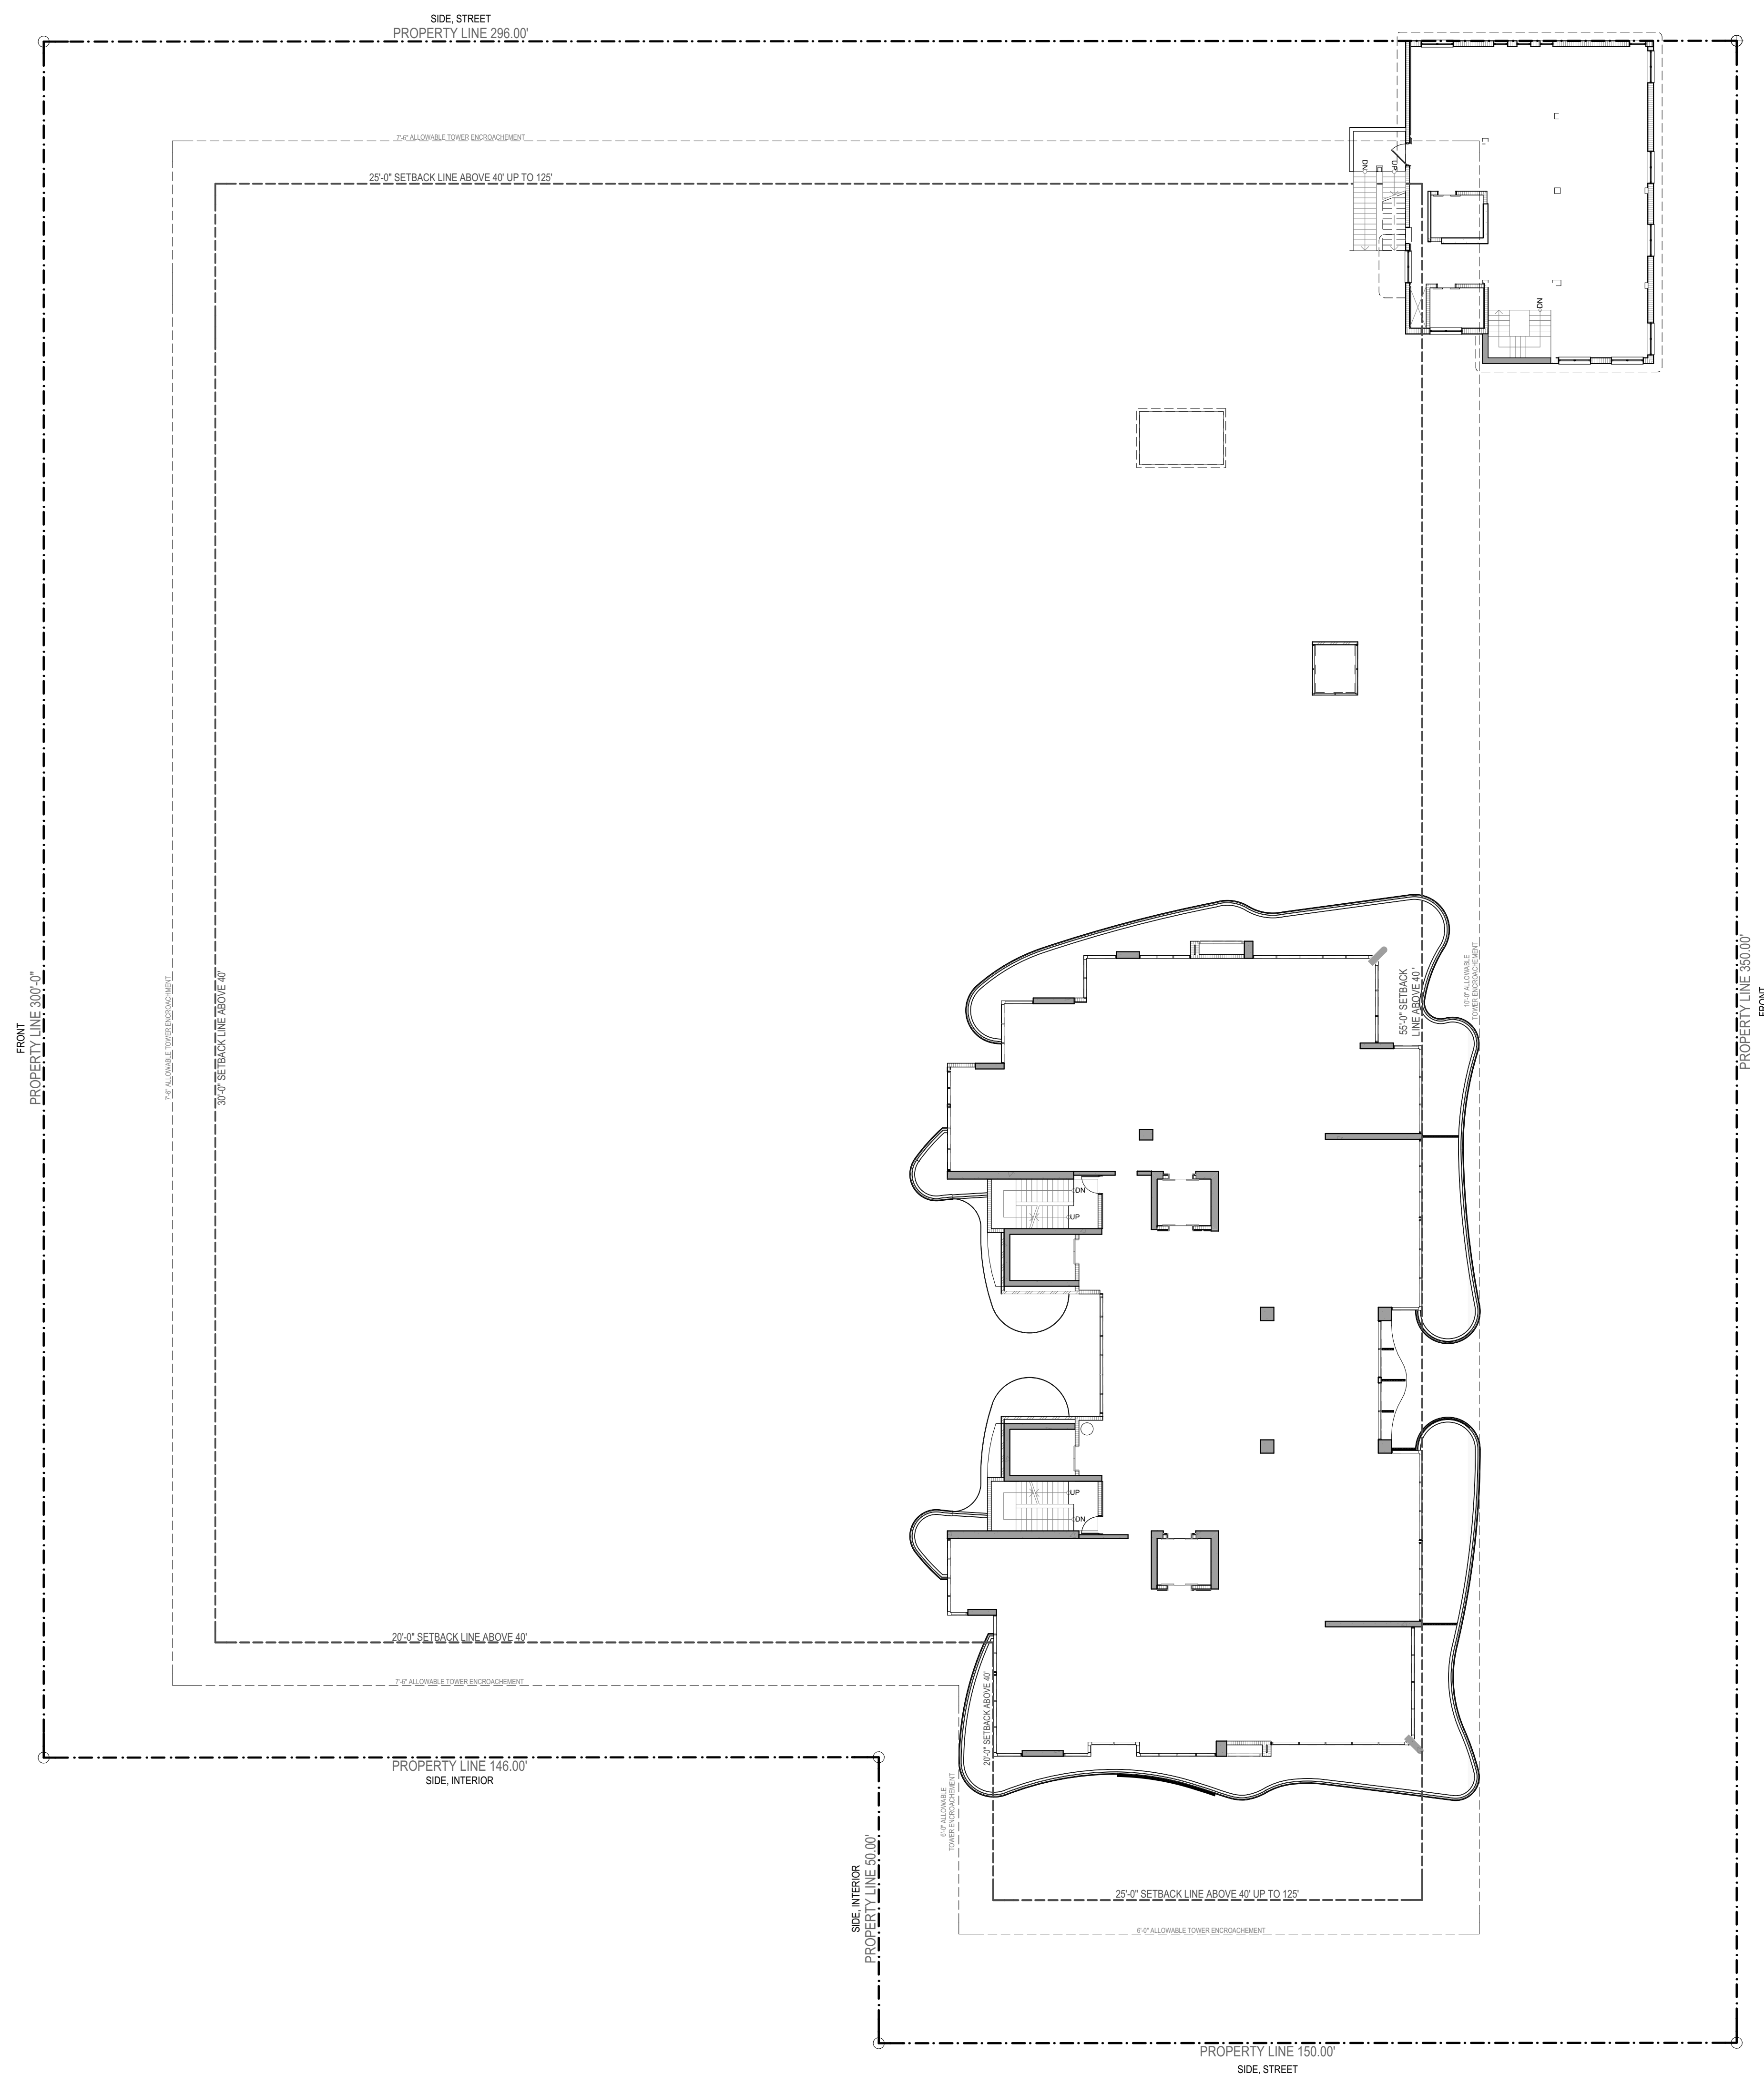

V-1 VARIANCE TO WAIVE 3'-5" OF THE
REQUIRED 5'-0" FRONT YARD SETBACK
TO ALLOW THE VERTICAL SUPPORTS OF
THE CANOPY TO BE SETBACK 1'-7"



V-2 VARIANCE TO WAIVE 12'-0" OF THE REQUIRED PEDESTAL SIDE STREET SETBACK OF 20'-0" FOR PORTIONS OF NEW BUILDINGS ABOVE 20' IN HEIGHT TO BUILD A GYM TERRACE AT 23' AND A POOL DECK AT 40' WITH AN 8'-0" SETBACK

V-3 VARIANCE TO WAIVE 18'-1" OF THE REQUIRED 25'-0" TOWER SIDE STREET SETBACK TO ALLOW THE CONSTRUCTION OF A ROOFTOP BOILER ROOM AND ROOFTOP MECHANICAL ROOM WITH A 6'-11" SETBACK.

V-4 VARIANCE TO WAIVE 29'-9 1/2" OF THE
REQUIRED TOWER FRONT SETBACK OF
55'-0" TO ALLOW A ROOF TOP
MECHANICAL ROOM WITH A 25'-2 1/2"
SETBACK

V-5 VARIANCE TO ALLOW BALCONIES ABOVE 125' IN HEIGHT TO ENCROACH 8'-0" INTO TOWER SIDE STREET SETBACK OF 50'-0" WHERE A MAX. 6'-0" ENCROACHMENT IS ALLOWED. VARIANCE OF 2'-0".

LEVEL 6
SCALE: 1/16" = 1'-0"

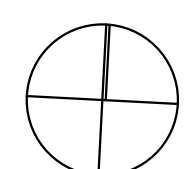 

OCEAN TERRACE

7400 Ocean Terrace
Miami Beach, FL 33141

**A mixed used project by
Ocean Terrace
Holdings**

1035 North Miami Av.
Miami, FL 33136

305.324.4700

Design & Executive Architect

REVUELTA
Architecture International
P.A.

2950 SW 27TH AVE.
SUITE 110
MIAMI, FL 33133

T. 305.590.5000
F. 305.590.5040

Luis O. Revuelta
AR-0007972

Date _____

11/9/2017


Scale

AS SHOWN

Sheet Name

REQUESTED VARIANCES L7

A-048

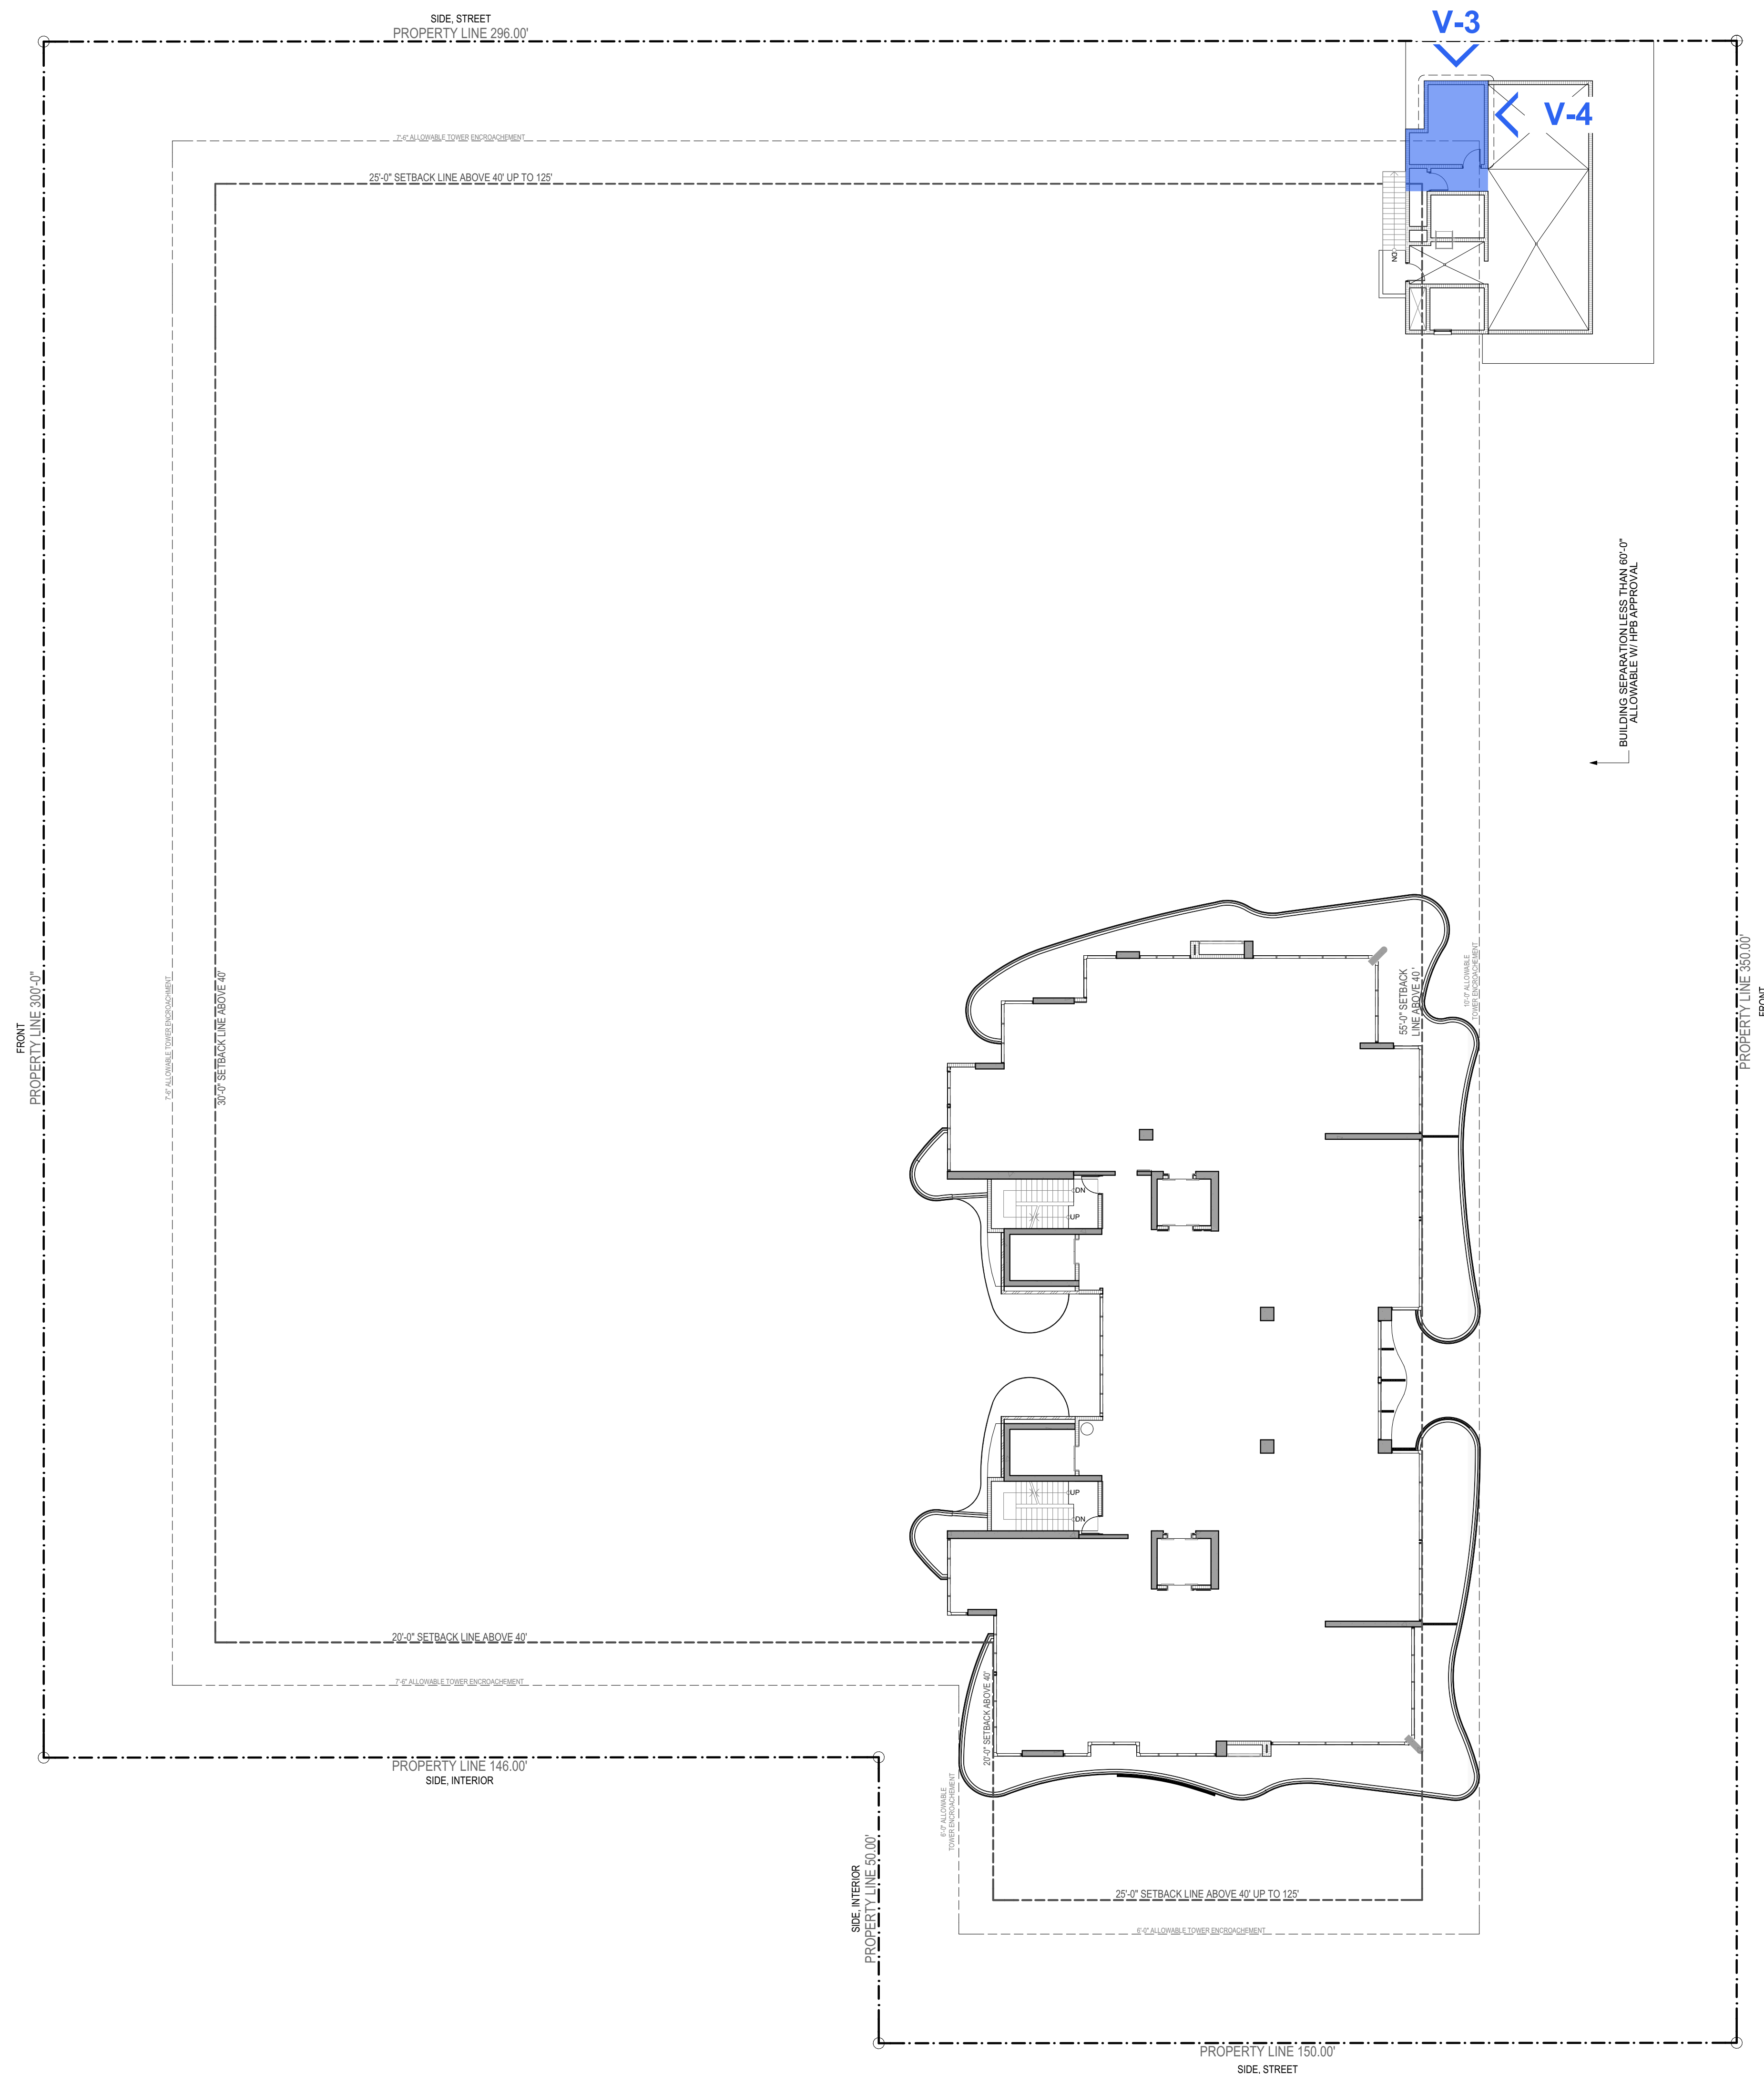

V-1 VARIANCE TO WAIVE 3'-5" OF THE
REQUIRED 5'-0" FRONT YARD SETBACK
TO ALLOW THE VERTICAL SUPPORTS OF
THE CANOPY TO BE SETBACK 1'-7"

V-2 VARIANCE TO WAIVE 12'-0" OF THE REQUIRED PEDESTAL SIDE STREET SETBACK OF 20'-0" FOR PORTIONS OF NEW BUILDINGS ABOVE 20' IN HEIGHT TO BUILD A GYM TERRACE AT 23' AND A POOL DECK AT 40' WITH AN 8'-0" SETBACK



V-3 VARIANCE TO WAIVE 18'-1" OF THE REQUIRED 25'-0" TOWER SIDE STREET SETBACK TO ALLOW THE CONSTRUCTION OF A ROOFTOP BOILER ROOM AND ROOFTOP MECHANICAL ROOM WITH A 6'-11" SETBACK.

V-4 VARIANCE TO WAIVE 29'-9 1/2" OF THE
REQUIRED TOWER FRONT SETBACK OF
55'-0" TO ALLOW A ROOF TOP
MECHANICAL ROOM WITH A 25'-2 1/2"
SETBACK

V-5 VARIANCE TO ALLOW BALCONIES ABOVE 125' IN HEIGHT TO ENCROACH 8'-0" INTO TOWER SIDE STREET SETBACK OF 50'-0" WHERE A MAX. 6'-0" ENCROACHMENT IS ALLOWED. VARIANCE OF 2'-0".

LEVEL 7

SCALE: 1/16" = 1'-0"

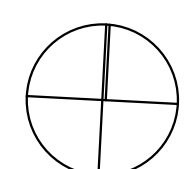 

2950 SW 27TH AVE.
SUITE 110
MIAMI, FL 33133
T. 305.590.5000
F. 305.590.5040

RJ HEISENBOTTLE
ARCHITECTS
2199 PONCE DE LEON BLVD.
SUITE 400
CORAL GABLES, FL 33134
TELEPHONE: 305/446-7799
FAX: 305/446-9275

OCEAN TERRACE

7400 Ocean Terrace
Miami Beach, FL 33141

**A mixed used project by
Ocean Terrace
Holdings**

1035 North Miami Av.
Miami, FL 33136

305.324.4700

Design & Executive Architect

REVUELTA
Architecture International
P.A.

2950 SW 27TH AVE.
SUITE 110
MIAMI, FL 33133
T. 305.590.5000
F. 305.590.5040

Luis O. Revuelta
AR-0007972


Date
11/9/2017

Scale
AS SHOWN

Sheet Name

**REQUESTED
VARIANCES L8**

A-049

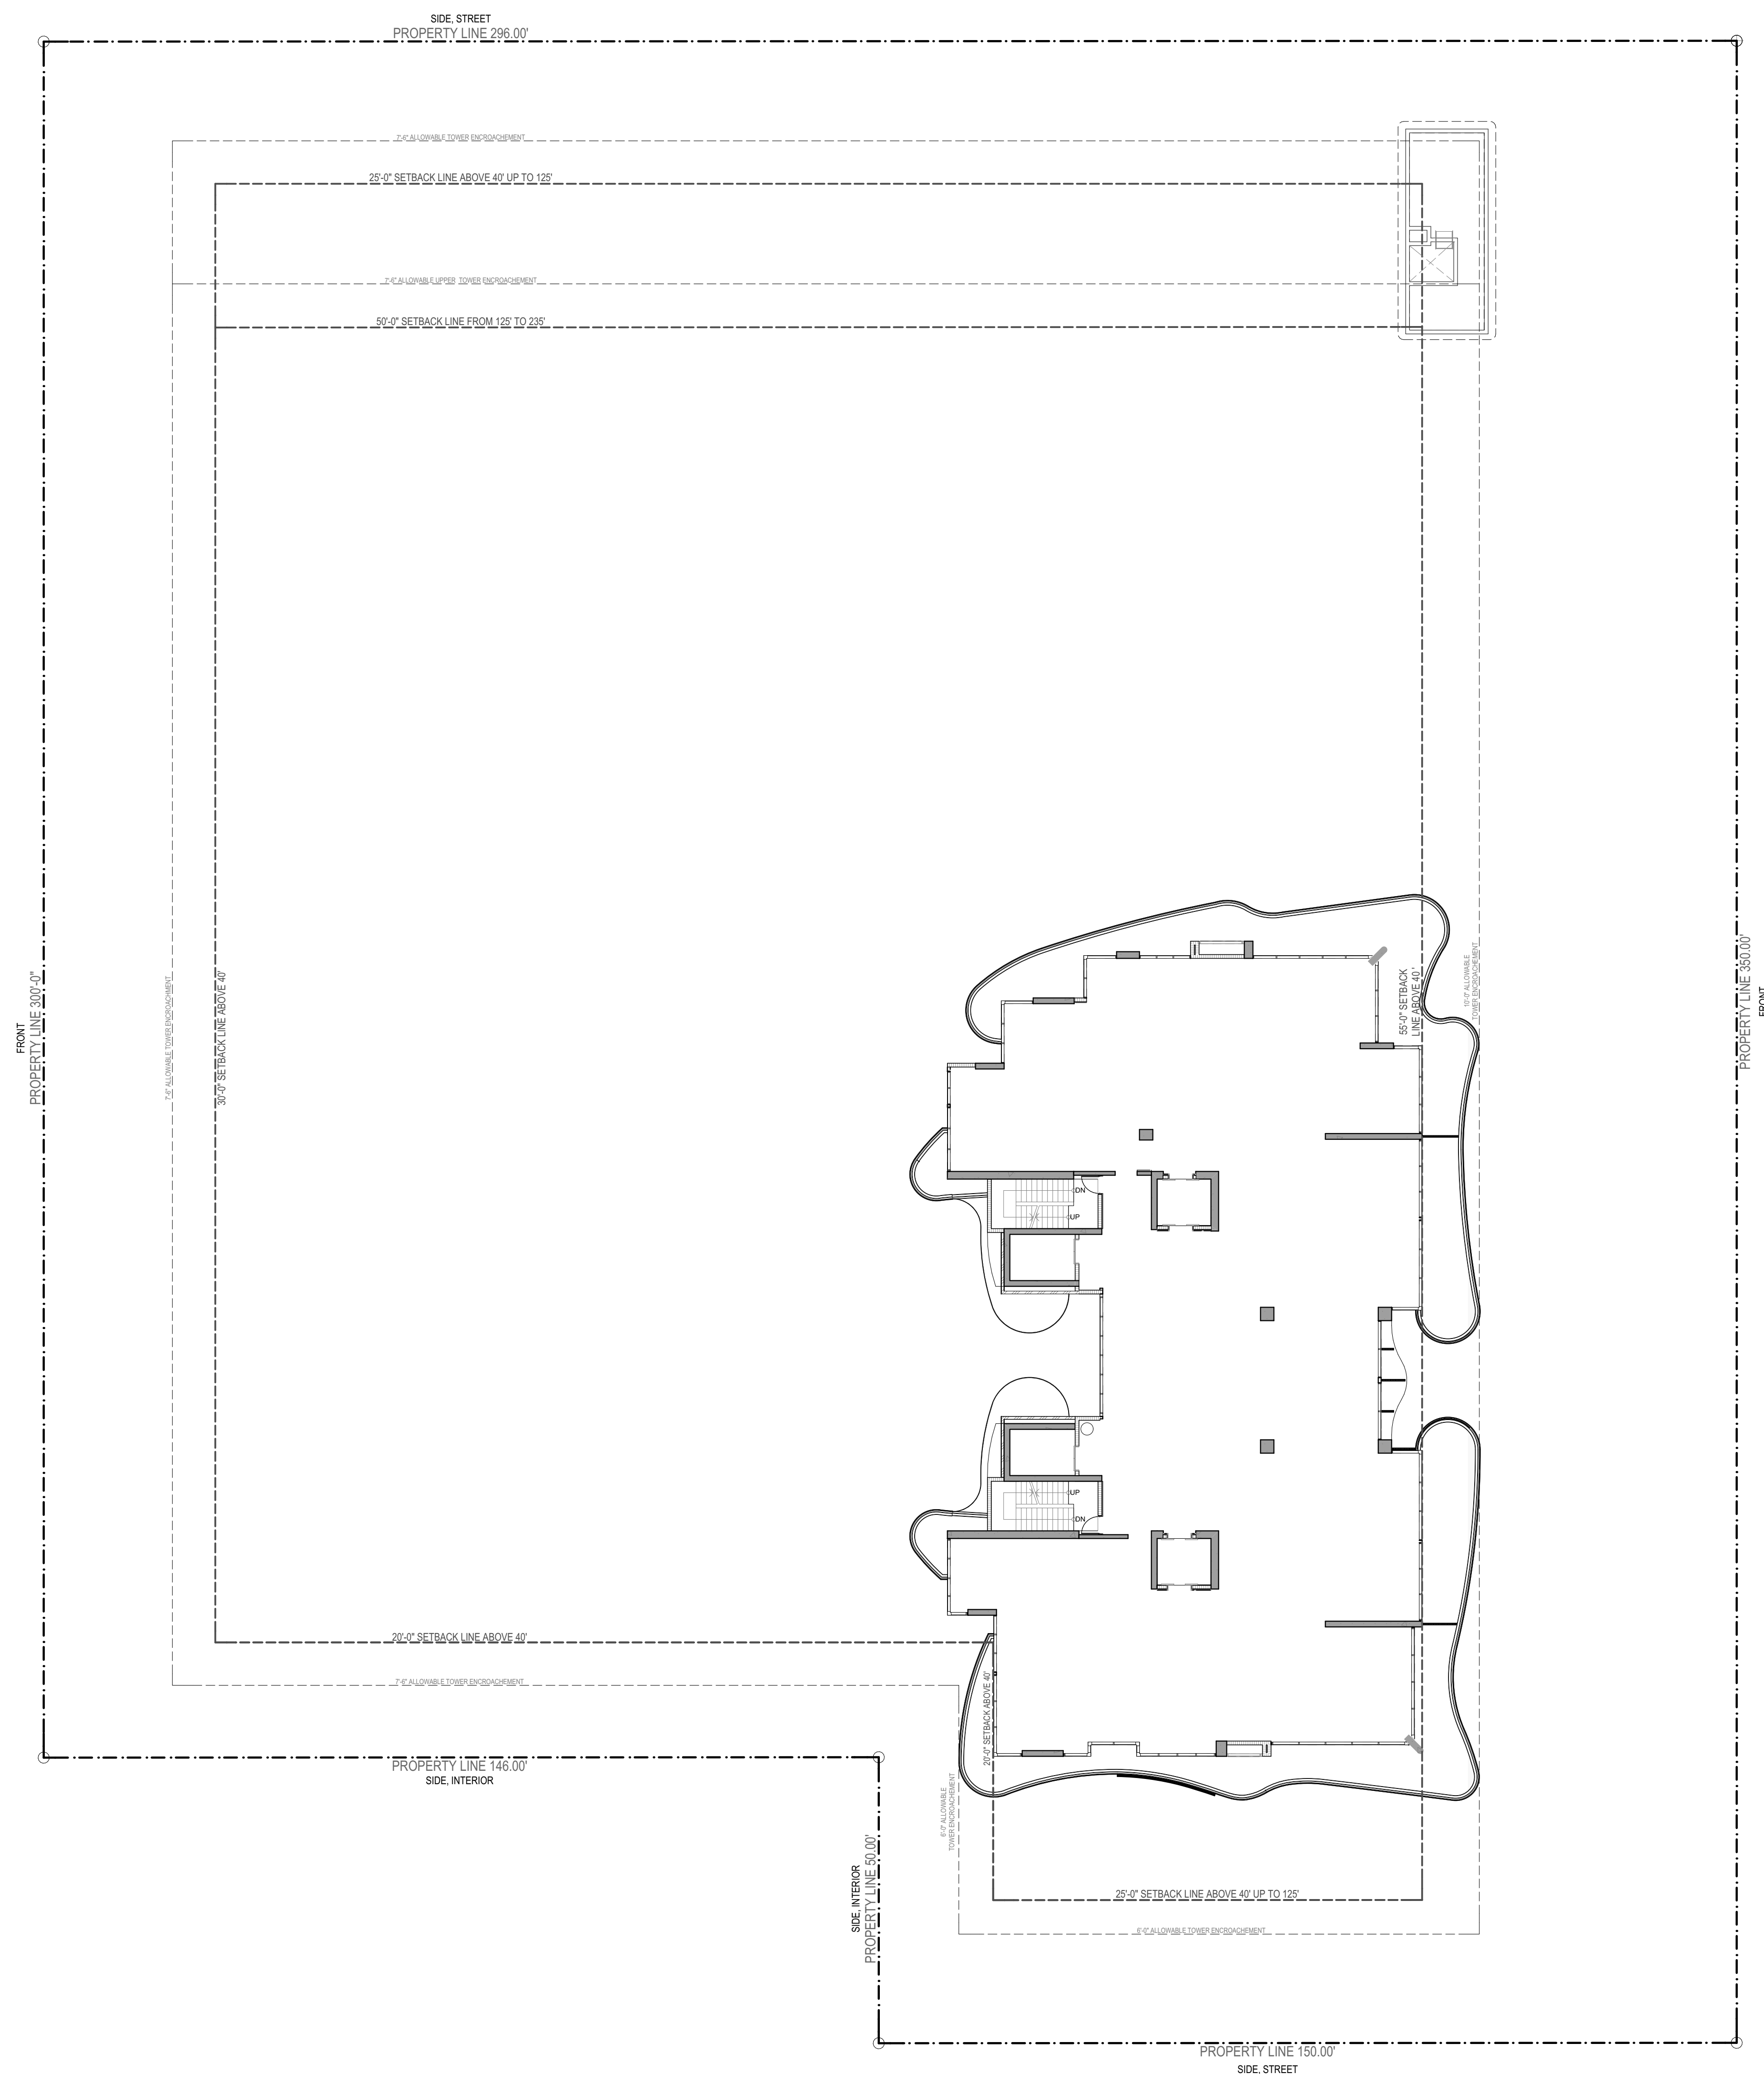

V-1 VARIANCE TO WAIVE 3'-5" OF THE
REQUIRED 5'-0" FRONT YARD SETBACK
TO ALLOW THE VERTICAL SUPPORTS OF
THE CANOPY TO BE SETBACK 1'-7"



V-2 VARIANCE TO WAIVE 12'-0" OF THE REQUIRED PEDESTAL SIDE STREET SETBACK OF 20'-0" FOR PORTIONS OF NEW BUILDINGS ABOVE 20' IN HEIGHT TO BUILD A GYM TERRACE AT 23' AND A POOL DECK AT 40' WITH AN 8'-0" SETBACK

V-3 VARIANCE TO WAIVE 18'-1" OF THE REQUIRED 25'-0" TOWER SIDE STREET SETBACK TO ALLOW THE CONSTRUCTION OF A ROOFTOP BOILER ROOM AND ROOFTOP MECHANICAL ROOM WITH A 6'-11" SETBACK.

V-4 VARIANCE TO WAIVE 29'-9 1/2" OF THE
REQUIRED TOWER FRONT SETBACK OF
55'-0" TO ALLOW A ROOF TOP
MECHANICAL ROOM WITH A 25'-2 1/2"
SETBACK

V-5 VARIANCE TO ALLOW BALCONIES ABOVE 125' IN HEIGHT TO ENCROACH 8'-0" INTO TOWER SIDE STREET SETBACK OF 50'-0" WHERE A MAX. 6'-0" ENCROACHMENT IS ALLOWED. VARIANCE OF 2'-0".

LEVEL 8
SCALE: 1/16" = 1'-0"

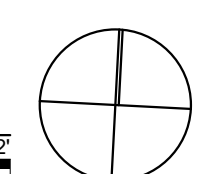 

1

55

040

17

N

