

SCOPE OF WORK:
1-DESCRIPTION OF WORK: NEW CONSTRUCTION 2-STORY SINGLE FAMILY RESIDENCE
2- SCOPE OF WORK INCLUDES:
2.1- DEMOLITION OF EXISTING STRUCTURE
2.2- NEW CONSTRUCTION OF A PROPOSED 2- STORY SINGLE FAMILY RESIDENCE

FINAL DRB SUBMITTAL DEADLINE DATE: 12/08 /2017



FINAL SUBMITTAL

SHEET INDEX

ARCHITECTURAL

- T-001 - COVER
- SURVEY
- D-100 - ZONING DATA SHEET
- D-101 - CONTEXT LOCATION PLAN-D
- D-102 - EXISTING LOT COVERAGE / UNIT SIZE
- D-103 - PROPOSED LOT COVERAGE
- D-104 - PROPOSED 1ST FLOOR UNIT SIZE
- D-105 - PROPOSED 2ND FLOOR UNIT SIZE
- D-106 - EXIST. SITE CONTEXT
- D-107 - PHOTOS INTERIOR OF SPACE
- D-108 - PHOTOS EXISTING SURROUNDING STRUCTURES
- D-109 - OPEN AREA DIAGRAM
- D-110 - REQUIRED YARD SECTION
- D-111 - COLOR SITE CONTEXT PLAN
- D-112 - COLOR 3D RENDERING
- D-113 - COLOR 3D RENDERING
- D-114 - COLOR 3D RENDERING
- D-115 - COLOR 3D RENDERING
- D-116 - COLOR BUILDING ELEVATION
- D-117 - COLOR BUILDING ELEVATION
- D-118 - CONTEXT ELEVATION
- D-119 - AXONOMETRIC
- D-120 - AXONOMETRIC
- DS-101 - SITE DEMOLITION PLAN
- AS-101 - SITE PLAN
- AS-102 - SITE PLAN 2ND FLOOR
- A-101 - 1ST FLOOR PLAN
- A-102 - 2ND FLOOR PLAN
- A-103 - ROOF PLAN
- A-201 - BUILDING ELEVATION
- A-202 - BUILDING ELEVATION
- A-203 - BUILDING ELEVATION
- A-204 - BUILDING ELEVATION
- A-601 - BUILDING SECTION
- A-602 - BUILDING SECTION
- TD-1 - TREE DISPOSITION PLAN
- L-1 - LANDSCAPE PLAN
- L-2 - LANDSCAPE NOTES/ DETAILS
- IRR-1 - IRRIGATION PLAN




15800 Pines Blvd. S 3046
Pembroke Pines
Florida, 33027
(P) 954-592-2841
(Fax) 954-392-7502
Email: rtait@bellsouth.net

SEAL: AR NO. 95832

AA26002444

DESIGNER

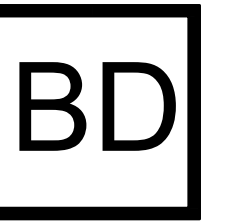

Blanco Design
& Construction

8932 NE 10th Ct
Miami, FL 33138
Olarate@blancodesignco.com
LIC: CBC1258709

**SINGLE FAMILY HOME FOR:
MR. & MRS. BUSH**

MR. & MRS. BUSH
5208 ALTON ROAD

MIAMI BEACH, FLORIDA 33140

CLIENT: MK. & MKS. BUSH (DND CASE NUMBER: DND 11-9200)

[illegible]

DESIGN
DELIVERABLE: DRB SET
ISSUE DATE: 12/08/2017

PROJECT NUMBER: 17-004

DRAWN BY: JJ

CHECKED BY: RET

Copyright (c) by RALPH TAIT ARCHITECT, INC.
All Rights Reserved.

SHEET TITLE:

SHEET NUMBER:

T-001



EAL: AR NO. 95832

A26002444

DESIGNER



8932 NE 10th Ct
Miami, FL 33138
blarte@blancodesignco.com
LIC: CBC1258709

MR. & MRS. BUSH

MIAMI BEACH, FLORIDA 33140

CLIENT: MR. & MRS. BUSH (DRB CASE NUMBER: DRB17-0208)

[illegible]

DESIGN
DELIVERABLE: DRB SET
ISSUE DATE: 12/08/2017

PROJECT NUMBER: 17-004

DRAWN BY: JJ
CHECKED BY: RET

Copyright (c) by RALPH TAIT ARCHITECT, INC.
All Rights Reserved.

SHEET TITLE:

SHEET NUMBER: _____

D-101



SEAL: AR NO. 95832

WA26002444

DESIGNER



8932 NE 10th Ct
Miami, FL 33138
arte@blancodeignco.com
LIC: CBC1258709

MR. & MRS. BUSH
5238 ALTON ROAD

MIAMI BEACH, FLORIDA 33140

CLIENT: MR. & MRS. BUSH (BIRD CASE NUMBER: 010117-0200)

[illegible]

DESIGN
DELIVERABLE: DRB SET
ISSUE DATE: 12/08/2017

PROJECT NUMBER: 17-004


DRAWN BY: RET
CHECKED BY: RET

Copyright (c) by RALPH TAIT ARCHITECT, INC.
All Rights Reserved.

SHEET TITLE:

SHEET NUMBER: _____

D-102

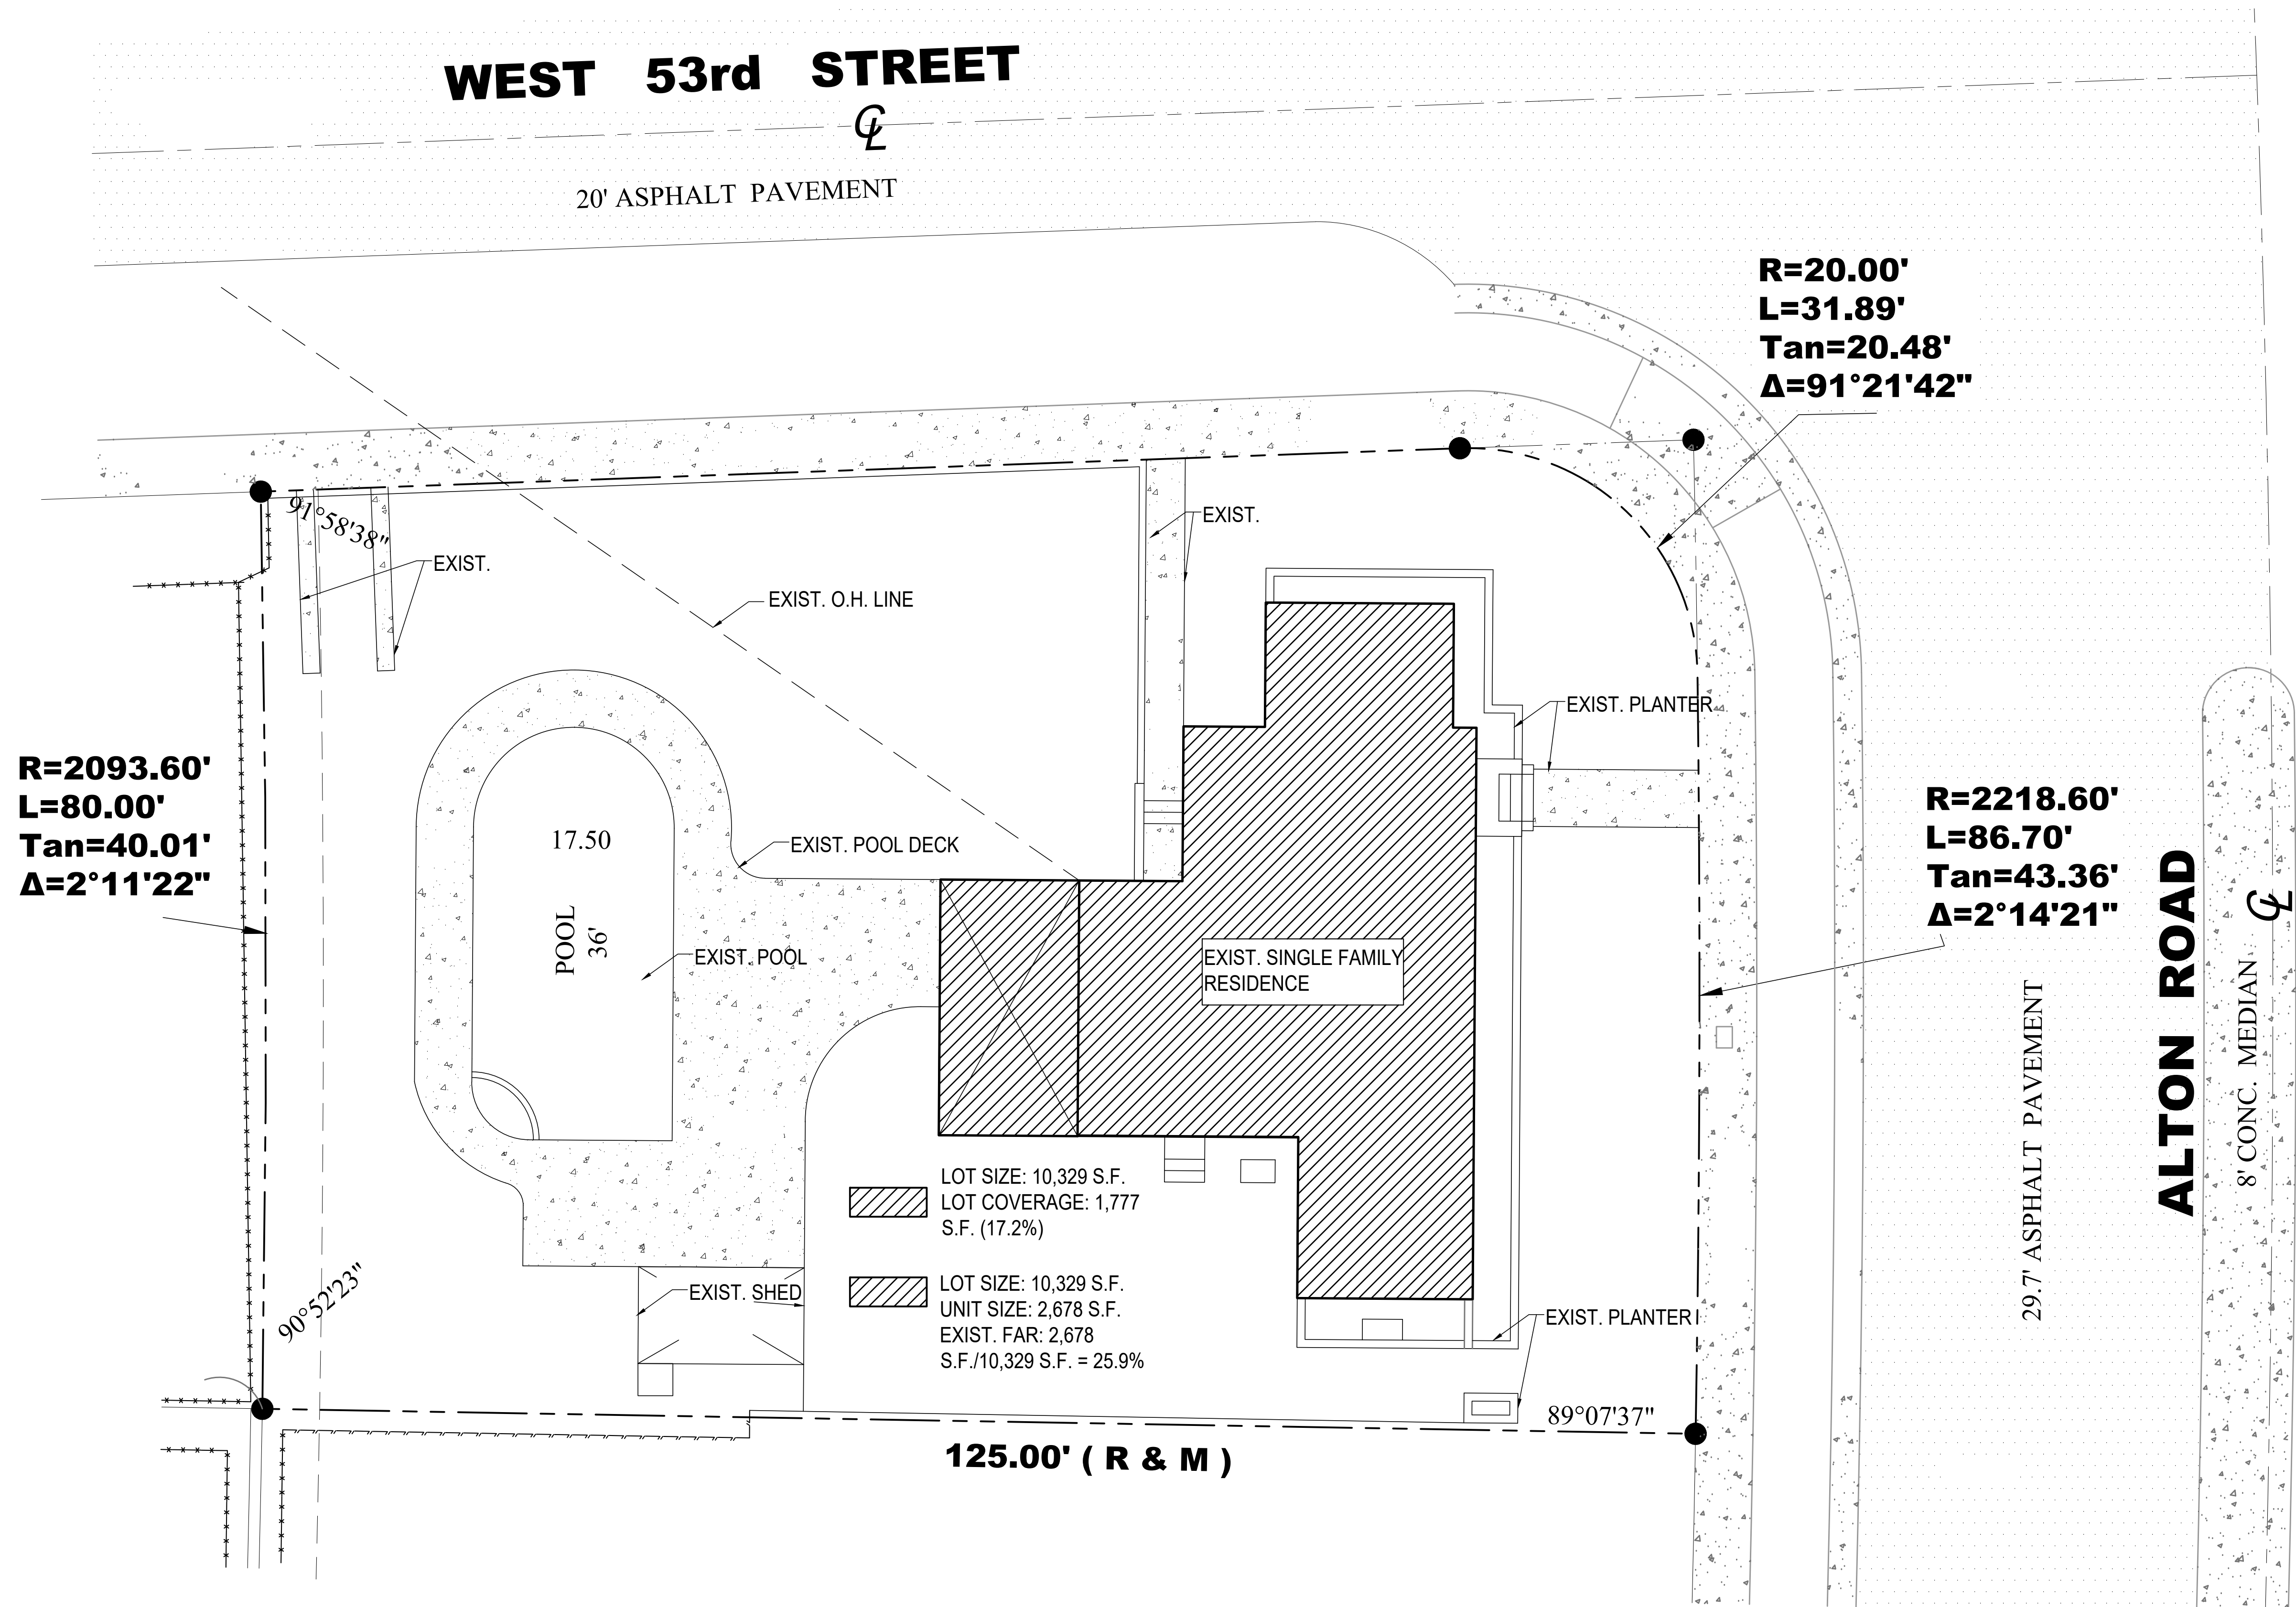

SEAL: AR NO. 95832

AA26002444

DESIGNER



8932 NE 10th Ct
Miami, FL 33138
Olarte@blancodeignco.com
LIC: CBC1258709

MR. & MRS. BUSH

3288 ALTON ROAD
MIAMI BEACH, FLORIDA 33140

CLIENT: MR. & MRS. BUSH (DRB CASE NUMBER: DRB17-0208)

[illegible]

DESIGN
DELIVERABLE: DRB SET
ISSUE DATE: 12/08/2017

PROJECT NUMBER: 17-004

DRAWN BY: JJ


CHECKED BY: RET

Copyright (c) by RALPH TAIT ARCHITECT, INC.
All Rights Reserved.

SHEET TITLE:

SHEET NUMBER:

D-103

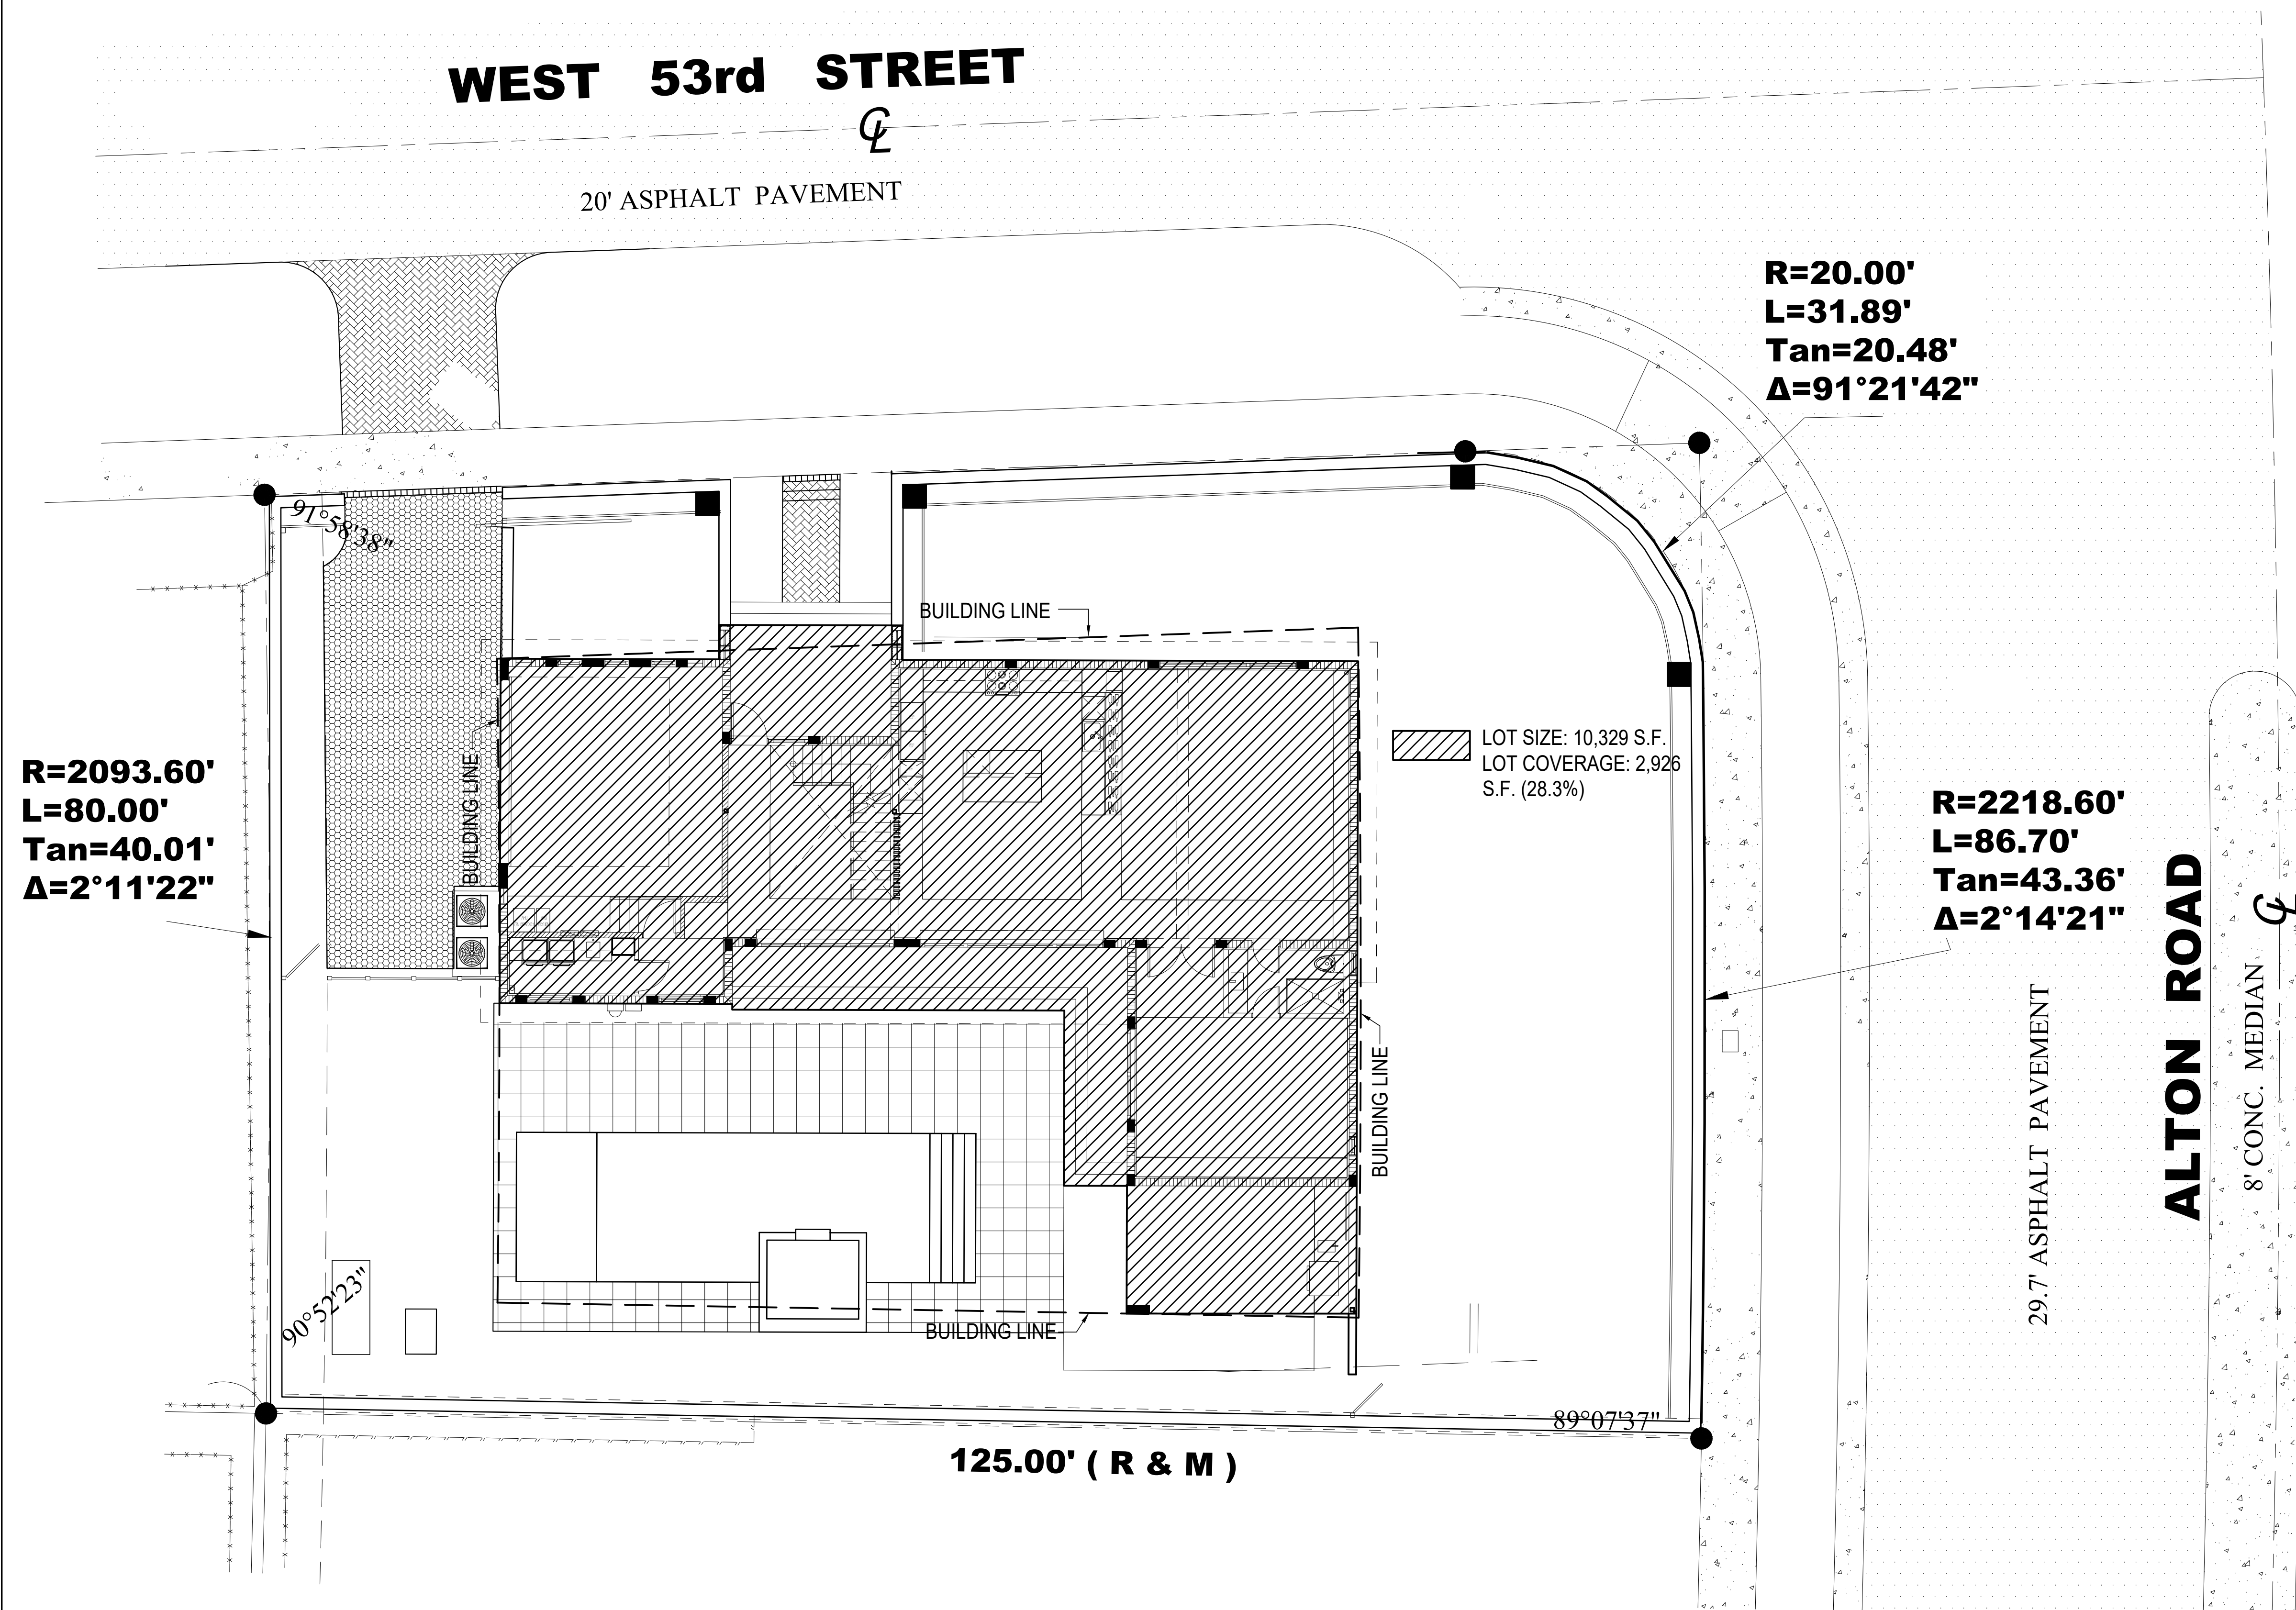

NORTH

SEAL: AR NO. 95832

AA26002444

DESIGNER



8932 NE 10th Ct
Miami, FL 33138
Olarate@blancodesignco.com
LIC: CBC1258709

MR. & MRS. BUSH

MIAMI BEACH, FLORIDA 33140

CLIENT: MR. & MRS. BUSH (DRB CASE NUMBER: DRB17-JZU08)

[illegible]

DESIGN
DELIVERABLE: DRB SET
ISSUE DATE: 12/08/2017

PROJECT NUMBER: 17-004

DRAWN BY: JJ


CHECKED BY: RET

Copyright (c) by RALPH TAIT ARCHITECT, INC.
All Rights Reserved.

SHEET TITLE:

SHEET NUMBER:

D-104

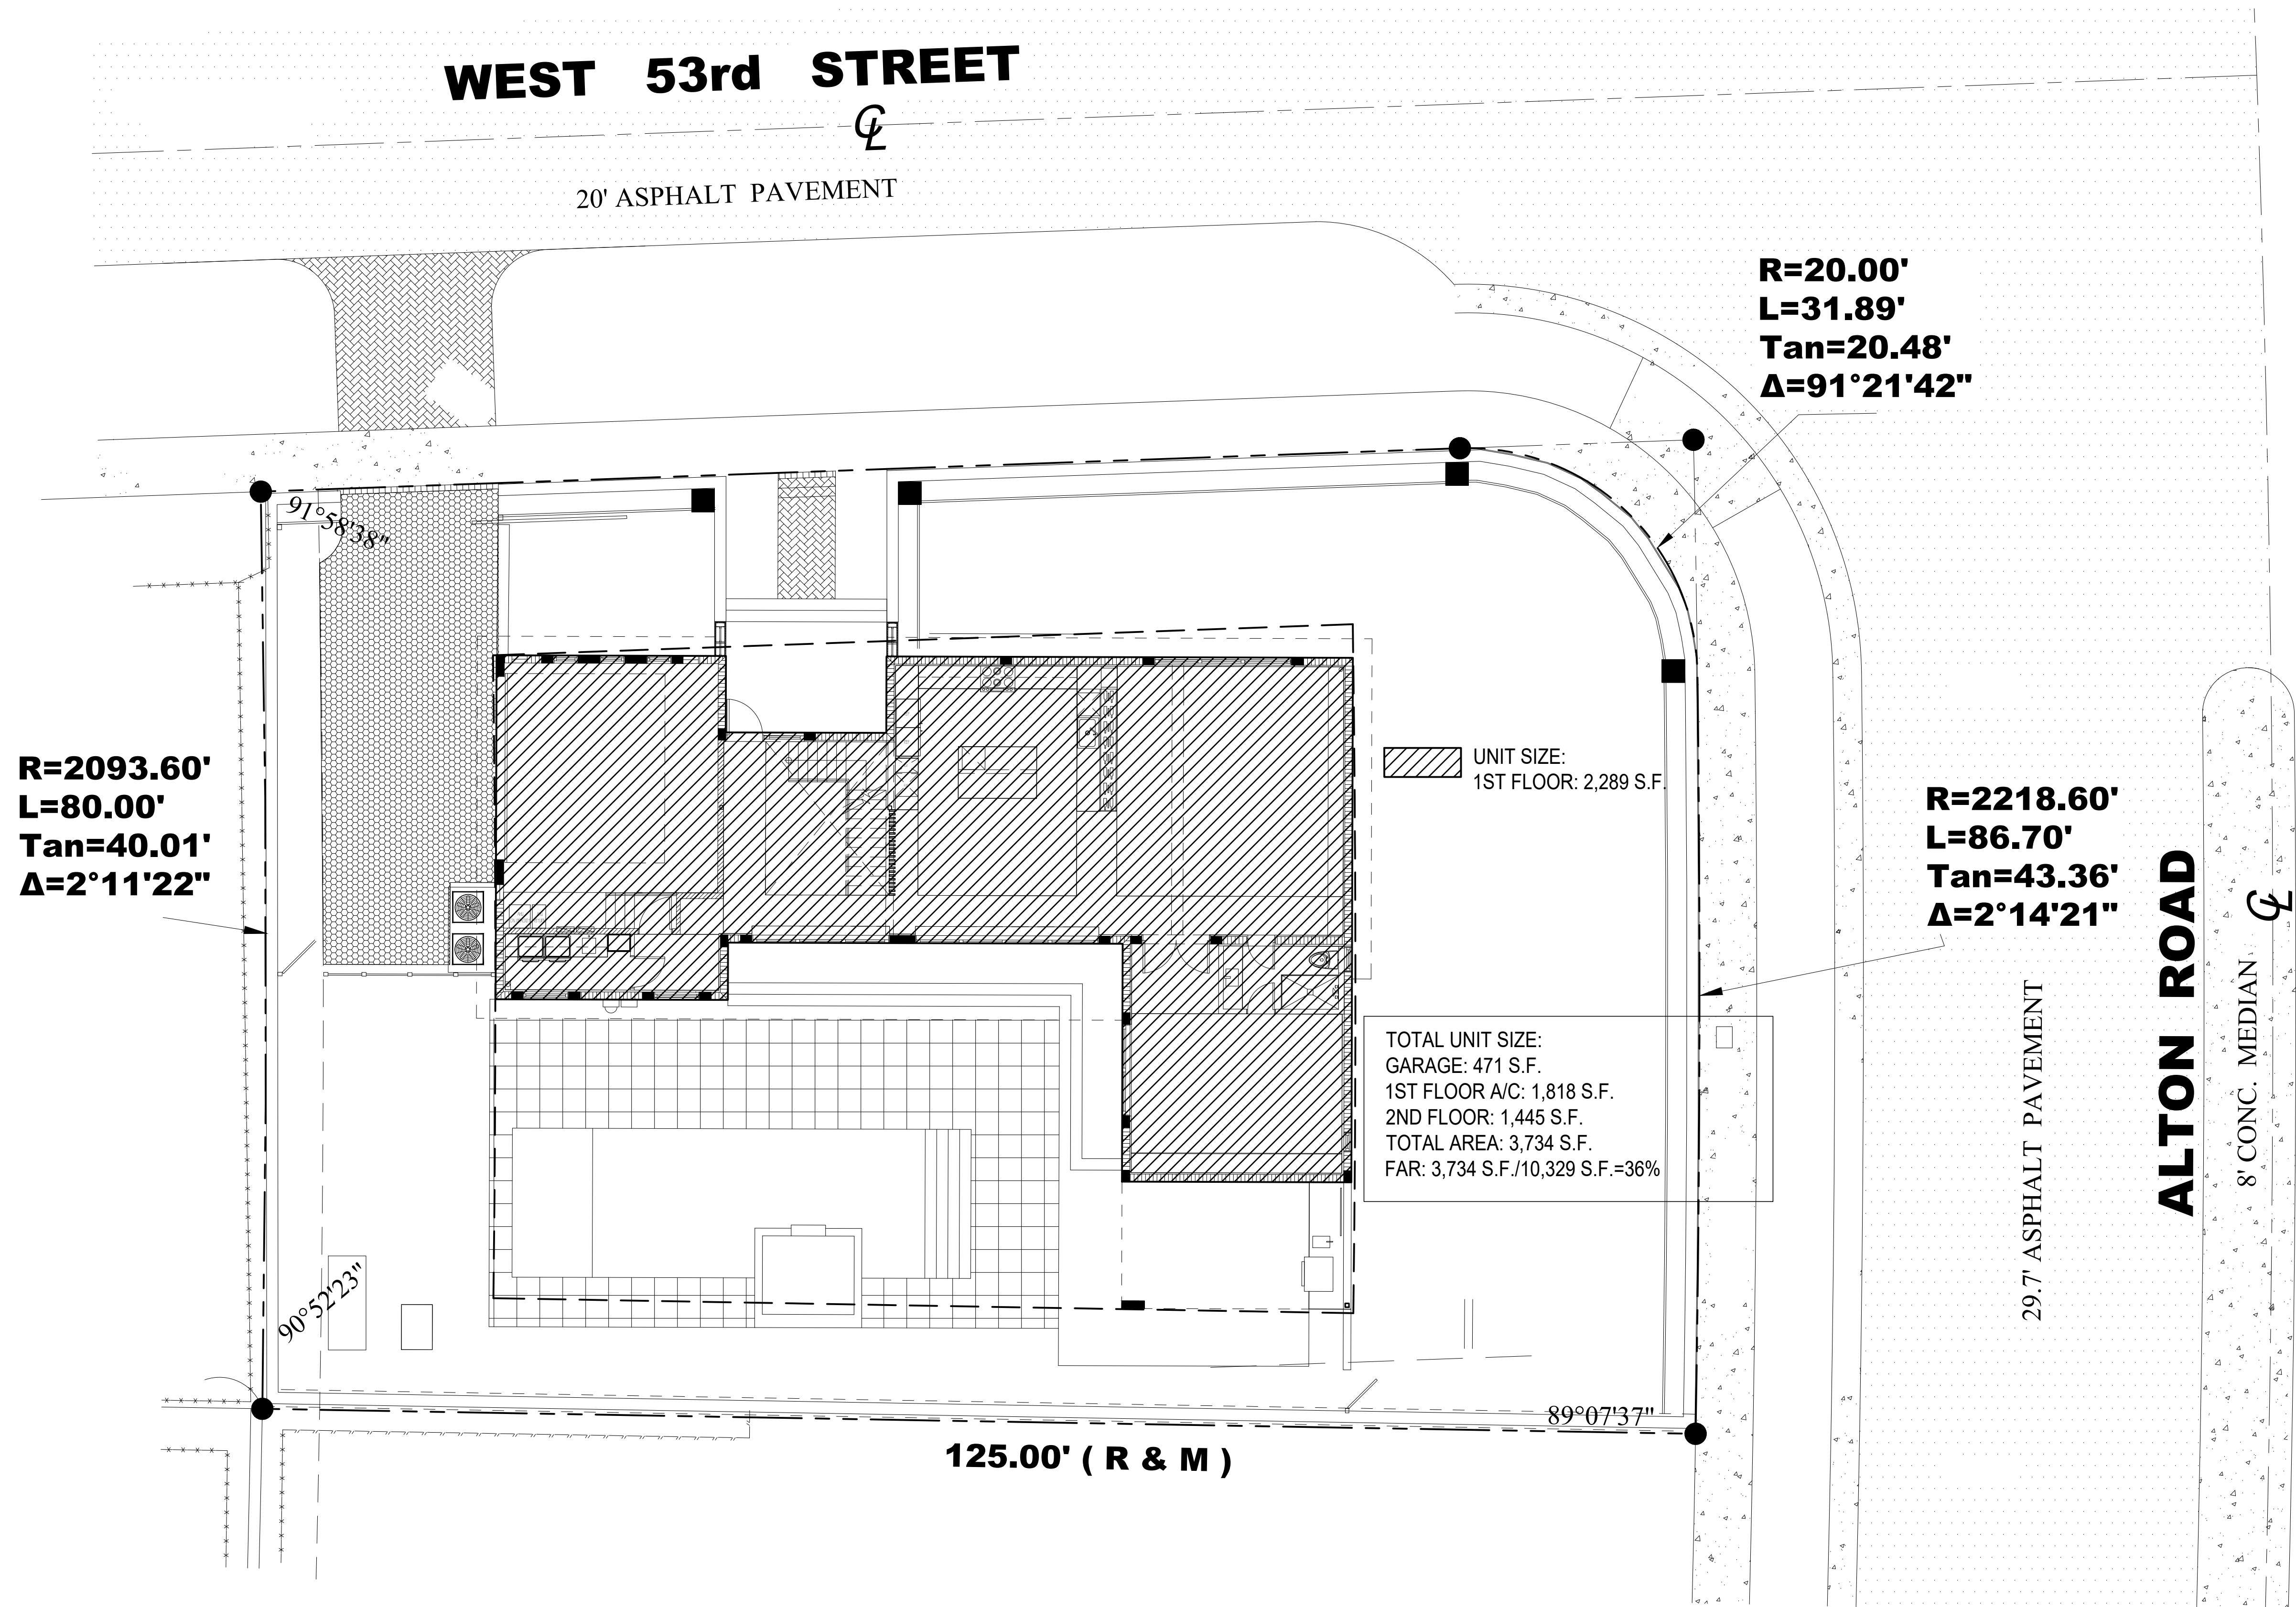

SEAL: AR NO. 95832

AA26002444

DESIGNER



8932 NE 10th Ct
Miami, FL 33138
Olarate@blancodeignco.com
LIC: CBC1258709

MR. & MRS. BUSH

3288 ALTON ROAD
MIAMI BEACH, FLORIDA 33140

CLIENT: MR. & MRS. BUSH (DRB CASE NUMBER: DRB17-0208)

[illegible]

DESIGN
DELIVERABLE: DRB SET
ISSUE DATE: 12/08/2017

PROJECT NUMBER: 17-004

DRAWN BY: JJ

Copyright (c) by RALPH TAIT ARCHITECT, INC.
All Rights Reserved.

SHEET TITLE

SHEET NUMBER:

D-105



A two-story white house with a dark brown balcony railing. A large tree trunk is visible on the left side of the frame. The house has a dark brown door and windows with white frames. There are green bushes and red flowers in the foreground.

A photograph of a white, two-story house with a gabled roof, partially obscured by a dense, green hedge and large trees. The scene is set in a sunny, outdoor environment with shadows cast on the grass.

NOTE: ALL PHOTOGRAPHS IN THIS EXHIBIT WERE
TAKEN ON FRIDAY NOVEMBER 10TH 2017




15800 Pines Blvd. S 3046
Pembroke Pines
Florida, 33027
(P) 954-592-2841
(Fax) 954-392-7502
Email: rtaib@bellsouth.net

SEAL: AR NO. 95832

AA26002444

DESIGNER

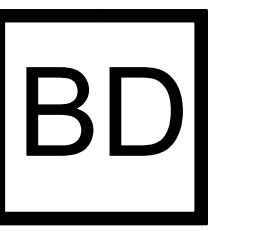

Blanco Design
& Construction

8932 NE 10th Ct
Miami, FL 33138
Olarte@blancodesignco.com
LIC: CBC1258709

**SINGLE FAMILY HOME FOR:
MR. & MRS. BUSH**
5288 ALTON ROAD

3255 ALTON ROAD
MIAMI BEACH, FLORIDA 33140

CLIENT: MR. & MRS. BUSH (DRB CASE NUMBER: DRB17-0208)

[illegible]

DESIGN
DELIVERABLE: DRB SET
ISSUE DATE: 12/08/2017

PROJECT NUMBER: 17-004

DRAWN BY: JJ

CHECKED BY: RET

Copyright (c) by RALPH TAIT ARCHITECT, INC.
All Rights Reserved.

SHEET TITLE:

SHEET NUMBER:

D-106

A photograph of a white, two-story house with a gabled roof, partially obscured by large green trees and a dense hedge. The house has several windows, including a large multi-paned window on the ground floor. The foreground is a grassy lawn with shadows from the trees.

A photograph of a white, single-story house with a covered porch, partially obscured by dense green foliage and trees. A swimming pool is visible in the foreground on the right side of the image.

A swimming pool with a curved concrete deck and metal ladders, surrounded by lush tropical vegetation including palm trees and dense bushes. A small, light-colored building with a white door is visible behind the pool. The scene is brightly lit, suggesting a sunny day.




rtai
RALPH TAIT
ARCHITECT, INC.

SEAL: AR NO. 95832

AA26002444

DESIGNER

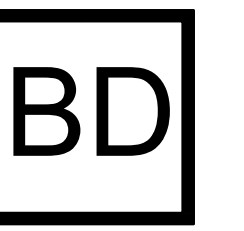

8932 NE 10th Ct
Miami, FL 33138
Olarate@blancodesignco.com
LIC: CBC1258709

**SINGLE FAMILY HOME FOR:
MR. & MRS. BUSH**

MIAMI BEACH, FLORIDA 33140

CLIENT: MR. & MRS. BUSH (BIRD CASE NUMBER: BIRD17-0200)

[illegible]

PROJECT NUMBER: 17-004

DRAWN BY: JJ

CHECKED BY: RET

Copyright (c) by RALPH TAIT ARCHITECT, INC.
All Rights Reserved.

SHEET TITLE:

SHEET NUMBER:

D-107

1 EXISTING SITE CONTEXT

A wide-angle photograph of a paved road intersection under a clear blue sky. The foreground shows a brick-paved crosswalk and shadows from trees. In the background, there are palm trees, a utility pole, and a building with a red roof.

A photograph of a white, two-story house with a gabled roof and a small porch, partially obscured by a large, leafy tree. The house is situated behind a paved street. In the foreground, there are some bushes and a palm tree. The sky is blue with some white clouds.

A large, modern, two-story house with a light-colored exterior and a dark roof. The house features a large garage with two white doors and a red car parked in the driveway. A large tree is on the left, and a hedge is on the right.

A photograph of a two-story white house with a brown roof and wooden accents, surrounded by lush tropical landscaping including palm trees and manicured hedges. A paved road is in the foreground, and a small white building is visible to the right.


NOTE: ALL PHOTOGRAPHS IN THIS EXHIBIT WERE
TAKEN ON FRIDAY NOVEMBER 10TH 2017



15800 Pines Blvd. S 3046
Pembroke Pines
Florida, 33027
(P) 954-592-2841
(Fax) 954-392-7502
Email: rtait@bellsouth.net

SEAL: AR NO. 95832

AA26002444

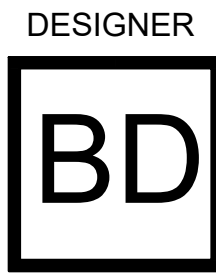

Blanco Design
& Construction

8932 NE 10th Ct
Miami, FL 33138
Olarate@blancodeignco.com
LIC: CBC1258709

**SINGLE FAMILY HOME FOR:
MR. & MRS. BUSH**

MR. & MRS. BUSH

5288 ALTON ROAD
MIAMI BEACH, FLORIDA 33140

CLIENT: MR. & MRS. BUSH (DRB CASE NUMBER: DRB17-0208)

[illegible]

DESIGN
DELIVERABLE: DRB SET
ISSUE DATE: 12/08/2017

PROJECT NUMBER: 17-004

DRAWN BY: JJ
CHECKED BY: RET

Copyright (c) by RALPH TAIT ARCHITECT, INC.
All Rights Reserved.

SHEET TITLE

SHEET NUMBER:

D-108

REAR YARD: 70% MIN. REQUIRED:
80'x20'=1,600 SQ. FT. (.70) = 1,120 SQ. FT. MIN. REQUIRED
PROVIDED:
941 SQ.F.T SOD AREA
589 SQ. FT. PERVIOUS PAVERS DRIVEWAY
TOTAL PROVIDED:1,530 SQ. FT.



SEAL: AR NO. 95832

A26002444

DESIGNER




Blanco Design
& Construction

8932 NE 10th Ct
Miami, FL 33138
Olarte@blancodesignco.com
LIC: CBC1258709


**SINGLE FAMILY HOME FOR:
MR. & MRS. BUSH**

MIAMI BEACH, FLORIDA 33140

CLIENT: MR. & MRS. BUSH (DRB CASE NUMBER: DRB17-0208)

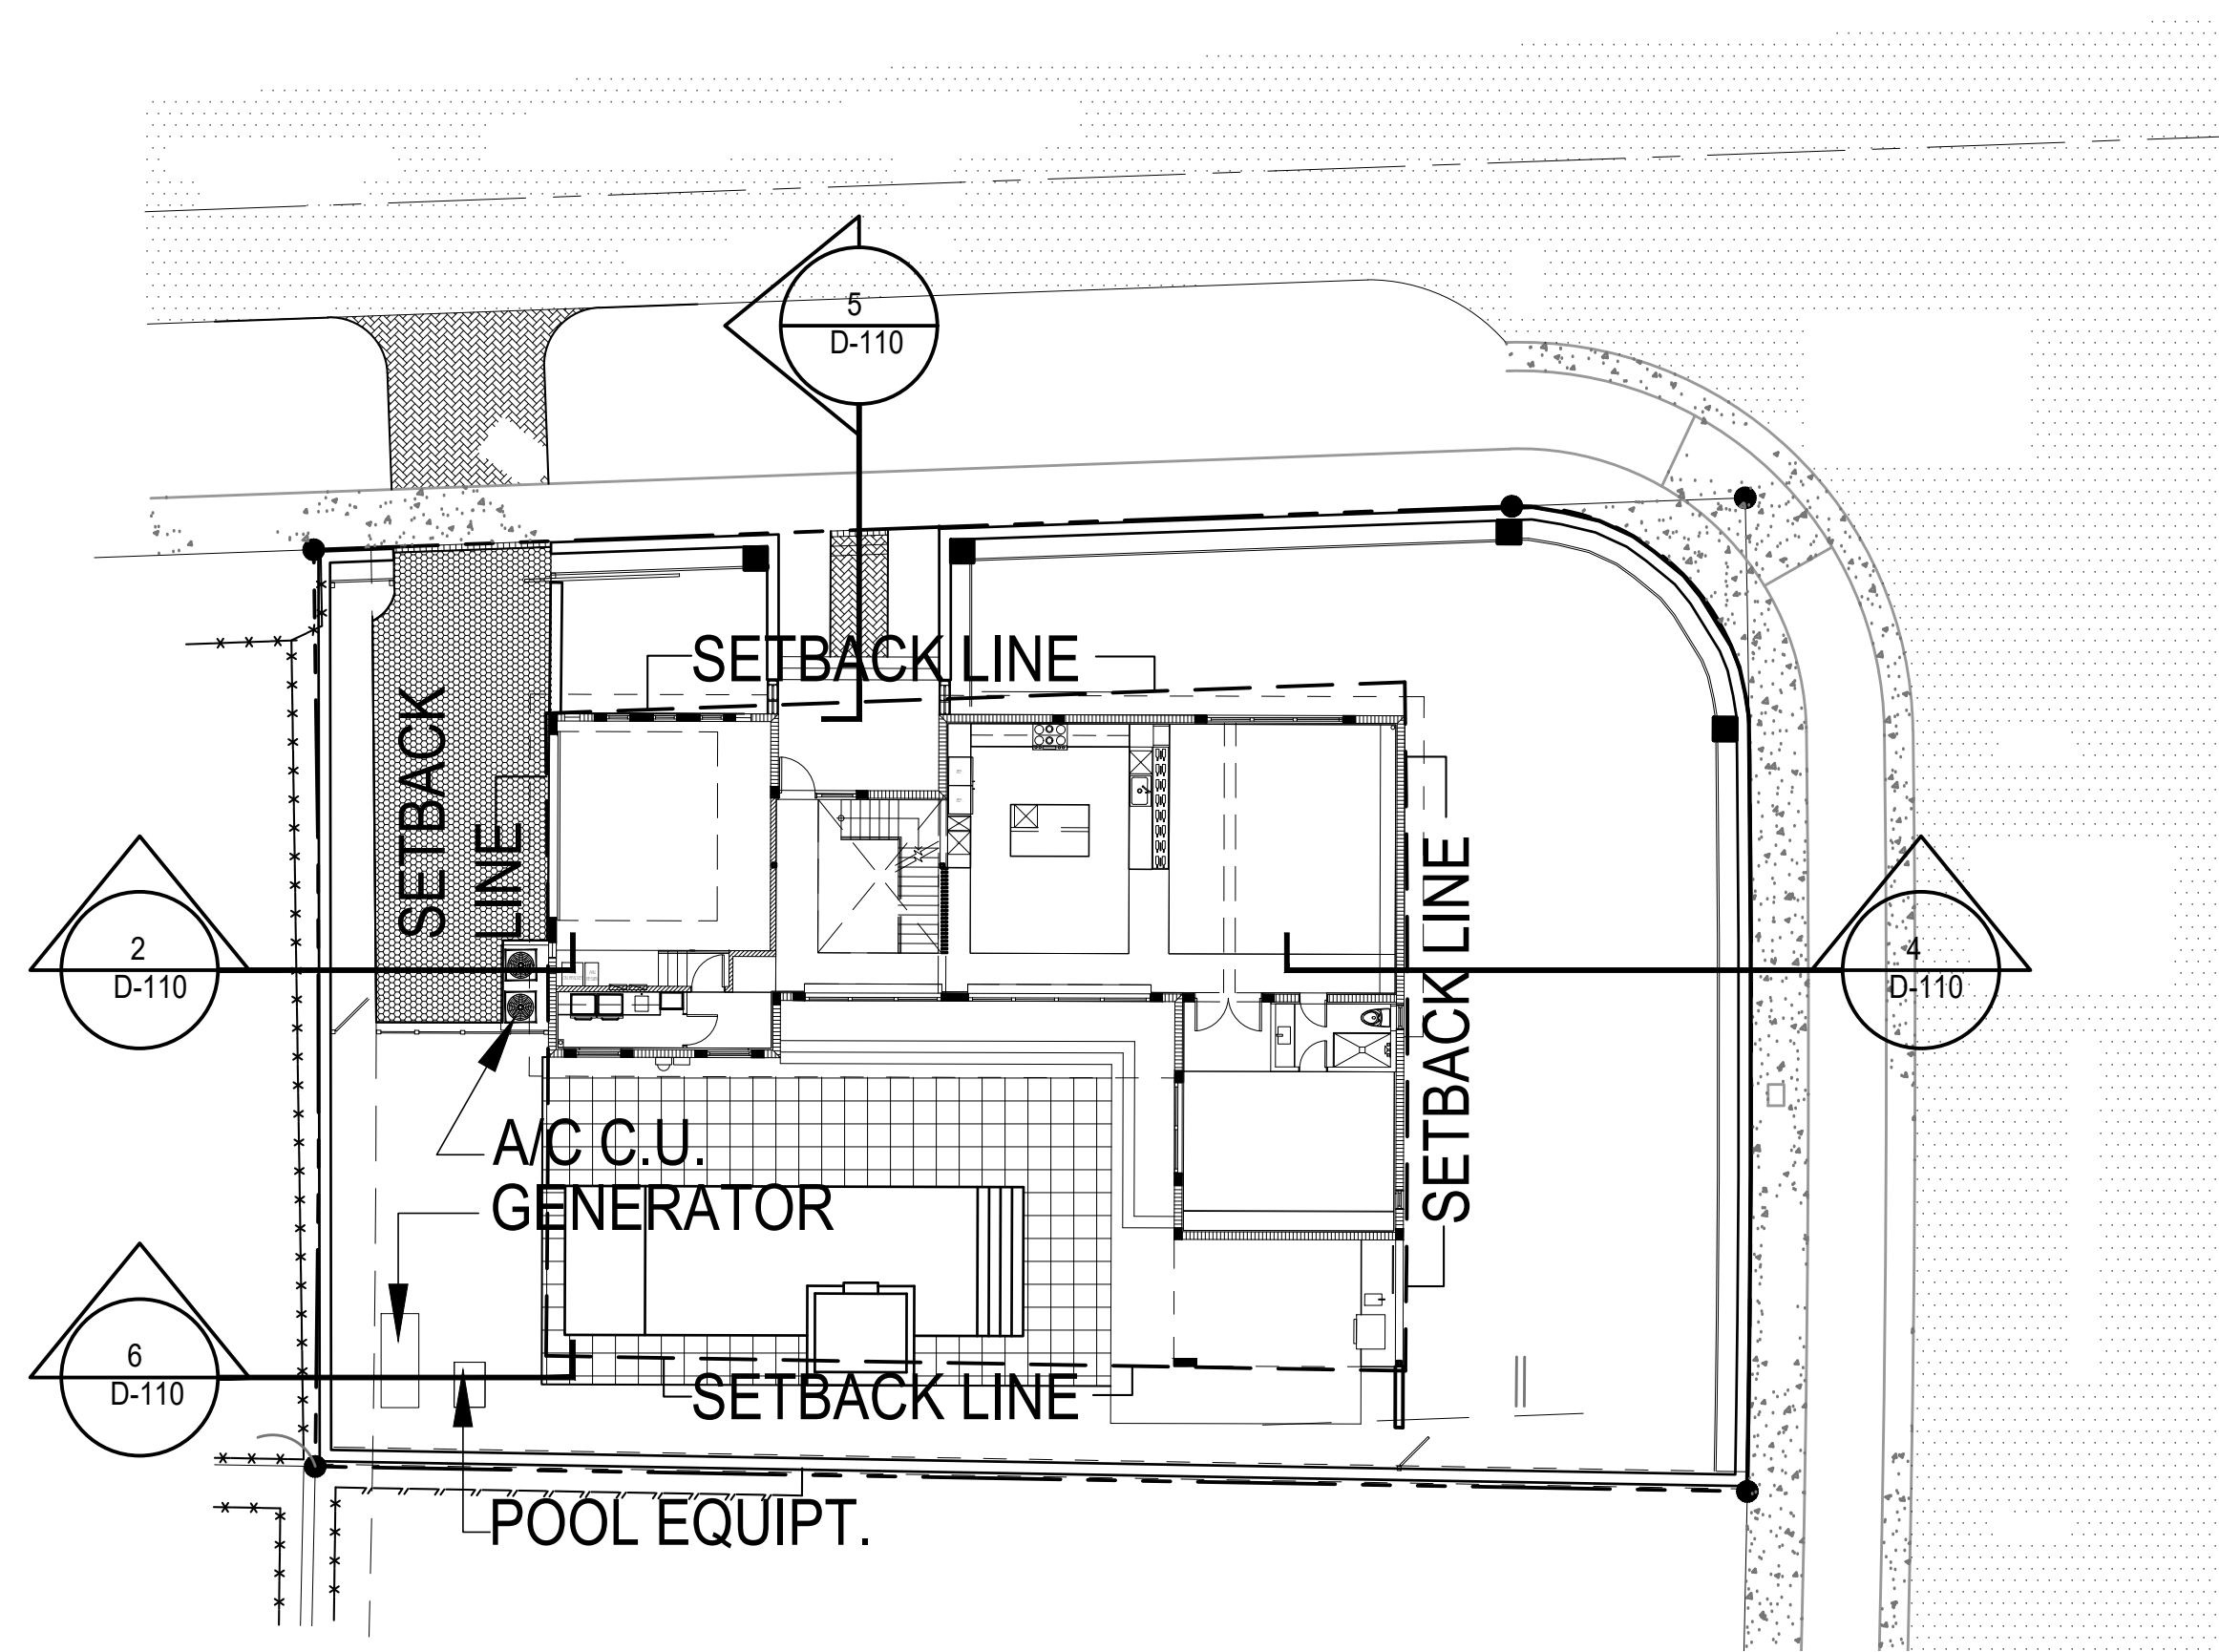


1 SITE REQUIRED YARD SECTION
SCALE: 1/16" = 1'-0"

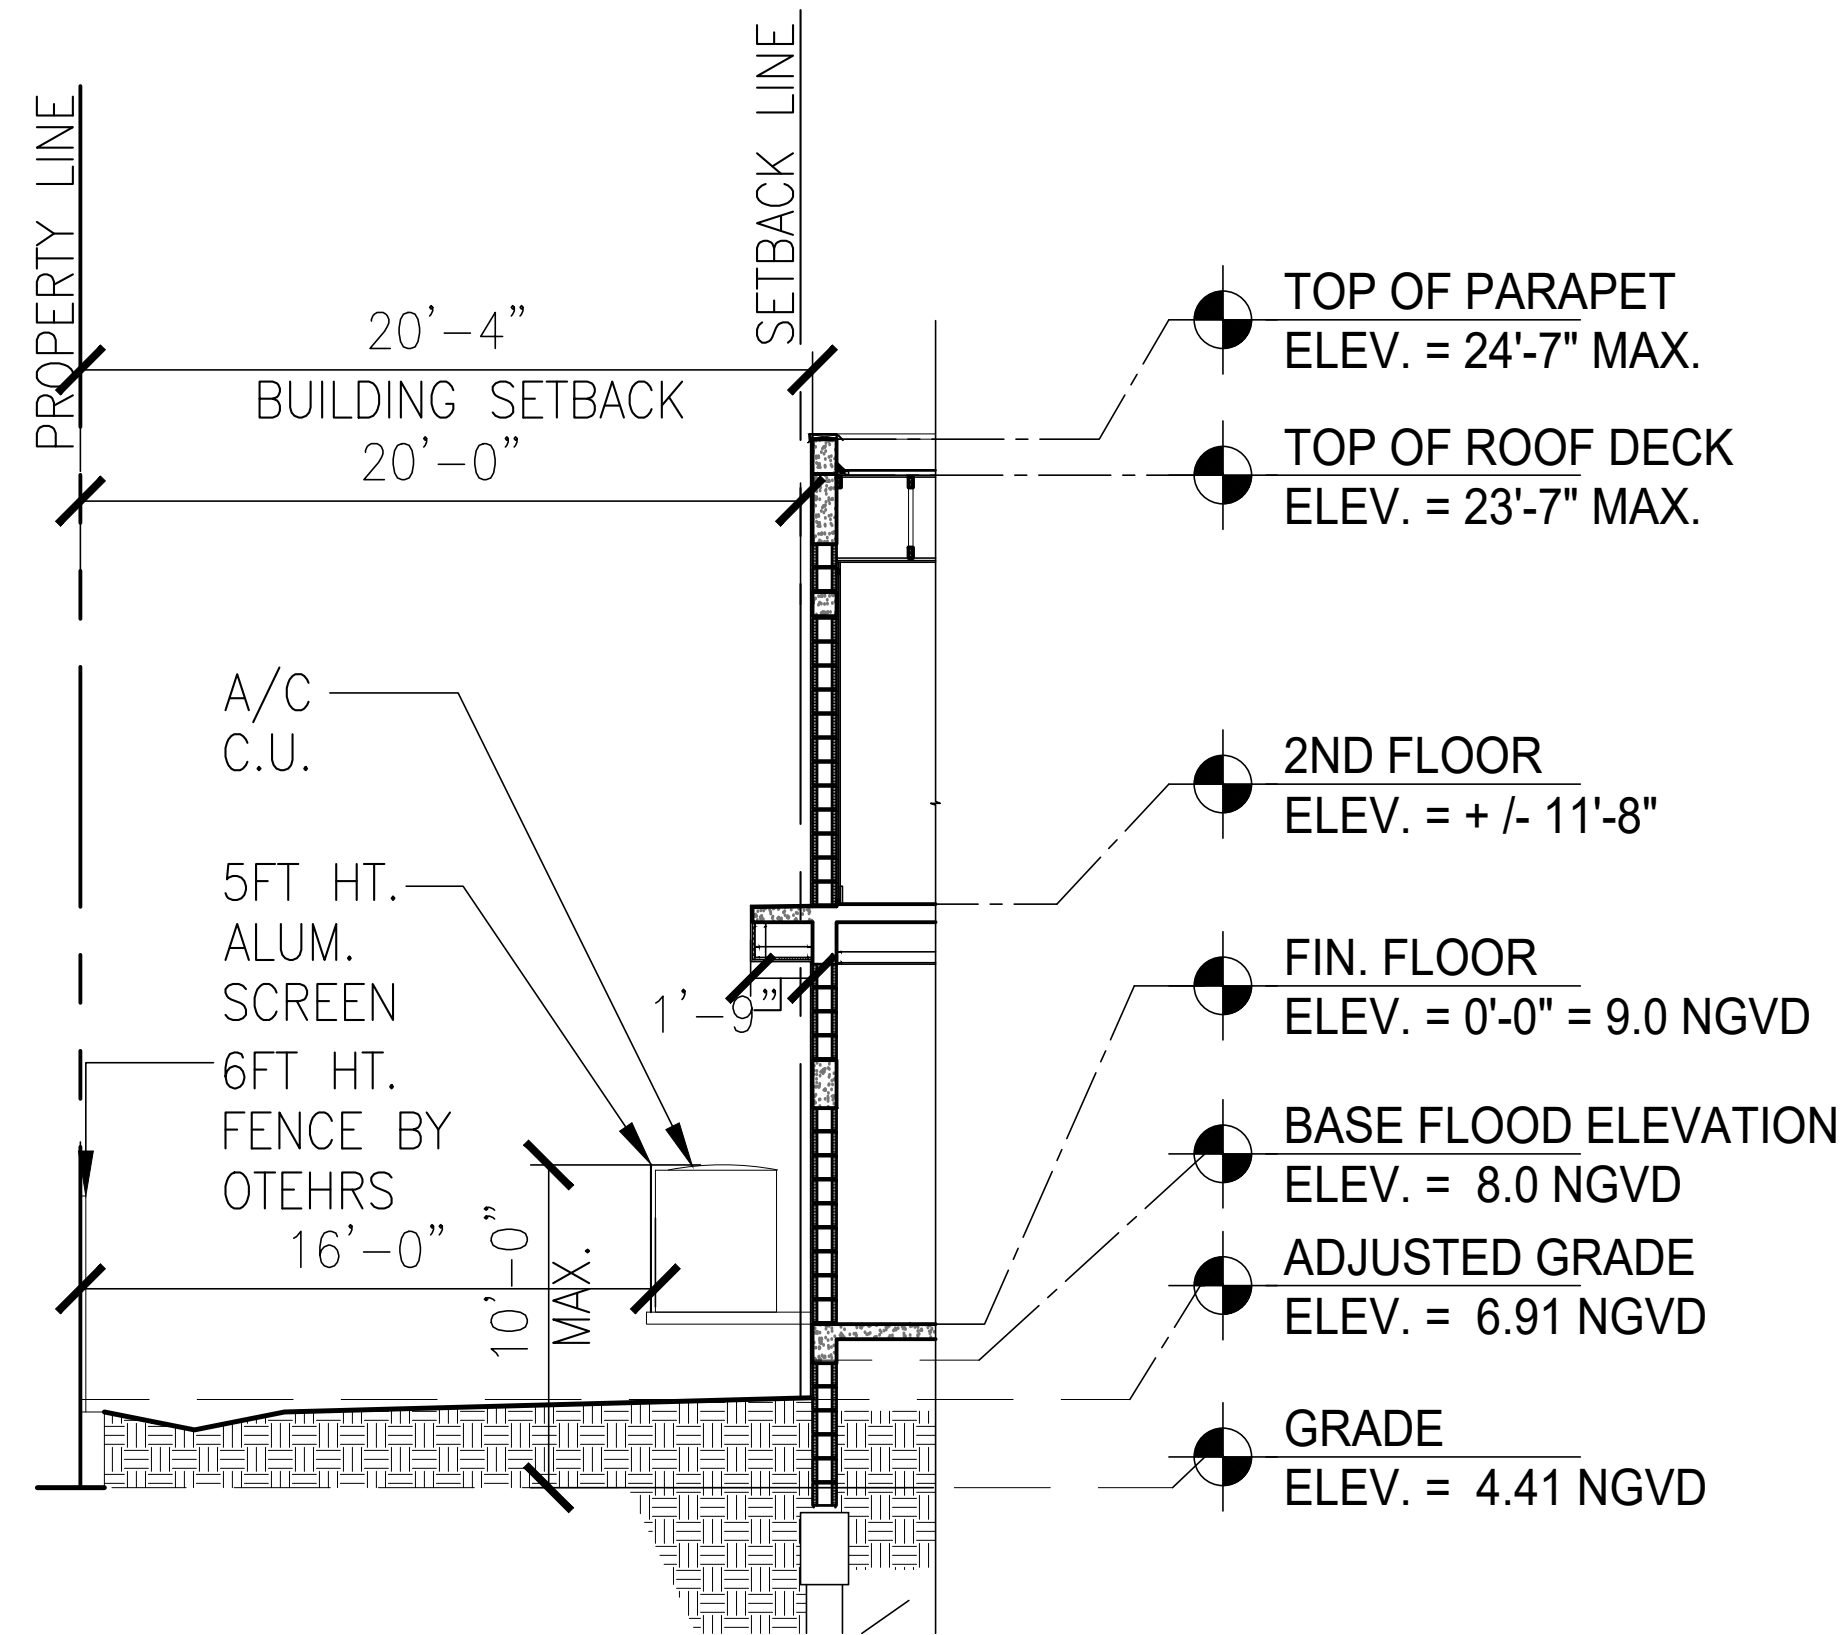


2 SECTION
SCALE: 3/16" = 1'-0"


3	NOT USED
----------	----------

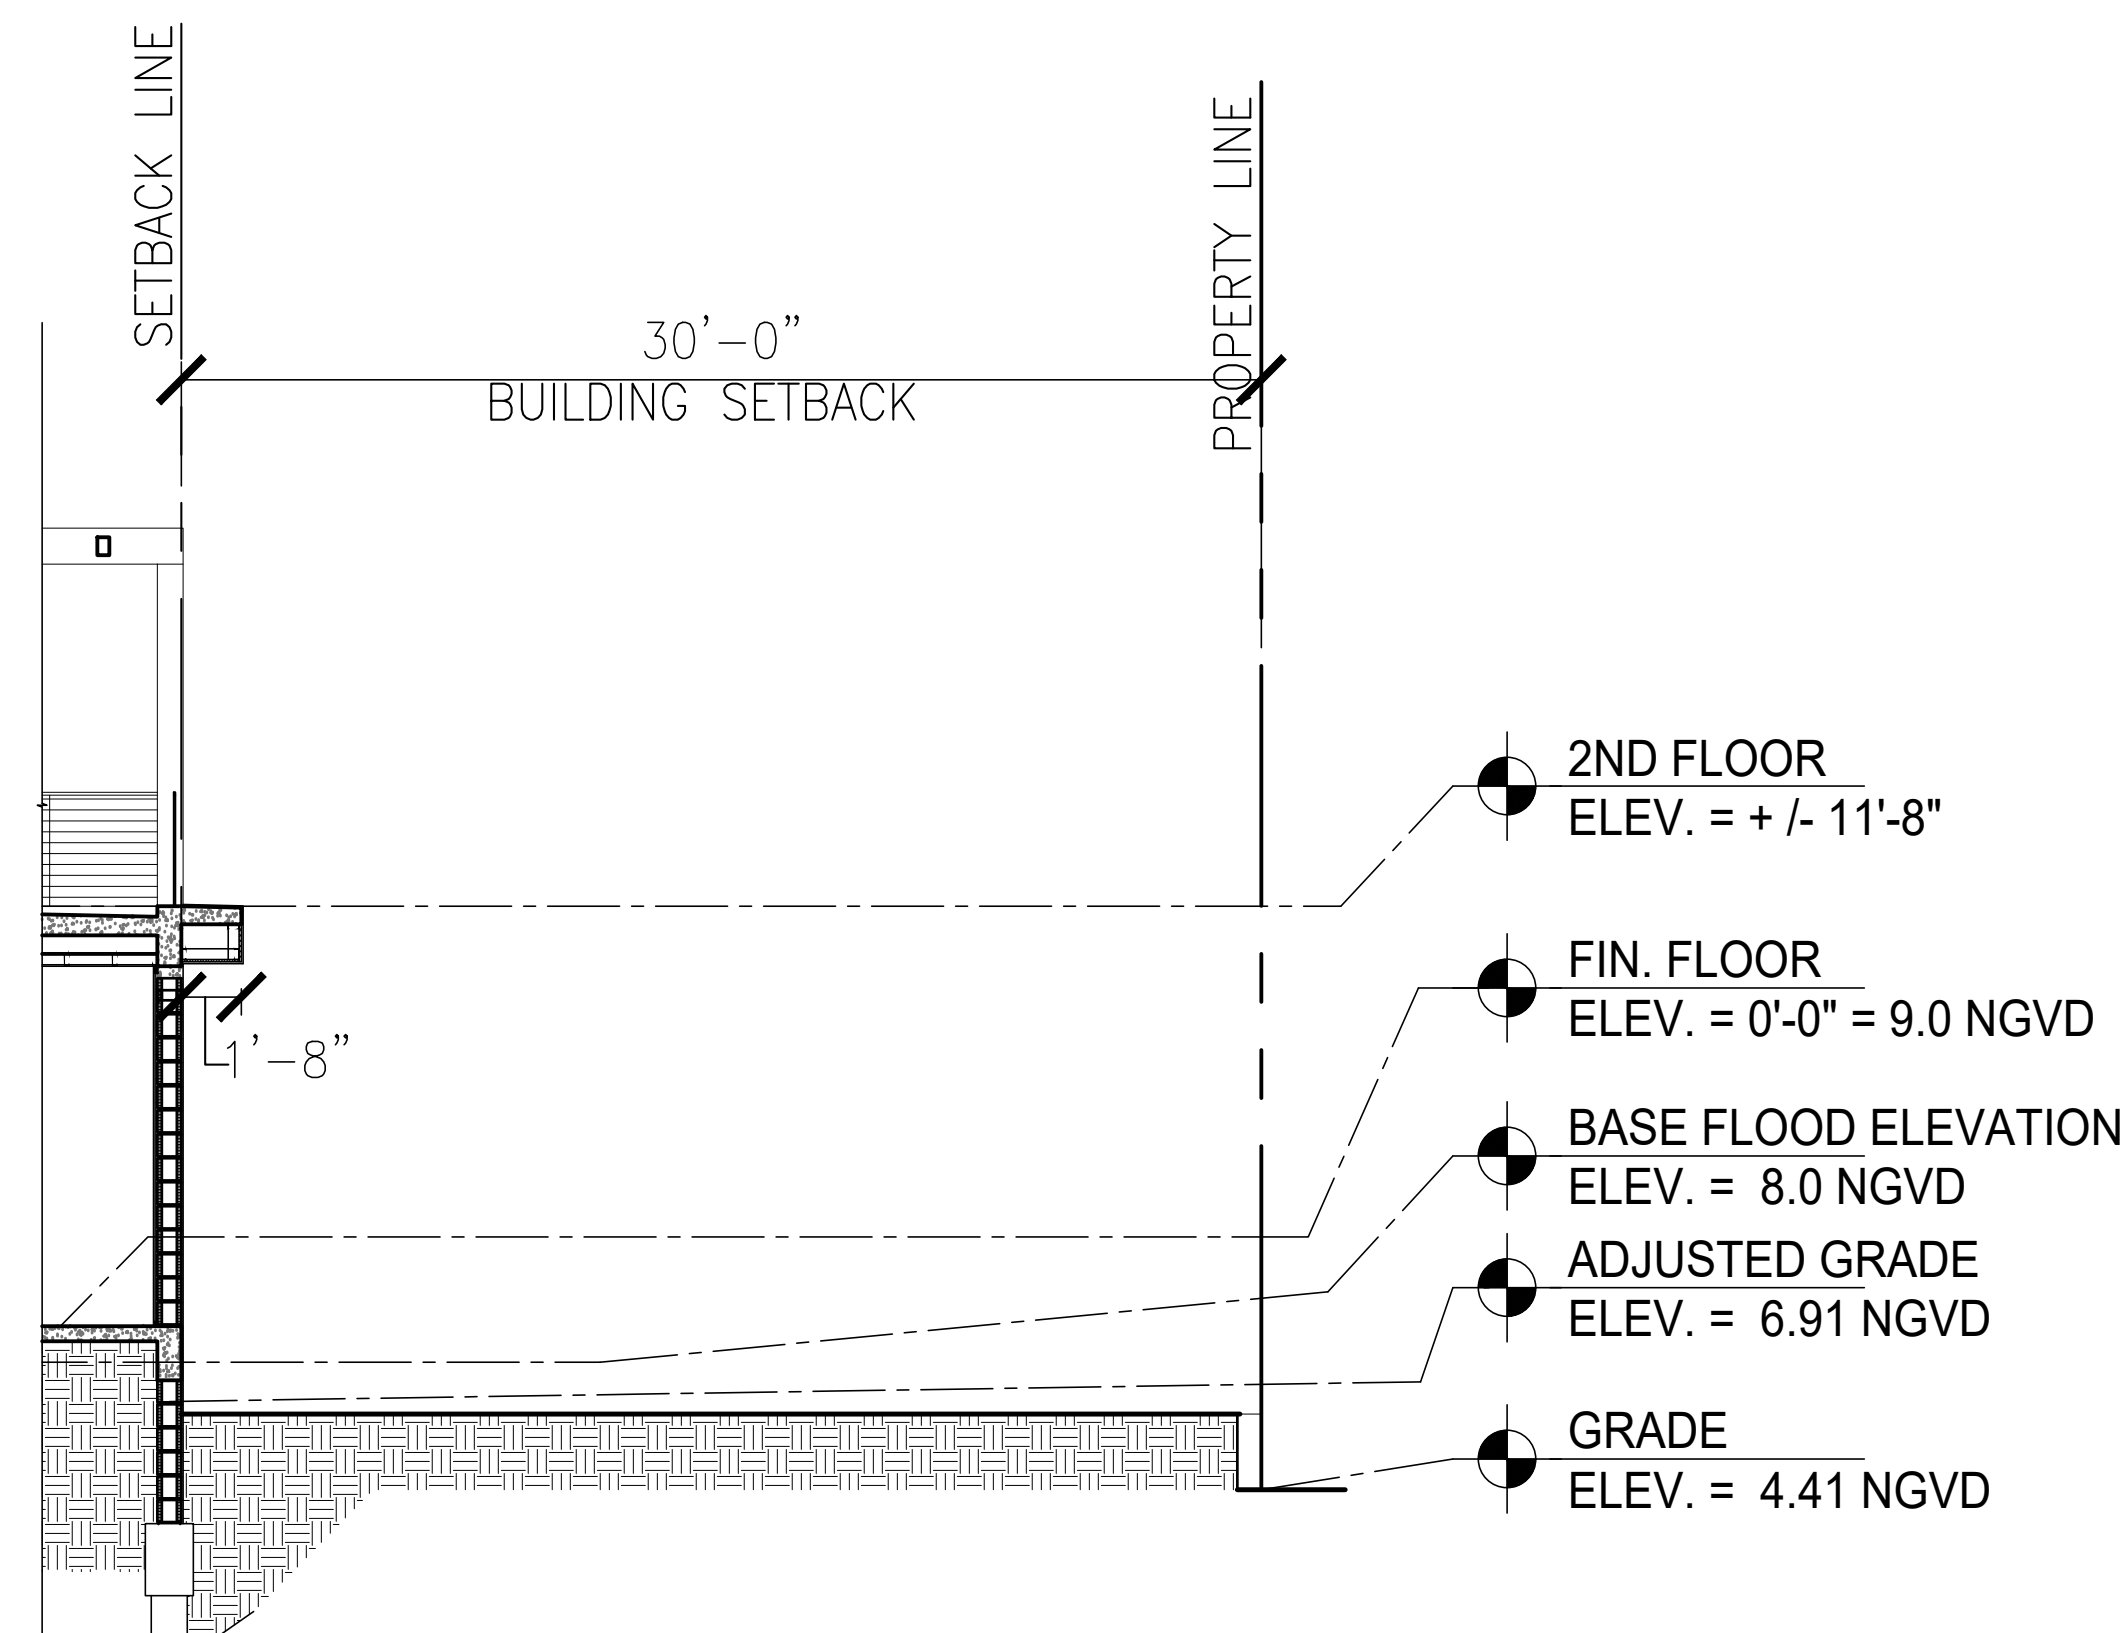

4 SECTION
SCALE: 3/16"=1'-0"

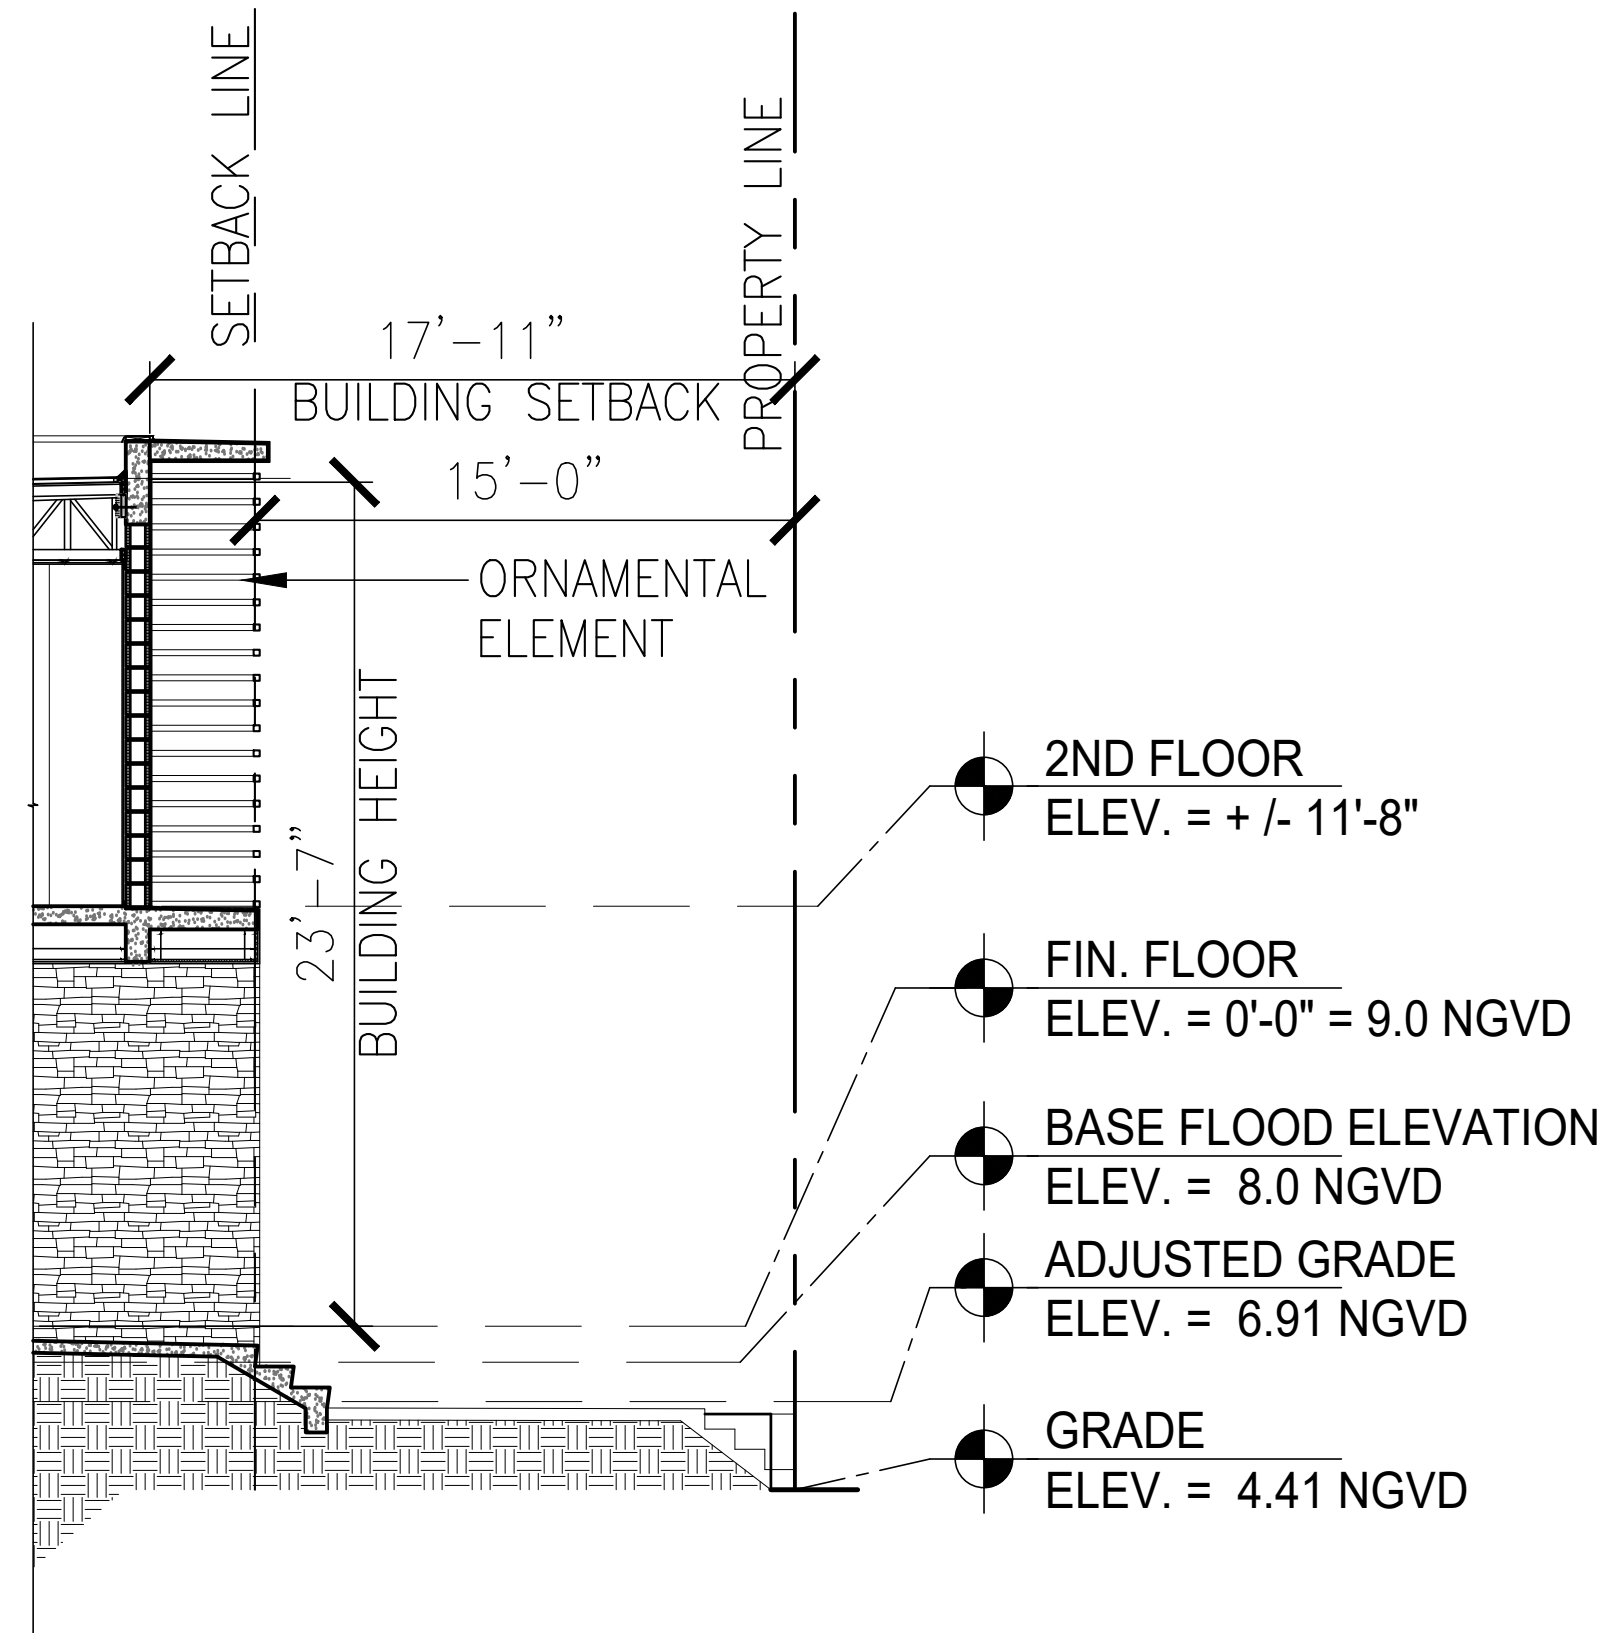

5 SECTION

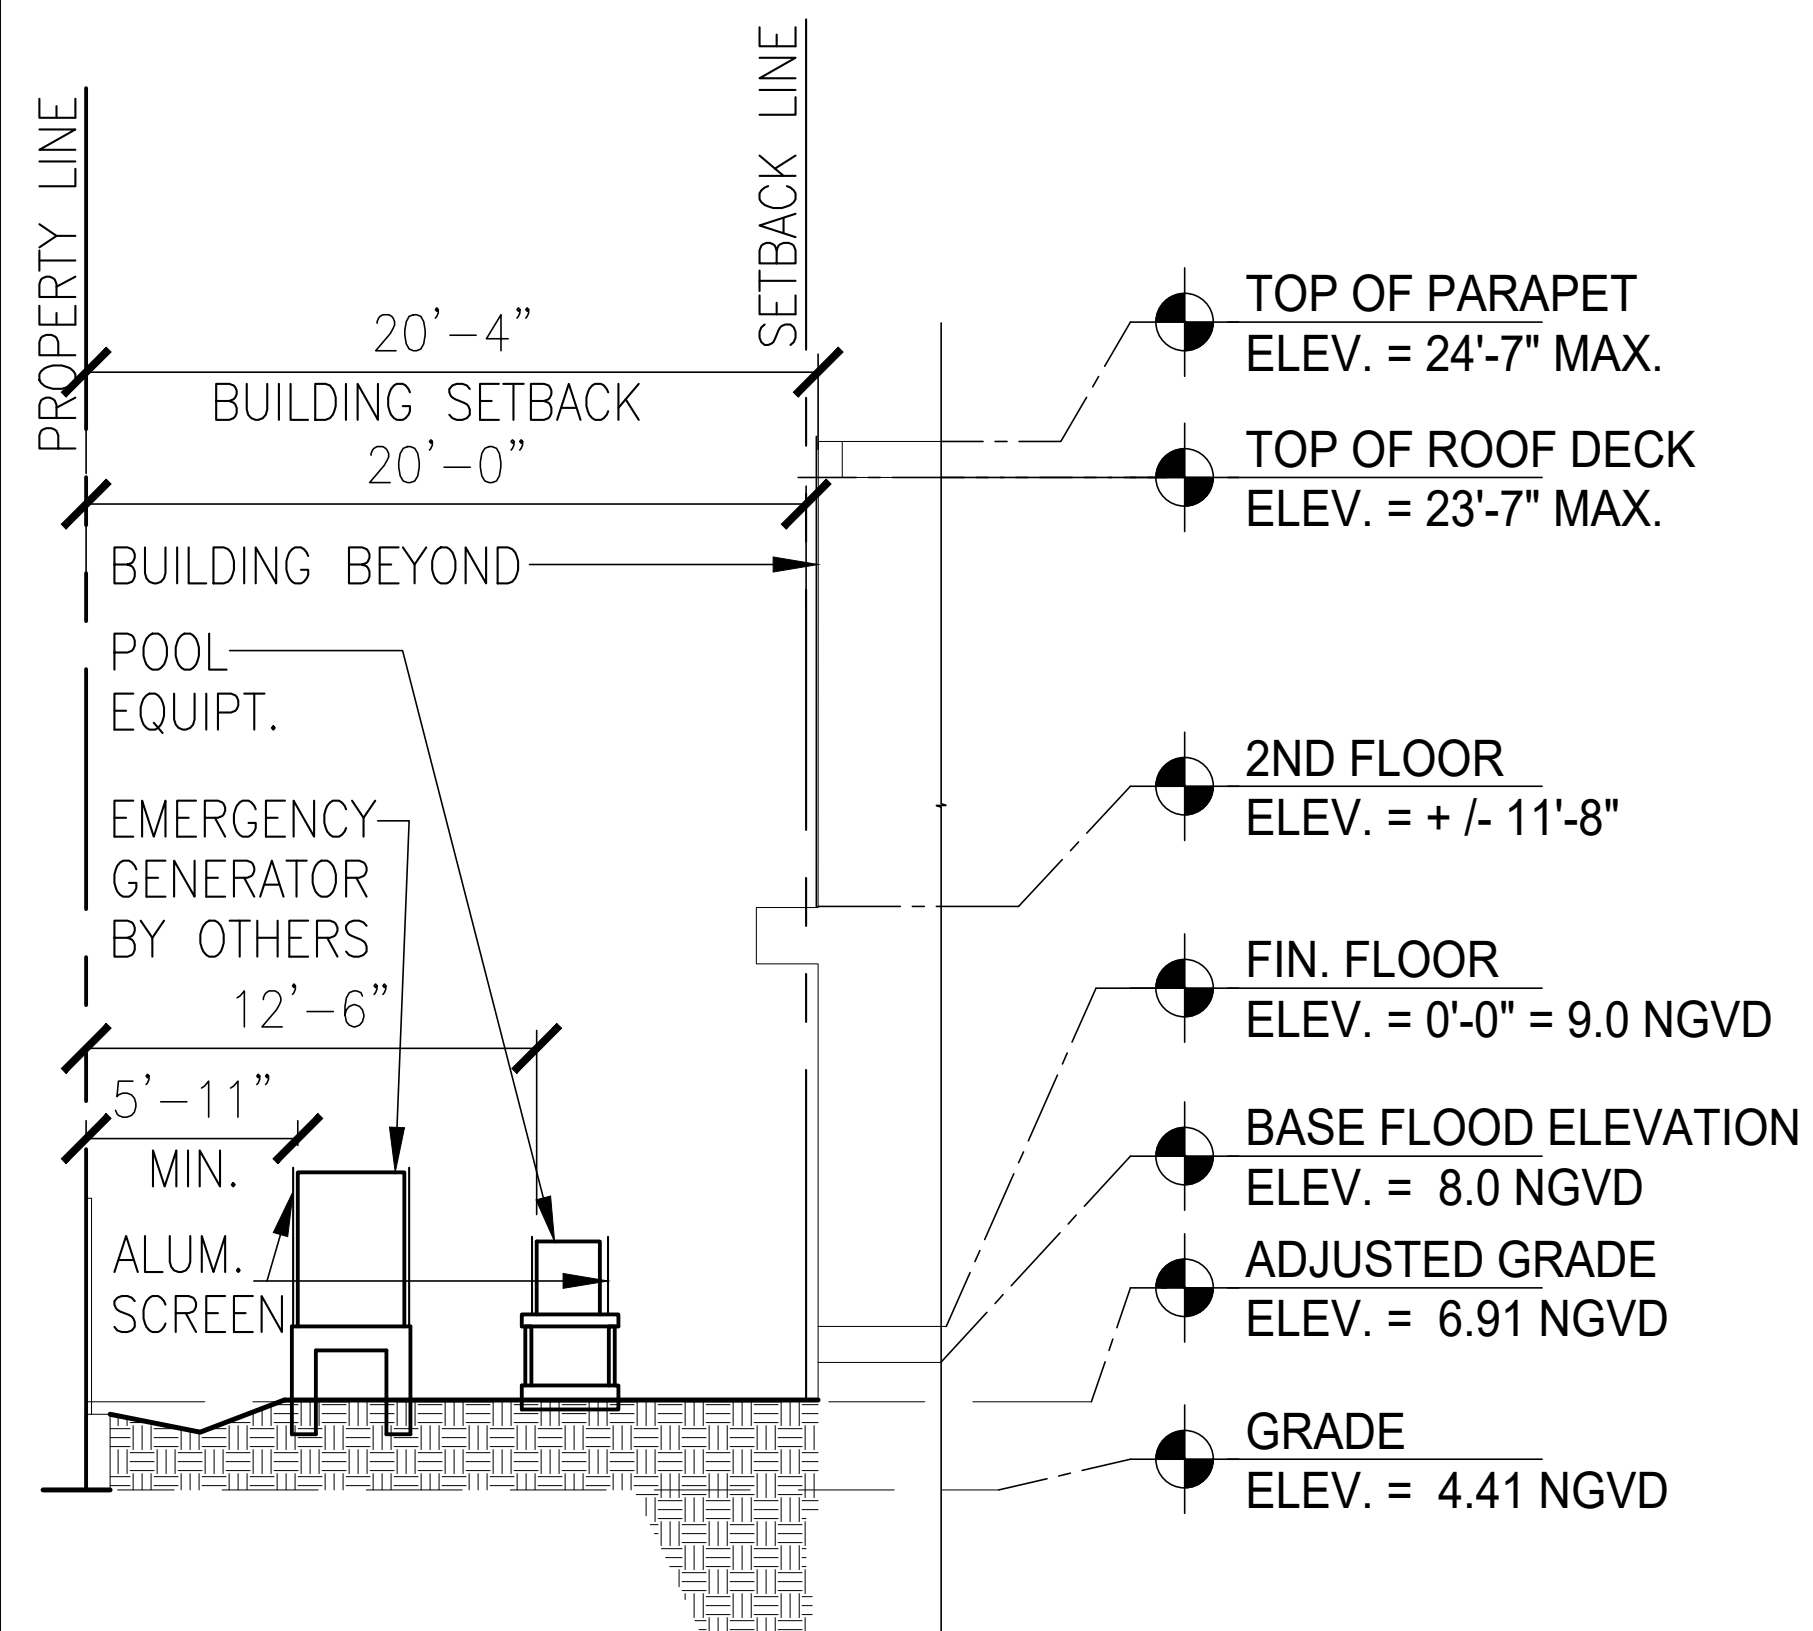

6	SECTION SCALE: 3/16"=1'-0"
----------	--------------------------------------

[illegible]

DESIGN
DELIVERABLE: DRB SET
ISSUE DATE: 12/08/2017

PROJECT NUMBER: 17-004

DRAWN BY: JJ


CHECKED BY: RET


Copyright (c) by RALPH TAIT ARCHITECT, INC.
All Rights Reserved.

SHEET TITLE:

SHEET NUMBER:

D-110

 


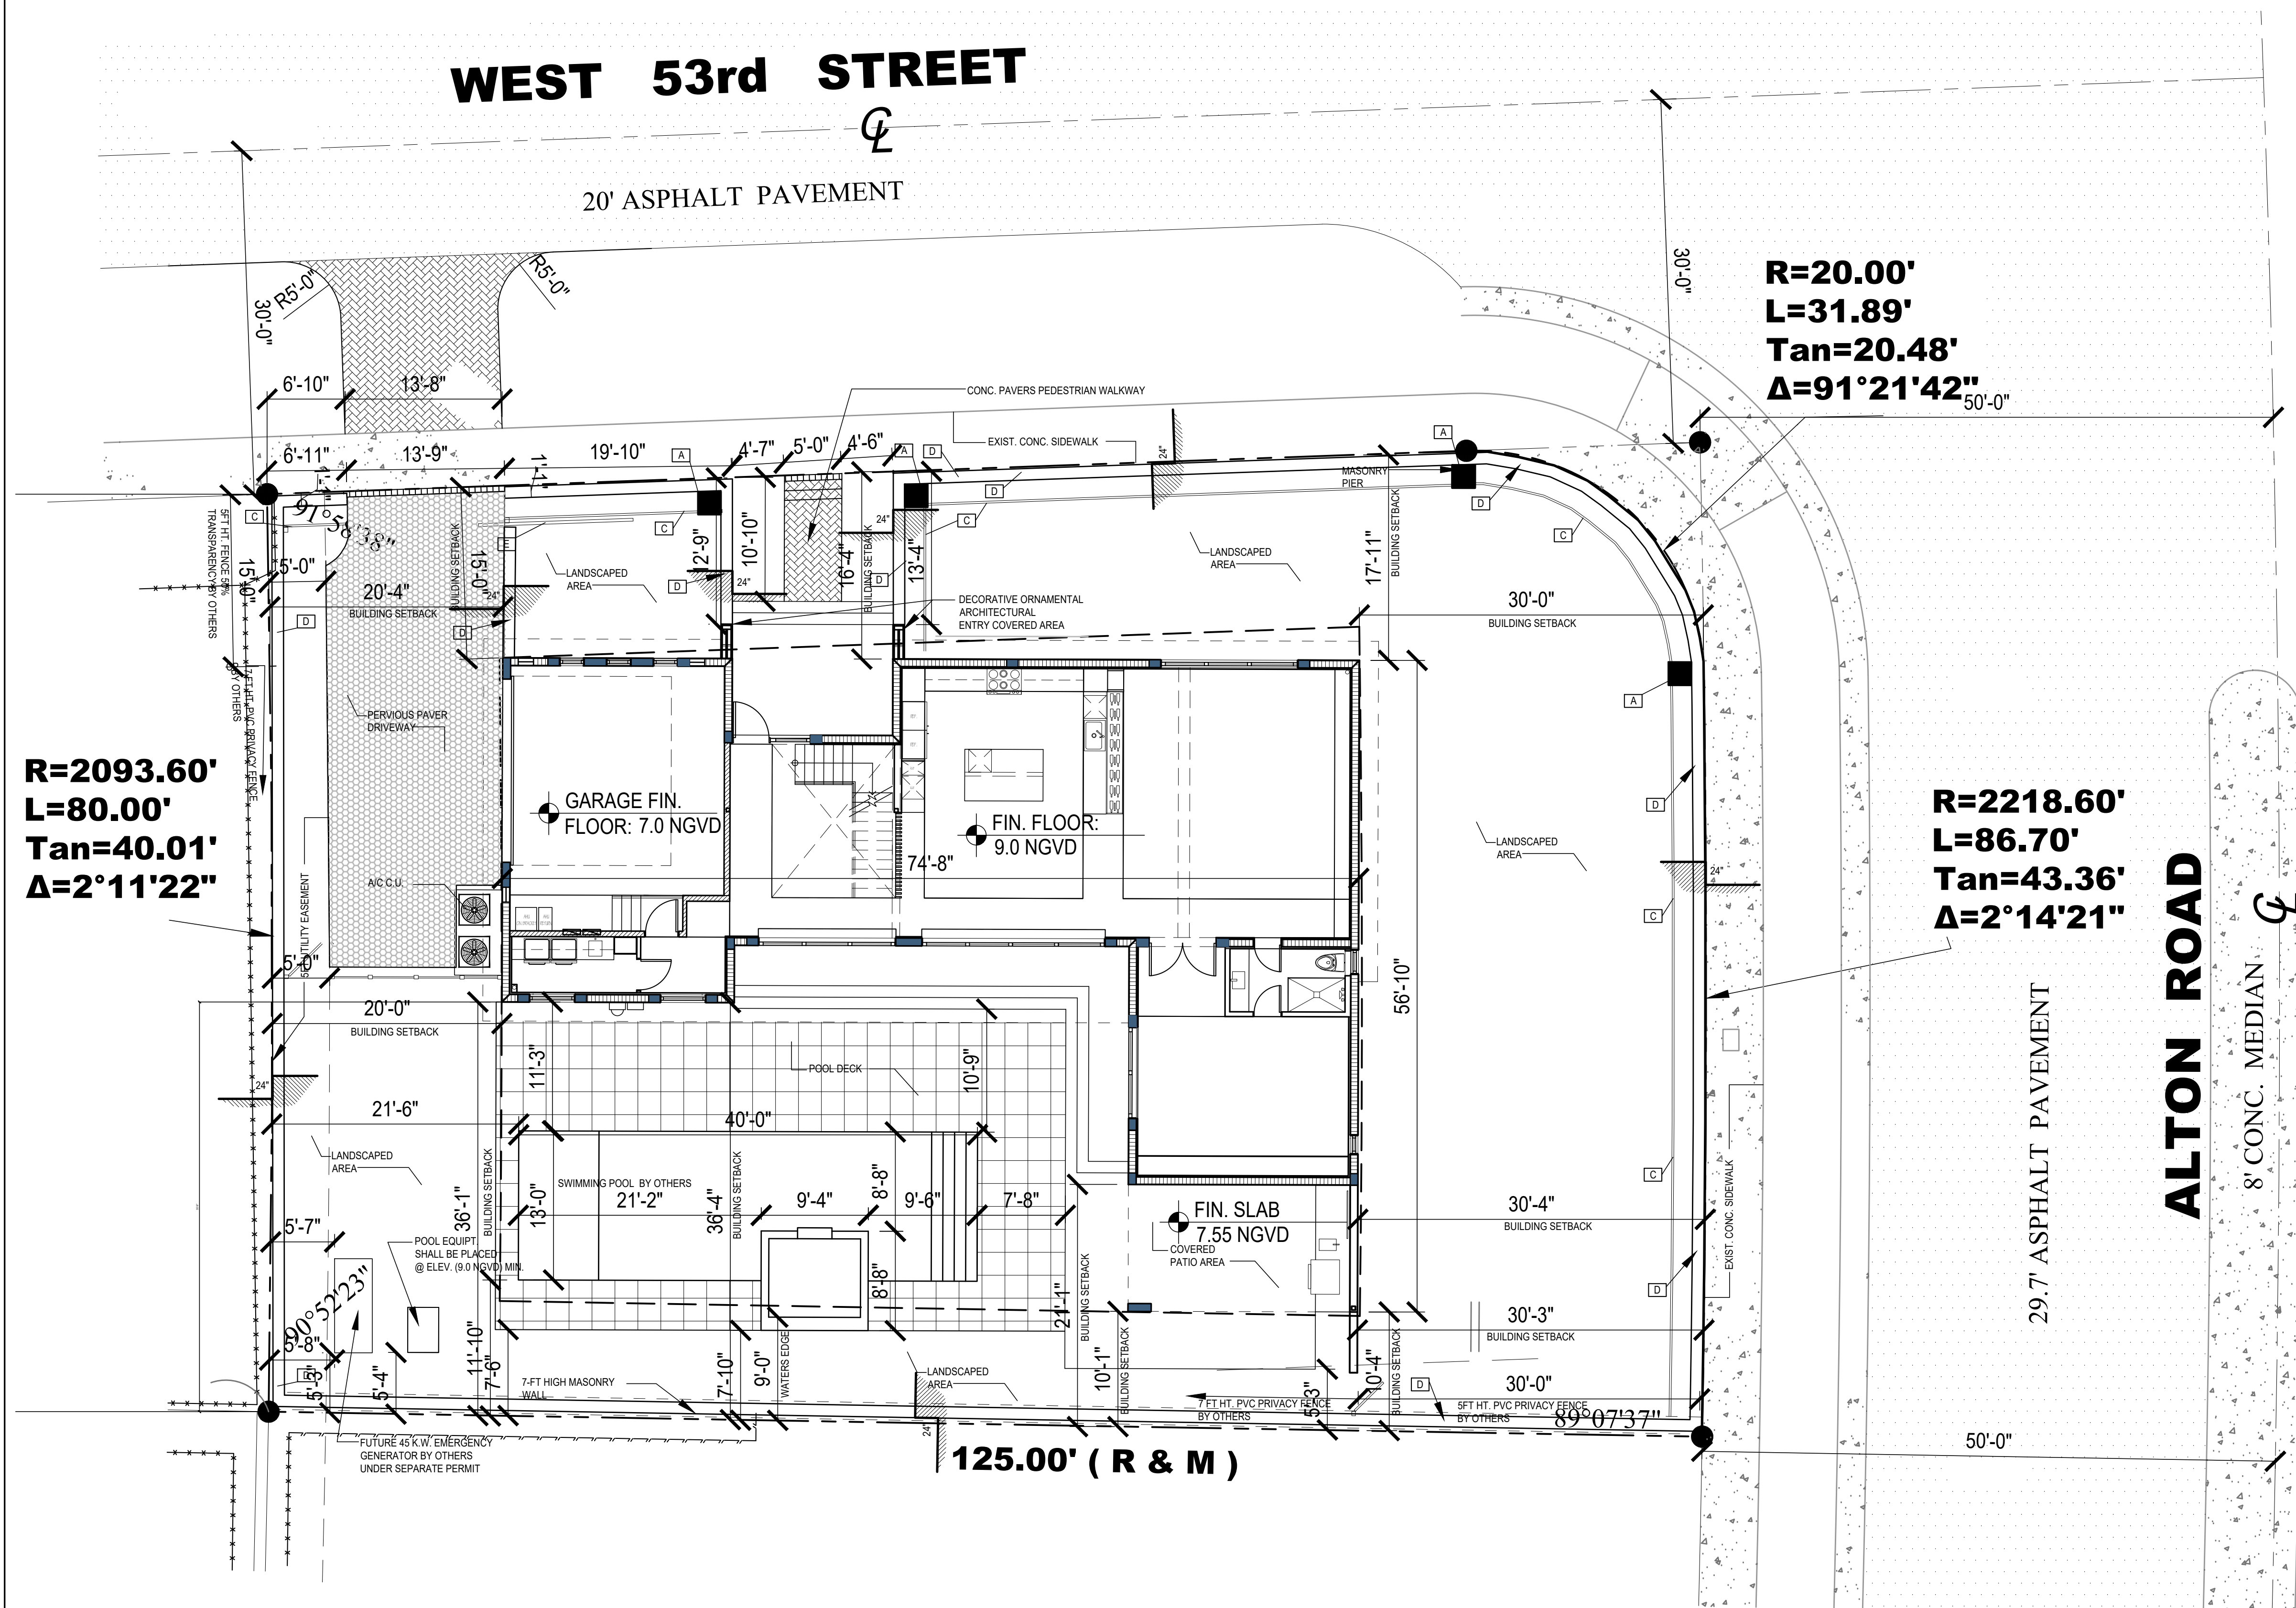

SEAL: AR NO. 95832

AA26002444

DESIGNER

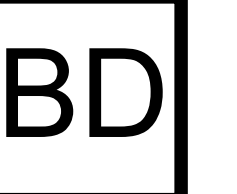Blanco Design
& Construction

8932 NE 10th Ct
Miami, FL 33138
Olarte@blancodeignco.com
LIC: CBC1258709

**SINGLE FAMILY HOME FOR:
MR. & MRS. BUSH**

MIAMI BEACH, FLORIDA 33140

CLIENT: MR. & MRS. BUSH (DRB CASE NUMBER: DRB17-0208)

[illegible]

DESIGN
DELIVERABLE: DRB SET
ISSUE DATE: 12/08/2017

PROJECT NUMBER: 17-004


DRAWN BY: JJ

CHECKED BY: RET

SHEET TITLE:

SHEET NUMBER:

A-101

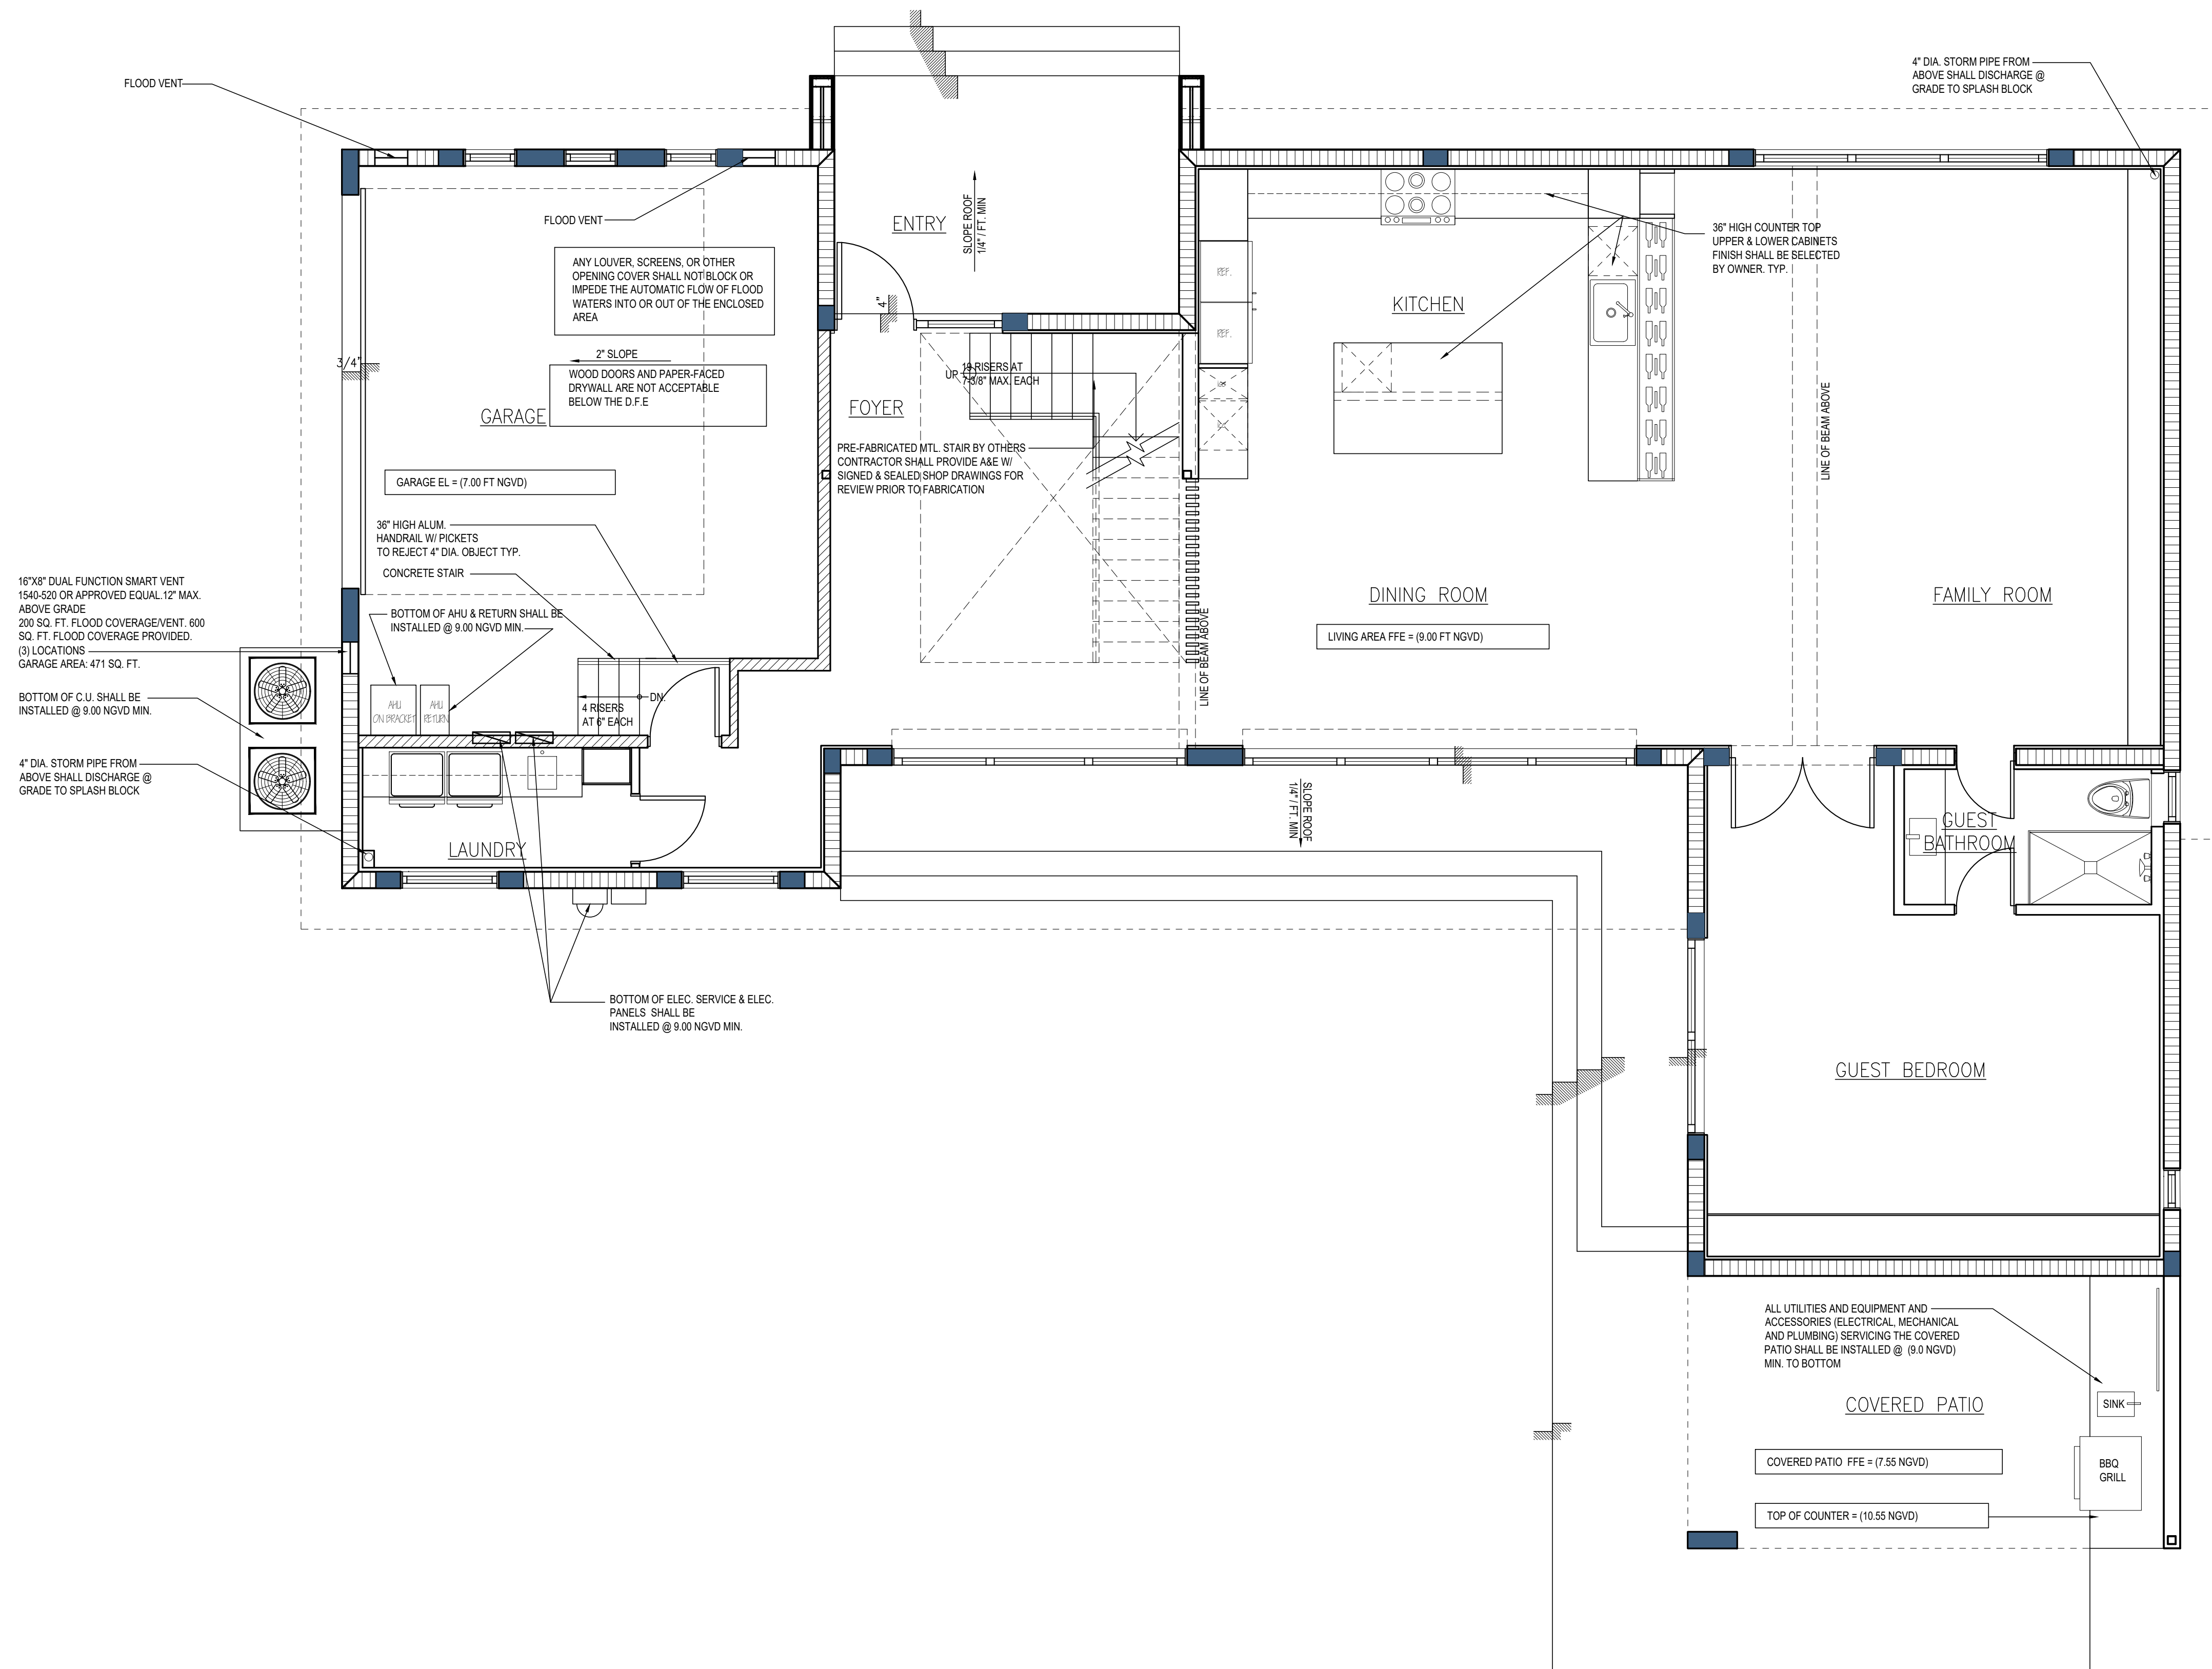

EAL: AR NO. 95832

A26002444

DESIGNER



8932 NE 10th Ct
Miami, FL 33138
arte@blancodeignco.com
LIC: CBC1258709

3200 ALTON ROAD
MIAMI BEACH, FLORIDA 33140

CLIENT: MR. & MRS. BUSH (DRB CASE NUMBER: DRB17-0208)

[illegible]

DESIGN
DELIVERABLE: DRB SET
ISSUE DATE: 12/08/2017


PROJECT NUMBER: 17-004
DRAWN BY: JJ
CHECKED BY: RET

Copyright (c) by RALPH TAIT ARCHITECT, INC.
All Rights Reserved.

SHEET TITLE:

SHEET NUMBER: _____

A-102

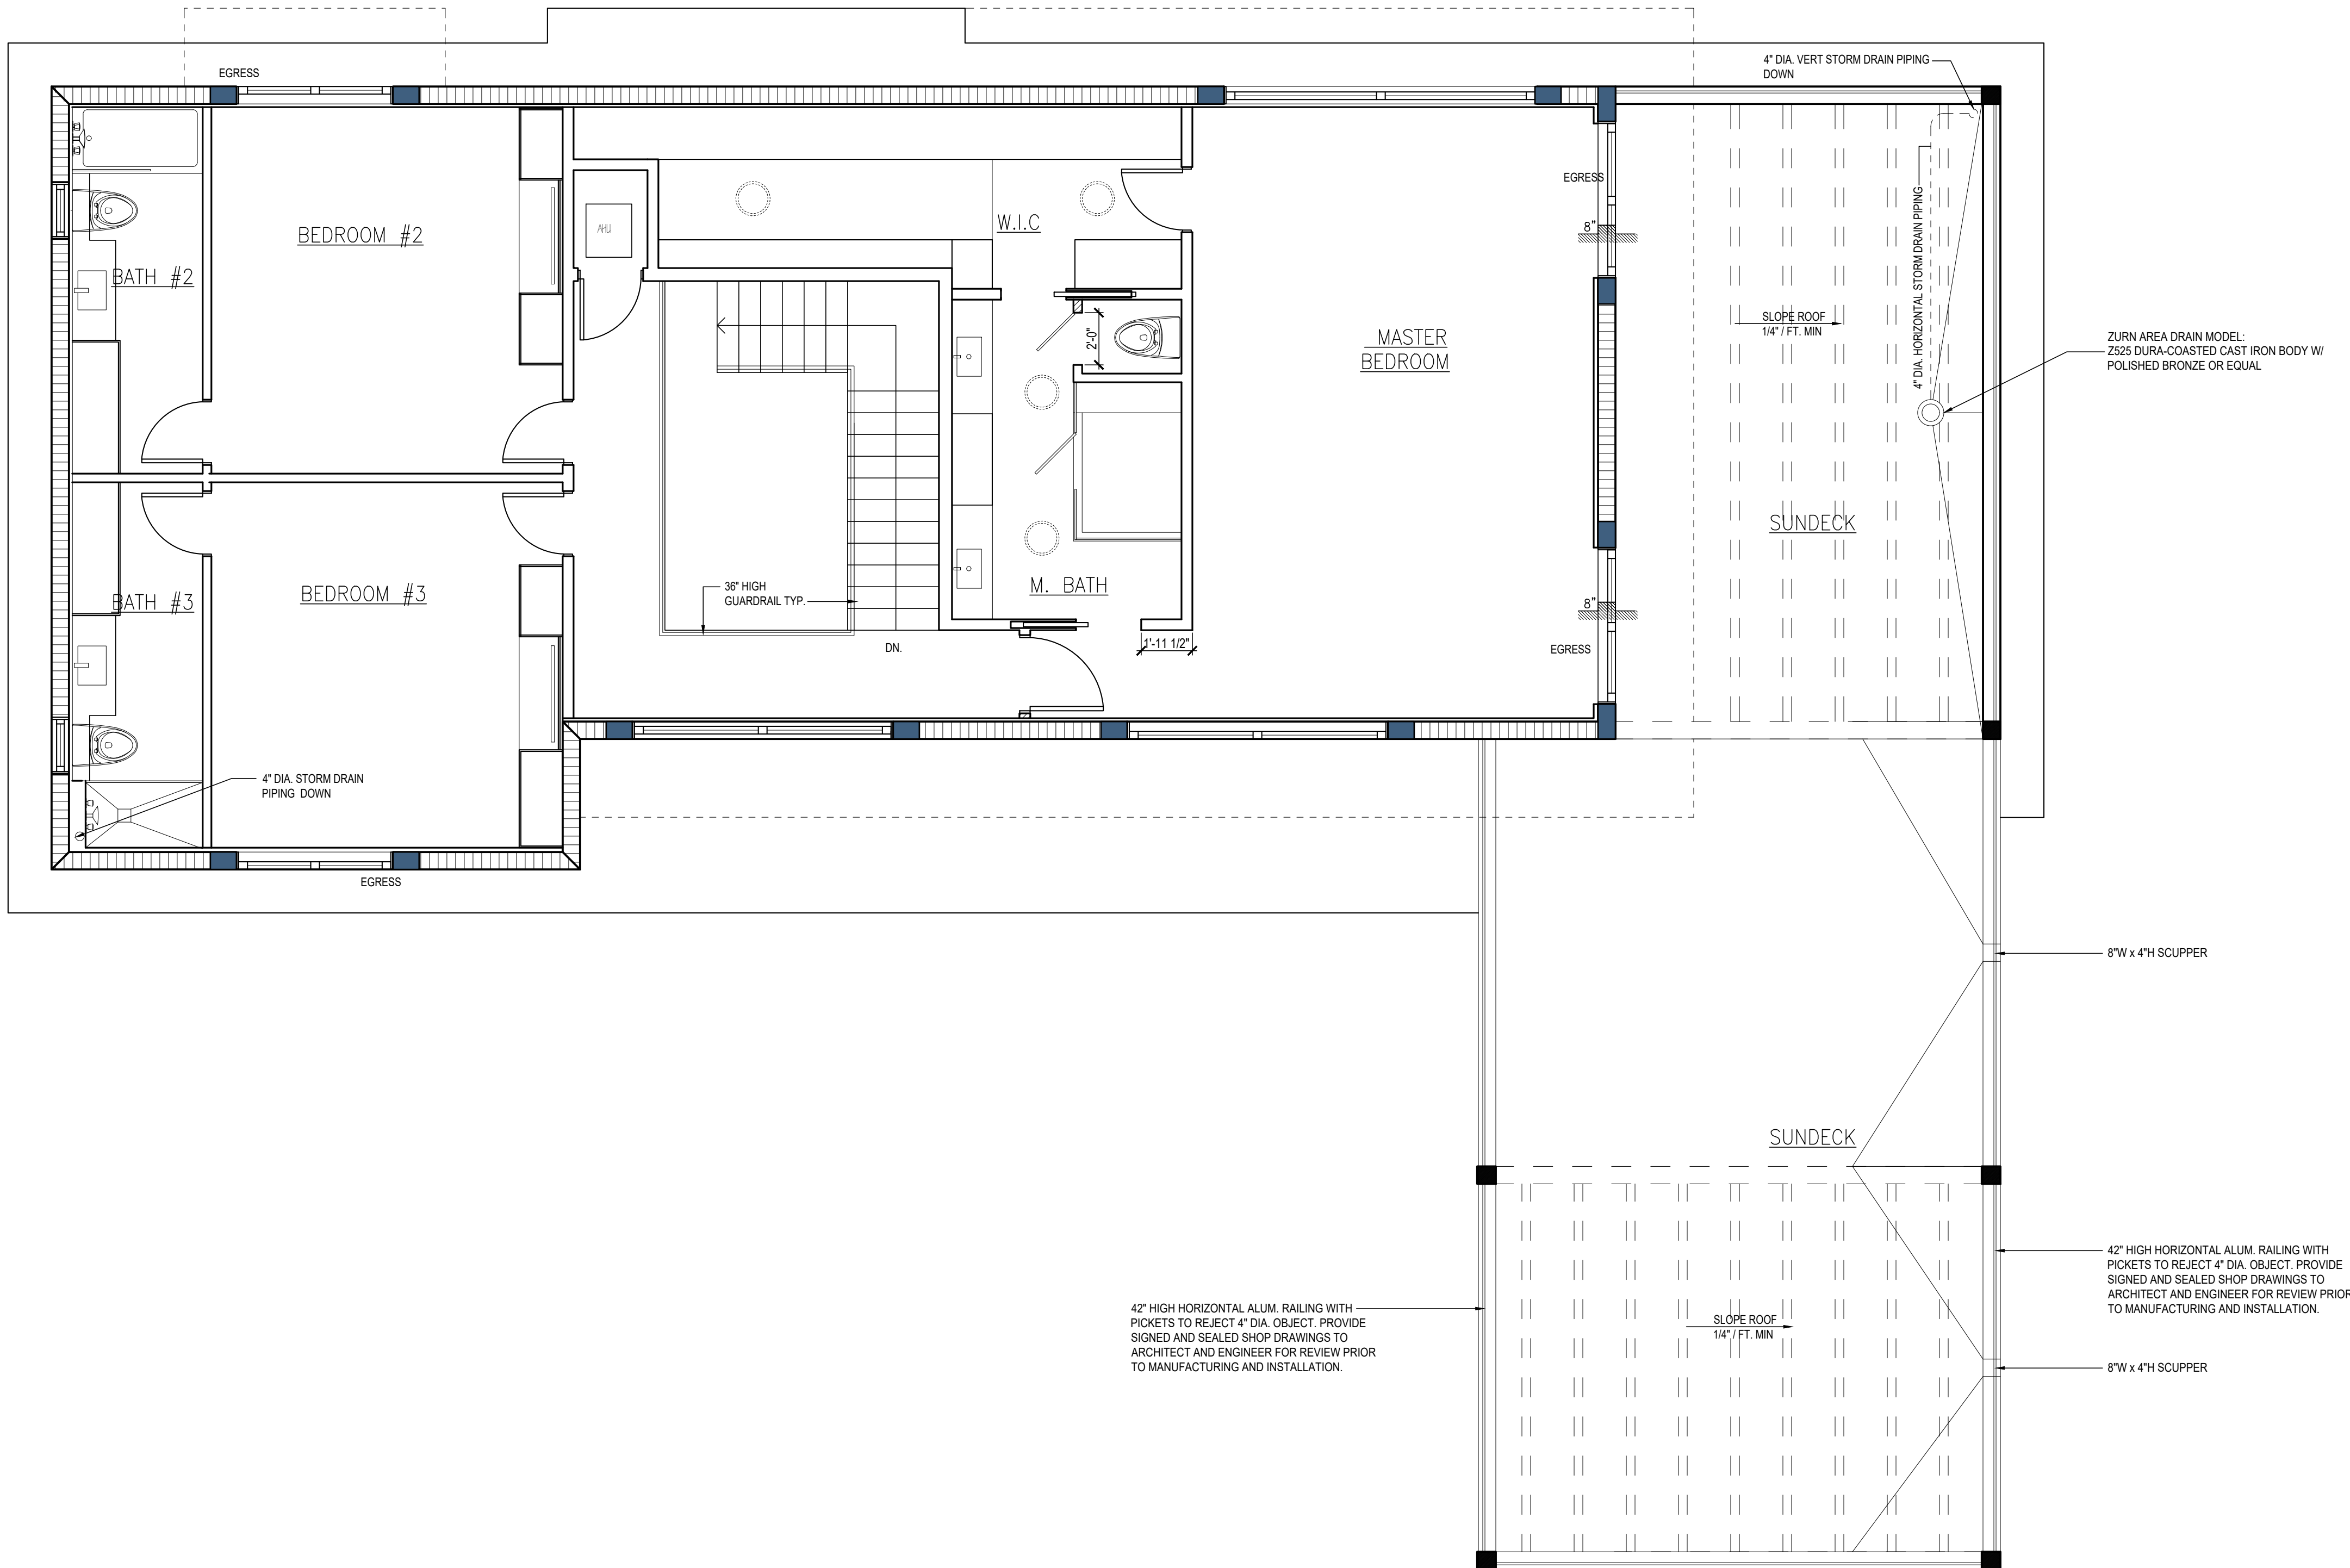

EAL: AR NO. 95832

AA26002444

DESIGNER



8932 NE 10th Ct
Miami, FL 33138
Olarate@blancodeignco.com
LIC: CBC1258709

5288 ALTON ROAD
MIAMI BEACH, FLORIDA 33140

CLIENT: MR. & MRS. BUSH (DRB CASE NUMBER: DRB17-0208)

[illegible]

DESIGN
DELIVERABLE: DRB SET
ISSUE DATE: 12/08/2017

PROJECT NUMBER: 17-004


DRAWN BY: JJ
CHECKED BY: RET



Copyright (c) by RALPH TAIT ARCHITECT, INC.
All Rights Reserved.

SHEET TITLE:

SHEET NUMBER

A-103

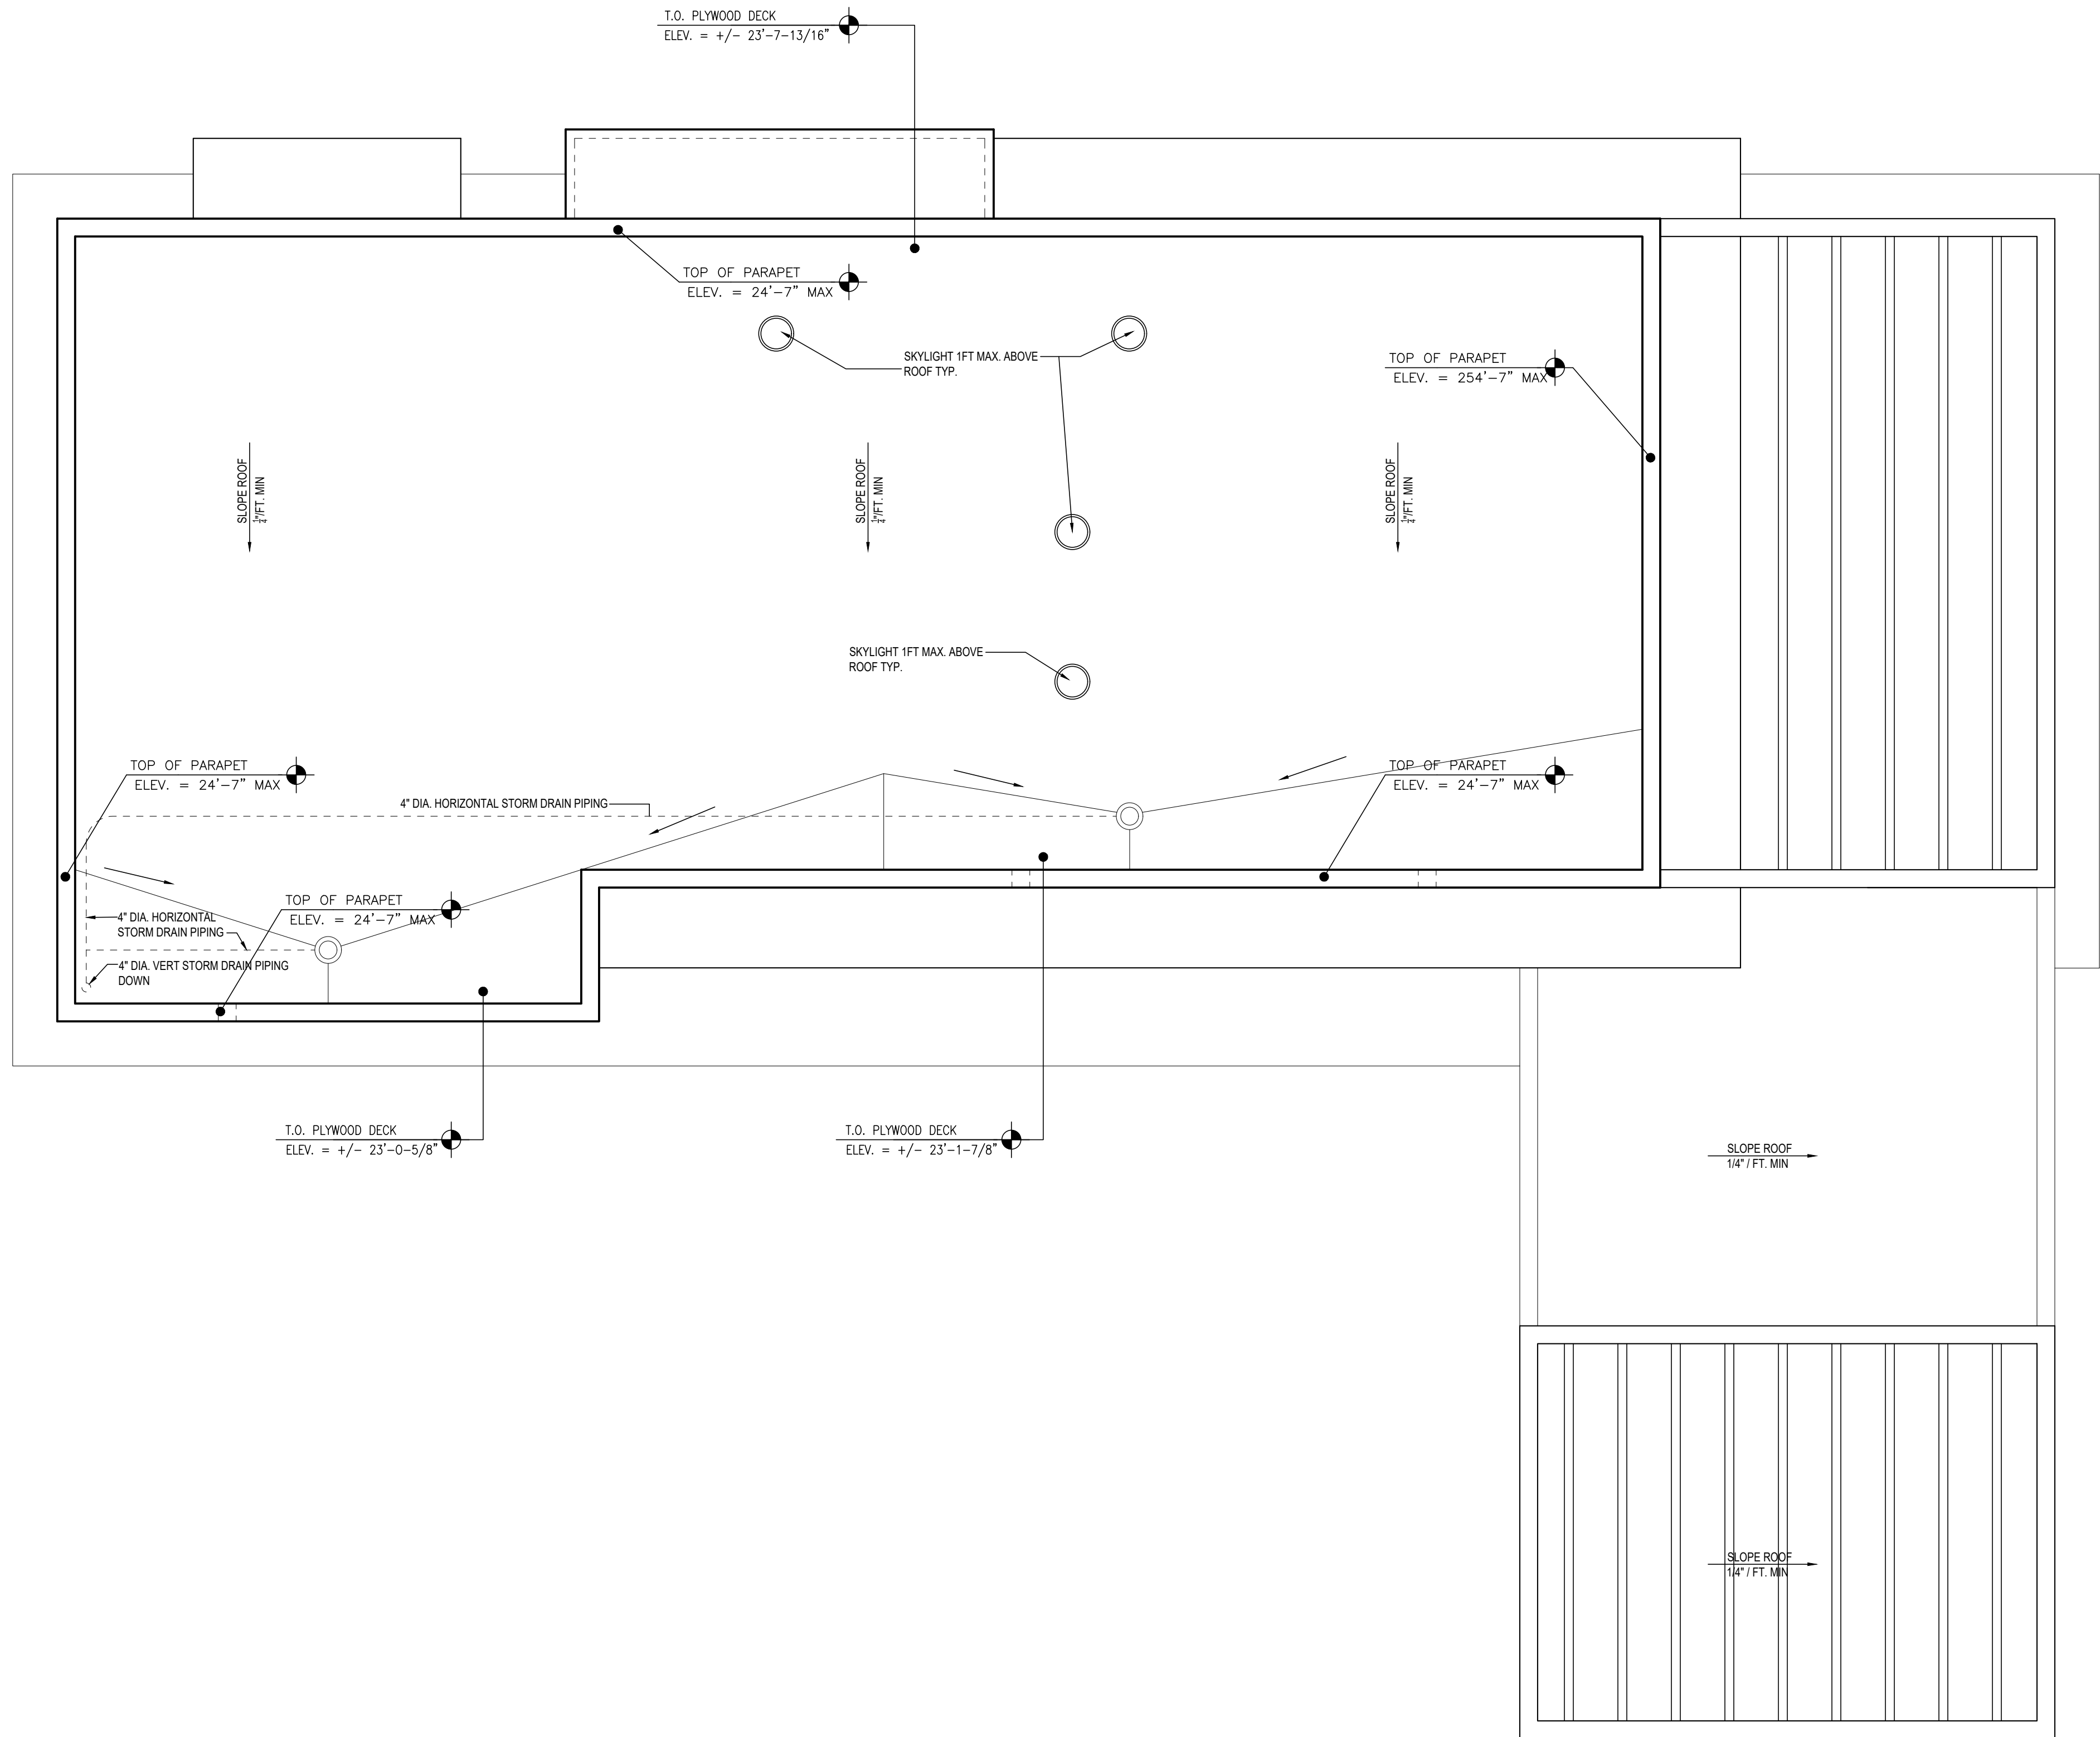

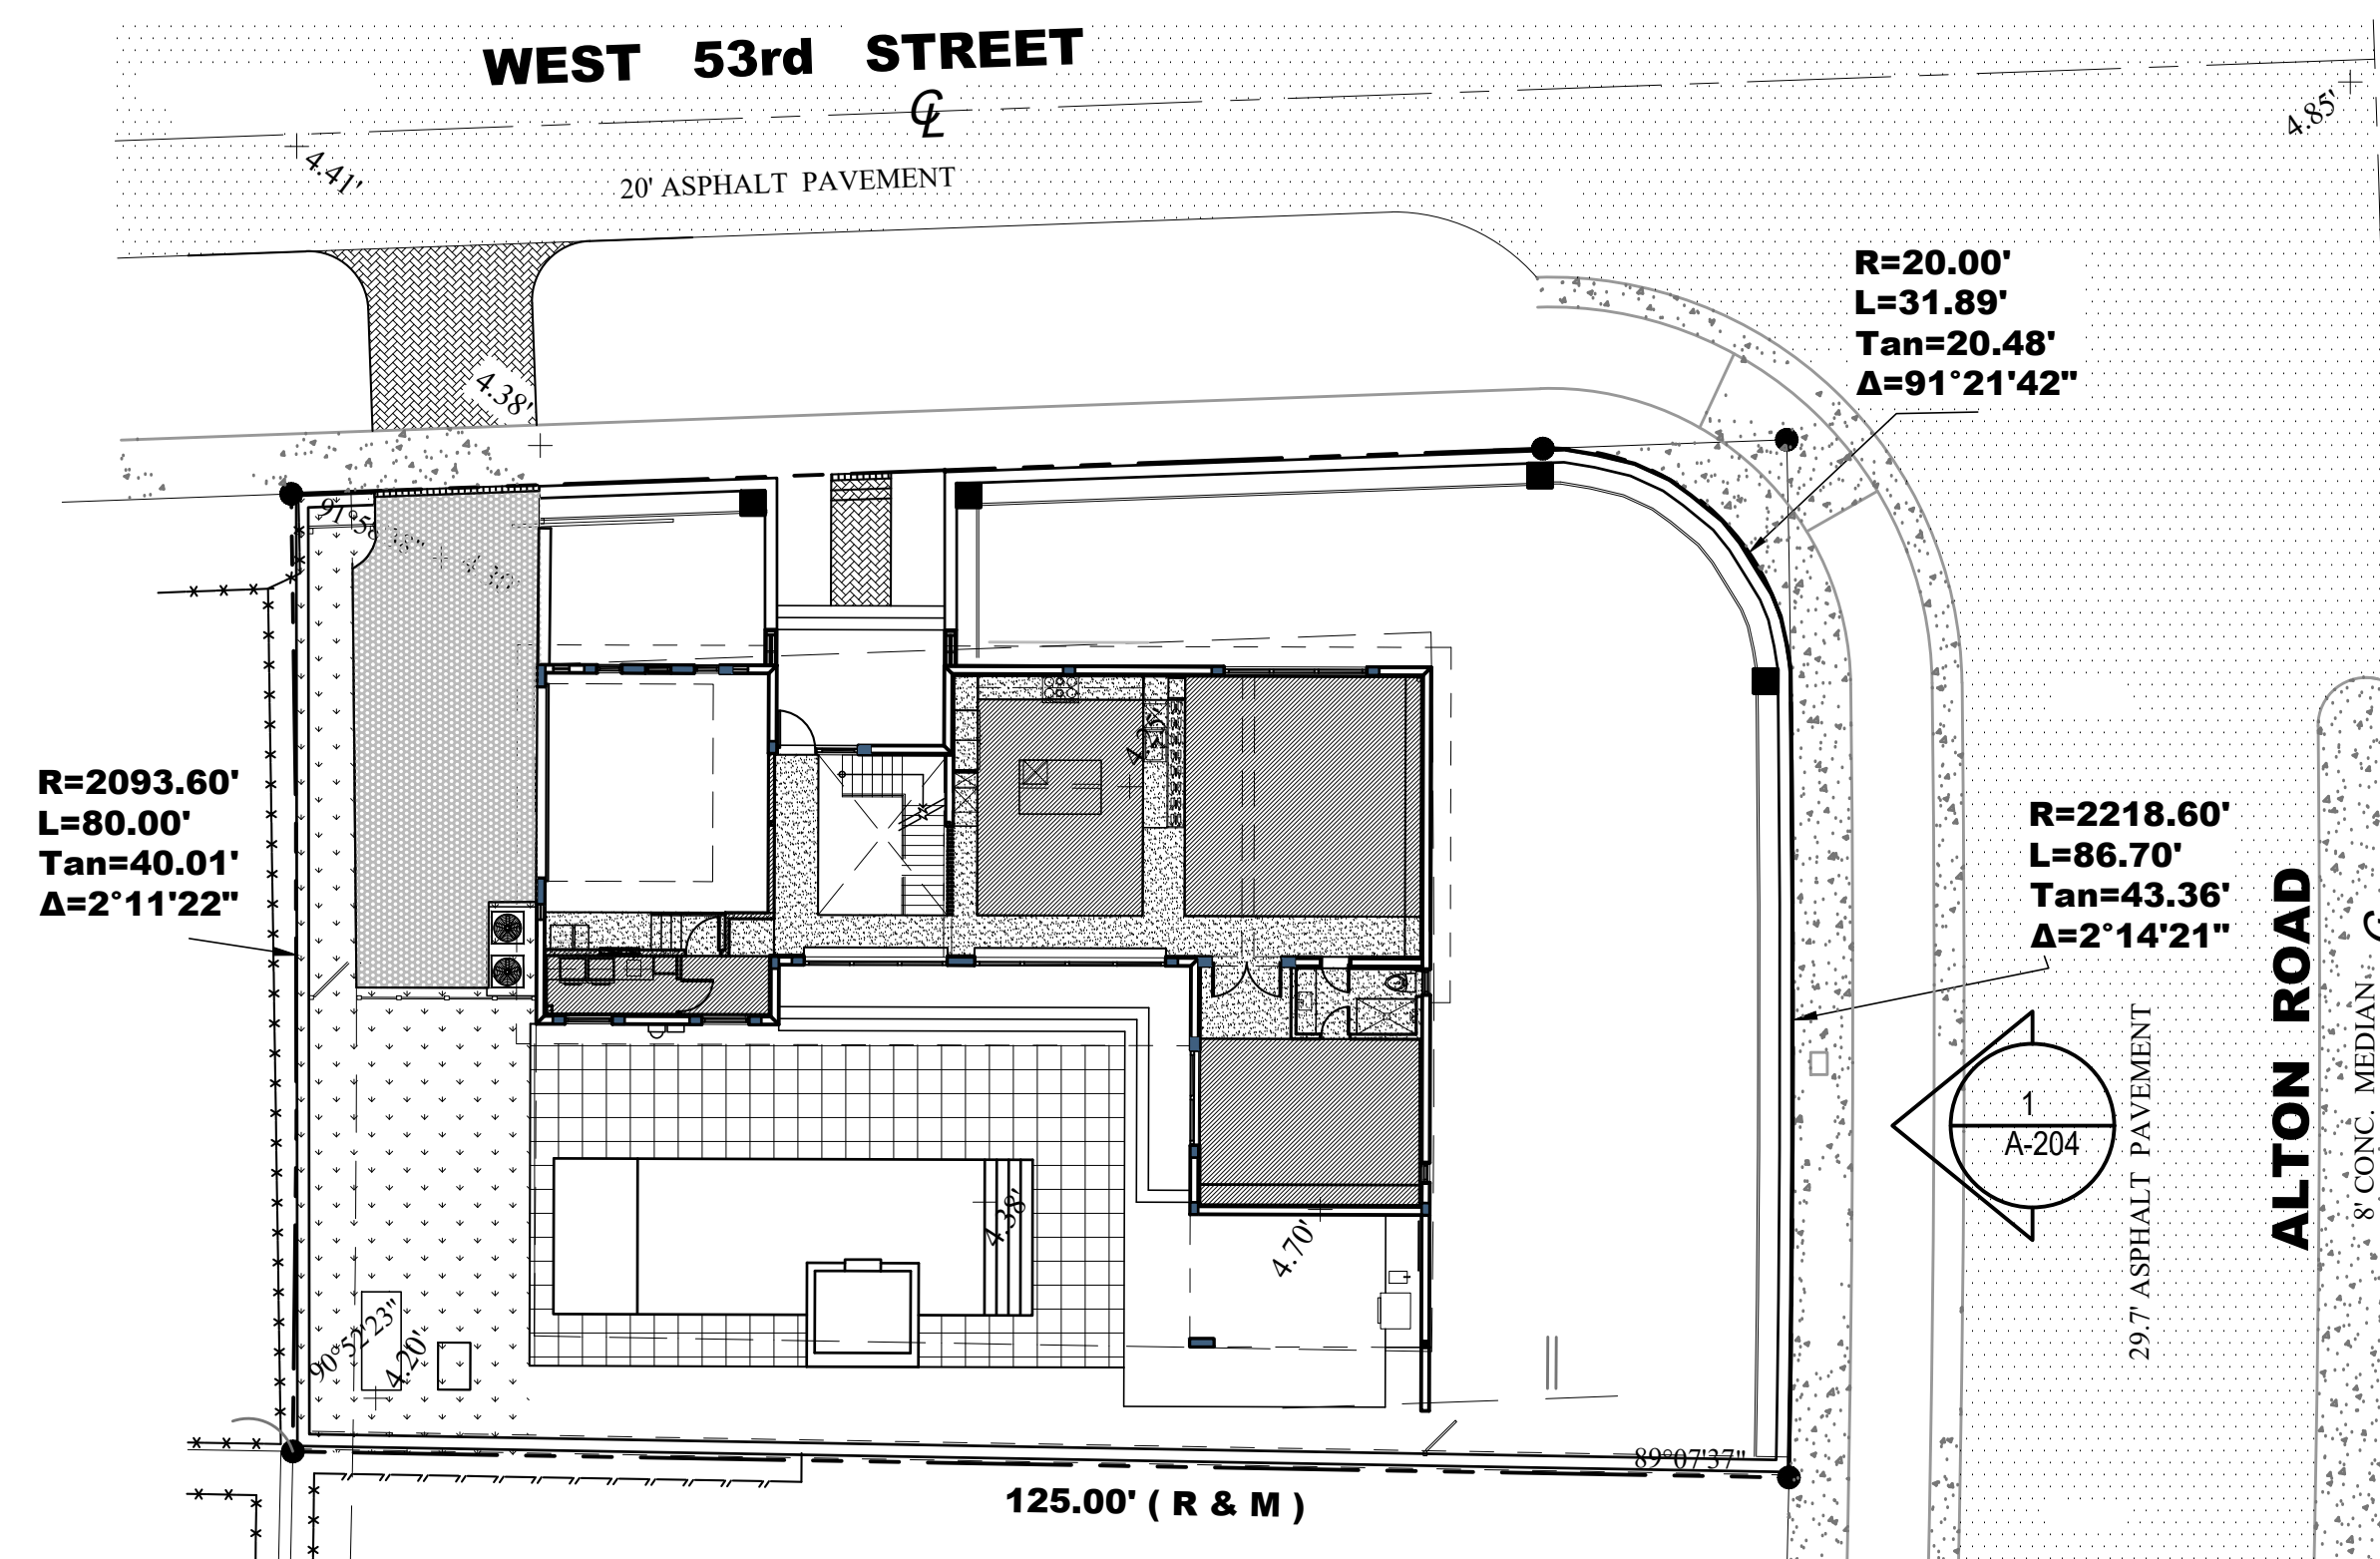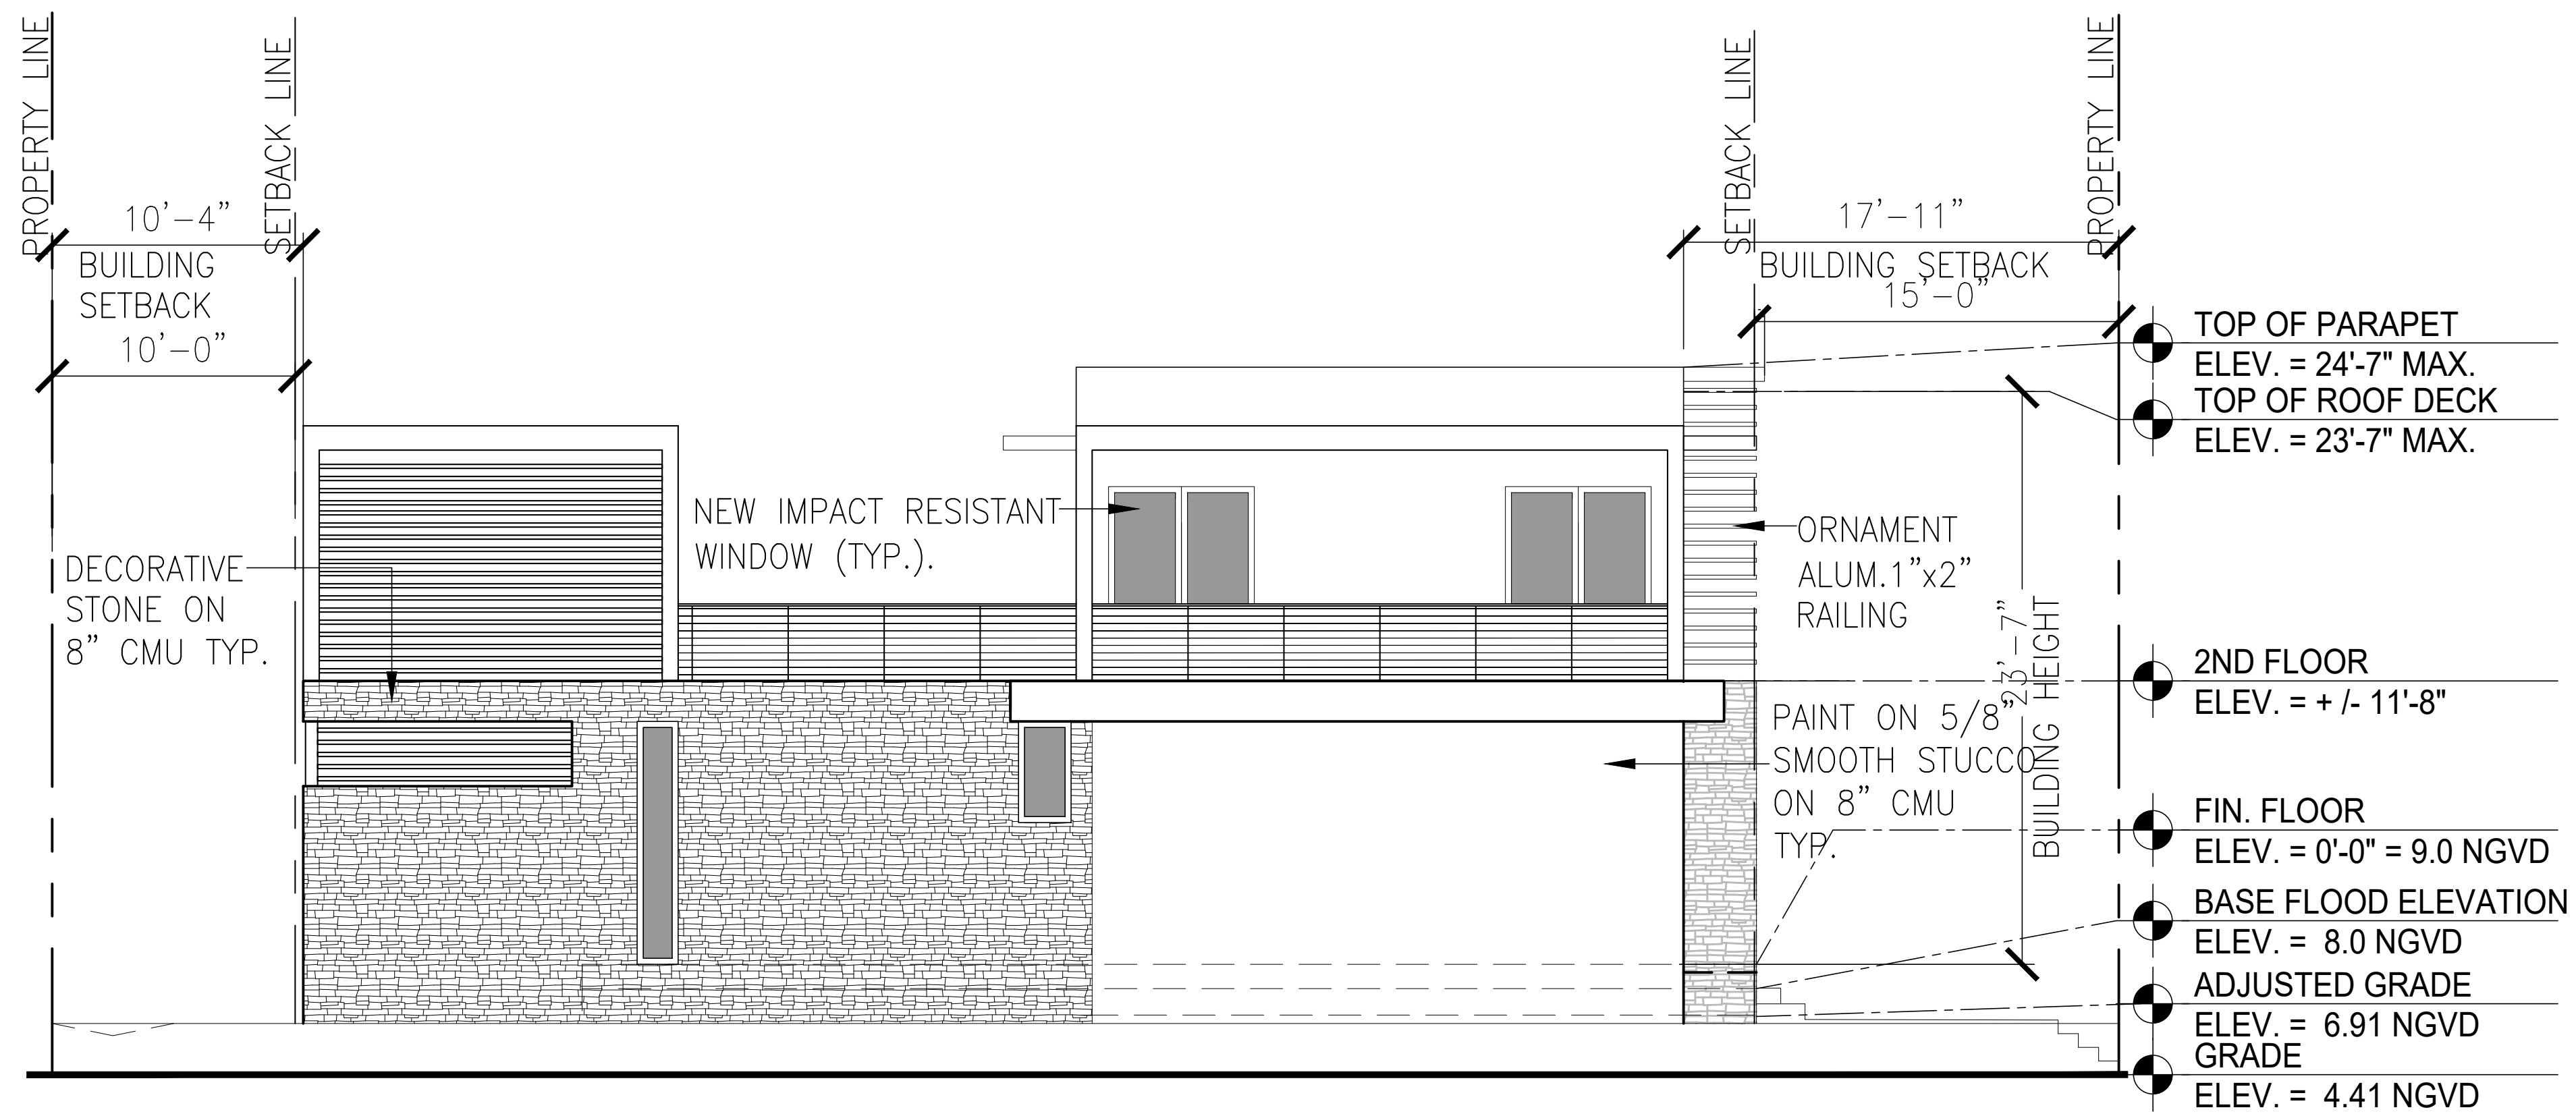

15800 Pines Blvd. S 3046
Pembroke Pines
Florida, 33027
(P) 954-592-2841
(Fax) 954-392-7502
Email: rtait@bellsouth.net

SEAL: AR NO. 95832

AA26002444

DESIGNER



Blanco Design
& Construction

8932 NE 10th Ct
Miami, FL 33138
Olarte@blancodeignco.com
LIC: CBC1258709

**SINGLE FAMILY HOME FOR:
MR. & MRS. BUSH**
5288 ALTON ROAD

3255 ALTON ROAD
MIAMI BEACH, FLORIDA 33140

CLIENT: MR. & MRS. BUSH (DRB CASE NUMBER: DRB17-0208)

[illegible]

DESIGN
DELIVERABLE: DRB SET
ISSUE DATE: 12/08/2017

PROJECT NUMBER: 17-004
DRAWN BY: JJ
CHECKED BY: RET

Copyright (c) by RALPH TAIT ARCHITECT, INC.
All Rights Reserved.

SHEET TITLE:

SHEET TITLE:

SHEET NUMBER:

A-204

SEAL: AR NO. 95832

AA26002444

DESIGNER



8932 NE 10th Ct
Miami, FL 33138
Olarte@blancodeesignco.com
LIC: CBC1258709

MR. & MRS. BUSH

5288 ALTON ROAD
MIAMI BEACH, FLORIDA 33140

CLIENT: MR. & MRS. BUSH (DRB CASE NUMBER: DRB17-0208)

[illegible]

DESIGN
DELIVERABLE: DRB SET
ISSUE DATE: 12/08/2017

PROJECT NUMBER: 17-004

DRAWN BY: JJ


CHECKED BY: RT

Copyright (c) by RALPH TAIT ARCHITECT, INC.
All Rights Reserved.

SHEET TITLE

SHEET NUMBER:

A-602

 

T.O. WINDOWS / DOORS
ELEV. = + /- 19'-8"

2ND FLOOR
ELEV. = + /- 11'-8"

T.O. WINDOWS / DOORS
ELEV. = + / - 10'-0"

 FIN. FLOOR
ELEV. = 0'-0" = 9.0 NGVD


BASE FLOOD ELEVATION
ELEV. = 8.0 NGVD

ADJUSTED GRADE
ELEV. = 6.91 NGVD

GRADE
ELEV. = 4.41 NGVD

1 BUILDING SECTION

SCALE: 3/16" = 1'-0"

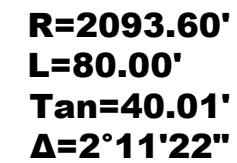

R=20.00'
L=31.89'
Tan=20.48'
 $\Delta=91^{\circ}21'42''$

R=2218.60'
L=86.70'
Tan=43.36'
 $\Delta=2^{\circ}14'21''$

2 KEY PLAN
SCALE: 1/16" = 1'-0"

3	NOT USED
----------	----------