

SADIGO COURT HOTEL

334 20th Street, Miami Beach, Florida 33139

Historic Preservation Board
Final Submission
JULY 06, 2018



ARCHITECTS
KOB I KARP ARCHITECTURE &
INTERIOR DESIGN
2915 BISCAYNE BOULEVARD SUITE 200
MIAMI, FL 33137
TEL: 305.573.1818



OWNER
1111 KANE CONCOURSE SUITE 217
BAY HARBOR ISLANDS, FL 33154
TEL: 305.864.3777



DESIGN BUILD MANAGEMENT
13690 SW 142 AVE SUITE 28
MIAMI, FL 33186
TEL: 1.888.515.3107

SCOPE OF WORK

- Renovation of existing lobby including demolition of interior partitions.

REVISIONS / SUBMISSIONS	
1	
2	
3	
4	
5	
6	
7	
8	
9	
10	
11	
12	


1619

ALL DIMENSIONS AND WRITTEN MATERIAL, APPEARING HEREIN, CONSTITUTE THE ORIGINAL AND UNPUBLISHED WORK OF KOB I KARP ARCHITECTURE & INTERIOR DESIGN, INC. (KKAID). NO PART OF THIS DOCUMENT IS TO BE REPRODUCED OR TRANSMITTED IN ANY FORM OR BY ANY MEANS, WITHOUT THE EXPRESS WRITTEN CONSENT OF KOB I KARP ARCHITECTURE & INTERIOR DESIGN, INC. (KKAID).

SADIGO COURT HOTEL
334 20TH STREET
MIAMI BEACH, FLORIDA 33139

COVER

OWNER
BLUE ROAD
1111 KANE CONCOURSE SUITE 217
BAY HARBOR ISLANDS, FL 33154

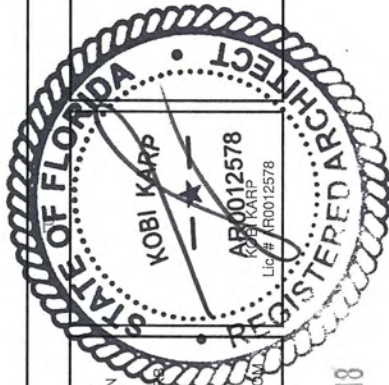

ARCHITECTURE
INTERIOR DESIGN
PLANNING
AIA ASID NCARB
2915 Biscayne Boulevard
Suite 200
Miami, Florida 33137
P: 305.573.1818
F: 305.573.1818
WWW.KOBIKARP.COM

JUL 06 2018



DRAWN BY: E.A. M.D.S.L.
CHECKED BY: K.K. C.A.
DATE:

A0.00


H P B SUBMITTAL



GRAPHIC SCALE

-20 0 10 20 40 60

(IN FEET)
1 INCH = 20 FEET

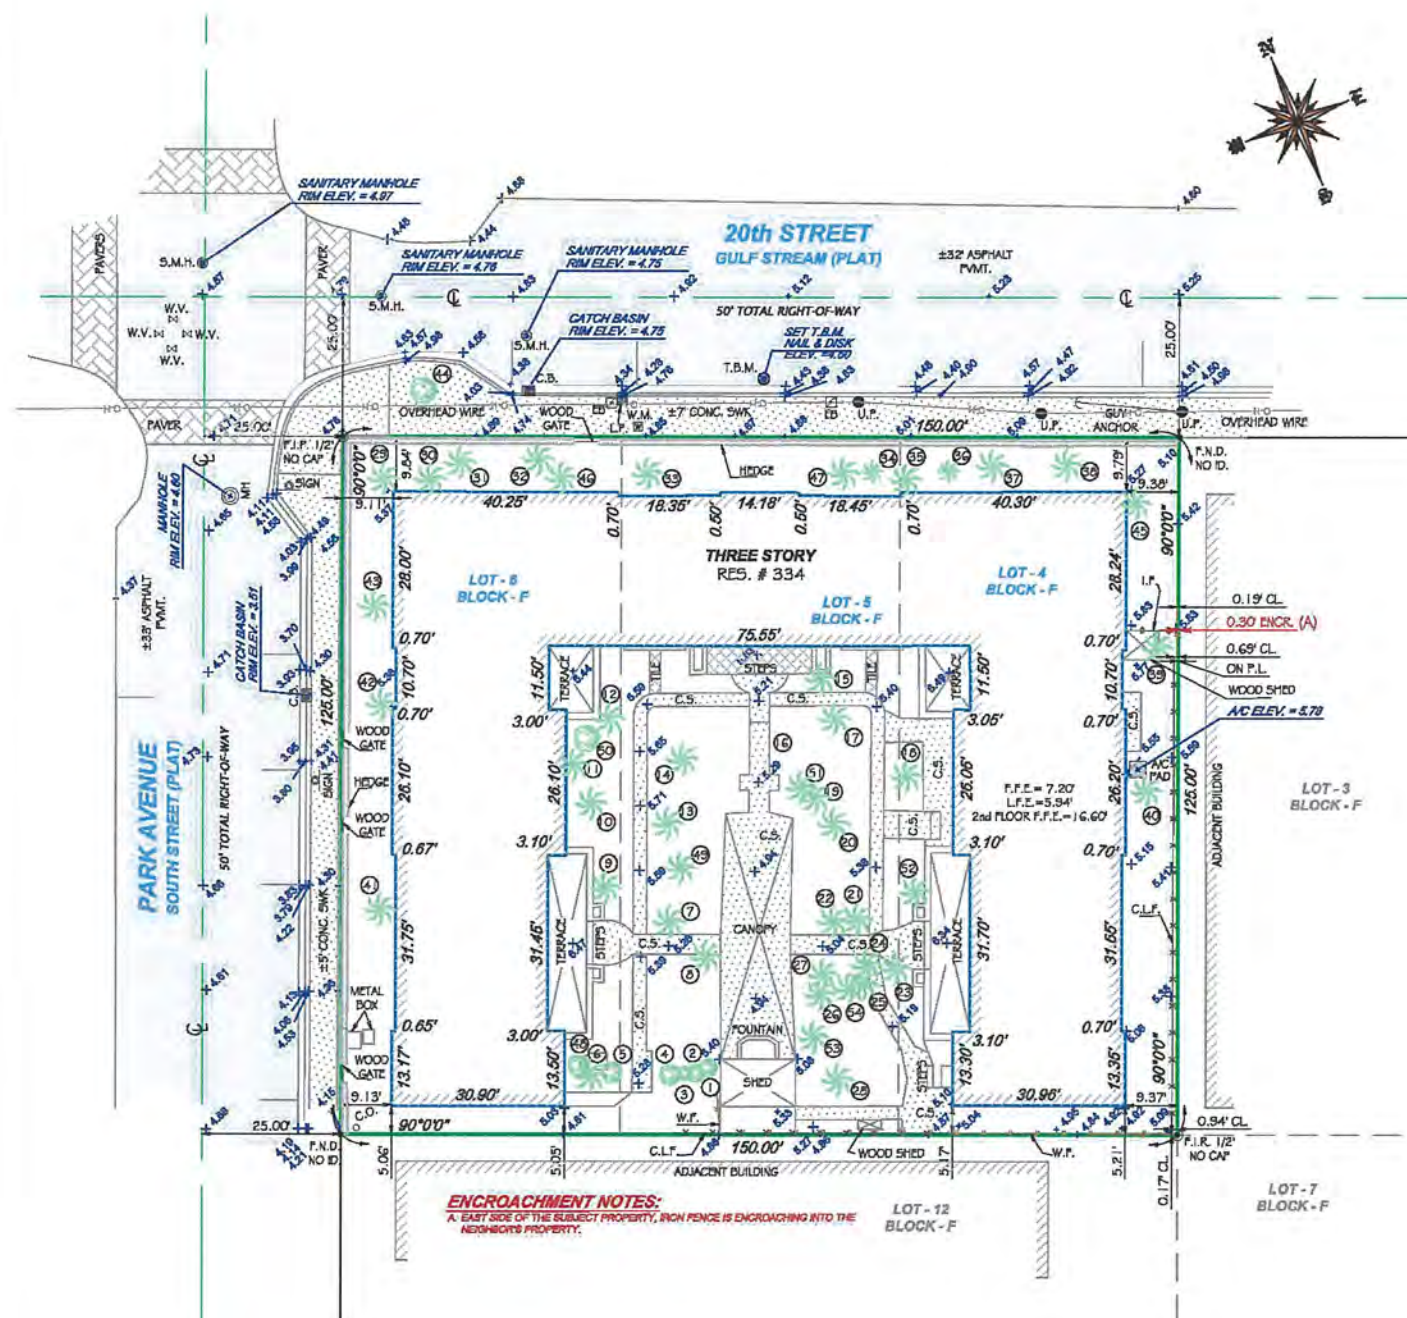

No.	Name	Diameter (Ft.)	Height (Ft.)	Spread (Ft.)
1	BIRD PARADISE	1.20	20	15
2	BIRD PARADISE	1.20	25	20
3	BIRD PARADISE	1.20	25	15
4	BIRD PARADISE	0.80	20	15
5	BIRD PARADISE	0.60	25	20
6	CHIBASE FAN	1.20	50	10
7	ALEXANDER	0.58	25	10
8	PAUL ALEXANDER	0.50	25	10
9	CHIBASE FAN	0.60	15	10
10	CHIBASE FAN	1.20	50	15
11	CHIBASE FAN	1	20	12
12	CHIBASE FAN	0.60	20	12
13	PAUL ALEXANDER	0.58	30	10
14	PAUL ALEXANDER	0.50	30	15
15	PAUL ALEXANDER	0.58	30	15
16	PAUL ALEXANDER	0.55	30	12
17	PAUL ALEXANDER	0.50	30	12
18	CHIBASE FAN	0.70	25	10
19	CHIBASE FAN	1.30	20	10
20	PAUL ALEXANDER	7	25	25
21	PAUL ALEXANDER	6	25	20
22	PAUL ALEXANDER	0.60	25	12
23	PAUL ALEXANDER	0.60	25	10
24	PAUL ALEXANDER	0.60	30	12
25	PAUL ALEXANDER	0.60	25	10
26	PAUL ALEXANDER	0.60	25	10
27	PAUL ALEXANDER	7	20	50
28	ARZICA PALM	1.2	20	40
29	SABAL PALM	1	10	10
30	SABAL PALM	1	15	10
31	PAUL ALEXANDER	0.50	15	10
32	PAUL ALEXANDER	0.50	15	10
33	PAUL ALEXANDER	0.50	15	10
34	PAUL ALEXANDER	0.50	10	10
35	TRAVELLER PALM	0.50	12	12
36	PAUL ALEXANDER	0.50	15	10
37	PAUL ALEXANDER	0.50	15	10
38	PAUL ALEXANDER	0.50	15	10
39	COCONUT PALM	1.20	30	15
40	SABAL PALM	1	16	10
41	SABAL PALM	1	16	10
42	SABAL PALM	1	16	10
43	SABAL PALM	1	16	10
44	UNIDENT.	0.42	80	12
45	SABAL PALM	1	16	10
46	SABAL PALM	1	25	15
47	ARZICA PALM	3	25	15
48	BIRD PARADISE	0.60	20	12
49	PAUL ALEXANDER	0.50	25	10
50	BIRD PARADISE	0.70	25	15
51	PAUL ALEXANDER	0.25	30	10
52	PAUL ALEXANDER	0.25	30	10
53	PAUL ALEXANDER	0.50	25	12

ABBREVIATIONS

[illegible]

PROPERTY ADDRESS:

334 20th STREET,
MIAMI BEACH CITY, FLORIDA, ZIP 33139

CERTIFICATION:

SADIGO HOTEL LLC

LEGAL NOTES TO ACCOMPANY SKETCH OF SURVEY:

* THERE MAY BE EASEMENTS RECORDED IN THE PUBLIC RECORDS NOT SHOWN ON THIS SURVEY.
* EXAMINATIONS OF THE ABSTRACT OF TITLE WILL HAVE TO BE MADE TO DETERMINE RECORDED INSTRUMENTS, IF ANY, AFFECTING THE PROPERTY.
* THIS IS SUBJECT TO EASEMENTS, LIMITATIONS, RESTRICTIONS, RESERVATIONS OR EASEMENTS OF RECORD.
* LEGAL DESCRIPTIONS PROVIDED BY CLIENT OR ATTESTING TITLE COMPANY.
* THIS SURVEY PROVIDES A VISUAL REPRESENTATION OF THE SURVEYED PROPERTY AND THE WORK PERFORMED IN THE FIELD, COULD BE DRAWN AT A SHOWN SCALE AND/OR NOT TO SCALE. THE WALLS OR FENCES MAY BE EXAGGERATED FOR CLARITY PURPOSES.
* EASEMENTS AS SHOWN ARE PER PLAT BOOK, UNLESS DIFFERED OTHERWISE.
* THIS IS NOT A GUARANTEE OF THE ACCURACY OF THE INSTRUMENTS.
* ARCHITECTS SHALL VERIFY ZONING REGULATIONS, RESTRICTIONS, SETBACKS AND WILL BE RESPONSIBLE FOR SUBMITTING PLAT PLANS WITH CORRECT INFORMATION FOR "APPROVAL FOR AUTHORIZATION" TO THE PROPER AUTHORITIES IN NEW CONSTRUCTION.
* IF OTHERWISE NOTED, THIS FIRM HAS NOT ATTEMPTED TO LOCATE FENCES AND/OR FOUNDATIONS.
* FENCE OWNERSHIP NOT DETERMINED.
* THIS PLAN OF SURVEY HAS BEEN PREPARED FOR THE EXCLUSIVE USE OF THE ENTITIES NAMED HEREIN AND IS NOT TO BE USED FOR ANY UNLIMBED PARTY.

FLOOD ZONE INFORMATION

THE NFIP FLOOD MAPS HAVE DESIGNATED THE HEREIN DESCRIBED LAND TO BE SITUATED IN:
FLOOD ZONE: "AE"
BASE FLOOD ELEVATION: 8.00 FT.
COMMUNITY: 120581
PANEL: 0317
SUFFIX: L
DATE OF FIRM: 09/12/2008
THE SUBJECT PROPERTY LIES IN A SPECIAL FLOOD HAZARD AREA.

SURVEYOR'S NOTES:

1. IF SHOWN, BEARINGS ARE REFERRED TO AN ASSUMED MERIDIAN, BY SAID PLAT IN THE DESCRIPTION OF THE PROPERTY, IF NOT, BEARINGS ARE THEN REFERRED TO COUNTY TOWNSHIP MAPS.
2. THE CLOSURE IN THE BOUNDARY SURVEY IS ABOVE 1:7500 FT.
3. CERTIFICATE OF AUTHORIZATION LB # 7802.
4. ALL ELEVATIONS SHOWN ARE REFERRED TO NATIONAL GEODETIC VERTICAL DATUM OF 1929 MIAMI BEACH CITY BENCHMARK # FOOT 87-10-1NC. ELEVATION IS 4.47 FEET ABOVE OF NAVD OF 1988 CONVERTED TO N.G.V.D. (1928) BY USING CORPSCON.


SURVEYOR'S CERTIFICATION:

I HEREBY CERTIFY THIS "BOUNDARY SURVEY" OF THE PROPERTY DESCRIBED HEREON, HAS RECENTLY BEEN SURVEYED AND DRAWN UNDER MY SUPERVISION, AND COMPLIES WITH THE STANDARDS OF PRACTICE AS SET FORTH BY THE FLORIDA BOARD OF PROFESSIONAL LAND SURVEYORS IN CHAPTER 55-17, FLORIDA ADMINISTRATIVE CODE IN REGULATION 17A-02.01, FLORIDA REGS. 17A-02.01.

DATE: 05/15/2017
BY: JOHN IBARRA (DATE OF FIELD WORK)
PROFESSIONAL LAND SURVEYOR NO. 5204 STATE OF FLORIDA
(NOT VALID WITHOUT THE SIGNATURE AND THE ORIGINAL BASED SEAL OF A FLORIDA LICENSED SURVEYOR)


REVISOR ONE _____
REVISOR ONE _____

LEGEND

 

- - - - - OVERHEAD UTILITY LINES
 ■ CONCRETE BLOCK WALL
 X X X CHAIN LINK FENCE
 O O O IRON FENCE
 // // // WOOD FENCE
 --- BUILDING SETBACK LINE
 --- UTILITY EASEMENT
 |||| LIMITED ACCESS R/W
 |||| NON-VEHICULAR ACCESS R/W
 x 0.00 EXISTING ELEVATIONS

DRAWN BY:	FS
FIELD DATE:	05/15/2017
SURVEY NO:	17-002227-1
SHEET:	1 OF 1

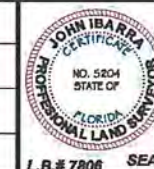

A0.00	COVER
	SURVEY
A1.00	INDEX
A1.01	PROJECT DATA
A1.03	ARCHIVE PHOTOS
A1.04	EXISTING PHOTOS
A1.05	SURROUNDING PHOTOS
A1.06	LOBBY PHOTOS
A1.07	LOBBY PHOTOS
A1.08	B.O.H. PHOTOS
A1.09	LOCATION MAP
A1.10	AERIAL VIEW
A1.11	RENDERING
A1.12	RENDERING
A1.13	RENDERING
A1.14	EXISTING SITE PLAN
A1.15	EXISTING FLOOR PLAN - LEVEL 1
A2.00	FLOOR PLAN - EXISTING/ DEMO. LOBBY & ELEVATION
A2.01	FLOOR PLAN - PROPOSED LOBBY & ELEVATIONS
A2.0.1.1	CEILING PLANS - EXISTING / DEMO. & PROPOSED LOBBY
A2.02	LOBBY RENDERING

REVISIONS / SUBMISSIONS	
1	
2	
3	
4	
5	
6	
7	
8	
9	
10	
11	
12	


1619

ALL DRAWINGS AND WRITTEN MATERIAL APPEARING HEREIN
CONSTITUTE THE ORIGINAL AND UNPUBLISHED WORK OF KOB
KARP AIA, AND MAY NOT BE DUPLICATED, USED, OR DISCLOSED
WITHOUT THE EXPRESS WRITTEN CONSENT OF KOB KARP
ARCHITECTURE & INTERIOR DESIGN, INC. AIA (C) 2018

SADIGO COURT HOTEL
334 20TH STREET
MIAMI BEACH, FLORIDA 33139

INDEX

OWNER
BLUE ROAD
1111 KANE CONCOURSE SUITE 217
BAY HARBOR ISLANDS, FL 33154

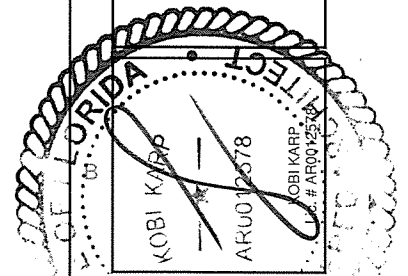


ARCHITECTURE
INTERIOR DESIGN
PLANNING

AIA ASID NCARB

2915 Biscayne Boulevard
Suite 200
Miami, Florida 33137
O: 305.573.1818
F: 305.573.3766


WWW.KOBIKARP.COM

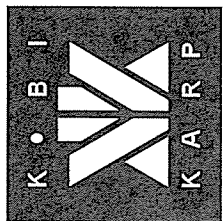

DRAWN BY:	E.A.	M.D.S.L
CHECKED BY:	K.K.	C.A.
DATE:		

A1.00

[illegible]

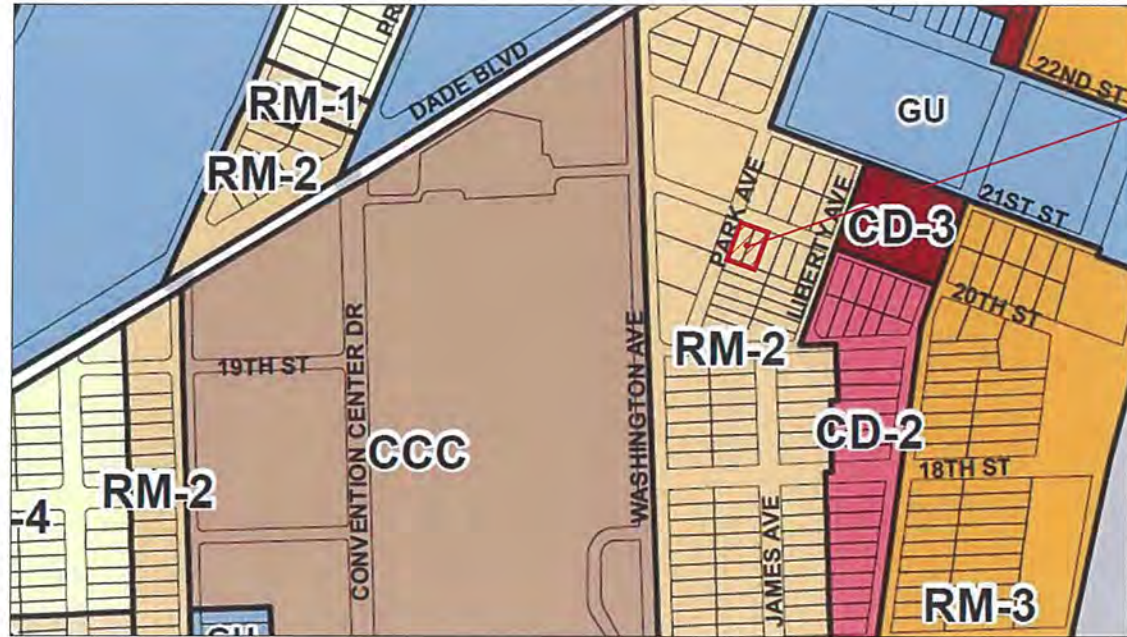

1 MIAMI BEACH ZONING DESIGNATIONS
N.T.S



2 MIAMI BEACH HISTORIC DISTRICT
N.T.S

	ZONING INFORMATION			
SECTION	PROJECT NAME: SADIGO PROJECT ADDRESS: 334 20th STREET, MIAMI BEACH FLORIDA 33139 FOLIO NUMBER : 02-3226-001-0230 ZONING JURISDICTION: MIAMI BEACH ZONING DESIGNATION: RM-2 (RESIDENTIAL MULTIFAMILY, MEDIUM DENSITY) HISTORIC DISTRICT: MUSEUM H.D. BASE FLOOR ELEVATION: ZONE AE (EL. 8'-0" NGVD) ADJUSTED GRADE : NEW ADDITION 9'-0" NGVD NET LOT AREA: 150.06' x 125' =18,757 SF (.431 ACRE)			
1	SITE REQUIREMENTS			
		ALLOWED / REQUIRED	PROPOSED	
	A) MIN. LOT AREA	7,000 SQ FT MIN.	18,757 SF	
	B) MIN. LOT WIDTH	50 FEET MIN.	125'	
	C) FAR	(2) 18,757 SF x 2 = 37,514 SF	37,449 SF	
	C) MIN. UNIT SIZE	REHABILITATED BUILDING (FOR EXISTING AREA) HOTEL GUESTROOM MIN. AREA 200 SF. (FOR NEW AREA) HOTEL GUESTROOM :15%: 300-335 SF. AND 85%: 335 SF.	3 % (300-335 SF) 97 % (MORE THAT 335 SF) EXISTING UNITS MORE THAT 200 SF	
	E) BUILDING HEIGHT	50' MAXIMUM	50'	
F) NUMBER OF STORIES	5 STORIES	5 STORIES		
2	SETBACK REQUIREMENTS			
		ALLOWED / REQUIRED	EXISTING	PROPOSED
	A) FRONT (20th ST)	20' MIN.	10' -0"	10' -0"
	B) SIDE INTERIOR (EAST)	8% MIN.OF LOT WIDTH = 12'	9'-2"	9'-2"
	C) SIDE, FACING A STREET (PARK AVE)	8% MIN.OF LOT WIDTH = 12'	9'-2"	9'-2"
	D) REAR (SOUTH)	10% MIN. OF LOT DEPTH = 12-6"	5'-1"	5'-1"
4	EXISTING & PROPOSED # OF UNITS			
	EXISTING # OF UNITS	58 UNITS		
	PROPOSED # OF UNITS	19 UNITS		
	TOTAL OF UNITS	77 UNITS		
5	AREA BREAKDOWN			
	GROUND LEVEL	10,129 SF		
	LEVEL 02	10,460 SF		
	LEVEL 03	10,460 SF		
	LEVEL 04	4,621 SF		
	LEVEL 05	1,779 SF		
	TOTAL GROSS AREA:	37,449 SF		
6	PARKING REQUIREMENTS			
		PARKING RATE	REQUIRED	PROPOSED
	58 GUESTROOM IN EXISTING BUILDING STRUCTURE	0 PS x UNITS	0 PS	
	19 GUESTROOM IN NEW BUILDING STRUCTURE	1 PS x 2 UNITS + 1PS (SEC. 130-31.26) (NEW CONST.)	11 PS	
	RESTAURANT: 85 SEAT - 41 (.5 81 UNITS)	0 PS x UNITS	0 PS	
	TOTAL		11 PS	0 PS. AT THE SIDE
	ARTICLE V, FEE IN LIEU OF PARKING TO BE PAID (TO ABSORB THIS DEFICIT)			
7	LEVEL OF ALTERATION WORK CLASSIFICATION AS PER FBC 2014 - SECTION 508 - HISTORIC BUILDING			
8	USE AND OCCUPANCY CLASSIFICATION AS PER FBC 2014 - B SECTION 302 (R-1)			
7	IS THE BUILDING A CONTRIBUTING BUILDING ?			YES
8	IS THE BUILDING LOCATED AT THE HISTORIC DISTRICT ?			YES
9	LOADING ZONES AND TRASH COLLECTION AREA		1 LOADING SPACE	1 ON THE STREET (EXISTING) *

REVISIONS / SUBMISSIONS	
1	
2	
3	
4	
5	
6	
7	
8	
9	
10	
11	
12	


1619

ALL DRAWINGS AND WRITTEN MATERIAL APPEARING HEREON
CONSTITUTE THE ORIGINAL AND UNPUBLISHED WORK OF KOB
KARP AND NO PART BE REPRODUCED, COPIED, OR DISSEMINATED
WITHOUT THE EXPRESS WRITTEN CONSENT OF KOB KARP
ARCHITECTURE & INTERIOR DESIGN, INC. 04.11.2024

SADIGO COURT HOTEL
334 20TH STREET
MIAMI BEACH, FLORIDA 33139

PROJECT DATA

OWNER
BLUE ROAD
1111 KANE CONCOURSE SUITE 217
BAY HARBOR ISLANDS, FL 33154

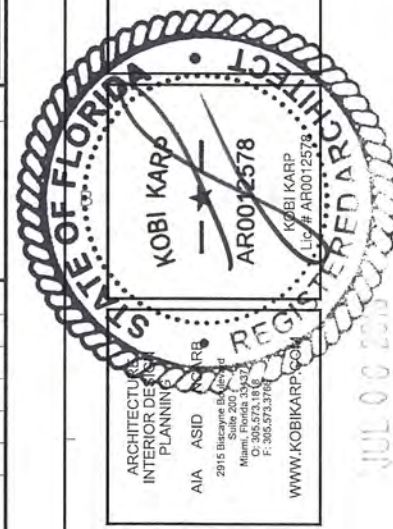

ARCHITECTURE
INTERIOR DESIGN
PLANNING

AIA ASID KOB KARP
2015 Bayshore Blvd Suite 201
Miami, Florida 33137
Tel: 305.573.3700
F: 305.573.3706
WWW.KOBKARP.COM

K • B • I
K A R P

DRAWN BY: E.A. M.D.S.I

CHECKED BY: K.K. C.A.

DATE:

A1.01



Sadigo Court Postcard - Circa 1936

1 HOTEL POSTCARD



3 ARCHIVE 2



2 ARCHIVE 1



4 ARCHIVE 3



5 LOCATION MAP

REVISIONS / SUBMISSIONS	
1	
2	
3	
4	
5	
6	
7	
8	
9	
10	
11	
12	


1619

ALL DRAWINGS AND WRITTEN MATERIAL APPEARING HEREIN
CONSTITUTE THE ORIGINAL AND UNPUBLISHED WORK OF KOB
KARP AND MAY NOT BE DUPLICATED, USED, OR DISCLOSED
WITHOUT THE EXPRESS WRITTEN CONSENT OF KOB KARP
ARCHITECTURE & INTERIOR DESIGN, P.C. AIA, 33137

SADIGO COURT HOTEL
334 20TH STREET
MIAMI BEACH, FLORIDA 33139

ARCHIVE PHOTOS

OWNER
BLUE ROAD
1111 KANE CONCOURSE SUITE 217
BAY HARBOR ISLANDS, FL 33154

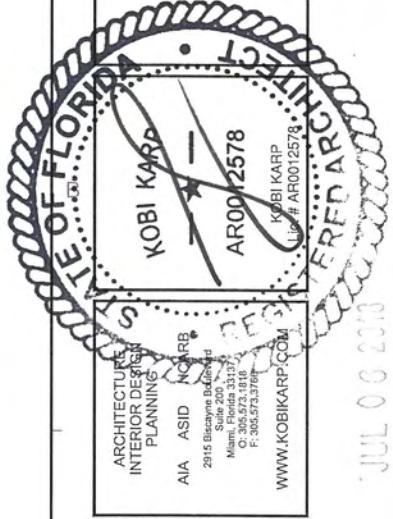

ARCHITECTURE
INTERIOR DESIGN
PLANNING
AIA ASID NCARB
2015 Blueprints
Miami, Florida 33137
P: 305.573.3700
WWW.KOBKARP.COM



DRAWN BY: E.A. M.D.S.L.
CHECKED BY: K.K. C.A.
DATE:

A1.03

HPB SUBMITTAL



1 NORTH FACADE - 20TH ST



2 FACADE ZOOM IN - 20TH ST



3 MAIN ENTRANCE - 20TH ST



4 WEST FACADE - PARK AVE



5 LOCATION MAP



1 EXISTING PHOTOS

SCALE: ?" = ?'-?"

REVISIONS / SUBMISSIONS	
1	
2	
3	
4	
5	
6	
7	
8	
9	
10	
11	
12	


1619

ALL DRAWINGS AND WRITTEN MATERIAL APPEARING HEREIN
CONSTITUTE THE ORIGINAL AND UNPUBLISHED WORK OF KOB
KARP, AND MAY NOT BE REPRODUCED, COPIED, OR DISCLOSED
WITHOUT THE EXPRESS WRITTEN CONSENT OF KOB KARP
ARCHITECTURE & INTERIOR DESIGN, INC. AIA 01-2578

SADIGO COURT HOTEL
334 20TH STREET
MIAMI BEACH, FLORIDA 33139

EXISTING PHOTOS

OWNER
BLUE ROAD
1111 KANE CONCOURSE SUITE 217
BAY HARBOR ISLANDS, FL 33154

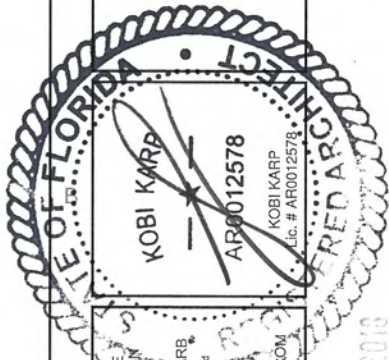

ARCHITECTURE
INTERIOR DESIGN
PLANNING
AIA ASID NCARB
2915 Blueway Boulevard
Suite 202
Miami, Florida 33137
P: 305.573.3766
F: 305.573.3766
WWW.KOBKARP.COM



DRAWN BY: E.A. M.D.S.I.
CHECKED BY: K.K. C.A.
DATE:

A1.04

H P B SUBMITTAL

JUL 06 2013



1 SURROUNDING 1 - 20TH ST



2 SURROUNDING 2 - PARK AVE



3 SURROUNDING 3 - 20TH ST / PARK AVE



4 SURROUNDING 4 - 20TH ST



5 LOCATION MAP



SURROUNDING PHOTOS

SCALE: 1" = 10'-0"

REVISIONS / SUBMISSIONS
1
2
3
4
5
6
7
8
9
10
11
12


1619

ALL DRAWINGS AND WRITTEN MATERIAL APPEARING HEREIN CONSTITUTE THE ORIGINAL AND UNPUBLISHED WORK OF KOB KARP ARCHITECTURE, INC. AND MAY NOT BE COPIED, REPRODUCED, OR DISCLOSED WITHOUT THE EXPRESS WRITTEN CONSENT OF KOB KARP ARCHITECTURE, INC. IN ANY MANNER.

SADIGO COURT HOTEL
334 20TH STREET
MIAMI BEACH, FLORIDA 33139

SURROUNDING PHOTOS

OWNER
BLUE ROAD
1111 KANE CONCOURSE SUITE 217
BAY HARBOR ISLANDS, FL 33154

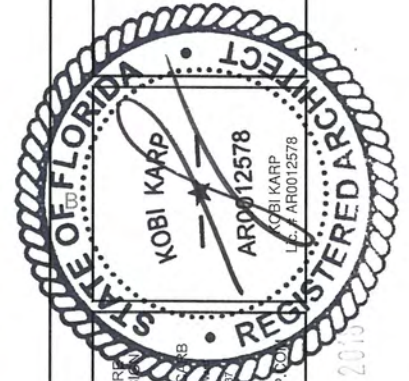


ARCHITECTURE
INTERIOR DESIGN
PLANNING
AIA ASID NCARB
2915 Bayshore Blvd.
Suite 200
Miami, Florida 33139
P. 305.573.3700
WWW.KOBKARP.COM



DRAWN BY: E.A. M.D.S.L.
CHECKED BY: K.K. C.A.
DATE:

A1.05

H P B SUBMITTAL

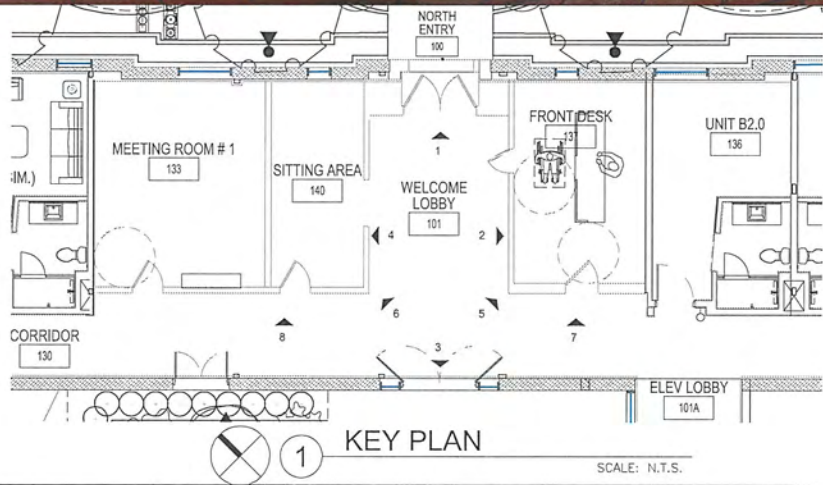

REVISIONS / SUBMISSIONS	
1	
2	
3	
4	
5	
6	
7	
8	
9	
10	
11	
12	


1619

ALL DRAWINGS AND WRITTEN MATERIAL, APPEARING HEREIN, CONSTITUTE THE ORIGINAL AND UNPUBLISHED WORK OF KOB KARP AND MAY NOT BE REPRODUCED, COPIED, OR DISCLOSED WITHOUT THE EXPRESS WRITTEN CONSENT OF KOB KARP ARCHITECTURE & INTERIOR DESIGN, INC. AIA #111272.

SADIGO COURT HOTEL
334 20TH STREET
MIAMI BEACH, FLORIDA 33139

EXISTING LOBBY PHOTO

OWNER
BLUE ROAD
1111 KANE CONCOURSE, SUITE 217
BAY HARBOR ISLANDS, FL 33154

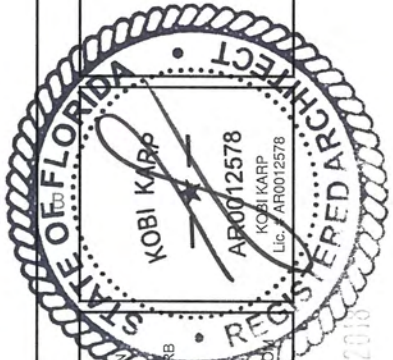

ARCHITECTURE
INTERIOR DESIGN
PLANNING
AIA ASID NCARB
2915 Blue Road
Suite 200
Miami, Florida 33139
P: 305.573.3700
WWW.KOBKARP.COM




DRAWN BY: E.A. M.D.S.L.
CHECKED BY: K.K. C.A.
DATE:

A1.06

EXISTING LOBBY PHOTO
SCALE: N.T.S.

HPB SUBMITTAL

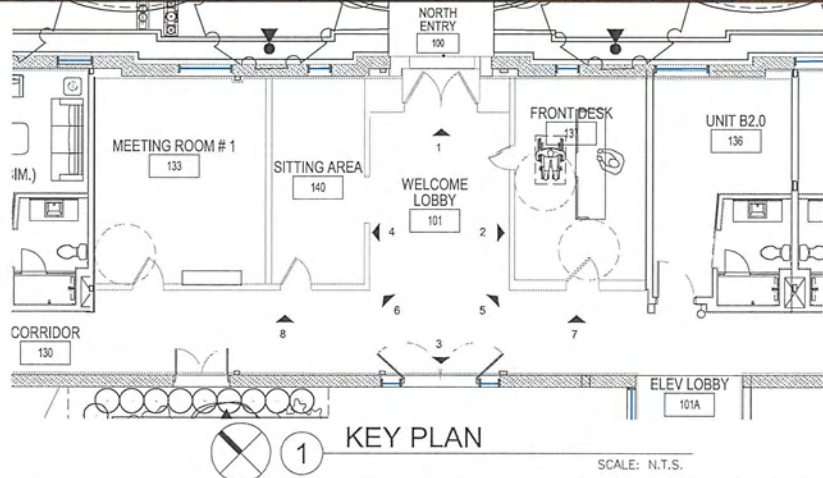

EXISTING LOBBY PHOTO
SCALE: N.T.S.

REVISIONS / SUBMISSIONS	
1	
2	
3	
4	
5	
6	
7	
8	
9	
10	
11	
12	


1619

ALL DRAWINGS AND WRITTEN MATERIAL, APPEARING HEREIN, CONSTITUTE THE ORIGINAL AND UNPUBLISHED WORK OF KOB KARP ARCHITECT, P.A., AND MAY NOT BE REPRODUCED, COPIED, OR DISCLOSED WITHOUT THE EXPRESS WRITTEN CONSENT OF KOB KARP ARCHITECT, P.A. 10/1/2019

SADIGO COURT HOTEL
334 20TH STREET
MIAMI BEACH, FLORIDA 33139

EXISTING LOBBY PHOTO


OWNER
BLUE ROAD
1111 KANE CONCOURSE SUITE 217
BAY HARBOR ISLANDS, FL 33154

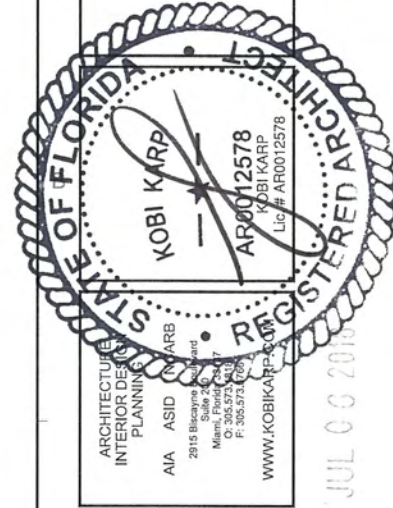

DRAWN BY: E.A. M.D.S.L.
CHECKED BY: K.K. C.A.
DATE:

A1.07

H P B SUBMITTAL

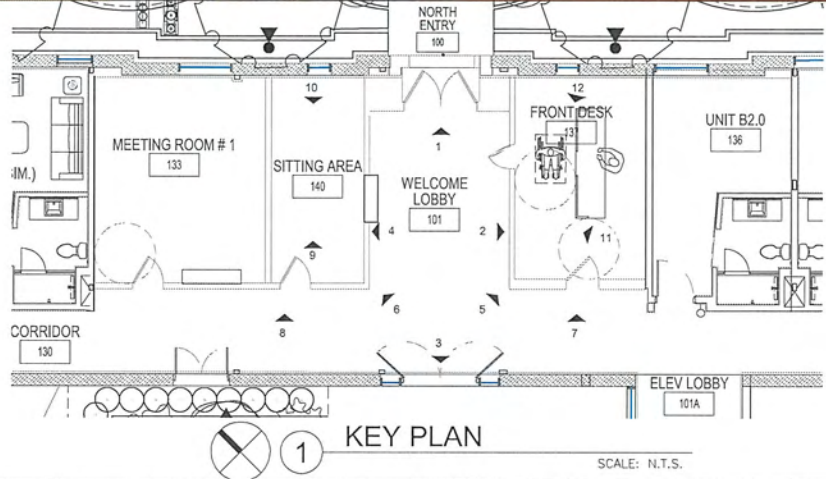

EXISTING B.O.H. PHOTO
SCALE: N.T.S.

REVISIONS / SUBMISSIONS	
1	
2	
3	
4	
5	
6	
7	
8	
9	
10	
11	
12	


1619

ALL DRAWINGS AND WRITTEN MATERIAL APPEARING HEREIN CONSTITUTE THE ORIGINAL AND UNPUBLISHED WORK OF KOB KARP, INC. AND MAY NOT BE REPRODUCED, COPIED, OR DISCLOSED WITHOUT THE EXPRESS WRITTEN CONSENT OF KOB KARP, ARCHITECTURE & INTERIOR DESIGN, INC. MAY 10, 2013

SADIGO COURT HOTEL
334 20TH STREET
MIAMI BEACH, FLORIDA 33139

EXISTING B.O.H. PHOTO

OWNER
BLUE ROAD
1111 KANE CONCOURSE SUITE 217
BAY HARBOR ISLANDS, FL 33154

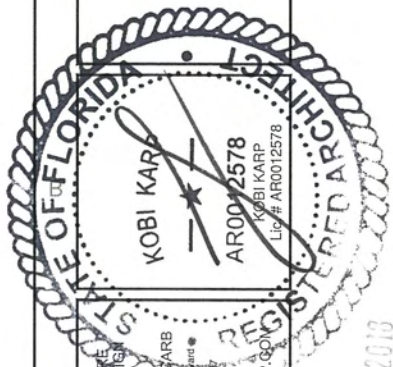

ARCHITECTURE
INTERIOR DESIGN
PLANNING
AIA ASID NCARB
2015 Biscayne Boulevard
Suite 208
Miami, Florida 33132
P: 305.573.3766
WWW.KOBKARP.COM





DRAWN BY: E.A. M.D.S.L.
CHECKED BY: K.K. C.A.
DATE:

A1.08

HPB SUBMITTAL

JUL 06 2013

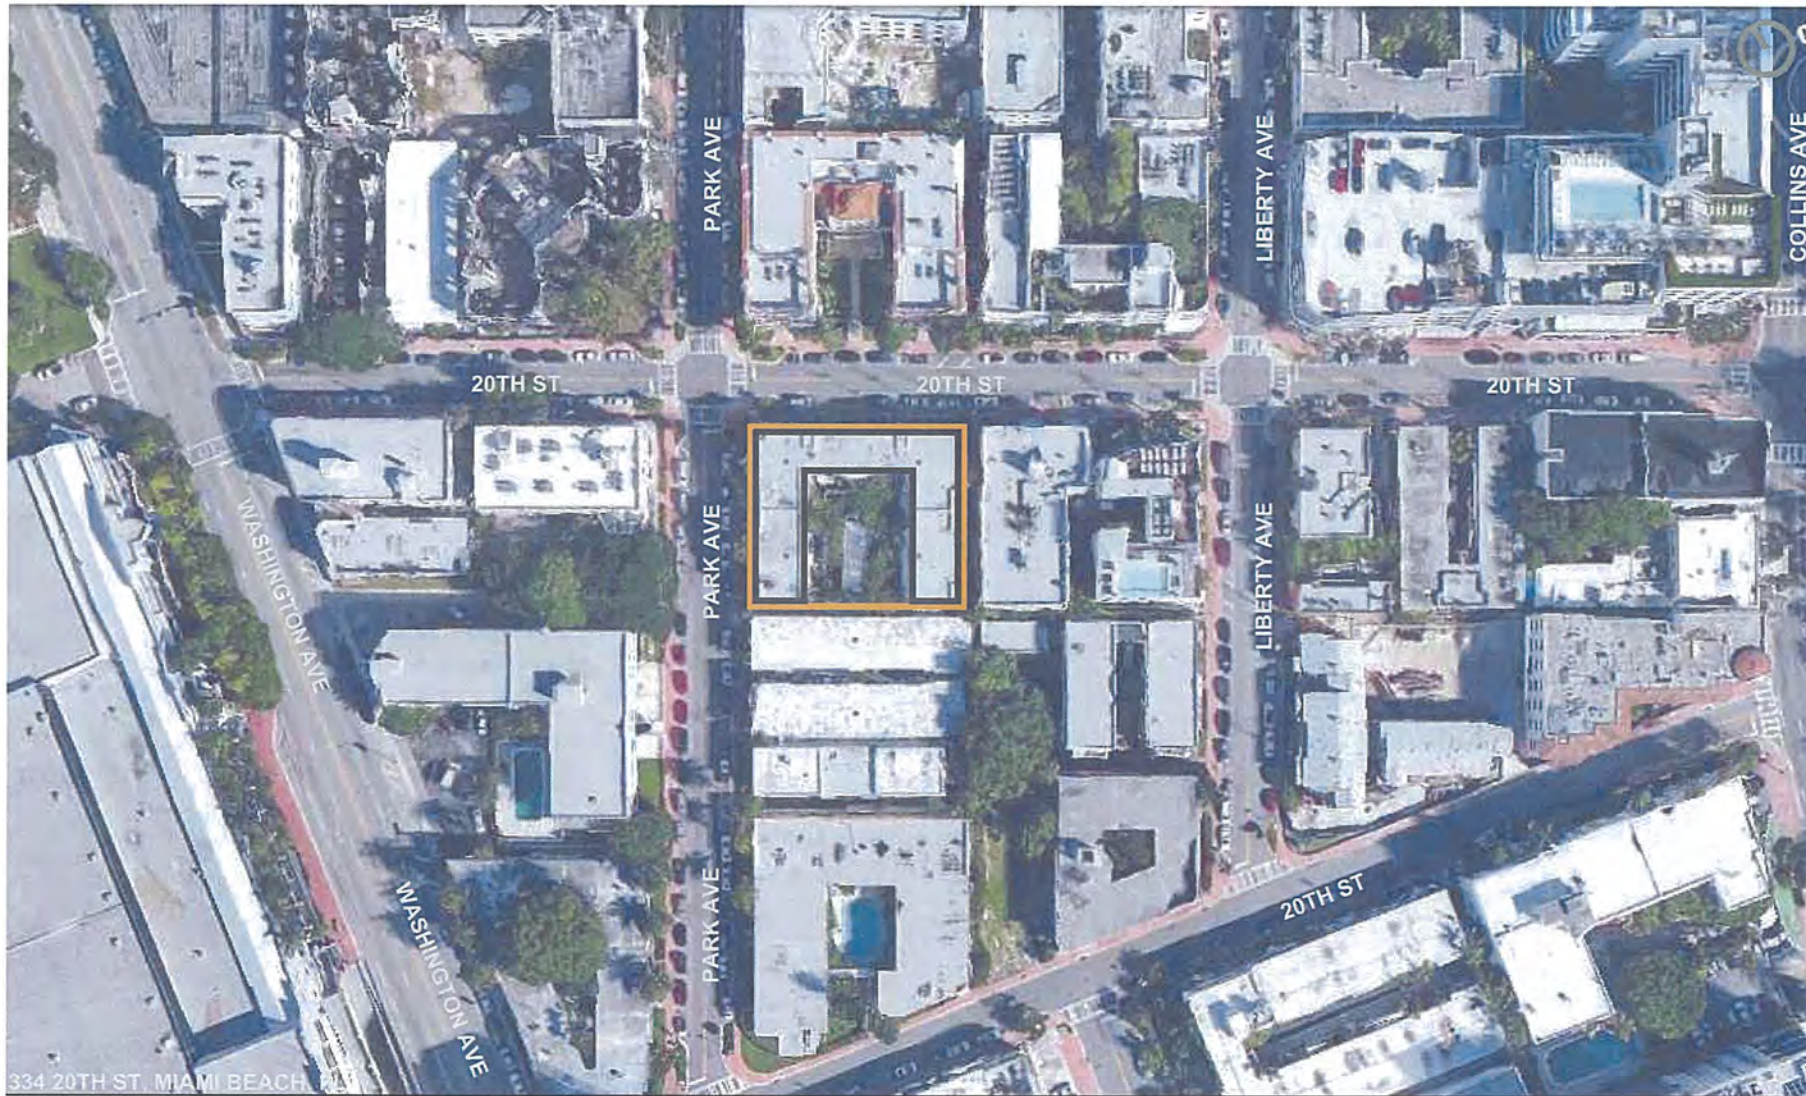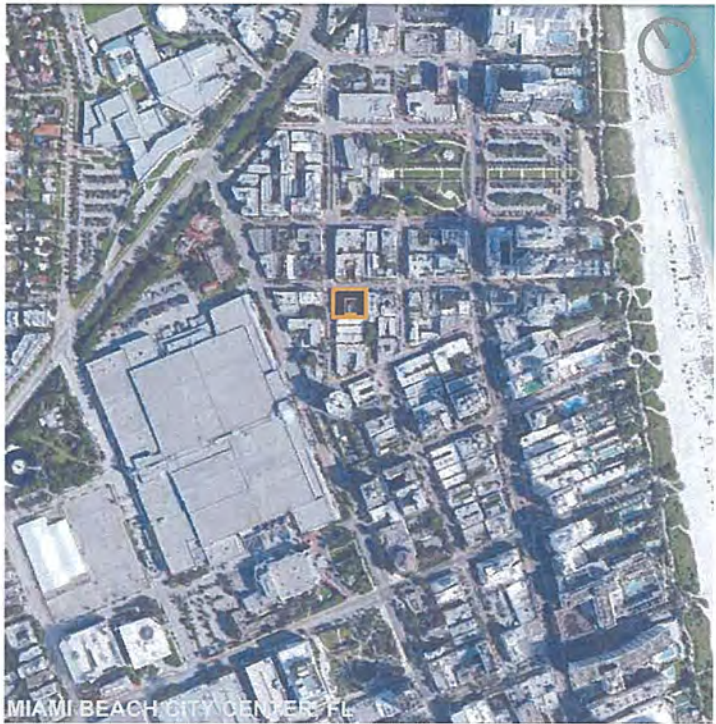

REVISIONS / SUBMISSIONS	
1	
2	
3	
4	
5	
6	
7	
8	
9	
10	
11	
12	


1619

ALL DIMENSIONS AND MATERIALS, APPEARING HEREIN, CONSTITUTE THE ORIGINAL AND UNPUBLISHED WORK OF AIAA, AND ANY NOTICES OR DISCLAIMERS, USED, IN DISCLOSURE WITHOUT THE EXPRESS WRITTEN CONSENT OF AIAA, ARE HEREBY FORFEITED. AIAA, INC. 10/1/2011

SADIGO COURT HOTEL
334 20TH STREET
MIAMI BEACH, FLORIDA 33139

LOCATION MAP

OWNER
BLUE ROAD
1111 KANE CONCOURSE SUITE 217
BAY HARBOR ISLANDS, FL 33154

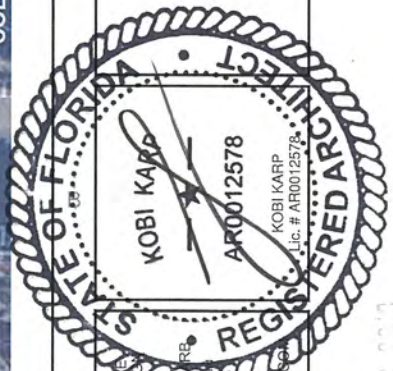


ARCHITECTURE
INTERIOR DESIGN
PLANNING
AIA ASID
2915 Blueway Rd
Suite 202
Miami, Florida 33133
P. 305.573.3766
WWW.KOBİKARP.COM




DRAWN BY: E.A. M.D.S.L.
CHECKED BY: K.K. C.A.
DATE:

A1.09


H P B SUBMITTAL

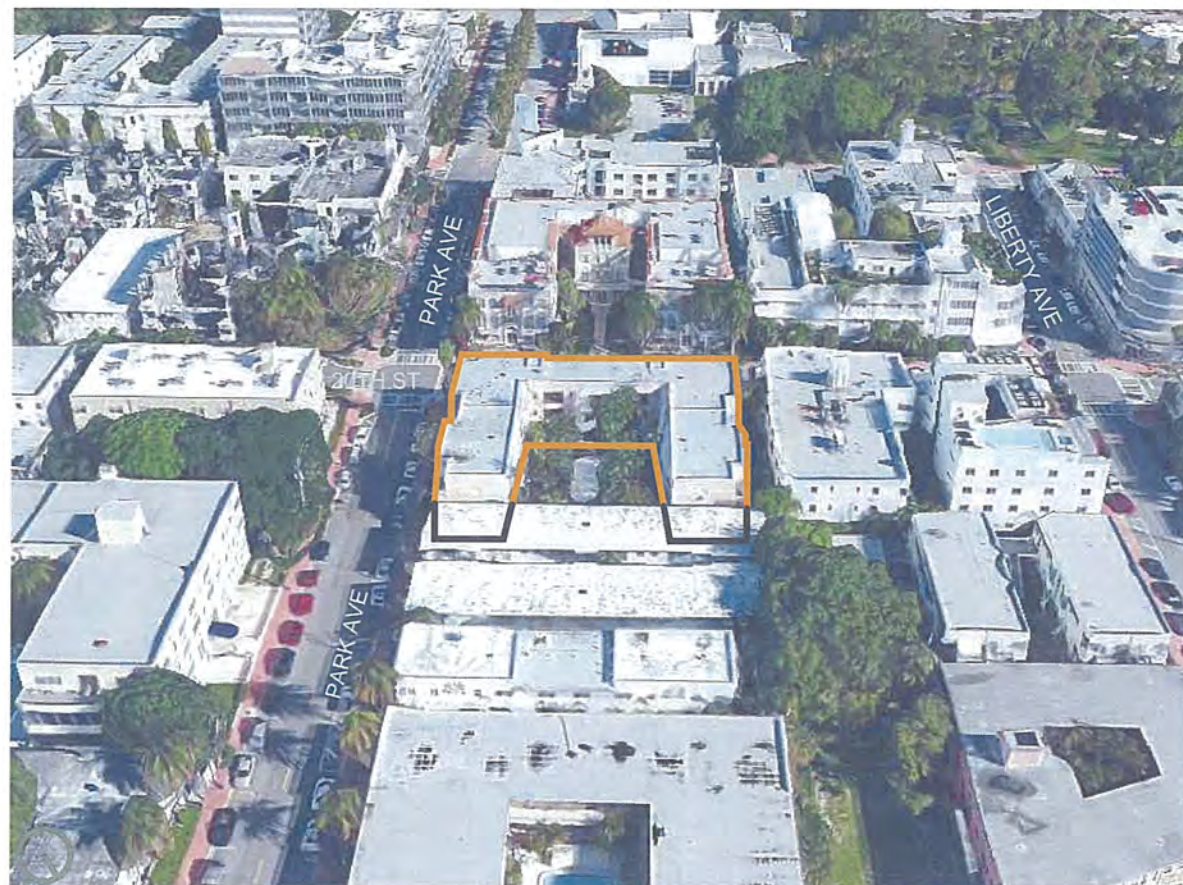


SOUTH SIDE

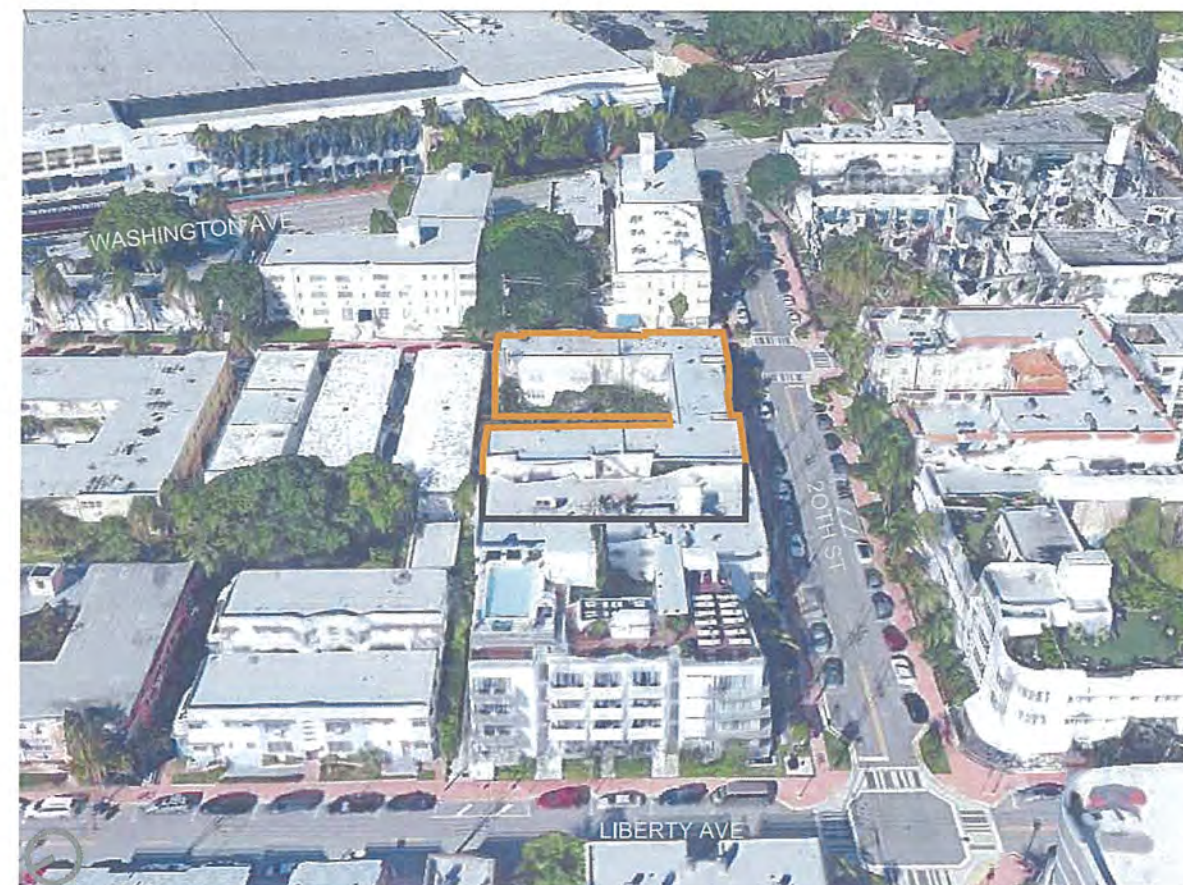

EAST SIDE

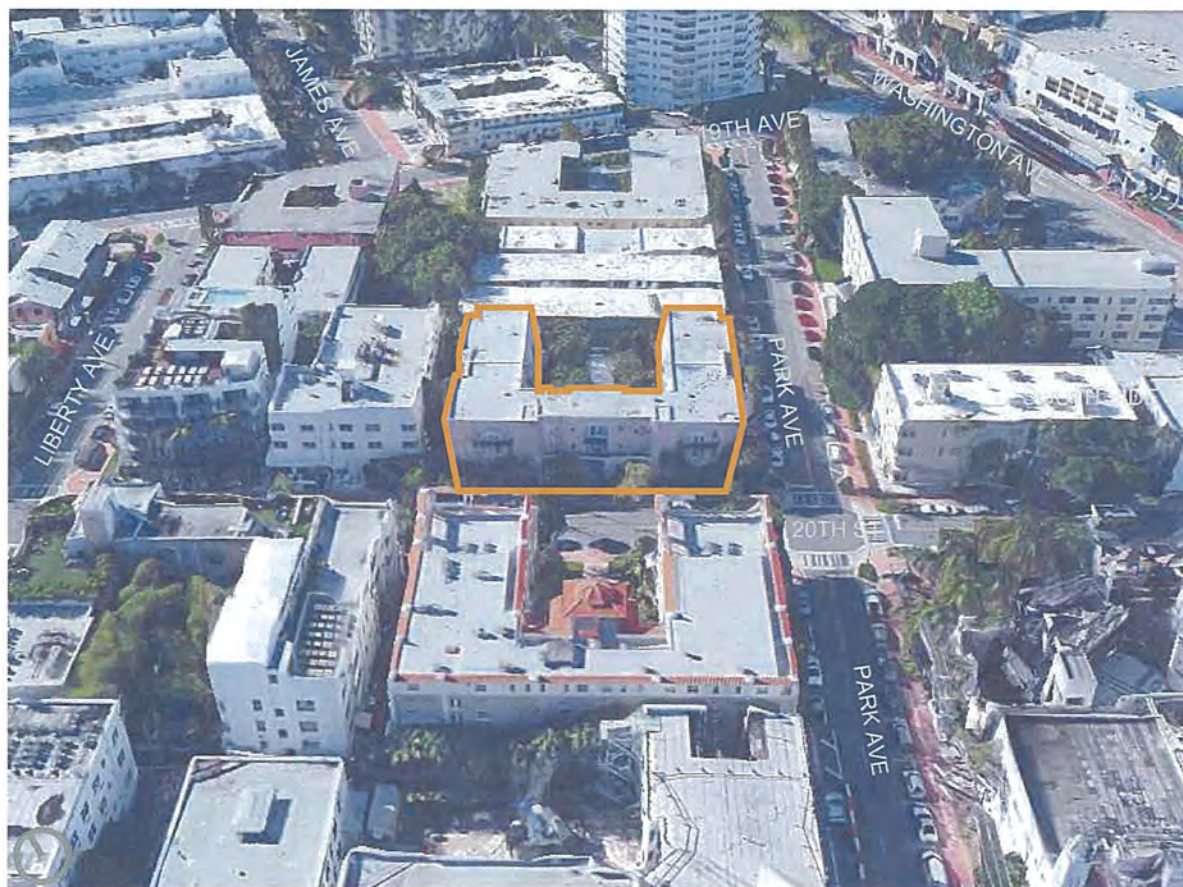

NORTH SIDE

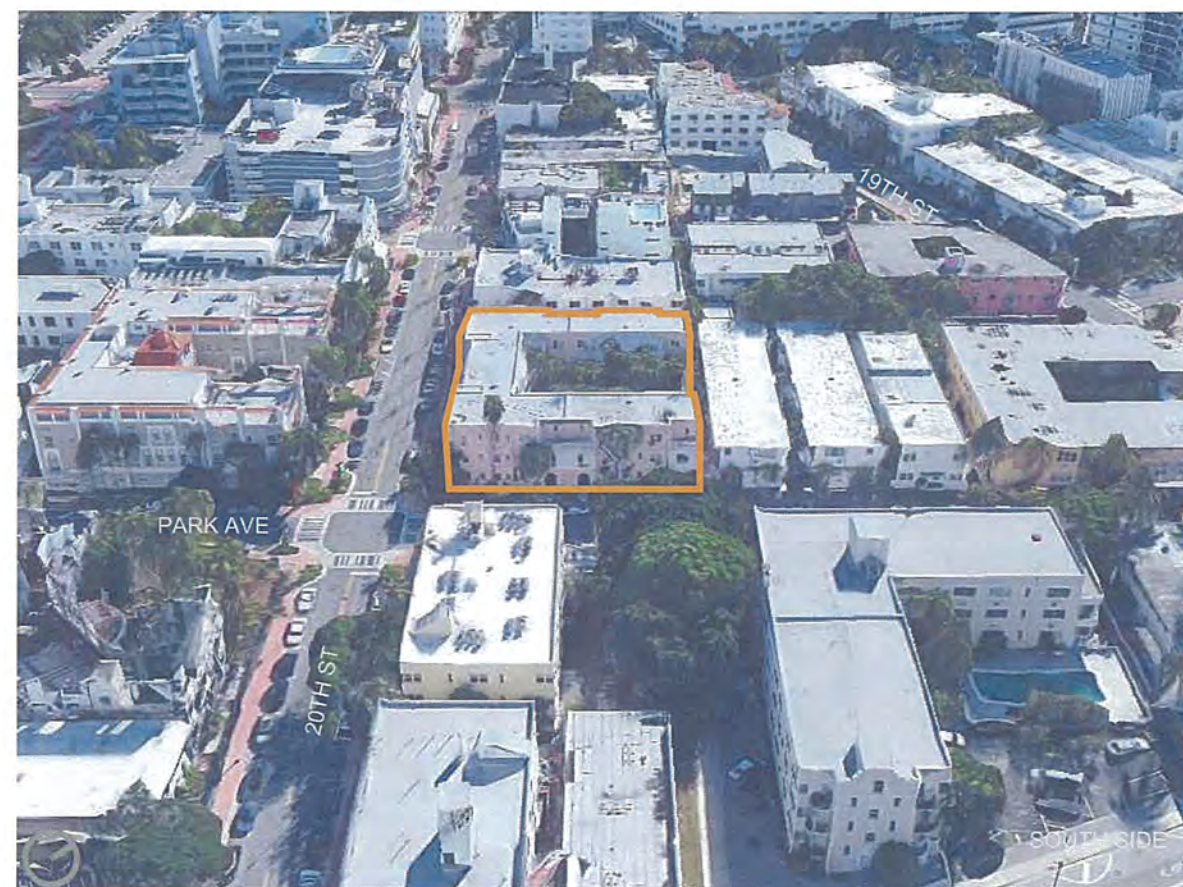

WEST SIDE

REVISIONS / SUBMISSIONS	
1	
2	
3	
4	
5	
6	
7	
8	
9	
10	
11	
12	


1619

ALL DRAWINGS AND WRITTEN MATERIAL, INCLUDING HEREIN, CONSTITUTE THE ORIGINAL AND UNPUBLISHED WORK OF KOB KARP AND MAY NOT BE REPRODUCED, COPIED, OR DISCLOSED WITHOUT THE EXPRESS WRITTEN CONSENT OF KOB KARP ARCHITECTURE & INTERIOR DESIGN, INC. AIA #12578.

SADIGO COURT HOTEL
334 20TH STREET
MIAMI BEACH, FLORIDA 33139

AERIAL VIEW

OWNER
BLUE ROAD
1111 KANE CONCOURSE, SUITE 217
BAY HARBOR ISLANDS, FL 33154

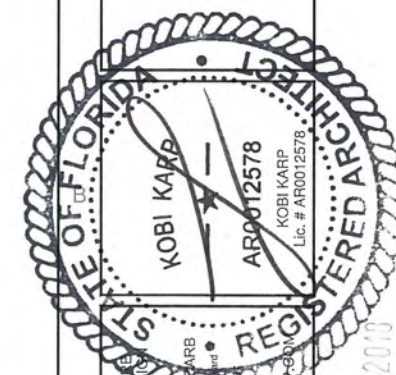

ARCHITECTURE
INTERIOR DESIGN
PLANNING

AIA ASID IIDA ARB
2915 Blue Road
Suite 207
Miami, Florida 33139
P: 305.573.1100
F: 305.573.1101
WWW.KOBKARP.COM



DRAWN BY: E.A. M.D.S.L.
CHECKED BY: K.K. C.A.
DATE:

A1.10

H P B SUBMITTAL

JUL 0 6 2013



Sadigo Hotel - Miami Beach - FL

© The work product provided by Kobi Karp Architecture and Interior Design, Inc. is the sole property of Kobi Karp Architecture and Interior Design, Inc. The work product may not be used without the expressed written consent of Kobi Karp Architecture and Interior Design, Inc. (KKAID)

WWW.KOBIKARP.COM

1 20TH STREET AND PARK AVENUE
SCALE: N.T.S.

REVISIONS / SUBMISSIONS	
1	
2	
3	
4	
5	
6	
7	
8	
9	
10	
11	
12	

1619


ALL DRAWINGS AND WRITTEN MATERIAL APPEARING HEREIN
CONSTITUTE THE ORIGINAL AND UNPUBLISHED WORK OF KOB
KARP, INC. AND MAY NOT BE COPIED, REPRODUCED, OR DISSEMIN
WITHOUT THE EXPRESS WRITTEN CONSENT OF KOB KARP
ARCHITECTURE & INTERIOR DESIGN, INC. AIA #111111111

SADIGO COURT HOTEL 334 20TH STREET MIAMI BEACH, FLORIDA 33139	RENDERING
---	-----------

OWNER
BLUE ROAD
1111 KANE CONCOURSE SUITE 217
BAY HARBOR ISLANDS, FL 33154



ARCHITECT
INTERIOR DESIGN
PLANNING
AIA ASID C.A.R.B.
2915 Blue Road
Suite 217
Miami, FL 33154
P: 305.571.1111
WWW.KOBIKARP.COM

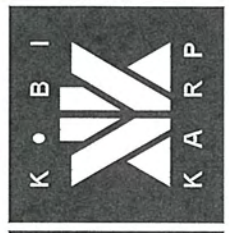

DRAWN BY:	E.A. M.D.S.L.
CHECKED BY:	K.K. C.A.
DATE:	
A1.11	



Sadigo Hotel - Miami Beach - FL

© The work product provided by Kobi Karp Architecture and Interior Design, Inc. is the sole property of Kobi Karp Architecture and Interior Design, Inc. The work product may not be used without the expressed written consent of Kobi Karp Architecture and Interior Design, Inc. (KKAID)


WWW.KOBIKARP.COM

1 PARK AVENUE RENDERING
SCALE: N.T.S.

REVISIONS / SUBMISSIONS	
1	
2	
3	
4	
5	
6	
7	
8	
9	
10	
11	
12	


1619
ALL DIMENSIONS AND WRITTEN MATERIAL, APPEARING HEREIN, CONSTITUTE THE ORIGINAL AND UNPUBLISHED WORK OF KOBİ KARP ARCHITECTURE & INTERIOR DESIGN, INC. NO PART OF THIS DOCUMENT SHALL BE REPRODUCED, COPIED, OR DISCLOSED WITHOUT THE EXPRESS WRITTEN CONSENT OF KOBİ KARP ARCHITECTURE & INTERIOR DESIGN, INC. MAY 10, 2018

SADIGO COURT HOTEL 334 20TH STREET MIAMI BEACH, FLORIDA 33139	RENDERING
---	-----------

OWNER
BLUE ROAD
1111 KANE CONCOURSE, SUITE 217
BAY HARBOR ISLANDS, FL 33154



ARCHITECTURAL
INTERIOR DESIGN
PLANNING
AIA ASID
2915 Bluegrass Road
Suite 200
Miami, Florida 33133
P: 305.573.1111
WWW.KOBIKARP.COM

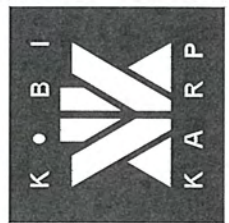

DRAWN BY:	E.A. M.D.S.I.
CHECKED BY:	K.K. C.A.
DATE:	
A1.12	

HPB SUBMITTAL

JUL 0 0 2018



Sadigo Court Hotel - Miami Beach - FL

© The work product provided by Kobi Karp Architecture and Interior Design, Inc. is the sole property of Kobi Karp Architecture and Interior Design, Inc. The work product may not be used without the expressed written consent of Kobi Karp Architecture and Interior Design, Inc. (KKAID)

WWW.KOBIKARP.COM

REVISIONS / SUBMISSIONS	
1	
2	
3	
4	
5	
6	
7	
8	
9	
10	
11	
12	

1619

ALL DRAWINGS AND WRITTEN MATERIAL APPEARING HEREIN, CONSTITUTE THE ORIGINAL AND UNPUBLISHED WORK OF KOBI KARP AIA, AND MAY NOT BE DUPLICATED, USED, OR DISCLOSED WITHOUT THE EXPRESS WRITTEN CONSENT OF KOBI KARP ARCHITECTURE & INTERIOR DESIGN, INC. AIA 01-2022...

SADIGO COURT HOTEL
334 20TH STREET
MIAMI BEACH, FLORIDA 33139

RENDERING

OWNER
BLUE ROAD
1111 KANE CONCOURSE SUITE 217
BAY HARBOR ISLANDS, FL 33154




ARCHITECTURAL
INTERIOR DESIGN
PLANNING
AIA ASID
2915 Biscayne Blvd
Miami, Florida 33137
P: 305.573.1111
WWW.KOBIKARP.COM



DRAWN BY:	E.A. M.D.S.L.
CHECKED BY:	K.K. C.A.
DATE:	
A1.13	

HPB SUBMITTAL

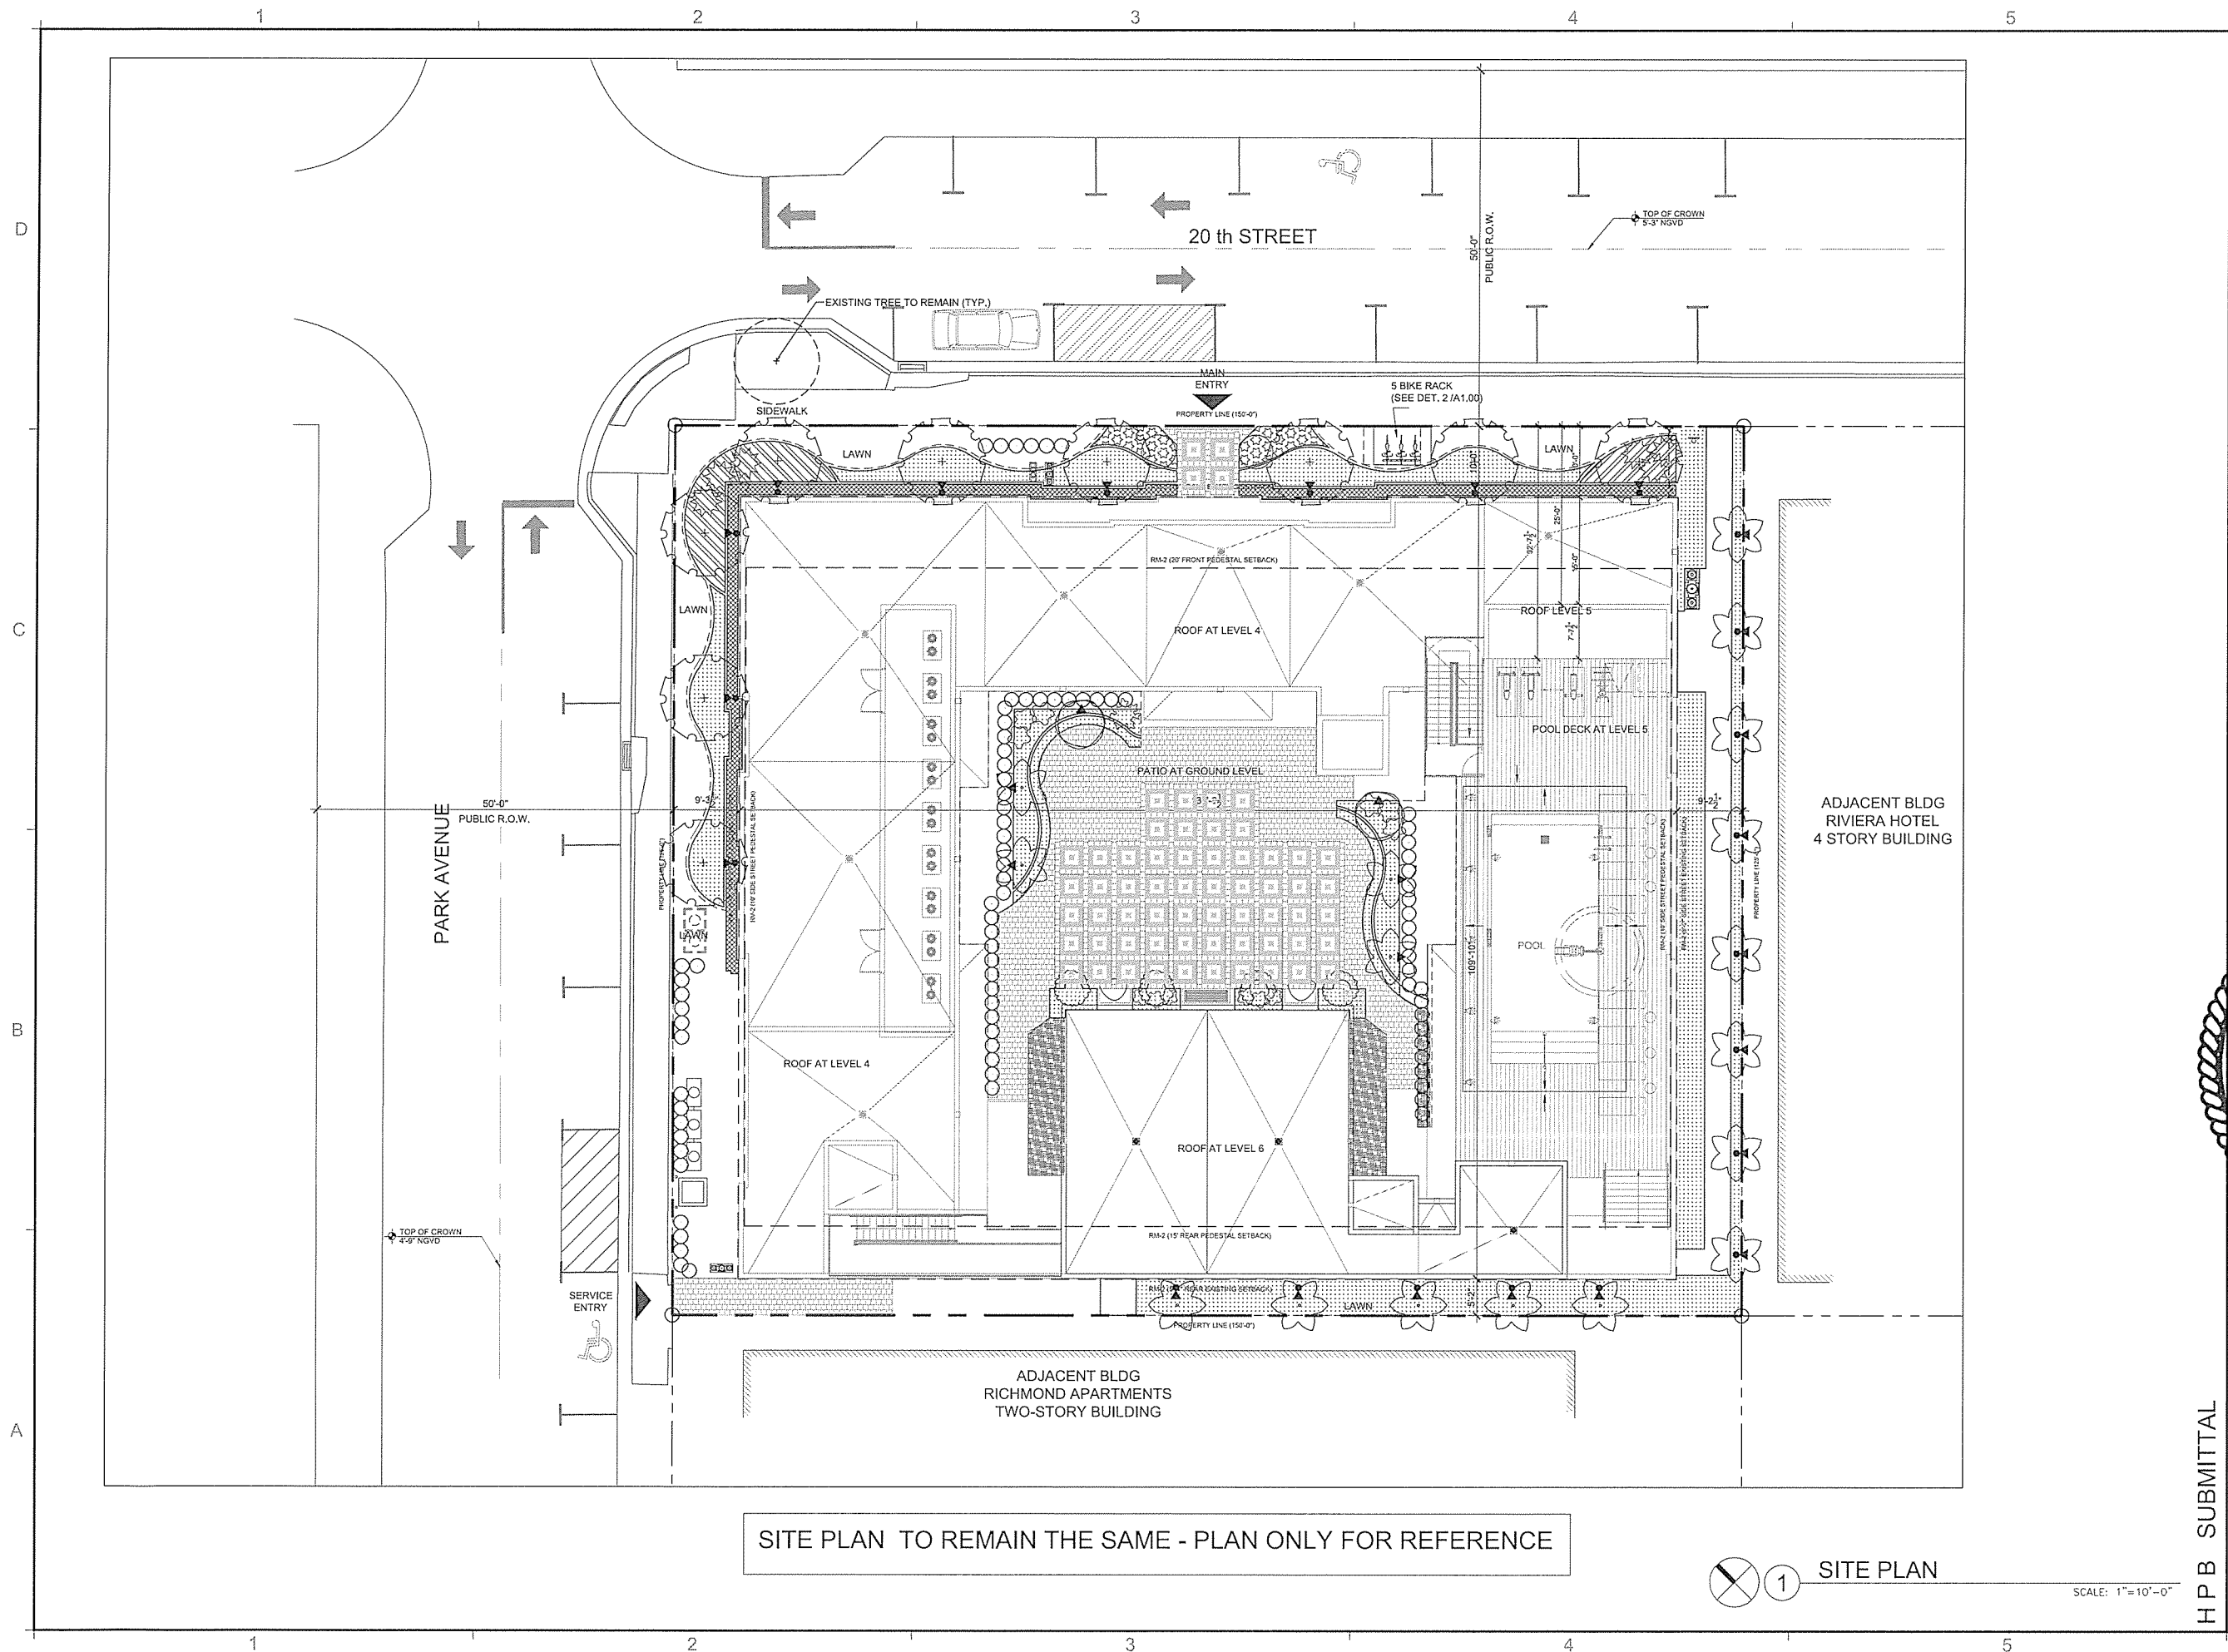

REVISIONS / SUBMISSIONS	
1	
2	
3	
4	
5	
6	
7	
8	
9	
10	
11	
12	



1619

ALL DRAWINGS AND FITTED MATERIAL, AND ANY OTHER MATERIAL, SHALL BE THE PROPERTY OF THE ARCHITECT. NO PART OF THIS DRAWING SHALL BE REPRODUCED OR TRANSMITTED IN ANY FORM OR BY ANY MEANS, WITHOUT THE EXPRESS WRITTEN CONSENT OF K&B ARCHITECT, A PROFESSIONAL SERVICE, INC. AIA 101-2011.

SADIGO COURT HOTEL
334 20TH STREET
MIAMI BEACH, FLORIDA 33139

EXISTING SITE PLAN


OWNER
BLUE ROCK
1111 KANE CONCOURSE, SUITE 217
BAY HARBOR ISLANDS, FL 33154

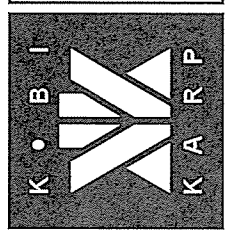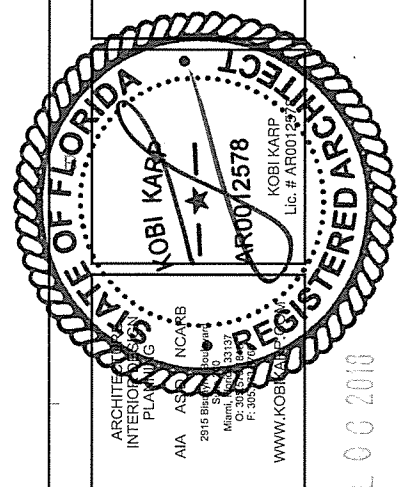

DRAWN BY: E.A. M.D.S.L.
CHECKED BY: K.K. C.A.
DATE:

A1.14

JUL 0 0 2016

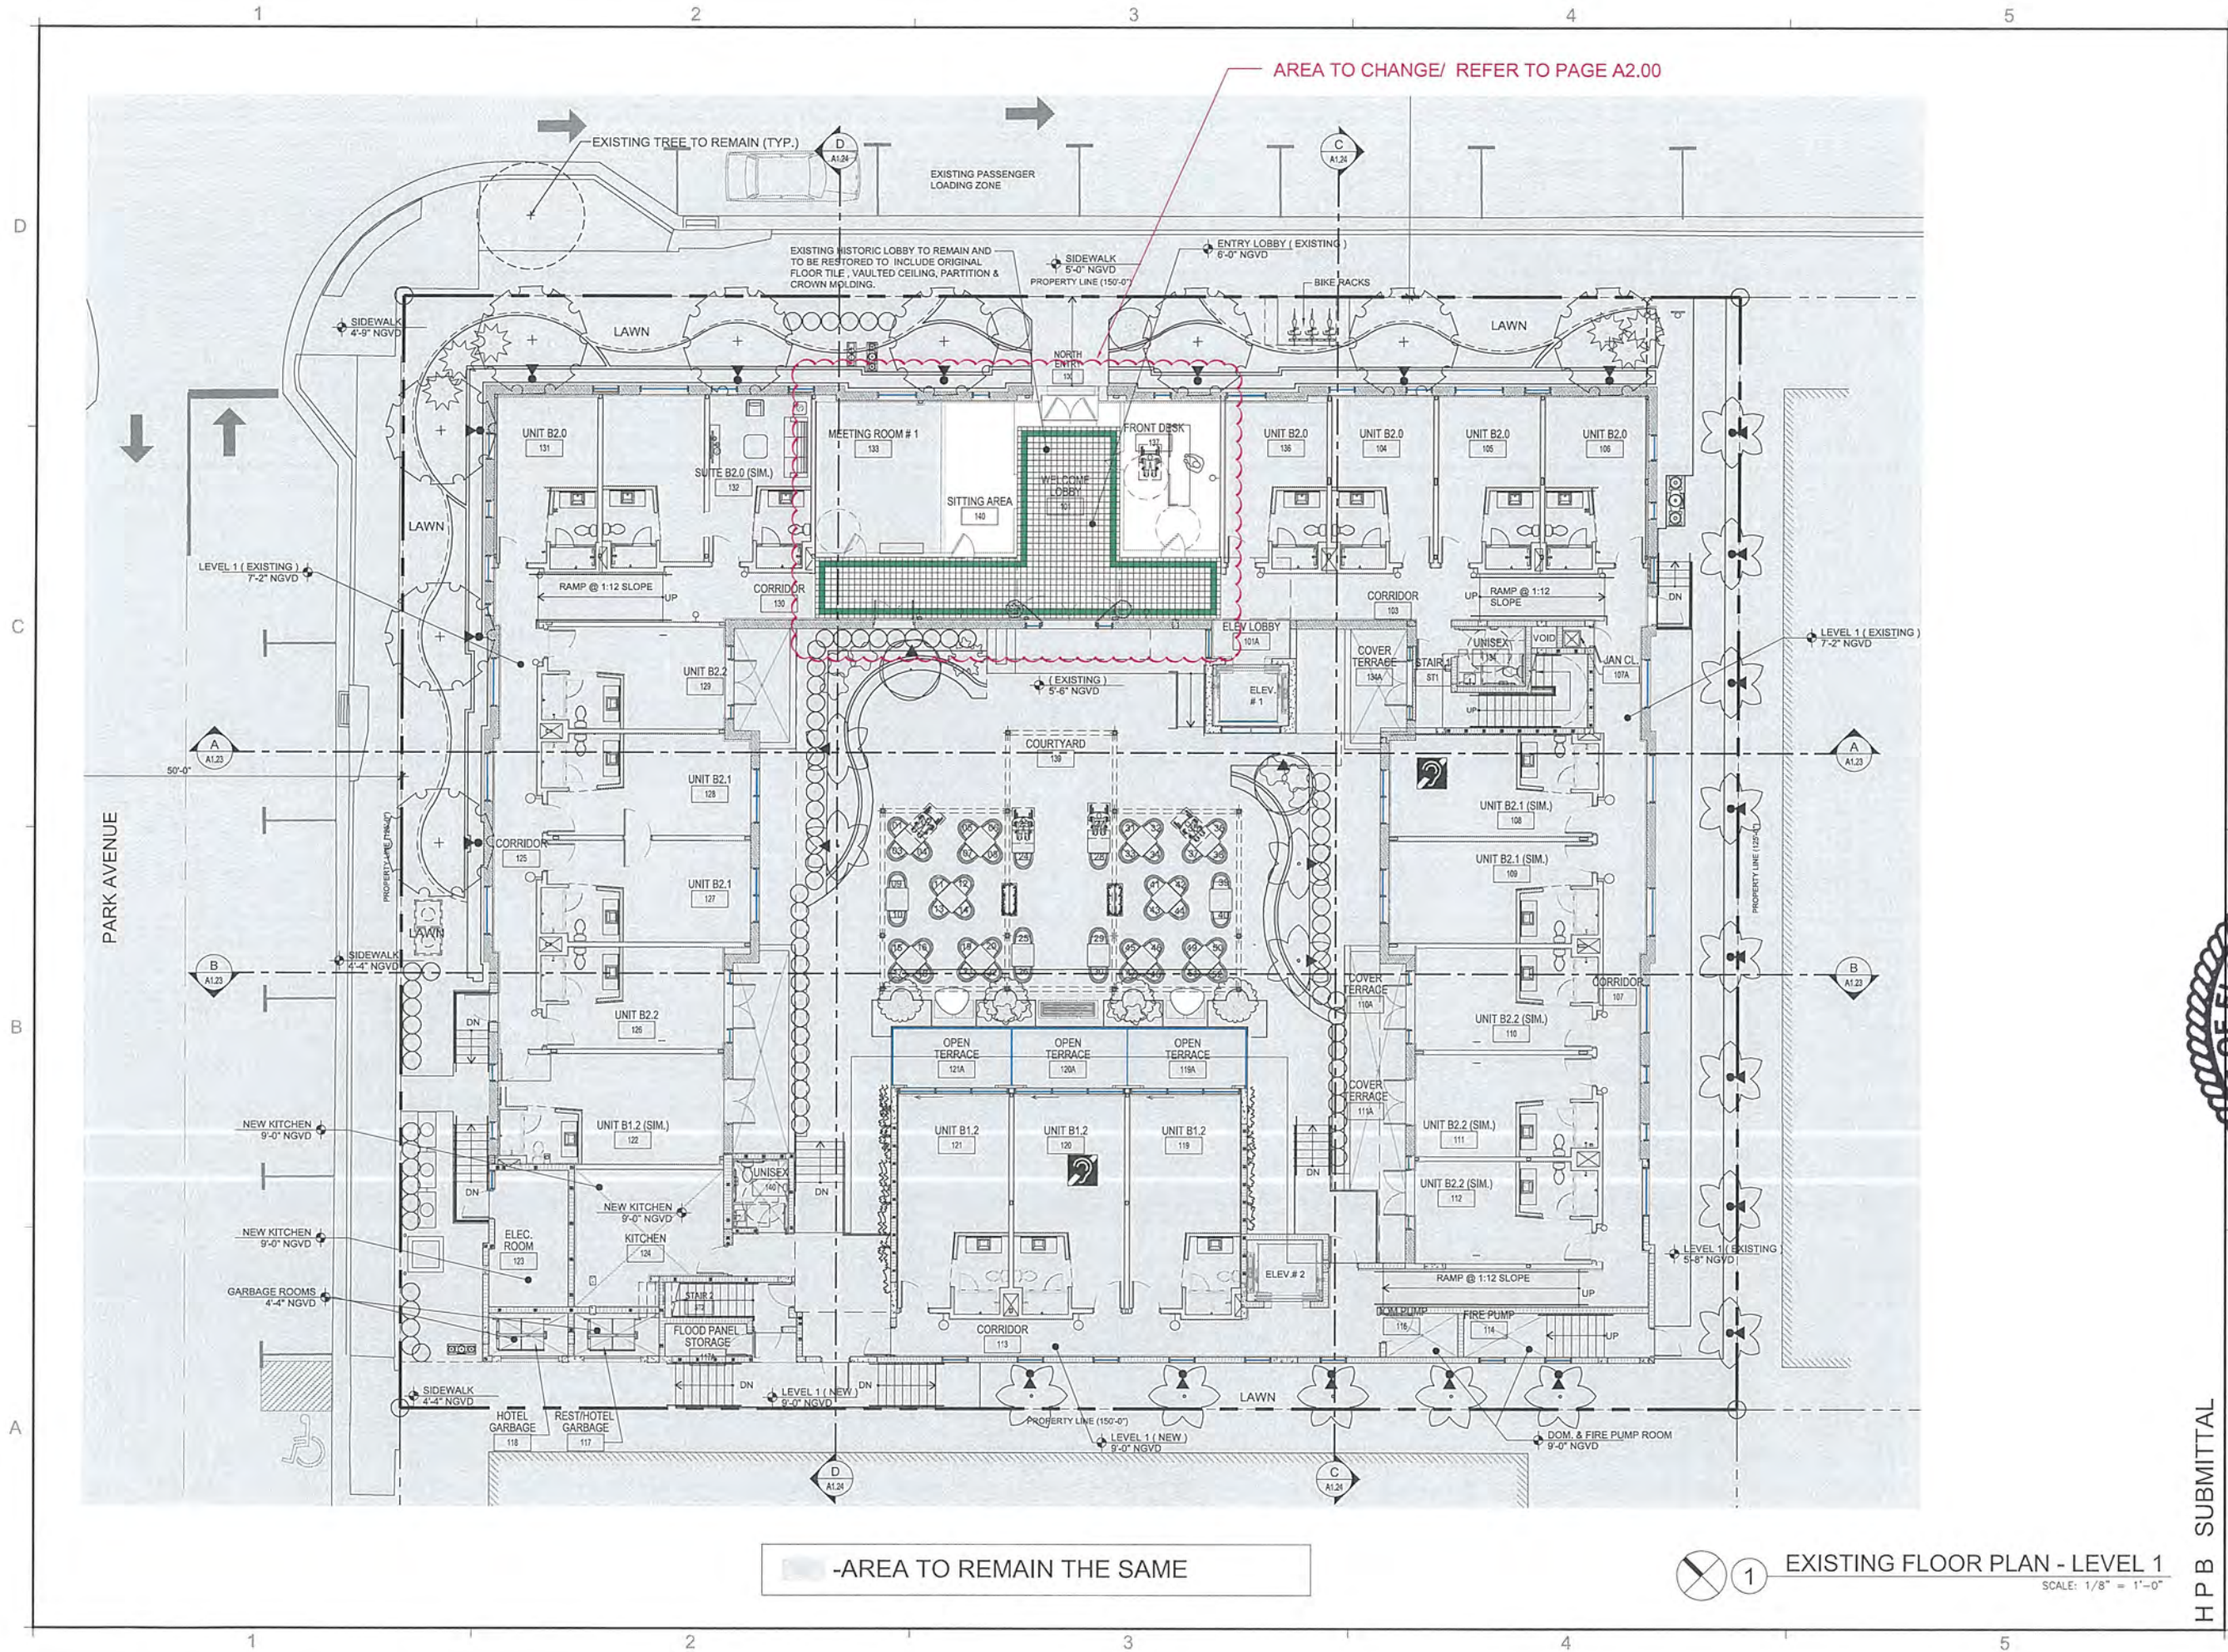

REVISIONS / SUBMISSIONS	
1	
2	
3	
4	
5	
6	
7	
8	
9	
10	
11	
12	

1619

ALL DRAWINGS AND WRITTEN MATERIAL, APPEARING HEREON, CONSTITUTE THE ORIGINAL AND UNPUBLISHED WORK OF KOBBI KARP, ARCHITECT, AND ARE NOT TO BE REPRODUCED, COPIED, OR DISCLOSED WITHOUT THE EXPRESS WRITTEN CONSENT OF KOBBI KARP, ARCHITECT, A PROFESSIONAL DESIGN, INC. IN FLA. #...

SADIGO COURT HOTEL
334 20TH STREET
MIAMI BEACH, FLORIDA 33139

EXISTING FLOOR PLAN - LEVEL 1

OWNER
BLUE ROAD
1111 KANE CONCOURSE SUITE 217
BAY HARBOR ISLANDS, FL 33154



ARCHITECTURAL
INTERIOR DESIGN
PLANNING


AIA ASID NCARB
2015 Biscayne Building
Suite 200
Miami, FL 33131
P: 305.573.3766
WWW.KOBBIKARP.COM



DRAWN BY: E.A. M.D.S.L.
CHECKED BY: K.K. C.A.
DATE:

A1.15

JUL 06 2018

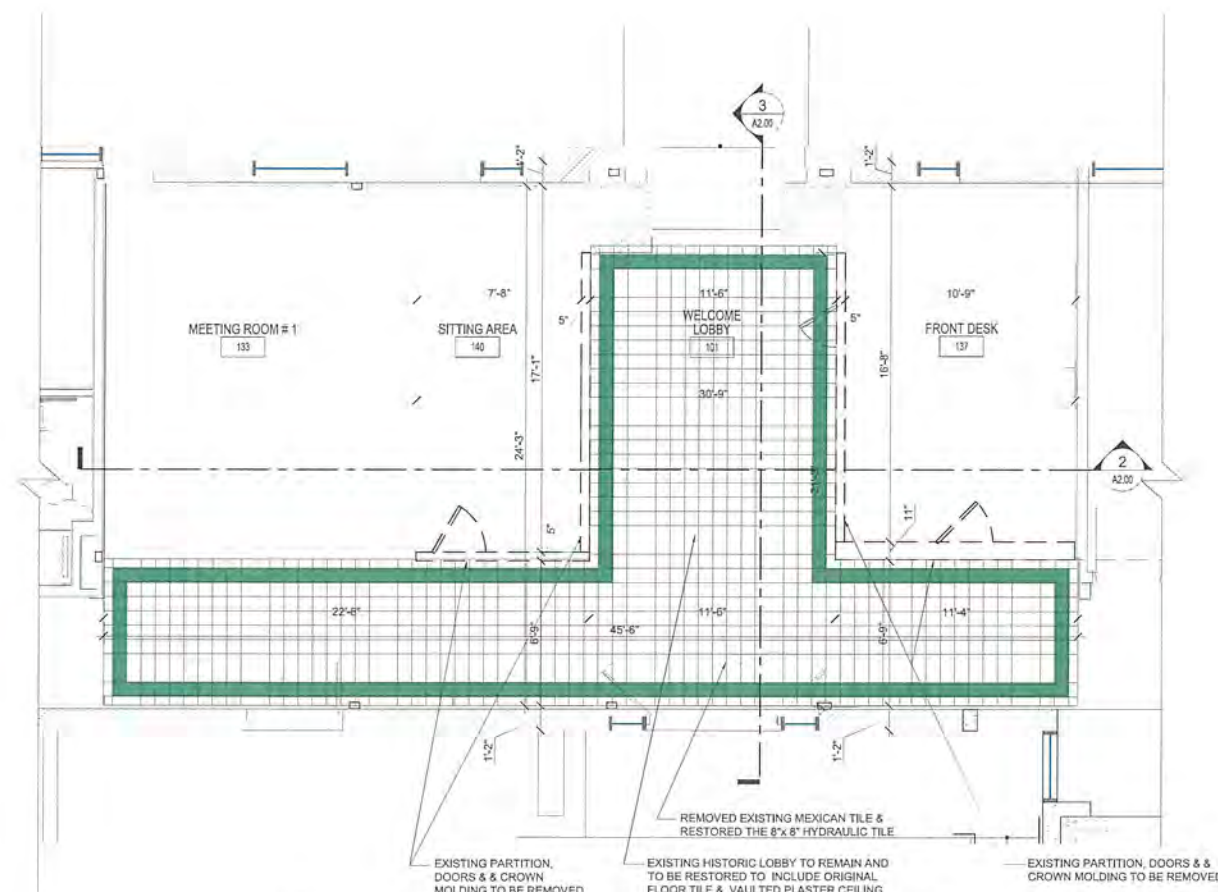


1 FLOOR PLAN - EXISTING/ DEMO. LOBBY

SCALE: 1/4" = 1'-0"




AREA TO BE DEMOLISHED

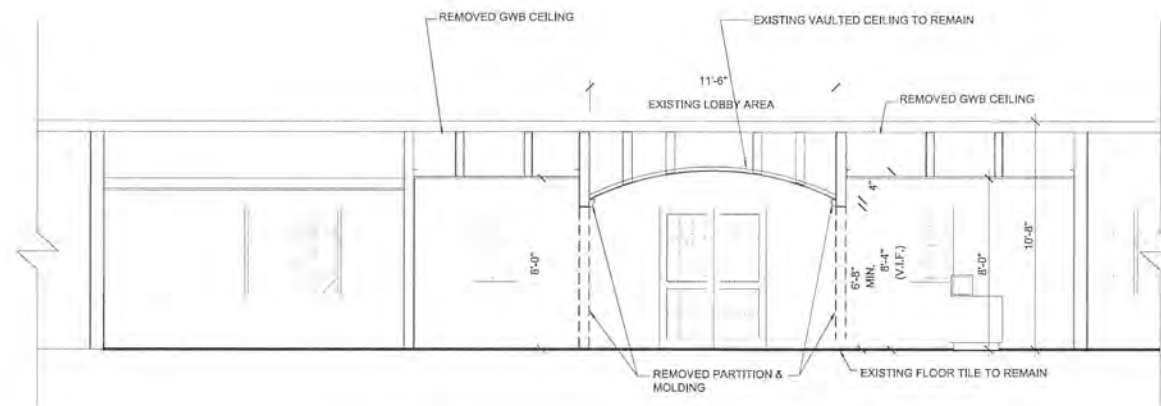

2 ELEVATION - DEMO. LOBBY

SCALE: 1/4" = 1'-0"

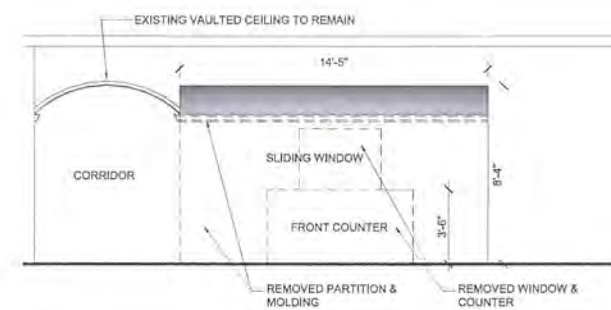

3 ELEVATION - DEMO. LOBBY

SCALE: 1/4" = 1'-0"



FLOOR PLAN - EXISTING/ DEMO LOBBY & ELEVATION

SCALE: 1/4" = 1'-0"

REVISIONS / SUBMISSIONS	
1	
2	
3	
4	
5	
6	
7	
8	
9	
10	
11	
12	

1619

ALL DIMENSIONS AND MATERIALS, APPEARING HEREIN, CONSTITUTE THE ORIGINAL AND UNPUBLISHED WORK OF KOB KARP, INC. AND MAY NOT BE REPRODUCED, COPIED OR DISCLOSED WITHOUT THE EXPRESS WRITTEN CONSENT OF KOB KARP ARCHITECTURE, INC. OR KOB KARP ARCHITECT, INC.

SADIGO COURT HOTEL
334 20TH STREET
MIAMI BEACH, FLORIDA 33139

FLOOR PLAN
EXISTING/ DEMO LOBBY & ELEVATION

OWNER
BLUE ROAD
1111 KANE CONCOURSE, SUITE 217
BAY HARBOR ISLANDS, FL 33154



ARCHITECTURE
INTERIOR DESIGN
PLANNING


AIA ASID NCARB
2915 Blue Road
Miami, Florida 33137
P: 305.573.1818
F: 305.573.3986
WWW.KOBKARP.COM



DRAWN BY: E.A. M.D.S.L.
CHECKED BY: K.K. C.A.
DATE:

A2.00

H P B SUBMITTAL

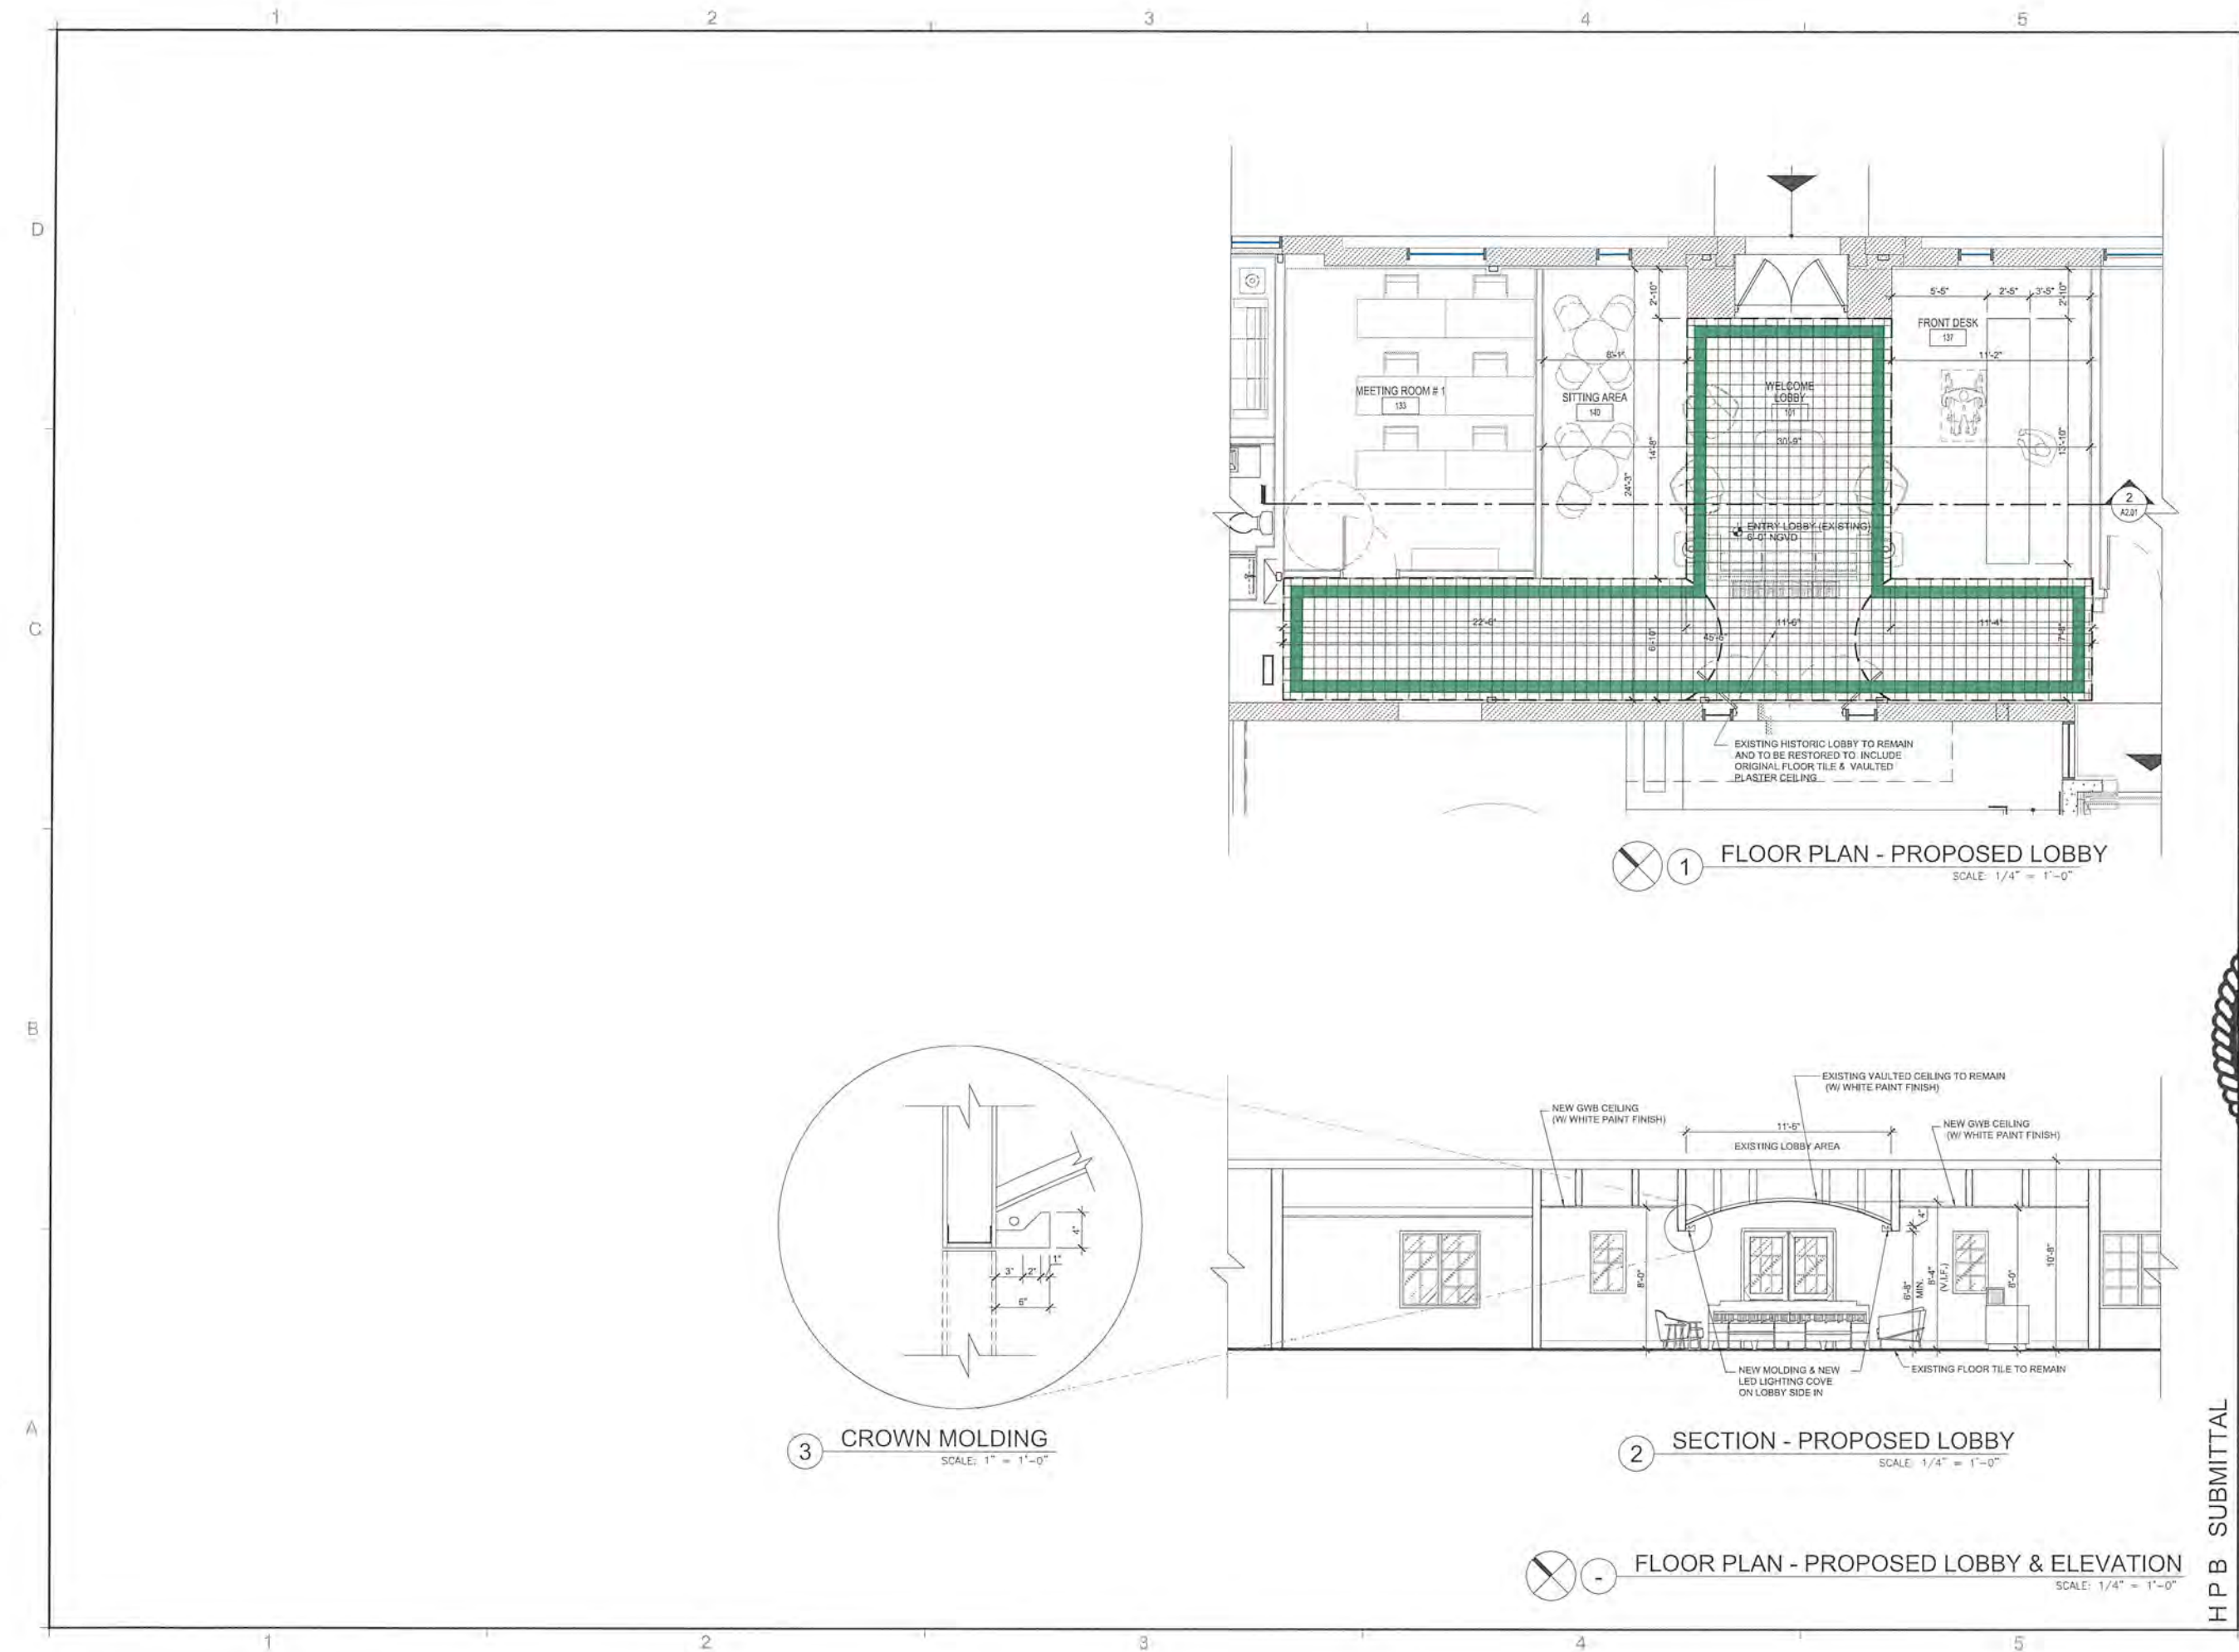

REVISIONS / SUBMISSIONS	
1	
2	
3	
4	
5	
6	
7	
8	
9	
10	
11	
12	


1619

ALL DIMENSIONS AND MATERIALS, INCLUDING SPECIFICATIONS, SHALL BE THE PROPERTY OF KOB KARP ARCHITECTS, INC. AND SHALL NOT BE REPRODUCED OR USED IN ANY MANNER WITHOUT THE EXPRESS WRITTEN CONSENT OF KOB KARP ARCHITECTS, INC. AND/OR ITS CLIENTS.

SADIGO COURT HOTEL
334 20TH STREET
MIAMI BEACH, FLORIDA 33139

FLOOR PLAN
PROPOSED LOBBY & ELEVATION

OWNER
BLUE ROAD
1111 KANE CONCOURSE SUITE 217
BAY HARBOR ISLANDS, FL 33154

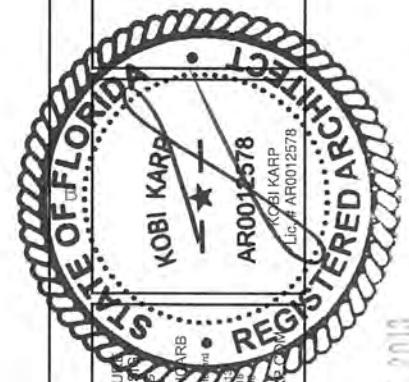

ARCHITECT
INTERIOR DESIGN
PLANNING

AIA ASID
2915 Blueway
Suite 207
Miami, Florida
P: 305.573.3333
WWW.KOBKARP.COM




DRAWN BY: E.A. M.D.S.I.
CHECKED BY: K.K. C.A.
DATE:

A2.01

HP B SUBMITTAL

JUL 06 2010

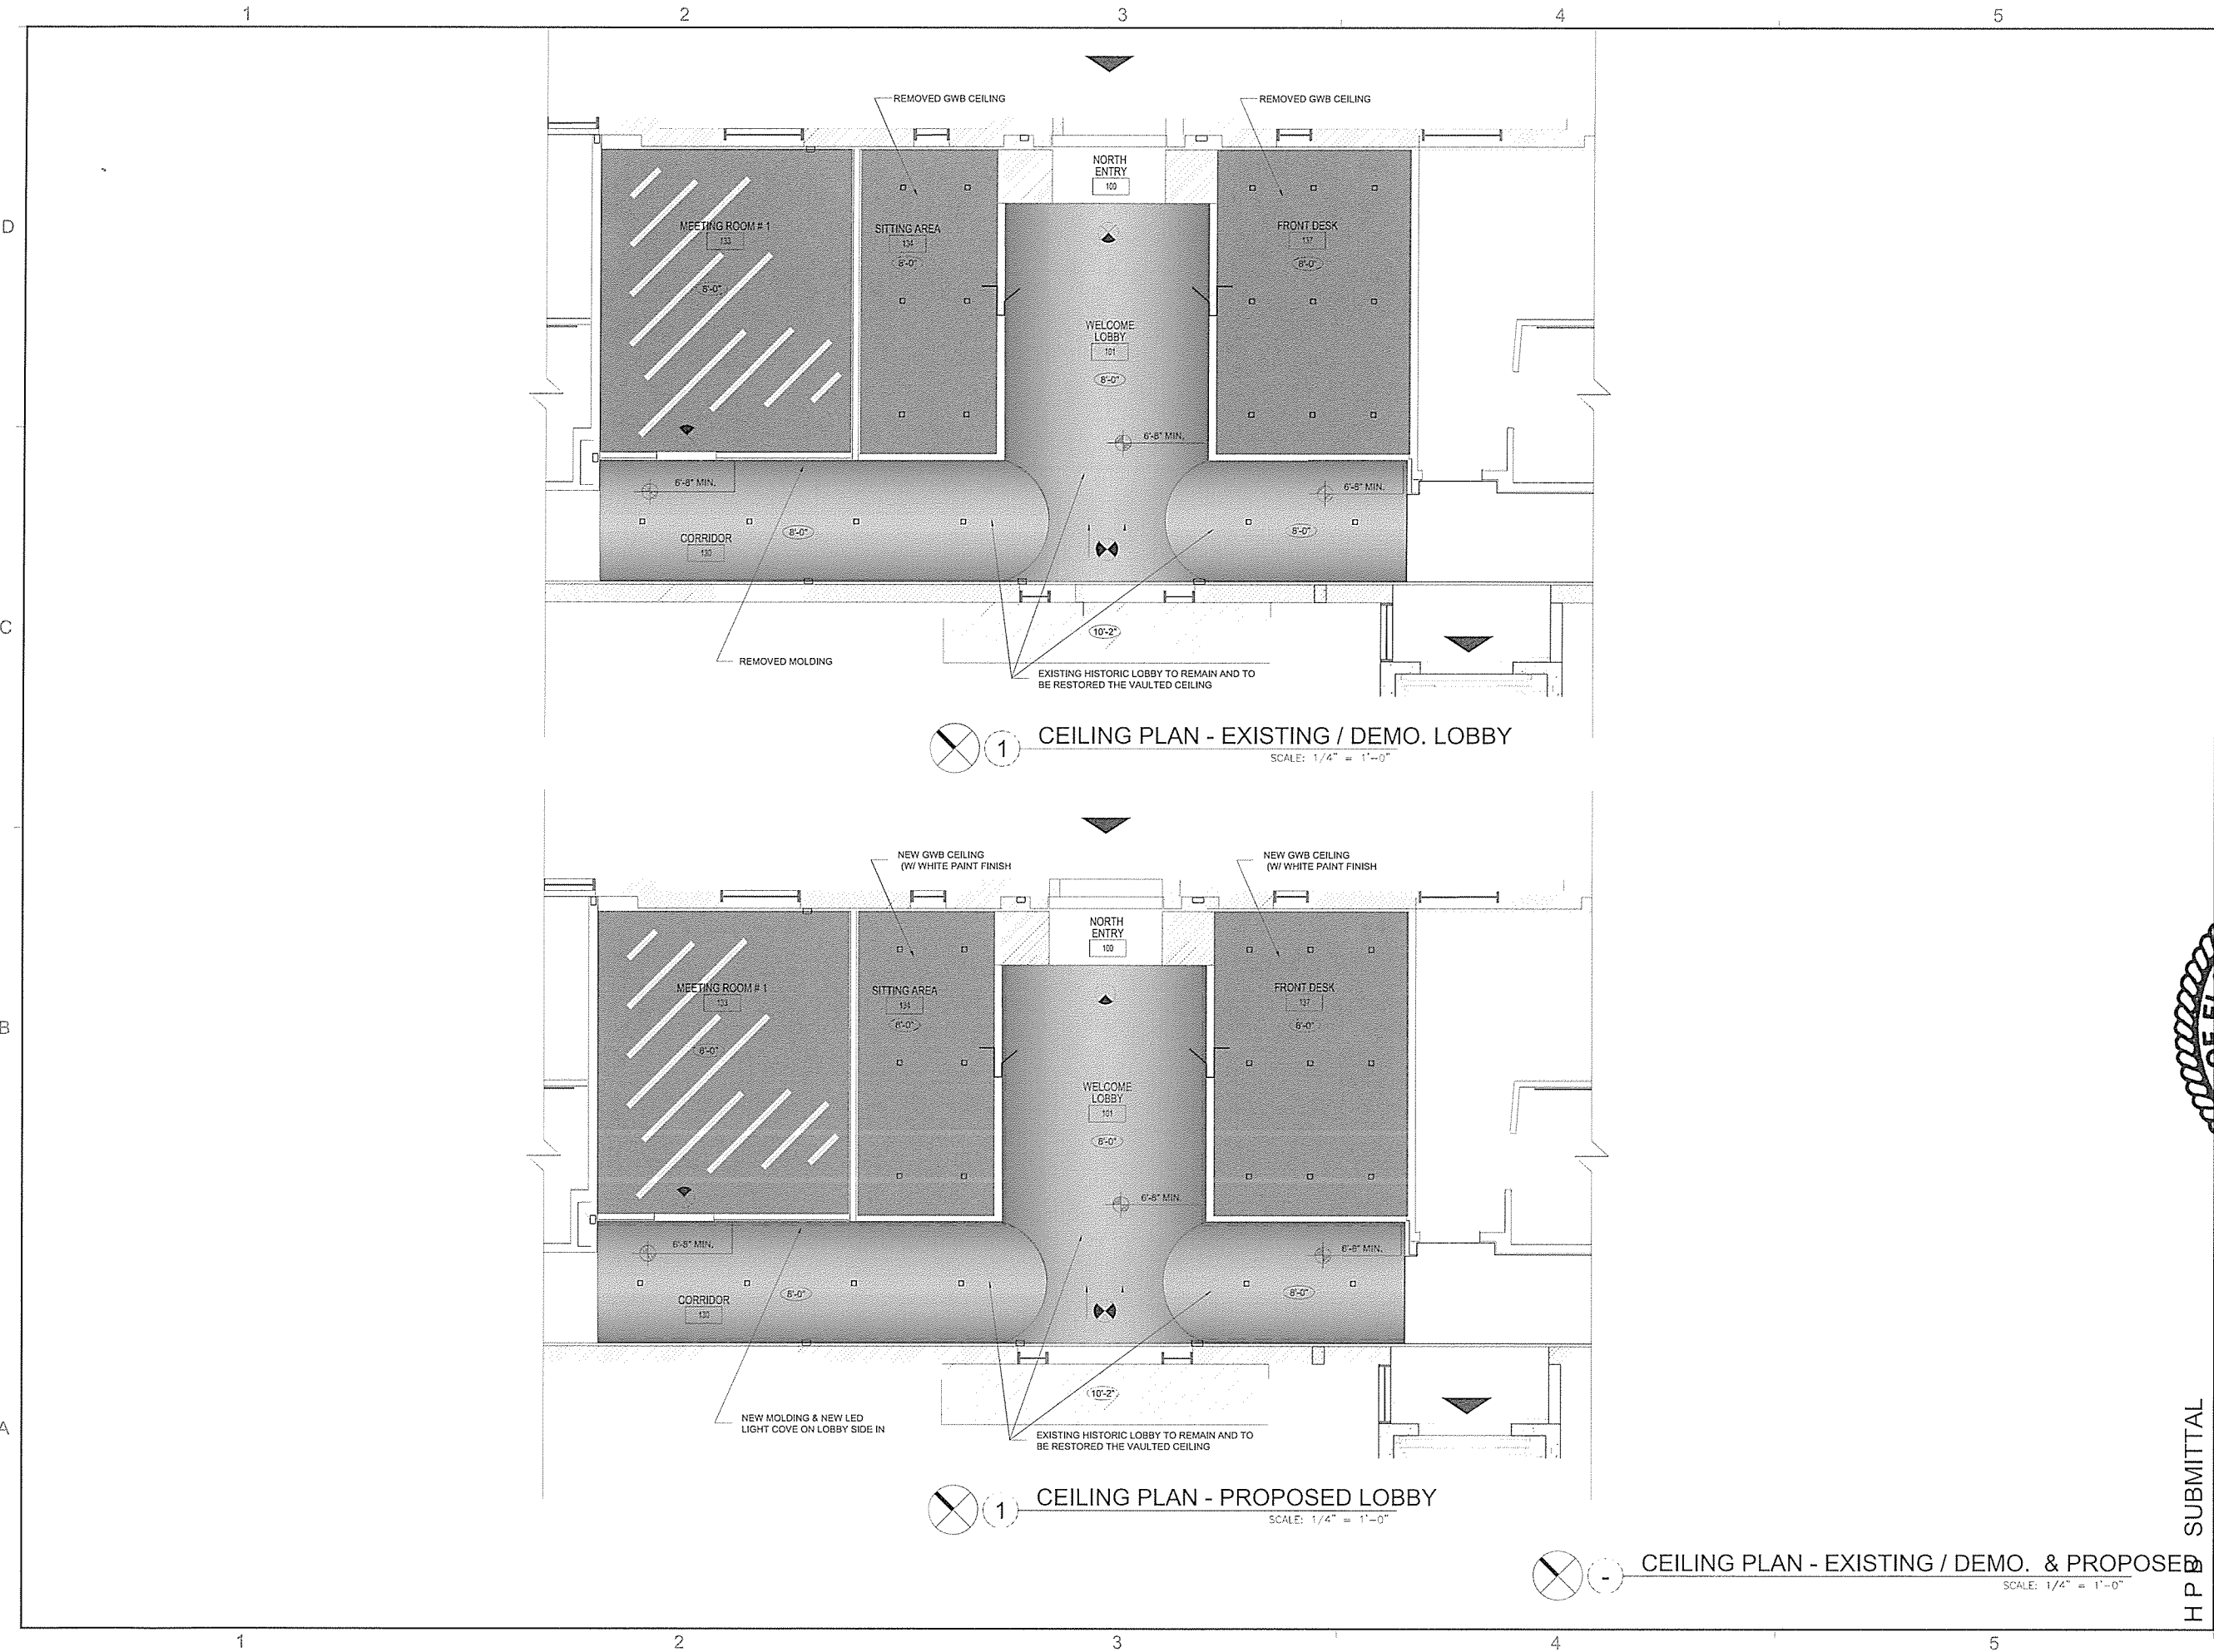

REVISIONS / SUBMISSIONS	
1	
2	
3	
4	
5	
6	
7	
8	
9	
10	
11	
12	


1619

ALL DIMENSIONS AND WRITTEN MATERIAL, APPEARING HEREIN, CONSTITUTE THE ORIGINAL AND UNPUBLISHED WORK OF KOBİ KARP ARCHITECTURE, INC. AND MAY NOT BE REPRODUCED OR TRANSMITTED IN ANY FORM OR BY ANY MEANS, WITHOUT THE EXPRESS WRITTEN CONSENT OF KOBİ KARP ARCHITECTURE, INC. AND/OR ITS DESIGNER.

SADIGO COURT HOTEL
334 20TH STREET
MIAMI BEACH, FLORIDA 33139


CEILING PLAN
EXISTING / DEMO. & PROPOSED

OWNER
BLUE ROAD
1111 KANE CONCOURSE SUITE 217
BAY HARBOR ISLANDS, FL 33154

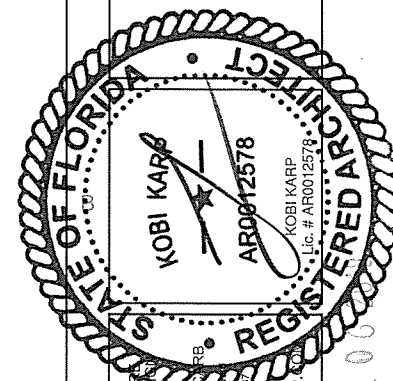

ARCHITECTURE
INTERIOR DESIGN
PLANNING

AIA ASID KARB
2915 Ocean Drive
Suite 200
Miami, Florida 33139
P: 305.573.1300
F: 305.573.1300
WWW.KOBİKARP.COM

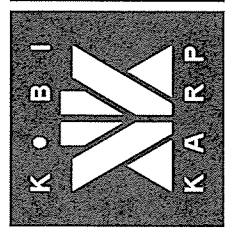

DRAWN BY: E.A. M.D.S.L.
CHECKED BY: K.K. C.A.
DATE:

A2.01.1



1732-Sadigo Hotel - Lobby

© The design content material attached is the sole property of Kobi Karp Architecture and Interior Design, Inc. The design material may not be used without the expressed written consent of Kobi Karp Architecture and Interior Design, Inc (KKAID).

WWW.KOBIKARP.COM

REVISIONS / SUBMISSIONS	
1	
2	
3	
4	
5	
6	
7	
8	
9	
10	
11	
12	

1619

ALL DRAWINGS AND WRITTEN MATERIAL APPEARING HEREIN CONSTITUTE THE ORIGINAL AND UNPUBLISHED WORK OF KOBİ KARP ARCHITECTURE AND INTERIOR DESIGN, INC. NO PART MAY BE REPRODUCED OR TRANSMITTED IN ANY FORM OR BY ANY MEANS, ELECTRONIC OR MECHANICAL, WITHOUT THE EXPRESS WRITTEN CONSENT OF KOBİ KARP ARCHITECTURE AND INTERIOR DESIGN, INC. 01-2021

SADIGO COURT HOTEL
334 20TH STREET
MIAMI BEACH, FLORIDA 33139

LOBBY RENDERING

OWNER
BLUE ROAD
1111 KANE CONCOURSE SUITE 217
BAY HARBOR ISLANDS, FL 33154



ARCHITECTURE
INTERIOR DESIGN
PLANNING
AIA ASID NCARB
2915 Blueway Boulevard
Suite 200
Miami, Florida 33137
Tel: 305.573.1916
F: 305.573.1949
WWW.KOBIKARP.CO



DRAWN BY: E.A. M.D.S.L.
CHECKED BY: K.K. C.A.
DATE:

A2.02

1 LOBBY RENDERING
SCALE: N.T.S.

H P B SUBMITTAL

JUL 06 2018