

THE PLYMOUTH HOTEL

336 21ST STREET, MIAMI BEACH, FL 33139

HISTORIC PRESERVATION
BOARD JUNE 2016
FINAL SUBMISSION
REQUEST TO ADD
MECHANICAL EQUIPMENT
ON THE ROOF



ARCHITECTS
KOBI KARP ARCHITECTURE & INTERIOR DESIGN
2915 BISCAYNE BOULEVARD SUITE 200
MIAMI, FL 33137
Tel: (305) 573-1818
Fax: (305) 573-3766



LANDSCAPE ARCHITECTS
CHRISTOPHER CAWLEY
LANDSCAPE ARCHITECTURE LLC
MIMO DISTRICT, PALM BAY YACHT CLUB
MIAMI, FLORIDA
Tel: (305) 979-1585

REVISIONS / SUBMISSIONS	
1	.
2	.
3	.
4	.
5	.
6	.
7	.
8	.
9	.
10	.
11	.
12	.


1323

ALL DRAWINGS AND WRITTEN MATERIAL APPEARING HEREIN
CONSTITUTE THE ORIGINAL AND UNPUBLISHED WORK OF KOB
KARP AIA, AND MAY NOT BE DUPLICATED, USED, OR DISCLOSED
WITHOUT THE EXPRESS WRITTEN CONSENT OF KOB KARP
ARCHITECTURE & INTERIOR DESIGN, INC. AIA (S) 2013

PLYMOUTH 336 21ST STREET MIAMI BEACH, FL 33139	COVER
--	-------

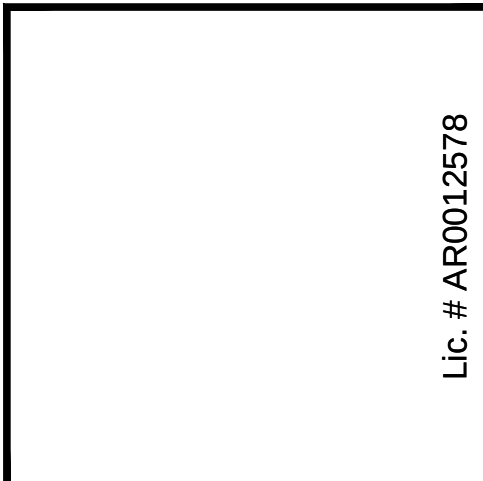
 


ARCHITECTURE
INTERIOR DESIGN
PLANNING
AIA ASID NCARB
2915 Biscayne Boulevard
Suite 200
Miami, Florida 33137
P: (305) 573-1818
F: (305) 573-3766
WWW.KOBIKARP.COM

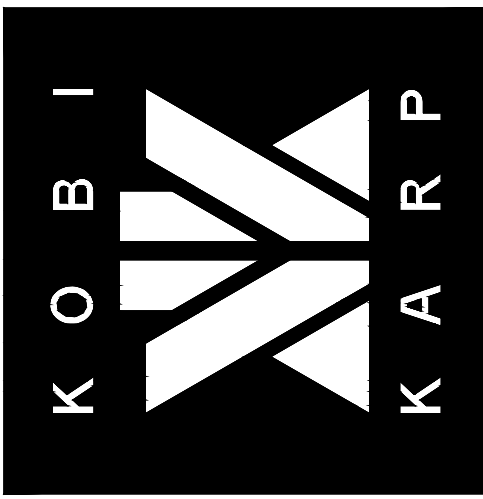

DRAWN BY:
CHECKED BY:
DATE: 06/22/2016

A.000

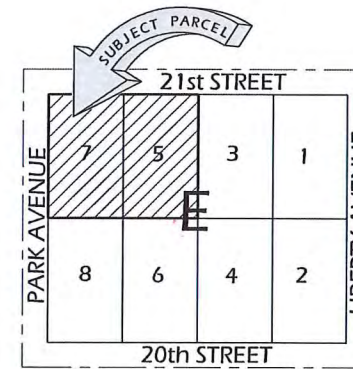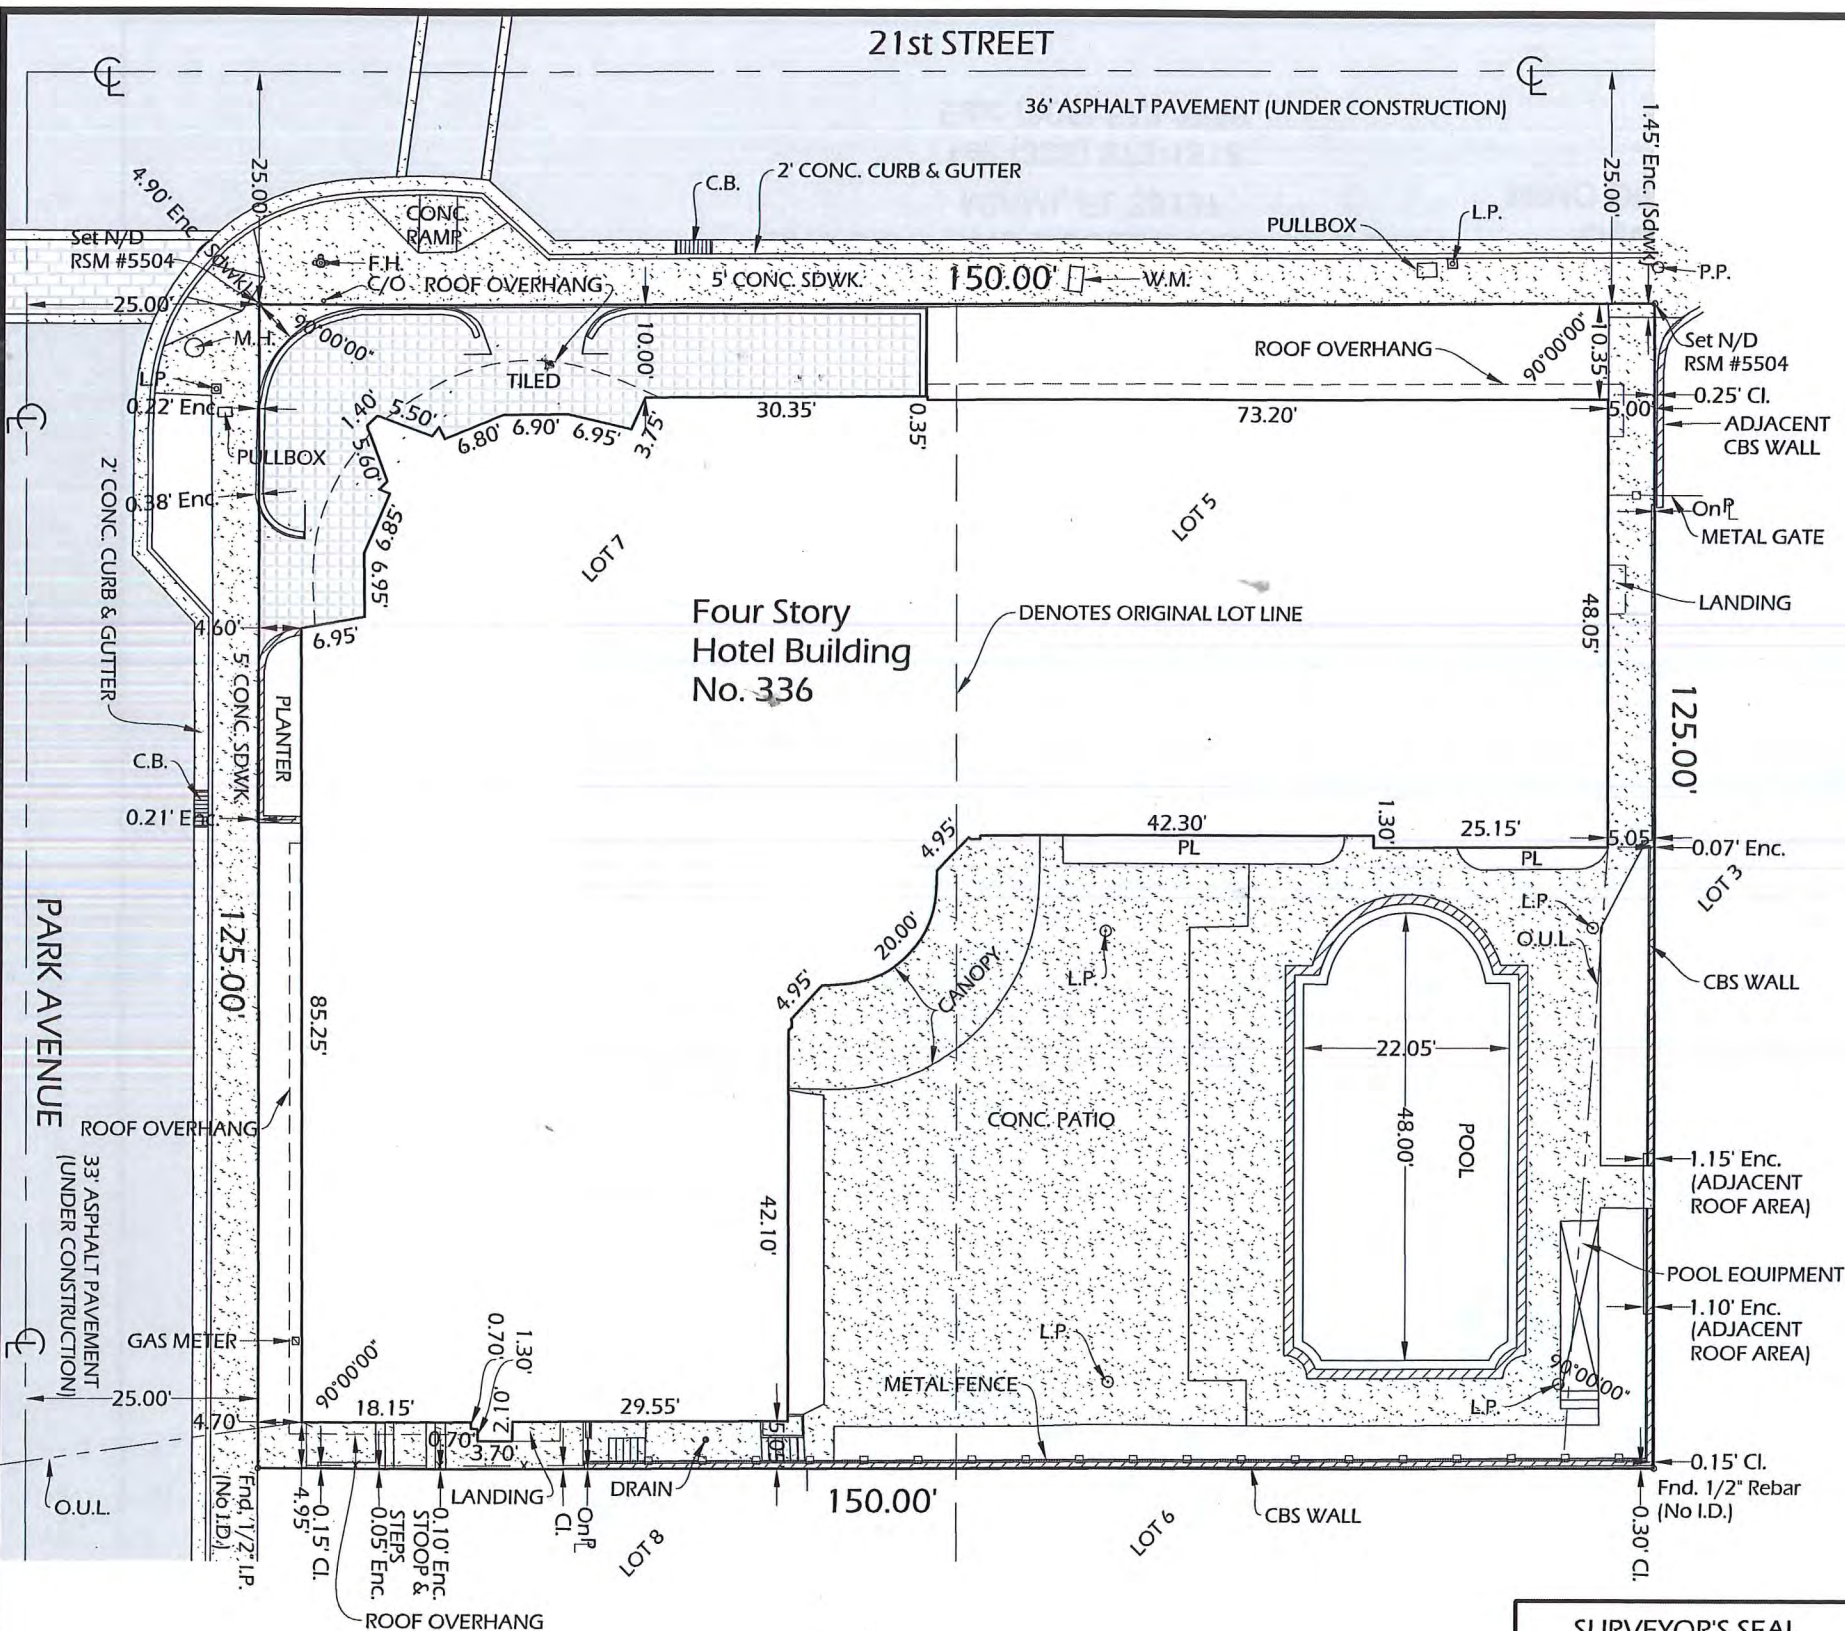

Location Sketch
NTS

LEGAL DESCRIPTION:
Lots 5 and 7 of Block E of the AMENDED MAP OF THE OCEAN FRONT PROPERTY OF THE MIAMI BEACH IMPROVEMENT COMPANY, according to the Plat thereof, recorded in Plat Book 5, at Pages 7 and 8, of the Public Records of MIAMI-DADE County, Florida.

CERTIFIED TO: Plymouth Hotel, LLC; Clear Title Group, LLC; Chicago Title Insurance Company; Bank United.

PREPARED FOR: Plymouth Hotel, LLC, 336 21 Street, Miami Beach, FL 33139

Encroachments:

1. Overhead utility lines.
2. Portion of the abutting concrete sidewalk is encroaching over the Northwest corner of the property.
3. Portion of the abutting concrete sidewalk is encroaching over the Northerly boundary line.
4. Portion of the tiled concrete and portion of a planter are encroaching over the Westerly boundary line.
5. Portion of the concrete stoop and steps are encroaching over the Southerly boundary line.
6. Portion of the CBS walls and portion of the adjacent roof area are encroaching over the Easterly boundary line.

LEGEND	
Δ	= Central Angle
A	= Arc
A/C	= Air Conditioner
ASPH	= Asphalt
BBO	= Barbecue
C	= Calculated
CB	= Catch Basin
CBS	= Concrete Block Structure
CH	= Chord
Chatta.	= Chattahoochee
CL	= Center Line
CLF	= Chain Link Fence
CL	= Clear
Conc.	= Concrete
D	= Deed
Ø	= Diameter
DH	= Drill Hole
DME	= Drainage & Maintenance Easmt
Easmt	= Easement
Enc.	= Encroachment
F.H.	= Fire Hydrant
FIP	= Found 1/2" Iron Pipe
FIR	= Found 1/2" Iron Rebar
FPL	= Florida Power & Light
ID	= Identification
I.P.	= Iron Pipe
LB	= Licensed Business
LME	= Lake Maintenance Easement
L.P.	= Light Pole
M	= Measured
MAINT.	= Maintenance
ME	= Maintenance Easement
M	= Monument
Mon.	= Monument
N/A	= Not Applicable
N/D	= Nail & Disc
N	= Number
NTS	= Not to Scale
O/S	= Offset
O.U.L.	= Overhead Utility Lines
P	= Plat
PB	= Plat Book
PC	= Point of Curvature
PCP	= Permanent Control Point
PG	= Page
P.I.	= Point of Intersection
PKWY	= Parkway
PL	= Property Line
PL	= Planter
PLS	= Professional Land Surveyor
P.O.B.	= Point of Beginning
P.O.C.	= Point of Commencement
P.P.	= Power Pole
PRC	= Point of Reverse Curvature
PRM	= Point of Reference Monument
PT	= Point of Tangency
R	= Radius
Res.	= Residence
R.L.S.	= Registered Land Surveyor
RNG	= Range
R/R	= Railroad
RSM	= Registered Surveyor & Mapper
R/W	= Right-of-Way
Sdwk	= Sidewalk
Sec.	= Section
T	= Tangent
TWP	= Township
U.E.	= Utility Easement
UTIL.	= Utility
W.F.	= Wood Fence
W.M.	= Water Meter
WME	= Wall Maintenance Easement

Notes:

- All clearances and/or encroachments shown hereon are of apparent nature. Fence ownership by visual means. Legal ownership of fences not determined.
- Encroachments Noted: 6
- Underground structures, if any, not located.
- Bearings, if shown, are based on assumed meridian or Plat of Record.
- Lands shown hereon were not abstracted for easements and/or right-of-ways of records.
- Legal description provided by client.
- This certification is only for land as described. It is not a certification of title, zoning, easements, or freedom from encumbrances. ABSTRACT NOT REVIEWED.
- There may be additional restrictions not shown on this survey that may be found in the public records of this county. ABSTRACT NOT REVIEWED.
- This BOUNDARY SURVEY has been prepared for the exclusive use of the entities named hereon. The Certificate does not extend to any unnamed party.
- This survey was based on the monuments found on the field. No construction in any manner should be made without the prior written consent of the Surveyor.

SURVEYOR'S SEAL

Unless it bears the signature and the original raised seal of a Florida licensed surveyor and mapper, this map/report is for informational purposes only and is not valid.

REVISED:

BOUNDARY SURVEY

Nelson Mojarena
NELSON MOJARENA
Registered Surveyor & Mapper No. 5504
State of Florida

MOJARENA & ASSOCIATES, INC.



Land Surveyors & Mappers
Certificate of Authorization No. 6698
P.O. Box 56-0126
Miami, FL 33256-0126 (305) 278-2494

FLOOD ZONE: AE

BASE: 8

DATE:

04-04-13

SCALE:

1" = 20'

DWN. BY

N.M.

JOB NO.

13-0066

[illegible]

PLYMOUTH - EXISTING ROOM SIZES					
ROOM NUMBER	GROSS SF	ROOM NUMBER	GROSS SF	ROOM NUMBER	GROSS SF
LEVEL 1		LEVEL 2		LEVEL 3	
101	202 SF	201	250 SF	301	250 SF
102	253 SF	202	253 SF	302	253 SF
103	252 SF	203	252 SF	303	252 SF
104	243 SF	204	243 SF	304	243 SF
105	252 SF	205	252 SF	305	252 SF
106	287 SF	206	287 SF	306	287 SF
107	332 SF	207	332 SF	307	332 SF
108	281 SF	208	281 SF	308	281 SF
109	290 SF	209	290 SF	309	290 SF
110	291 SF	210	291 SF	310	291 SF
111	281 SF	211	281 SF	311	281 SF
112	297 SF	212	297 SF	312	297 SF
113	278 SF	213	243 SF	313	243 SF
114	266 SF	214	325 SF	314	325 SF
115	252 SF	215	322 SF	315	322 SF
116	306 SF	216	246 SF	316	246 SF
117	294 SF	217	278 SF	317	278 SF
118	242 SF	218	266 SF	318	266 SF
119	245 SF	219	252 SF	319	252 SF
120	236 SF	220	302 SF	320	302 SF
121	235 SF	221	300 SF	321	300 SF
122	268 SF	222	242 SF	322	242 SF
123	268 SF	223	230 SF	323	230 SF
		224	236 SF	324	236 SF
		225	236 SF	325	236 SF
		226	245 SF	326	245 SF
		227	244 SF	327	244 SF
		228	286 SF	328	286 SF
				329	251 SF

1	.	.
2	.	.
3	.	.
4	.	.
5	.	.
6	.	.
7	.	.
8	.	.
9	.	.
10	.	.
11	.	.
12	.	.


ALL DRAWINGS AND WRITTEN MATERIAL APPEARING HEREIN
CONSTITUTE THE ORIGINAL AND UNPUBLISHED WORK OF KOBI
KARP AIA, AND MAY NOT BE DUPLICATED, USED, OR DISCLOSED
WITHOUT THE EXPRESS WRITTEN CONSENT OF KOBI KARP
ARCHITECTURE & INTERIOR DESIGN, INC. AIA. (c) 2013

ARCHITECTURE
INTERIOR DESIGN
PLANNING

AIA ASID NCARB

2915 Biscayne Boulevard
Suite 200
Miami, Florida 33137
O: 305.573.1818
F: 305.573.3766

WWW.KOBIKARP.COM

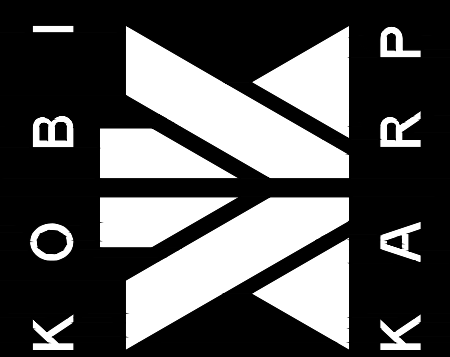

A.001

D



C



B



A



REVISIONS / SUBMISSIONS		
1		
2		
3		
4		
5		
6		
7		
8		
9		
10		
11		
12		

1323

ALL DRAWINGS AND WRITTEN MATERIAL APPEARING HEREIN, INCLUDING THE ORIGINAL AND UNREVISED WORK OF KOB KARP AIA, AND MAY NOT BE DUPLICATED, USED, OR DISCLOSED WITHOUT THE EXPRESS WRITTEN CONSENT OF KOB KARP ARCHITECTURE & INTERIOR DESIGN, INC. AIA (S) 2013


PLYMOUTH
336 21ST STREET
MIAMI BEACH, FL 33139

CONTEXT PHOTOS
PLYMOUTH HOTEL

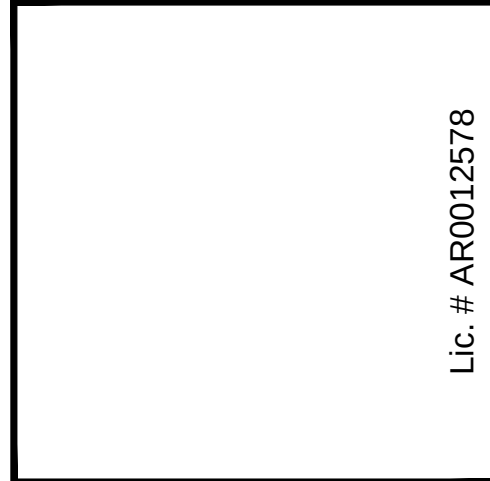 

ARCHITECTURE
INTERIOR DESIGN
PLANNING

AIA ASID NCARB
Suite 200
Miami, Florida 33137
P. 305.573.3766
WWW.KOBKARP.COM

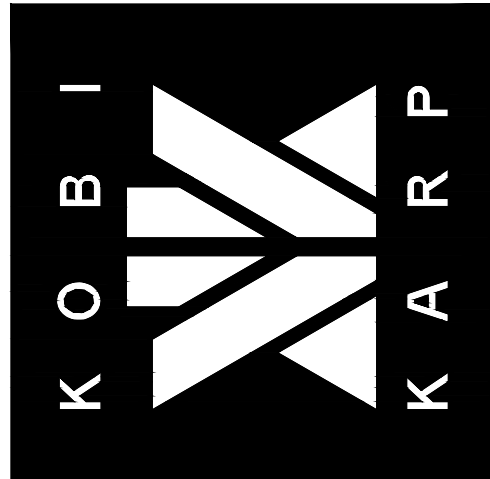

DRAWN BY:

CHECKED BY:

DATE: 06/22/2016

A.002

2014 CONTEXT PHOTOS - PLYMOUTH HOTEL



NOTE: ALL VIEWS HAVE THE PROPOSED MECHANICAL EQUIPMENT MODELED IN PROPOSED ROOF TOP LOCATION. PROPOSED EQUIPMENT IS NOT VISIBLE FROM 21ST STREET OR PARK AVE.

2016 CONTEXT PHOTOS
- PLYMOUTH HOTEL


REVISIONS / SUBMISSIONS		
1		
2		
3		
4		
5		
6		
7		
8		
9		
10		
11		
12		

1323

ALL DRAWINGS AND WRITTEN MATERIAL APPEARING HEREIN
CONSTITUTE THE ORIGINAL AND UNPUBLISHED WORK OF FIRM
KARP AIA, AND MAY NOT BE DUPLICATED, USED, OR DISCLOSED
WITHOUT THE EXPRESS WRITTEN CONSENT OF KOB KARP
ARCHITECTURE & INTERIOR DESIGN, INC. AIA (S) 2013

PLYMOUTH
336 21ST STREET
MIAMI BEACH, FL 33139


CONTEXT PHOTOS
PLYMOUTH HOTEL

 

Lic. # AR0012578

ARCHITECTURE
INTERIOR DESIGN
PLANNING

AIA ASID NCARB
2915 Biscayne Boulevard
Suite 200
Miami, Florida 33137
P: 305.575.3766
F: 305.575.3766
WWW.KOBKARP.COM

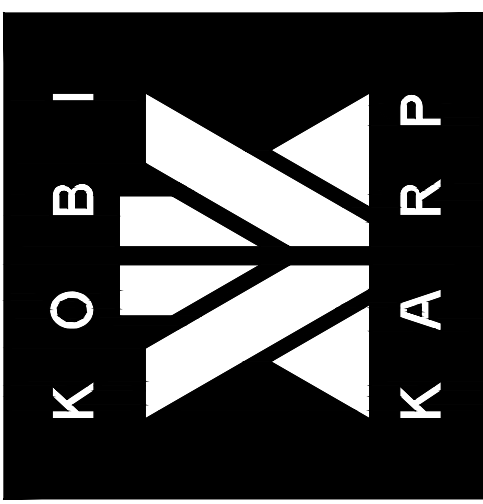

DRAWN BY:
CHECKED BY:
DATE: 06/22/2016

A.003

1

2

3

4

5

D

C

B

A



2016 CONTEXT PHOTOS - PLYMOUTH HOTEL

NOTE: ALL VIEWS HAVE THE
PROPOSED MECHANICAL
EQUIPMENT MODELED IN
PROPOSED ROOF TOP LOCATION.
PROPOSED EQUIPMENT IS NOT
VISIBLE FROM 21ST STREET OR
PARK AVE.

REVISIONS / SUBMISSIONS		
1	.	.
2	.	.
3	.	.
4	.	.
5	.	.
6	.	.
7	.	.
8	.	.
9	.	.
10	.	.
11	.	.
12	.	.

1323

ALL DRAWINGS AND WRITTEN MATERIAL APPEARING HEREIN
CONSTITUTE THE ORIGINAL AND UNPUBLISHED WORK OF FOR
KARP AIA, AND MAY NOT BE DUPLICATED, USED, OR DISCLOSED
WITHOUT THE EXPRESS WRITTEN CONSENT OF FOR KARP
ARCHITECTURE & INTERIOR DESIGN, INC. AIA (P) 2013


PLYMOUTH
336 21ST STREET
MIAMI BEACH, FL 33139

CONTEXT PHOTOS
PLYMOUTH HOTEL



Lic. # AR0012578

ARCHITECTURE
INTERIOR DESIGN
PLANNING
AIA ASID NCARB
2915 Biscayne Boulevard
Suite 200
Miami, Florida 33137
P: 305.575.3766
F: 305.575.3766
WWW.KOBIKARP.COM

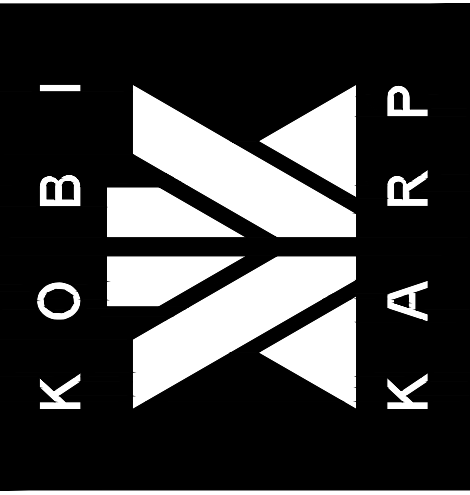

DRAWN BY:

CHECKED BY:

DATE: 06/22/2016

A.004

1


2

3

4

5

A

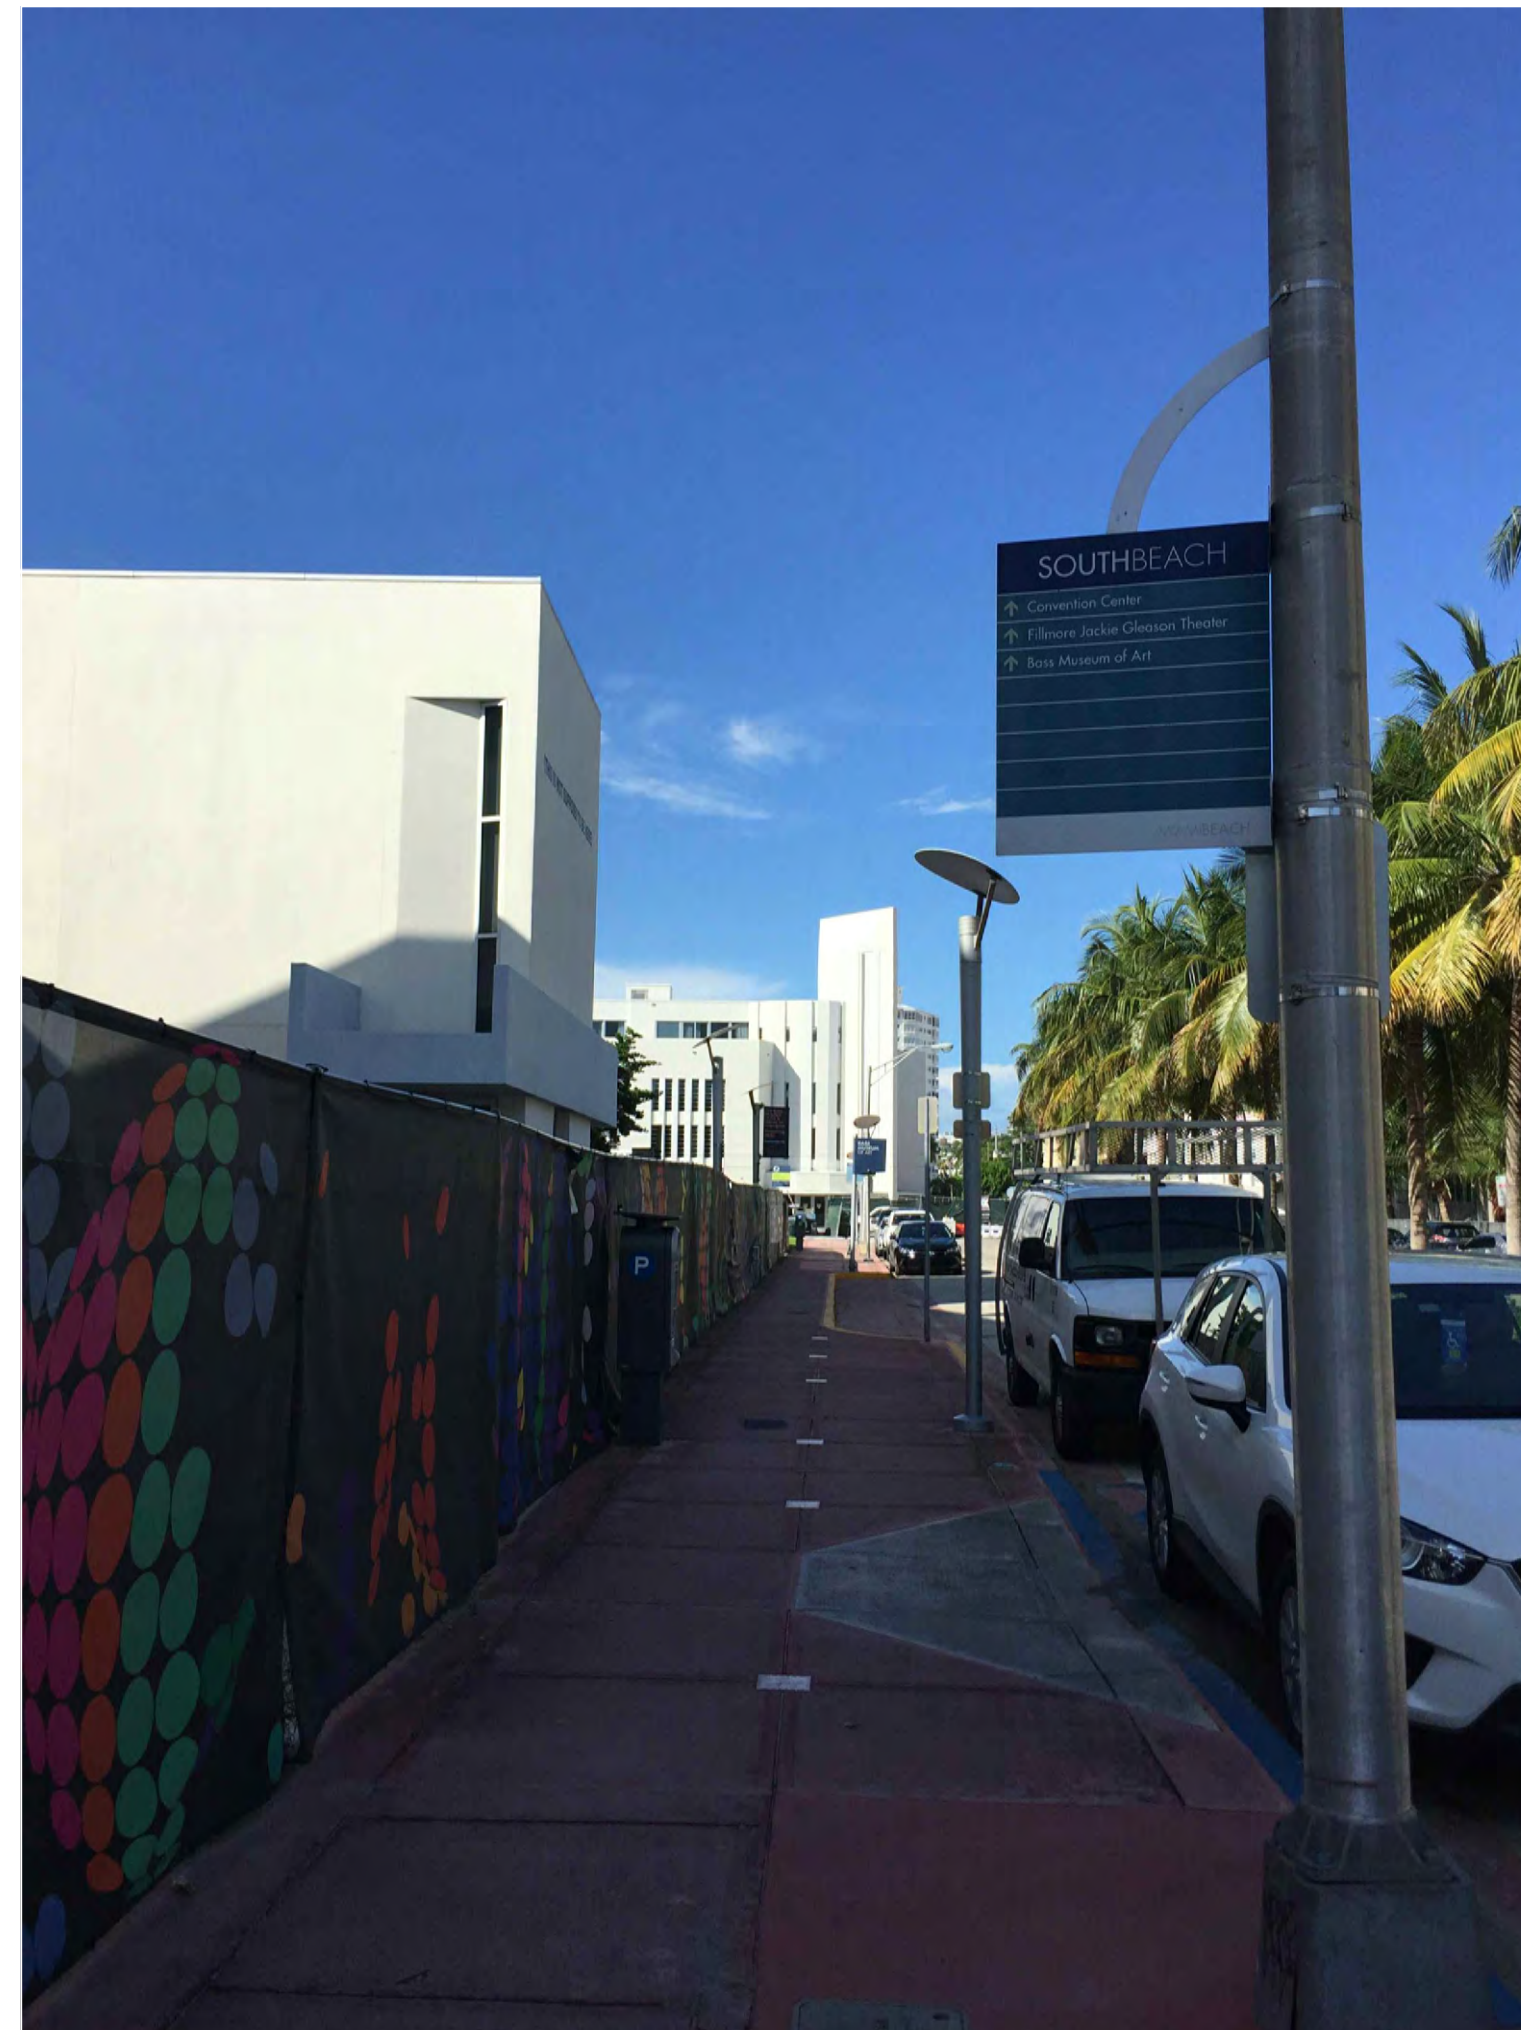

NOTE: ALL VIEWS HAVE THE
PROPOSED MECHANICAL
EQUIPMENT MODELED IN
PROPOSED ROOF TOP LOCATION.
PROPOSED EQUIPMENT IS NOT
VISIBLE FROM 21ST STREET OR
PARK AVE.

2016 CONTEXT PHOTOS - PLYMOUTH HOTEL

1323

PLYMOUTH
336 21ST STREET
MIAMI BEACH, FL 33139

CONTEXT PHOTOS
PLYMOUTH HOTEL


Lic. # AR0012578

ARCHITECTURE
INTERIOR DESIGN
PLANNING


AIA ASID NCARB

2915 Biscayne Boulevard
Suite 200
Miami, Florida 33137
M: 305.573.1818
F: 305.573.3766

WWW.KOBIKARP.COM

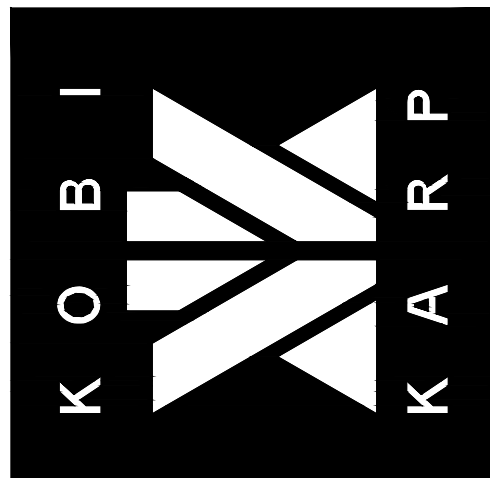

A.005

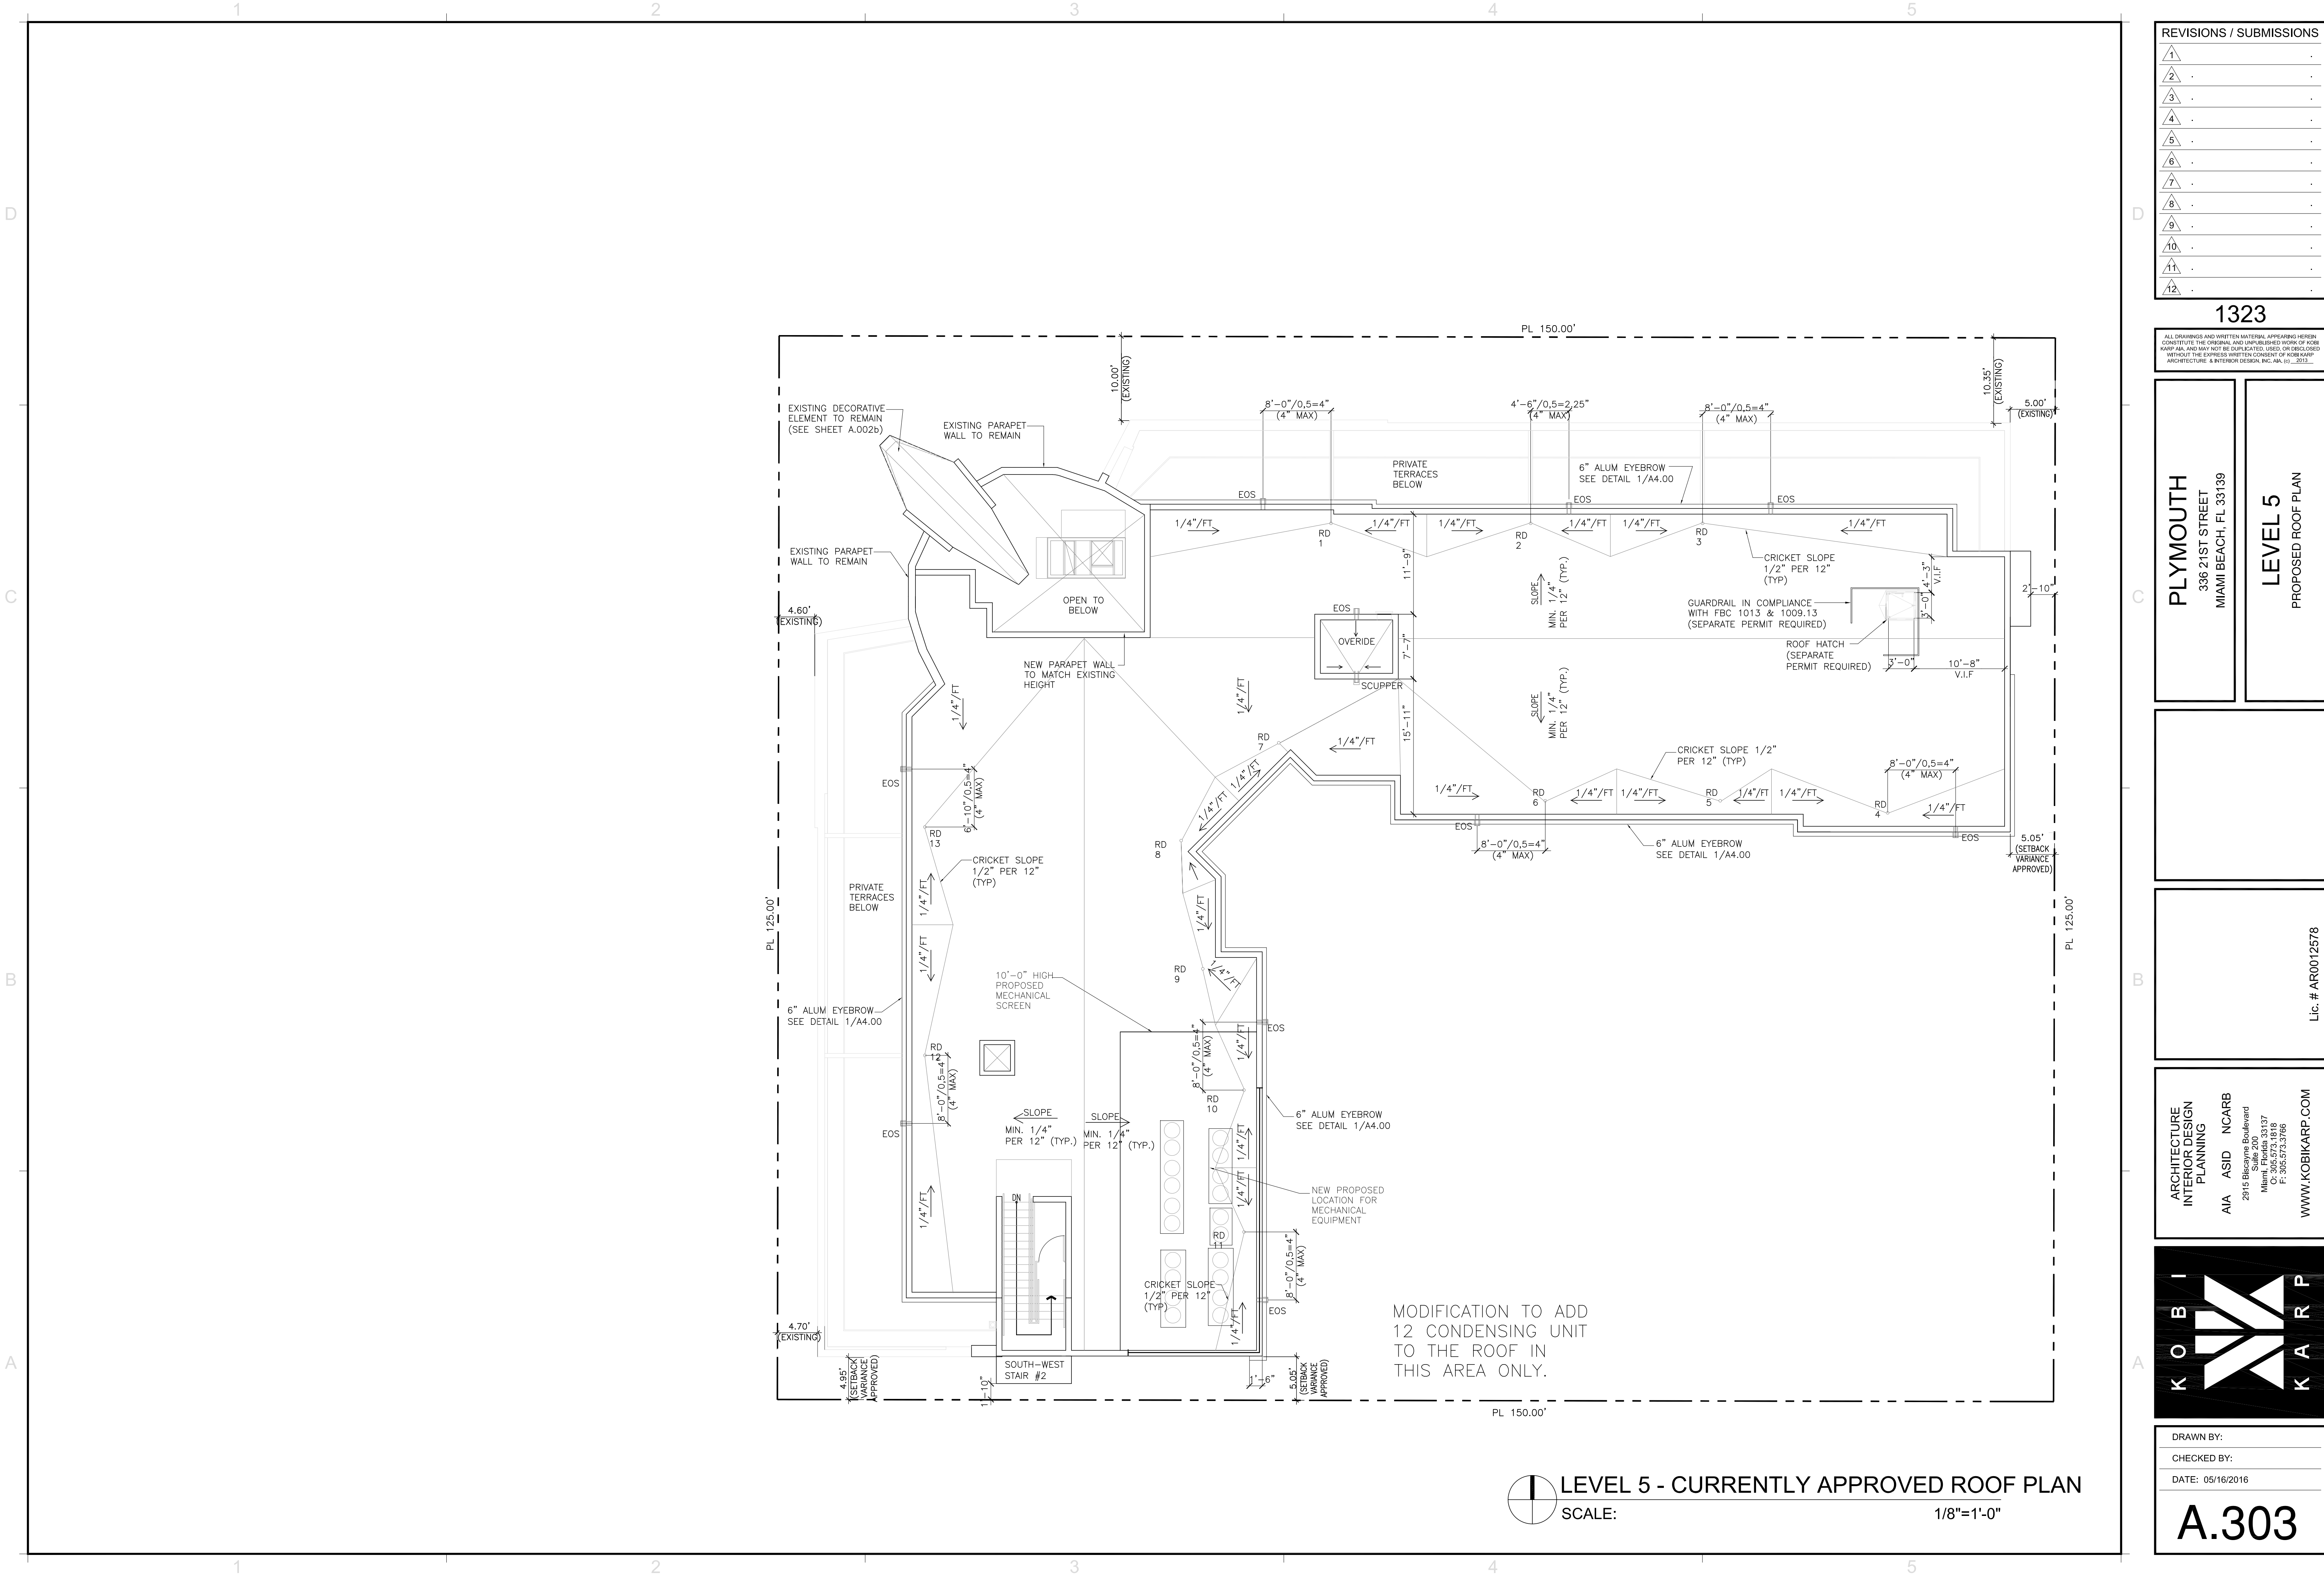

REVISIONS / SUBMISSIONS	
1	.
2	.
3	.
4	.
5	.
6	.
7	.
8	.
9	.
10	.
11	.
12	.

1323

ALL DRAWINGS AND WRITTEN MATERIAL APPEARING HEREON CONSTITUTE THE ORIGINAL AND UNPUBLISHED WORK OF KOB KARP ARCHITECTURE, INC. AND MAY NOT BE REPRODUCED, COPIED, OR DISCLOSED WITHOUT THE EXPRESS WRITTEN CONSENT OF KOB KARP ARCHITECTURE, INC. © 2016 KOB KARP ARCHITECTURE, INC.

PLYMOUTH

336 21ST STREET
MIAMI BEACH, FL 33139

LEVEL 5

PROPOSED ROOF PLAN



ARCHITECTURE
INTERIOR DESIGN
PLANNING

AIA ASID NCARB


2815 Biscayne Boulevard
Suite 200
Miami, FL 33137
P: 305.573.1818
F: 305.573.3766
WWW.KOBKARP.COM

Lic. # AR0012578

ARCHITECTURE
INTERIOR DESIGN
PLANNING

AIA ASID NCARB

2815 Biscayne Boulevard
Suite 200
Miami, FL 33137
P: 305.573.1818
F: 305.573.3766
WWW.KOBKARP.COM

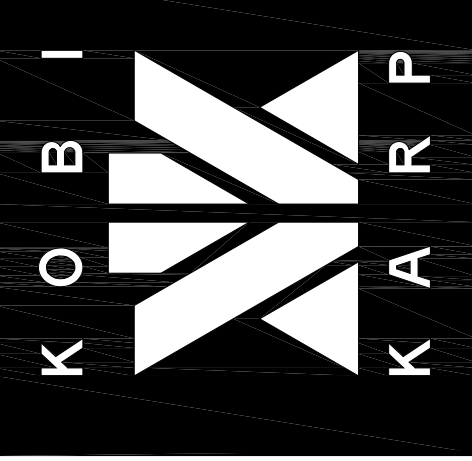

DRAWN BY:
CHECKED BY:
DATE: 05/16/2016

A.303

2010 FLORIDA BUILDING CODE, PLUMBING
CHAPTER 11 STORM DRAINAGE
SECTION 1106
1106.7 SCUPPER SIZING.
SCUPPERS SHALL BE SIZED IN ACCORDANCE WITH TABLE 1106.7.

TABLE 1106.7
SIZING SCUPPERS FOR A 5 INCH PER HOUR RATE OF RAINFALL

HEAD IN INCHES	HORIZONTALLY PROJECTED ROOF AREA (SQUARE FEET)						
	LENGTH OF WEIR IN INCHES						
	4	6	8	12	16	20	24
1	230	346	461	692	923	1153	1384
2	641	961	1282	1923	2564	3205	3846
3	1153	1730	2307	3461	4615	5769	6923
4	1794	2692	3589	5384	7179	8974	10769

NOTE:
TO ADJUST THIS TABLE FOR OTHER THAN A 5-INCH DESIGN RAIN FALL RATE, MULTIPLY THE SQUARE FOOTAGE ON THE TABLE BY 5 THEN DIVIDE BY THE LOCAL DESIGN RAIN FALL RATE.
EXAMPLE:
FOR 4 INCHES OF DESIGN RAINFALL RATE, A 4-INCH LONG SCUPPER WITH A 1 INCH HEAD WOULD ACCOMMODATE 287 SQUARE FEET. $(230 \times 5) \div 4 = 287$.

1 STORM DRAINAGE ROOF CALCULATIONS:



BUILDING - ROOF AREA: 6,460 SF
RAINFALL RATE (IN/HR) PER 2010 FLORIDA BUILDING CODE, PLUMBING FIGURE 1106.1: 6 INCHES
SCUPPERS TO BE USED: 8" (L) X 4" (H)
 $(3,589 \times 5) \div 6 = 2,990$ SF
 $6,460 \text{ SF} \div 2,990 \text{ SF} = (3)$ SCUPPERS REQUIRED
(9) SCUPPERS PROVIDED

KEY LEGEND:

WS = 4" HIGH x 8" WIDE WORKING
SCUPPER SET FLUSH W/LP.
RD = ROOF DRAIN. REFER TO
PLUMBING DWGS. FOR SIZE.
EOS = 4" HIGH x 8" WIDE EMERGENCY
OVERFLOW SCUPPER SET 4" ABOVE RD
OR WS.
LP = LOW POINT OF ROOF
HP = HIGH POINT OF ROOF

ROOF NOTES:

ALL NEW ROOFING SYSTEM WILL
REQUIRE SEPARATE PERMIT AS PER
FBC-2010 SECTION 107.3.5

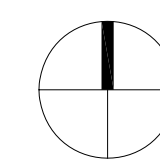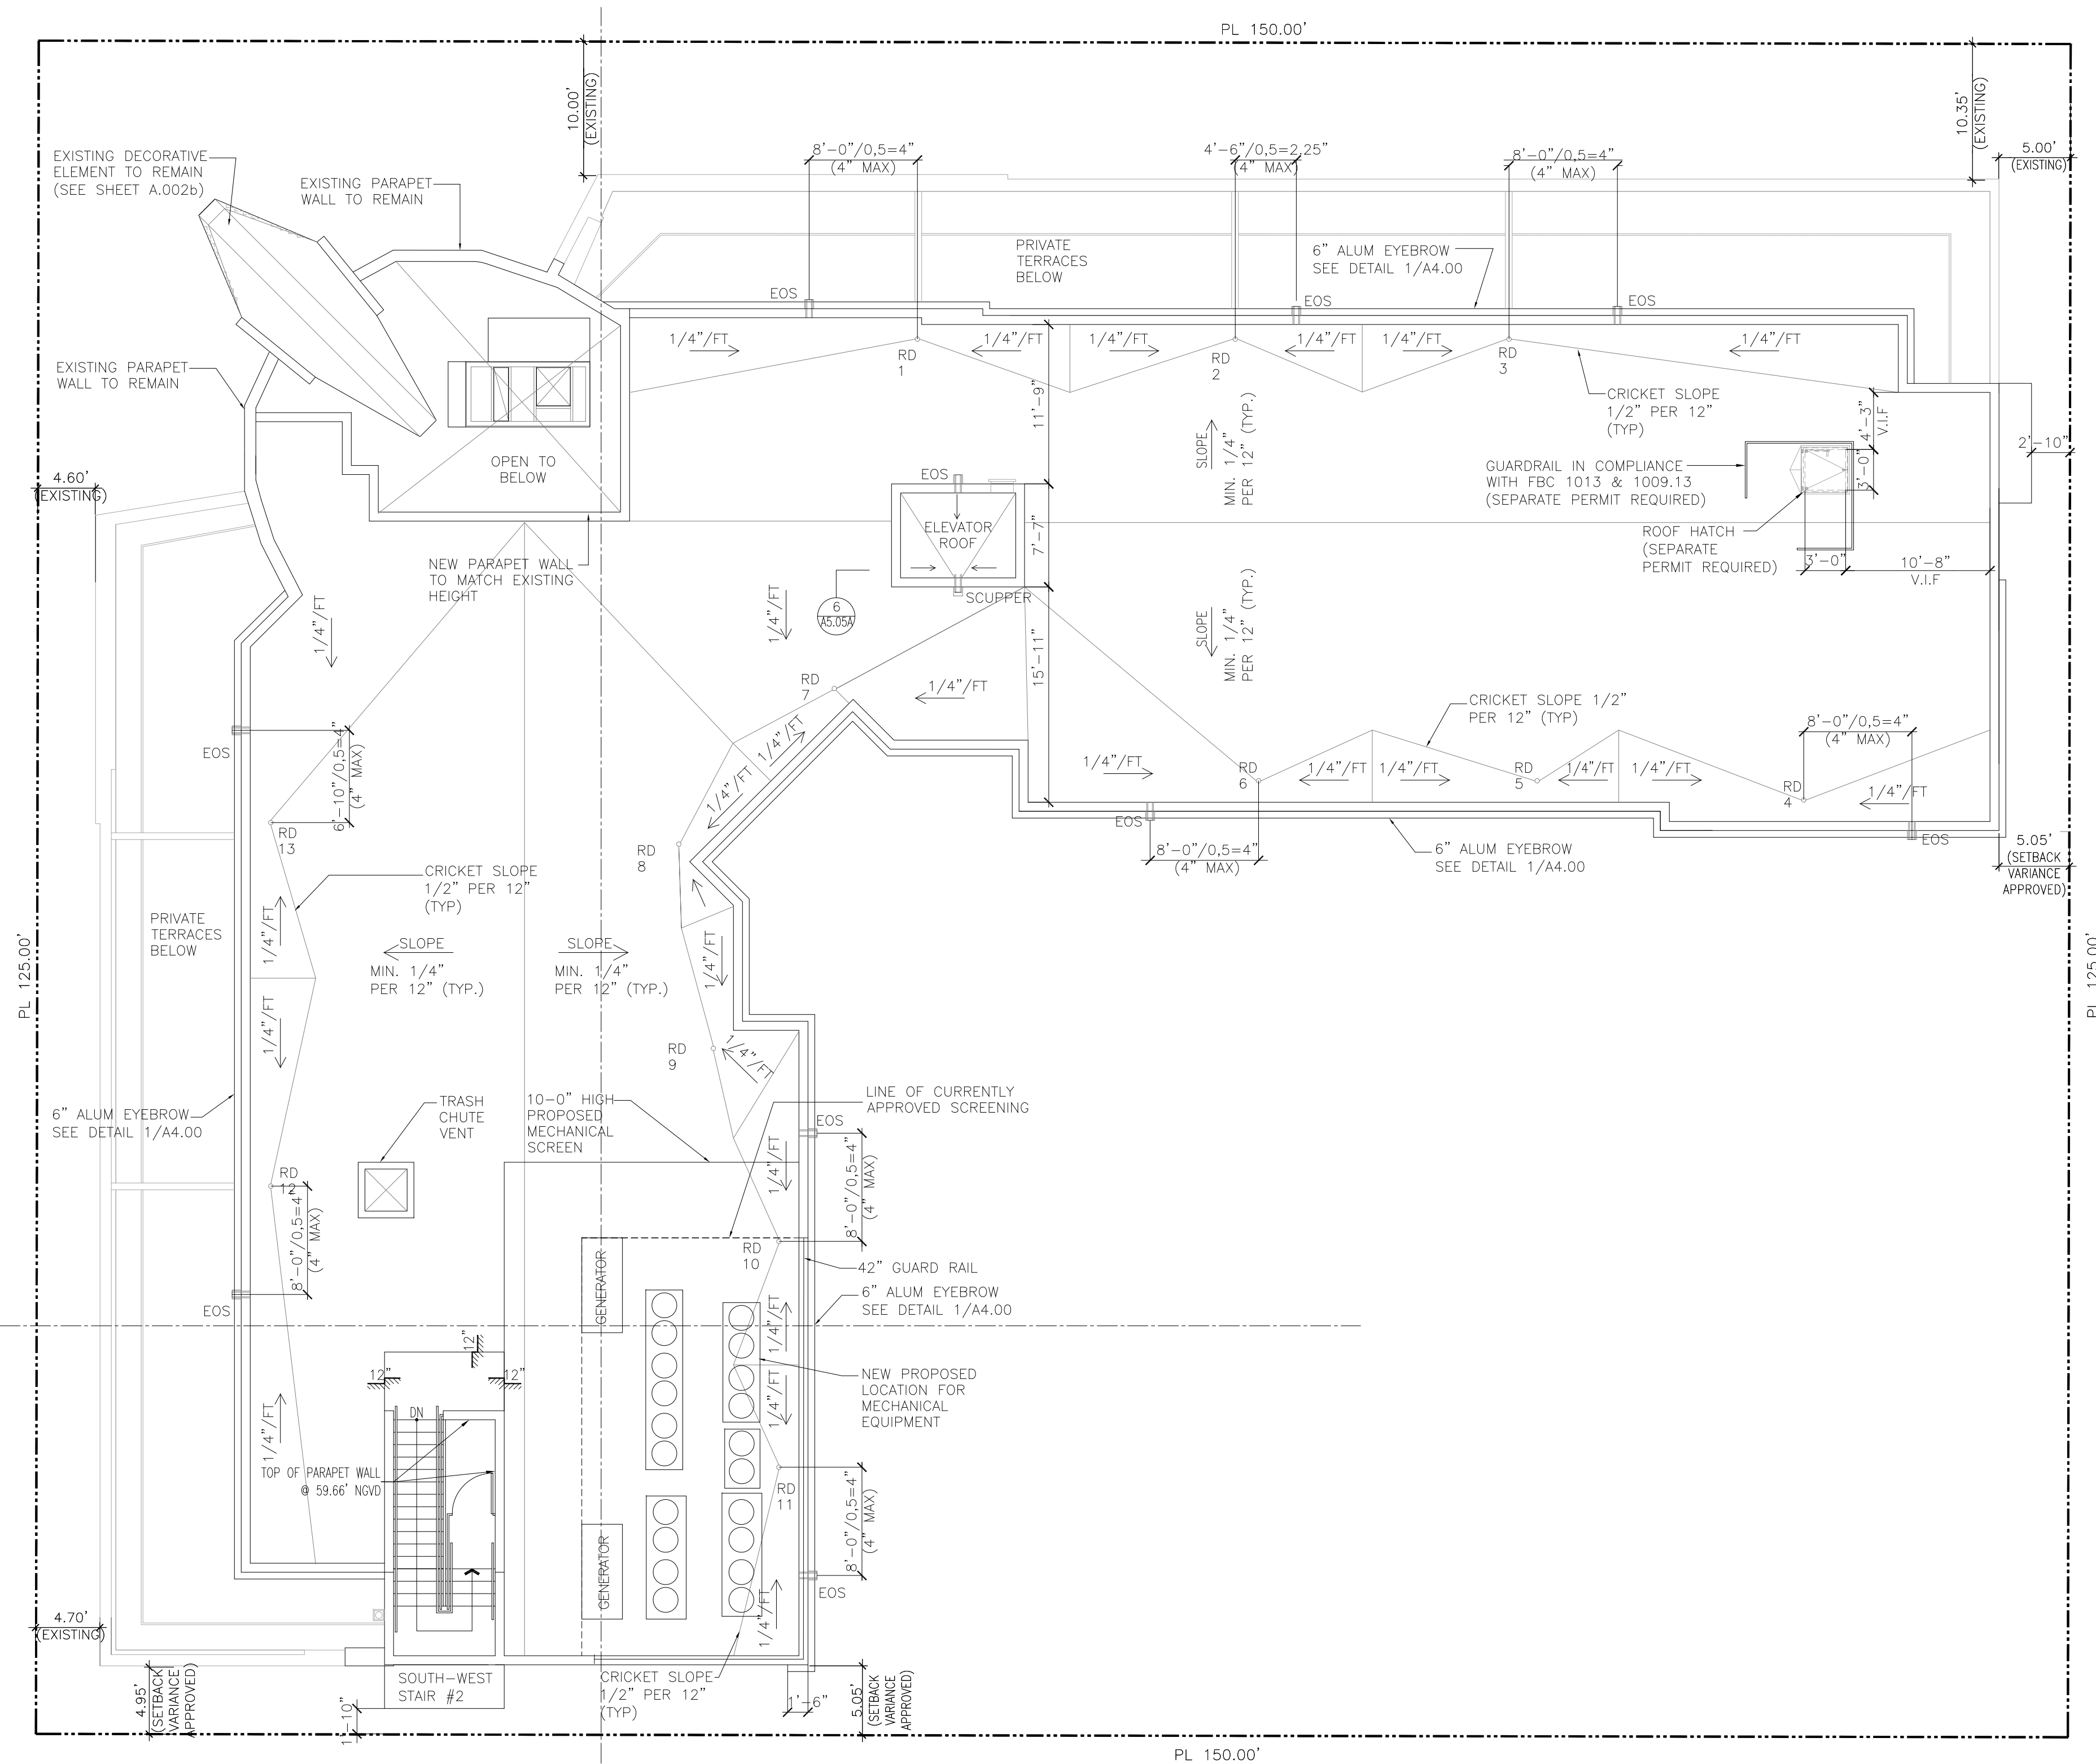

LEVEL 5 - PROPOSED ROOF FLOOR PLAN
SCALE: 1/8"=1'-0"

REVISIONS / SUBMISSIONS	
1	.
2	.
3	.
4	.
5	.
6	.
7	.
8	.
9	.
10	.
11	.
12	.

1323


ALL DRAWINGS AND WRITTEN MATERIAL APPEARING HEREON
CONSTITUTE THE ORIGINAL AND UNPUBLISHED WORK OF KOB
KARP AND MAY NOT BE REPRODUCED, COPIED, OR DISCLOSED
WITHOUT THE EXPRESS WRITTEN CONSENT OF KOB KARP
ARCHITECTURE & INTERIOR DESIGN, INC. (A) (S) (2021)

PLYMOUTH
336 21ST STREET
MIAMI BEACH, FL 33139

LEVEL 5
PROPOSED FLOOR PLAN

Lic. # AR0012578

ARCHITECTURE
INTERIOR DESIGN
PLANNING
AIA ASID NCARB
2815 Biscayne Boulevard
Suite 200
Miami, FL 33137
P: 305.573.1818
F: 305.573.3766
WWW.KOBKARP.COM

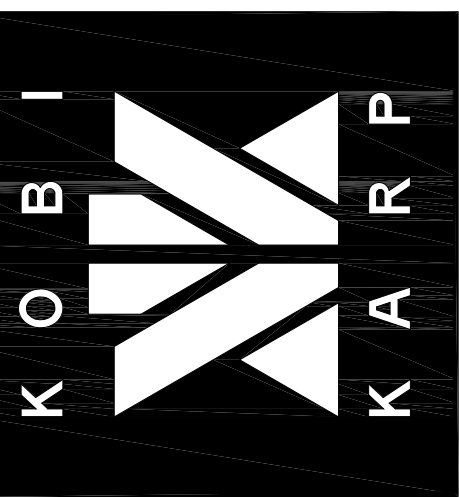

DRAWN BY:
CHECKED BY:
DATE: 06/22/2016

A3.05




PROPOSED EAST ELEVATION
SCALE: 1/8"=1'-0"

REVISIONS / SUBMISSIONS	
1	
2	
3	
4	
5	
6	
7	
8	
9	
10	
11	
12	


1323
ALL DRAWINGS AND WRITTEN MATERIAL APPEARING HEREIN
CONSTITUTE THE ORIGINAL AND UNPUBLISHED WORK OF KOB
KARP AND MAY NOT BE REPRODUCED, COPIED, OR DISCLOSED
WITHOUT THE EXPRESS WRITTEN CONSENT OF KOB KARP
ARCHITECTURE & INTERIOR DESIGN, INC. AIA 51-2033

PLYMOUTH
336 21ST STREET
MIAMI BEACH, FL 33139
PROPOSED ELEVATIONS
PLYMOUTH HOTEL

 


Lic. # AR0012578

ARCHITECTURE
INTERIOR DESIGN
PLANNING
AIA ASID NCARB
2915 Biscayne Boulevard
Suite 200
Miami, FL 33137
P: 305.573.1818
F: 305.573.3766
WWW.KOBKARP.COM

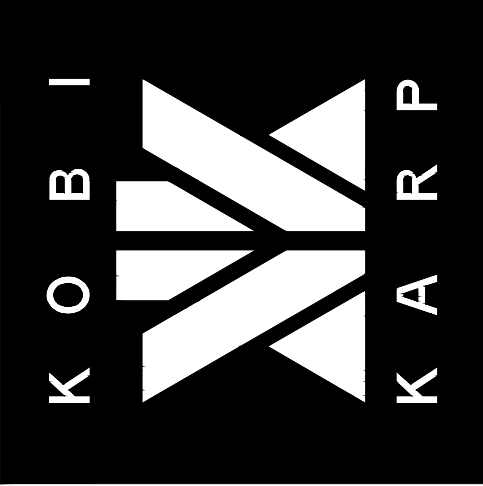

DRAWN BY:
CHECKED BY:
DATE: 06/22/2016

A.400

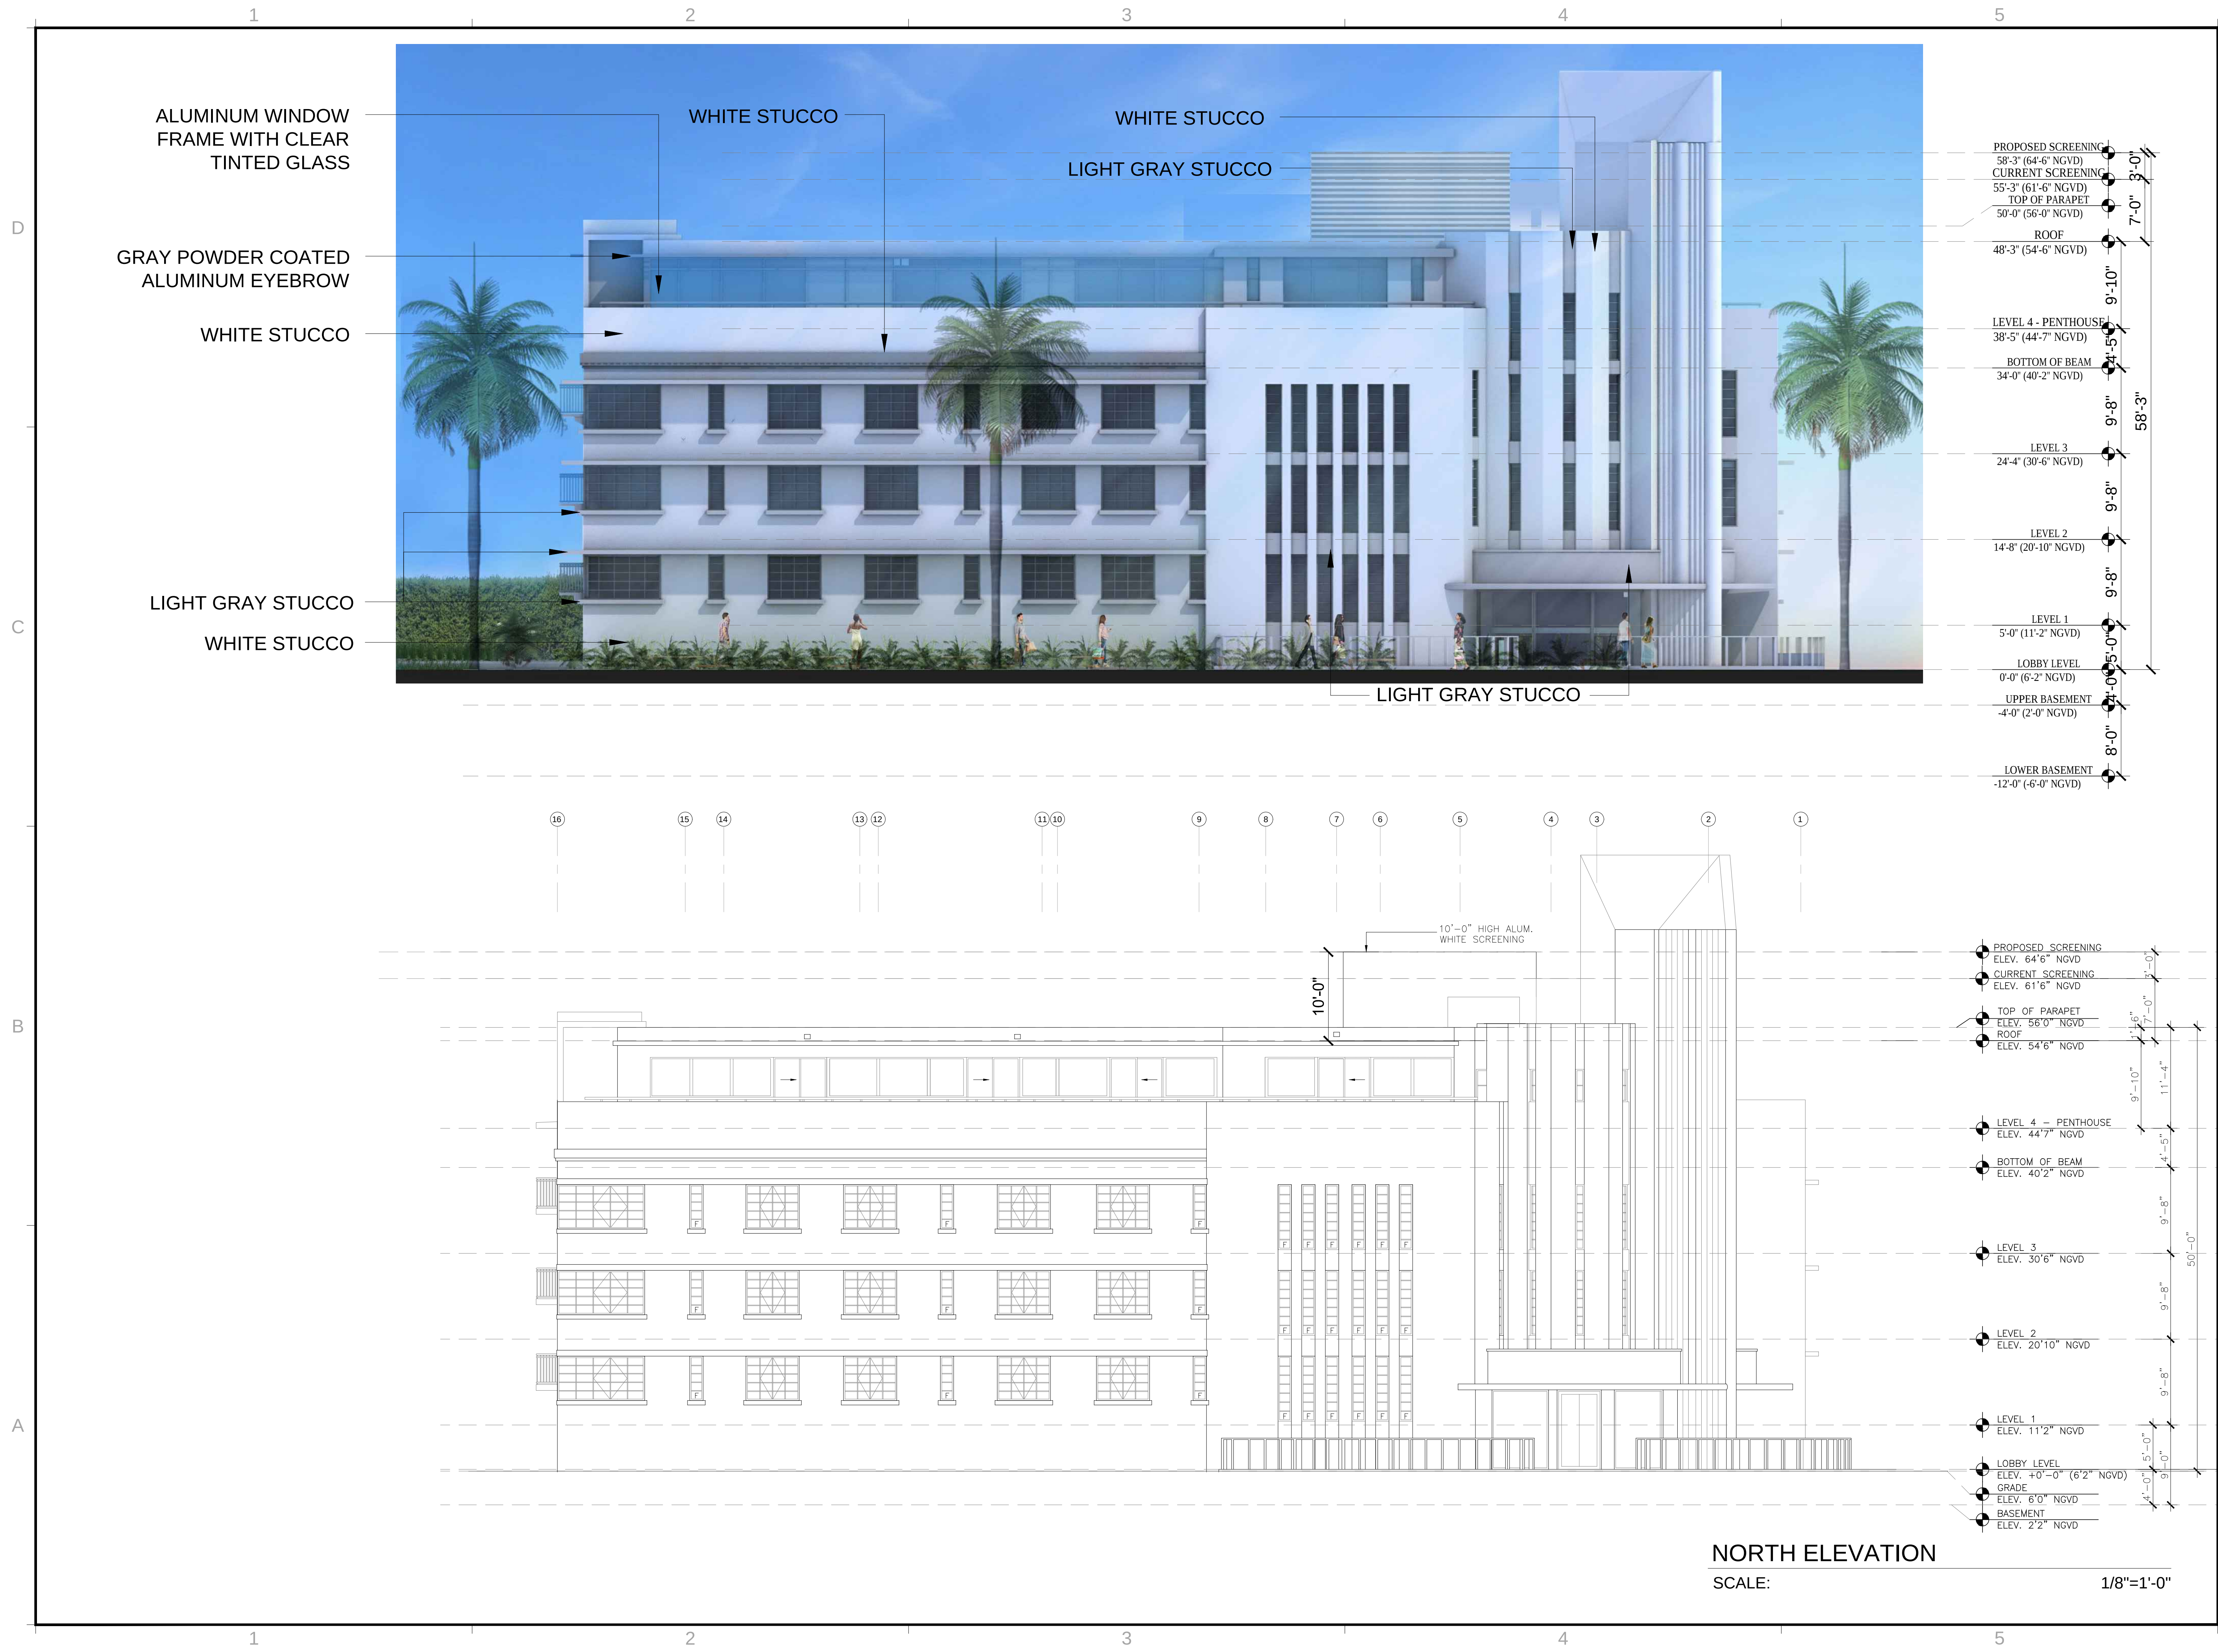

REVISIONS / SUBMISSIONS	
1	
2	
3	
4	
5	
6	
7	
8	
9	
10	
11	
12	

1323


ALL DRAWINGS AND WRITTEN MATERIAL APPEARING HEREIN
CONSTITUTE THE ORIGINAL AND UNPUBLISHED WORK OF KOB
KARP, INC. AND MAY NOT BE REPRODUCED, COPIED, OR DISCLOSED
WITHOUT THE EXPRESS WRITTEN CONSENT OF KOB KARP
ARCHITECTURE & INTERIOR DESIGN, INC. (A. 15-1-2021)

PLYMOUTH
336 21ST STREET
MIAMI BEACH, FL 33139

PROPOSED ELEVATIONS
PLYMOUTH HOTEL

ARCHITECTURE
INTERIOR DESIGN
PLANNING

AIA ASID NCARB
2915 Biscayne Boulevard
Suite 200
Miami, FL 33137
C: 305.573.1818
F: 305.573.3766
WWW.KOBKARP.COM

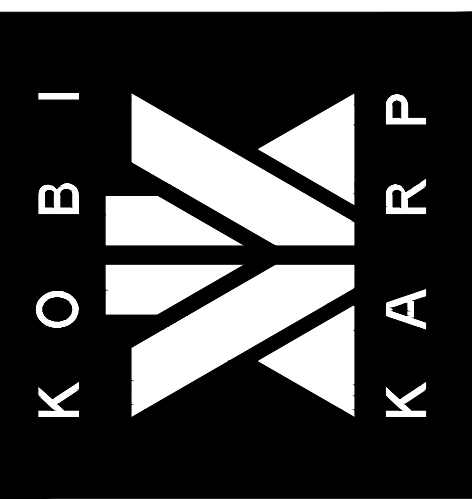

DRAWN BY:
CHECKED BY:
DATE: 06/22/2016

A.401




REVISIONS / SUBMISSIONS	
1	
2	
3	
4	
5	
6	
7	
8	
9	
10	
11	
12	

1323

ALL DRAWINGS AND WRITTEN MATERIAL APPEARING HEREIN, CONSTITUTE THE ORIGINAL AND UNPUBLISHED WORK OF KOB KARP AIA, AND MAY NOT BE DUPLICATED, USED, OR DISCLOSED WITHOUT THE EXPRESS WRITTEN CONSENT OF KOB KARP ARCHITECTURE & INTERIOR DESIGN, INC. AIA (S) 2013

PLYMOUTH
336 21ST STREET
MIAMI BEACH, FL 33139


PROPOSED ELEVATION
PLYMOUTH HOTEL

 

Lic. # AR0012578

ARCHITECTURE
INTERIOR DESIGN
PLANNING

AIA ASID NCARB
2915 Biscayne Boulevard
Miami, Florida 33137
P: 305.575.3766
F: 305.575.3766
WWW.KOBKARP.COM

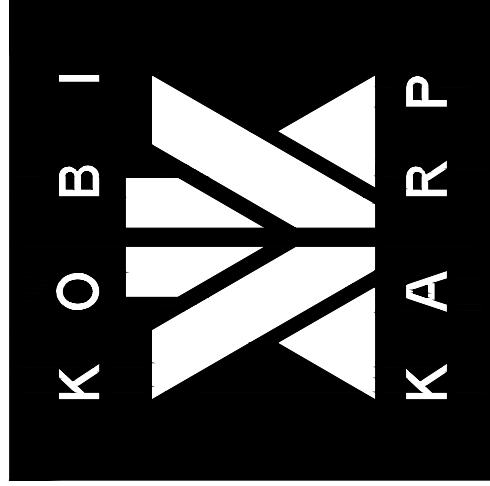


DRAWN BY:

CHECKED BY:

DATE: 06/22/2016

A.402

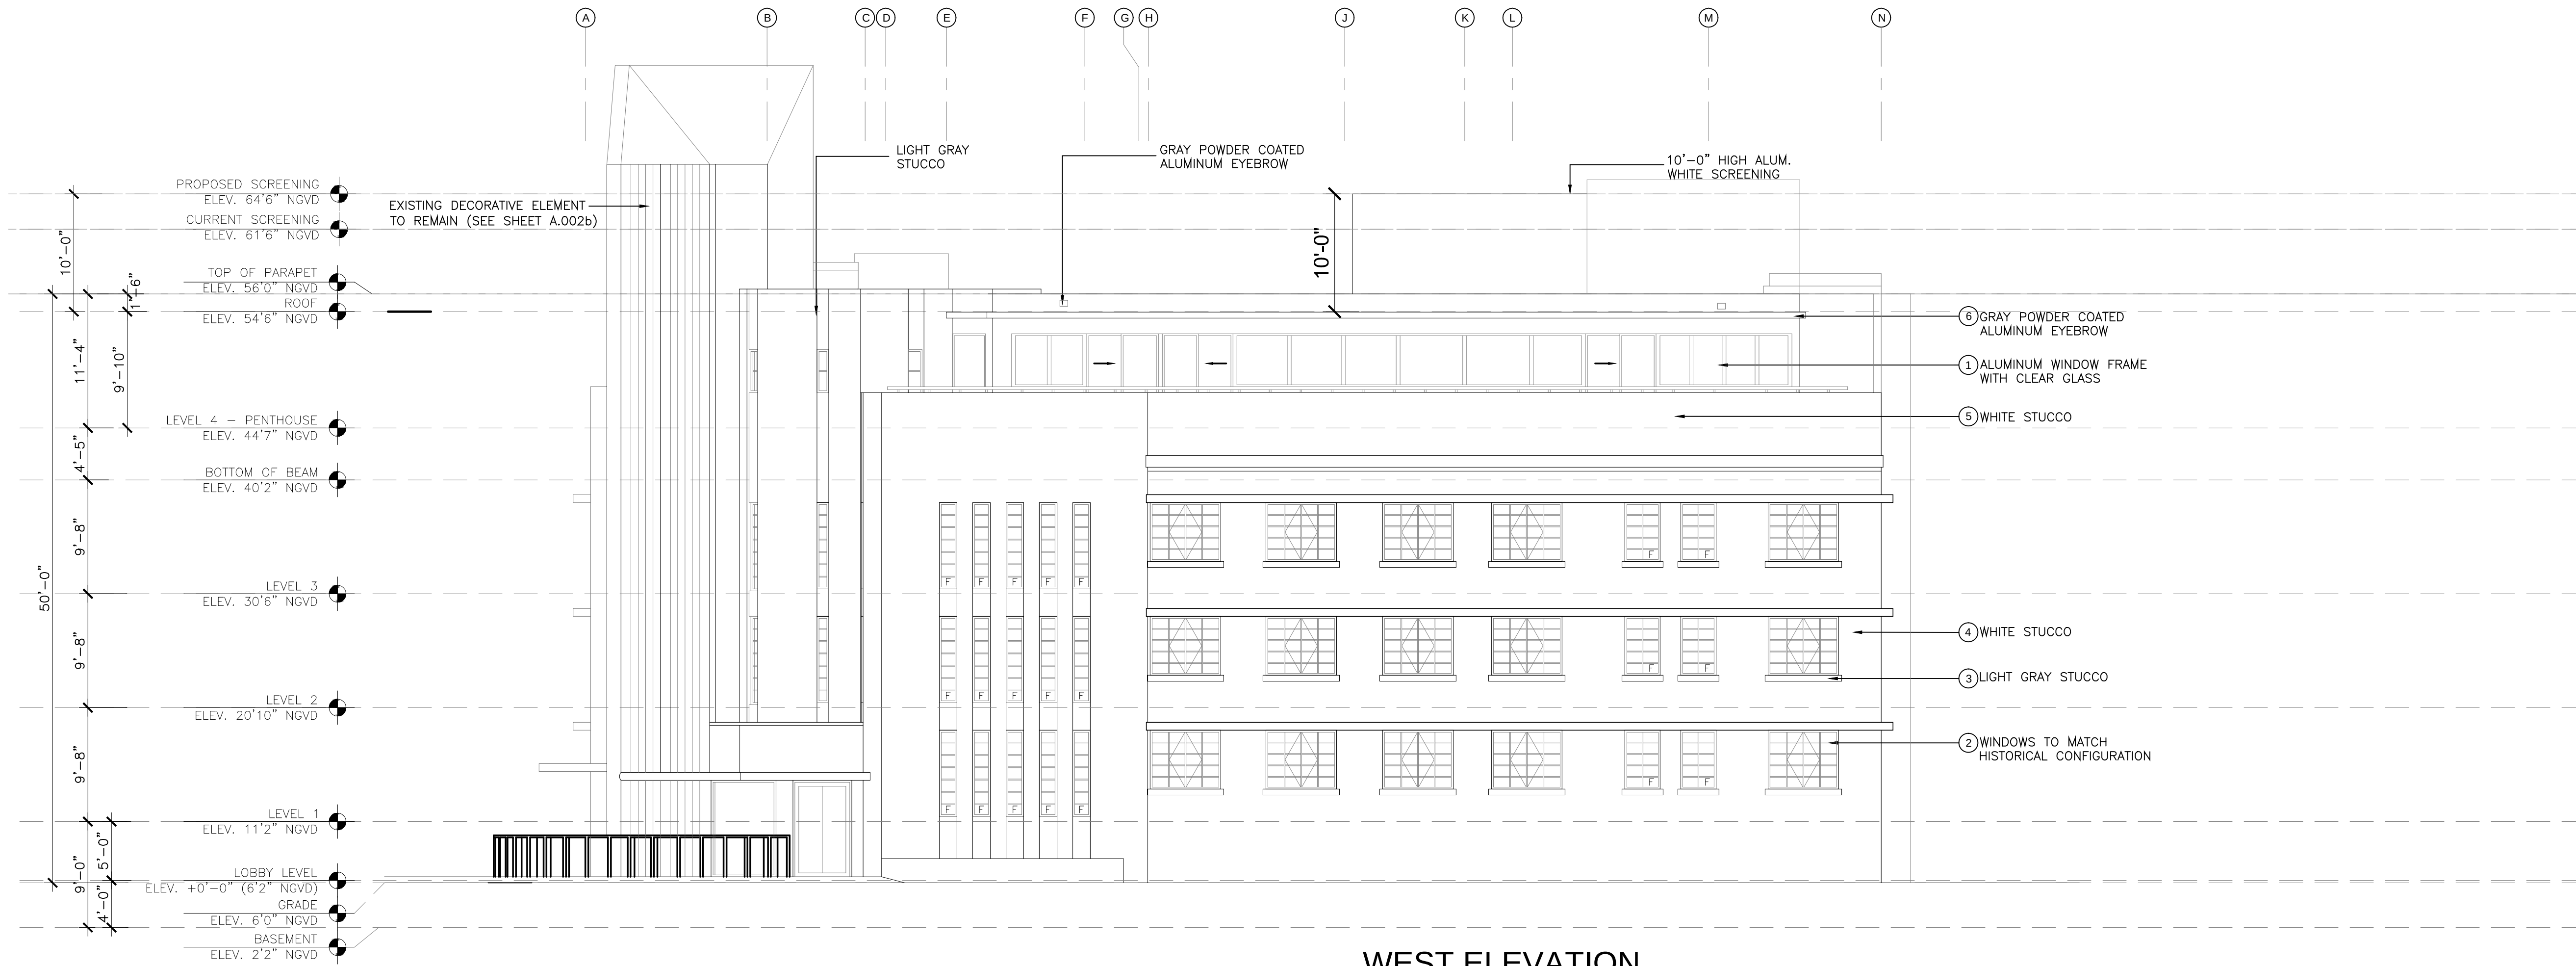

WEST ELEVATION

SCALE:

1/8"=1'-0"

REVISIONS / SUBMISSIONS	
1	
2	
3	
4	
5	
6	
7	
8	
9	
10	
11	
12	

1323

ALL DRAWINGS AND WRITTEN MATERIAL APPEARING HEREIN, CONSTITUTE THE ORIGINAL AND UNPUBLISHED WORK OF KOB KARP AIA, AND MAY NOT BE DUPLICATED, USED, OR DISCLOSED WITHOUT THE EXPRESS WRITTEN CONSENT OF KOB KARP ARCHITECTURE & INTERIOR DESIGN, INC. AIA (S) 2023


PLYMOUTH
336 21ST STREET
MIAMI BEACH, FL 33139

PROPOSED ELEVATION
PLYMOUTH HOTEL

Lic. # AR0012578


ARCHITECTURE
INTERIOR DESIGN
PLANNING

AIA ASID NCARB
2915 Biscayne Boulevard
Suite 200
Miami, Florida 33137
P: 305.575.3765
F: 305.575.3766
WWW.KOBKARP.COM

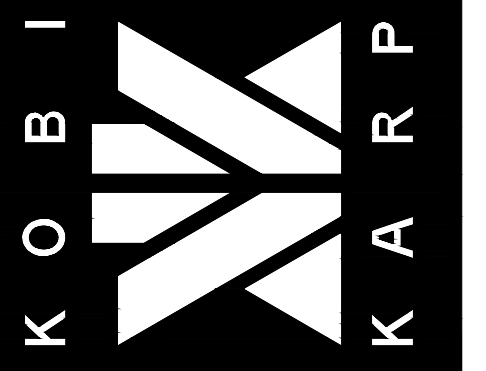

DRAWN BY:
CHECKED BY:
DATE: 06/22/2016

A.403

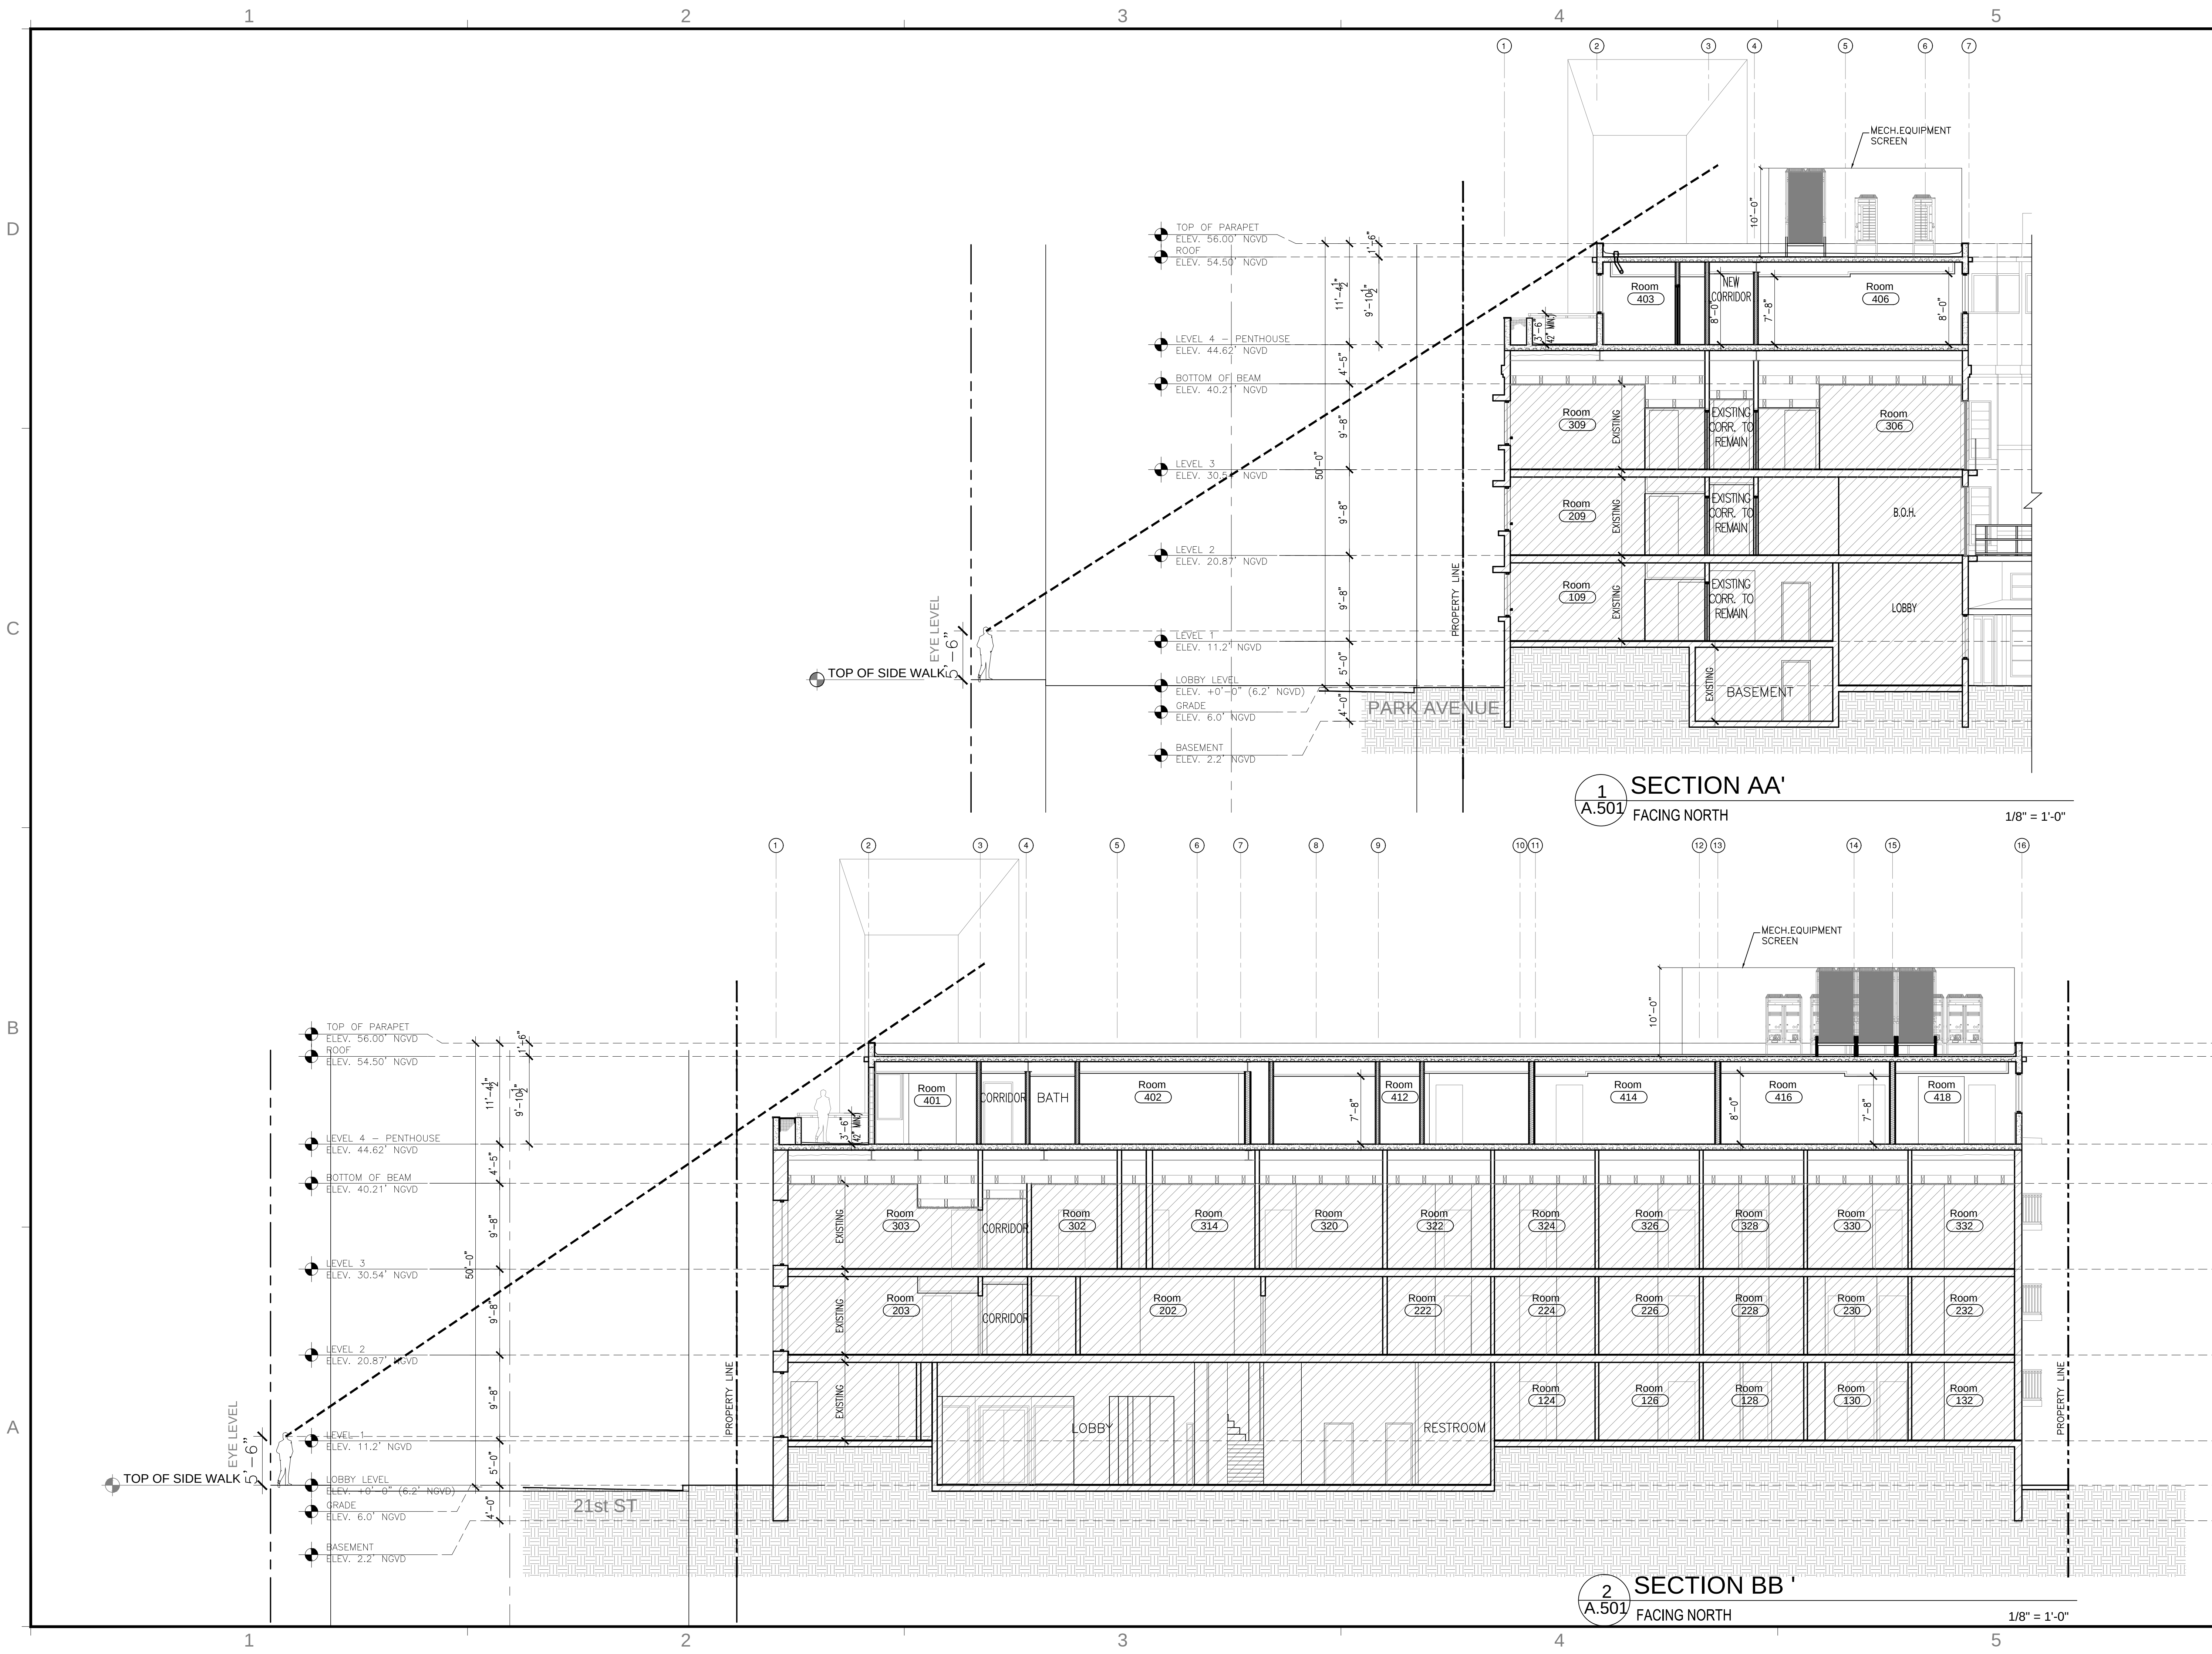

REVISIONS / SUBMISSIONS	
1	
2	
3	
4	
5	
6	
7	
8	
9	
10	
11	
12	

1323



ALL DRAWINGS AND WRITTEN MATERIAL APPEARING HEREIN, INCLUDING THE ORIGINAL AND UNREVISED WORK OF KOB KARP, ARE THE PROPERTY OF KOB KARP. NO PART OF THIS DOCUMENT IS TO BE REPRODUCED, COPIED, OR DISCLOSED WITHOUT THE EXPRESS WRITTEN CONSENT OF KOB KARP. ARCHITECTURE & INTERIOR DESIGN, INC. AIA (P) 2013

PLYMOUTH

336 21ST STREET

MIAMI BEACH, FL 33139

SECTIONS

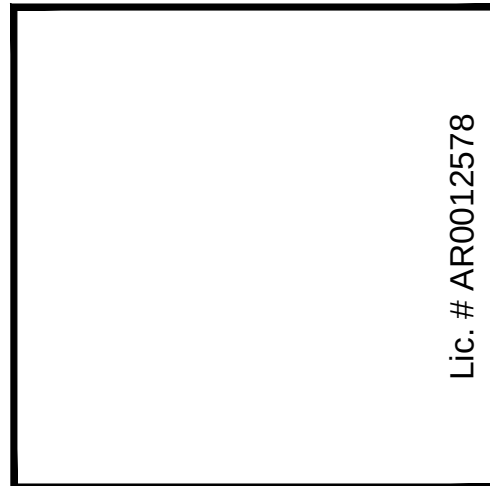 


ARCHITECTURE
INTERIOR DESIGN
PLANNING

AIA ASID NCARB

2915 Biscayne Boulevard
Suite 200
Miami, Florida 33137
P: 305.575.3766
F: 305.575.3766

www.kobikarp.com

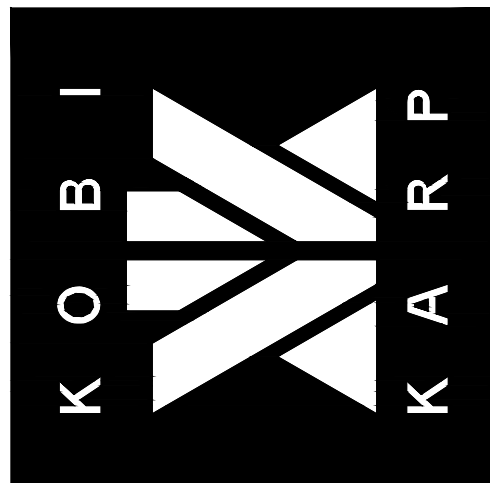

DRAWN BY:

CHECKED BY:

DATE: 06/22/2016

A.501



Submittal Data Sheet

Project Name: PLYMOUTH HOTEL
Location:
Engineer: Ivan Velez, P.E.
Submitted to: ESBER/ABEL
Submitted by:
Reference: ESI

Approval:
Date: 1/9/2014
Construction:
Unit #:
Drawing #:

Performance

Outdoor Unit Model No: RXYQ120PBTJ
Type:
Rated Cooling Capacity (Btu/hr): 114000
Nom Cooling Capacity (Btu/hr): 120000
Cooling Input Power (kW): 9.58
SEER: N/A
IEER: 20.4/17.2
Rated Heating Capacity (Btu/hr): 129000
Nom Heating Capacity (Btu/hr): 135000
Heating Input Power (kW): 10.42
Heating COP (Btu/hr / Btu/hr): 3.8/3.63
HSPF: N/A
Heating COP 17F (Btu/hr / Btu/hr): 2.65/2.5

Condensing Unit Details

Power Supply (V/Hz/Ph): 208-230/60/3ph
Power Supply Connections: L1, L2, L3 Ground
Min. Circuit Amps MCA (A): 43
Max. Overcurrent Protection (MOP)(A): 50
Max. Starting Current MSC(A): 131
Rated Load Amps RLA (A): 10.8+16.8
Dimensions Height (Inch): 66-1/8
Dimensions Width (Inch): 48-7/8
Dimensions Depth (Inch): 30-1/8
Net Weight (lbs): 620

System Details

Refrigerant Type: R-410A
Holding Refrigerant Charge (lbs): 22.1
Additional Charge (lbs/ft): install data
Pre-charge Piping (Length ft): -
Max. Pipe Length (Total ft):
Max. Pipe Length (Vertical ft): 164 ft (295 ft) / 295 ft
Max Height Separation (Ind to Ind ft):

Condensing Unit Type: 10-Ton VRV-III Heat Pump

Unit Combination:

Rated Cooling Conditions Indoor: 80°F DB/67°F WB
Outdoor: 95°F DB/75°F WB
Rated Heating Conditions Indoor: 70°F DB/60°F WB
Outdoor: 47°F DB/43°F WB
Rated Piping Length (ft) 75 / 25
Rated Height Difference (ft) 0

Compressor Type: Inverter
Capacity Control Range (%): 14 - 100
Capacity Index Limit: 60 - 156 (130%)
Airflow Rate (CFM): 8230
Gas Pipe Connection (inch): 1-1/8
Liquid Pipe Connection (inch): 1/2
H/L Pressure Connection (inch):
H/L Equalizing Connection (inch):
Sound Pressure Level (dBA): 60
Sound Power Level (dBA):
Max. No. of Indoor Units: 20

Cooling Operation Range (°F): 23 - 110
Cooling Range w/Baffle (°F):
Heating Operation Range (°F): 0 - 77 / (-4) - 60
Heating Range w/Baffle (°F):




Submittal Data Sheet

Project Name: PLYMOUTH HOTEL
Location:
Engineer: Ivan Velez, P.E.
Submitted to: ESBER/ABEL
Submitted by:
Reference: ESI

Approval:
Date: 1/9/2014
Construction:
Unit #:
Drawing #:

Dimensional Drawing - Condensing Unit

RXYQ120PBTJ

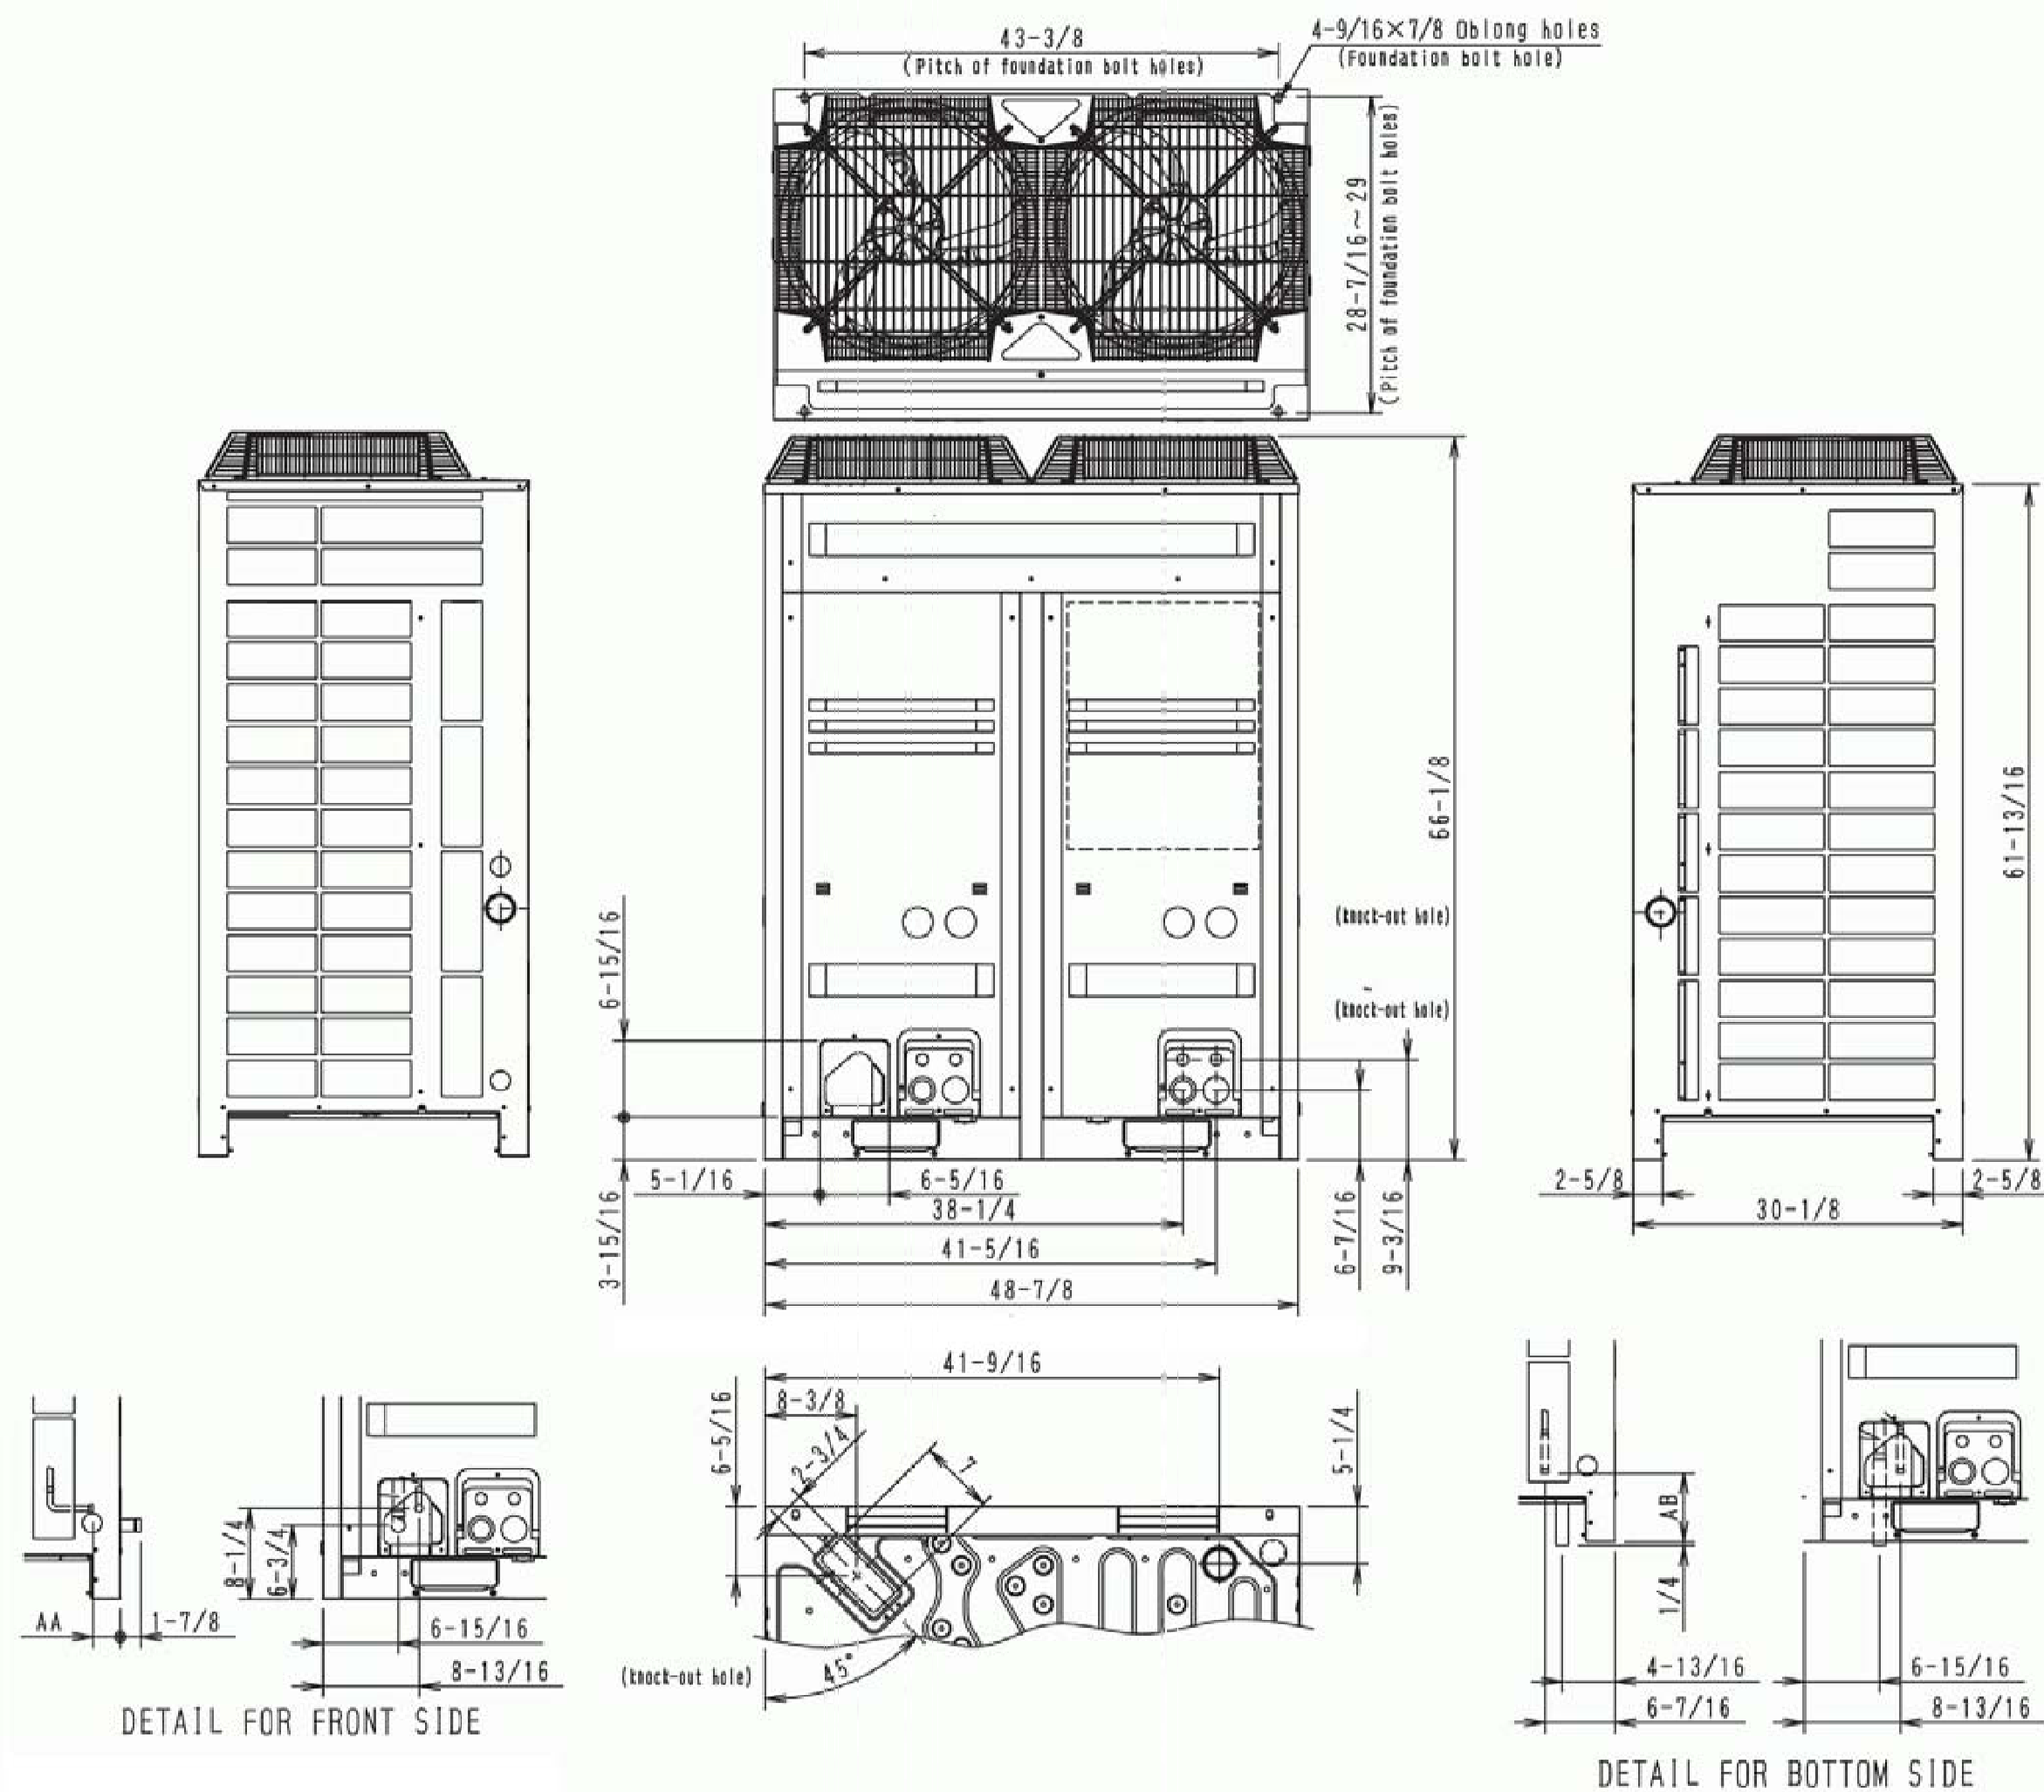

Daikin AC (Americas), Inc., 1645 Wallace Drive - Suite 110, Carrollton, TX 75006

Daikin AC TRL Generated Submittal Data

(Daikin's products are subject to continuous improvements. Daikin reserves the right to modify product design, specifications and information in this data sheet without notice and without incurring any obligations)

Page 2 of 27

www.daikinac.com

Daikin AC (Americas), Inc., 1645 Wallace Drive - Suite 110, Carrollton, TX 75006

Daikin AC TRL Generated Submittal Data

(Daikin's products are subject to continuous improvements. Daikin reserves the right to modify product design, specifications and information in this data sheet without notice and without incurring any obligations)

Page 1 of 27

www.daikinac.com

REVISIONS / SUBMISSIONS

1		
2		
3		
4		
5		
6		
7		
8		
9		
10		
11		
12		

1323

ALL DRAWINGS AND WRITTEN MATERIAL APPEARING HEREIN, CONSTITUTE THE ORIGINAL AND UNPUBLISHED WORK OF KOBI KARP AIA, AND MAY NOT BE DUPLICATED, USED, OR DISCLOSED WITHOUT THE EXPRESS WRITTEN CONSENT OF KOBI KARP ARCHITECTURE & INTERIOR DESIGN, INC. AIA (S) 2013.

PLYMOUTH
336 21ST STREET
MIAMI BEACH, FL 33139


CUT SHEETS
PLYMOUTH HOTEL

Lic. # AR0012578

ARCHITECTURE
INTERIOR DESIGN
PLANNING

AIA ASID NCARB
2015 Biscayne Boulevard
Suite 200
Miami, Florida 33137
P: 305.573.2766
F: 305.573.2766

WWW.KOBIKARP.COM

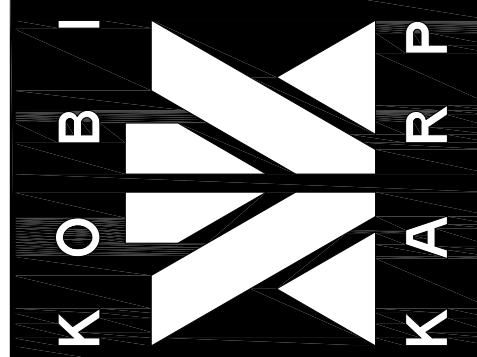

DRAWN BY:

CHECKED BY:

DATE:

A8.00

MECHANICAL EQUIPMENT CUT SHEETS



Submittal Data Sheet

Project Name: PLYMOUTH HOTEL
Location:
Engineer: Ivan Velez, P.E.
Submitted to: ESBER/ABEL
Submitted by:
Reference: ESI

Approval:
Date: 1/9/2014
Construction:
Unit #:
Drawing #:

RXYQ120PBTJ



RXYQ120PBTJ

Std U.S. Warranty: 7yrs Compressor, 1yrs Parts



Submittal Data Sheet

Project Name: PLYMOUTH HOTEL
Location:
Engineer: Ivan Velez, P.E.
Submitted to: ESBER/ABEL
Submitted by:
Reference: ESI

Approval:
Date: 1/9/2014
Construction:
Unit #:
Drawing #:

Performance

Outdoor Unit Model No:	RXYQ72PBTJ
Type:	
Rated Cooling Capacity (Btu/hr):	69000
Nom Cooling Capacity (Btu/hr):	72000
Cooling Input Power (kW):	5.39
SEER:	N/A
IEER:	25.8/21.5
Rated Heating Capacity (Btu/hr):	77000
Nom Heating Capacity (Btu/hr):	81000
Heating Input Power (kW):	6.08
Heating COP (Btu/hr / Btu/hr):	4.0/3.71
HSPF:	N/A
Heating COP 17F (Btu/hr / Btu/hr):	2.65/2.4

Condensing Unit Details

Power Supply (V/Hz/Ph):	208-230/60/3ph
Power Supply Connections:	L1, L2, L3 Ground
Min. Circuit Amps MCA (A):	30
Max. Overcurrent Protection (MOP)(A):	35
Max. Starting Current MSC(A):	-
Rated Load Amps RLA (A):	14.2
Dimensions Height (Inch):	66-1/8
Dimensions Width (Inch):	36-5/8
Dimensions Depth (Inch):	30-1/8
Net Weight (lbs):	420

System Details

Refrigerant Type:	R-410A
Holding Refrigerant Charge (lbs):	16.5
Additional Charge (lbs/ft):	install data
Pre-charge Piping (Length ft):	-
Max. Pipe Length (Total ft):	
Max. Pipe Length (Vertical ft):	164 ft (295 ft) / 295 ft
Max Height Separation (Ind to Ind ft):	

Condensing Unit Type:	6-Ton VRV-III Heat Pump
Unit Combination:	
Rated Cooling Conditions	Indoor: 80°F DB/67°F WB Outdoor: 95°F DB/75°F WB
Rated Heating Conditions	Indoor: 70°F DB/60°F WB Outdoor: 47°F DB/43°F WB
Rated Piping Length (ft)	50 / 25
Rated Height Difference (ft)	0

Compressor Type:	Inverter
Capacity Control Range (%):	20 - 100
Capacity Index Limit:	36 - 93.6 (130%)
Airflow Rate (CFM):	6530
Gas Pipe Connection (inch):	3/4
Liquid Pipe Connection (inch):	3/8
H/L Pressure Connection (inch):	
H/L Equalizing Connection (inch):	
Sound Pressure Level (dBA):	57
Sound Power Level (dBA):	
Max. No. of Indoor Units:	12

Cooling Operation Range (°F):	23 - 110
Cooling Range w/Baffle (°F):	
Heating Operation Range (°F):	0 - 77 / (-4) - 60
Heating Range w/Baffle (°F):	

REVISIONS / SUBMISSIONS

1		
2		
3		
4		
5		
6		
7		
8		
9		
10		
11		
12		

1323


ALL DRAWINGS AND WRITTEN MATERIAL APPEARING HEREIN, CONSTITUTE THE ORIGINAL AND UNPUBLISHED WORK OF KOBI KARP AIA, AND MAY NOT BE DUPLICATED, USED, OR DISCLOSED WITHOUT THE EXPRESS WRITTEN CONSENT OF KOBI KARP ARCHITECTURE & INTERIOR DESIGN, INC. AIA (A) _2013_

PLYMOUTH
336 21ST STREET
MIAMI BEACH, FL 33139

CUT SHEETS
PLYMOUTH HOTEL

Lic. # AR0012578

ARCHITECTURE
INTERIOR DESIGN
PLANNING
AIA ASID NCARB
2015 Biscayne Boulevard
Suite 200
Miami, Florida 33137
P: 305.575.3766
F: 305.575.3766
WWW.KOBIKARP.COM

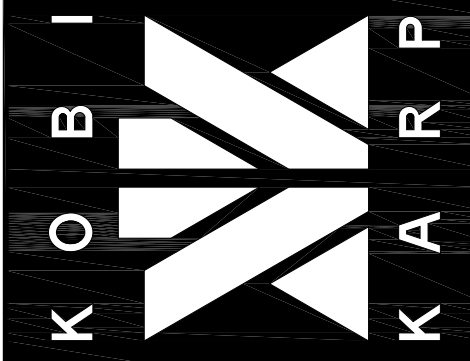

DRAWN BY:
CHECKED BY:
DATE:

A8.01

SG035

5.4L

Industrial Spark-Ignited Generator Set
EPA Certified Stationary Emergency

SG035 35 kW

Standby Power Rating
35 kW 44 kVA 60 Hz

Prime Power Rating*
32 kW 39 kVA 60 Hz



*EPA Certified Prime ratings are not available in the U.S. or its Territories

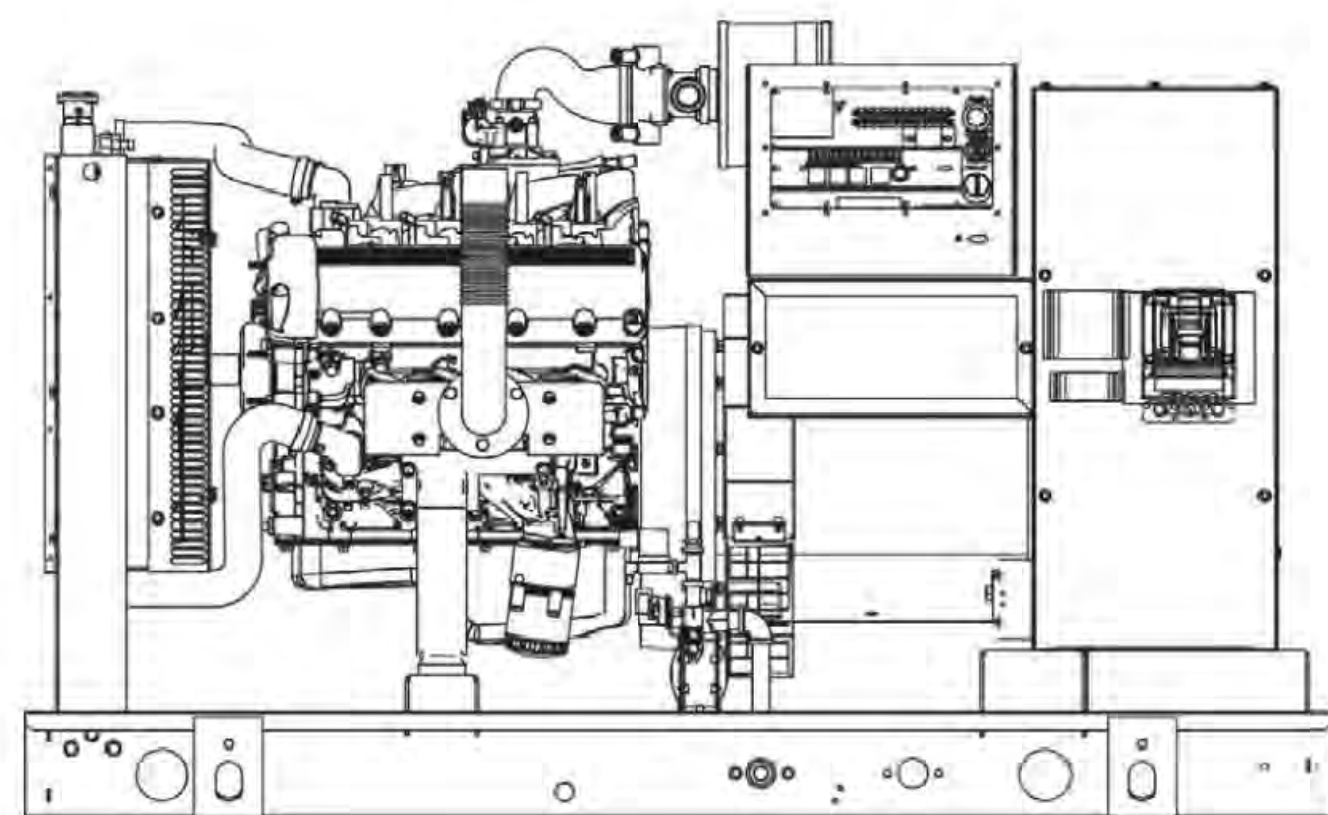


Image used for illustration purposes only

Codes and Standards

Generac products are designed to the following standards:



UL2200, UL508, UL142, UL498



NFPA70, 99, 110, 37



NEC700, 701, 702, 708



ISO9001, 8528, 3046, 7637, Pluses #2b, 4



NEMA ICS10, MG1, 250, ICS6, AB1



ANSI C62.41
American National Standards Institute



IBC 2009, CBC 2010, IBC 2012, ASCE 7-05,
ASCE 7-10, ICC-ES AC-156 (2012)

Powering Ahead

For over 50 years, Generac has led the industry with innovative design and superior manufacturing.

Generac ensures superior quality by designing and manufacturing most of its generator components, including alternators, enclosures and base tanks, control systems and communications software.

Generac's gensets utilize a wide variety of options, configurations and arrangements, allowing us to meet the standby power needs of practically every application.



Generac searched globally to ensure the most reliable engines power our generators. We choose only engines that have already been proven in heavy-duty industrial application under adverse conditions.

Generac is committed to ensuring our customers' service support continues after their generator purchase.

SG035 35 kW



SG035

dimensions and weights

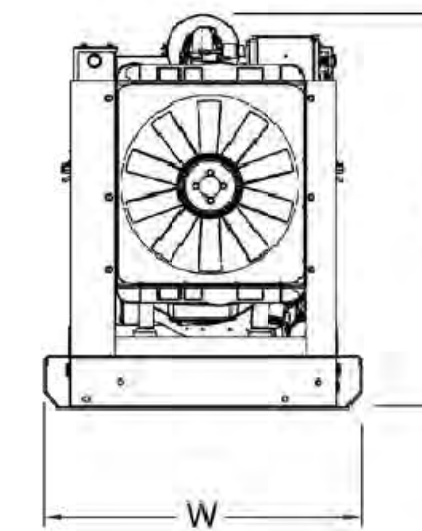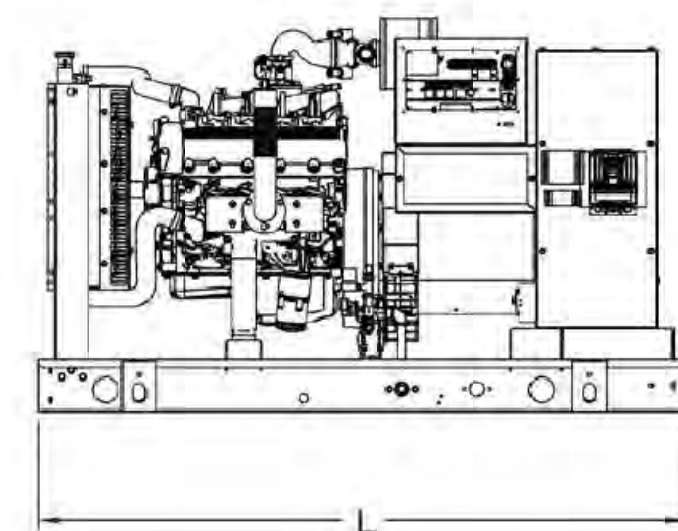



OPEN SET (Includes Exhaust Flex)

L x W x H in (mm)	76 (1930) x 37.4 (949.9) x 47 (1193.8)
Weight lbs (kg)	1575 (714)

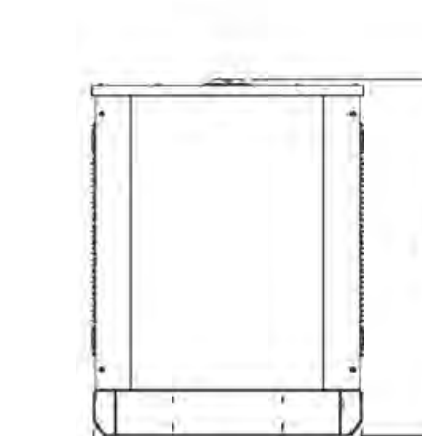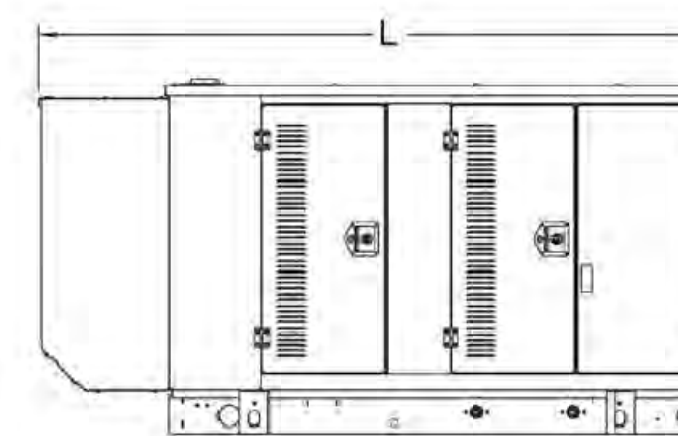



STANDARD ENCLOSURE

L x W x H in (mm)	94.8 (2408.9) x 38 (965.1) x 49.5 (1258.1)
Weight lbs (kg)	Steel: 2100 (952) Aluminum: 1754 (795)

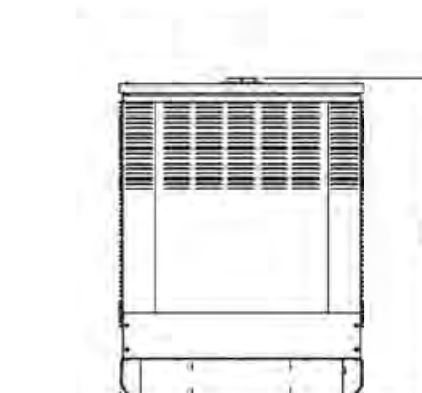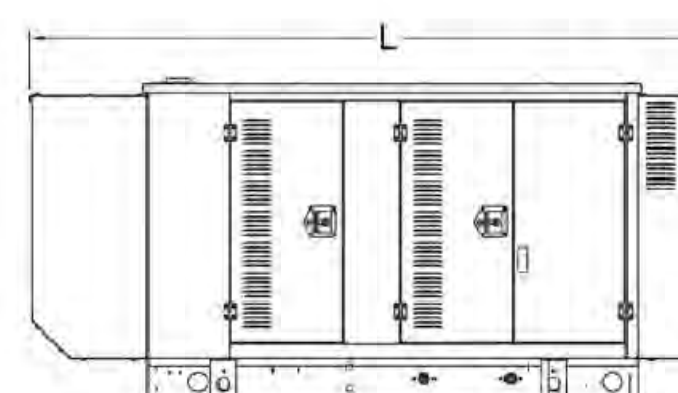

LEVEL 1 ACOUSTIC ENCLOSURE

L x W x H in (mm)	112.5 (2857.1) x 38 (965.1) x 49.5 (1258.1)
Weight lbs (kg)	Steel: 2140 (970) Aluminum: 1767 (801)

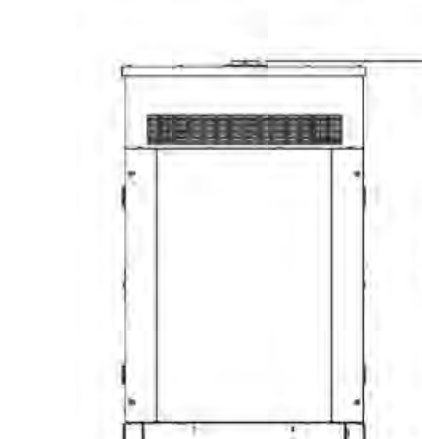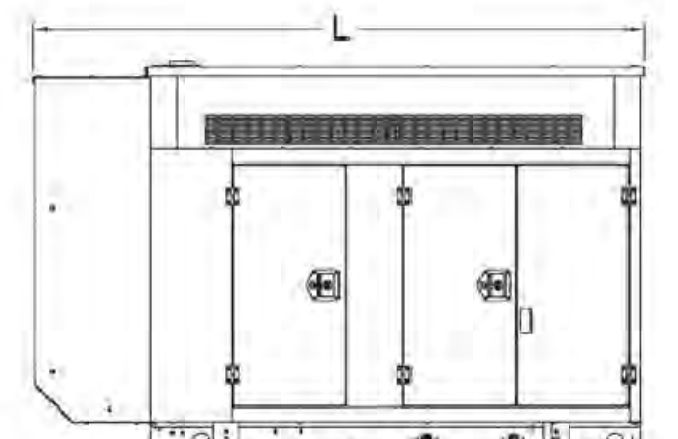

LEVEL 2 ACOUSTIC ENCLOSURE

L x W x H in (mm)	94.8 (2407) x 38 (965.1) x 62 (1573.9)
Weight lbs (kg)	Steel: 2328 (1056) Aluminum: 1831 (830)

YOUR FACTORY RECOGNIZED GENERAC INDUSTRIAL DEALER

Specification characteristics may change without notice. Please consult a Generac Power Systems Industrial Dealer for detailed installation drawings.

Generac Power Systems, Inc. • S45 W29290 HWY 59, Waukesha, WI 53189 • generac.com
©2013 Generac Power Systems, Inc. All rights reserved. All specifications are subject to change without notice. Part No. 0K4285-B / Printed in U.S.A. 10/22/13

REVISIONS / SUBMISSIONS

1	
2	
3	
4	
5	
6	
7	
8	
9	
10	
11	
12	

1323


ALL DRAWINGS AND WRITTEN MATERIAL APPEARING HEREIN, INCLUDING THE LOGO AND UNPUBLISHED WORK OF KOBI KARP AIA, MAY NOT BE DUPLICATED, USED, OR DISCLOSED WITHOUT THE EXPRESS WRITTEN CONSENT OF KOBI KARP ARCHITECTURE & INTERIOR DESIGN, INC. AIA (S) 2013

PLYMOUTH
336 21ST STREET
MIAMI BEACH, FL 33139

CUT SHEETS
PLYMOUTH HOTEL

Lic. # AR0012578

ARCHITECTURE
INTERIOR DESIGN
PLANNING
AIA ASID NCARB
2015 Biscayne Boulevard
Suite 200
Miami, Florida 33137
P: 305.573.2766
F: 305.573.2766
WWW.KOBIKARP.COM

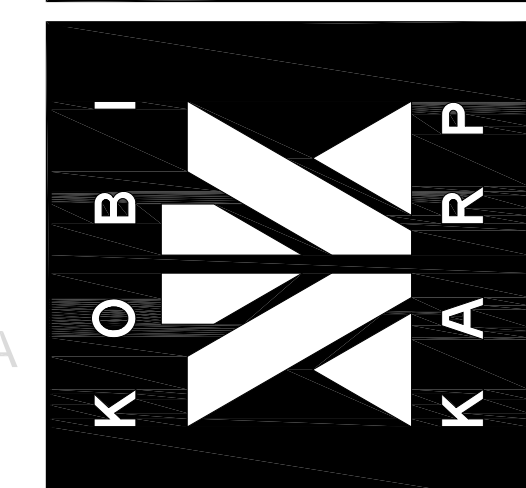

DRAWN BY:
CHECKED BY:
DATE:

A8.02