



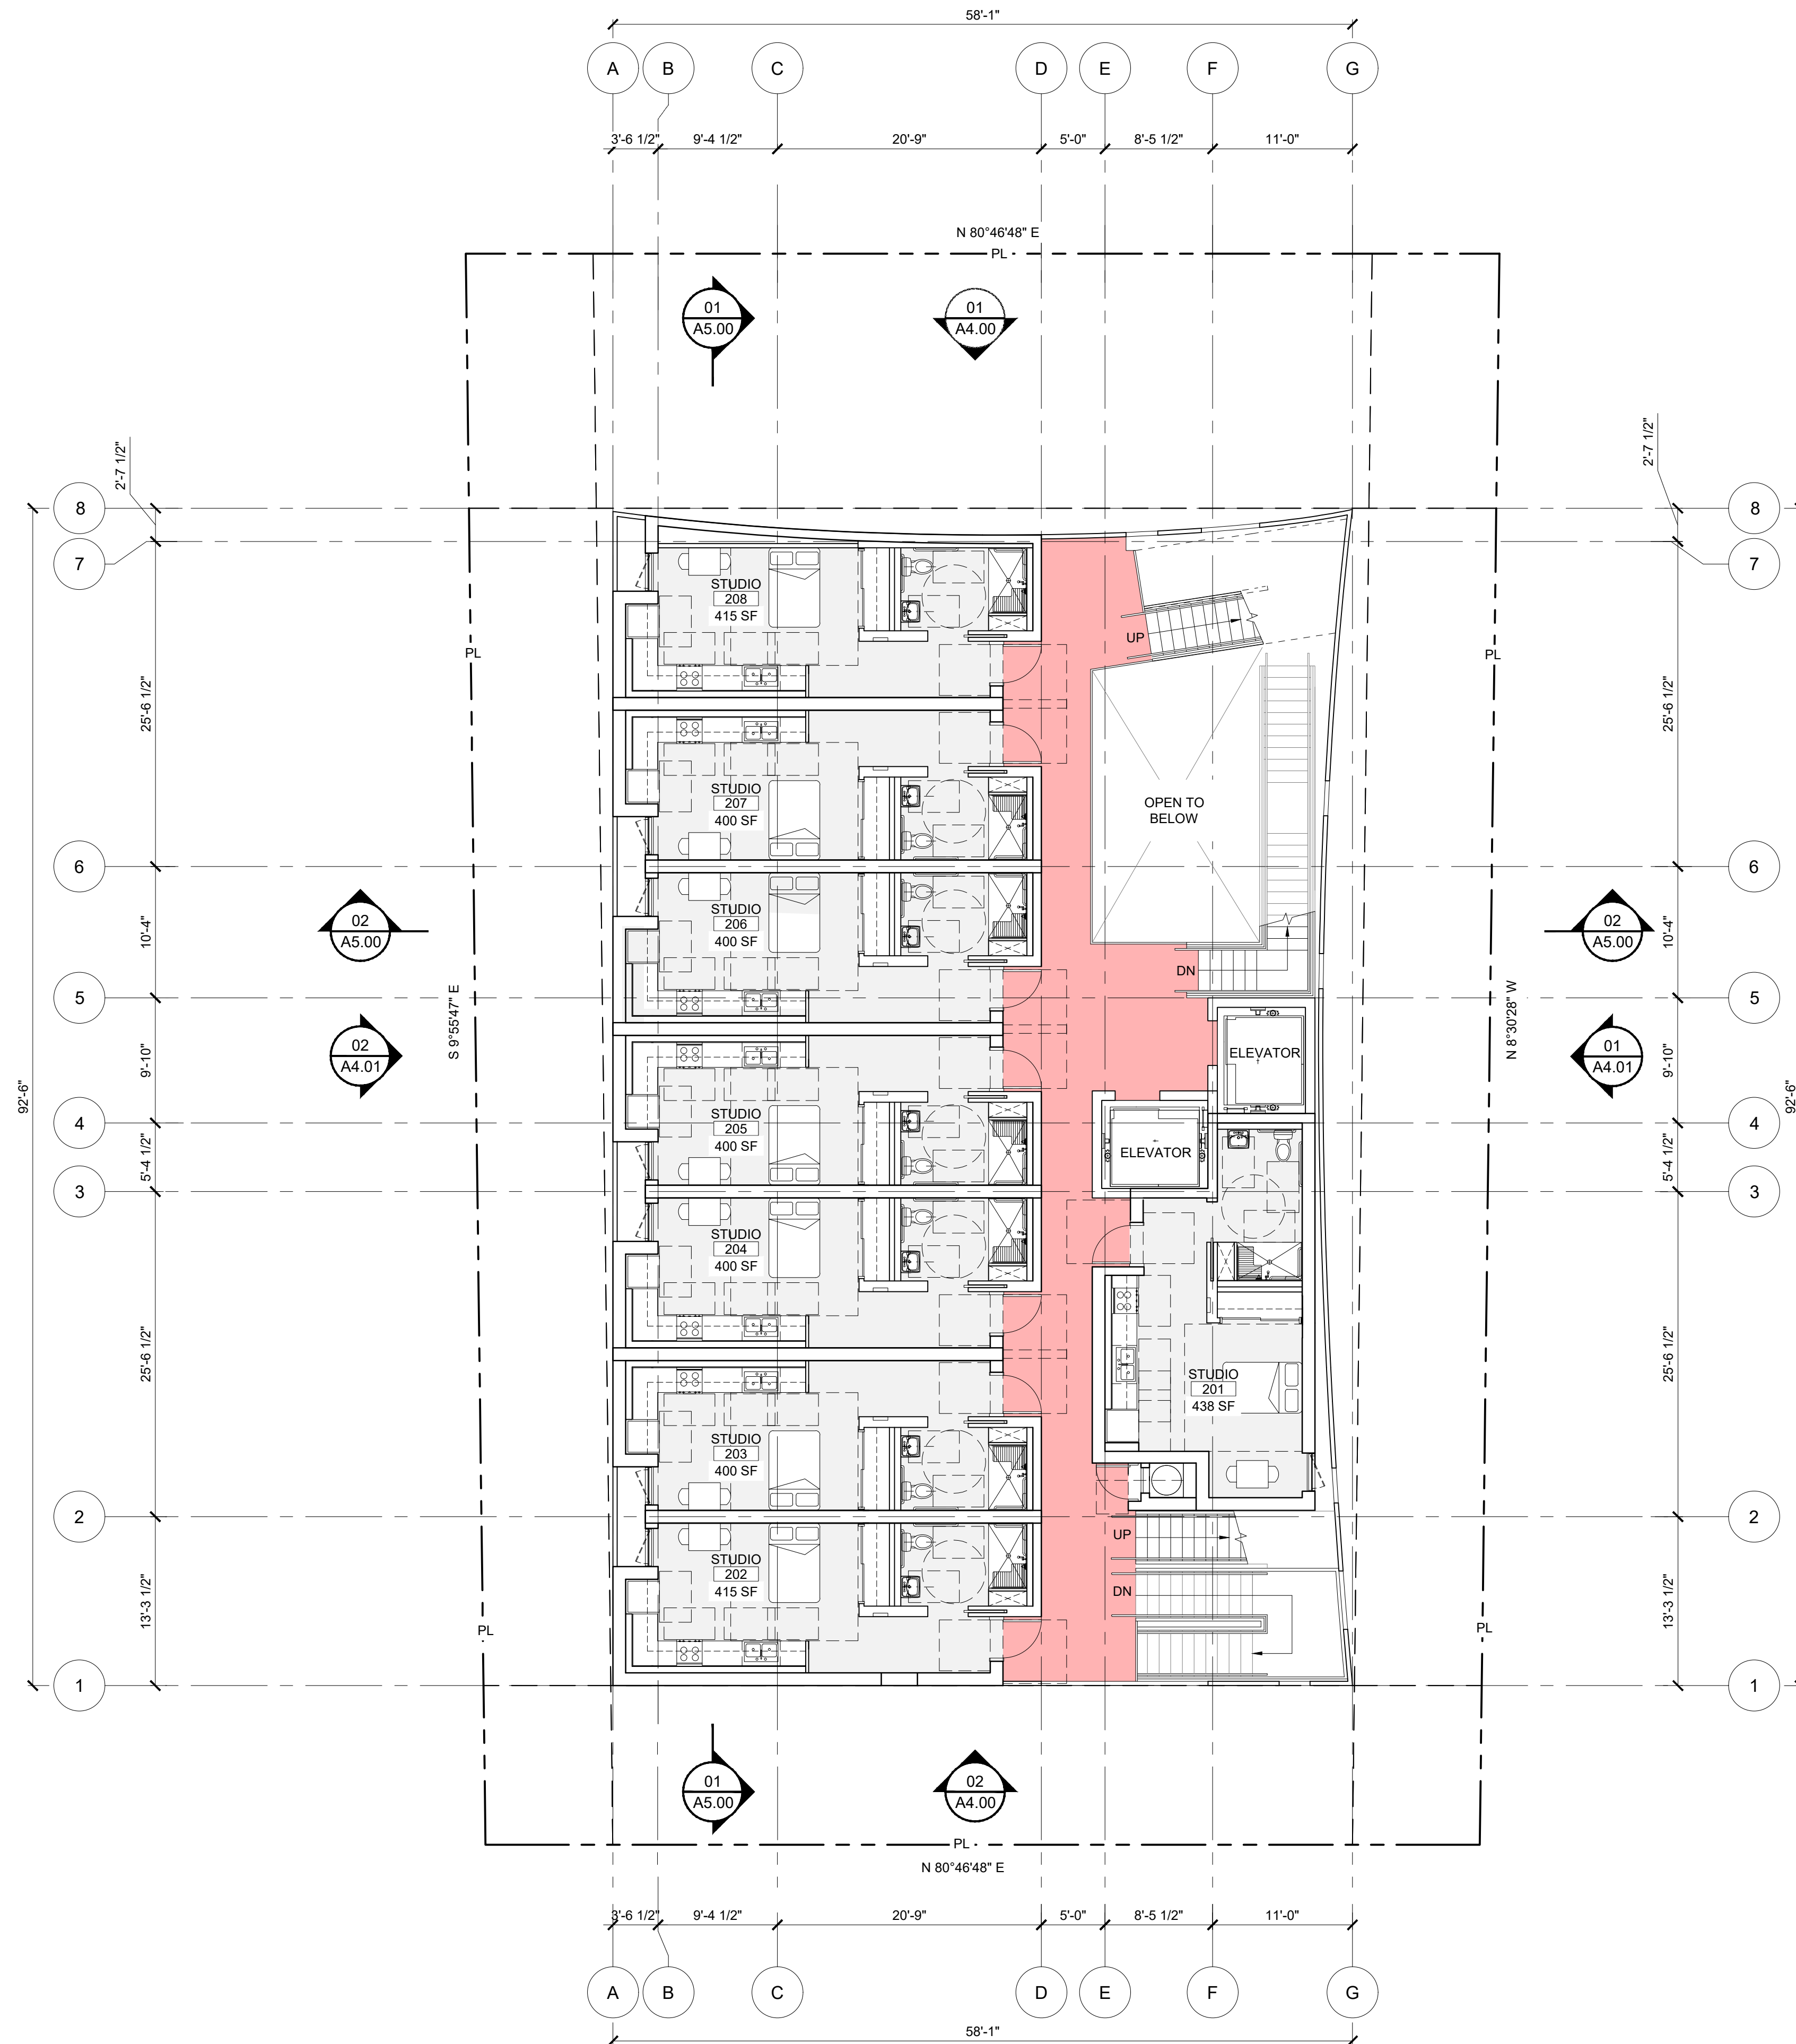


SECOND FLOOR PLAN
REF: SECTIONS, ELEVATIONS
SCALE: 1/8" = 1'-0"

01

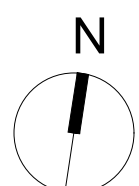

- CONCEPTUAL DESIGN --
- SCHEMATIC DESIGN --
- DESIGN DEVELOPMENT --
- CONSTRUCTION DOCUMENTS --
- PLAN CHECK SUBMITTAL --
- PLAN CHECK RESUBMITTAL --
- PERMIT SET --
- BID ISSUE --
- REVISION --
- CONSTRUCTION ISSUE --

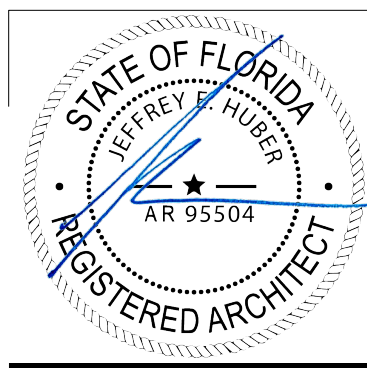

THE HERON
1158 MARSEILLE DRIVE
MIAMI BEACH, FL. 33141
PROJECT NUMBER: 20027.0

REVISIONS:

1	--	4	--
2	--	5	--
3	--	6	--

SHEET TITLE:


SECOND FLOOR PLAN

SCALE: AS INDICATED
DATE PRINTED: 2021-5-13


ALL DRAWINGS AND WRITTEN MATERIAL APPEARING HEREIN CONSTITUTE ORIGINAL AND UNPUBLISHED WORK OF THE ARCHITECT AND MAY NOT BE DUPLICATED, USED OR DISCLOSED WITHOUT THE WRITTEN CONSENT OF THE ARCHITECT.

BROOKS + SCARPA ARCHITECTURE
1147 NE 7TH AVE.
FORT LAUDERDALE, FL. 33304
t: 954.683.1236

A3.20

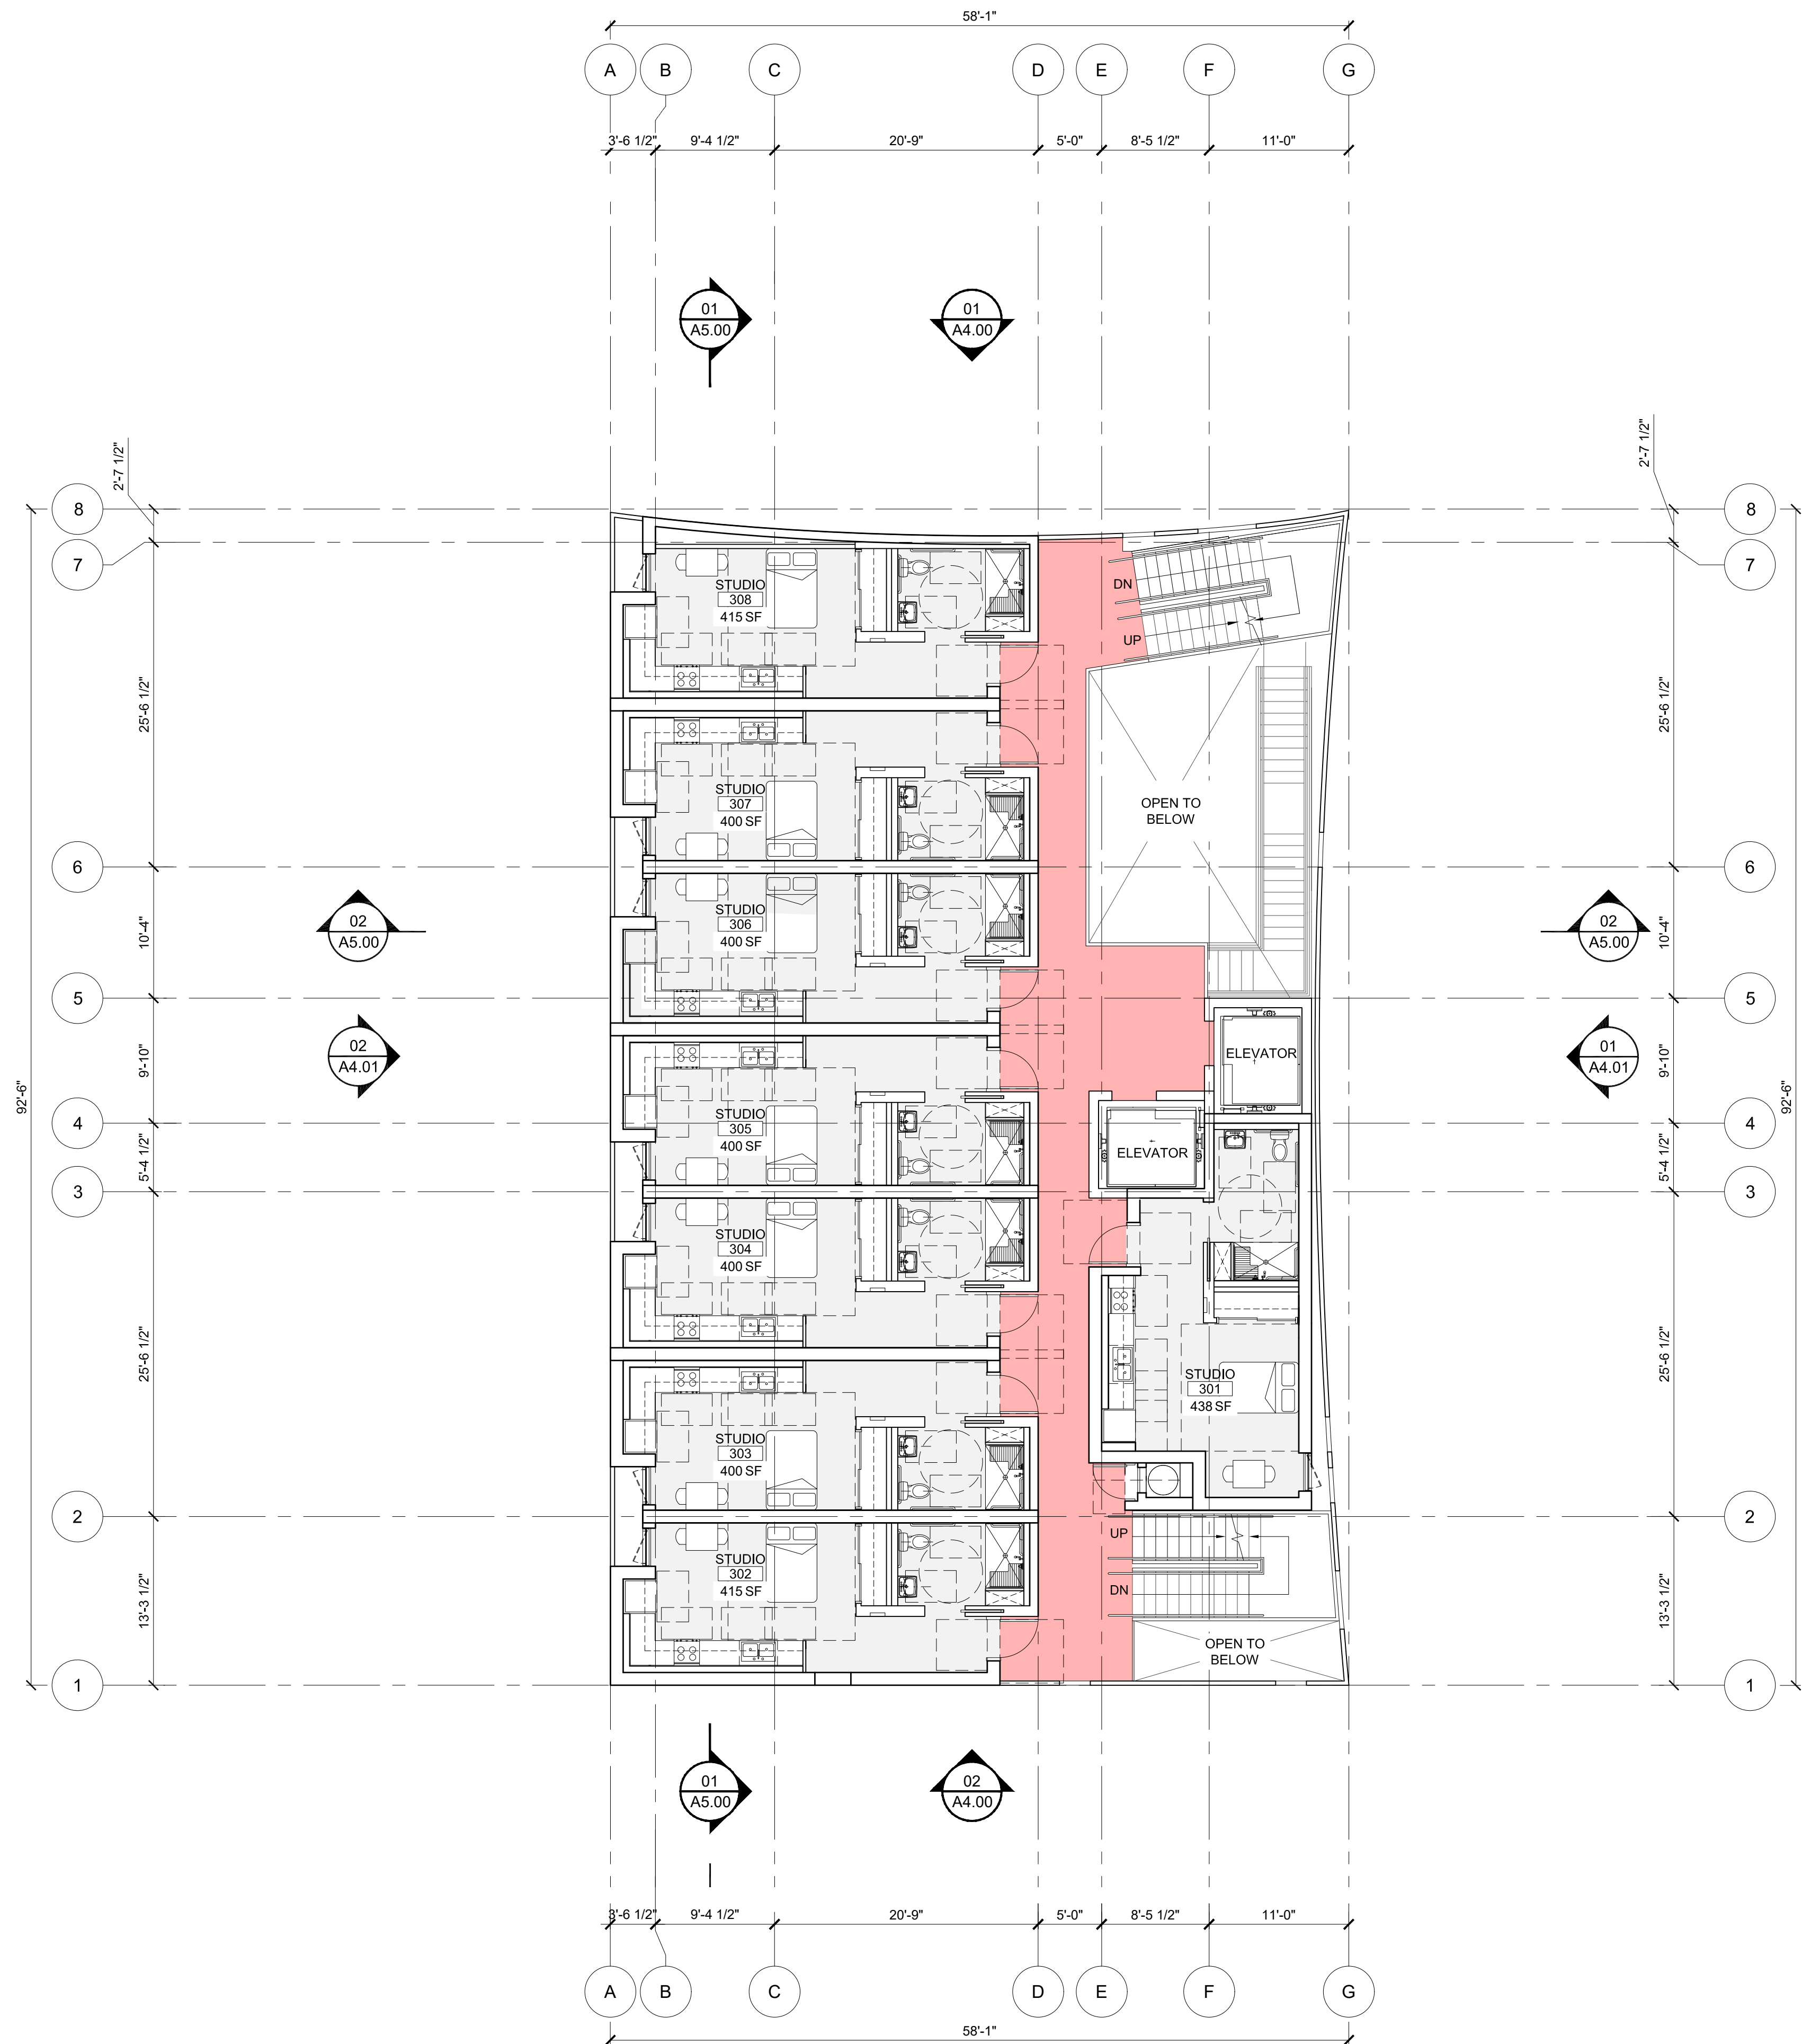

- CONCEPTUAL DESIGN -
- SCHEMATIC DESIGN -
- DESIGN DEVELOPMENT -
- CONSTRUCTION DOCUMENTS -
- PLAN CHECK SUBMITTAL -
- PLAN CHECK RESUBMITTAL -
- PERMIT SET -
- BID ISSUE -
- REVISION -
- CONSTRUCTION ISSUE -

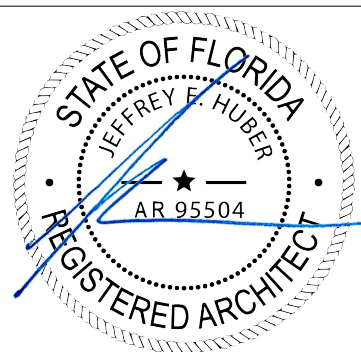

THE HERON
1158 MARSEILLE DRIVE
MIAMI BEACH, FL. 33141
PROJECT NUMBER: 20027.0

REVISIONS:

1	--	4	--
2	--	5	--
3	--	6	--


SHEET TITLE: **THIRD FLOOR PLAN**

SCALE: AS INDICATED
DATE PRINTED: 2021-5-13

ALL DRAWINGS AND WRITTEN MATERIAL APPEARING HEREIN CONSTITUTE ORIGINAL AND UNPUBLISHED WORK OF THE ARCHITECT AND MAY NOT BE DUPLICATED, USED OR DISCLOSED WITHOUT THE WRITTEN CONSENT OF THE ARCHITECT.

THIRD FLOOR PLAN

01

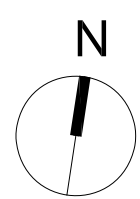


REF: SECTIONS, ELEVATIONS


SCALE: 1/8" = 1'-0"

A3.30

BROOKS + SCARPA ARCHITECTURE
1147 NE 7TH AVE.
FORT LAUDERDALE, FL. 33304
t: 954.683.1236

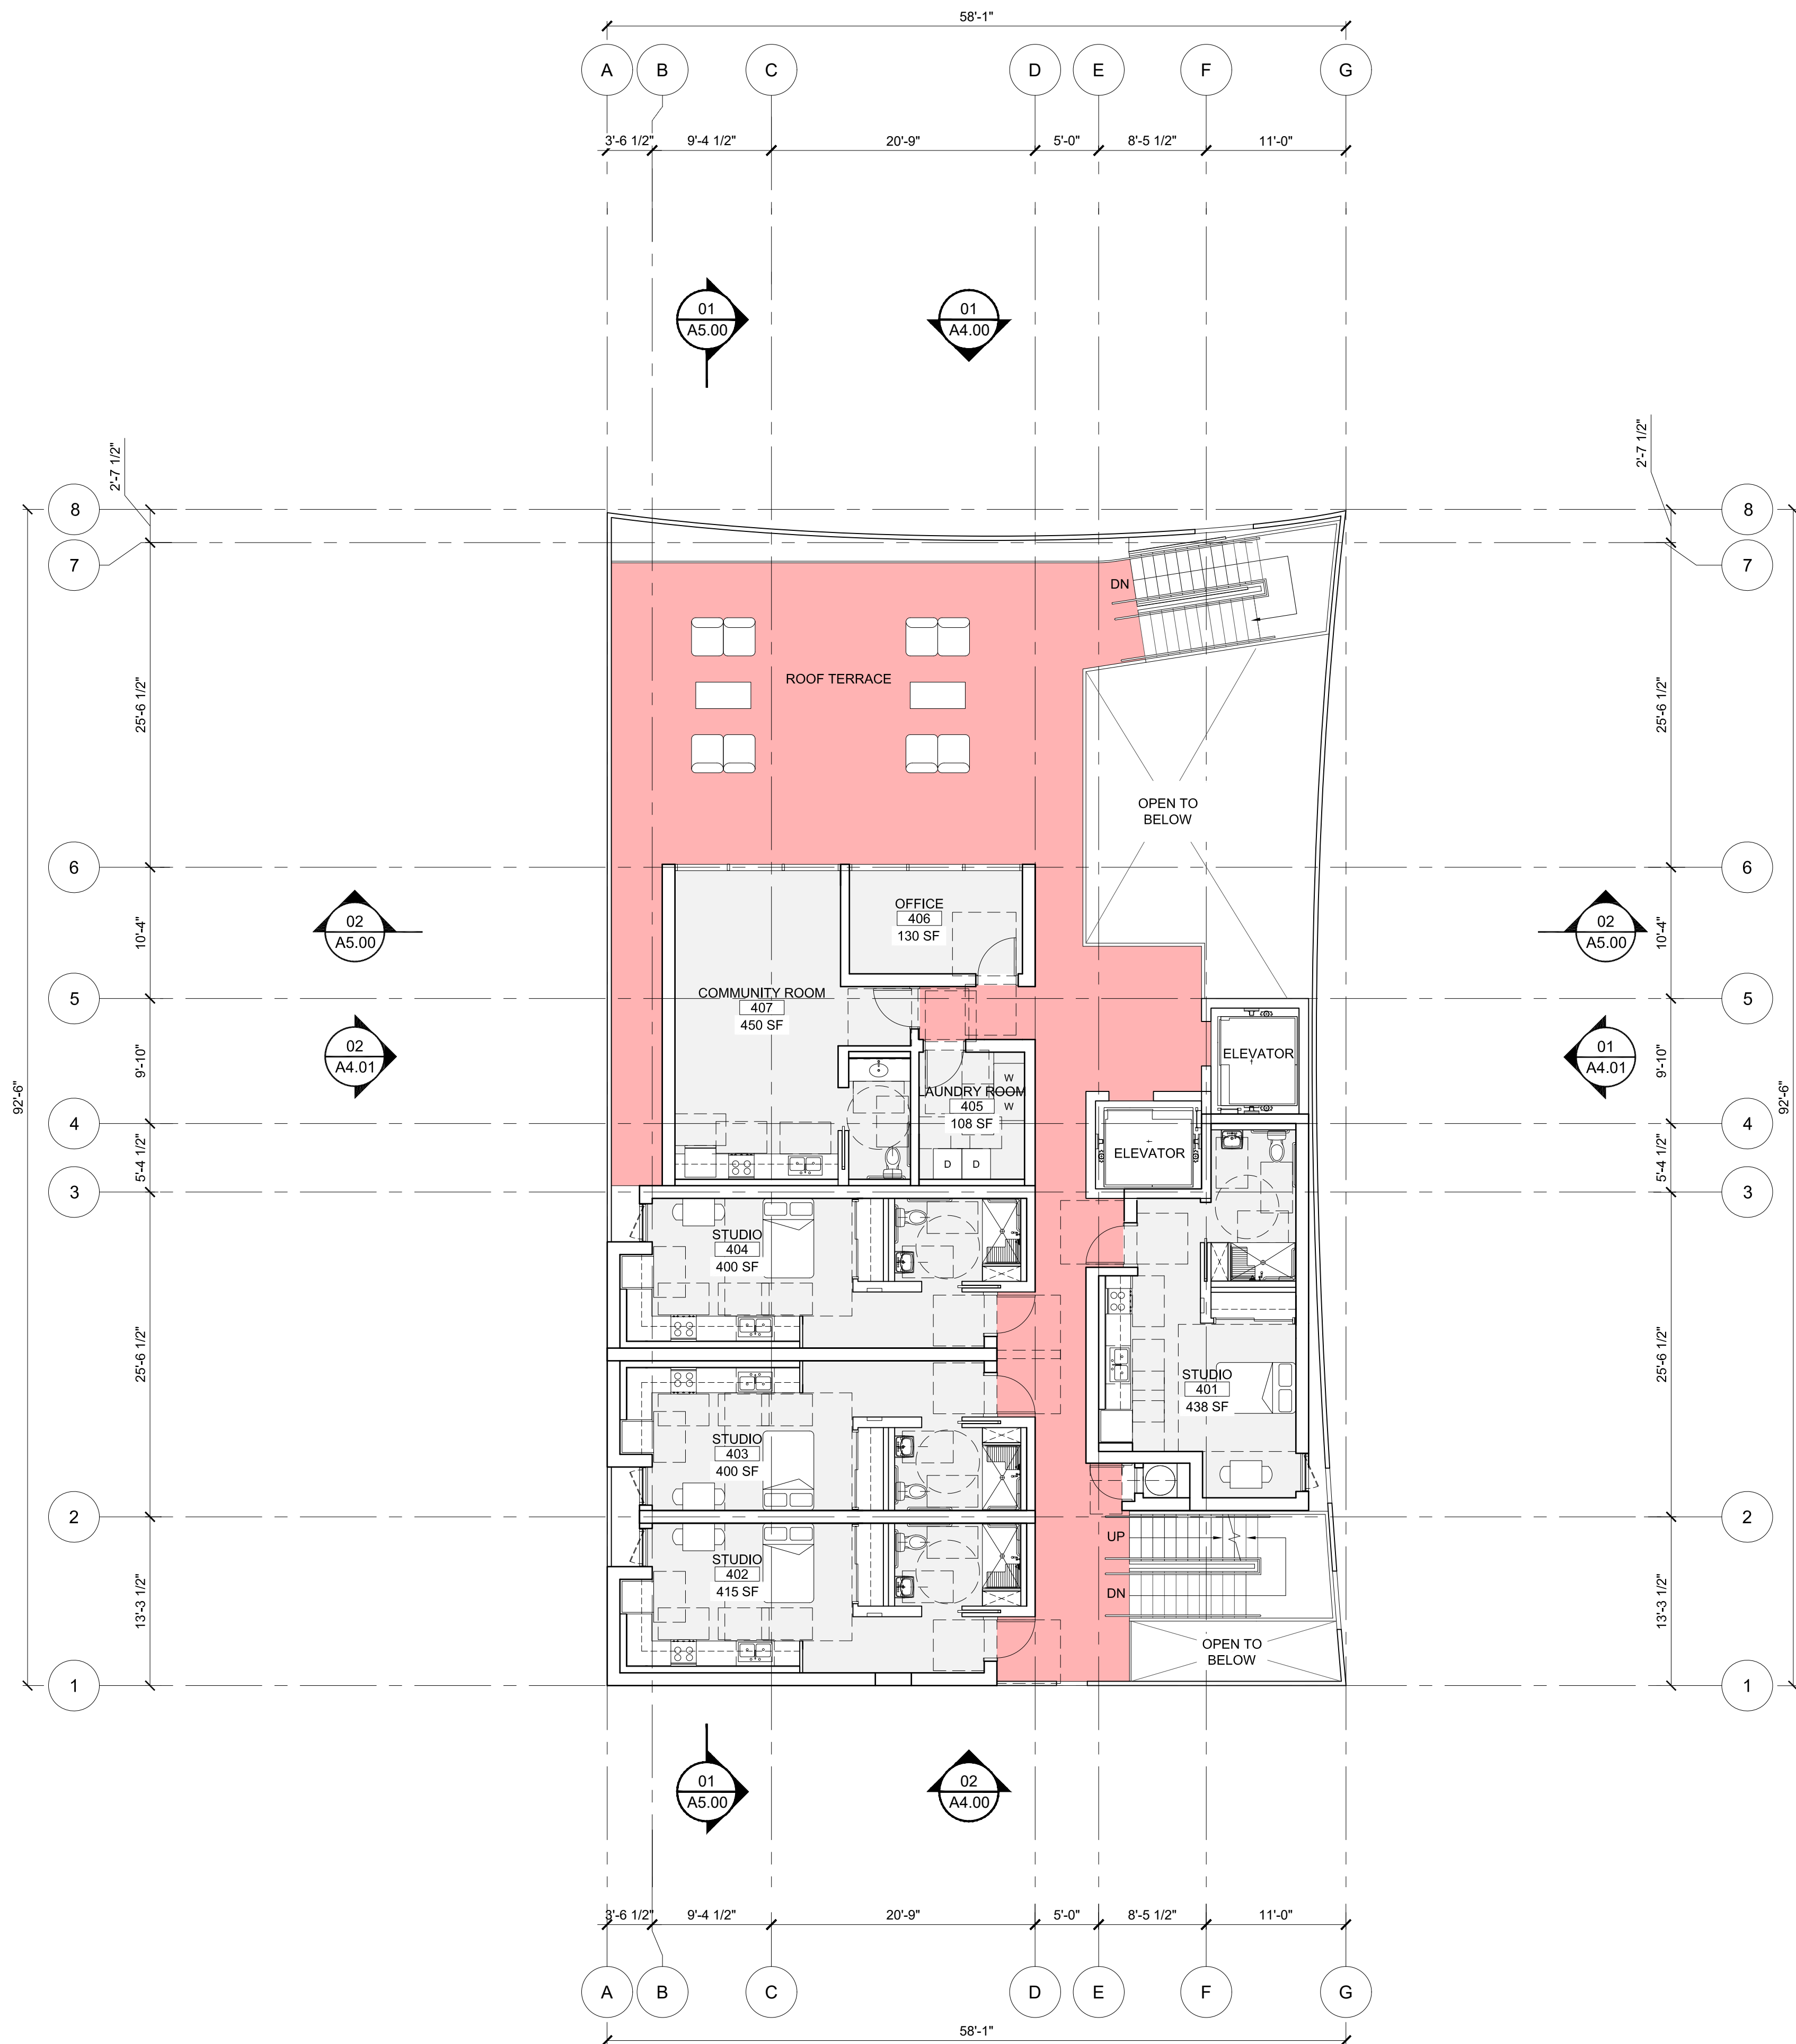

- CONCEPTUAL DESIGN -
- SCHEMATIC DESIGN -
- DESIGN DEVELOPMENT -
- CONSTRUCTION DOCUMENTS -
- PLAN CHECK SUBMITTAL -
- PLAN CHECK RESUBMITTAL -
- PERMIT SET -
- BID ISSUE -
- REVISION -
- CONSTRUCTION ISSUE -

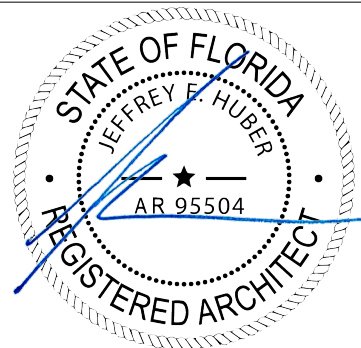

REVISIONS:			
1	--	4	--
2	--	5	--
3	--	6	--

SHEET TITLE: FOURTH FLOOR PLAN

SCALE: AS INDICATED
DATE PRINTED: 2021-5-13

ALL DRAWINGS AND WRITTEN MATERIAL APPEARING HEREIN
CONSTITUTE ORIGINAL AND UNPUBLISHED WORK OF THE
ARCHITECT AND MAY NOT BE DUPLICATED, USED OR DISCLOSED
WITHOUT THE WRITTEN CONSENT OF THE ARCHITECT.


BROOKS + SCARPA ARCHITECTURE
1147 NE 7TH AVE.
FORT LAUDERDALE, FL. 33304
t: 954.683.1236

FOURTH FLOOR PLAN


REF: SECTIONS, ELEVATIONS

SCALE: 1/8" = 1'-0"


01

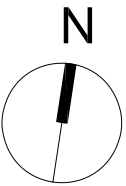

A3.40

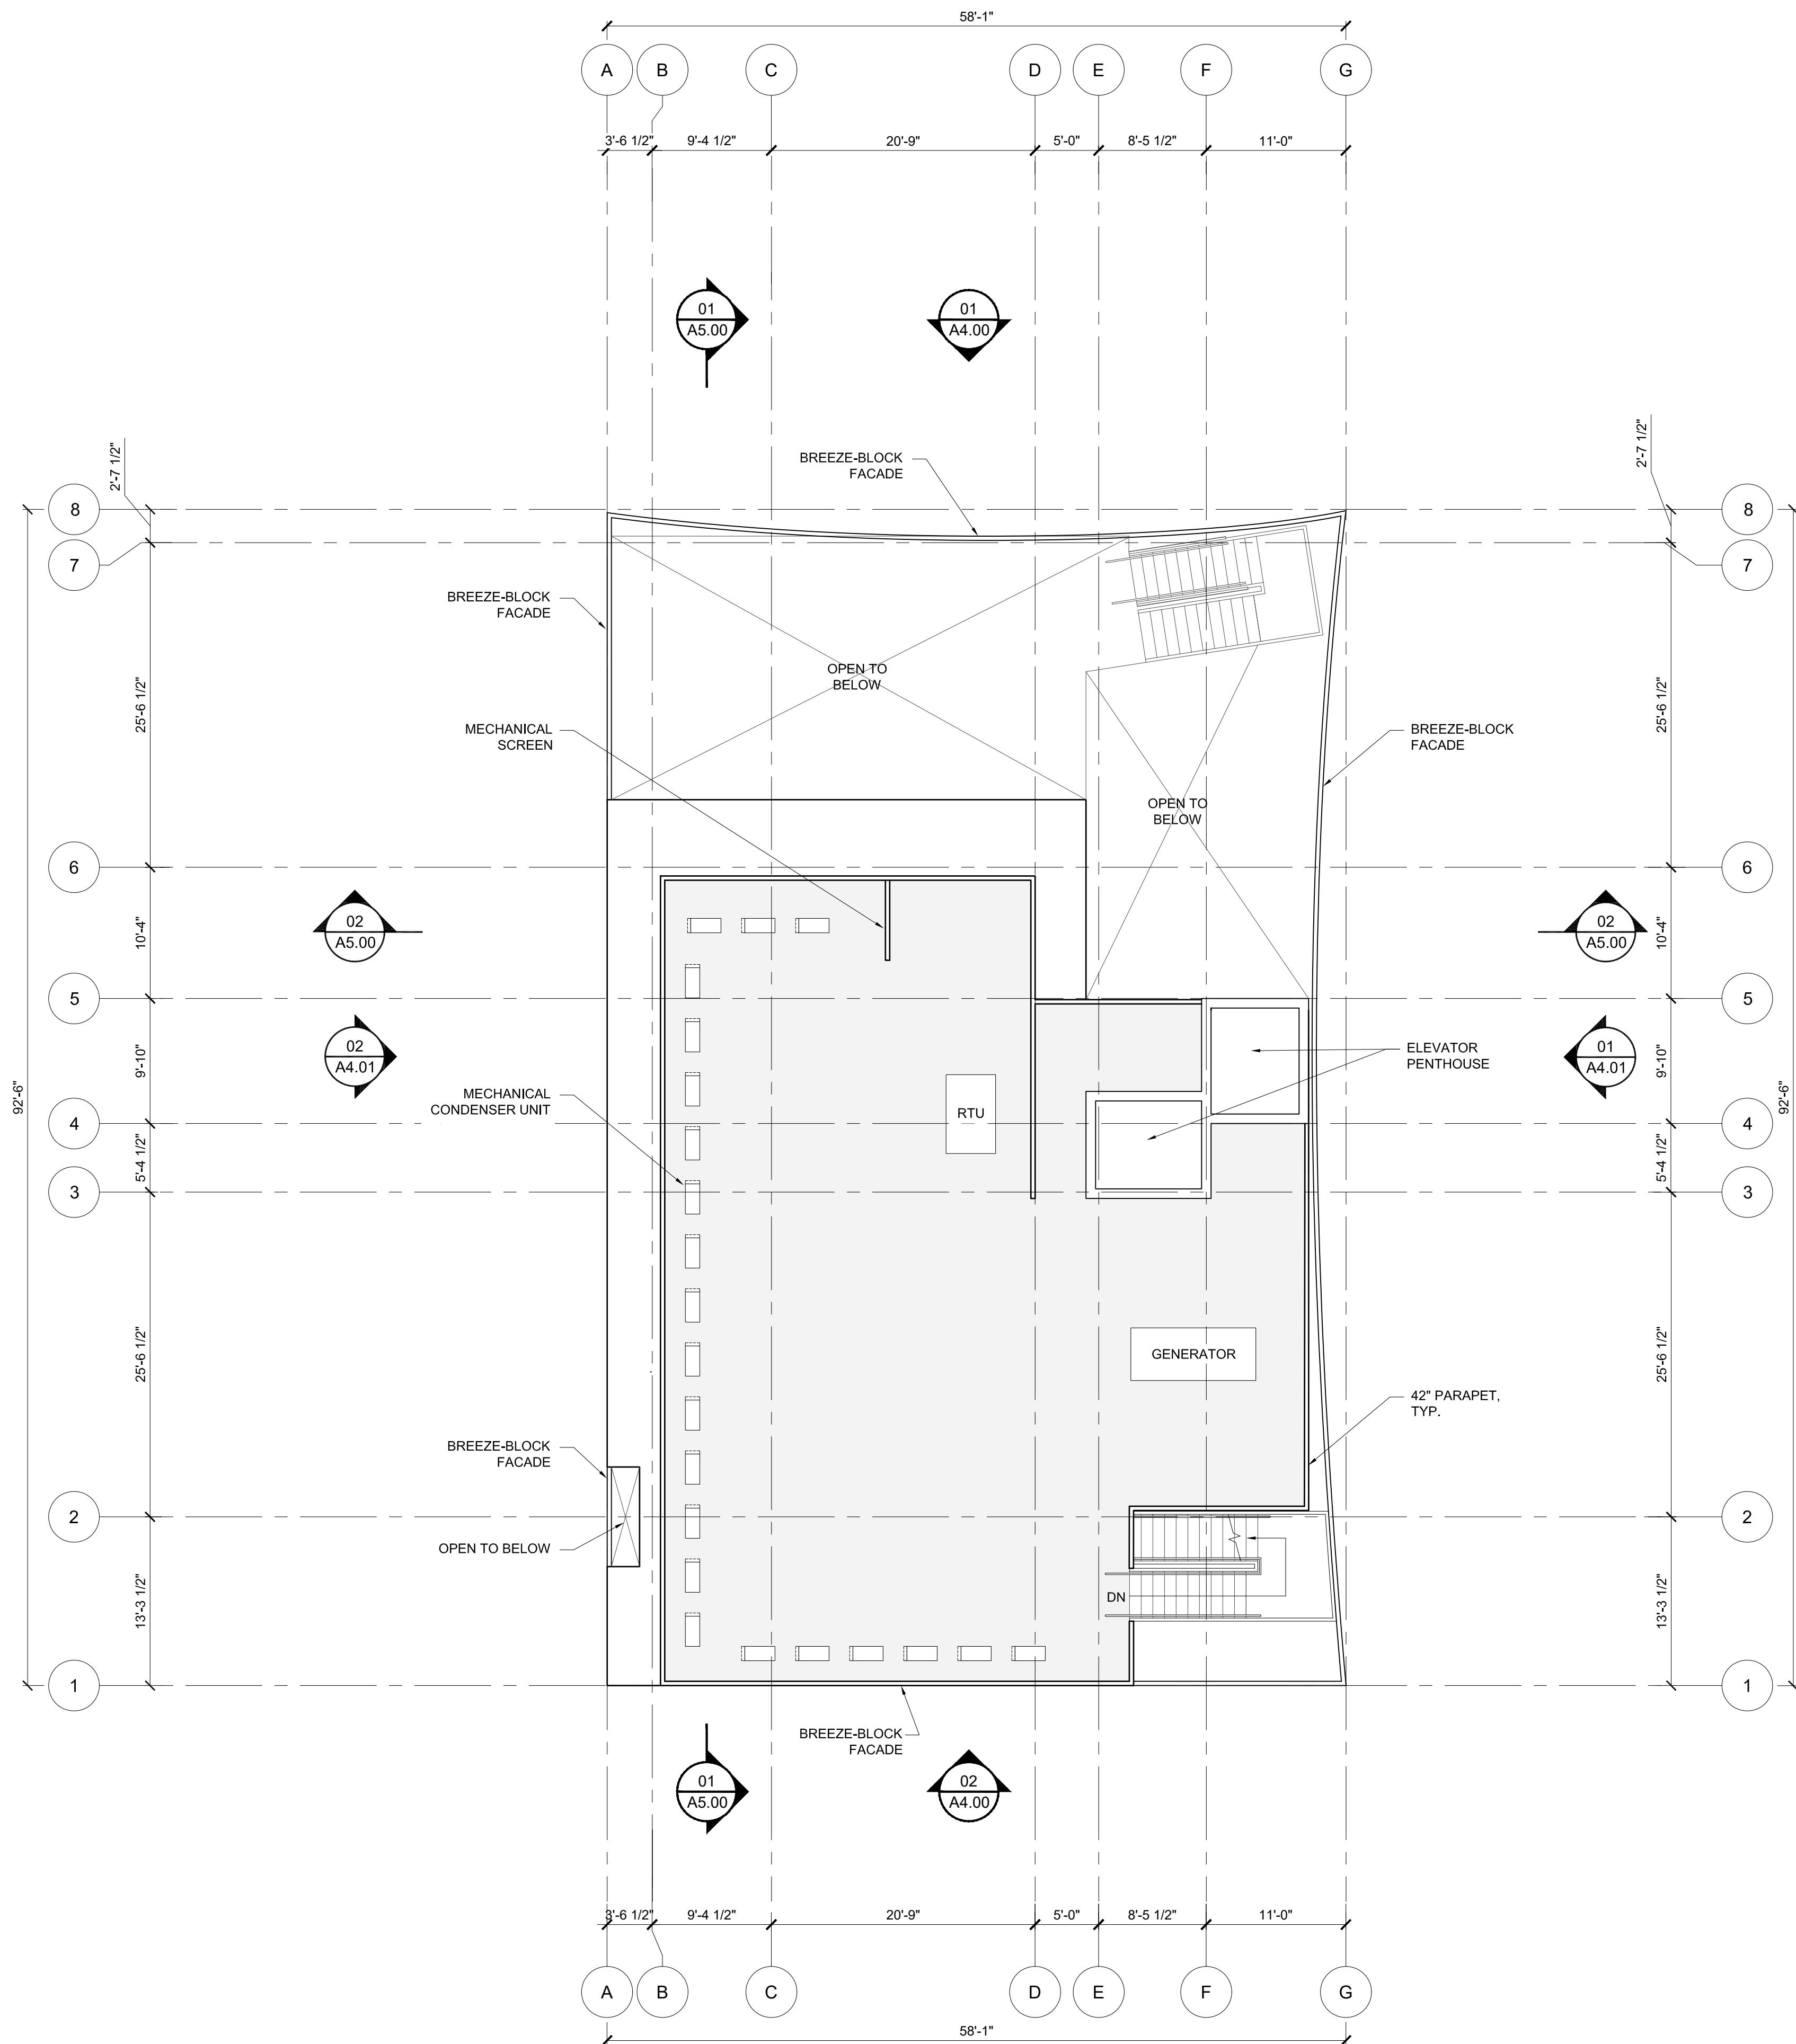

- CONCEPTUAL DESIGN -
- SCHEMATIC DESIGN -
- DESIGN DEVELOPMENT -
- CONSTRUCTION DOCUMENTS -
- PLAN CHECK SUBMITTAL -
- PLAN CHECK RESUBMITTAL -
- PERMIT SET -
- BID ISSUE -
- REVISION -
- CONSTRUCTION ISSUE -

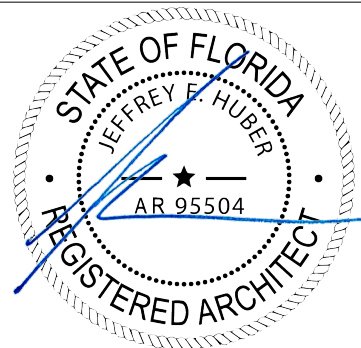

THE HERON
1158 MARSEILLE DRIVE
MIAMI BEACH, FL. 33141
PROJECT NUMBER: 20027.0

REVISIONS:

1	--	4	--
2	--	5	--
3	--	6	--

SHEET TITLE:


ROOF PLAN

SCALE: AS INDICATED
DATE PRINTED: 2021-5-13

ALL DRAWINGS AND WRITTEN MATERIAL APPEARING HEREIN
CONSTITUTE ORIGINAL AND UNPUBLISHED WORK OF THE
ARCHITECT AND MAY NOT BE DUPLICATED, USED OR DISCLOSED
WITHOUT THE WRITTEN CONSENT OF THE ARCHITECT.

ROOF PLAN


01

 

REF: SECTIONS, ELEVATIONS

SCALE: 1/8" = 1'-0"

A3.50

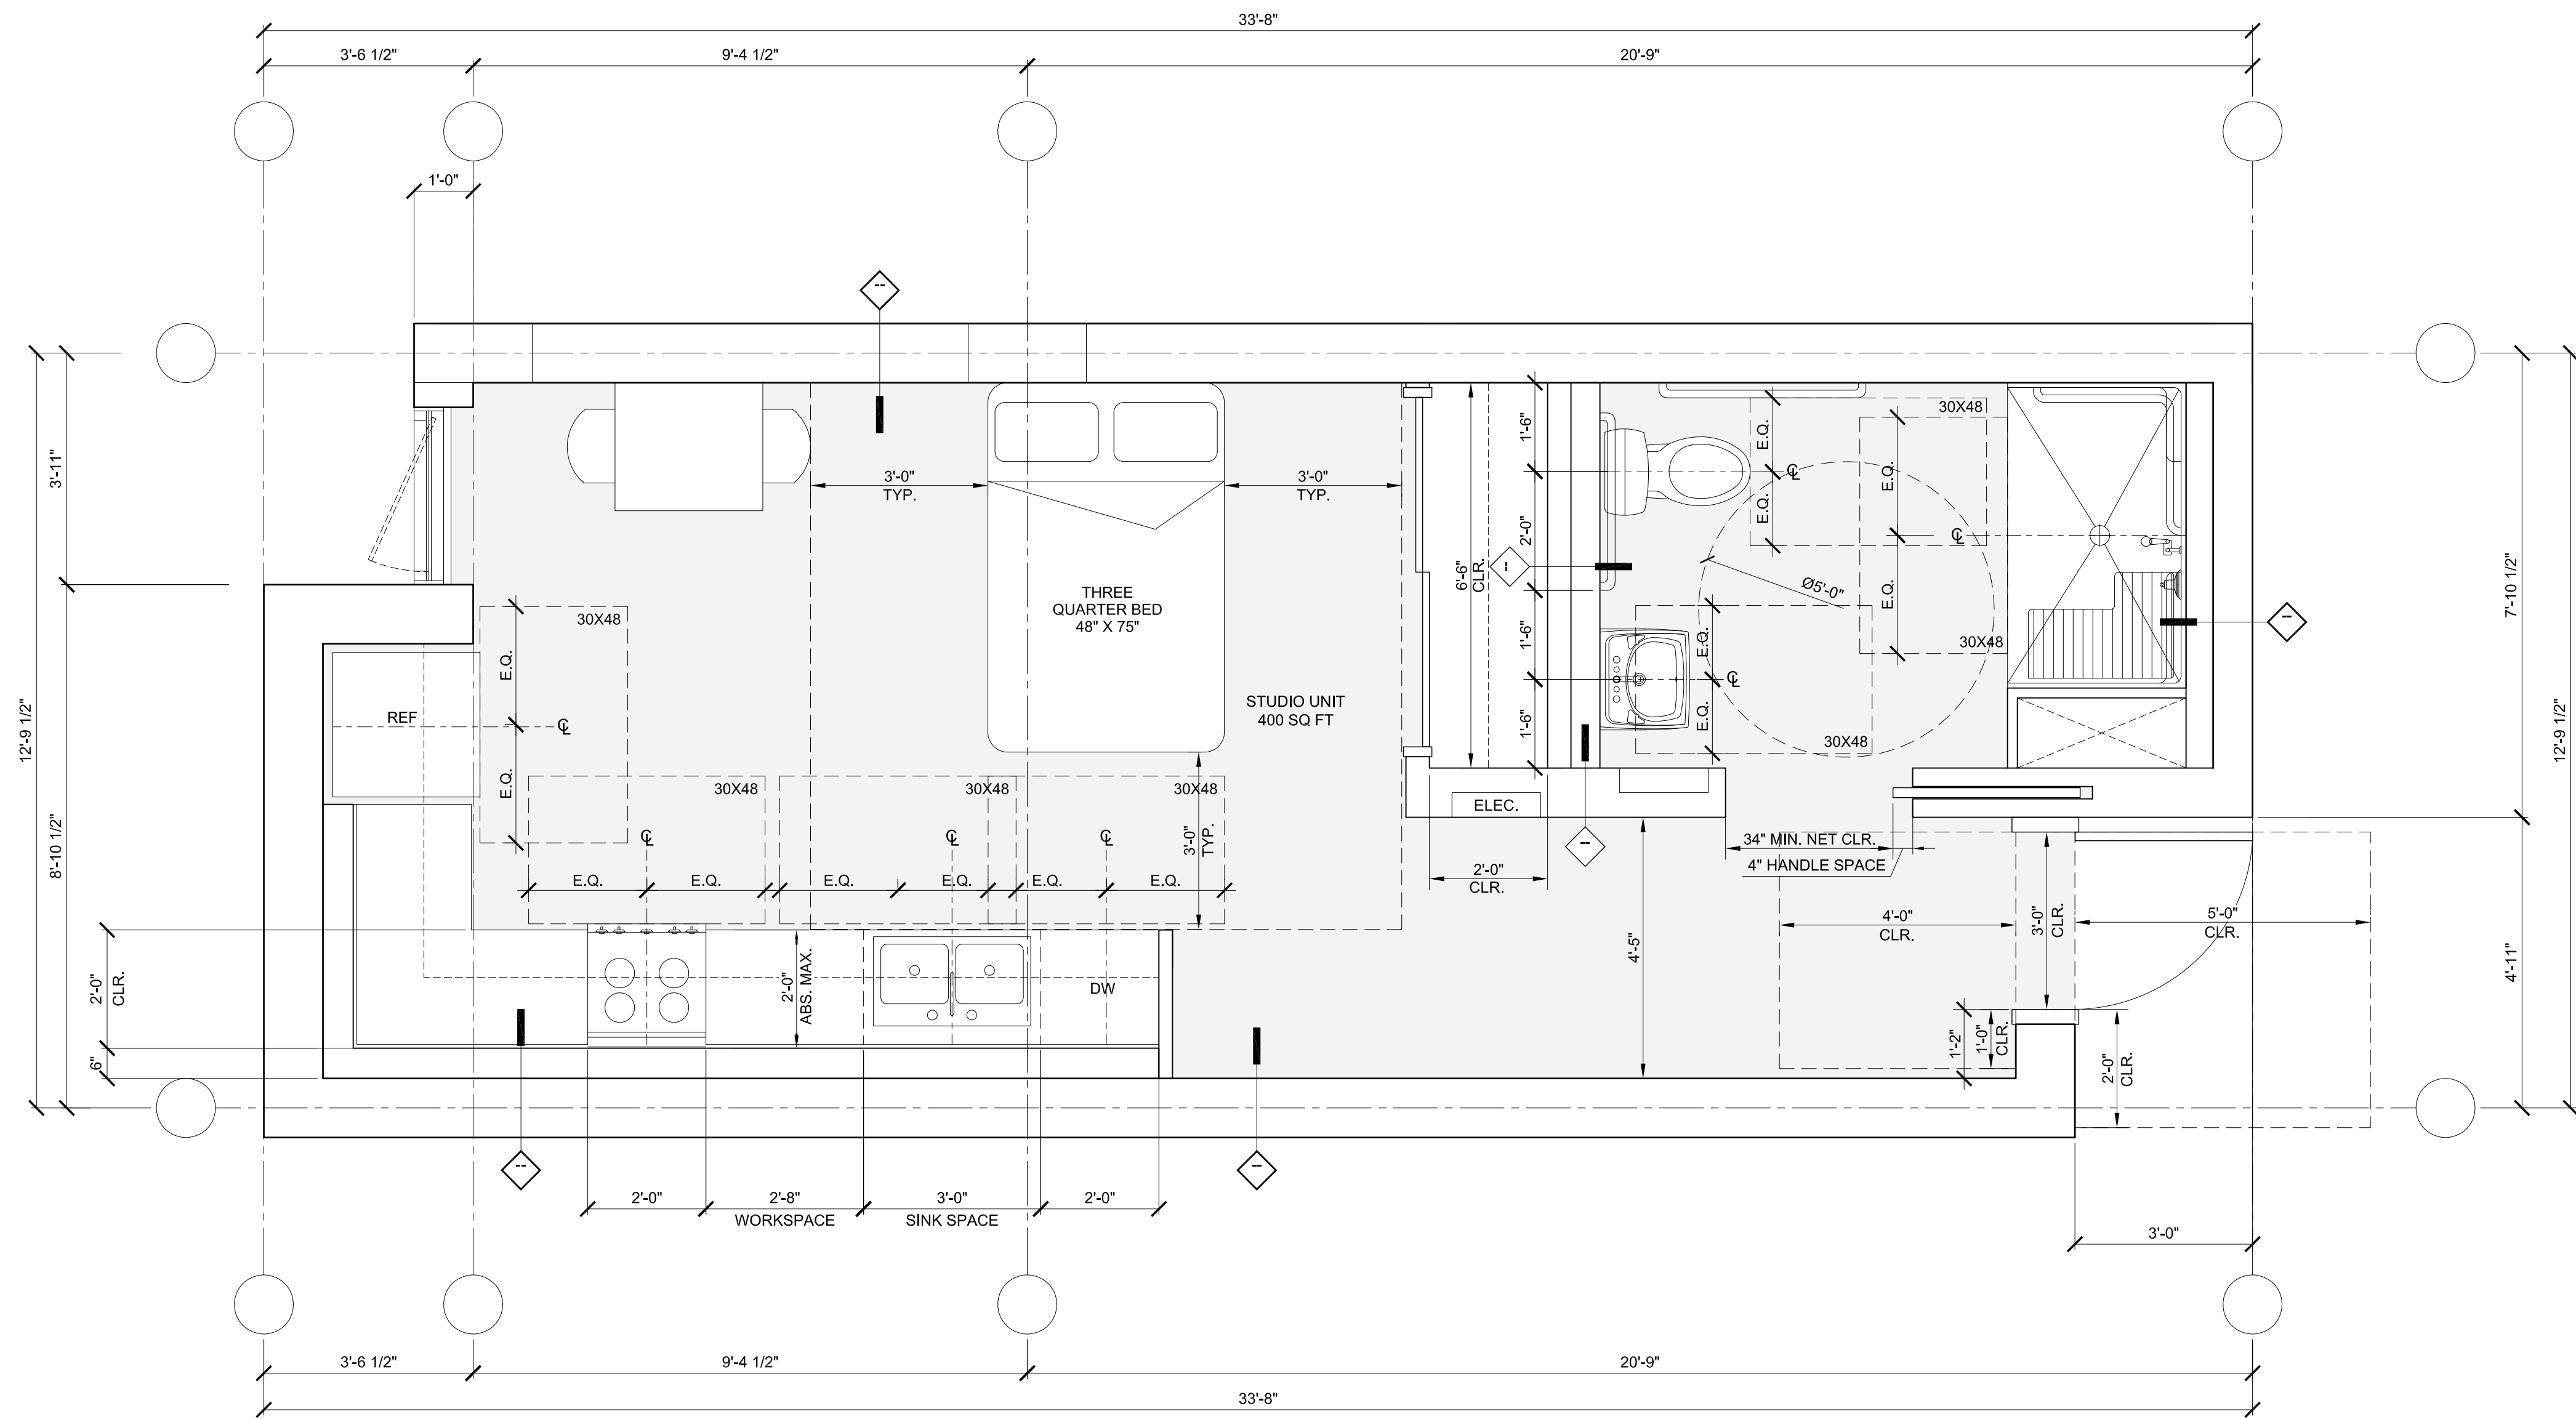


STUDIO TYPE A

01

REF: FLOOR PLANS

SCALE: 1/2" = 1'-0"

- CONCEPTUAL DESIGN -
- SCHEMATIC DESIGN -
- DESIGN DEVELOPMENT -
- CONSTRUCTION DOCUMENTS -
- PLAN CHECK SUBMITTAL -
- PLAN CHECK RESUBMITTAL -
- PERMIT SET -
- BID ISSUE -
- REVISION -
- CONSTRUCTION ISSUE -

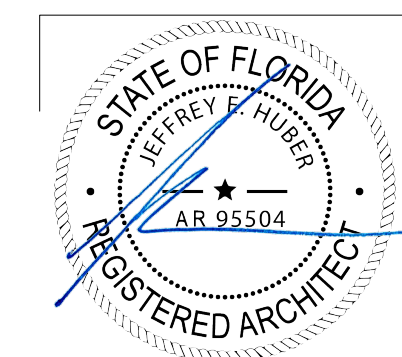

THE HERON
1158 MARSEILLE DRIVE
MIAMI BEACH, FL. 33141
PROJECT NUMBER: 20027.0

REVISIONS:

1	--	4	--
2	--	5	--
3	--	6	--

SHEET TITLE:

ENLARGED UNIT PLANS


SCALE: AS INDICATED

DATE PRINTED: 2021-5-13


ALL DRAWINGS AND WRITTEN MATERIAL APPEARING HEREIN
CONSTITUTE ORIGINAL AND UNPUBLISHED WORK OF THE
ARCHITECT AND MAY NOT BE DUPLICATED, USED OR DISCLOSED
WITHOUT THE WRITTEN CONSENT OF THE ARCHITECT.

BROOKS + SCARPA ARCHITECTURE
1147 NE 7TH AVE.
FORT LAUDERDALE, FL. 33304
t: 954.683.1236

A3.60

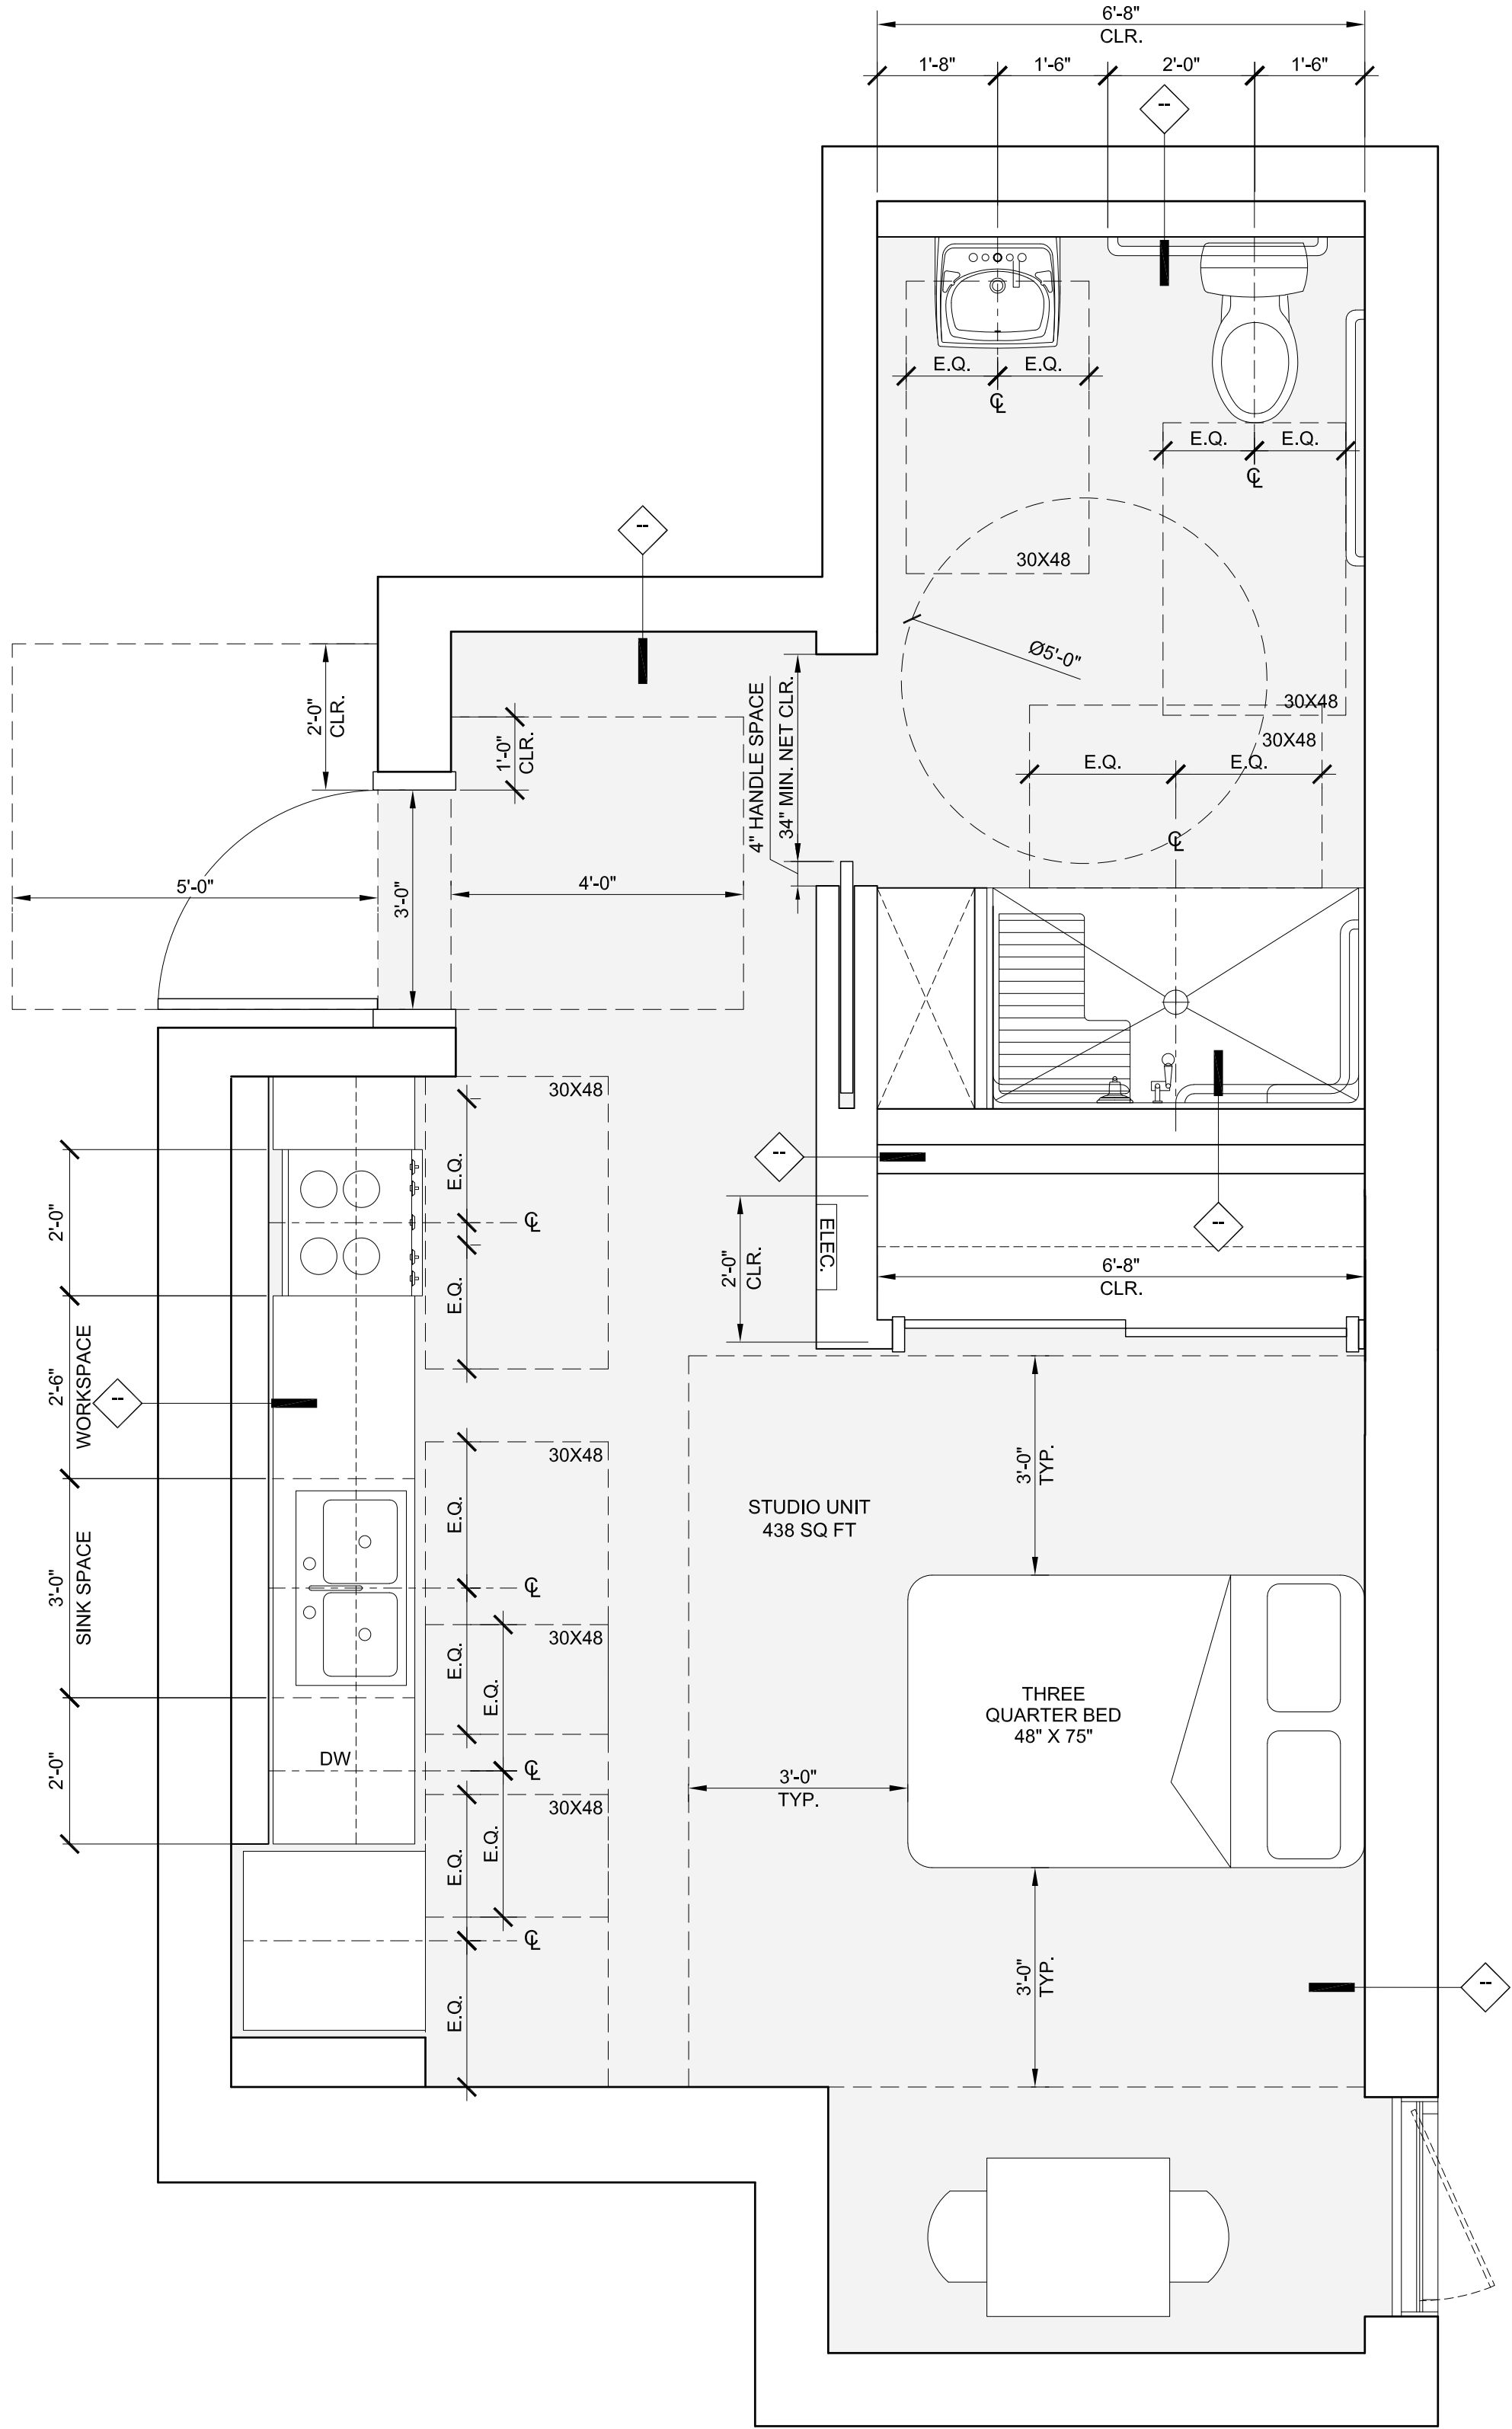

- CONCEPTUAL DESIGN --
- SCHEMATIC DESIGN --
- DESIGN DEVELOPMENT --
- CONSTRUCTION DOCUMENTS --
- PLAN CHECK SUBMITTAL --
- PLAN CHECK RESUBMITTAL --
- PERMIT SET --
- BID ISSUE --
- REVISION --
- CONSTRUCTION ISSUE --

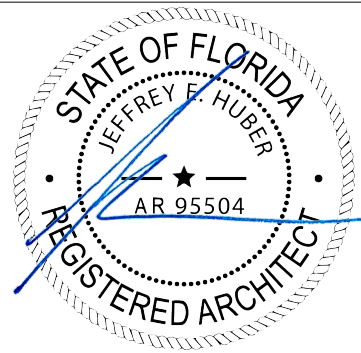

THE HERON
1158 MARSEILLE DRIVE
MIAMI BEACH, FL. 33141
PROJECT NUMBER: 20027.0

REVISIONS:			
1	--	4	--
2	--	5	--
3	--	6	--

SHEET TITLE: ENLARGED UNIT PLANS

SCALE: AS INDICATED
DATE PRINTED: 2021-5-13

ALL DRAWINGS AND WRITTEN MATERIAL APPEARING HEREIN
CONSTITUTE ORIGINAL AND UNPUBLISHED WORK OF THE
ARCHITECT AND MAY NOT BE DUPLICATED, USED OR DISCLOSED
WITHOUT THE WRITTEN CONSENT OF THE ARCHITECT.

BROOKS + SCARPA ARCHITECTURE
1147 NE 7TH AVE.
FORT LAUDERDALE, FL. 33304
t: 954.683.1236


A3.61

STUDIO TYPE B

01


REF: FLOOR PLANS

SCALE: 1/2" = 1'-0"

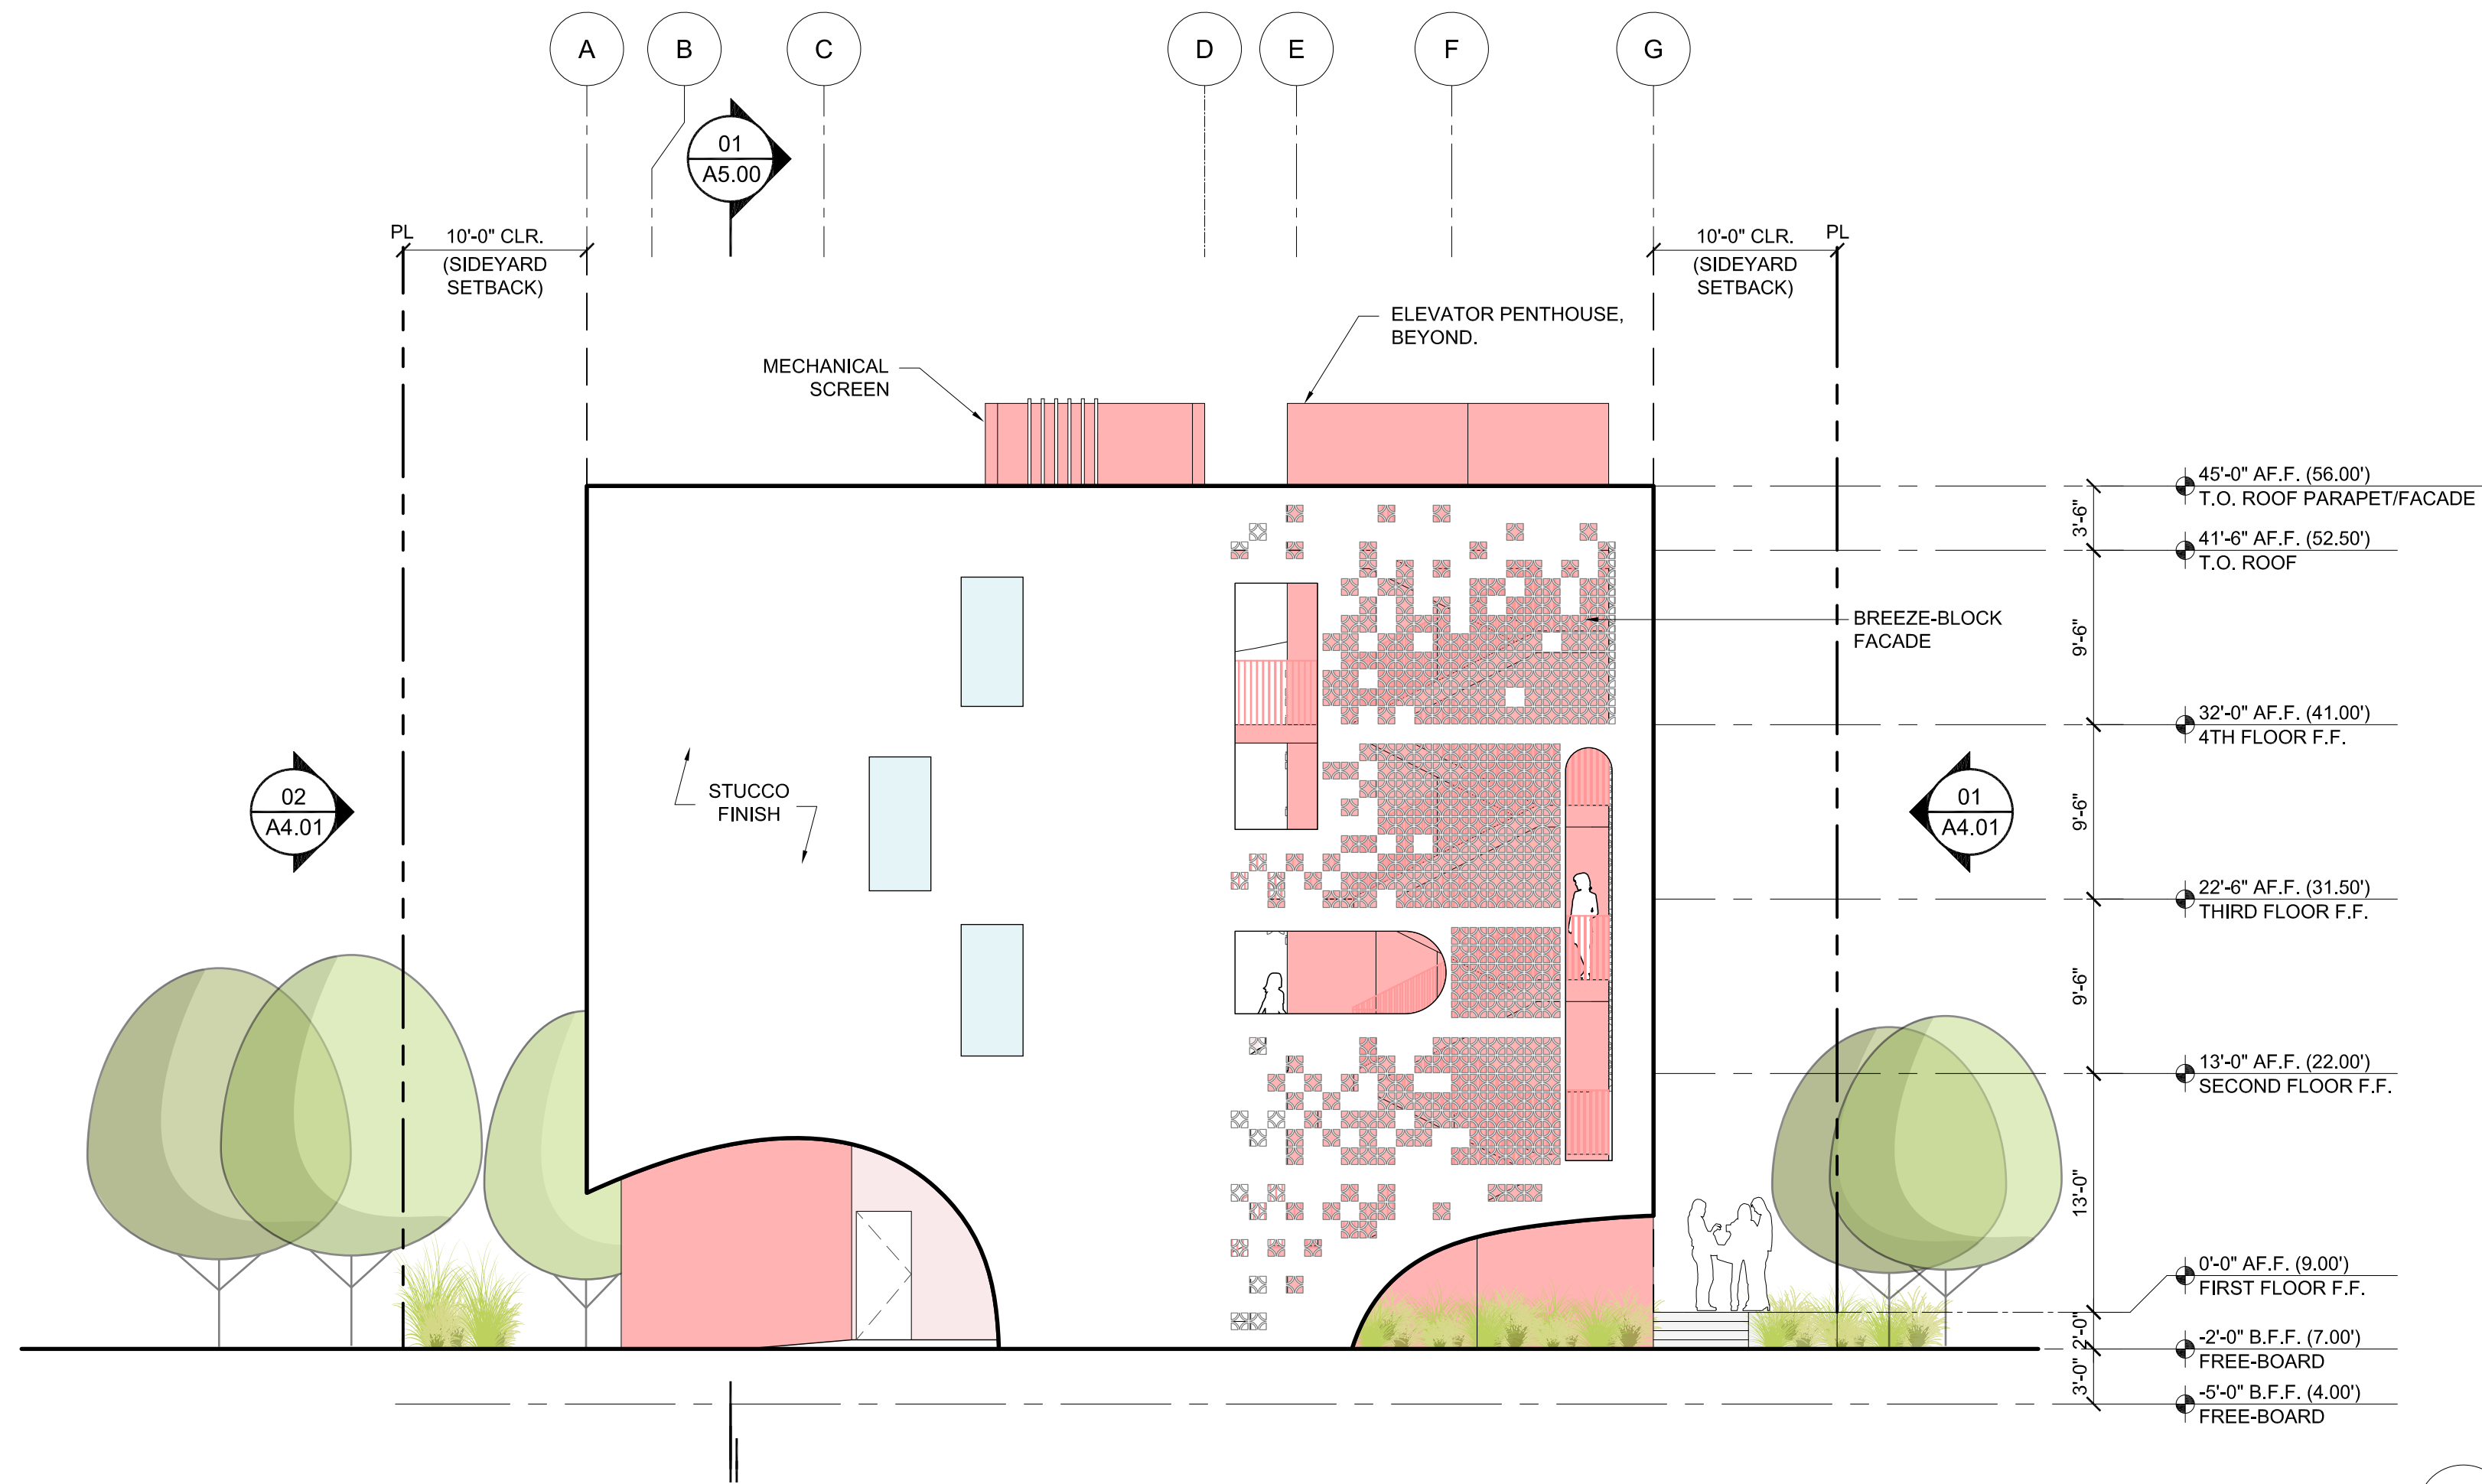

SOUTH ELEVATION


REF: FLOOR PLANS, SECTIONS SCALE: 1/8" = 1'-0"

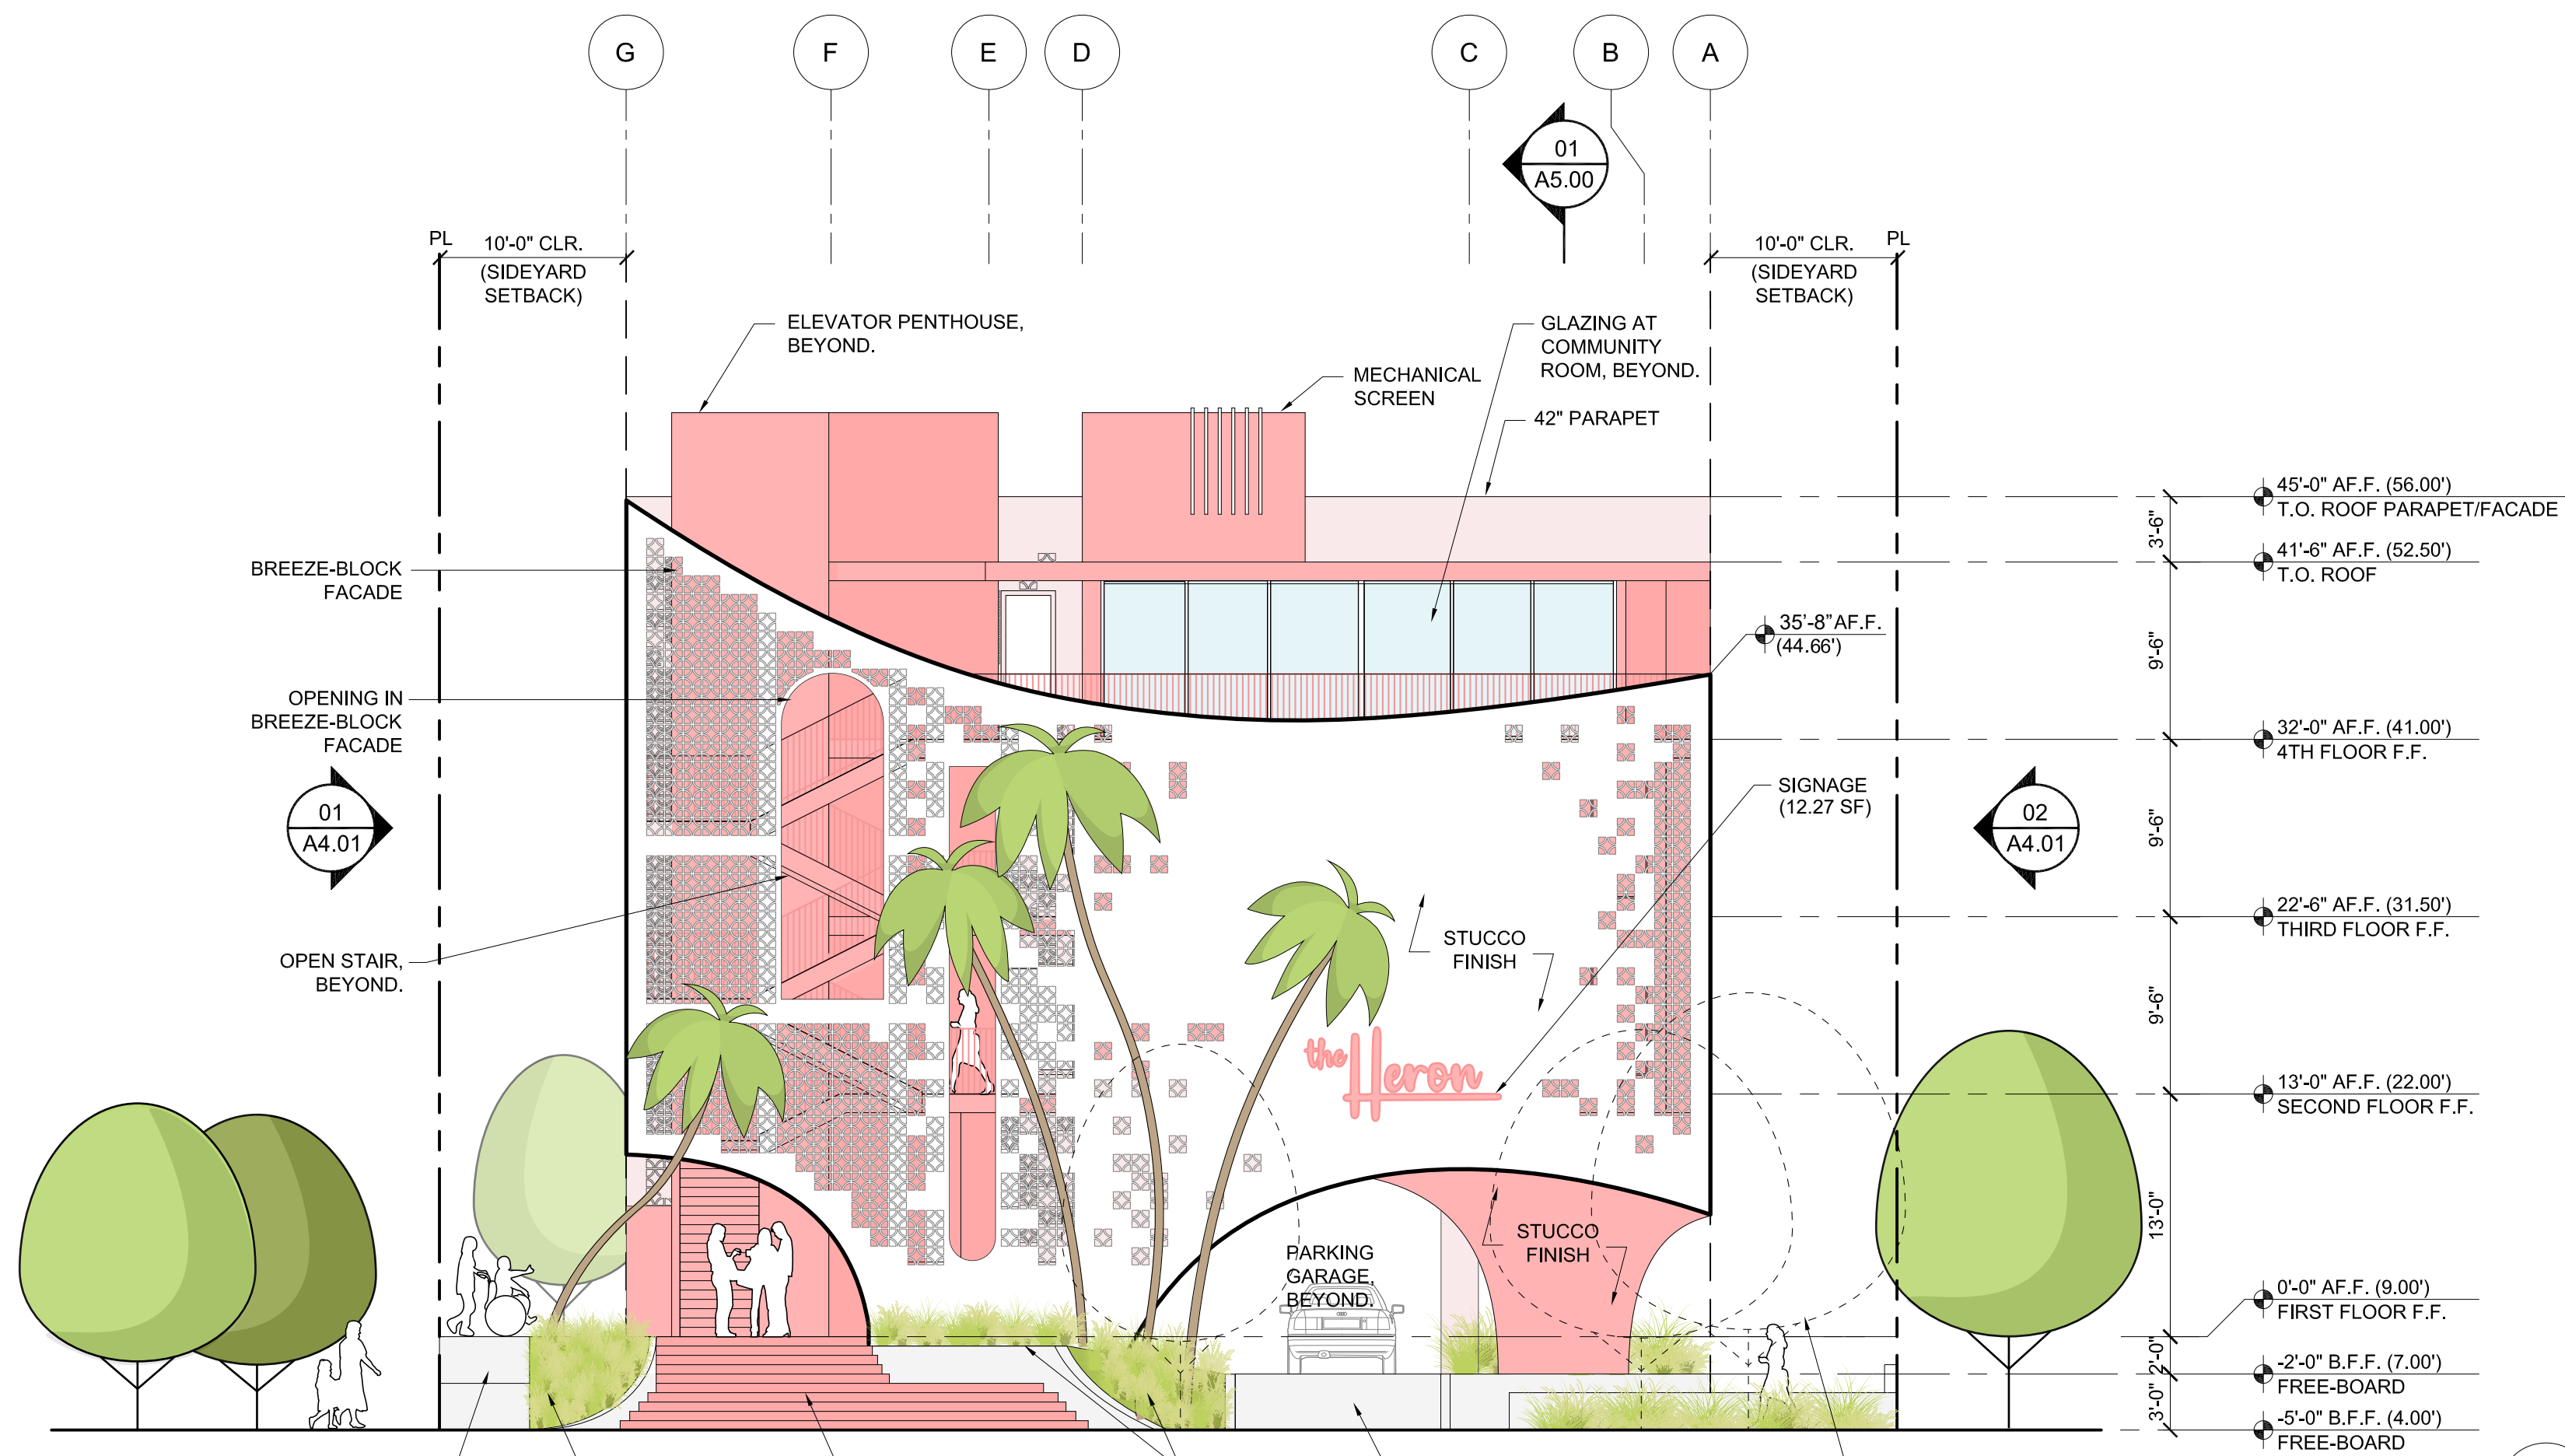

NORTH ELEVATION

REF: FLOOR PLANS, SECTIONS SCALE: 1/8" = 1'-0"

- CONCEPTUAL DESIGN --
- SCHEMATIC DESIGN --
- DESIGN DEVELOPMENT --
- CONSTRUCTION DOCUMENTS --
- PLAN CHECK SUBMITTAL --
- PLAN CHECK RESUBMITTAL --
- PERMIT SET --
- BID ISSUE --
- REVISION --
- CONSTRUCTION ISSUE --

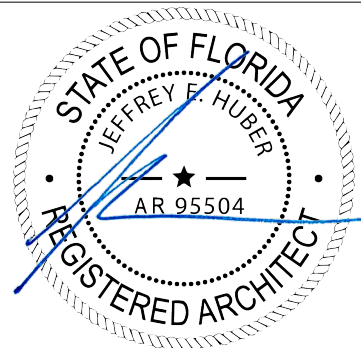

BROOKS + SCARPA ARCHITECTURE
1147 NE 7TH AVE.
FORT LAUDERDALE, FL. 33304
t: 954.683.1236

THE HERON
1158 MARSEILLE DRIVE
MIAMI BEACH, FL. 33141
PROJECT NUMBER: 20027.0

REVISIONS:

1	--	4	--
2	--	5	--
3	--	6	--

SHEET TITLE:

ELEVATIONS

SCALE: AS INDICATED
DATE PRINTED: 2021-5-18

ALL DRAWINGS AND WRITTEN MATERIAL APPEARING HEREIN CONSTITUTE ORIGINAL AND UNPUBLISHED WORK OF THE ARCHITECT AND MAY NOT BE DUPLICATED, USED OR DISCLOSED WITHOUT THE WRITTEN CONSENT OF THE ARCHITECT.

A4.00