


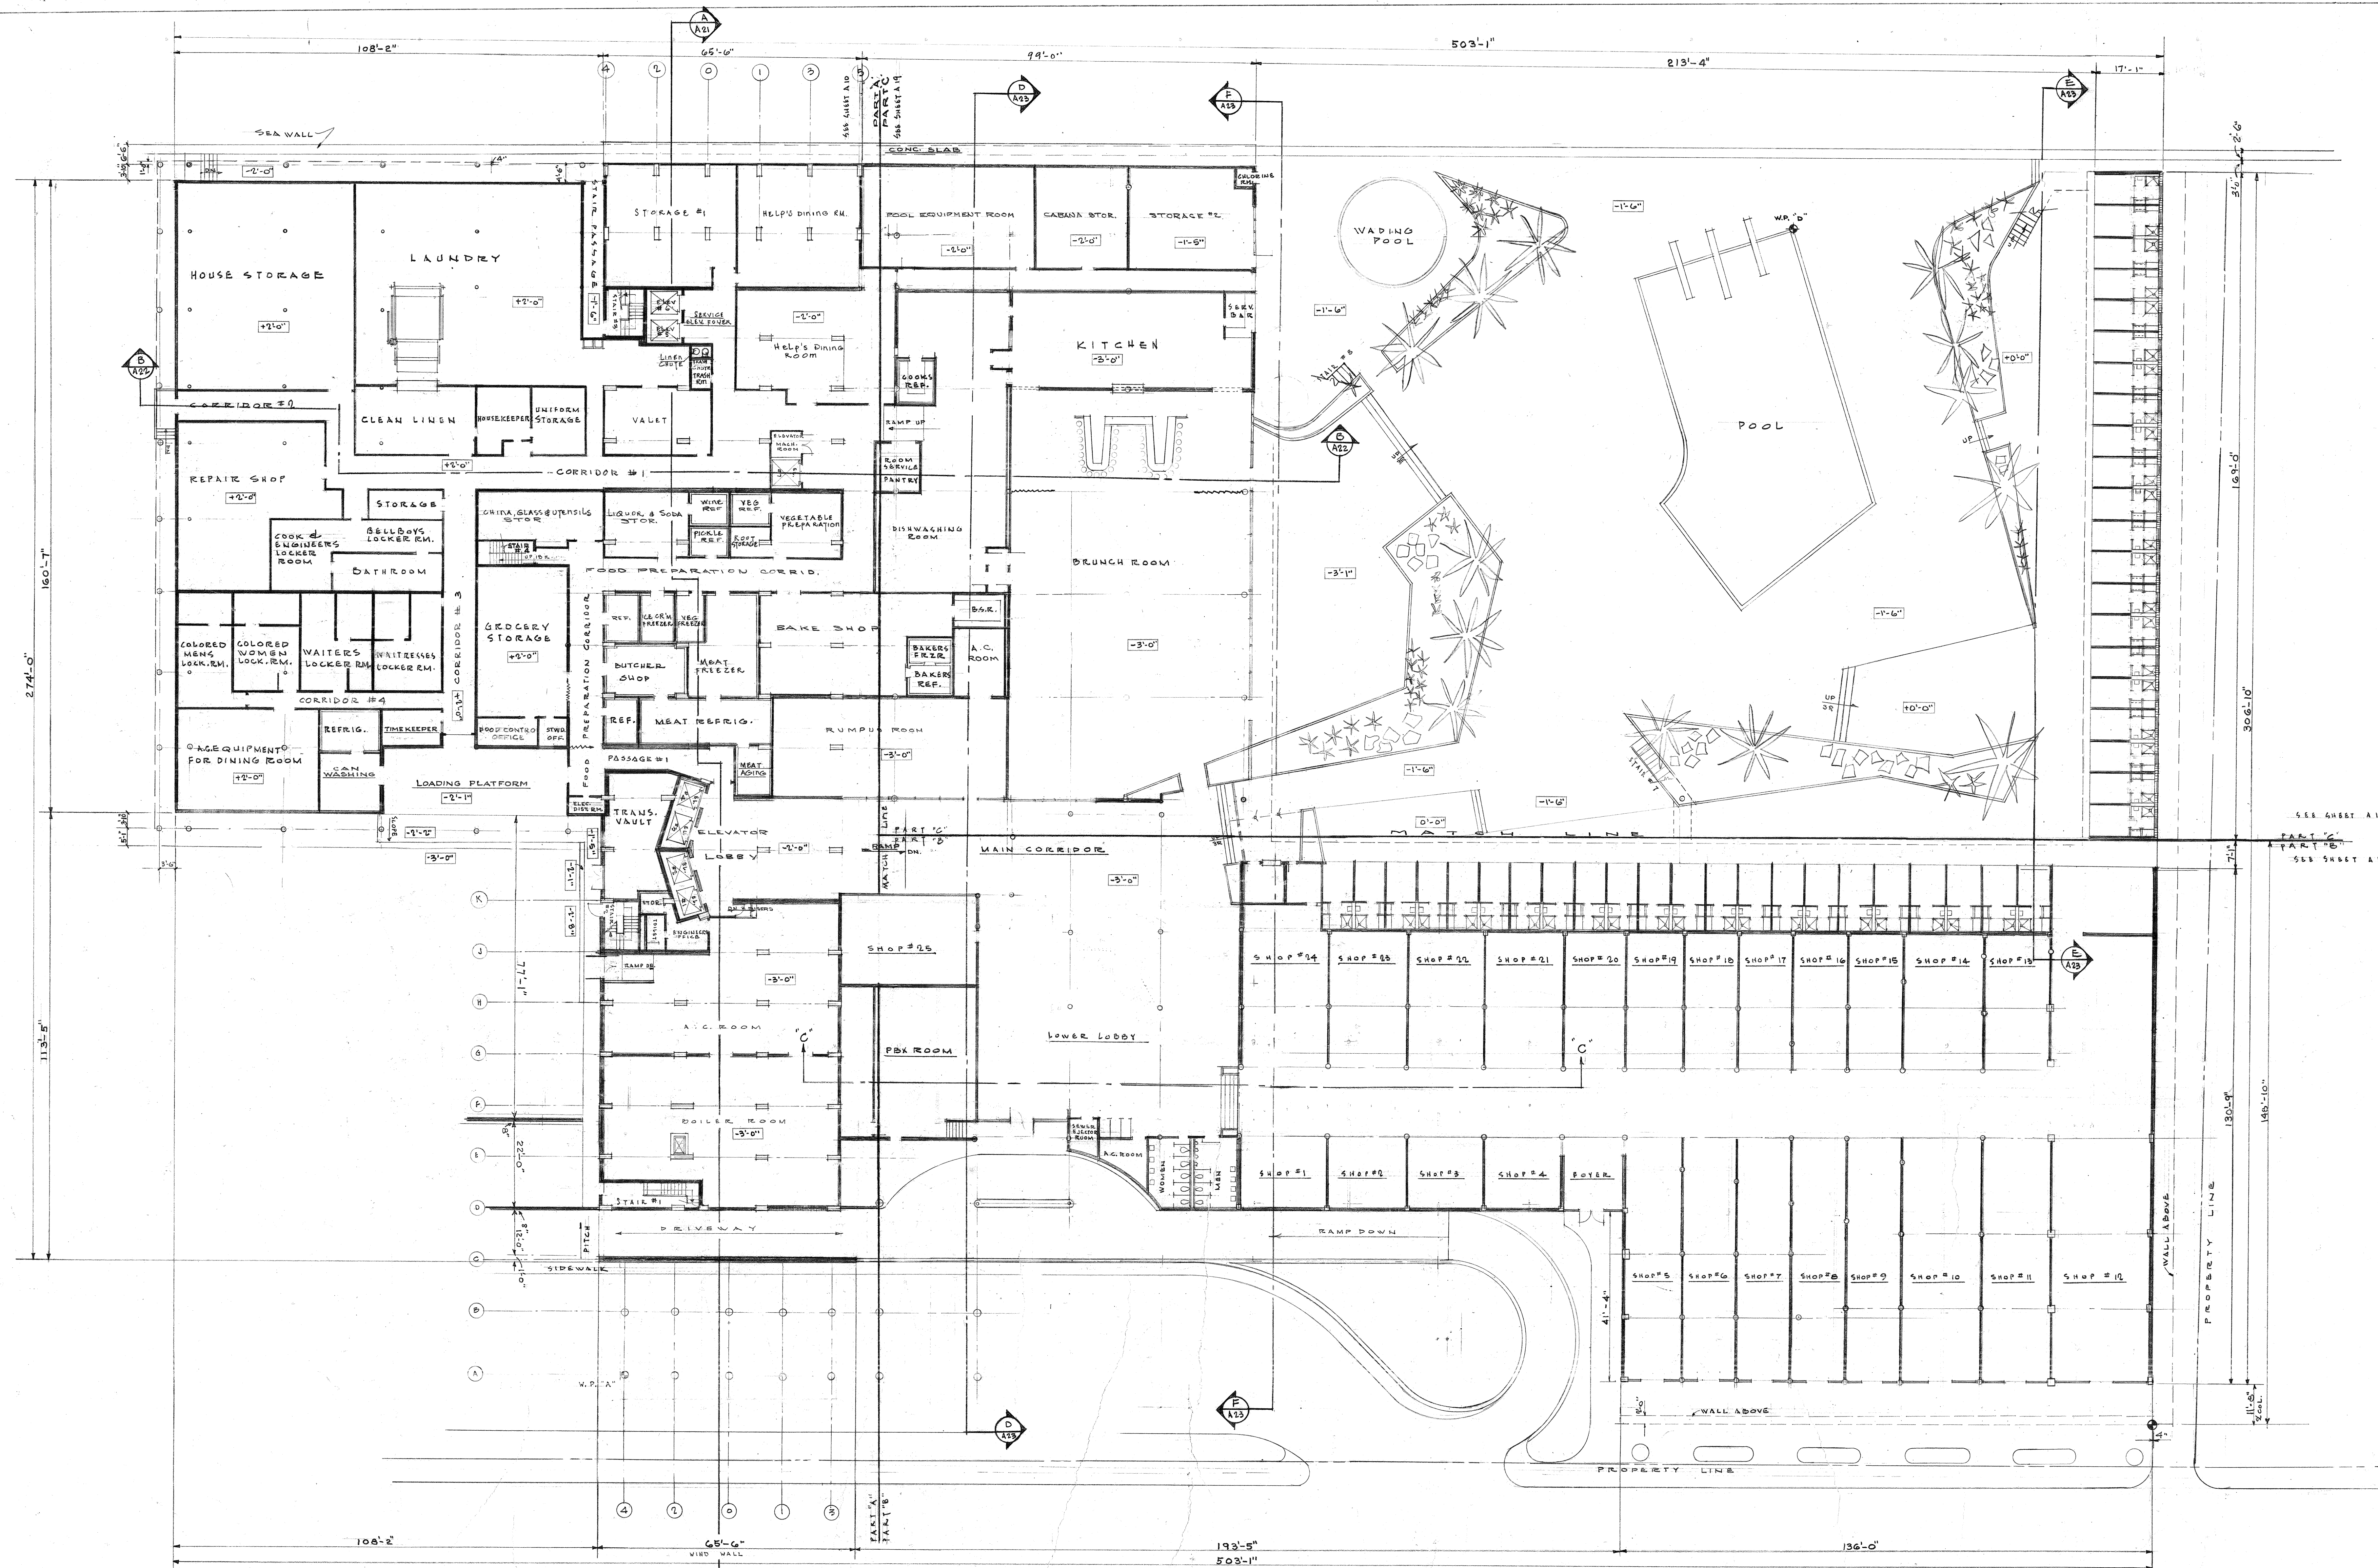

KEY PLAN - LOWER LOBBY
SCALE 1/4" = 1'-0"



AFFIDAVIT

This is to certify that this drawing was a part of the construction documents as prepared by Norman M. Giller & Associates and/or its consultants during 1956-1957 for the construction of the Carillon Hotel. These plans substantially reflect the building at the time of its completion.

Norman M. Giller
October 25, 1963


THESE PLANS ARE THE PROPERTY OF THE ARCHITECT AND CANNOT BE REPRODUCED IN PART OR IN WHOLE WITHOUT WRITTEN PERMISSION OF THE ARCHITECT.

REVISION		GENERAL REVISION		DATE	
1	5/16/62			7/7	7-10-62
CARILLON HOTEL					
6801 COLLINS AVE. MIAMI BEACH, FLORIDA					
NORMAN M. GILLER ASSOCIATES ARCHITECTS A.I.A. ENGINEERS			JOSEPH V. VLADICK + ABRABEN ARCHITECTS A.I.A. DESIGNER		
1136 LINCOLN ROAD - MIAMI BEACH, FLORIDA - UN-7751					
1841 BROADWAY - NEW YORK - NEW YORK - PLAZA 7-1324					
DRAWN	DATE	CHECKED	ARCH.	STRUCT.	SHEET
T.T.R.B. C.N.D.	8/5/67		ELECT.	MECH. A.P.	A-4 of 39

 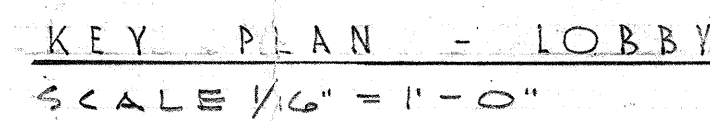

Norman M. Giller
October 25, 1983

		REVISION OF ADMINISTRATION AREA	8.8	7-19-57
REVISION	DESCRIPTION			DATE
COMM. NO. 56162	CARILLON HOTEL 681 COLLINS AVE MIAMI BEACH FLORIDA			DATE 7-19-57
NORMAN M. GILLER ASSOCIATES ARCHITECTS A.A. ENGINEERS		+	JOSEPH + VLADECK + ABRABEN ARCHITECTS A.A. DESIGNER	
875 GODFREY ROAD MIAMI BEACH FLORIDA JE 8-8324			128 LINCOLN ROAD MIAMI BEACH FLORIDA UN 5-7761	
			PLAT 7-138-4	
			SHEET A.C. OF 39	

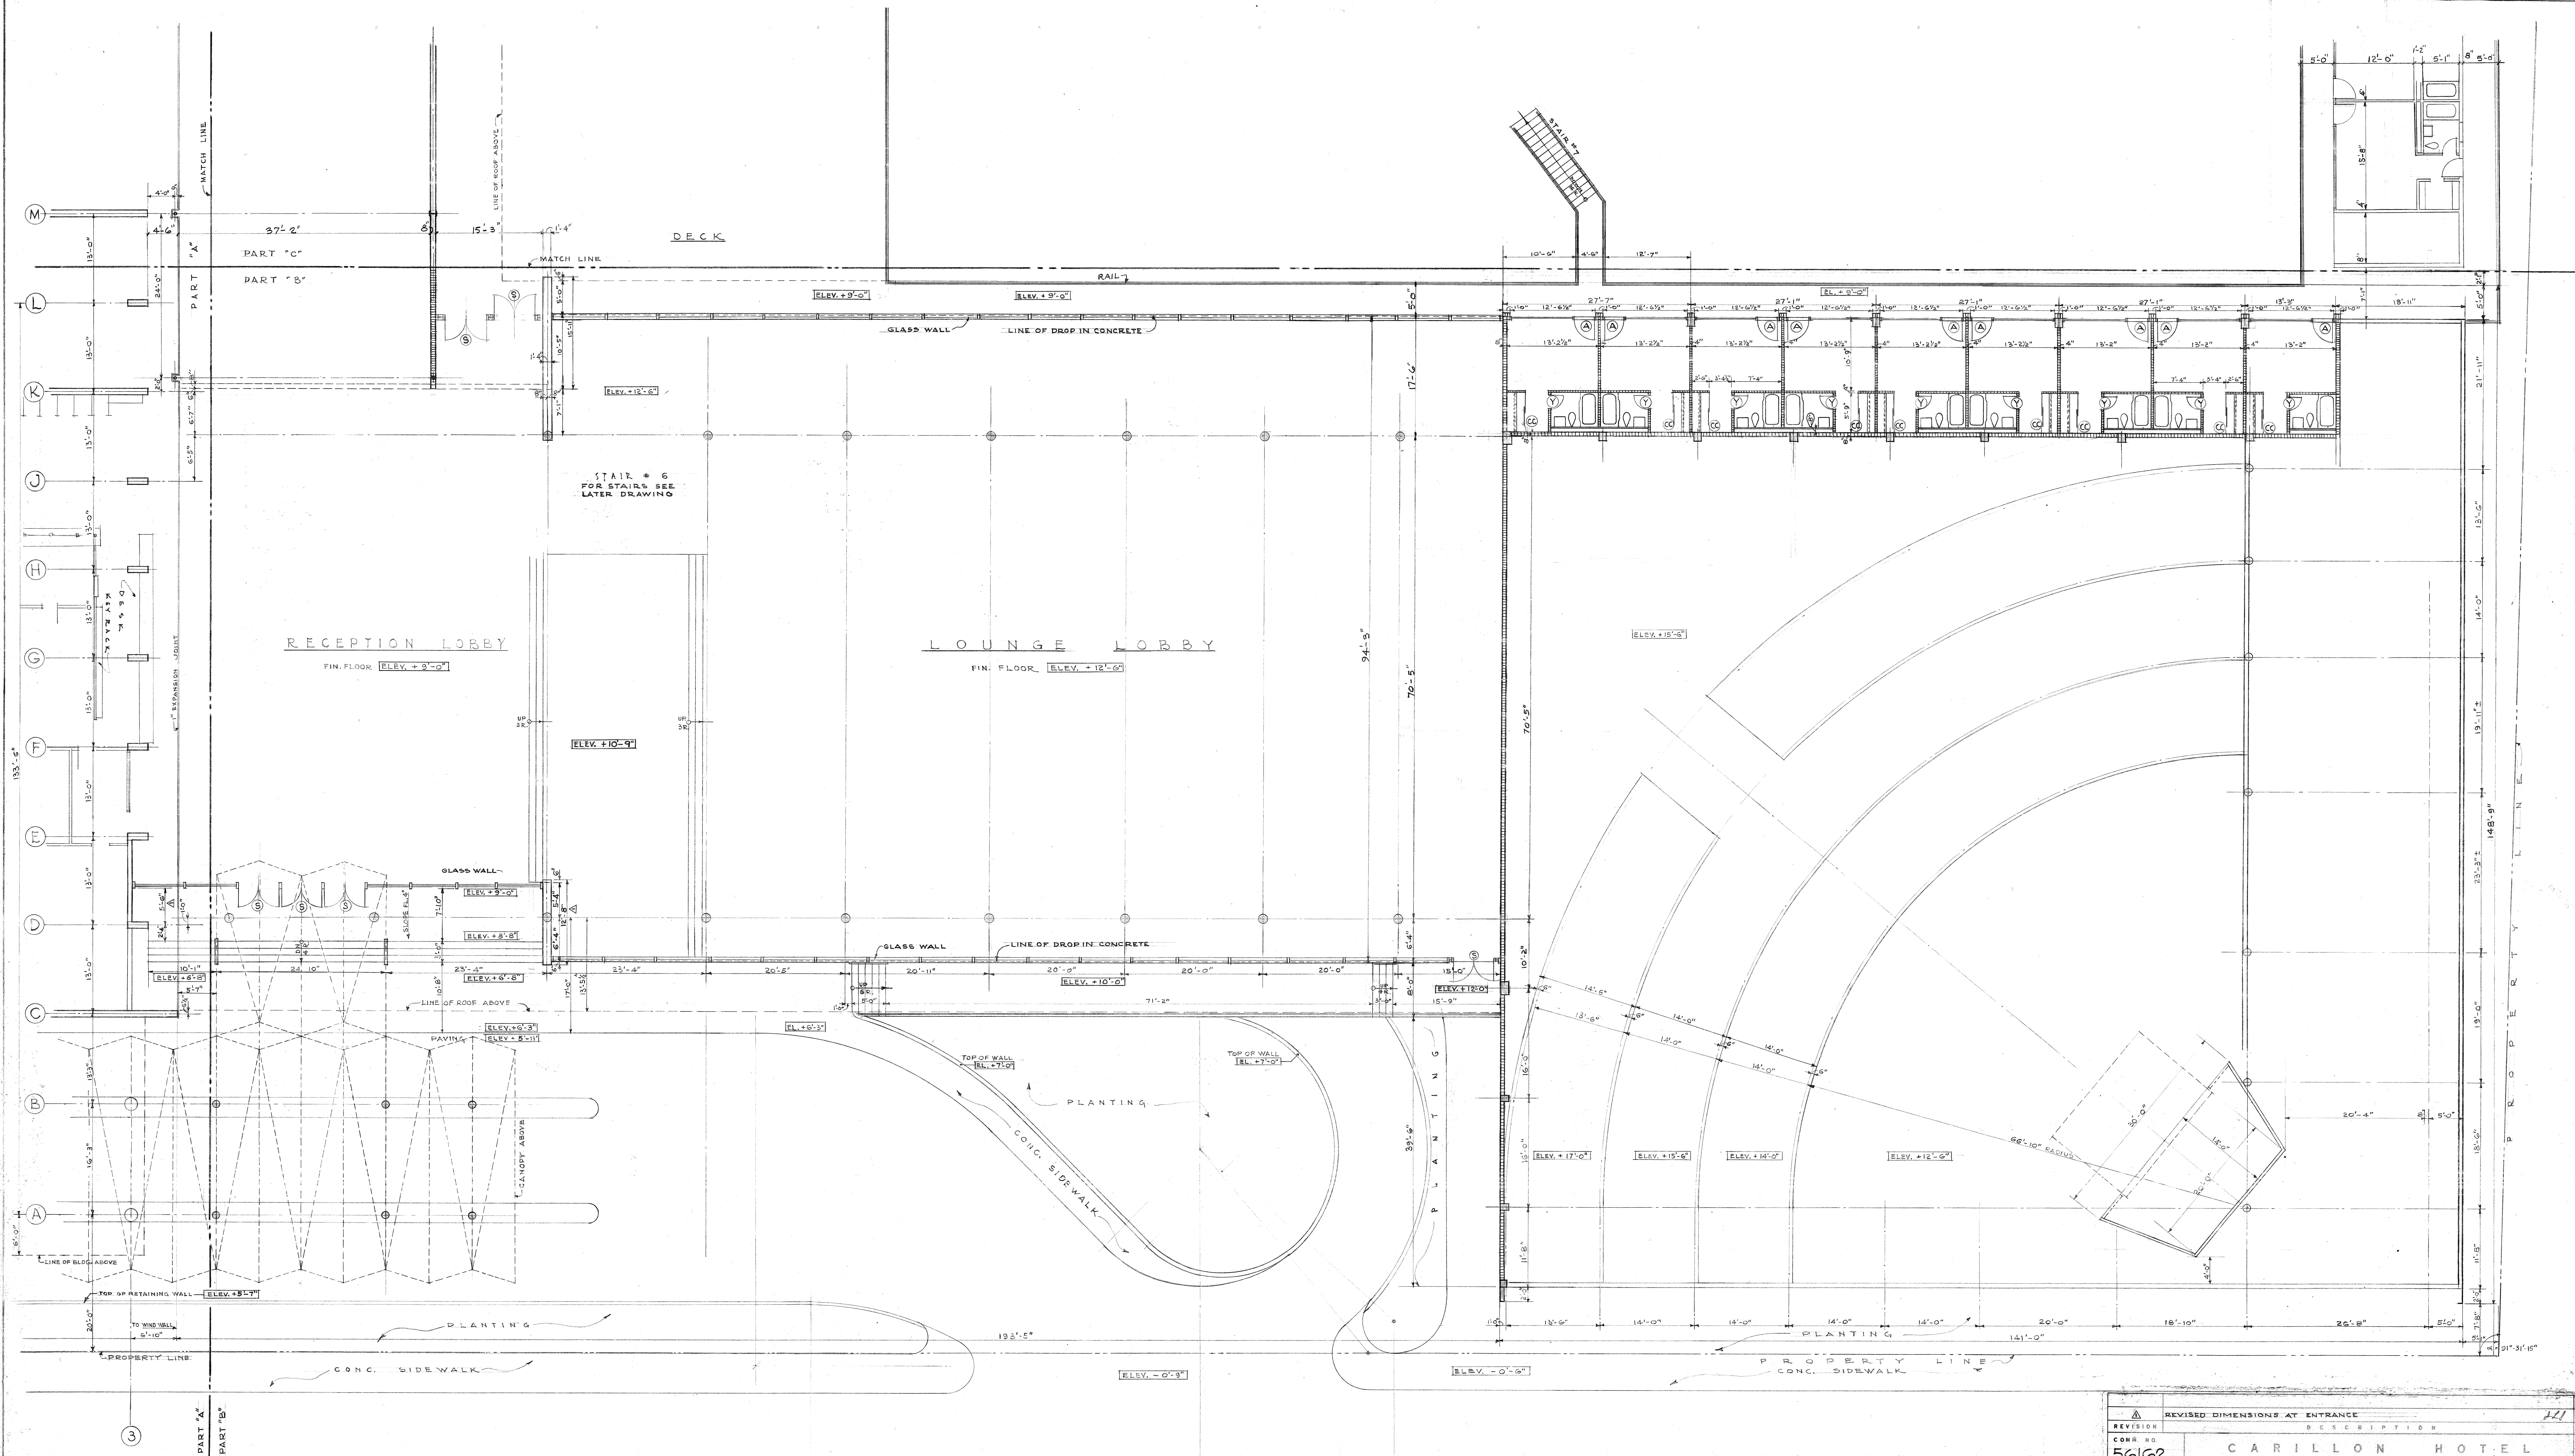

LOBBY FLOOR PLAN - PART "B" ELEV. + 9'-0" & 12'-6"

SCALE 1/8"=1'-0"

AFFIDAVIT

This is to certify that this drawing was a part of the construction documents as prepared by Norman M. Giller & Associates and/or our consultants during 1956-1957 for the construction of the Carillon Hotel. These plans substantially reflect the building at the time of its completion.


Norman M. Giller
October 25, 1983

WHEN PLANS ARE THE PROPERTY OF THE ARCHITECT AND CANNOT BE REPRODUCED IN ANY MANNER WITHOUT WRITTEN PERMISSION OF THE ARCHITECT.

REVISION		REVISOR		DATE	
56162		8/16/57		12/1	
CARILLON HOTEL					
8881 COLLINS AVE. MIAMI BEACH, FLORIDA					
NORMAN M. GILLER ASSOCIATES		JOSEPH + VLADECK		ABRABEN	
ARCHITECTS A.I.A. - ENGINEERS		ARCHITECTS A.I.A. - DESIGNER		DESIGNER	
522 GODFREY ROAD - MIAMI BEACH - FLORIDA - 33133		1841 BROADWAY - NEW YORK - NEW YORK - 10014		1134 LINCOLN ROAD - MIAMI BEACH - FLORIDA - 33139	
DRAWN BY: AK, J.S., T.L.S.		DATE: 8/16/57		STRUCT. MECH. A.C.	
CHECKED BY: ELEC.		ARCH. A.C.		MECH. A.C.	
SHEET		A-17		OF 34	

LOBBY FLOOR PLAN - PART "B"

sf1601-021900-0001 8/30/2010 13:04:55

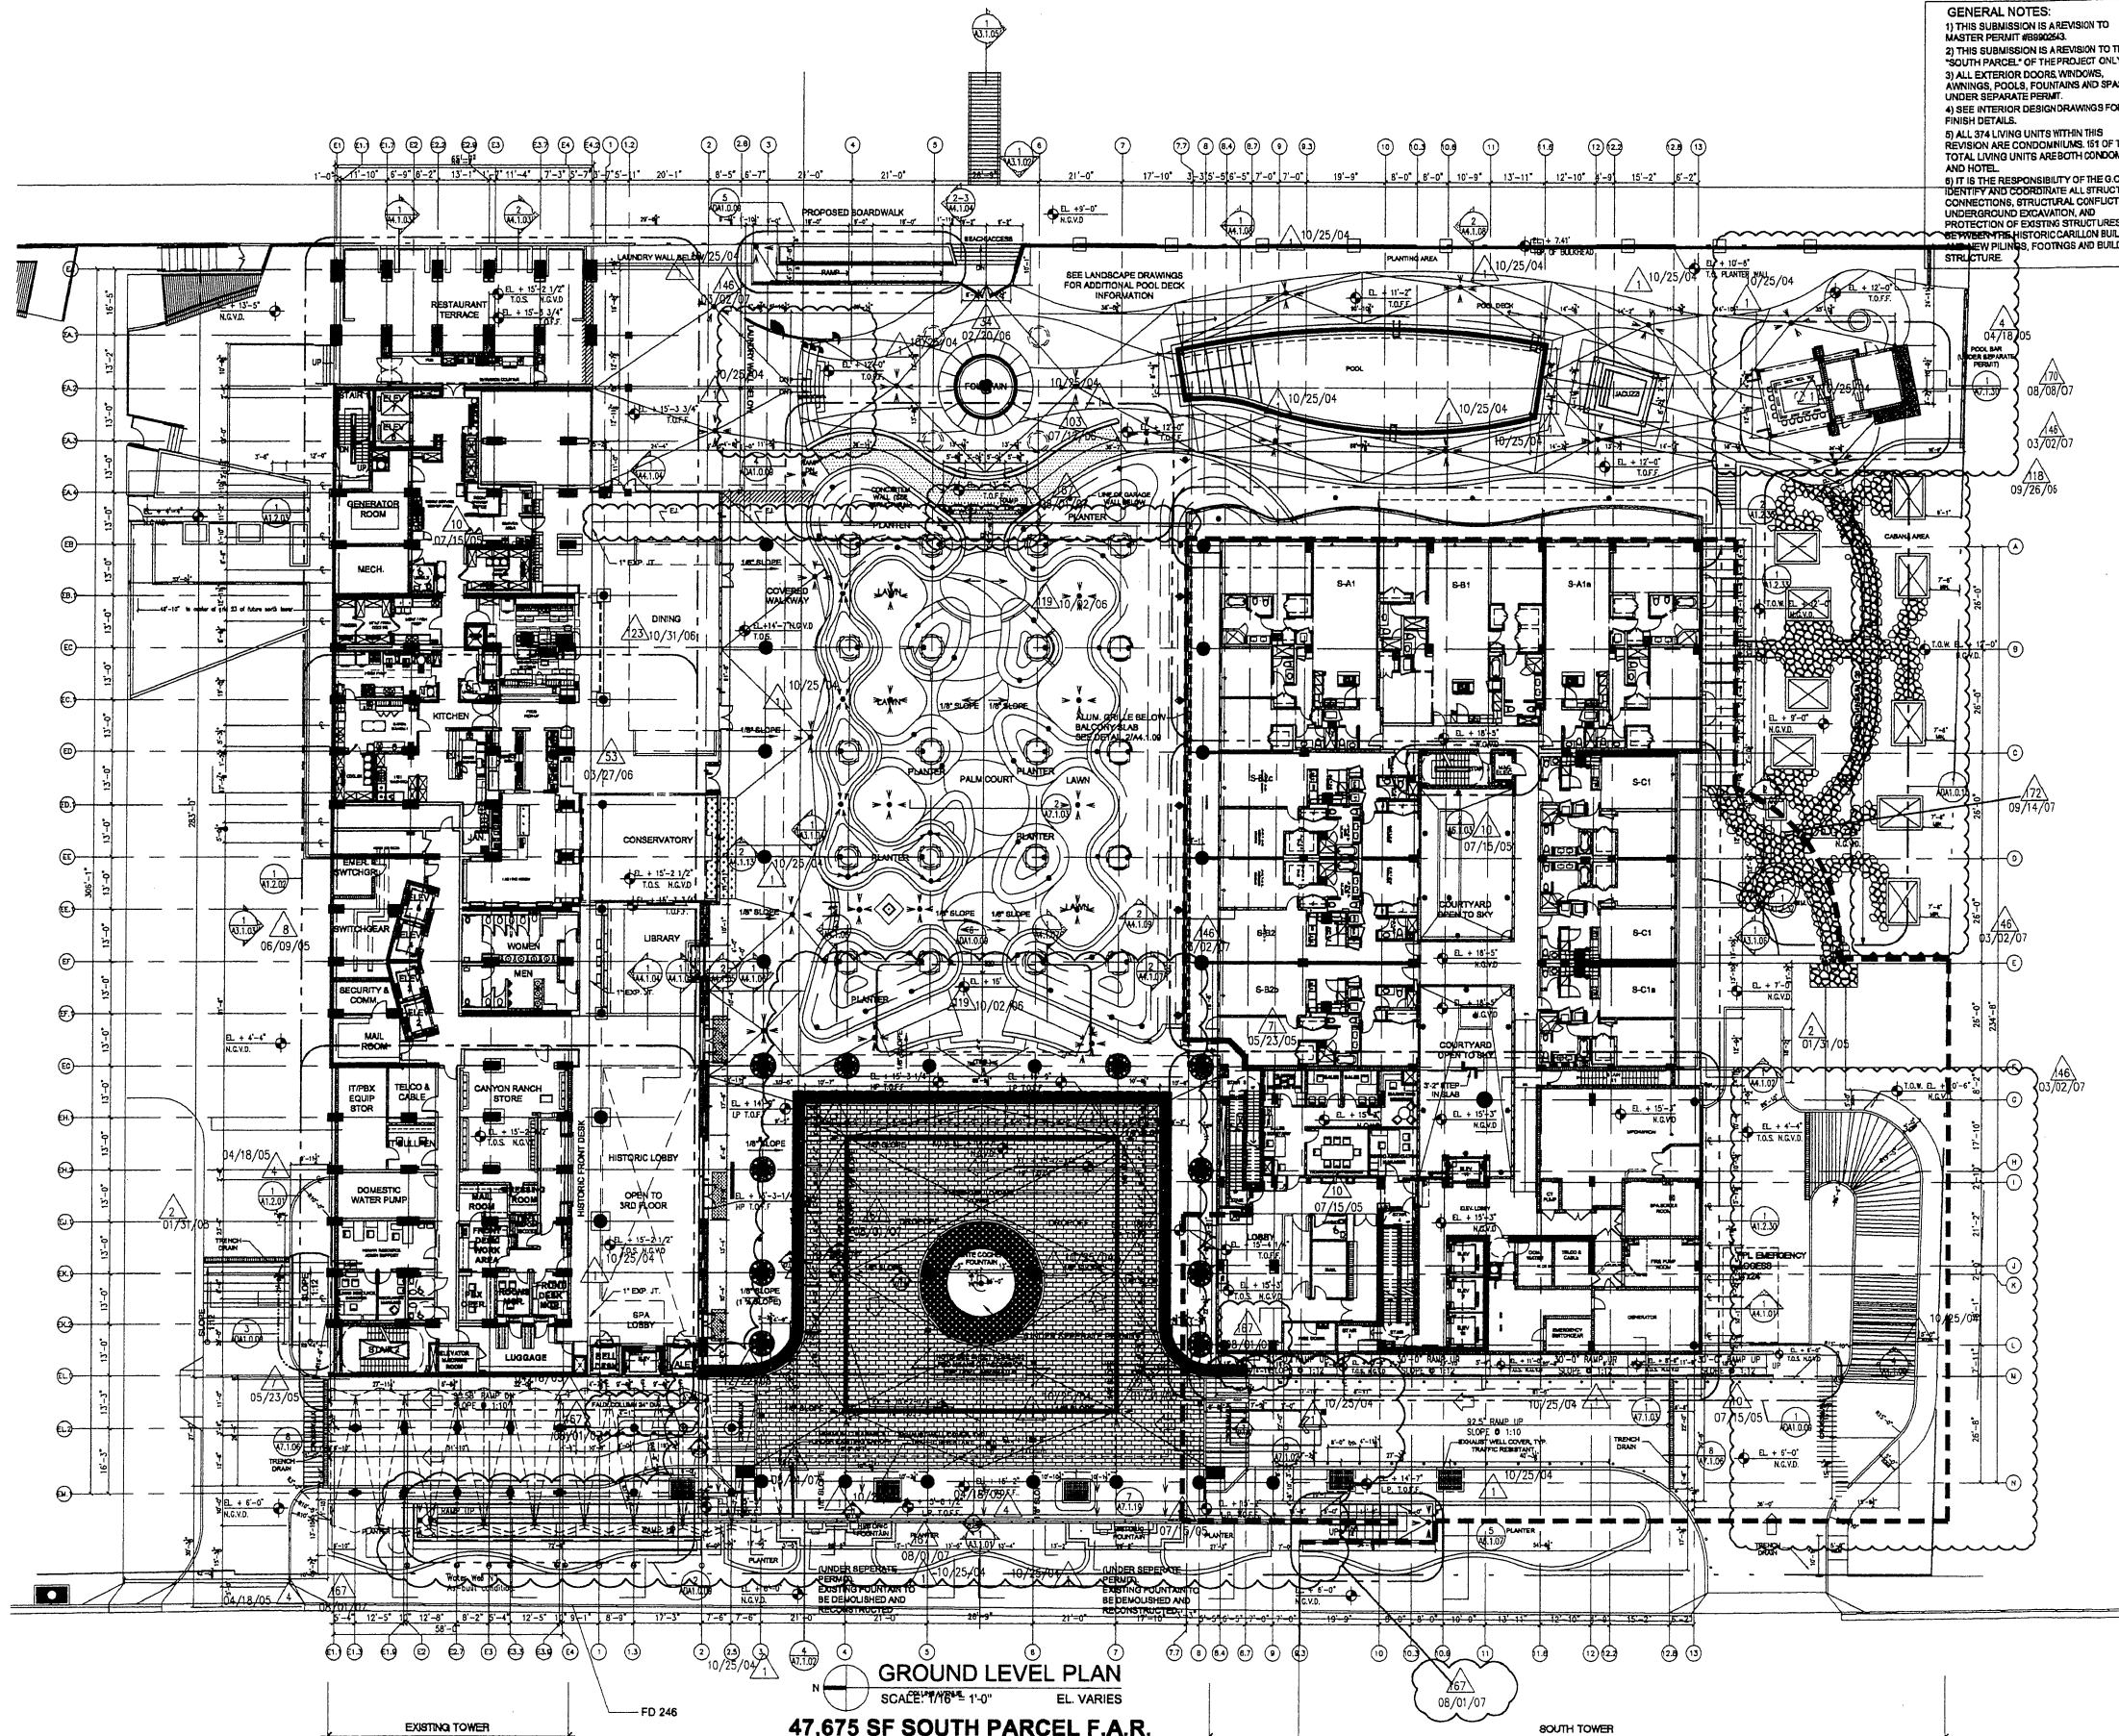

GENERAL NOTES:
1) THIS SUBMISSION IS A REVISION TO MASTER PERMIT #88902543.
2) THIS SUBMISSION IS A REVISION TO THE "SOUTH PARCEL" OF THE PROJECT ONLY.
3) ALL EXTERIOR DOORS, WINDOWS, AWNINGS, POOLS, FOUNTAINS AND SPAS UNDER SEPARATE PERMIT.
4) SEE INTERIOR DESIGN DRAWINGS FOR FINISH DETAILS.
5) ALL 374 LIVING UNITS WITHIN THIS REVISION ARE CONDOMINIUMS. 5% OF THE TOTAL LIVING UNITS ARE BOTH CONDOMINIUM AND HOTEL.
6) IT IS THE RESPONSIBILITY OF THE G.C. TO IDENTIFY AND COORDINATE ALL STRUCTURAL CONNECTIONS, STRUCTURAL CONFLICTS, UNDERGROUND EXCAVATION, AND PROTECTION OF EXISTING STRUCTURES BETWEEN THE HISTORIC CARILLON BUILDING AND NEW PLUMBING, FOOTINGS AND BUILDING STRUCTURE.



OWNER:
The South Carillon, LLC
MANAGING MEMBER:
WSG Development Company
400 Arthur Schreyer Road, Suite 300
Miami Beach, Florida 33140
305.873.2707
www.southcarillon.com

ARCHITECT OF RECORD:
ARQUITECTONICA
801 Brickell Ave., Suite 1100
Miami, Florida 33131
305.572.1812
www.arquitectonica.com

INTERIOR DESIGN ARCHITECT:
Rockwell Group
3 Union Square West
New York, New York 10003
212.465.2214
www.rockwellgroup.com

OPERATOR:
Canyon Ranch
400 E. Roosevelt Blvd.
Tampa, Florida 33602
813.748.9883
www.canyonranch.com

STRUCTURAL ENGINEER:
Donnell Duquesne & Albaisa
4034 NW 14th Court
Miami, Florida 33142
305.488.2711
www.donnellduquesne.com

MCP ENGINEER:
Steven Feller, P.E.
400 E. 3rd Street
Tampa, Florida 33602
813.447.1482
www.sfe-engineering.com

CAD/CAM ARCHITECT:
EDAW, Inc.
188 Brickell Avenue, Suite 4000
Miami Beach, FL 33139
305.444.8771
www.edaw.com

COASTAL ENGINEER:
Coastal Systems Int'l, Inc.
400 South Miami Ave., Suite 200
Miami, Florida 33134
305.444.8771
www.coastalsystems.com


CIVIL ENGINEER:
Consult-Tech Development Svcs., Inc.
10000 SW 27th Street, Suite 1101
Miami, Florida 33157
305.444.8771
www.consult-tech.com

LANDSCAPE ARCHITECT:
Johnson Schwinghammer
334 West 38th Street
New York, New York 10018
212.444.1000
www.jshs.com

MECHANICAL ENGINEER:
The General Group
11111 North 40th Street
Tampa, Florida 33617
813.944.8771
www.thegeneralgroup.com

ELECTRICAL ENGINEER:
Aquadynamics
400 E. 3rd Street, Suite 1101
Miami, Florida 33134
305.444.8771
www.aquadynamics.com

MECHANICAL ENGINEER:
Hall Fountains
2000 N.W. 22nd Avenue
Fort Lauderdale, Florida 33309
954.461.6500
www.hallfountains.com

 

SEAL / SIGNATURE / DATE

State of Florida Registration # 80855
CONSTRUCTION DOCUMENTS SET

ISSUE DATE:
AUGUST 1, 2007

NO.	DATE / FOR
01	10/25/04 REVISION 01
02	01/31/05 C.D. SET
03	01/31/05 REVISION 02
04	04/18/05 REVISION 4
05	05/23/05 REVISION 7
06	06/08/05 REVISION 8
07	07/15/05 REVISION 10
08	02/23/06 REVISION 34
09	03/27/06 REVISION 53
10	07/12/06 REVISION 103
11	09/28/06 REVISION 118
12	10/02/06 REVISION 119
13	10/31/06 REVISION 123
14	12/22/06 REVISION 132
15	03/02/07 REVISION 146
16	08/01/07 REVISION 167
17	08/06/07 REVISION 170


SHEET INDEX
GROUND LEVEL PLAN

SCALE: 1/16" = 1'-0"

SHEET NO.
A1.1.01
PHASE 1: SOUTH PARCEL

THE DESIGNS INDICATED IN THESE DRAWINGS ARE PROPERTY OF
ARQUITECTONICA INTERNATIONAL. ALL COPYRIGHTS RESERVED 2007.

sfl601-021900-0001 8/30/2010 13:04:42

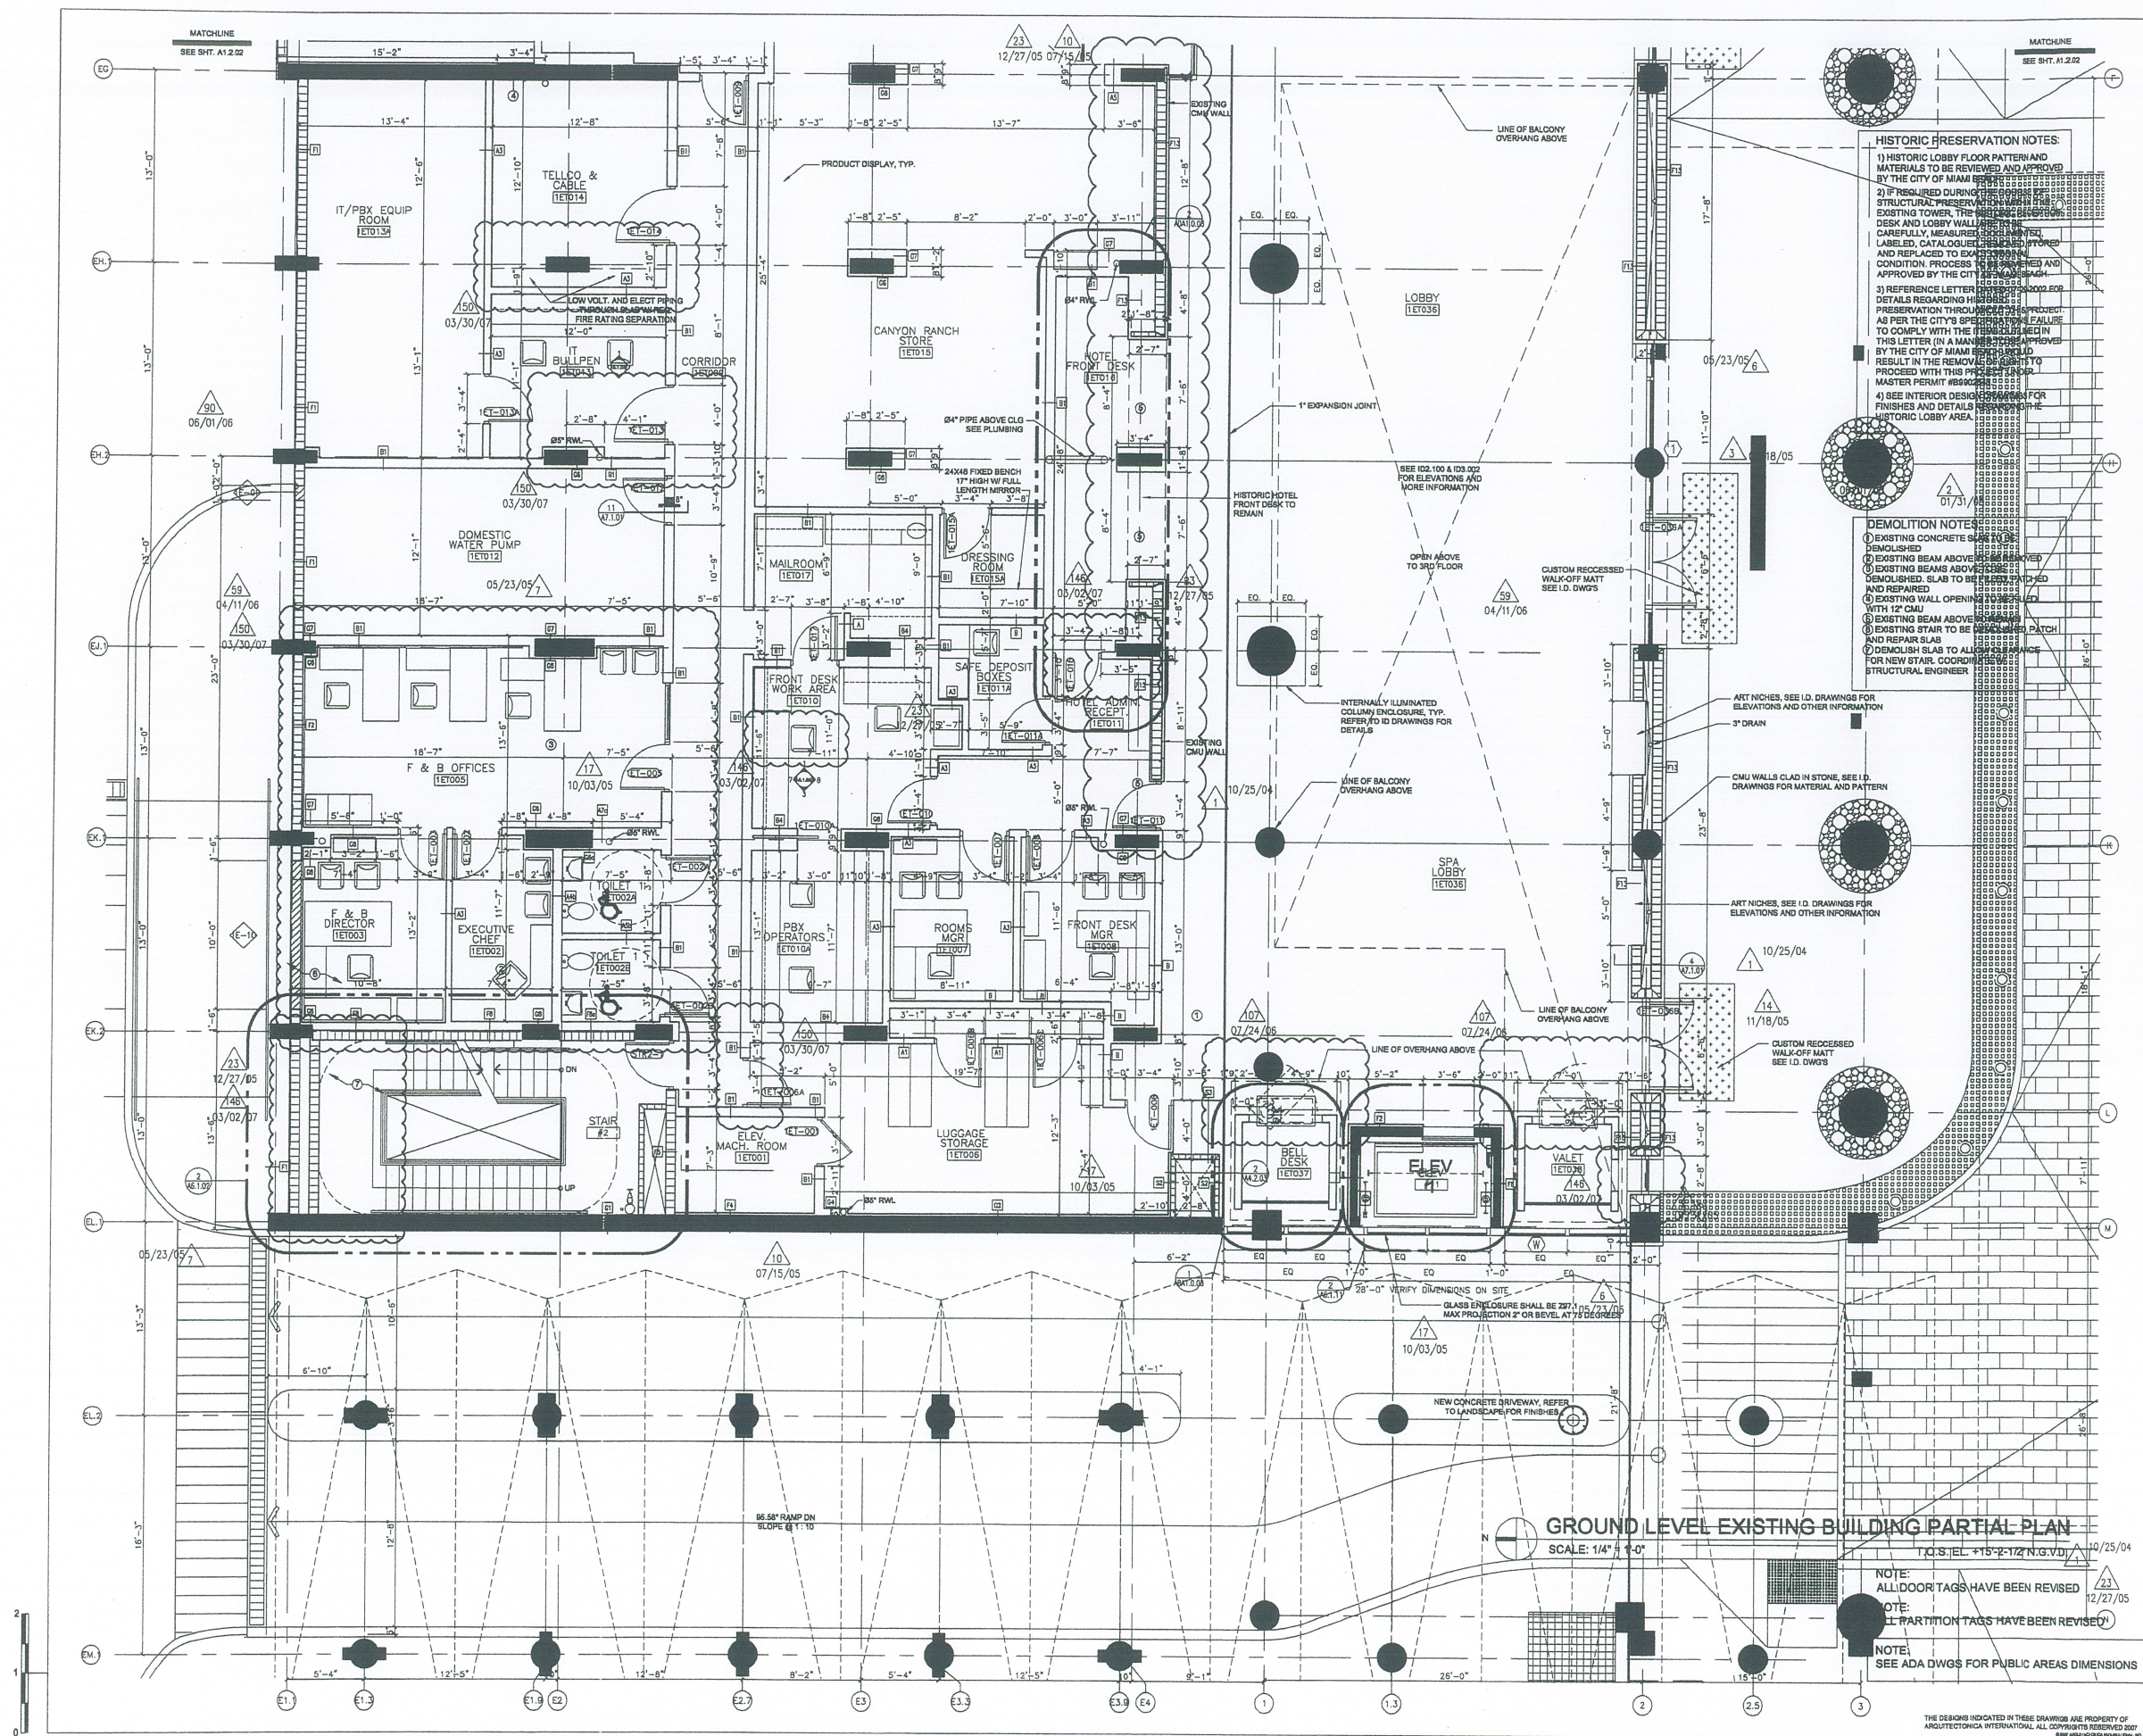

The Carillon
Residential Development
8801 Collins Avenue
Miami Beach, Florida 33141

The South Carillon, LLC
MANAGING MEMBER
WSC Development Company
485 Arthur Godfrey Road, Suite 200
Miami Beach, Florida 33140
305.672.5777
305.672.5771 fax
www.wscdevelopment.com

ARCHITECT OF RECORD
ARQUITECTONICA
801 Brickell Ave., Suite 1100
Miami, Florida 33131
305.372.1812 tel 305.372.1175 fax
www.arquitectonica.com

INTERIOR DESIGN ARCHITECTS
Rockwell Group
1 Union Square West
New York, New York 10003
212.463.4331 tel 212.463.4330 fax
www.rockwellgroup.com

OPERATOR
Canyon Ranch
4000 E. Roadway Road
Tampa, Florida 33610
813.288.8888 tel 813.748.8888 fax

STRUCTURAL ENGINEER
Donnell Duquesne & Albaisa
4800 SW 17th Court
Miami, Florida 33155
305.886.8711 tel 305.886.8339 fax
www.donell.com

M.E.P. ENGINEER
Steven Feller, P.E.
4800 SW 17th Court
Miami, Florida 33155
305.886.8711 tel 305.886.8339 fax
www.stevenfeller.com

LANDSCAPE ARCHITECT
EDAW, Inc.
1880 Brickell Avenue, Suite 500
Miami Beach, FL 33139
305.441.4141 tel 305.441.4794 fax
www.edaw.com

COASTAL ENGINEER
Coastal Systems Int'l, Inc.
641 South Dixie Highway
Coral Gables, FL 33134
305.441.4141 tel 305.441.4794 fax
www.coastalsystems.com

CIVIL ENGINEER
Consul-Tech Development Svcs., Inc.
1100 NW 27th Street, Suite 1101
Miami, Florida 33127
305.586.2141 tel 305.586.2142 fax
www.consultech.com

LOADING DESIGNER
Johnson Schwinghammer
333 West 33rd Street
New York, New York 10018
212.640.1160 tel 212.640.1800 fax
www.jsh.com

HYDROLOGICAL CONSULTANT
The General Group
11101 North 40th Street
Tampa, Florida 33617
813.886.8711 tel 813.886.8000 fax
www.thegeneralgroup.com

POOL CONSULTANT
Aquadynamics
4100 N.W. 27th Avenue
Miami, Florida 33148
305.441.4141 tel 305.441.4794 fax
www.aquadynamics.com

FOUNTAIN CONSULTANT
Hall Fountains
4800 SW 17th Court
Fort Lauderdale, Florida 33309
305.441.4141 tel 305.441.4794 fax
www.hallfountains.com

State of Florida Registration # 02803

CONSTRUCTION DOCUMENTS SET

Issue Date: **AUGUST 1, 2007**

Office Registration # AA C000405

Issue / Rev	Date / For
0	10/25/04 REVISION 01
1	01/31/05 C.D. SET
2	01/31/05 REVISION 02
3	05/23/05 REVISION 5
4	05/23/05 REVISION 7
5	07/18/05 REVISION 10
6	11/18/05 REVISION 14
7	10/31/05 CMB COMMENTS
8	12/27/05 REVISION 22
9	04/11/06 REVISION 99
10	08/01/06 REVISION 90
11	07/24/06 REVISION 107
12	03/02/07 REVISION 146
13	03/30/07 REVISION 150

SHEET INDEX
GROUND LEVEL EXISTING BUILDING PARTIAL PLAN

SCALE: 1/4" = 1' - 0"

NOTE: ALL DOOR TAGS HAVE BEEN REVISED

NOTE: ALL PARTITION TAGS HAVE BEEN REVISED


NOTE: SEE ADA DWGS FOR PUBLIC AREAS DIMENSIONS

SHEET NO.
A1.2.01


PHASE 1: SOUTH PARCEL

THE DESIGNS INDICATED IN THESE DRAWINGS ARE PROPERTY OF
ARQUITECTONICA INTERNATIONAL. ALL COPYRIGHTS RESERVED 2007
www.arquitectonica.com

sf1601-021900-0001 8/30/2010 13:04:44

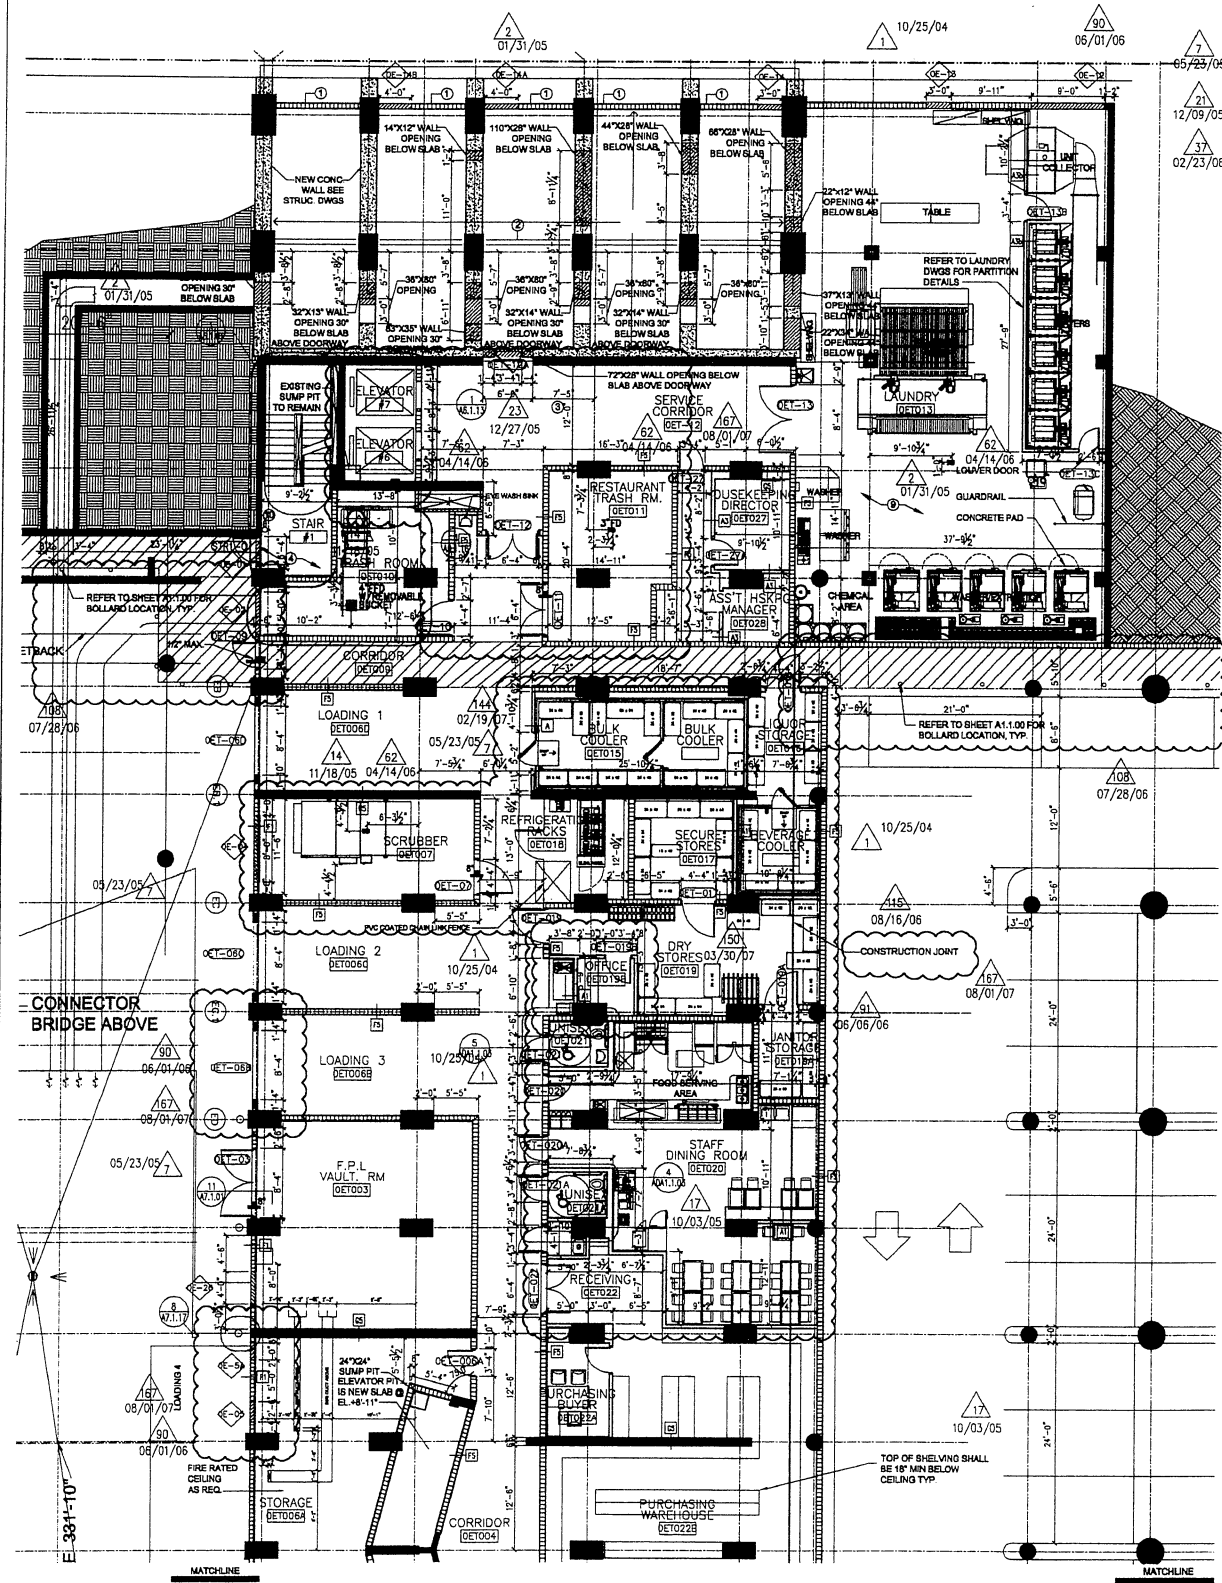

2 GARAGE LEVEL PARTIAL PLAN
SCALE: 1/8" = 1'-0" T.O.S. EL. +4'-4" N.G.V.D.

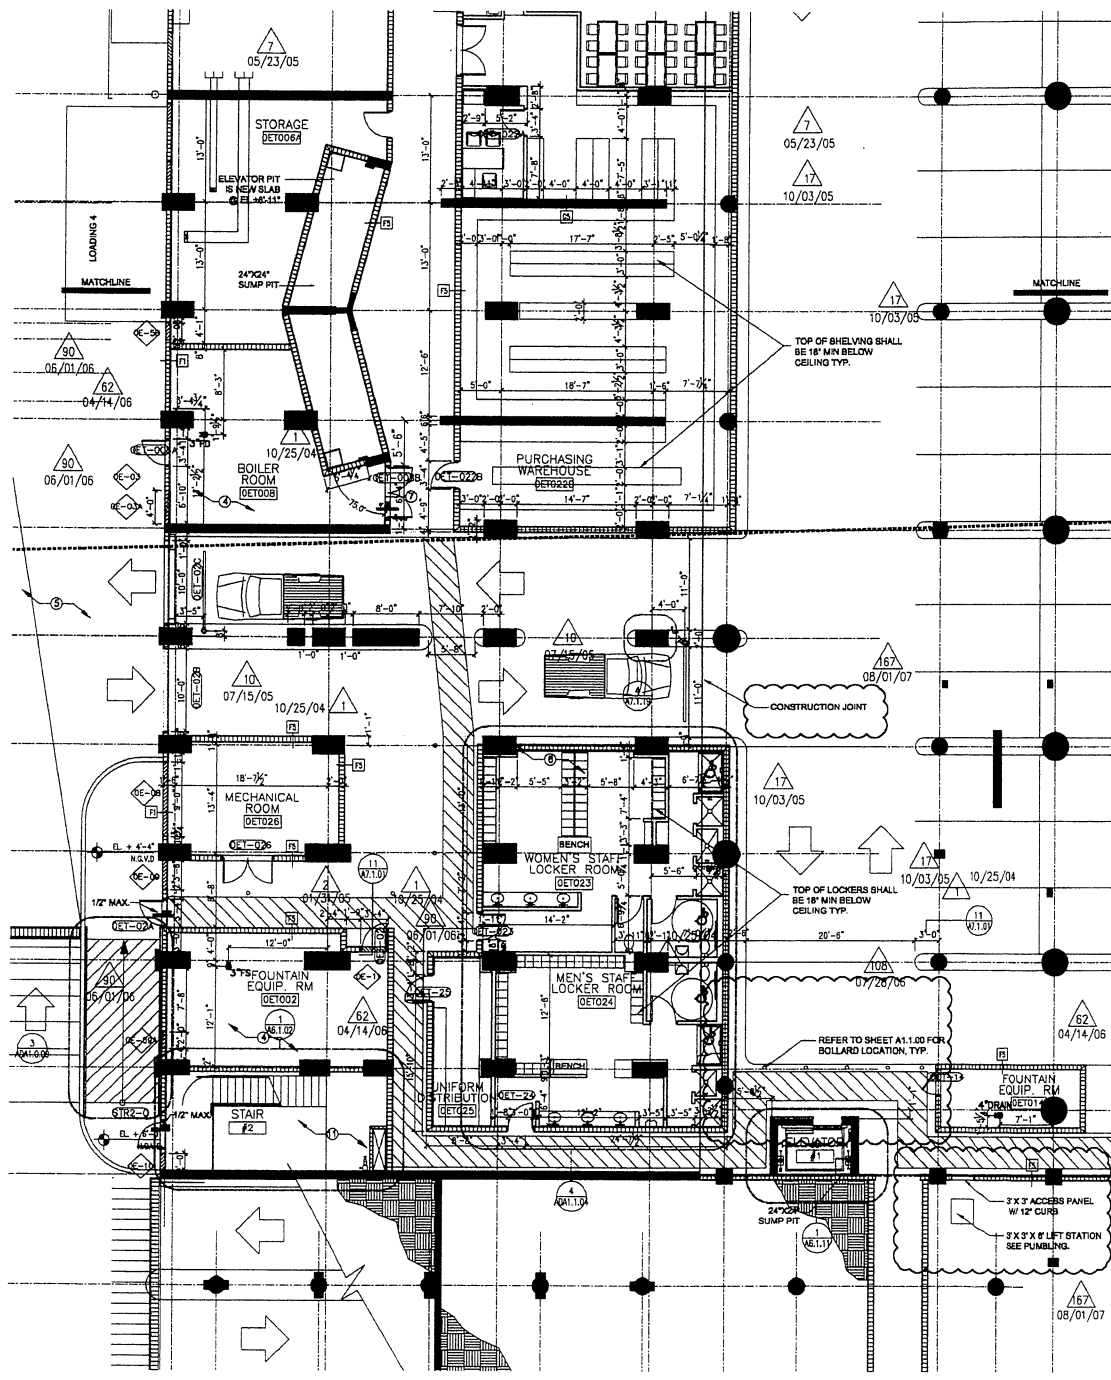

1 GARAGE LEVEL PARTIAL PLAN
SCALE: 1/8" = 1'-0" T.O.S. EL. +4'-4" N.G.V.D.

NOTE:
ALL PARTITION TAGS HAVE BEEN REVISED

THE DESIGNS INDICATED IN THESE DRAWINGS ARE PROPERTY OF
ARQUITECTONICA INTERNATIONAL. ALL COPYRIGHTS RESERVED 2007.

DEMOLITION NOTES:
1. PARTIAL DEMOLITION OF THE EXISTING S.W. WALL TO REINFORCE STRUCTURE. SEE STRUCTURAL DRAWINGS 5/91.300 & 1/51.113.
2. CHIP OFF BEAM ABOVE TO CLEAR MECH. DUCT.
3. REMOVE CMU WALL TO ACCOMMODATE DOOR ROUGH OPENING.
4. EXISTING STAIR TO BE DEMOLISHED.
5. FOR EXTERIOR DEMOLITION SEE CIVIL DRAWINGS.
6. BUILT-UP OVER EXISTING SLAB TO MATCH +4'-4" LEVEL BETWEEN GRID LINES EG-EL1.
7. EXISTING CONCRETE PAD TO BE DEMOLISHED, PATCHED & REPAIRED.
8. BUILT-UP OVER EXISTING SLAB TO MATCH +6'-0" LEVEL.
9. LAUNDRY AREA SLAB.
10. DEMOLISH EXISTING CMU WALL TO BUILD NEW CONCRETE WALL.
11. EXISTING SLAB TO BE DEMOLISHED. ALIGN WITH LEVEL +4'-4".



OWNER
The South Carillon, LLC
MANAGING MEMBER
WSG Development Company
300 Arthur Godfrey Road, Suite 200
Miami Beach, Florida 33140
305.772.2777
www.southcarillon.com

ARCHITECT OF RECORD
ARQUITECTONICA
1001 Brickell Ave., Suite 1100
Miami, Florida 33131
305.372.1812 Int. 305.372.1175 Fax
www.arquitectonica.com

INTERIOR DESIGN ARCHITECT
Rockwell Group
1001 Brickell Ave., Suite 1100
Miami, Florida 33131
305.372.1812 Int. 305.372.1175 Fax

OPERATOR
Canyon Ranch
3000 N. Westchase Blvd.
Tampa, Florida 33609
800.748.2828 Int. 800.748.2828 Fax

STRUCTURAL ENGINEER
Donnell Duqueane & Albano
4000 SW 74th Court
Miami, Florida 33155
305.496.0711 Int. 305.496.0711 Fax

MEP ENGINEER
Steven Feller, P.E.
P.O. Box 1000
P.O. Box 1000
P.O. Box 1000
P.O. Box 1000

LANDSCAPE ARCHITECT
EDAW, Inc.
1001 Brickell Ave., Suite 1100
Miami, Florida 33131
305.372.1812 Int. 305.372.1175 Fax

CIVIL ENGINEER
Coastal Systems Int'l, Inc.
4001 South Ocean Highway
Coastal Systems Int'l, Inc.
Coastal Systems Int'l, Inc.


CIVIL ENGINEER
Consul-Tech Development Svcs., Inc.
1001 Brickell Ave., Suite 1100
Miami, Florida 33131
305.372.1812 Int. 305.372.1175 Fax

LIGHTING DESIGNER
Johnson Schwinghammer
333 West 30th Street
New York, New York 10018
212.646.1882 Int. 212.646.1882 Fax

MECHANICAL CONSULTANT
The General Group
11111 North 40th Street
Tampa, Florida 33617
813.846.8070 Int. 813.846.8070 Fax

POOL CONSULTANT
Aquadynamics
4015 N.W. 72nd Avenue
Miami, Florida 33166
305.447.8073 Int. 305.447.8073 Fax

FOUNTAIN CONSULTANT
Hall Fountains
Fort Lauderdale, Florida 33309
954.464.8320 Int. 954.464.8320 Fax

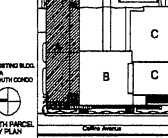

REAL / SIGNATURE / DATE

CONSTRUCTION DOCUMENTS SET

Issue Date: AUGUST 1, 2007

Office Registration #A000485

NO.	DATE / FOR	REVISION
1	01/25/04	REVISION 01
2	01/31/05	C.D. SET
3	01/31/05	REVISION 02
4	02/23/05	REVISION 7
5	07/15/05	REVISION 10
6	11/18/05	REVISION 14
7	10/31/05	CMB COMMENTS
8	12/09/05	REVISION 21
9	12/27/05	REVISION 23
10	02/23/06	REVISION 37
11	04/14/06	REVISION 62
12	08/01/06	REVISION 90
13	08/01/06	REVISION 91
14	07/28/06	REVISION 108
15	08/16/06	REVISION 115
16	02/19/07	REVISION 144
17	03/30/07	REVISION 150
18	08/01/07	REVISION 167

SHEET INDEX
**GARAGE LEVEL EXISTING
BUILDING PARTIAL PLAN**


SCALE: 1/8" = 1' - 0"

SHEET NO.

A1.2.00.1

PHASE 1: SOUTH PARCEL

sf601-021900-0001 8/30/2010 13:04:00

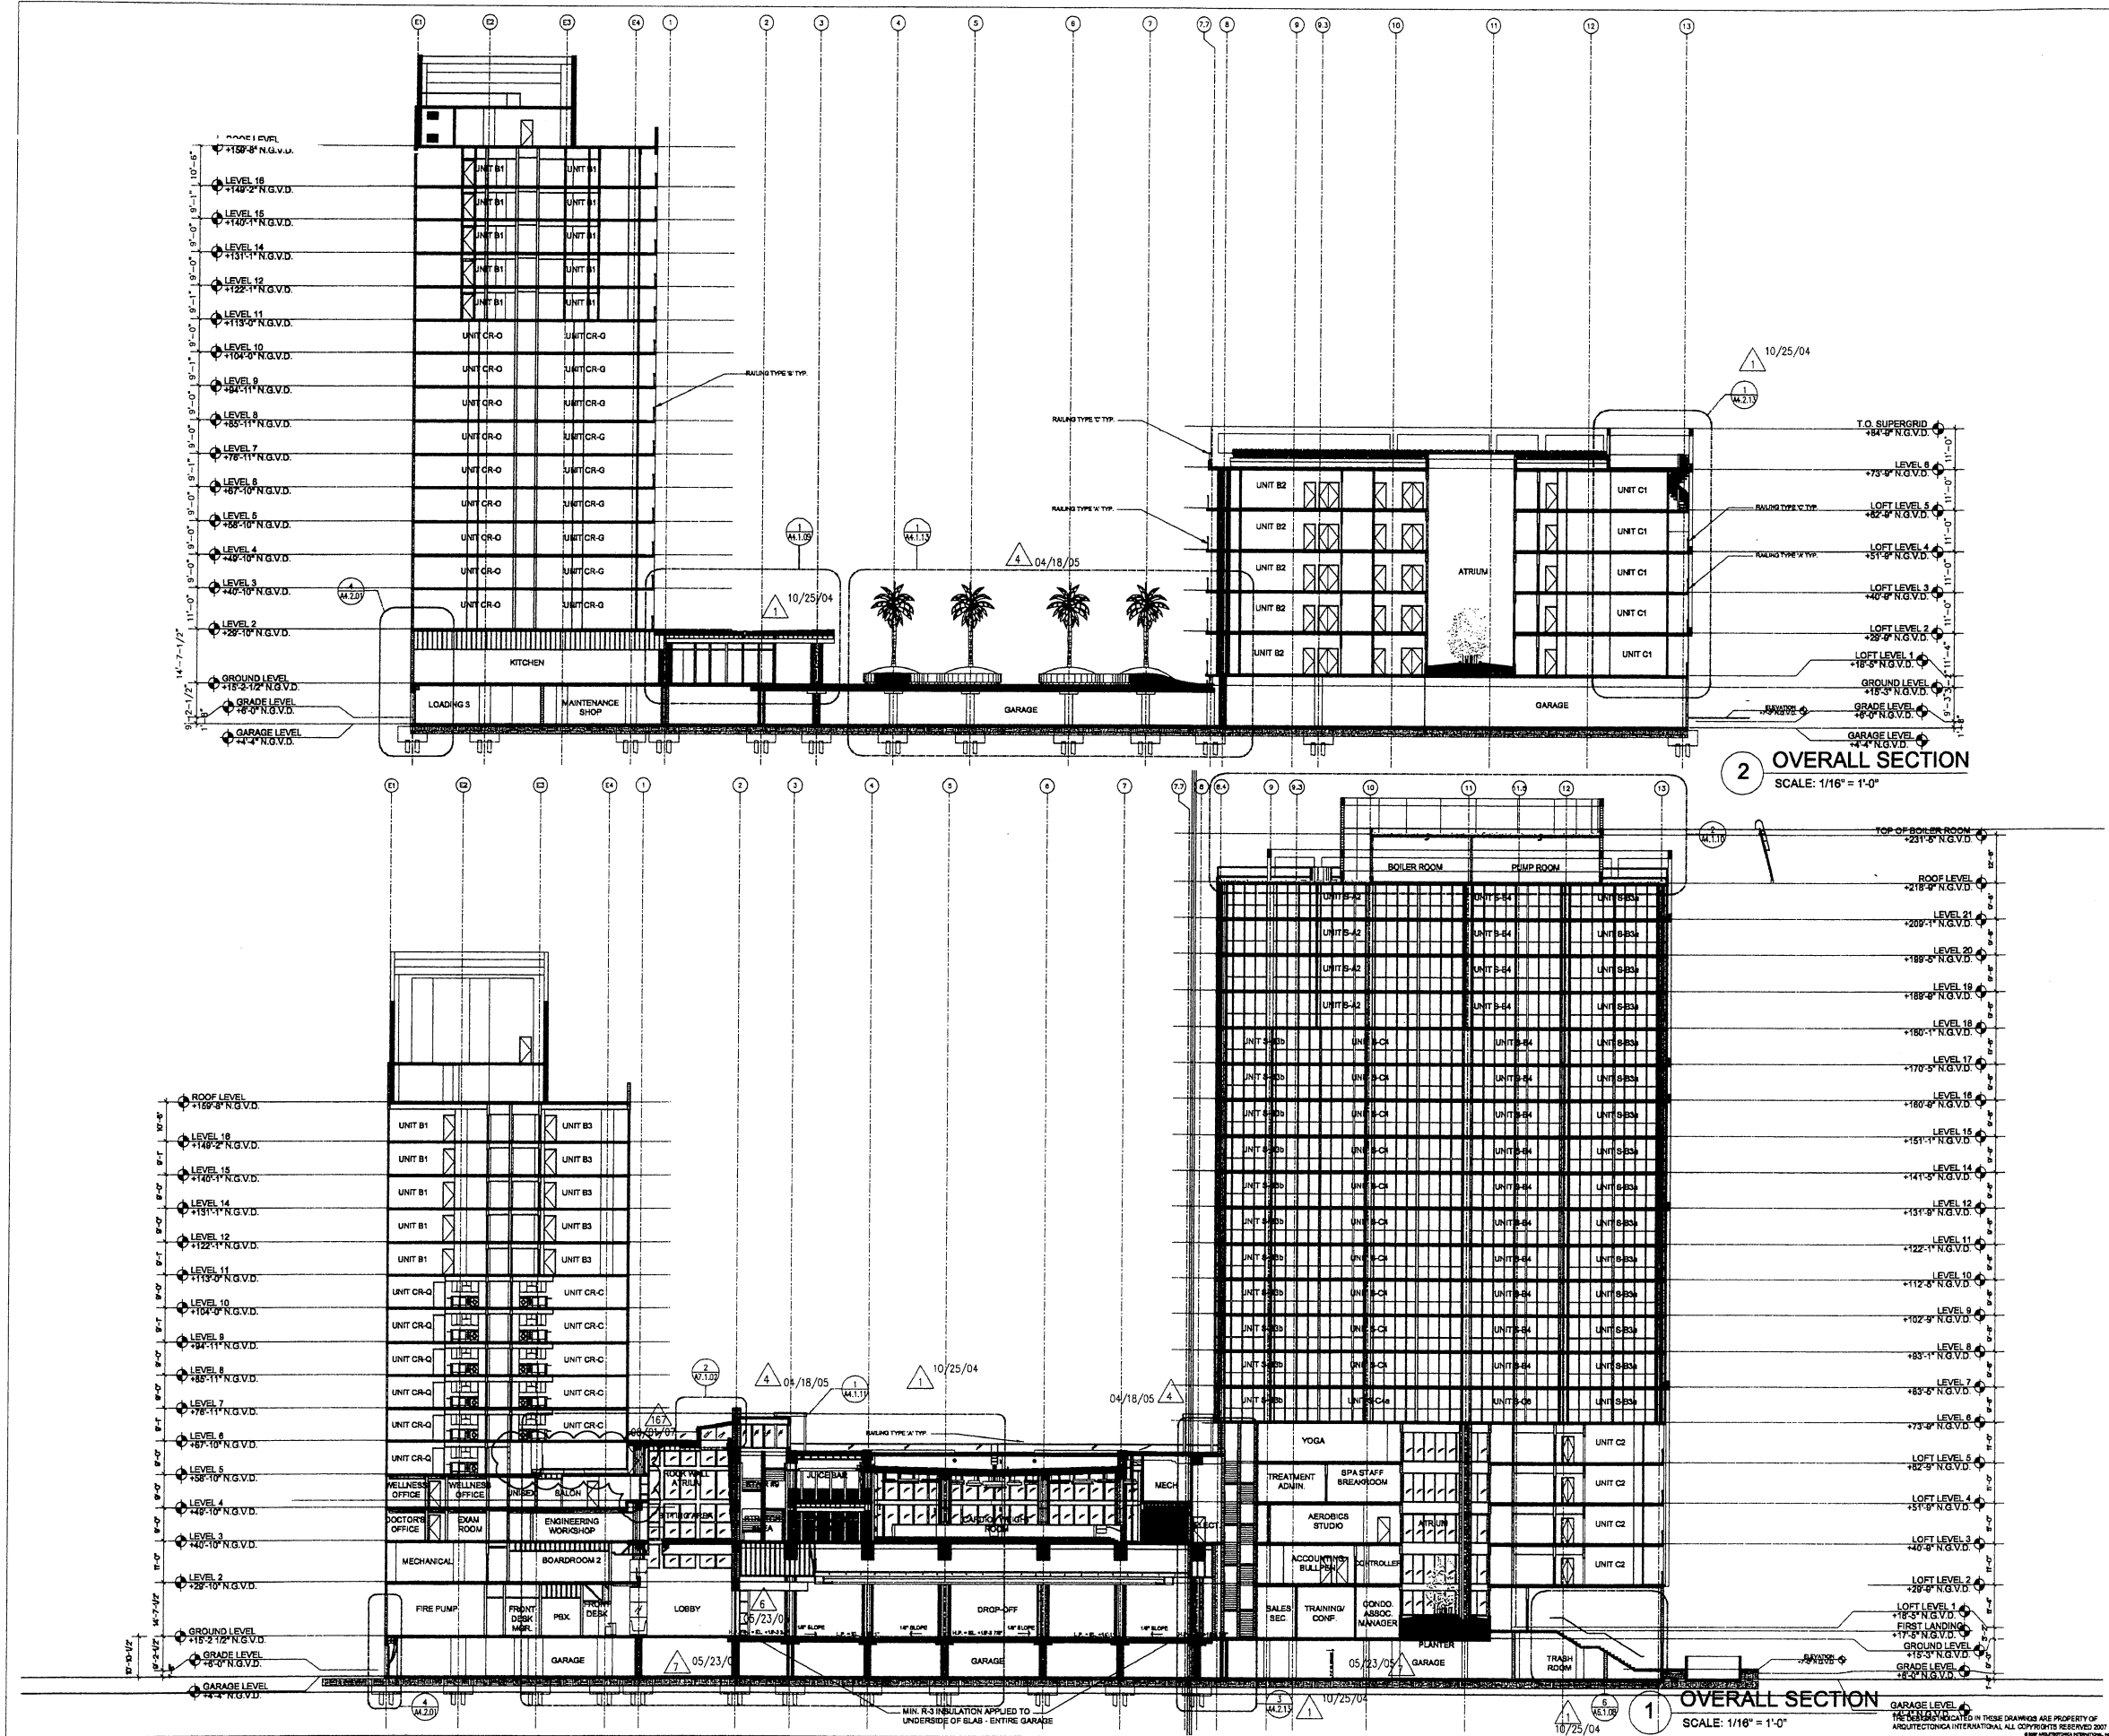

OWNER
The South Carillon, LLC
MANAGING MEMBER
WSG Development Company
400 Arthur Avenue West, Suite 1100
Miami Beach, Florida 33140
305.477.2771
305.477.4711 fax
www.southcarillon.com

ARCHITECT OF RECORD
ARQUITECTONICA
801 Brickell Ave, Suite 1100
Miami, Florida 33131
305.372.1813 tel 305.372.1175 fax
www.arqitectonica.com

INTERIOR DESIGN ARCHITECT
Rockwell Group
8 Union Square West
New York, New York 10033
212.463.8334 tel 212.463.8334 fax

OPERATOR
Canyon Ranch
1800 E. Broadway Road
Tucson, Arizona 85710
520.462.0001 tel 520.748.0002 fax

STRUCTURAL ENGINEER
Donnell Duquesne & Albaisa
4000 NW 13th Court
Miami, Florida 33148
305.464.0711 tel 305.464.0309 fax
www.dondu.com

MFP ENGINEER
Steven Feller, P.E.
800 N.E. 2nd Avenue
P.O. Box 10000, Florida 33207
888.487.1433 tel 854.487.4742 fax
www.sfe.com

LANDSCAPE ARCHITECT
EDAW, Inc.
1385 Brickell Avenue, Suite 1500
Miami Beach, FL 33139
305.464.0071 tel 305.464.0704 fax

COASTAL ENGINEER
Coastal Systems Int'l, Inc.
441 South Dixie Highway
Coral Gables, FL 33134
305.461.3600 tel 305.461.1814 fax
www.csi.com


CIVIL ENGINEER
Consul-Tech Development Svcs., Inc.
13075 SW 27th Street, Suite 101
Miami, Florida 33175
305.468.3141 tel 305.468.3142 fax
www.ctd.com

LIFTING DESIGNER
Johnson Schwinghammer
130 West 57th Street
New York, New York 10019
212.633.1500 tel 212.633.1502 fax

MECHANICAL CONSULTANT
The General Group
11101 North 40th Street
Tampa, Florida 33617
813.984.8876 tel 813.984.8888 fax

POOL CONSULTANT
Aquodynamics
4915 N.W. 12th Avenue
Miami, Florida 33158
305.487.8773 tel 305.488.1000 fax

FOUNTAIN CONSULTANT
Hall Fountains
5000 N.W. 22nd Street
Fort Lauderdale, Florida 33309
954.464.8330 tel 954.464.8307 fax

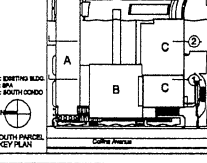

SEAL / SIGNATURE / DATE

State of Florida Registration # 02805
CONSTRUCTION DOCUMENTS SET

Issue Date: **AUGUST 1, 2007**

Office Registration # AA C000463

Issue / Rev.	Date / For
1	10/25/04 REVISION 01
2	01/21/05 C.D. SET
3	04/18/05 REVISION 04
4	05/23/05 REVISION 06
5	05/23/05 REVISION 07
6	08/01/07 REVISION 167



SHEET INDEX
OVERALL BUILDING SECTIONS

SCALE: 1/16" = 1'-0"

SHEET NO.

A4.1.02

PHASE 1: SOUTH PARCEL

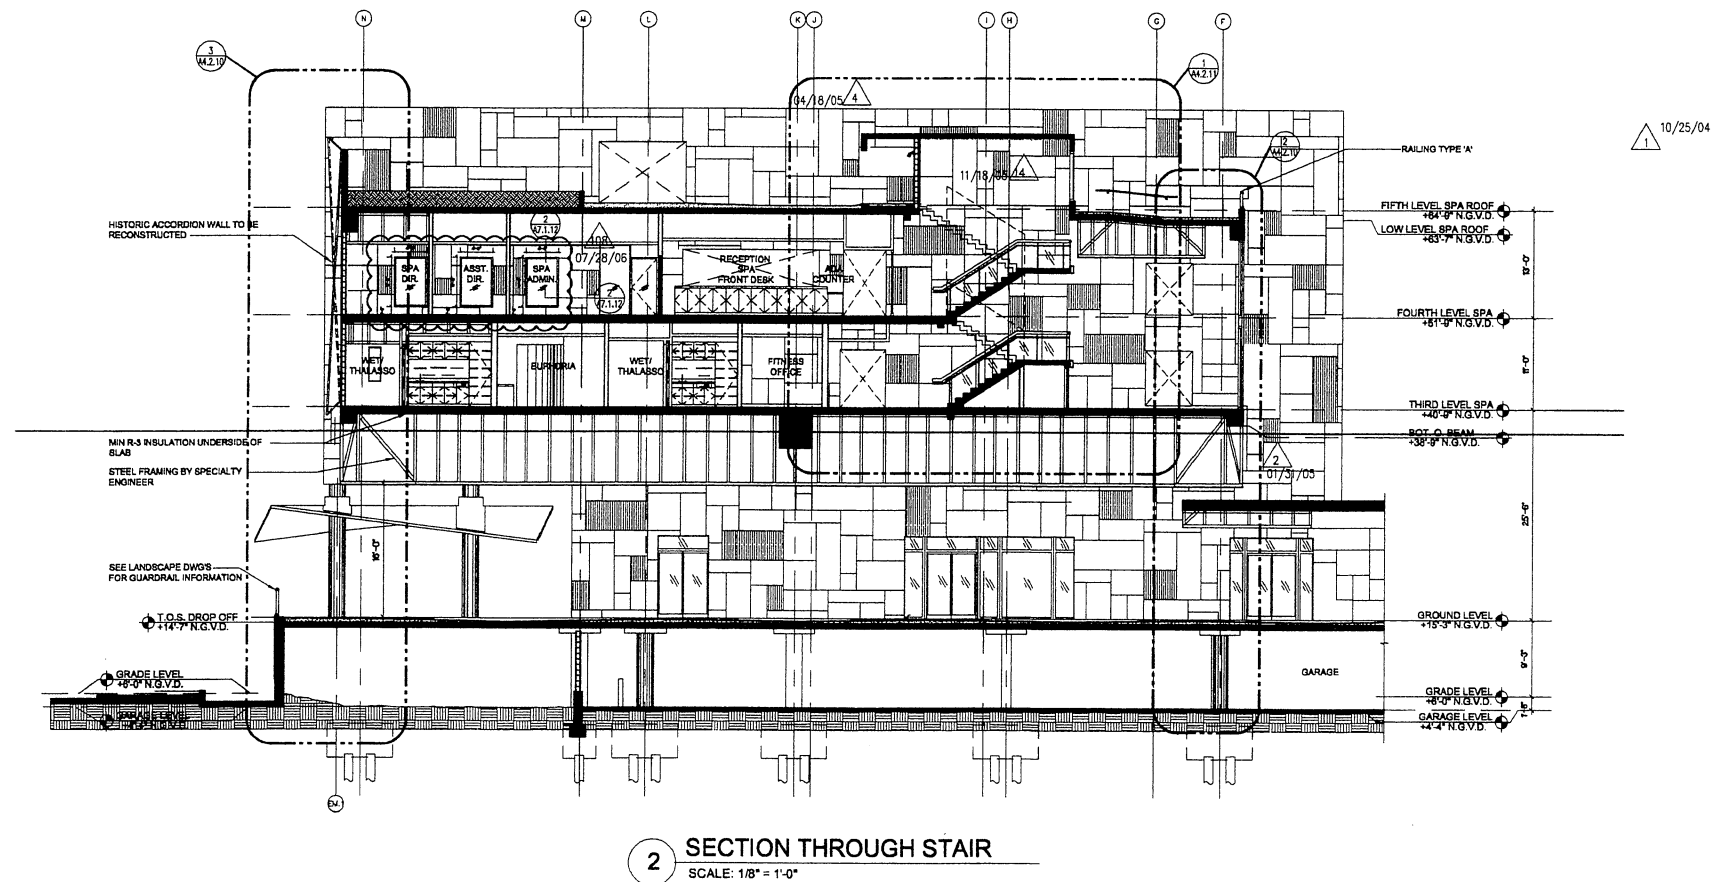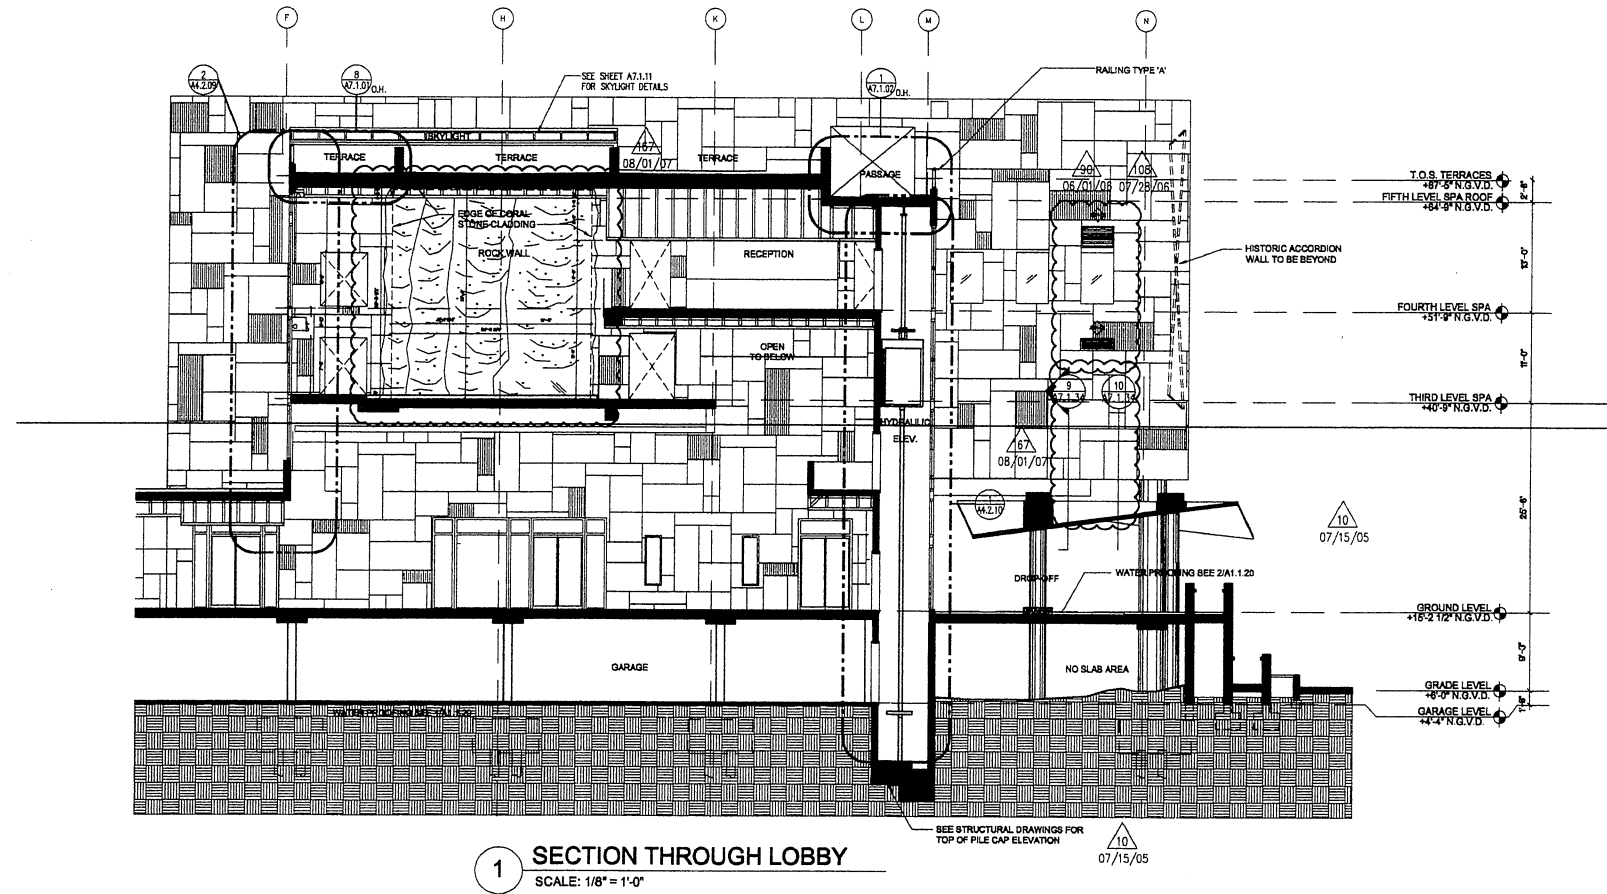

OWNER
The South Carillon, LLC

MANAGEMENT
WSS Development Company
430 Archer Country Road, Suite 200
Maitland, Florida 32751
381.873.2711 fax
www.southcarillonmanagement.com

ARCHITECT OF RECORD
ARQUITECTONICA

INTERIOR DESIGN
Rockwell Group
1100 Avenue of the Americas
New York, New York 10035
212.465.5234 fax 212.465.8239 fax

OPERATORS
Canyon Ranch
5900 E. Rudolph Road
Tampa, Florida 33635
813.987.1111 fax 813.987.0822 fax

STRUCTURAL ENGINEER
Donnell Duqueane & Albaisa
4236 80th 76th Court
Miami, Florida 33155
305.886.1711 fax 305.886.8239 fax
www.dcdm.com

MEP ENGINEERS
Steven Faller, P.E.
400 S.E. 14th Street
PL Lauderdale, Florida 33301
561.447.1002 fax 561.447.2732 fax
www.sfaller.com

CONCRETE ARCHITECT
EDAW, Inc.
1680 Southwest Beach Road #203
Miami Beach, FL 33139
305.638.8070 fax 305.364.0734 fax

COASTAL ENGINEER
Coastal Systems Int'l, Inc.
644 South Dixie Highway
Fort Lauderdale, Florida 33304
305.581.3888 fax 305.581.1914 fax


CIVIL ENGINEER
Consult-Tech Development Svcs., Inc.
16870 NW 57th Street, Suite H101
Miami, Florida 33177
305.882.2141 fax 305.882.2143 fax
www.ctd.com

LEADING DESIGNER
Johnson Schwinghammer
10000 NW 11th Street
Tampa, Florida 33617
813.846.1000 fax 813.846.1880 fax


OTC/ENGINE CONSULTANT
The General Group
11100 N. Dale Mabry Hwy
Tampa, Florida 33617
813.887.8971 fax 813.887.1000 fax

POOL CONSULTANT
Aquadynamics
140 N.W. 13th Avenue
Miami, Florida 33135
305.387.8971 fax 305.387.1000 fax


COURTAIN CONSULTANT
Hall Fountains
1400 N.W. 13th Avenue
Fort Lauderdale, Florida 33309
305.444.6375 fax 305.444.2300 fax

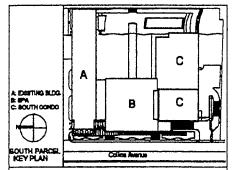[illegible]


sf601-021900-0001 8/30/2010 13:03:57

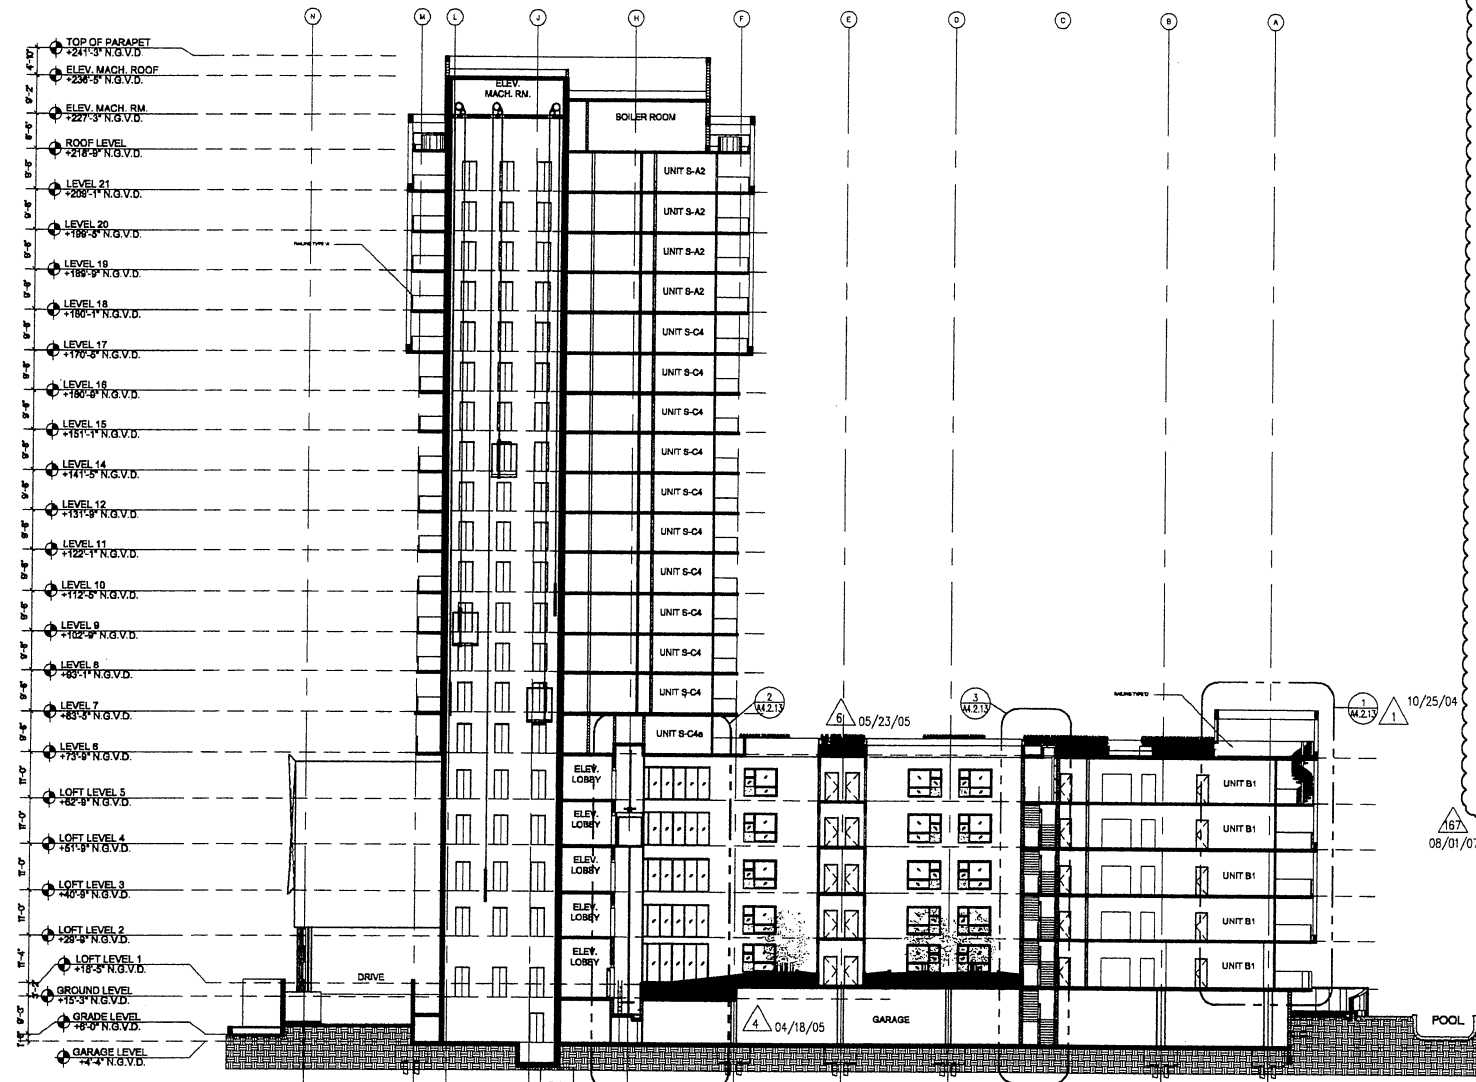

2 SOUTH TOWER SECTION @ ATRIUMS
SCALE: 1/16" = 1'-0"

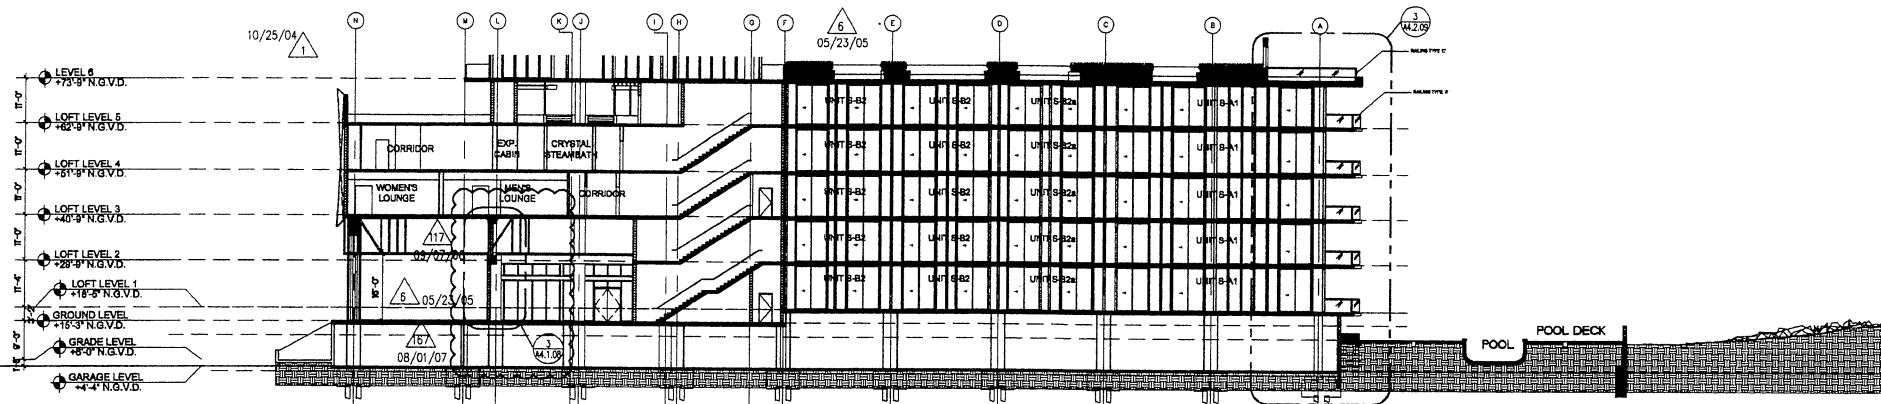

1 SOUTH TOWER SECTION @ SPA STAIRS & LOFTS
SCALE: 1/16" = 1'-0"

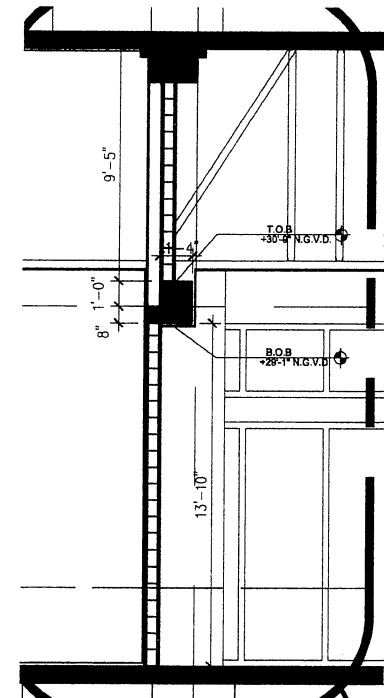

3 SOUTH TOWER PARTITION DETAIL
SCALE: 3/8" = 1'-0"



OWNER
The South Carillon, LLC
MANAGING MEMBER
WSG Development Company
400 Arthur Godfrey Road, Suite 100
Miami Beach, Florida 33140
305.672.2717 fax
www.southcarillon.com

ARCHITECT OF RECORD
ARQUITECTONICA
801 Brickell Ave, Suite 1100
Miami, Florida 33131
305.372.1812 fax 305.372.1175 fax
www.arquitectonica.com

INTERIOR DESIGN ARCHITECTS
Rockwell Group
1 Union Square West
New York, New York 10003
212.463.8234 fax 212.463.8238 fax

OPERATOR
Canyon Ranch
1400 E. Broadway Road
Tampa, Florida 33606
813.242.0000 fax 813.242.0000 fax

STRUCTURAL ENGINEER
Donnell Duquesne & Albeia
4000 97th Ave. East
Miami, Florida 33155
305.594.8271 fax 305.594.8288 fax
www.donnellduquesne.com

MEP ENGINEER
Steven Feller, P.E.
1400 E. 3rd Avenue
Ft. Lauderdale, Florida 33301
954.467.1400 fax 954.467.2700 fax
www.stevenfeller.com

LANDSCAPE ARCHITECT
EDAW, Inc.
1800 Brickell Avenue, Suite 2000
Miami Beach, FL 33139
305.594.8271 fax 305.594.8270 fax

COASTAL ENGINEER
Coastal Systems Int'l, Inc.
401 South Dixie Highway
Coral Gables, FL 33146
305.447.3000 fax 305.447.3154 fax


CIVIL ENGINEER
Consul-Tech Development Svcs., Inc.
1870 NW 27th Street, Suite 101
Miami, Florida 33127
305.496.2441 fax 305.496.3143 fax
www.consultech.com

LOUVERING DESIGNER
Johnson Schwinghammer
324 West 2nd Street
New York, New York 10014
212.545.1883 fax 212.545.1883 fax

POOL CONSULTANT
The General Group
1181 North 48th Street
Tampa, Florida 33617
813.986.8070 fax 813.986.8080 fax

POOL CONSULTANT
Aquadynamics
4715 NE 13th Avenue
Miami, Florida 33158
305.597.8875 fax 305.597.1000 fax

FOUNTAIN CONSULTANT
Hill Fountains
100 N. 1st Street
Fort Lauderdale, Florida 33309
954.564.8828 fax 954.564.8800 fax

 

DATE / SIGNATURE / DATE

State of Florida Registration # 02805

CONSTRUCTION DOCUMENTS SET

ISSUE DATE: **AUGUST 1, 2007**

Office Registration # AA C000485

Issue / Date / For

10/25/04 REVISION 01

01/31/05 C.D. SET

04/18/05 REVISION 4

05/23/05 REVISION 06

09/07/06 REVISION 117

08/01/07 REVISION 167

SHEET INDEX

SOUTH TOWER SECTIONS


SCALE: 1/16" = 1'-0"

SHEET NO.

A4.1.08


PHASE 1: SOUTH PARCEL

sf1601-021900-0001 8/30/2010 13:04:01

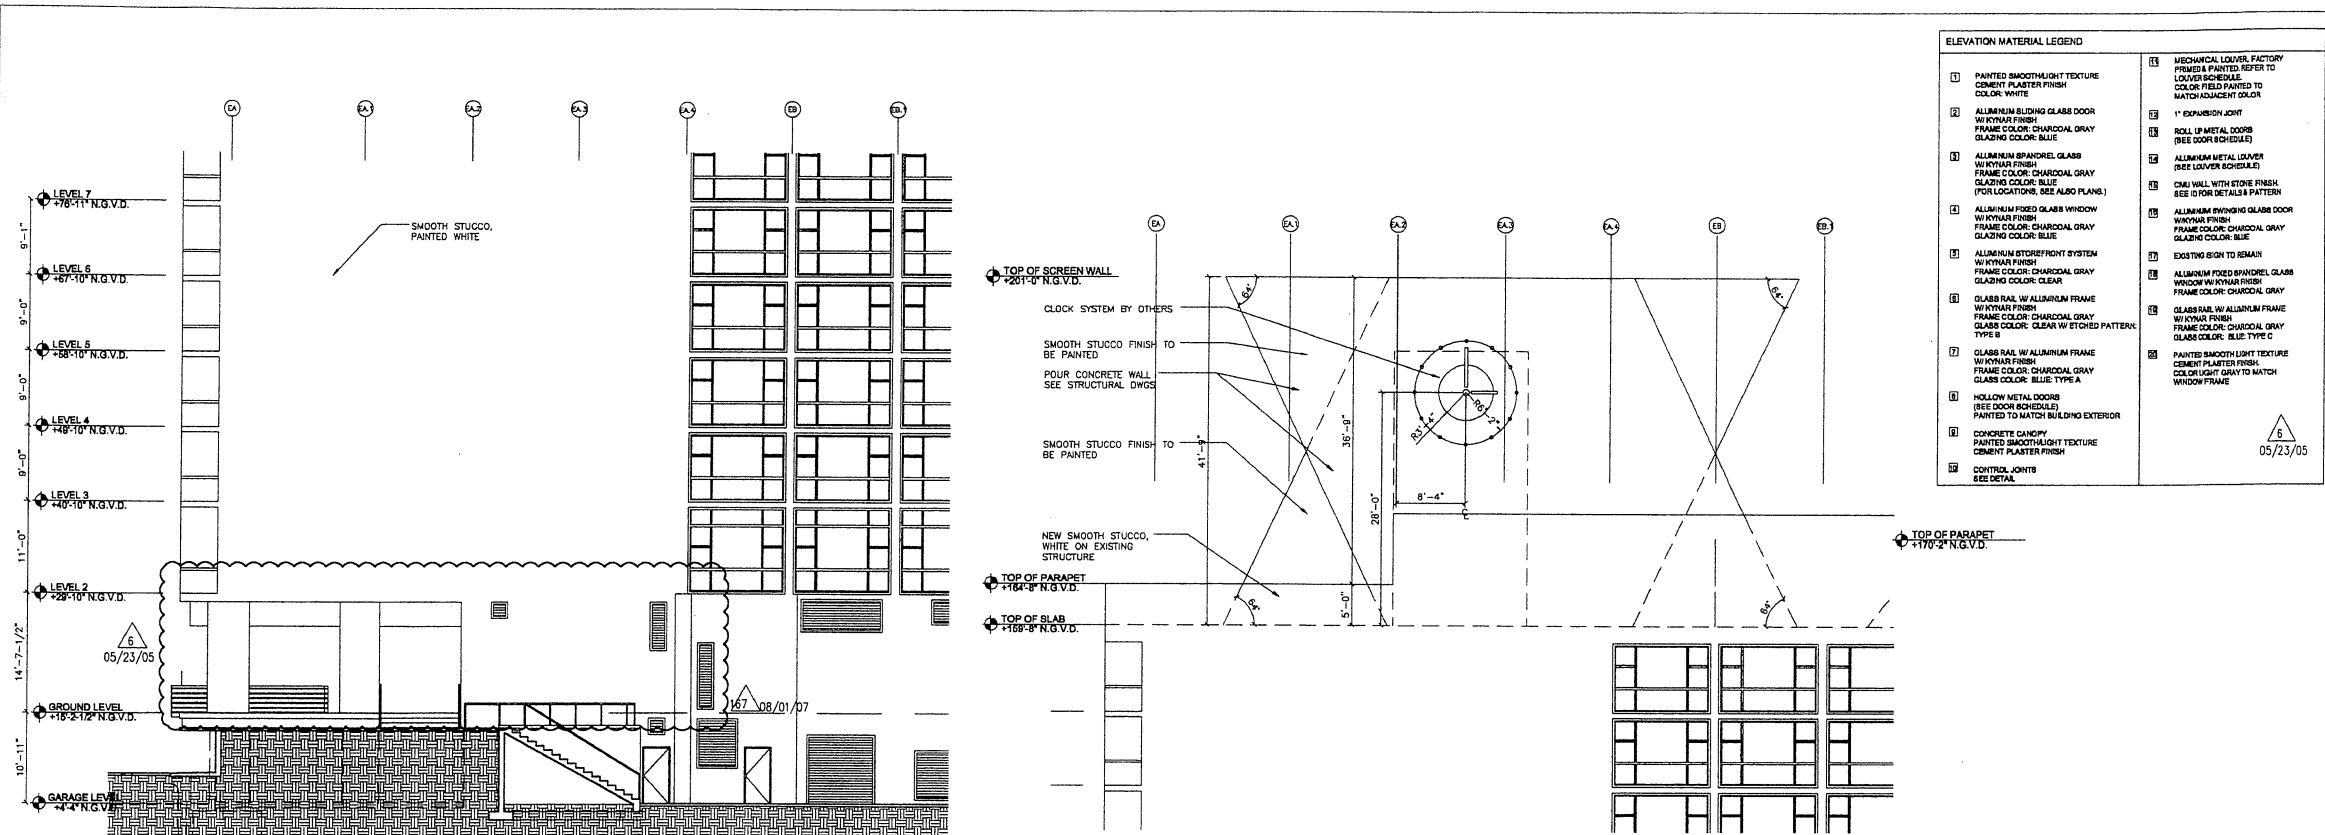

3 ENLARGED ELEVATION
SCALE: 1/8" = 1'-0"

2 ENLARGED ELEVATION
SCALE: 1/8" = 1'-0"

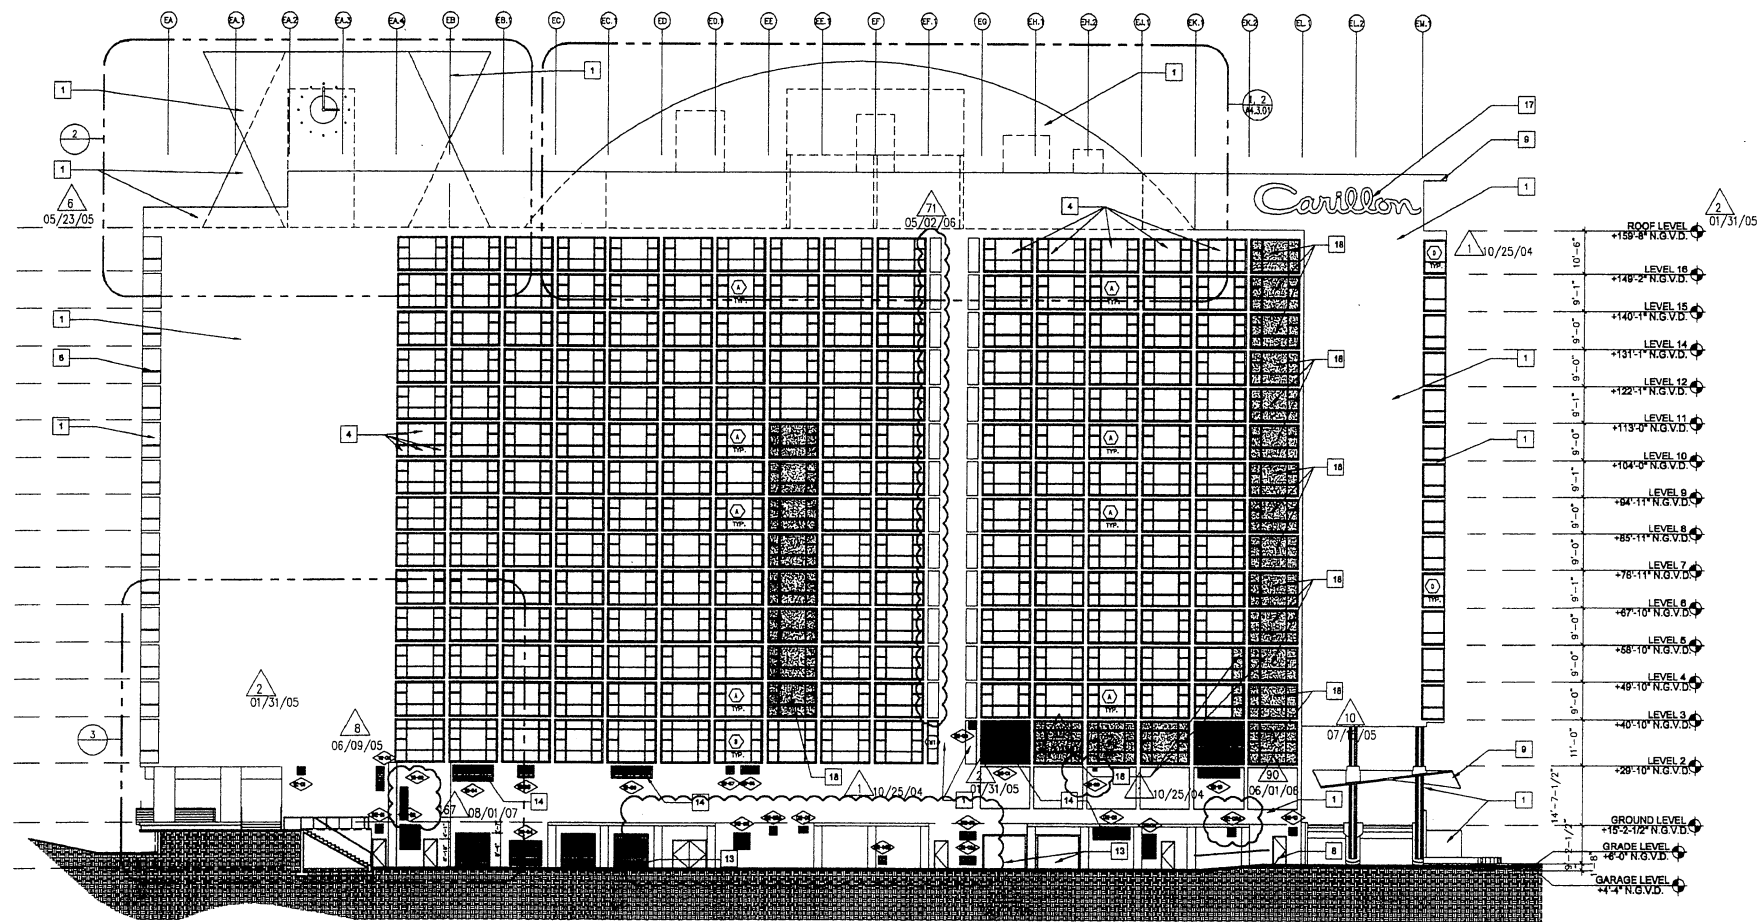

1 EXISTING BUILDING NORTH ELEVATION
SCALE: 1/16" = 1'-0"

The Carillon
Residential Development
8801 Collins Avenue
Miami Beach, Florida 33141

The South Carillon, LLC
MANAGED BY
WSG Development Company
400 Arthur Godfrey Road, Suite 200
Miami Beach, Florida 33140
305.673.2707
www.wsgdevelopment.com

ARCHITECT OF RECORD
ARQUITECTONICA
101 Broward Ave., Suite 1100
Miami, Florida 33131
305.572.1812 or 305.572.1175 fax
www.arquitctonica.com

INTERIOR DESIGN ARCHITECT
Rockwell Group
1 Union Square West
New York, New York 10003
212.465.5500 or 212.465.5508 fax

OPERATOR
Canyon Ranch
400 E. 74th Street
Tampa, Florida 33606
813.466.8888 or 813.746.8888 fax
www.canyonranch.com

STRUCTURAL ENGINEER
Donnell Duquesne & Albaisa
400 E. 74th Street
Miami, Florida 33131
305.602.7711 or 305.602.8288 fax
www.donell.com

MEP ENGINEER
Steven Feller, P.E.
400 E. 74th Street
Tampa, Florida 33606
813.466.8888 or 813.746.8888 fax
www.sfe.com

CIVIL ENGINEER
EDAW, Inc.
1880 Shearwater Avenue, Suite 200
Miami Beach, FL 33593
305.654.2878 or 305.654.2774 fax
www.edaw.com

COASTAL ENGINEER
Coastal Systems Intl, Inc.
444 South Dixie Highway
Coral Gables, FL 33134
305.861.3883 or 305.861.1814 fax
www.coastalsystems.com

CIVIL ENGINEER
Consti-Tech Development Svcs., Inc.
1875 NW 27th Street, Suite 1101
Miami, Florida 33135
305.866.3141 or 305.866.2141 fax
www.consti-tech.com

LANDSCAPE ARCHITECT
Johnson Schwinghammer
1100 North Ave.
New York, New York 10018
212.685.1833 or 212.685.1833 fax
www.jsh.com

KITCHEN CONSULTANT
The General Group
1100 North Ave.
New York, New York 10018
212.685.1833 or 212.685.1833 fax
www.thegeneralgroup.com

POOL CONSULTANT
Aquadynamics
400 E. 74th Street
Miami, Florida 33131
305.602.7711 or 305.602.8288 fax
www.aquadynamics.com

PAINTING CONSULTANT
Hill Fountains
Fort Lauderdale, Florida 33309
954.564.2553 or 954.564.2553 fax
www.hillfountains.com

CONSTRUCTION DOCUMENTS SET

Issue Date: **AUGUST 1, 2007**

Office Registration #AA C000485

Issue / Rev. / Date / For

1	10/25/04	REVISION 01
2	01/31/05	C.D. SET
3	01/31/05	REVISION 02
4	05/23/05	REVISION 06
5	06/09/05	REVISION 08
6	07/15/05	REVISION 10
7	05/02/06	REVISION 71
8	08/01/06	REVISION 80

EXISTING BUILDING NORTH ELEVATION

SCALE: 1/16" = 1'-0"

A3.1.03

PHASE 1: SOUTH PARCEL

