

REQUEST FOR DRB APPROVAL FOR:
YOSHIMURA RESIDENCE

HEARING FEB. 1, 2022
FEBRUARY 2022 AGENDA

5440 LaGorce Drive, Miami Beach, Florida

DRB21-0750



CLIENT
JUSTIN YOSHIMURA

ARCHITECT
CHOEFF LEVY FISCHMAN
ARCHITECTURE + DESIGN
8425 BISCAYNE BLVD. SUITE 201
MIAMI, FL 33138
(305) 434-8338

LANDSCAPE ARCHITECT
CHRISTOPHER CAWLEY LANDSCAPE ARCHITECTURE LLC
180 NE 69TH ST. STE 1106
MIAMI, FL 33138
(305) 979-1585

YOSHIMURA RESIDENCE
5440 LAGORCE DRIVE
MIAMI BEACH, FLORIDA, 33140



Ralph Choeff
registered architect
AR0000679
AA26003009

comm no.
2154

date:
9/9/2021




revised:

SCOPE OF WORK

1.REQUEST FOR DRB APPROVAL FOR THE PROPERTY
LOCATED AT
5440 LaGorce Drive, Miami Beach, FL 33140

VARIANCE REQUEST:
• 1'-0" TOTAL HEIGHT WAIVER TO ALLOW ADEQUATE
HEADROOM IN UNDERSTORY SPACE.



sheet no.

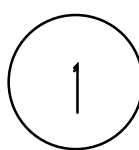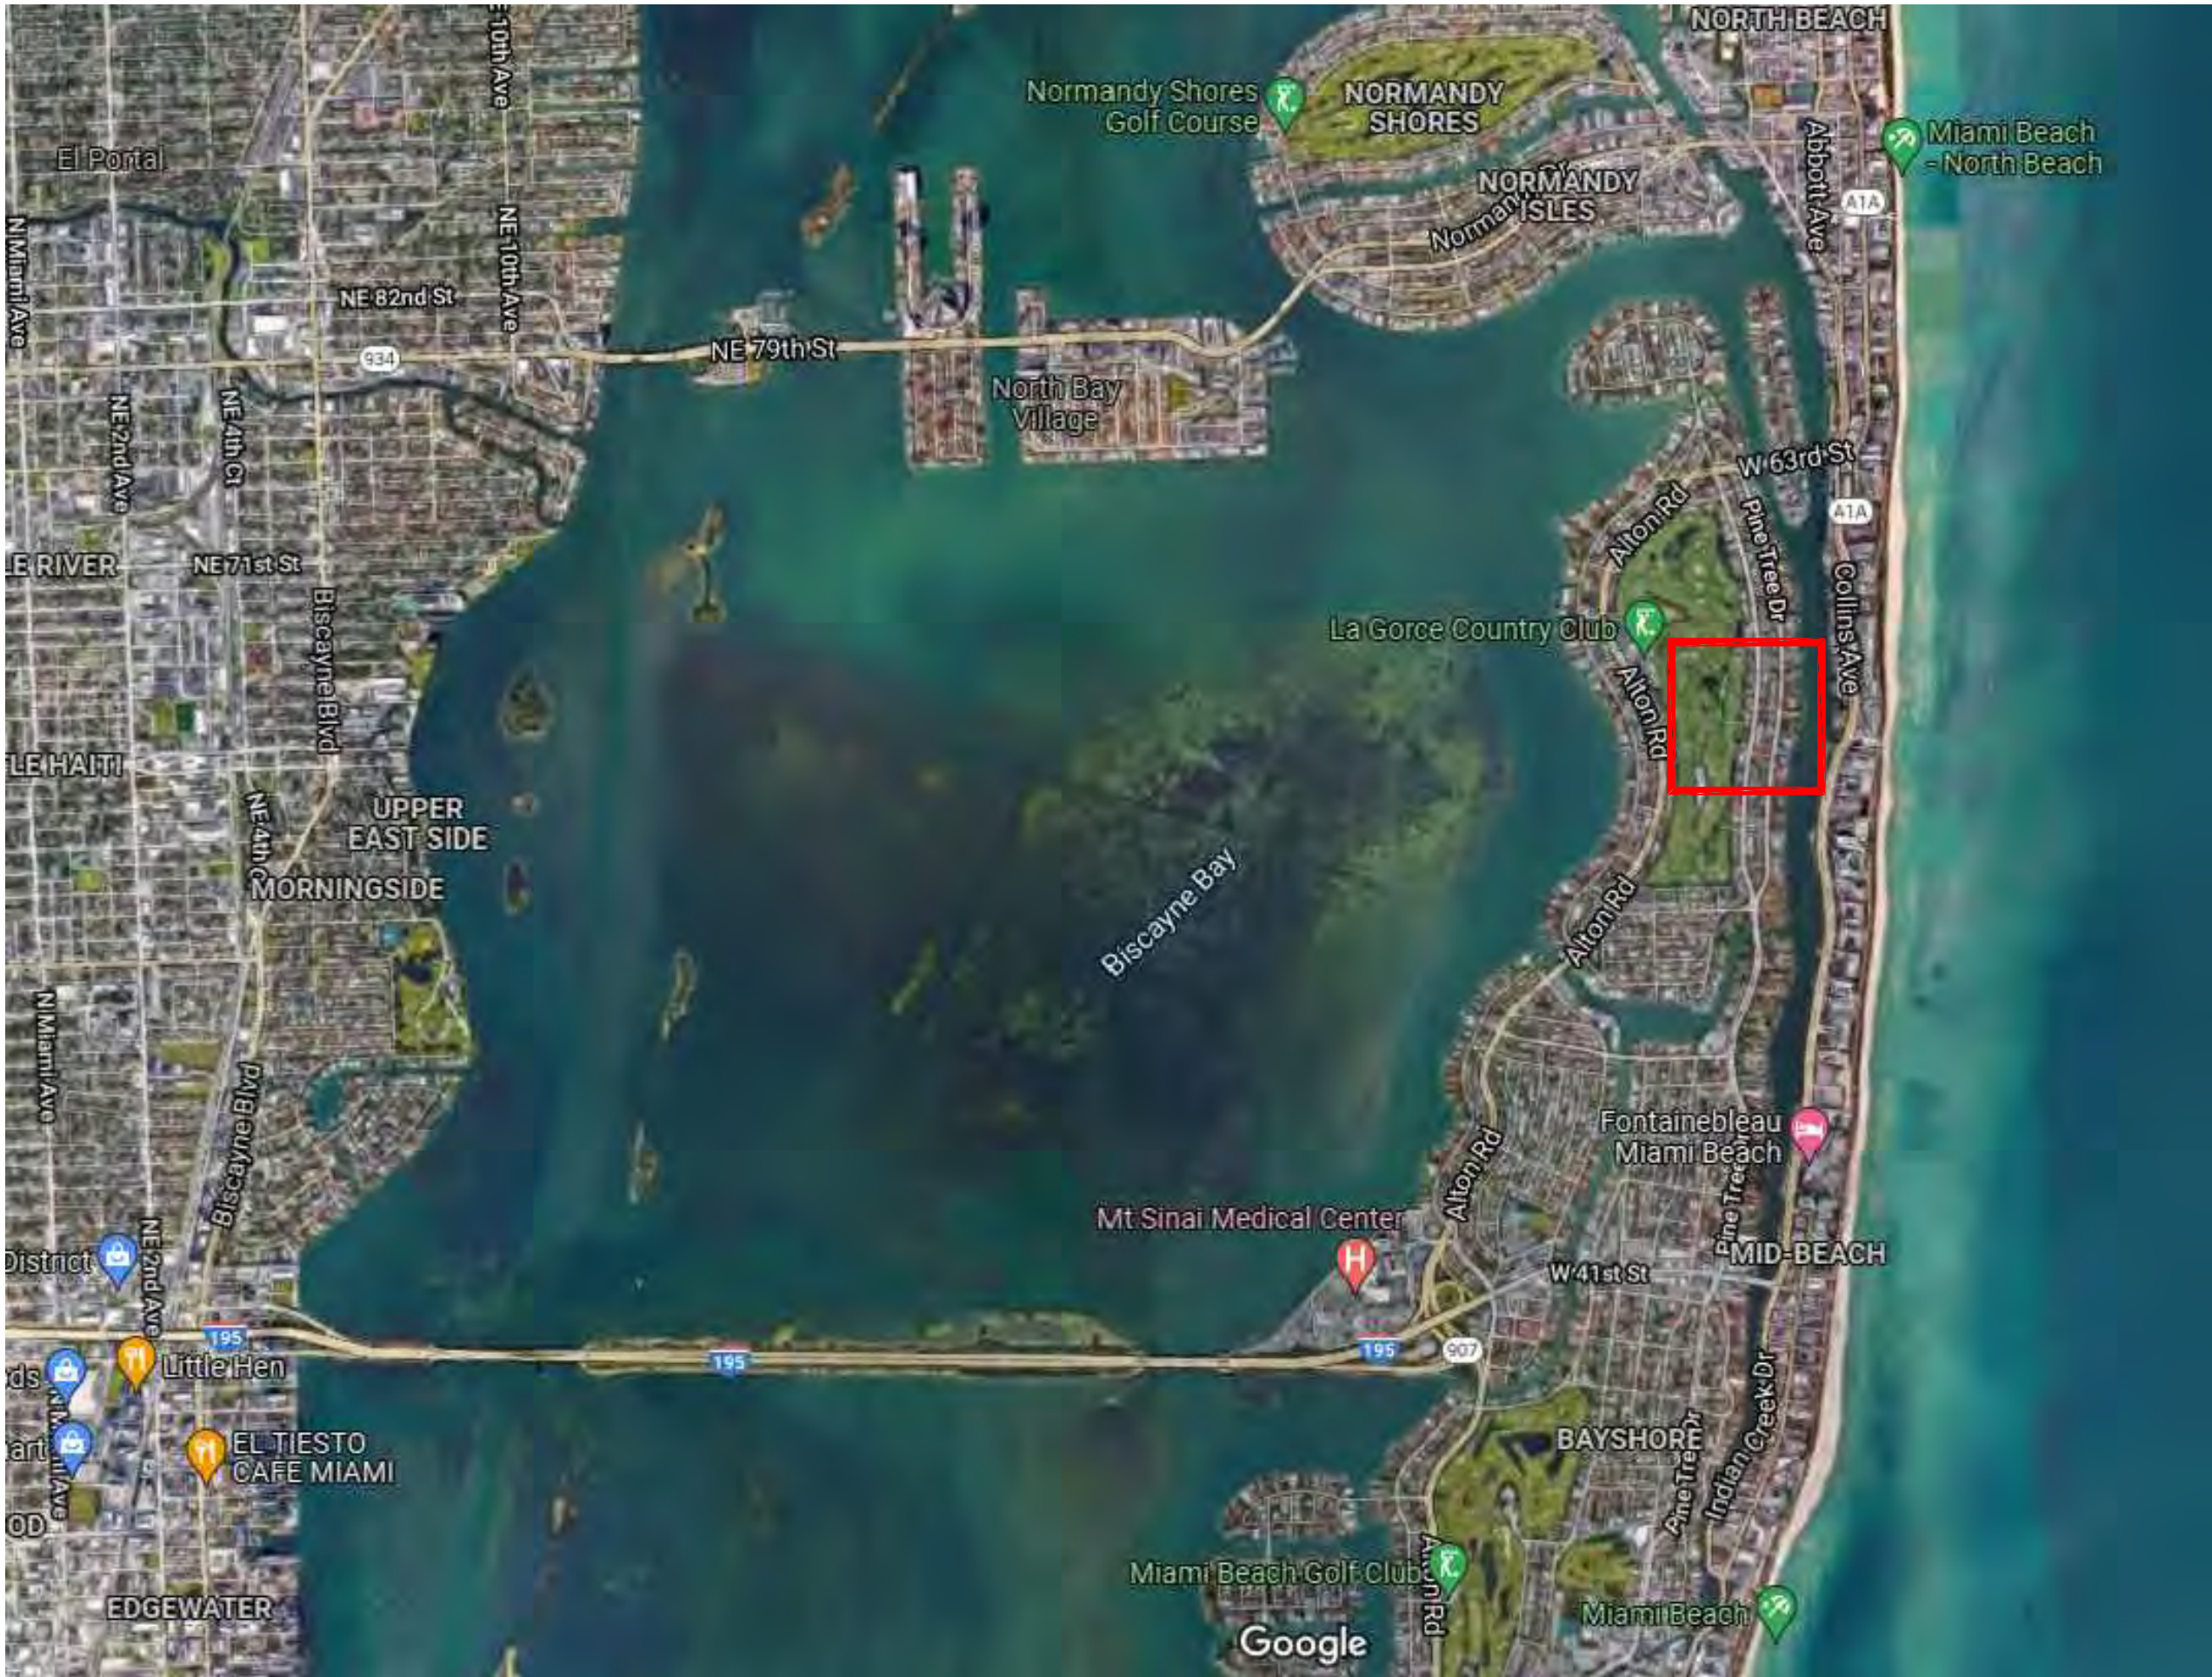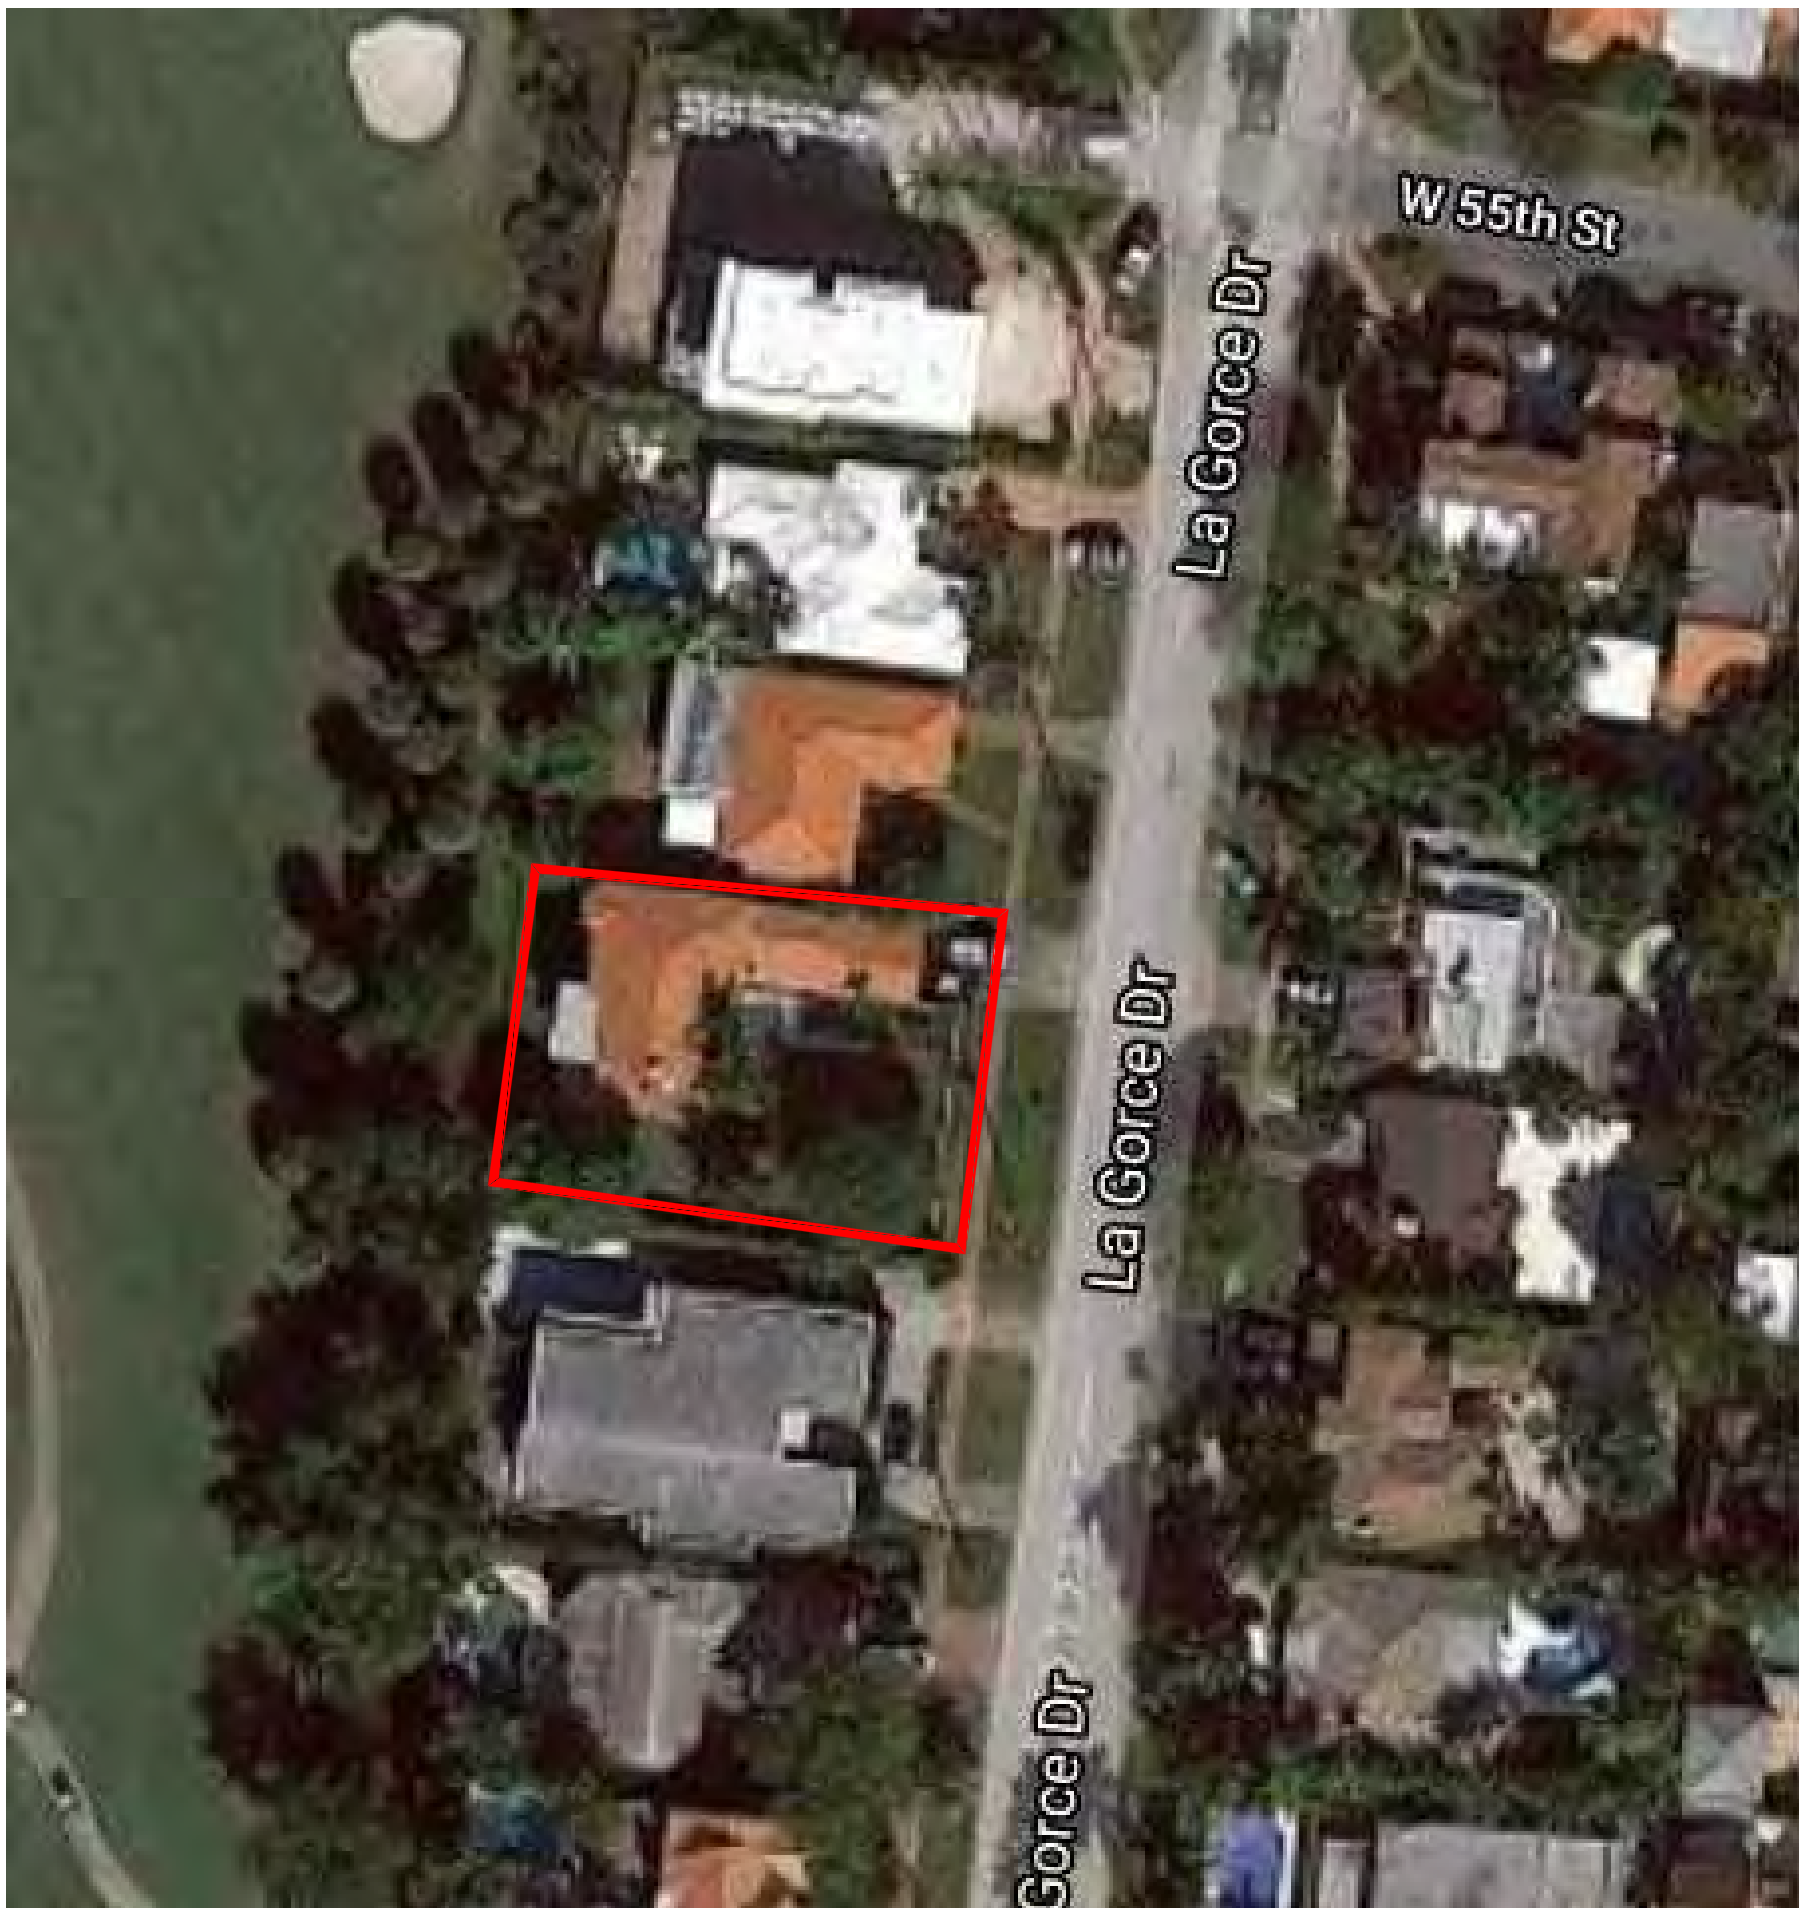

1 LOCATION MAPS
Scale: N.T.S.



INDEX OF DRAWINGS					
DRAWING SHEET NUMBER	DRAWING SHEET NAME	FIRST SUBMITTAL	FINAL SUBMITTAL 12/02/2021		
GENERAL					
A-0.0	COVER + SCOPE OF WORK	●	●		
A-0.1	LOCATION MAPS AND INDEX	●	●		
A-0.2	SURVEY	●			
A-0.3	PHOTO JOURNAL	●			
A-0.4	ADJACENT PROPERTIES	●			
A-0.4b	CONTEXT ANALYSIS	●			
A-0.4c	MICROFILMS		●		
A-0.4d	MICROFILMS		●		
A-0.4C	MASSING STUDIES	●			
A-0.7	ZONING DATA SHEET	●	●		
ARCHITECTURAL					
A-050	SITE PLAN		●		
A-100	UNDERCARRIAGE PLAN	●	●		
A-101	FIRST FLOOR PLAN	●	●		
A-102	SECOND FLOOR PLAN	●	●		
A-103	ROOF PLAN	●	●		
A-200	CALCULATIONS - UNIT SIZE	●			
A-201	CALCULATIONS - LOT COVERAGE	●	●		
A-204	CALCULATIONS - YARD	●	●		
A-205	CALCULATIONS - 2ND FLOOR VOLUME	●			
A-300	ELEVATIONS - FRONT & RIGHT		●		
A-301	ELEVATIONS - REAR & LEFT		●		
A-350	COLORED ELEVATIONS - FRONT & RIGHT	●			
A-351	COLORED ELEVATIONS - REAR & LEFT	●			
A-400	SECTIONS		●		
G-2.0	FRONT RENDERING	●			
G-2.1	FRONT RENDERING 2	●			
G-2.2	FRONT RENDERING	●			
G-2.3	REAR RENDERING	●			
G-2.3	REAR RENDERING 2	●			
G-2.3	FRONT RENDERING 3	●			

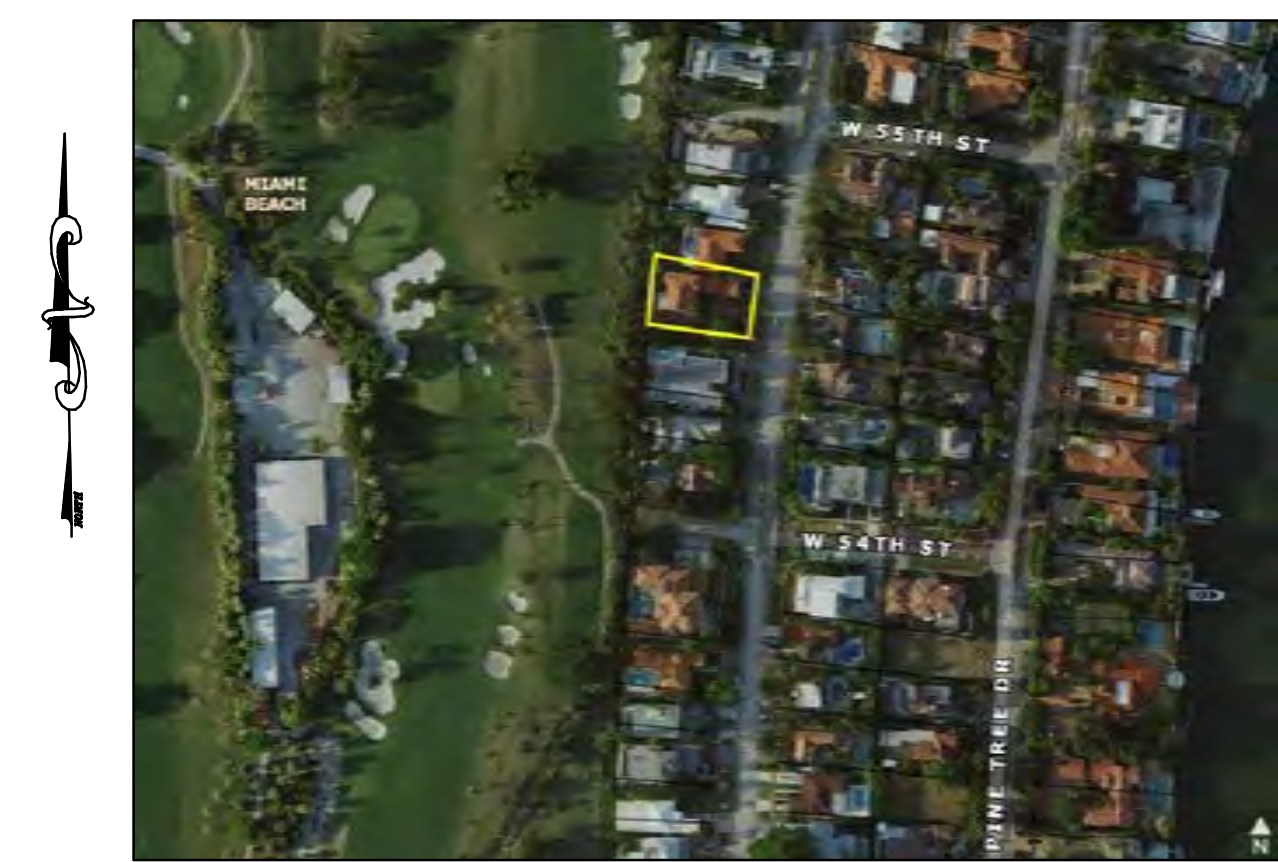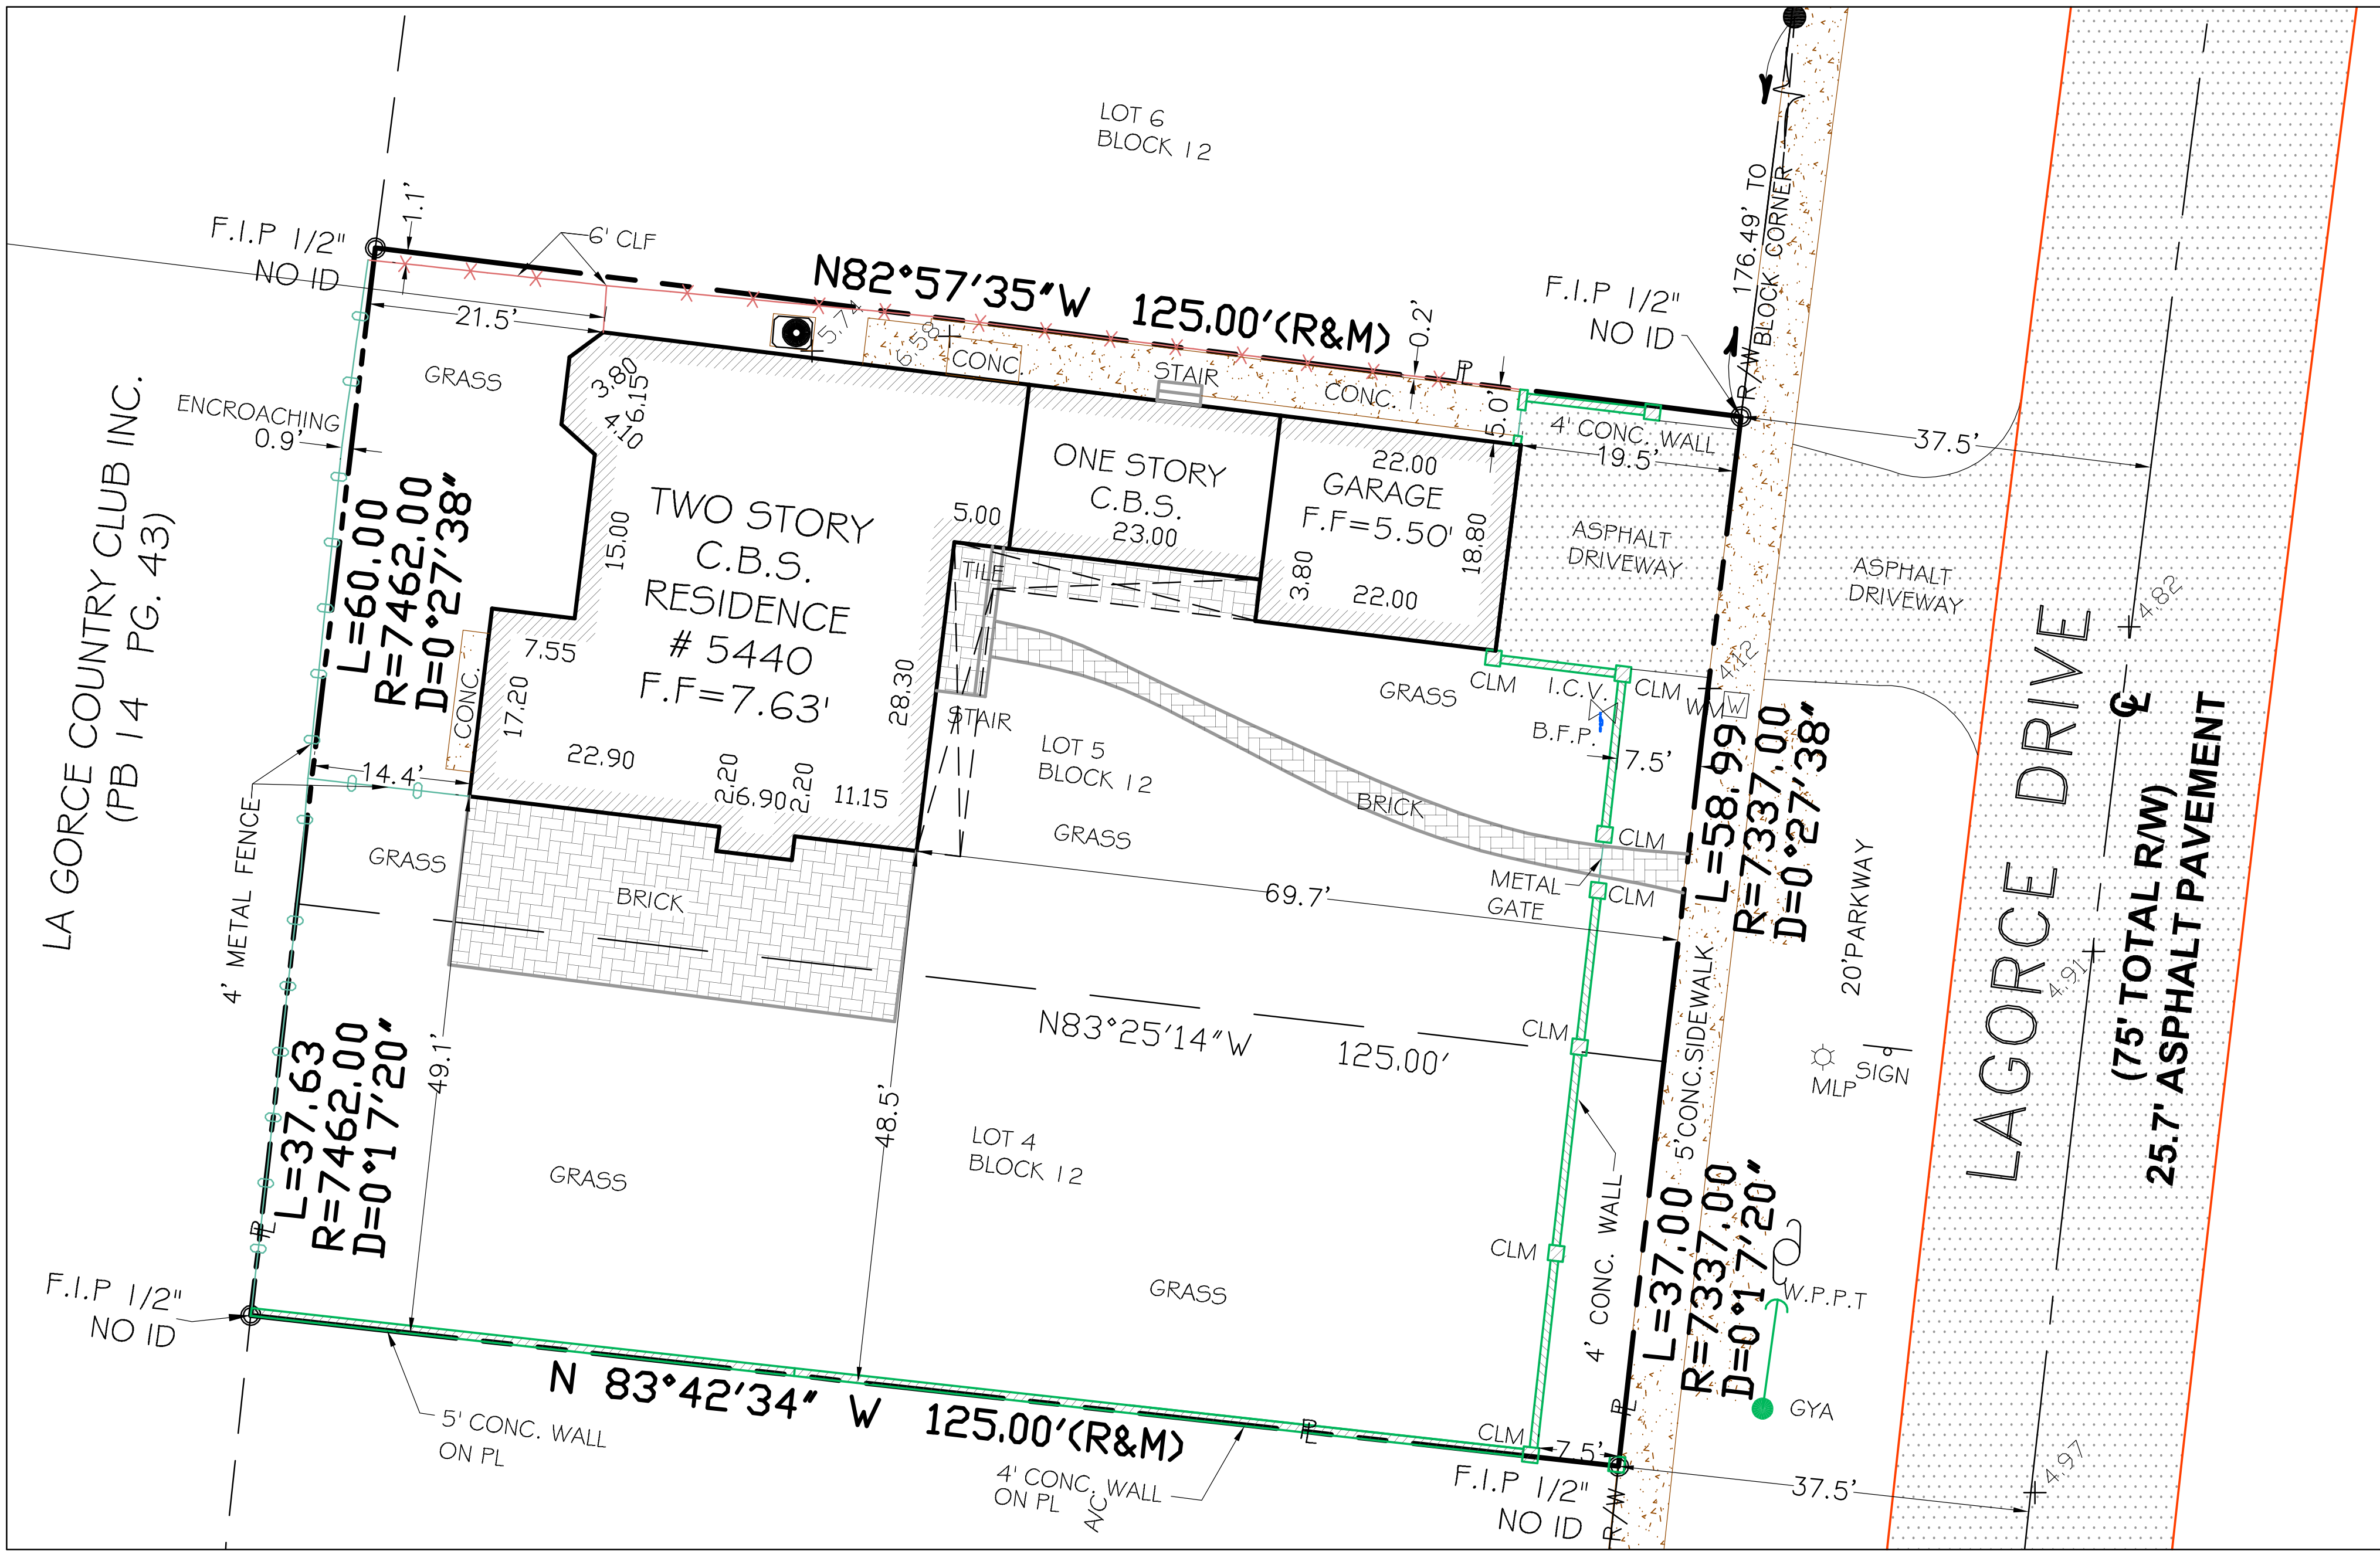

LEGAL DESCRIPTION:

LOT 5, and the North 37.0 feet of Lot 4, Block 12, of BEACH VIEW SUBDIVISION, according to the Plat thereof, recorded in Plat Book 9, Page 158, of the Public Records of MIAMI-DADE County, Florida.

PARCEL ID NUMBER: 02-3214-003-1490

ABBREVIATIONS AND LEGEND

- PL. = PROPERTY LINE
- BLDG. = BUILDING
- C.B. = CATCH BASIN
- C.B.S. = CONCRETE BLOCK STRUCTURE
- CONC. = CONCRETE
- F.E. = FLOOR ELEVATION
- F.I.P. = FOUND IRON PIPE
- F.N. = FOUND NAIL
- F.N.D. = FOUND NAIL & DISK
- CL = CENTER LINE
- COL. = COLUMN
- ID. = IDENTIFICATION
- (R) = RECORD
- RES. = RESIDENCE
- R/W = RIGHT OF WAY
- SEC. = SECTION
- R. = RADIUS
- X = CHAIN LINK FENCE
- C.B.S. WALL = C.B.S. WALL
- WPP = WOOD UTILITY POLE
- EB = ELEC BOX
- W = WATER METER VALVE
- I.C.V. = IRRIGATION CONTROL VALVE
- MH = MANHOLE
- CD = SANITARY CLEANOUT
- SG = SIGN
- BFP = BACKFLOW PREVENTER

SURVEYOR'S NOTES:

- The above captioned Property was surveyed and described based on the above Legal Description, Provided by Client.
- The lands shown hereon were not abstracted for easements or other recorded encumbrances not shown on the plat and the same, if any may not be shown on this section.
- Bearings shown hereon are based on an assumed Meridian and referenced on the CENTERLINE of W 55th Street, S81°34'54"E
- Ownership subject to opinion of the Title.
- Underground utilities are not depicted hereon.
- Underground portions of Footings, Foundations or other improvements were not located.
- Zoning and Setbacks are not verified by this survey.
- Fence ownership not determined by this survey.
- Flood Elevation Information:
Community: 120651 FIRM Panel: 12086C0307L Flood Zone: AE
Date of FIRM: 09/11/2009 Suffix: L Base
Flood Elevation: 8'
- Elevation shown hereon are relative to the 1929 (N.G.V.D.29) of mean sea level and are based on a Benchmark supplied by the engineering department of Miami-Dade County, Florida.
Benchmark used: D-186 Elevation: 7.32' (N.G.V.D.29)
- The minimum relative distance accuracy for this type of Survey is 1 foot in 7,500 feet. The accuracy obtained by measurement and calculation of closed geometric figures was found to exceed this requirement.
Well-identified features as depicted on the Survey Map were measured to an estimated horizontal positional accuracy of 1/10 foot.
- Dimensions indicated hereon are field measured by electronic measurement, unless otherwise noted.
- Roof overhang not located unless otherwise shown.
- Underground improvements and/or underground encroachments not shown unless otherwise indicated.

CERTIFICATE NOTE:

I hereby certify that the BOUNDARY SURVEY hereon was completed under my direction on JUNE 04 2021 and that said survey is true and correct to the best of my knowledge and belief. There are no above ground encroachments, other than those shown hereon.
I further certify that this survey meets the STANDARDS OF PRACTICE set forth by the FLORIDA BOARD OF SURVEYORS AND MAPPERS in Chapter 5J-17.051, Florida Administrative Code pursuant to Section 472.027 Florida State Statutes.


ENCROACHMENT NOTES:

West Fence Encroaching on to Neighbor.


CERTIFIED TO:

- JUSTIN YOSHIMURA
- SILICON VALLEY BANK, ITS SUCCESSORS AND/OR ASSIGNS
- NEAL S. LITMAN, P.A.
- FIDELITY NATIONAL TITLE INSURANCE COMPANY

Date of Field Work: 06/04/2021

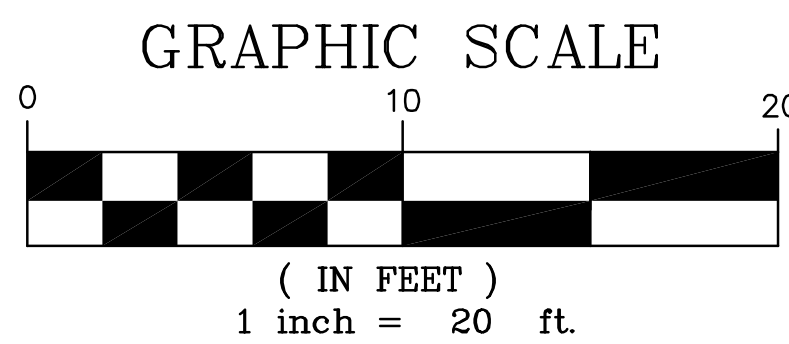

LEVEL TECH SURVEYORS, LLC

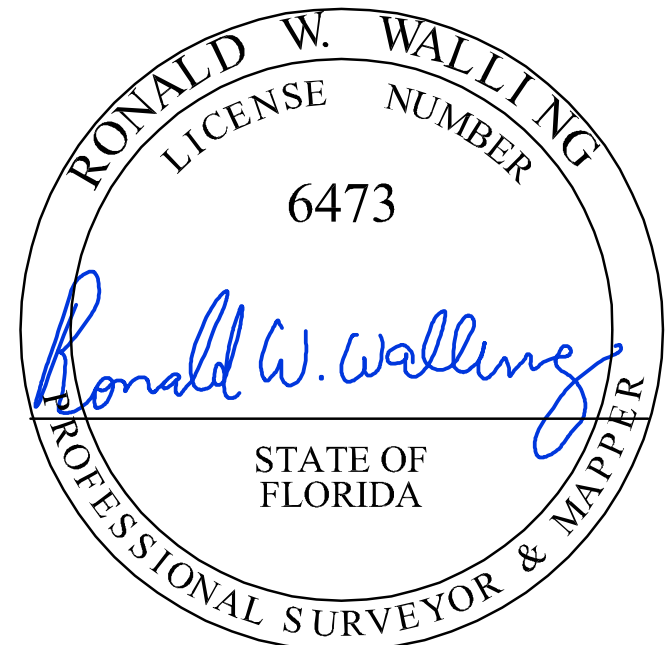

RONALD W. WALLING
FLORIDA SURVEYOR AND MAPPER No. 6473
STATE OF FLORIDA

LEVEL-TECH SURVEYORS, INC.
777 NW 72ND AVENUE, SUITE 3002
MIAMI, FLORIDA 33140
TEL: 305.261.8483
LB # 7154

DRAWINGS ARE THE PROPERTY OF LEVEL-TECH SURVEYORS, INC. AND MAY NOT BE USED BY CLIENT ON OTHER PROJECTS EXCEPT BY AGREEMENT IN WRITING AND WITH THE APPROPRIATE COMPENSATION TO LEVEL-TECH SURVEYORS, INC.

BOUNDARY SURVEY

NAME AND TYPE OF PROJECT:	PROJECT LOCATION:	CLIENT:	FILE PATH:
	5440 LA GORCE DR., MIAMI BEACH, FL 33140	NEAL S. LITMAN, P.A.	
SCALE:	DATE:	DRAWN BY:	FIELD BOOK:
1" = 20'	06/04/2021	D.G.	PH: 21-04-9671
			PROJECT No:
			LT 21-04-9671
SHEET:			
1			
OF 1 SHEETS			

YOSHIMURA RESIDENCE
5440 LAGORCE DRIVE
MIAMI BEACH, FLORIDA, 33140



comm no.
2154
date:
9/9/2021
revised:



PHOTOGRAPH 1



PHOTOGRAPH 2



PHOTOGRAPH 3




PHOTOGRAPH 4



PHOTOGRAPH 5



PHOTOGRAPH 6

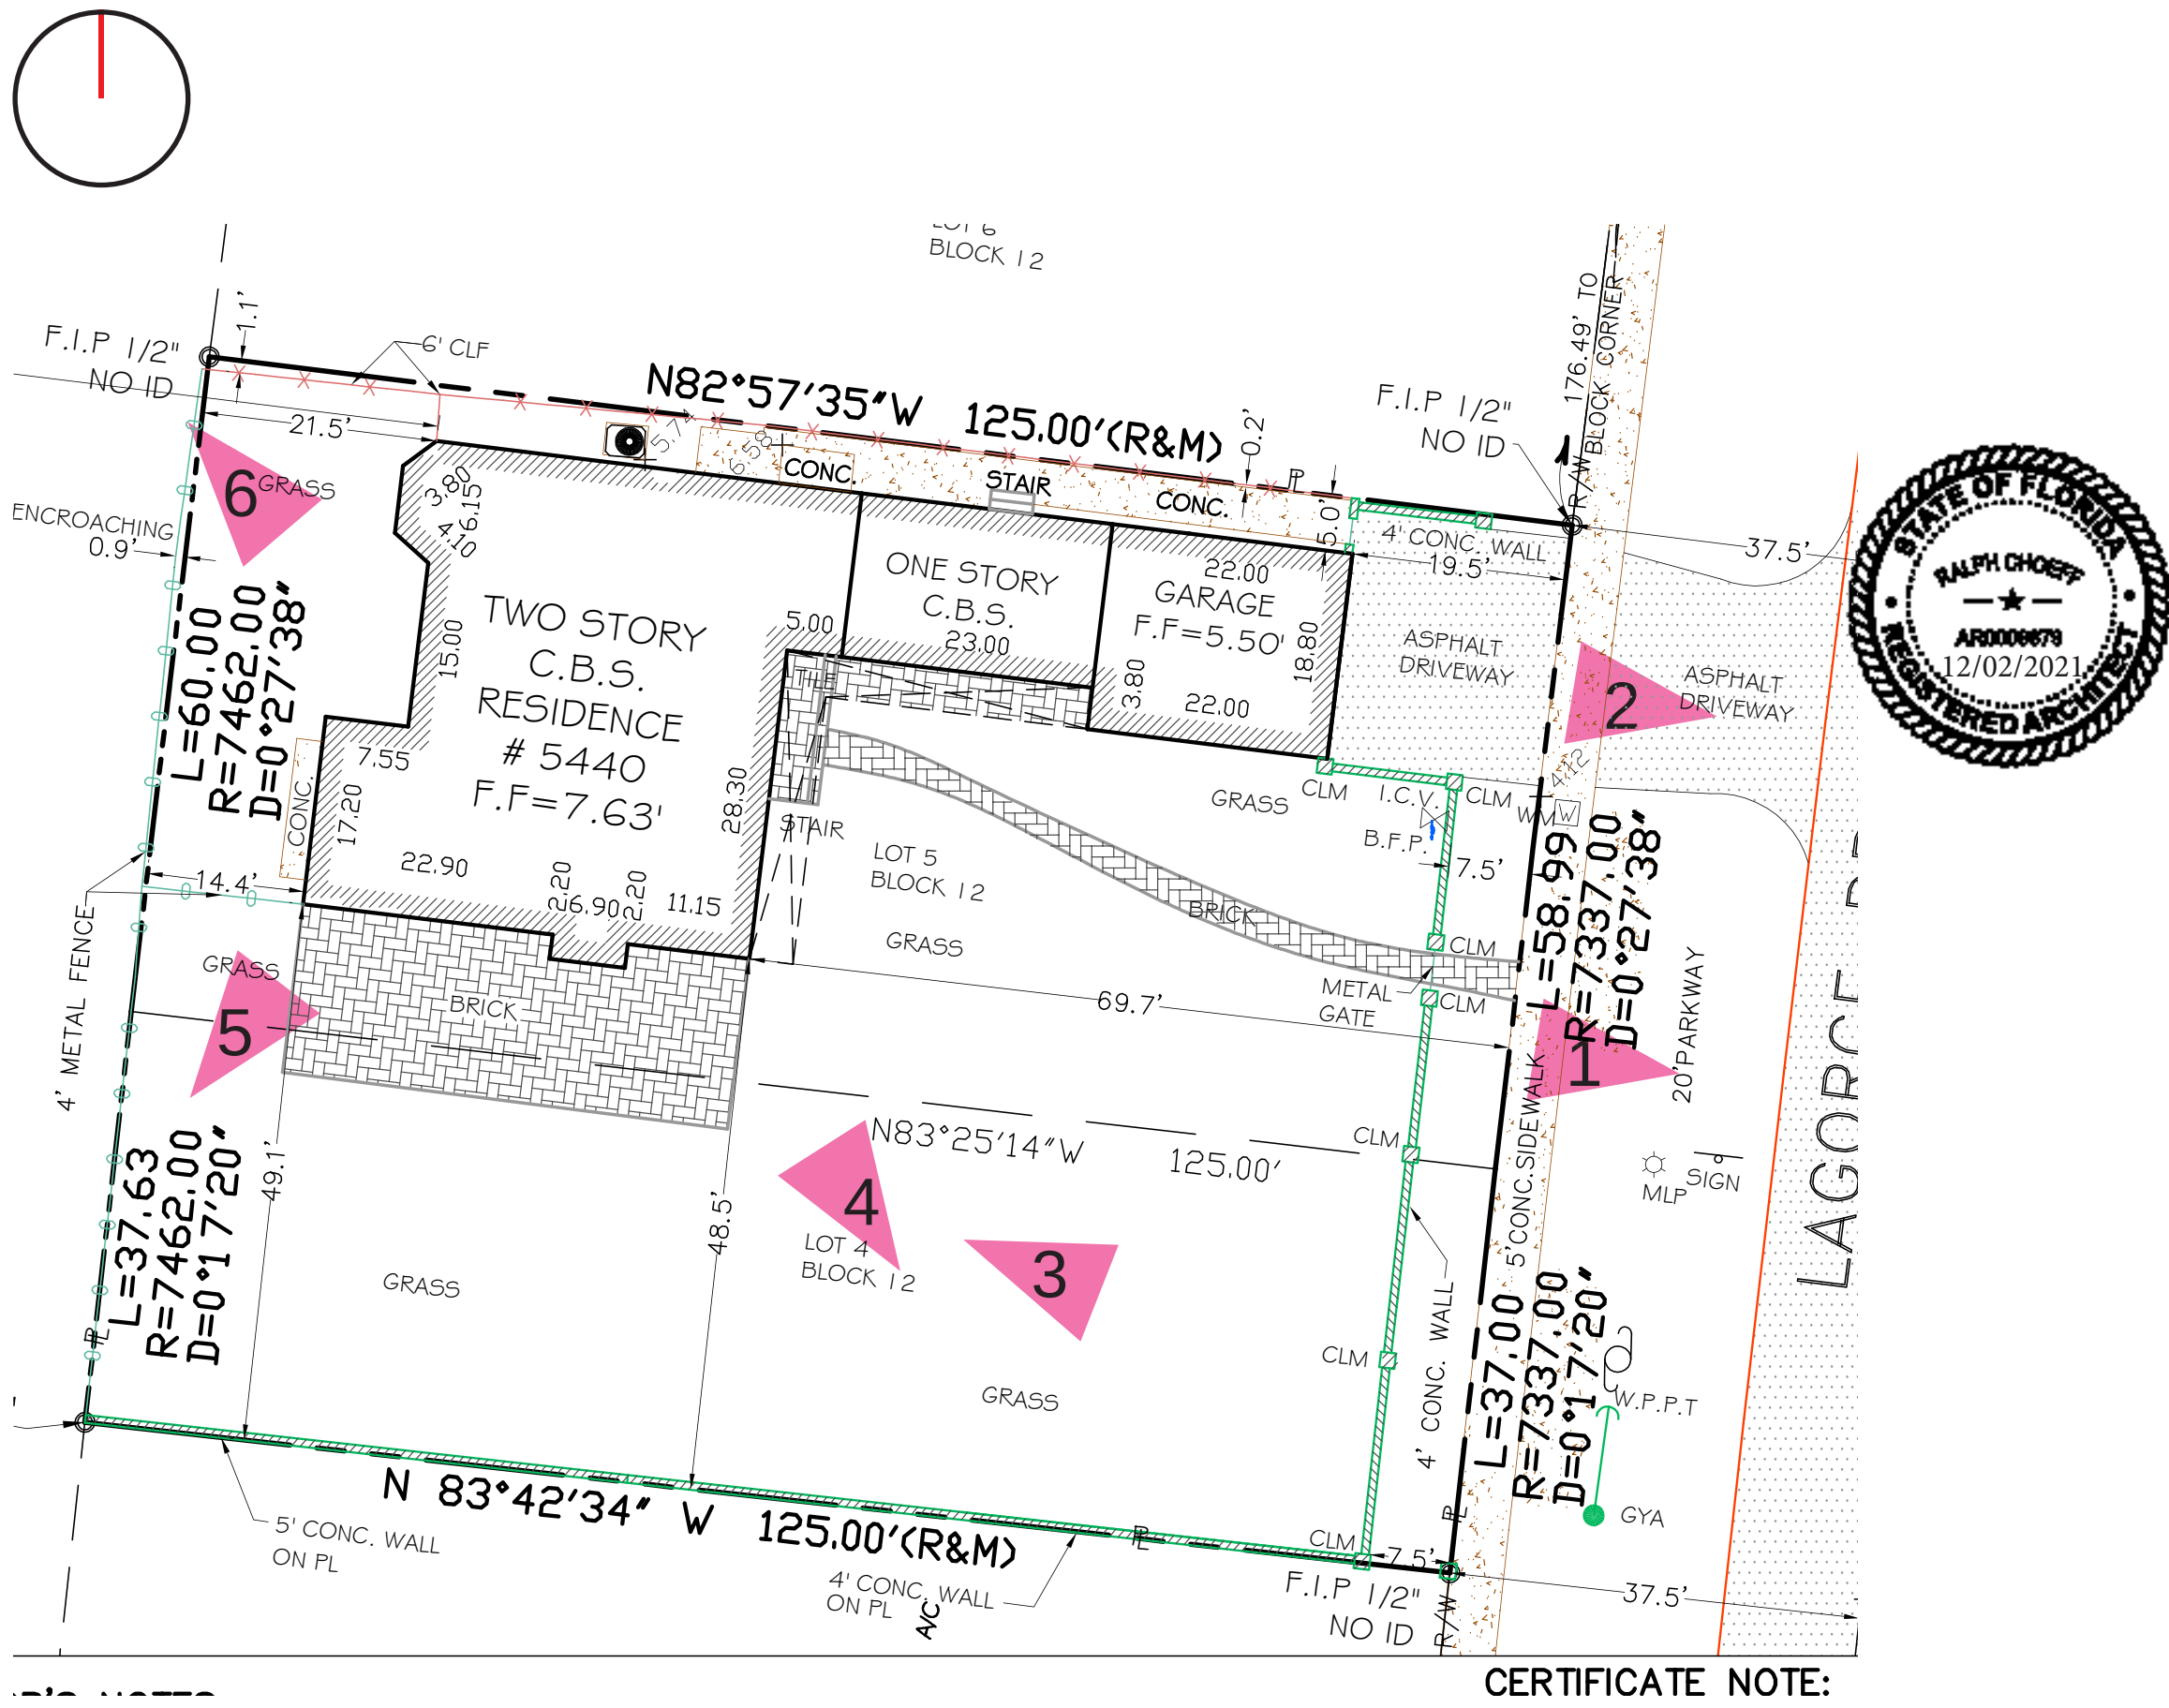

SITE PHOTOGRAPHS



SITE (5440 LA GORCE DR)



RESIDENCE 1



RESIDENCE 2



RESIDENCE 3



RESIDENCE 4




RESIDENCE 5



AERIAL PHOTOGRAPH OF PROPERTY AND SORROUNDING PROPERTIES



AERIAL PHOTOGRAPH OF PROPERTY AND SORROUNDING PROPERTIES

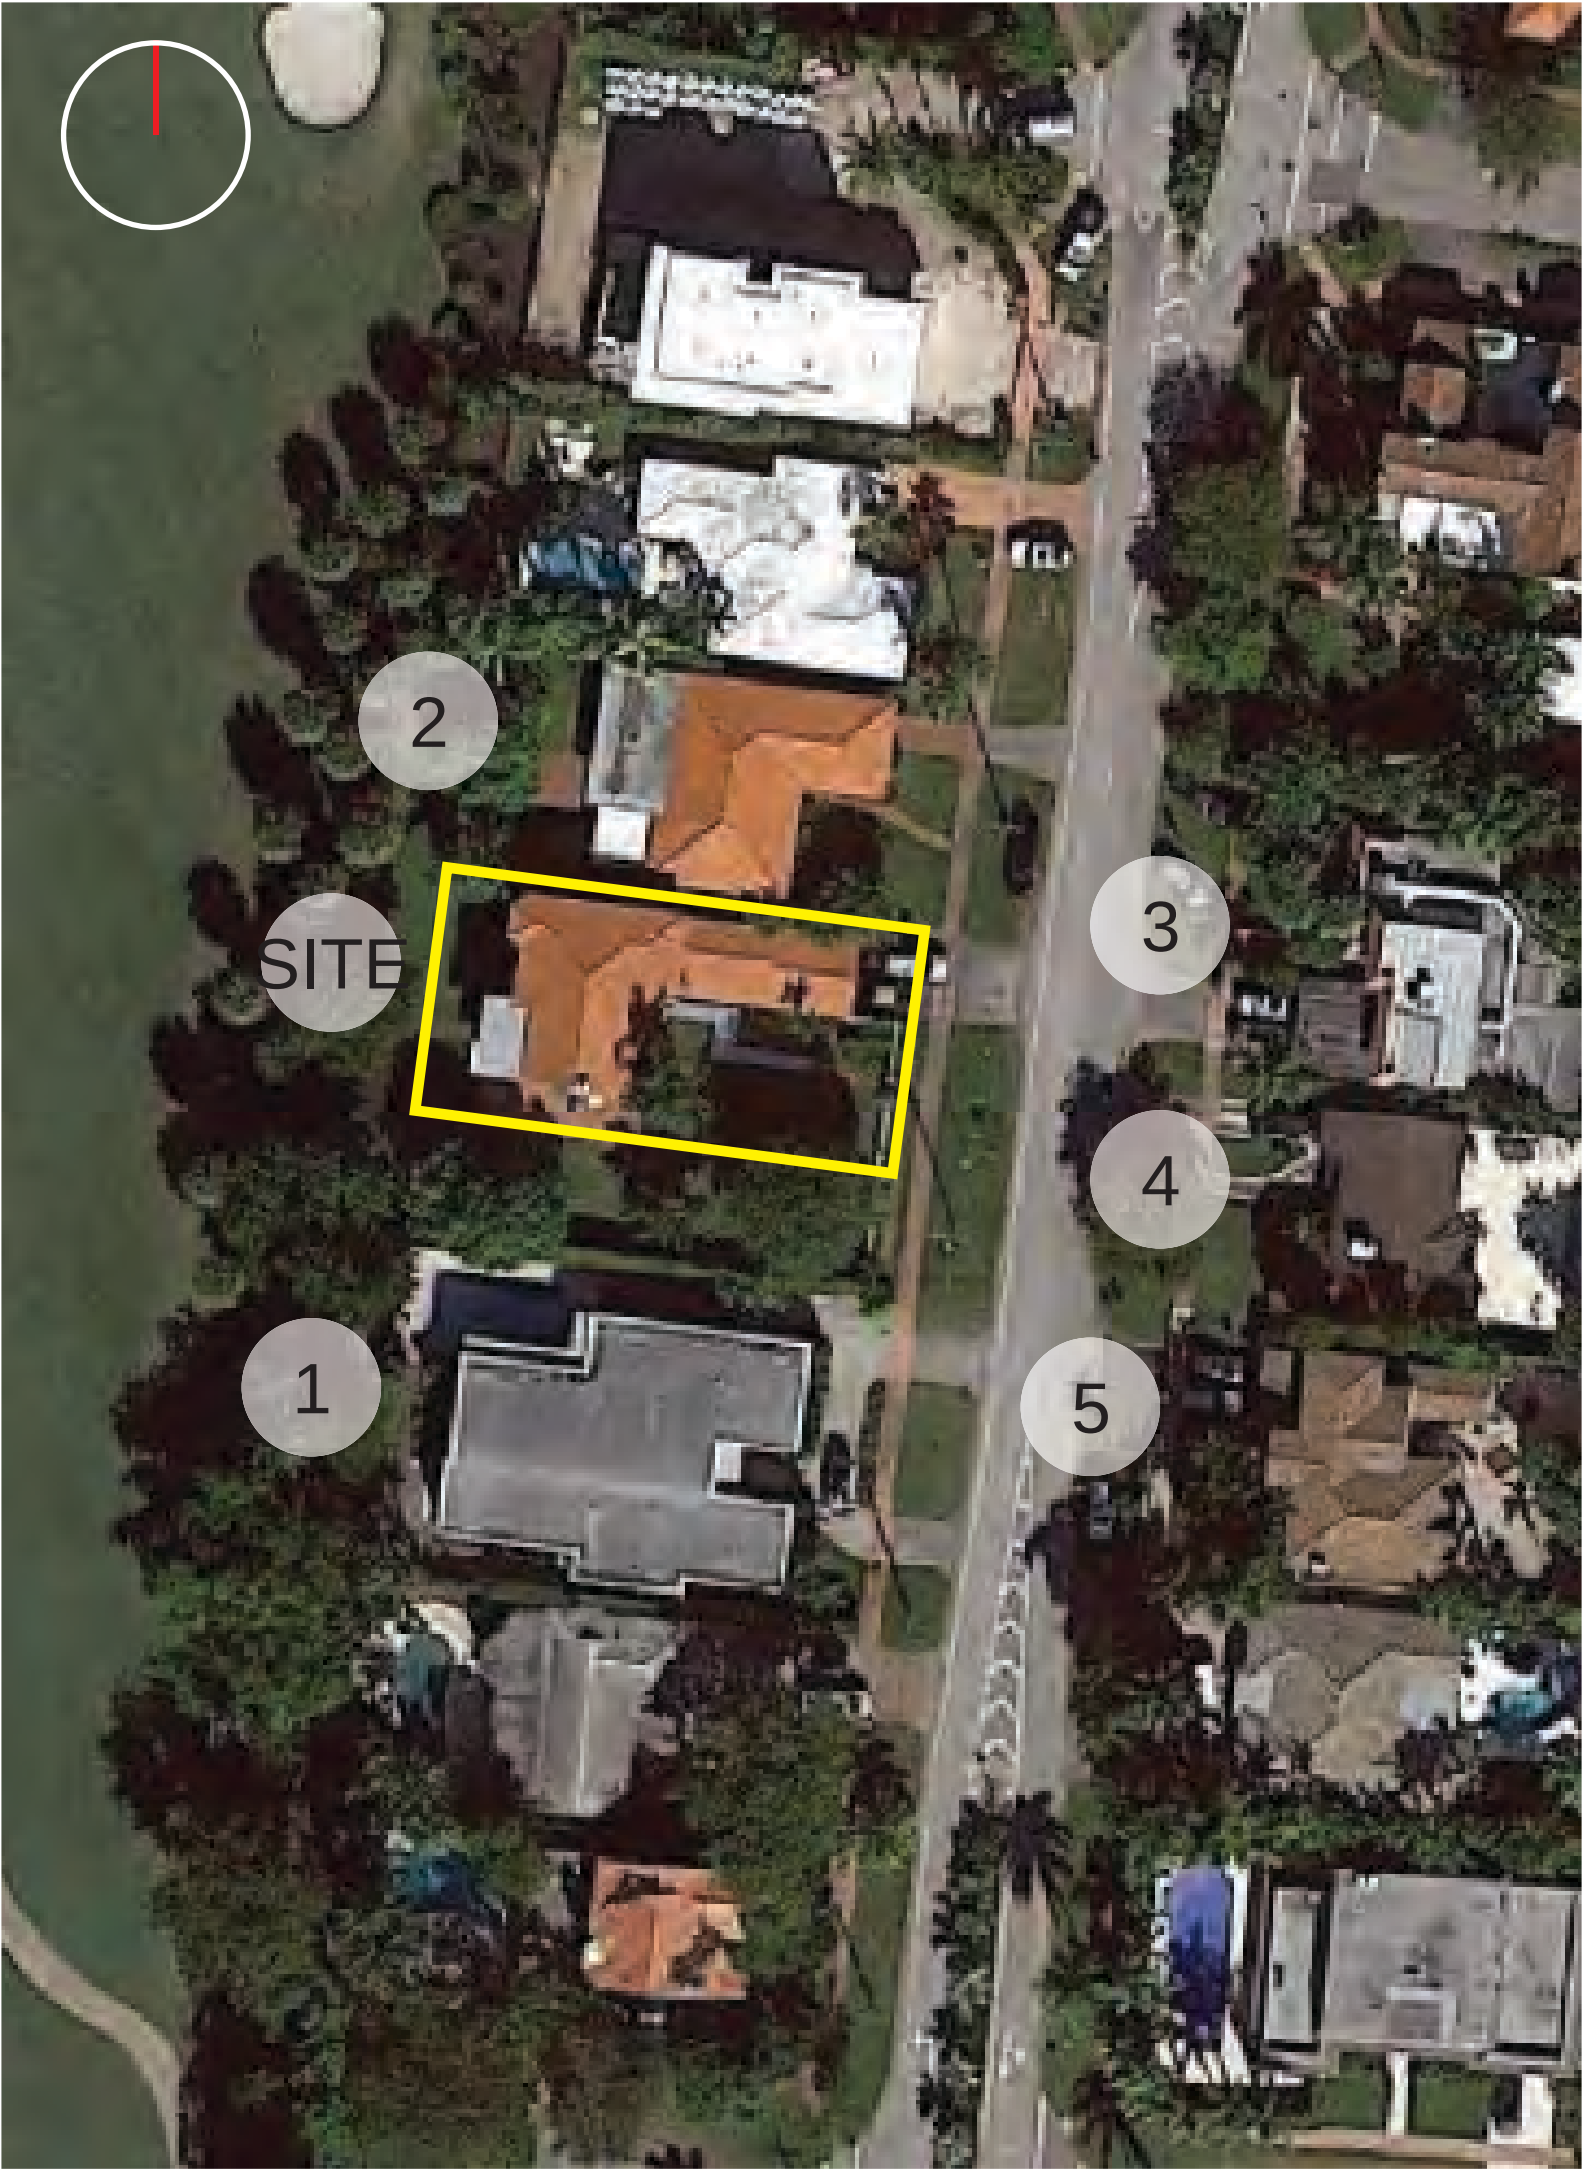



SUBJECT PROPERTY 1 (5440 LA GORCE DR)



RESIDENCE 1



RESIDENCE 2



AERIAL PHOTOGRAPH WITH PROPOSED RESIDENCE INSERTED



EXISTING RESIDENCE BUILDING CARD

Owner ~~W. S. Mills, Jr.~~ John & Amy King (owners) Mailing Address Permit No. 7999
all
1 37' of Lot 5 & Block 12 Subdivision Beach View Sub No. 5440 Street La Gorce Drv Date Feb.18-1936
lot 4 and
General Contractor Wilbert Harborn 16148 Address
Address 3214-03-1490
Architect Russell T. Pancoast
Front 43-9 Depth 86-9 Height 2 story Stories Use Residence & Garage
Type of construction cem blks. Cost \$15,000.00 Foundation reinf. concrete Roof Tile

Plumbing Contractor McCaughan # 8844 Address Date Feb.24-1936
No. fixtures 15 Gas 5 Rough approved by Date
No. Receptacles
Plumbing Contractor Address Date
No. fixtures set Final approved by Date
Sewer connection 1 Septic tank Make Date

Electrical Contractor Fixzit #6413 Address Date Mar.23-1936
No. outlets 71 Heaters 1 Stoves 1 Motors1 Fans Temporary service
Receptacles 33 Date
Rough approved by
Electrical Contractor Austin #6608 Address Date May 20-1936
No. fixtures set 39 Final approved by Date
Date of service June 10-1936

Alterations or repairs# 10670- Fence not over 4 ft- John H. Mann, contractor \$500.00 Date Dec.1-1937
BUILDING PERMIT # 18249 - WALL - 4 ft X 72 ft ... Ben Giller, contractor. Apr.21,1944
BUILDING PERMIT # 20628 Concrete flower bins around trees - Giller Contracting Co: \$500:8/27/45
BUILDING PERMIT # 25116 - Painting - in and out - Lanham & Gable, painters \$ 2,000..Aug.6,1947

CHOEFF LEVY FISCHMAN
ARCHITECTURE + DESIGN
8225 Biscayne Blvd. suite 201
Miami, Florida 33138
www.clarchitects.com
(305) 434-8398
(305) 892-5292

YOSHIMURA RESIDENCE
5440 LAGORCE DRIVE
MIAMI BEACH, FLORIDA, 33140




Ralph Choeff
registered architect
AR0009679
AA26003009

comm no.
2154

date:
9/9/2021


revised:

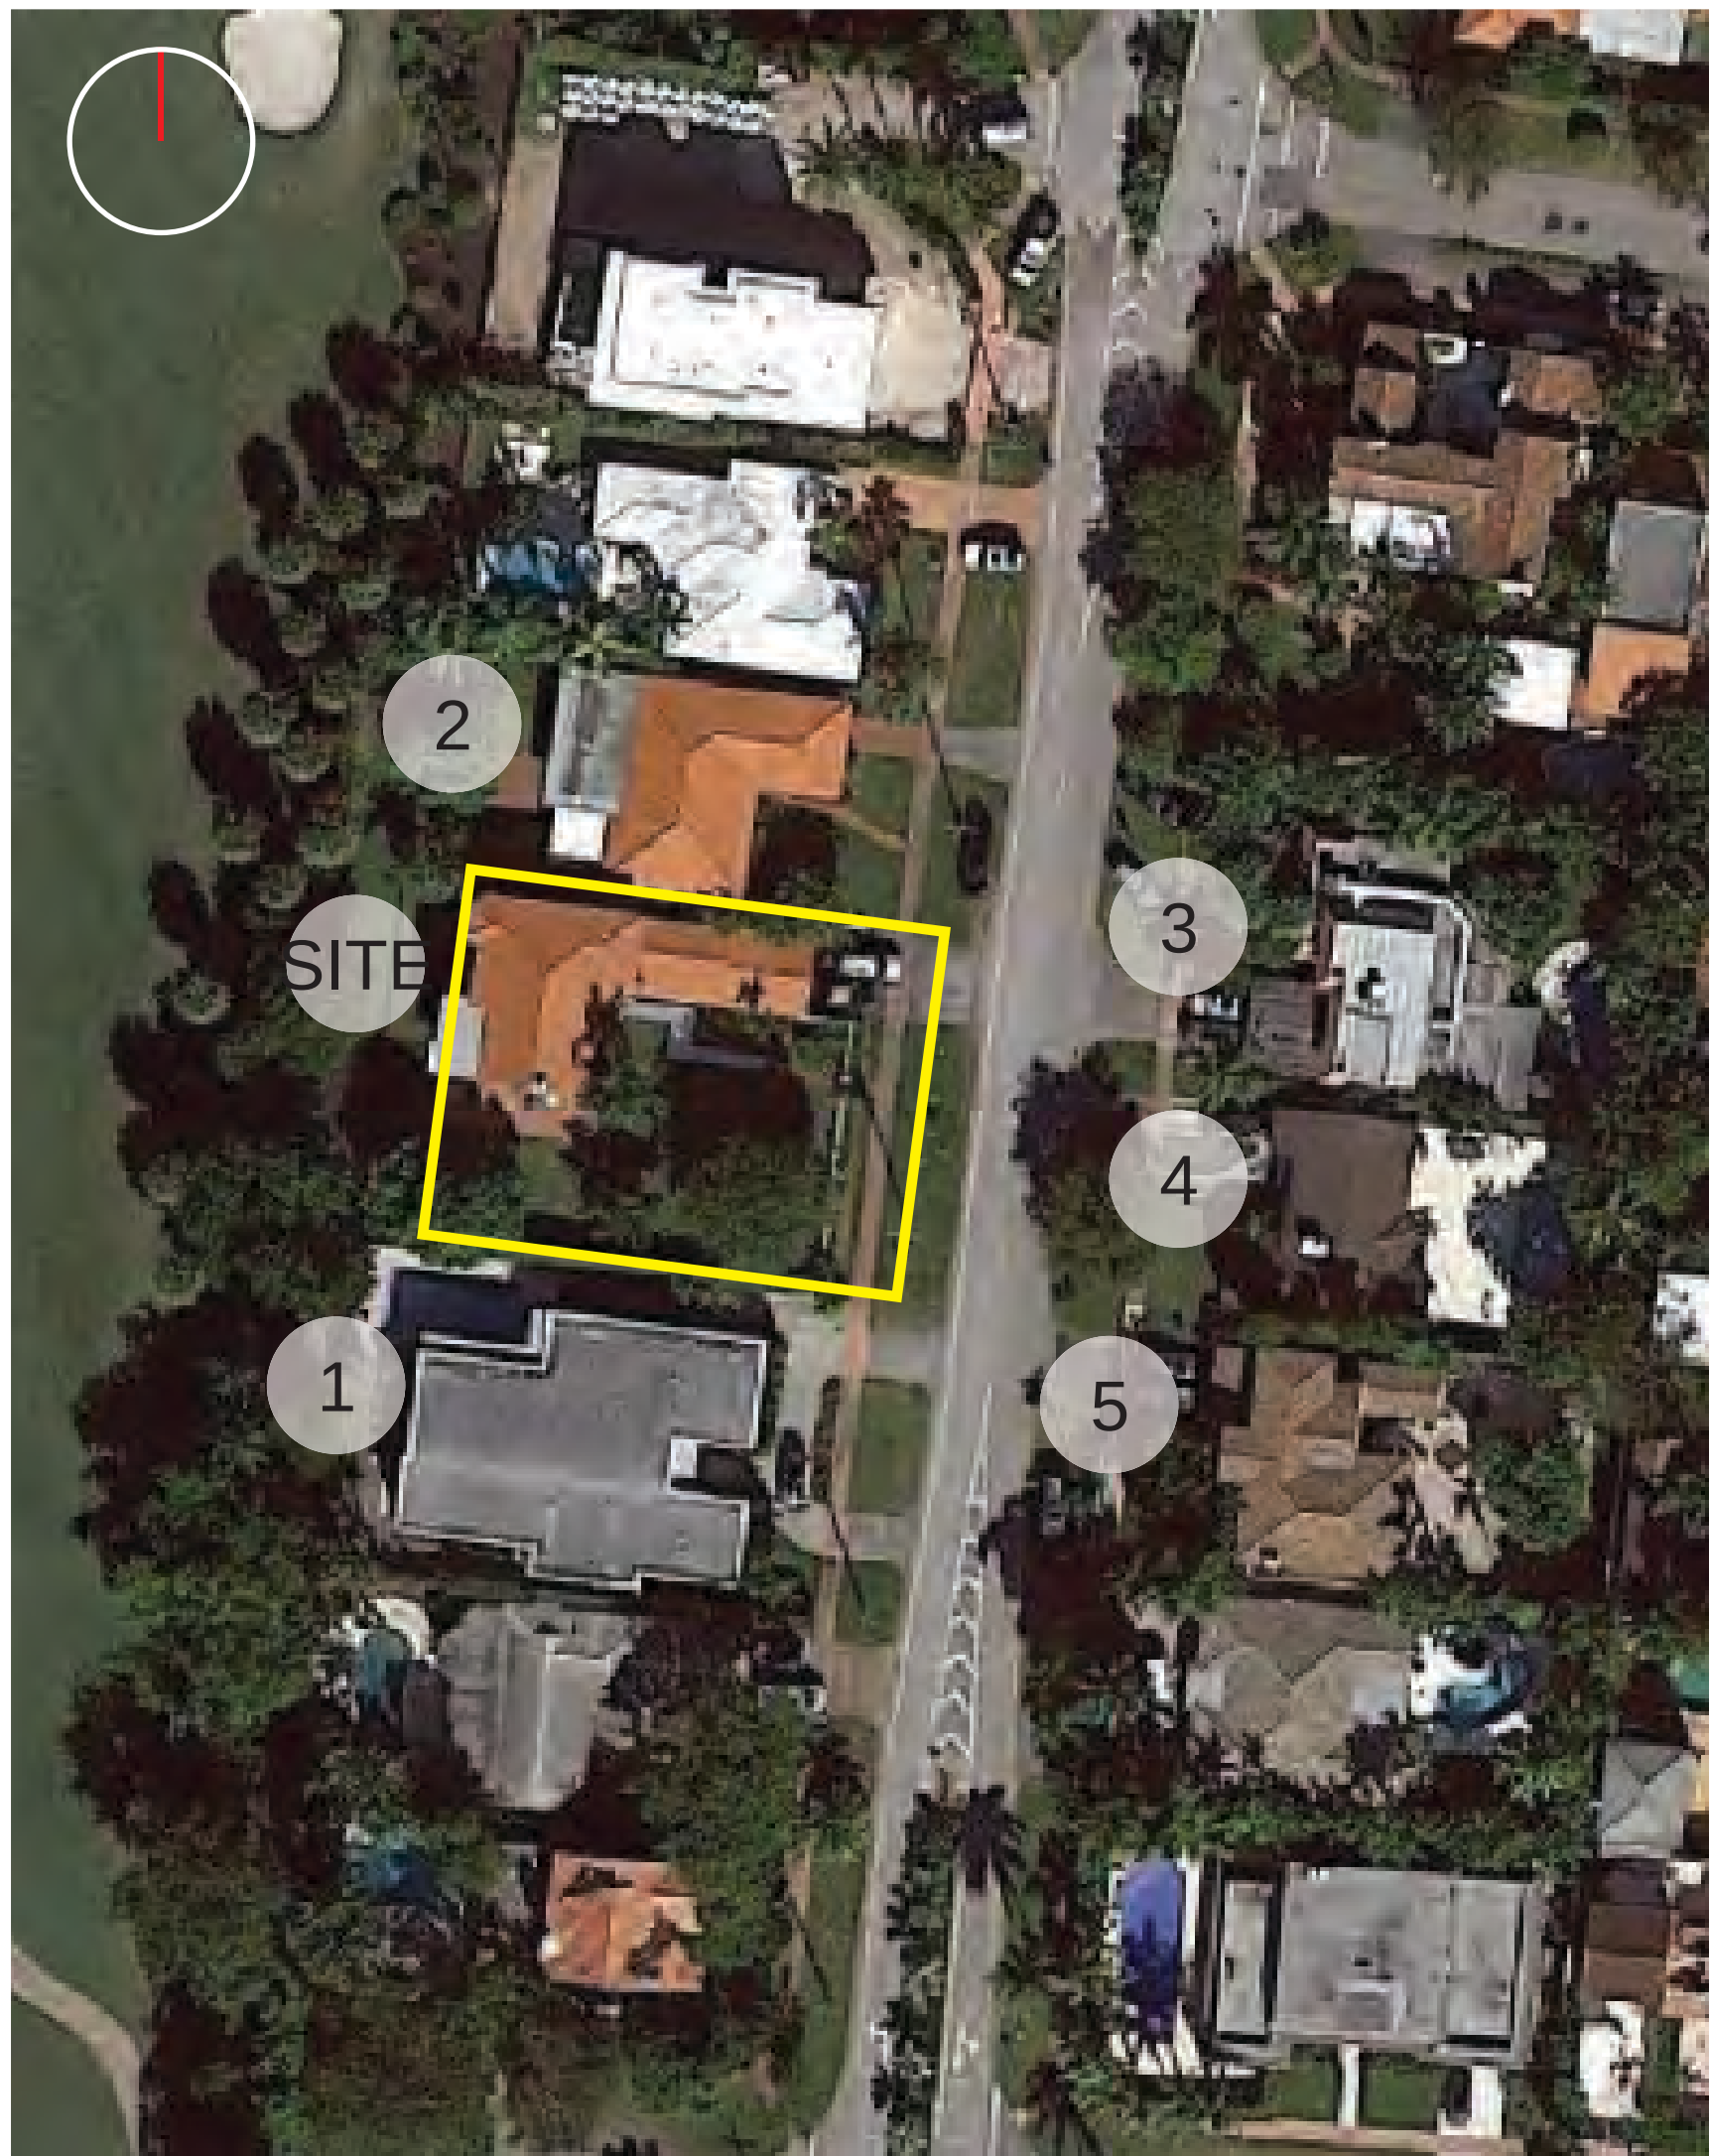

LOCATION MAP

RESIDENCE 1 (BLUE)

ADJACENT PROPERTY: 5420 LAGORCE DR
 LOT SIZE: 10,306 SQ. FT.
 LIVING AREA: 4,837 SQ. FT.
 FOOTPRINT: 4,837 SQ. FT.
 APPROXIMATE LOT COVERAGE: 46.9%

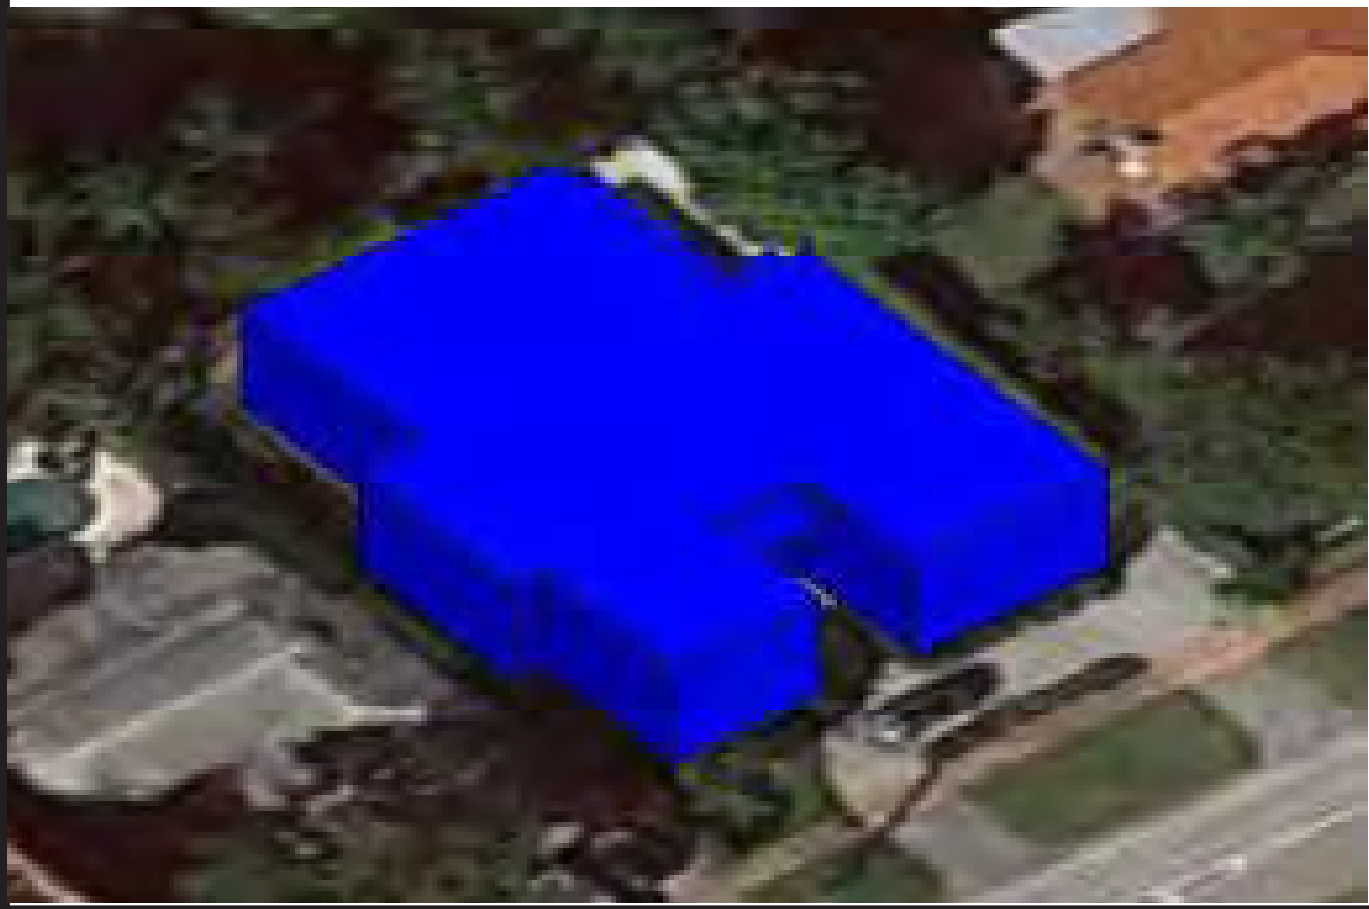

RESIDENCE 2 (RED)

ADJACENT PROPERTY: 5448 LAGORCE DR
 LOT SIZE: 7,436 SQ. FT.
 LIVING AREA: 2,334 SQ. FT.
 FOOTPRINT: 2,635 SQ. FT.
 APPROXIMATE LOT COVERAGE: 35.4%



MASSING STUDIES

PROPOSED RESIDENCE (GREEN)

5440 LAGORCE DR, MIAMI BEACH
 LOT SIZE: 12,100 SQ. FT.
FOOTPRINT: 3,866 SQ. FT.
LOT COVERAGE: 31.9%



ITEM #	New Construction Floodplain Management Data		
1	Flood Zone:	AE + 8'	
2	FIRM Map Number	12086C0309L	
3	Base Flood Elevation (BFE):	8.00' NGVD	
4	Proposed Flood Design Elevation:	XX.xx' NGVD	
5	Crown of Road Elevation:		
6	Classification of Structure:	Category II	
7	Building Use:	Single-Family Residence	
8	Lowest Elev. of Equip		
9	Lowest Adjacent Grade		
10	Highest Adjacent Grade		

SINGLE FAMILY RESIDENTIAL - ZONING DATA SHEET					
ITEM #	Zoning Information				
1	Address:	5440 LA GORCE DRIVE, MIAMI BEACH, FL 33140			
		Legal Description: LOT 5, and the North 37.0 feet of Lot 4, Block 12, of BEACH VIEW SUBDIVISION, according to the Plat thereof, recorded in Plat Book 9, Page 158, of the Public Records of MIAMI-DADE County, Florida			
2	Folio number(s):	02-3214-003-1490			
3	Board and file numbers :				
4	Year built:	1936	Zoning District:	RS-4	
5	Based Flood Elevation:	AE 8.00	Grade value in NGVD:	4.12' NGVD	
6	Adjusted grade (Flood+Grade/2):	6.06' NGVD	Free board:	8'+x' (xx' N.G.V.D.)	
7	Lot Area:	12,100 SF			
8	Lot width (AVG.):	96.81'	Lot Depth:	125.00'	
9	Max Lot Coverage SF and %:	3,630 SF (30%)	Proposed Lot Coverage SF and %:	3,463.9 SF (28.6%)	
10	Existing Lot Coverage SF and %:	N/A	Lot coverage deducted (garage-storage) SF:	0 SF	
11	Front Yard Open Space SF and %:	2,078.5 SF (71.1%)	Rear Yard Open Space SF and %:	1,831.2 SF (93.9%)	
12	Max Unit Size SF and %:	6,050 SF (50%)	Proposed Unit Size SF and %:	6,047.7 (49.9%)	
13	Existing First Floor Unit Size:	N/A	Proposed UnderStory Unit Size:	325.8 SF	
			Proposed First Floor Unit Size:	3,019.3 SF	
14			Proposed Second Floor Unit Size:	2,702.6 SF	
			Proposed Roof Deck Unit Size:	N/A	
15					
16			Proposed Roof Deck Area SF and % (Note: Maximum is 25% of the enclosed floor area immediately below):	N/A	
		Required	Existing	Proposed	Deficiencies
17	Height:	24'-0" (28')		23'-3" (25'-0" from BFE +5')	1' VARIANCE REQUESTED
18	Setbacks:				
19	Front First level:	20'-0"		31'-9"	
20	Front Second level:	30'-0"		31'-9"	
21	Side 1:	12'-2"		12'-6"	
22	Side 2:	12'-2"		12'-8"	
23	Rear:	20'-0"		20'-2"	
24	Accessory Structure Side 1:	N/A		N/A	
25	Accessory Structure Side 2 :	N/A		N/A	
26	Accessory Structure Rear:	N/A		N/A	
27	Sum of Side yard :	24'-4"		24'-6"	
28	Located within a Local Historic District?		No		
29	Designated as an individual Historic Single Family Residence Site?		No		
30	Determined to be Architecturally Significant?		No		
Notes:					






Ralph Choeff
registered architect
AR0000679
AA26003009

comm no.
2154


date:
9/9/2021

revised:

sheet no.

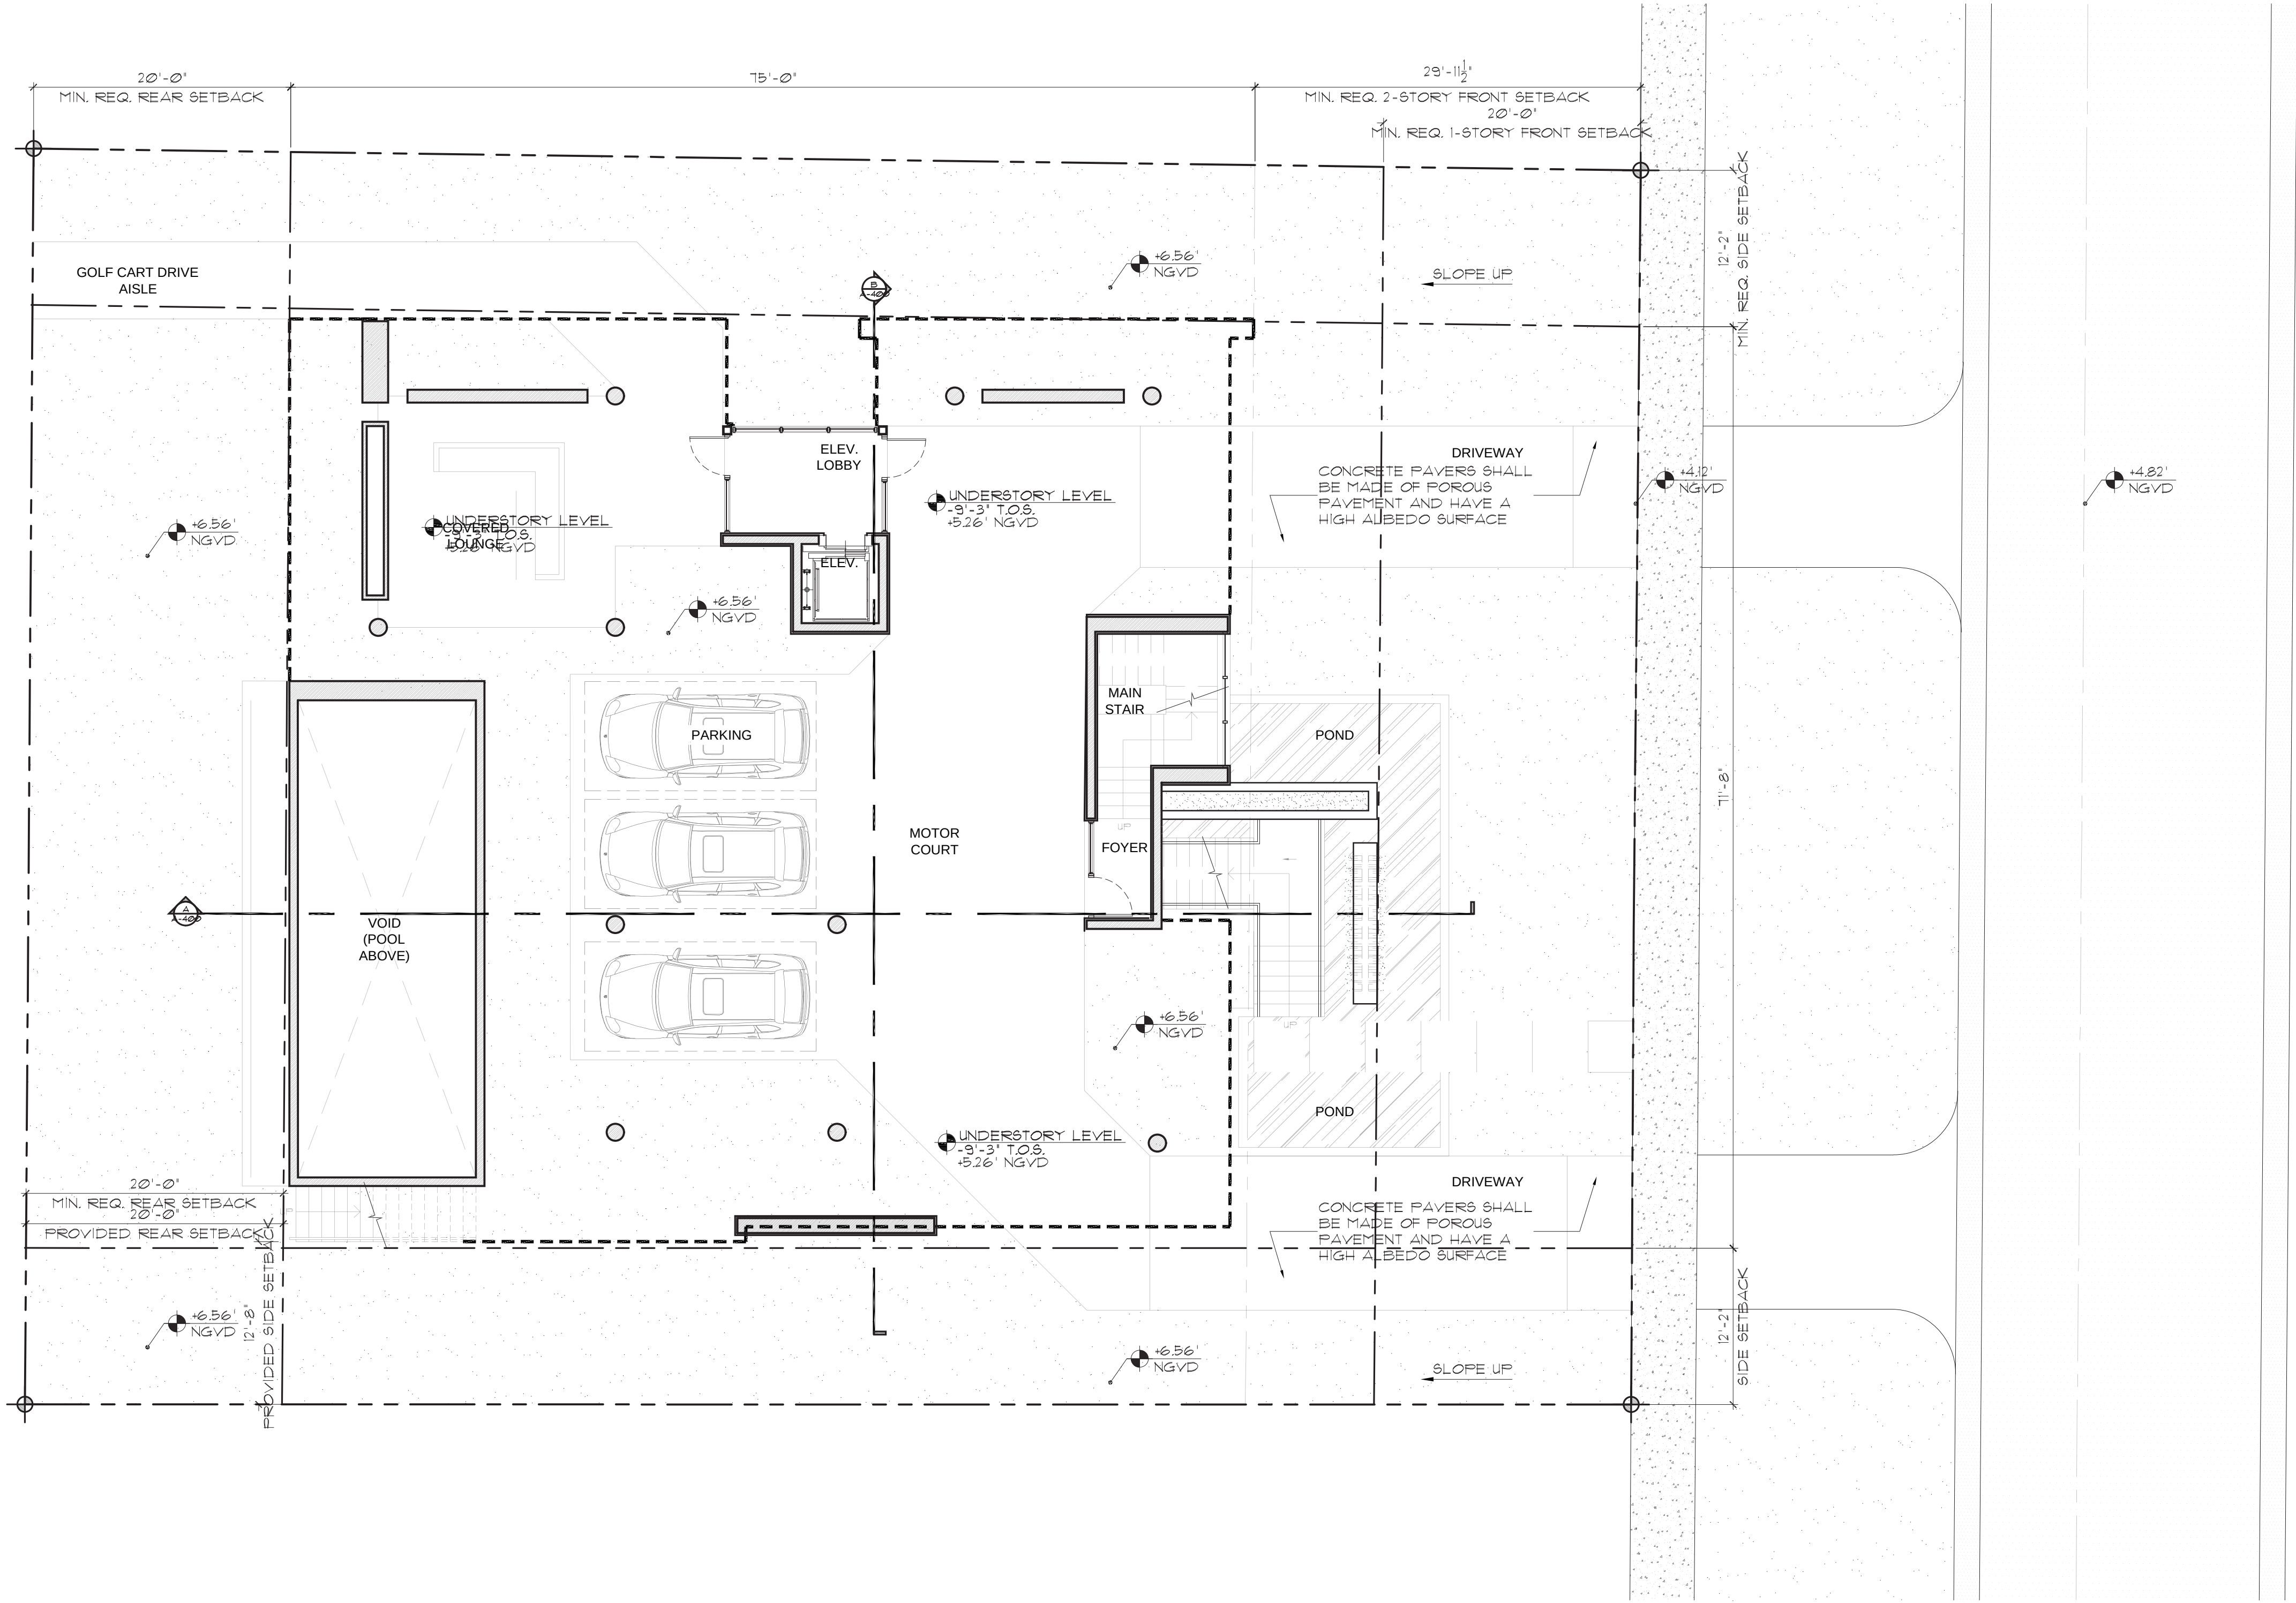

1 SITE PLAN
Scale: 1/8" = 1'-0"

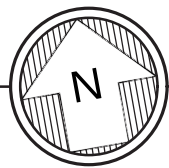



APPLICABLE CODE NOTE:
APPLICABLE CODE: FBC 2020 RESIDENTIAL, 11TH EDITION. ALL PLANS AND CALCULATIONS HAVE BEEN PREPARED IN COMPLIANCE WITH FBC 2020 RESIDENTIAL, 11TH EDITION.

WALL LEGEND
CONC. WALL
CONC. BLOCK WALL
SOUND INSULATED INTERIOR PARTITION

NOTE:
STEEL STUDS SUPPORTING WALL HUNG FIXTURES & CABINETS SHALL BE DOUBLE OR NOT LESS THAN 20 GAUGE AS PER 411.4.5.1 FBC.

GLASS SHOWER ENCLOSURE
ALL GLAZING IN BATH & SHOWER ENCLOSURES SHALL BE FULL HEIGHT CATEGORY II SAFETY GLAZING AS PER FBC R308.4.5 AND TABLE R308.3.1.1. SHOWER ACCESS SHALL BE A MINIMUM 22" WIDE CLEAR PER FBC R 2108.1.1

EXTERIOR DECK/BALCONY SLOPE
EXTERIOR DECKS AND BALCONIES SHALL BE SLOPED A MINIMUM OF 1/8" PER FOOT TO SAFEGUARD AGAINST FLOODING WATER.

INTERIOR FRAMED WALL NOTE
ALL INTERIOR FRAMED WALLS SHALL BE 1 1/2" BY 3 1/2" 20 GA. MTL STUDS @ 16" O.C. W/ FULL THICK SOUND BATT INSULATION AT ALL WALLS WITHOUT EXCEPTION, TO RECEIVE 5/8" GWB EACH SIDE & NON-CEMENTITIOUS TILE BACKER BOARD AT ALL WET WALLS. (TYP. THROUGHOUT)

CEILING NOTE
ALL CEILING SHALL BE FINISHED W/ 5/8" GWB WITH LEVEL-5 FINISH (TYP. THROUGHOUT)

SLAB & BEAM PENETRATION NOTE :
ALL SLAB & BEAM PENETRATIONS ARE TO BE SLEEVED PER STRUCTURAL DRAWINGS

SLAB EDGE WATERPROOFING NOTE:
ALL CONCRETE SLAB EDGES & BEAMS SUPPORTING EXTERIOR WALLS SHALL BE RECESSED 1/4" BELOW TOP OF SLAB FOR A WIDTH OF THE EXTERIOR WALL.

FLOOR DRAINS NOTE:
FLOOR DRAINS SHALL BE PROVIDED WITH ACCESS PER FBC R 2118.1

RAILING NOTE:
ALL GUARDRAILS TO BE 3'-6" ABOVE FINISHED FLOOR AND HANDRAILS TO BE 34'-36" ABOVE FINISHED FLOOR. RAILING SHALL BE CONSTRUCTED TO RESIST A CONCENTRATED LOAD OF 100 LBS. APPLIED AT ANY POINT IN ANY DIRECTION. GLASS RAILINGS TO BE SEAMLESS TEMPERED SAFETY GLASS. MFR. TO PROVIDE SHOP DRAWINGS PRIOR TO MANUFACTURING FOR ARCHITECT'S & BUILDING DEPT'S. APPROVALS (TYPICAL).


EXTERIOR BLOCK WALLS
INTERIOR FINISH:
1-5/8" MTL FURR @ 16" O.C. WITH 5/8" GWB (DENSESHIELD TILE BACKER BOARD AT WET WALLS). PROVIDE R-4 MIN BOARD INSULATION (TYP. R OR EQUAL). (TYPICAL)

TERRACE WATERPROOFING
TILE FINISH W/ MORTAR BED OVER TREMCO VULKEM 350-HP FLUID APPLIED WATERPROOFING MEMBRANE OVER CONC. SLAB - (SEE MFR. SPEC'S)

VAPOR RETARDER NOTE:
ALL CONCRETE SLABS ON GRADE OVER ENCLOSED AIR CONDITIONED SPACES ARE TO HAVE A MIN. 6 MIL POLYETHYLENE OR APPROVED VAPOR RETARDER WITH JOINTS LAPPED NOT LESS THAN 6" PLACED BETWEEN THE SLAB & THE BASE COURSE OR PREPARED SUBGRADE

ELEVATION NOTE:
UPON PLACEMENT OF THE LOWEST FLOOR AND PRIOR TO FURTHER VERTICAL CONSTRUCTION, AN ELEVATION CERTIFICATE SHALL BE SUBMITTED (FBC 2020, BUILDING SECTION 110.3)

ELEVATION CERTIFICATE NOTE:
A FINAL ELEVATION CERTIFICATE FOR FINISHED CONSTRUCTION MUST BE SUBMITTED BEFORE WE CAN ISSUE ANY CO, TCO, OR PCO.

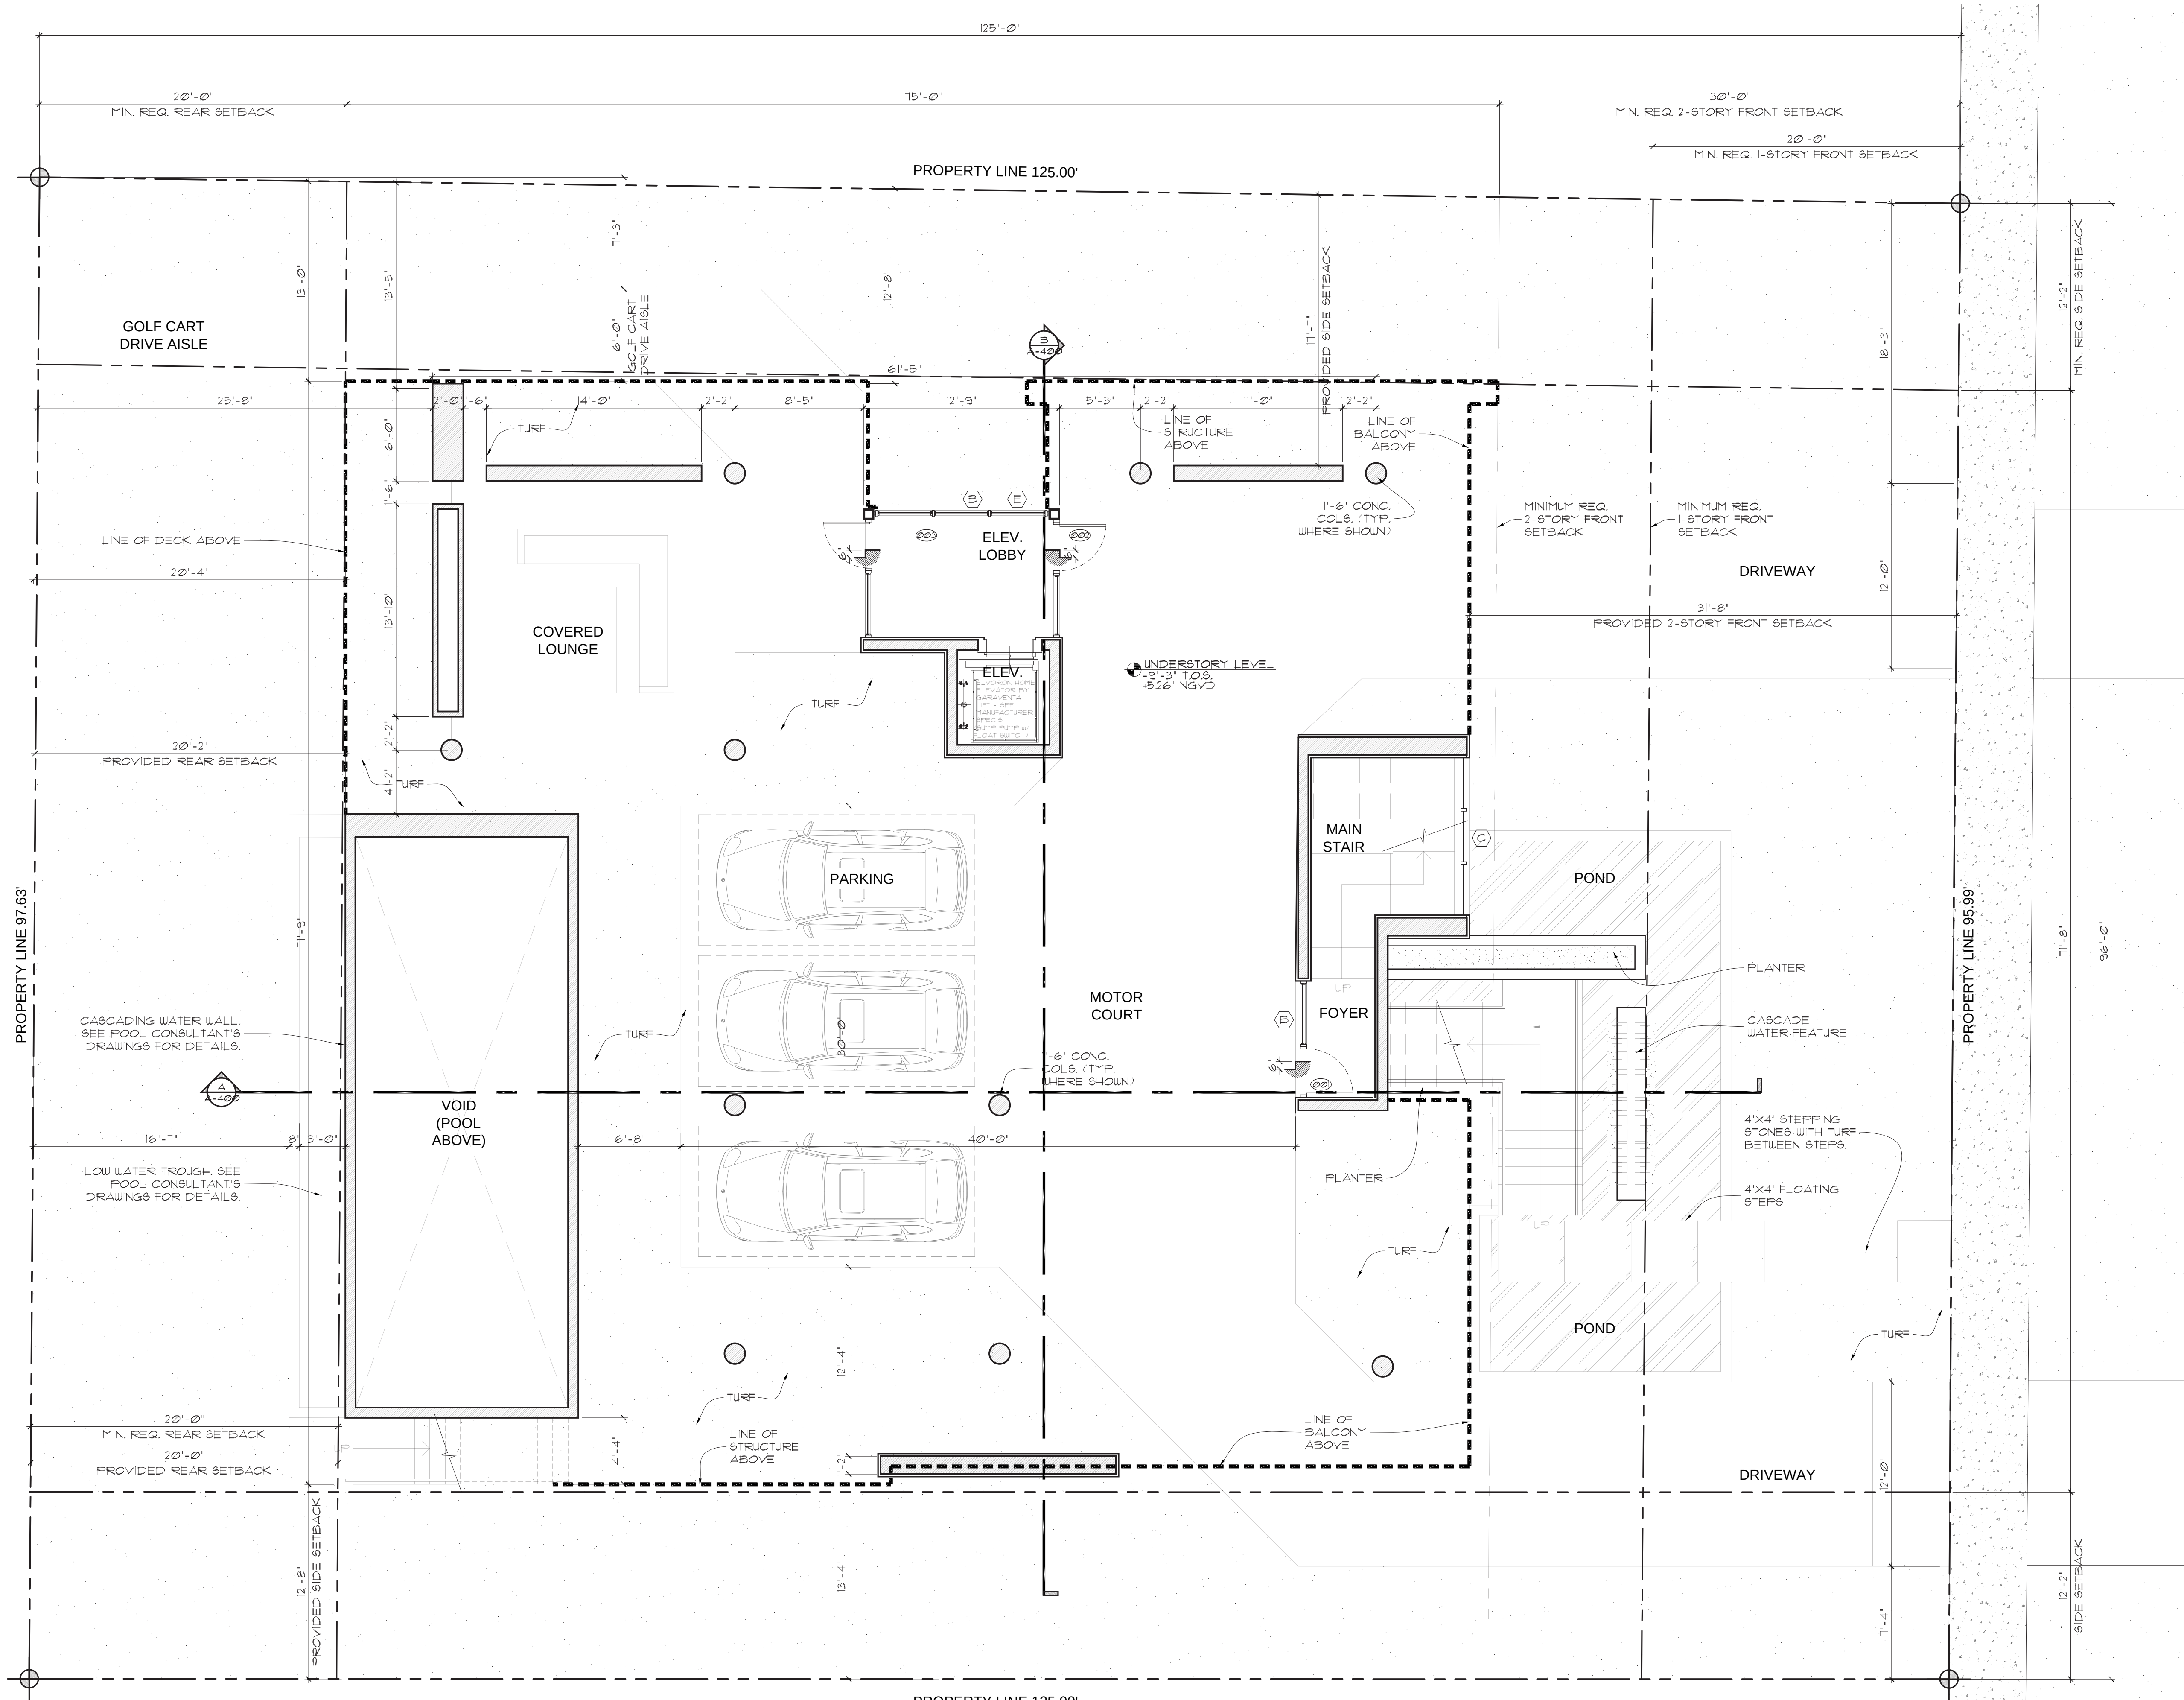

1 UNDER CARRIAGE PLAN
Scale: 3/16" = 1'-0"
N



APPLICABLE CODE NOTE:

APPLICABLE CODE: FBC 2020 RESIDENTIAL, 1TH EDITION. ALL PLANS AND CALCULATIONS HAVE BEEN PREPARED IN COMPLIANCE WITH FBC 2020 RESIDENTIAL, 1TH EDITION.

WALL LEGEND

CONC. WALL
CONC. BLOCK WALL
SOUND INSULATED INTERIOR PARTITION

NOTE:

STEEL STUDS SUPPORTING WALL HUNG FIXTURES & CABINETS SHALL BE DOUBLE OR NOT LESS THAN 10 GAUGE AS PER 441.4.5.1 FBC.

GLASS SHOWER ENCLOSURE

ALL GLAZING IN BATH & SHOWER ENCLOSURES SHALL BE FULL HEIGHT CATEGORY II SAFETY GLAZING AS PER FBC R308.4.5 AND TABLE R308.3.1(1). SHOWER ACCESS SHALL BE A MINIMUM 22" WIDE CLEAR. PER FBC R 2108.1.1

EXTERIOR DECK/BALCONY SLOPE

EXTERIOR DECKS AND BALCONIES SHALL BE SLOPED A MINIMUM OF 1/8" PER FOOT TO SAFEGUARD AGAINST FLOODING WATER.

INTERIOR FRAMED WALL NOTE

ALL INTERIOR FRAMED WALLS SHALL BE 1/2" BY 3 1/2" 20 GA. MTL STUDS @ 16" O.C. W/ FULL THICK SOUND BATT INSULATION AT ALL WALLS WITHOUT EXCEPTION, TO RECEIVE 5/8" GUSB EACH SIDE & NON-CEMENTITIOUS TILE BACKER BOARD AT ALL WET WALLS. (TYP. THROUGHOUT)

CEILING NOTE

ALL CEILING SHALL BE FINISHED W/ 5/8" GUSB WITH LEVEL-5 FINISH (TYP. THROUGHOUT)

SLAB & BEAM PENETRATION NOTE :

ALL SLAB & BEAM PENETRATIONS ARE TO BE SLEEVED PER STRUCTURAL DRAWINGS

SLAB EDGE WATERPROOFING NOTE:

ALL CONCRETE SLAB EDGES & BEAMS SUPPORTING EXTERIOR WALLS SHALL BE RECESSED 1/4" BELOW TOP OF SLAB FOR A WIDTH OF THE EXTERIOR WALL

FLOOR DRAINS NOTE:

FLOOR DRAINS SHALL BE PROVIDED WITH ACCESS PER FBC R 2118.1

RAILING NOTE:

ALL GUARDRAILS TO BE 3'-6" ABOVE FINISHED FLOOR AND HANDRAILS TO BE 34"-36" ABOVE FINISHED FLOOR. RAILING SHALL BE CONSTRUCTED TO RESIST A CONCENTRATED LOAD OF 200 LBS. APPLIED AT ANY POINT IN ANY DIRECTION. GLASS RAILINGS TO BE SEAMLESS TEMPERED SAFETY GLASS. MFR. TO PROVIDE SHOP DRAWINGS PRIOR TO MANUFACTURING FOR ARCHITECT'S & BUILDING DEPT'S. APPROVALS (TYPICAL).

EXTERIOR BLOCK WALLS

INTERIOR FINISH:
1-5/8" MTL FURR @ 16" O.C. WITH 5/8" GUSB / DENS-SHIELD TILE BACKER BOARD AT WET WALLS. PROVIDE R-4 MIN BOARD INSULATION (TYP-R OR EQUAL). (TYPICAL)

TERRACE WATERPROOFING

TILE FINISH W/ MORTAR BED OVER TREMCO VULKEM 350-HP FLUID APPLIED WATERPROOFING MEMBRANE OVER CONC. SLAB - (SEE MFR. SPEC'S)

VAPOR RETARDER NOTE:


ALL CONCRETE SLABS ON GRADE OVER ENCLOSED AIR CONDITIONED SPACES ARE TO HAVE A MIN. 6 MIL POLYETHYLENE OR APPROVED VAPOR RETARDER WITH JOINTS LAPPED NOT LESS THAN 6" PLACED BETWEEN THE SLAB & THE BASE COURSE OR PREPARED SUBGRADE

ELEVATION NOTE:


UPON PLACEMENT OF THE LOWEST FLOOR AND PRIOR TO FURTHER VERTICAL CONSTRUCTION, AN ELEVATION CERTIFICATE SHALL BE SUBMITTED (FBC 2020, BUILDING SECTION 110.3)


ELEVATION CERTIFICATE NOTE:

A FINAL ELEVATION CERTIFICATE FOR FINISHED CONSTRUCTION MUST BE SUBMITTED BEFORE WE CAN ISSUE ANY CO, TCO, OR PCO.

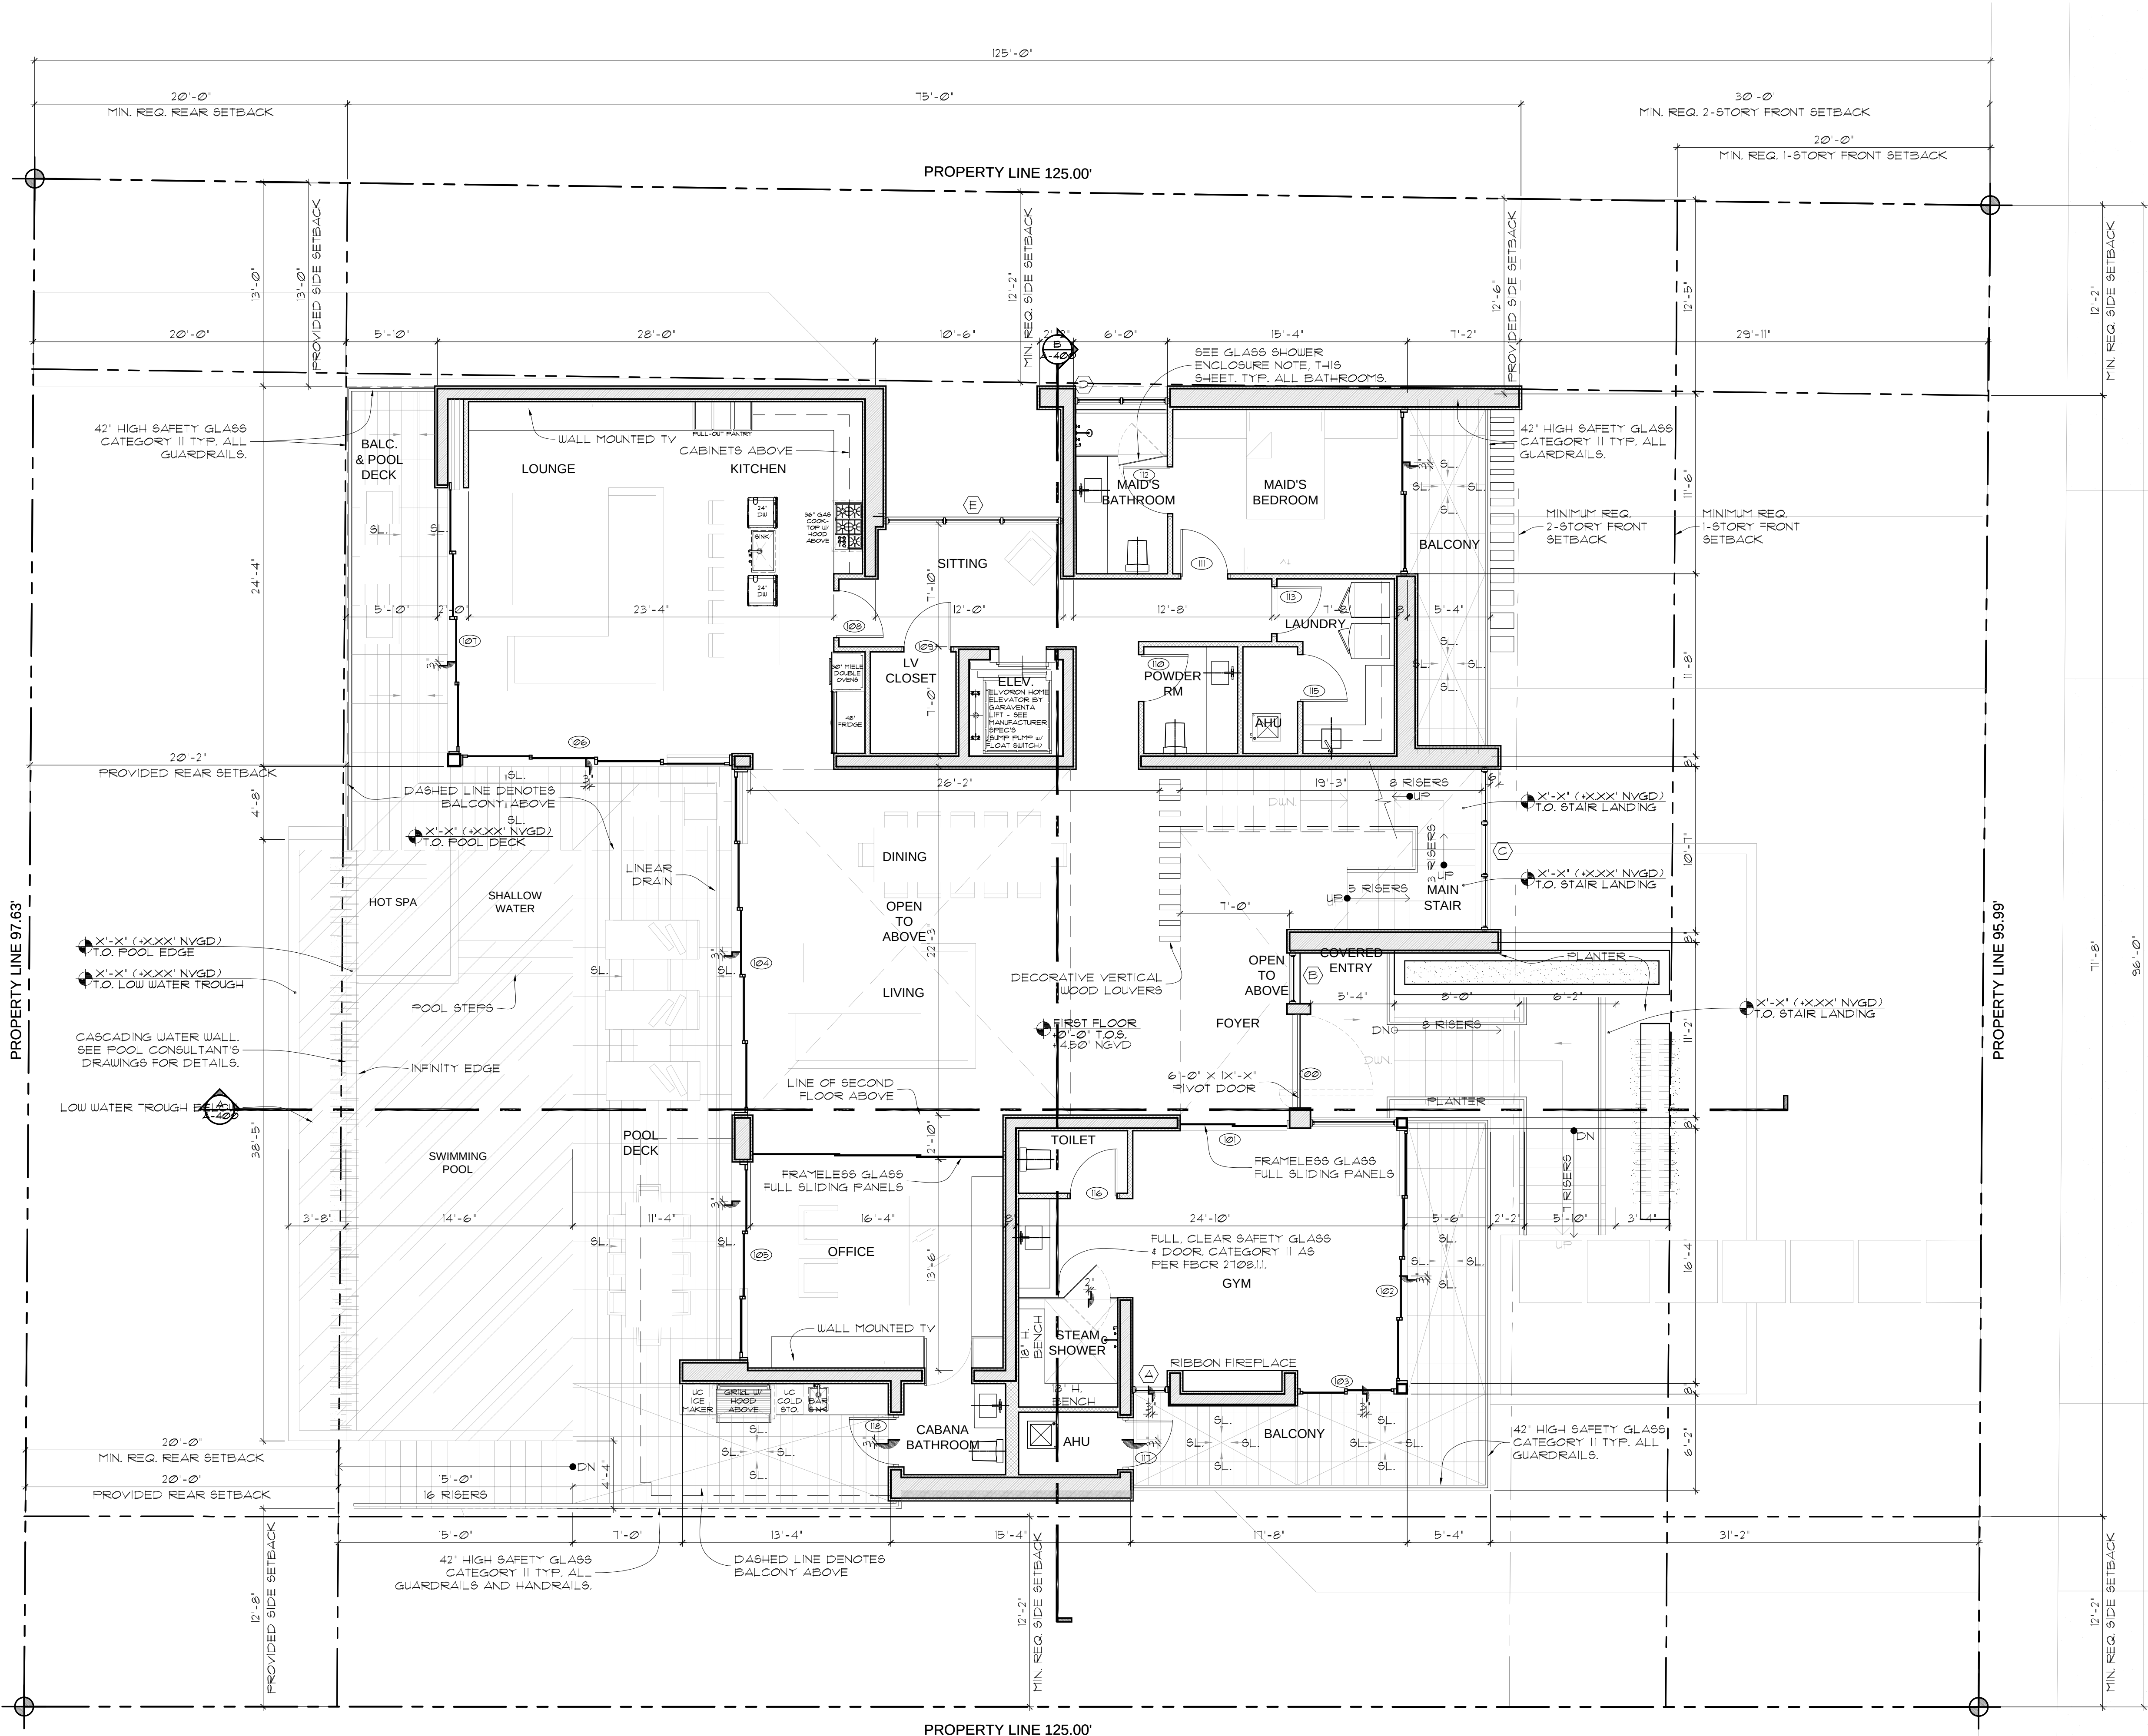


1 FIRST FLOOR PLAN
Scale: 3/16" = 1'-0"

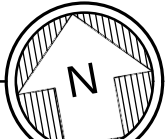

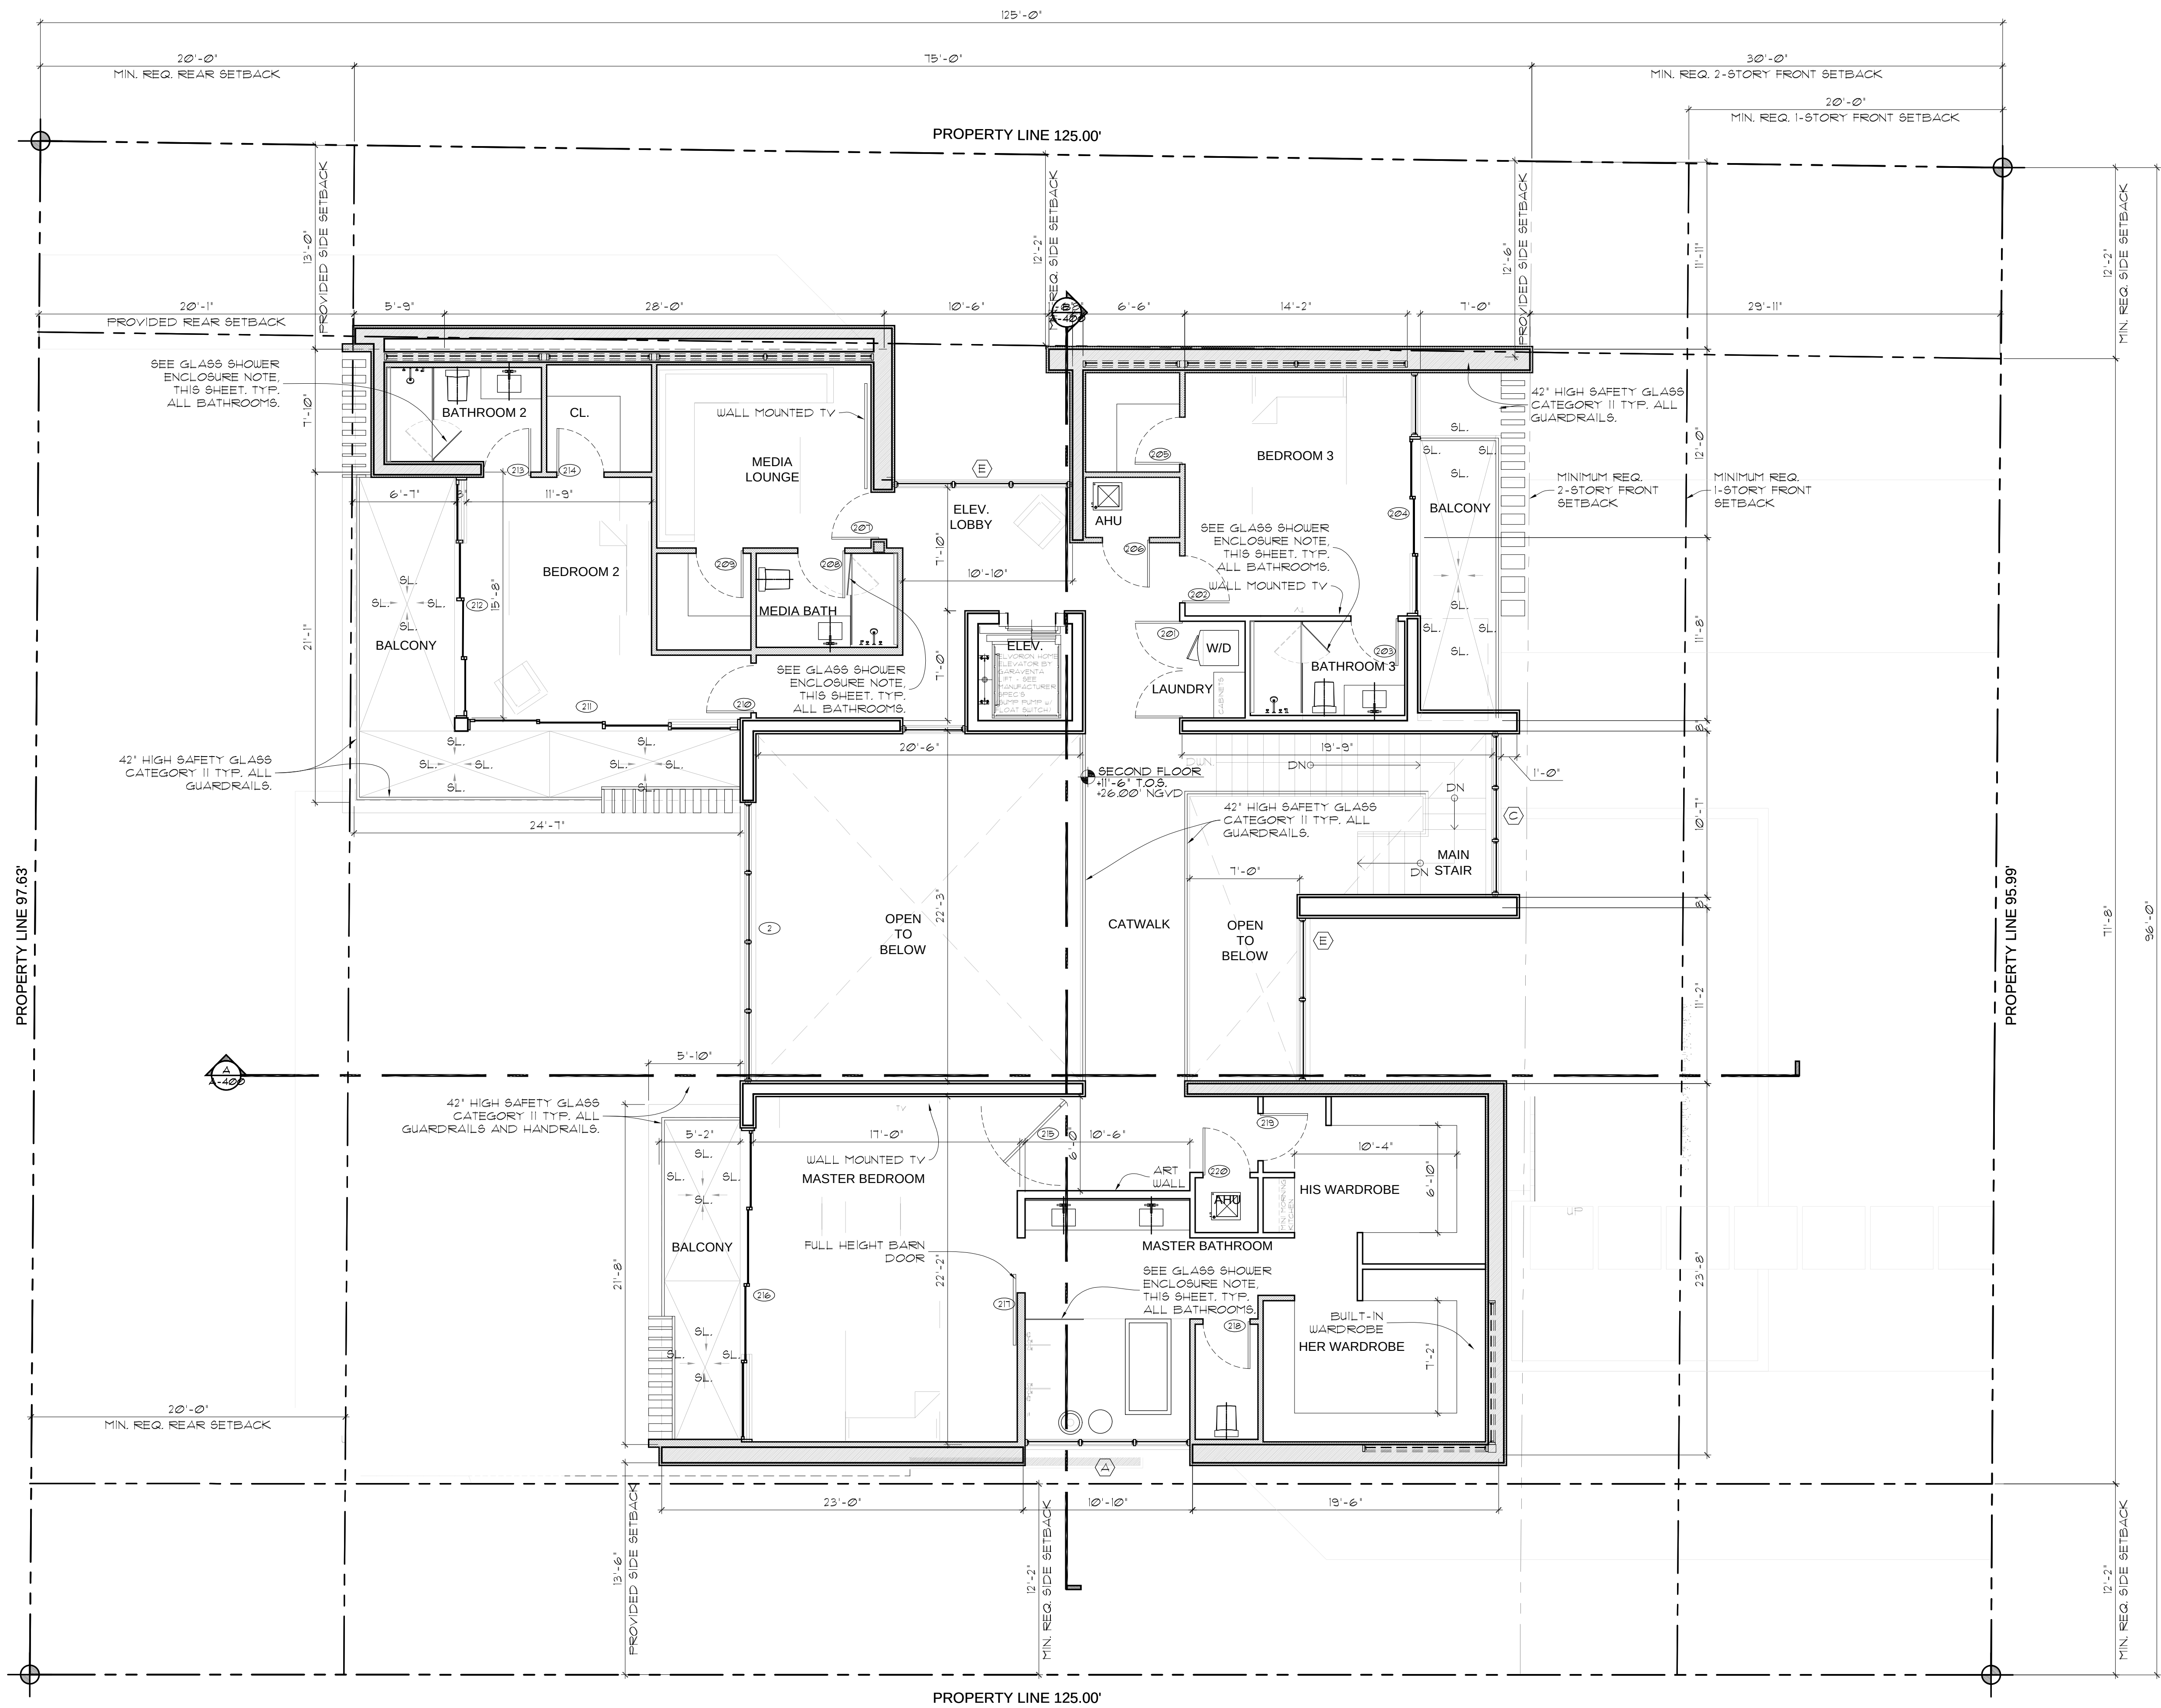

1 SECOND FLOOR PLAN
Scale: $3/16" = 1'-0"$

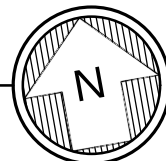



APPLICABLE CODE NOTE:

APPLICABLE CODE: FBC 2020 RESIDENTIAL, 11TH EDITION. ALL PLANS AND CALCULATIONS HAVE BEEN PREPARED IN COMPLIANCE WITH F.B.C. 2020 RESIDENTIAL, 11TH EDITION.

WALL LEGEND

- CONC. WALL
- CONC. BLOCK WALL
- SOUND INSULATED INTERIOR PARTITION

NOTE:

STEEL STUDS SUPPORTING WALL HUNG FIXTURES & CABINETS SHALL BE DOUBLE OR NOT LESS THAN 10 GAUGE AS PER 411.4.5.1 FBCS.

GLASS SHOWER ENCLOSURE

ALL GLAZING IN BATH & SHOWER ENCLOSURES SHALL BE FULL HEIGHT CATEGORY II SAFETY GLAZING AS PER F.B.C. R308.4.5 AND TABLE R308.3.(1). SHOWER ACCESS SHALL BE A MINIMUM 22" WIDE CLEAR PER F.B.C.R. 2108.1.1

EXTERIOR DECK/BALCONY SLOPE

EXTERIOR DECKS AND BALCONIES SHALL BE SLOPED A MINIMUM OF 1/8" PER FOOT TO SAFEGUARD AGAINST PONDING WATER.

INTERIOR FRAMED WALL NOTE

ALL INTERIOR FRAMED WALLS SHALL BE 1 1/2" BY 3 1/2" 20 GA. MTL STUDS @ 16" O.C. W/ FULL THICK SOUND BATT INSULATION AT ALL WALLS WITHOUT EXCEPTION, TO RECEIVE 5/8" GWB EACH SIDE & NON-CEMENTITIOUS TILE BACKER BOARD AT ALL WET WALLS. (TYP. THROUGHOUT)

CEILING NOTE

ALL CEILINGS SHALL BE FINISHED W/ 5/8" GWB WITH LEVEL-5 FINISH (TYP. THROUGHOUT)

SLAB & BEAM PENETRATION NOTE :

ALL SLAB & BEAM PENETRATIONS ARE TO BE SLEEVED PER STRUCTURAL DRAWINGS

SLAB EDGE WATERPROOFING NOTE:

ALL CONCRETE SLAB EDGES & BEAMS SUPPORTING EXTERIOR WALLS SHALL BE RECESSED 1/4" BELOW TOP OF SLAB FOR A WIDTH OF THE EXTERIOR WALL.

FLOOR DRAINS NOTE:

FLOOR DRAINS SHALL BE PROVIDED WITH ACCESS PER FBCR F2118.1

RAILING NOTE:

ALL GUARDRAILS TO BE 3'-6" ABOVE FINISHED FLOOR AND HANDRAILS TO BE 34"-36" ABOVE FINISHED FLOOR. RAILING SHALL BE CONSTRUCTED TO RESIST A CONCENTRATED LOAD OF 200 LBS. APPLIED AT ANY POINT IN ANY DIRECTION. GLASS RAILINGS TO BE SEAMLESS TEMPERED SAFETY GLASS. MFR. TO PROVIDE SHOP DRAWINGS PRIOR TO MANUFACTURING FOR ARCHITECT'S & BUILDING DEPT'S. APPROVALS (TYPICAL).

EXTERIOR BLOCK WALLS

INTERIOR FINISH:
1-5/8" MTL FURR @ 16" O.C. WITH 5/8" GWB / DENSESHIELD TILE BACKER BOARD AT WET WALLS). PROVIDE R-4 MIN BOARD INSULATION (TYP-R OR EQUAL). (TYPICAL)

TERRACE WATERPROOFING

TILE FINISH W/ MORTAR BED OVER TREMCO VULKEM 350-HP FLUID APPLIED WATERPROOFING MEMBRANE OVER CONC. SLAB - (SEE MFR. SPECS)

VAPOR RETARDER NOTE:


ALL CONCRETE SLABS ON GRADE OVER ENCLOSED AIR CONDITIONED SPACES ARE TO HAVE A MIN. 6 MIL POLYETHYLENE OR APPROVED VAPOR RETARDER WITH JOINTS LAPPED NOT LESS THAN 6" PLACED BETWEEN THE SLAB & THE BASE COURSE OR PREPEARED SUBGRADE

ELEVATION NOTE:


UPON PLACEMENT OF THE LOWEST FLOOR AND PRIOR TO FURTHER VERTICAL CONSTRUCTION, AN ELEVATION CERTIFICATE SHALL BE SUBMITTED (FBC 2020, BUILDING SECTION 110.3)

ELEVATION CERTIFICATE NOTE:

A FINAL ELEVATION CERTIFICATE FOR FINISHED CONSTRUCTION MUST BE SUBMITTED BEFORE WE CAN ISSUE ANY CO, TCO, OR PCO.

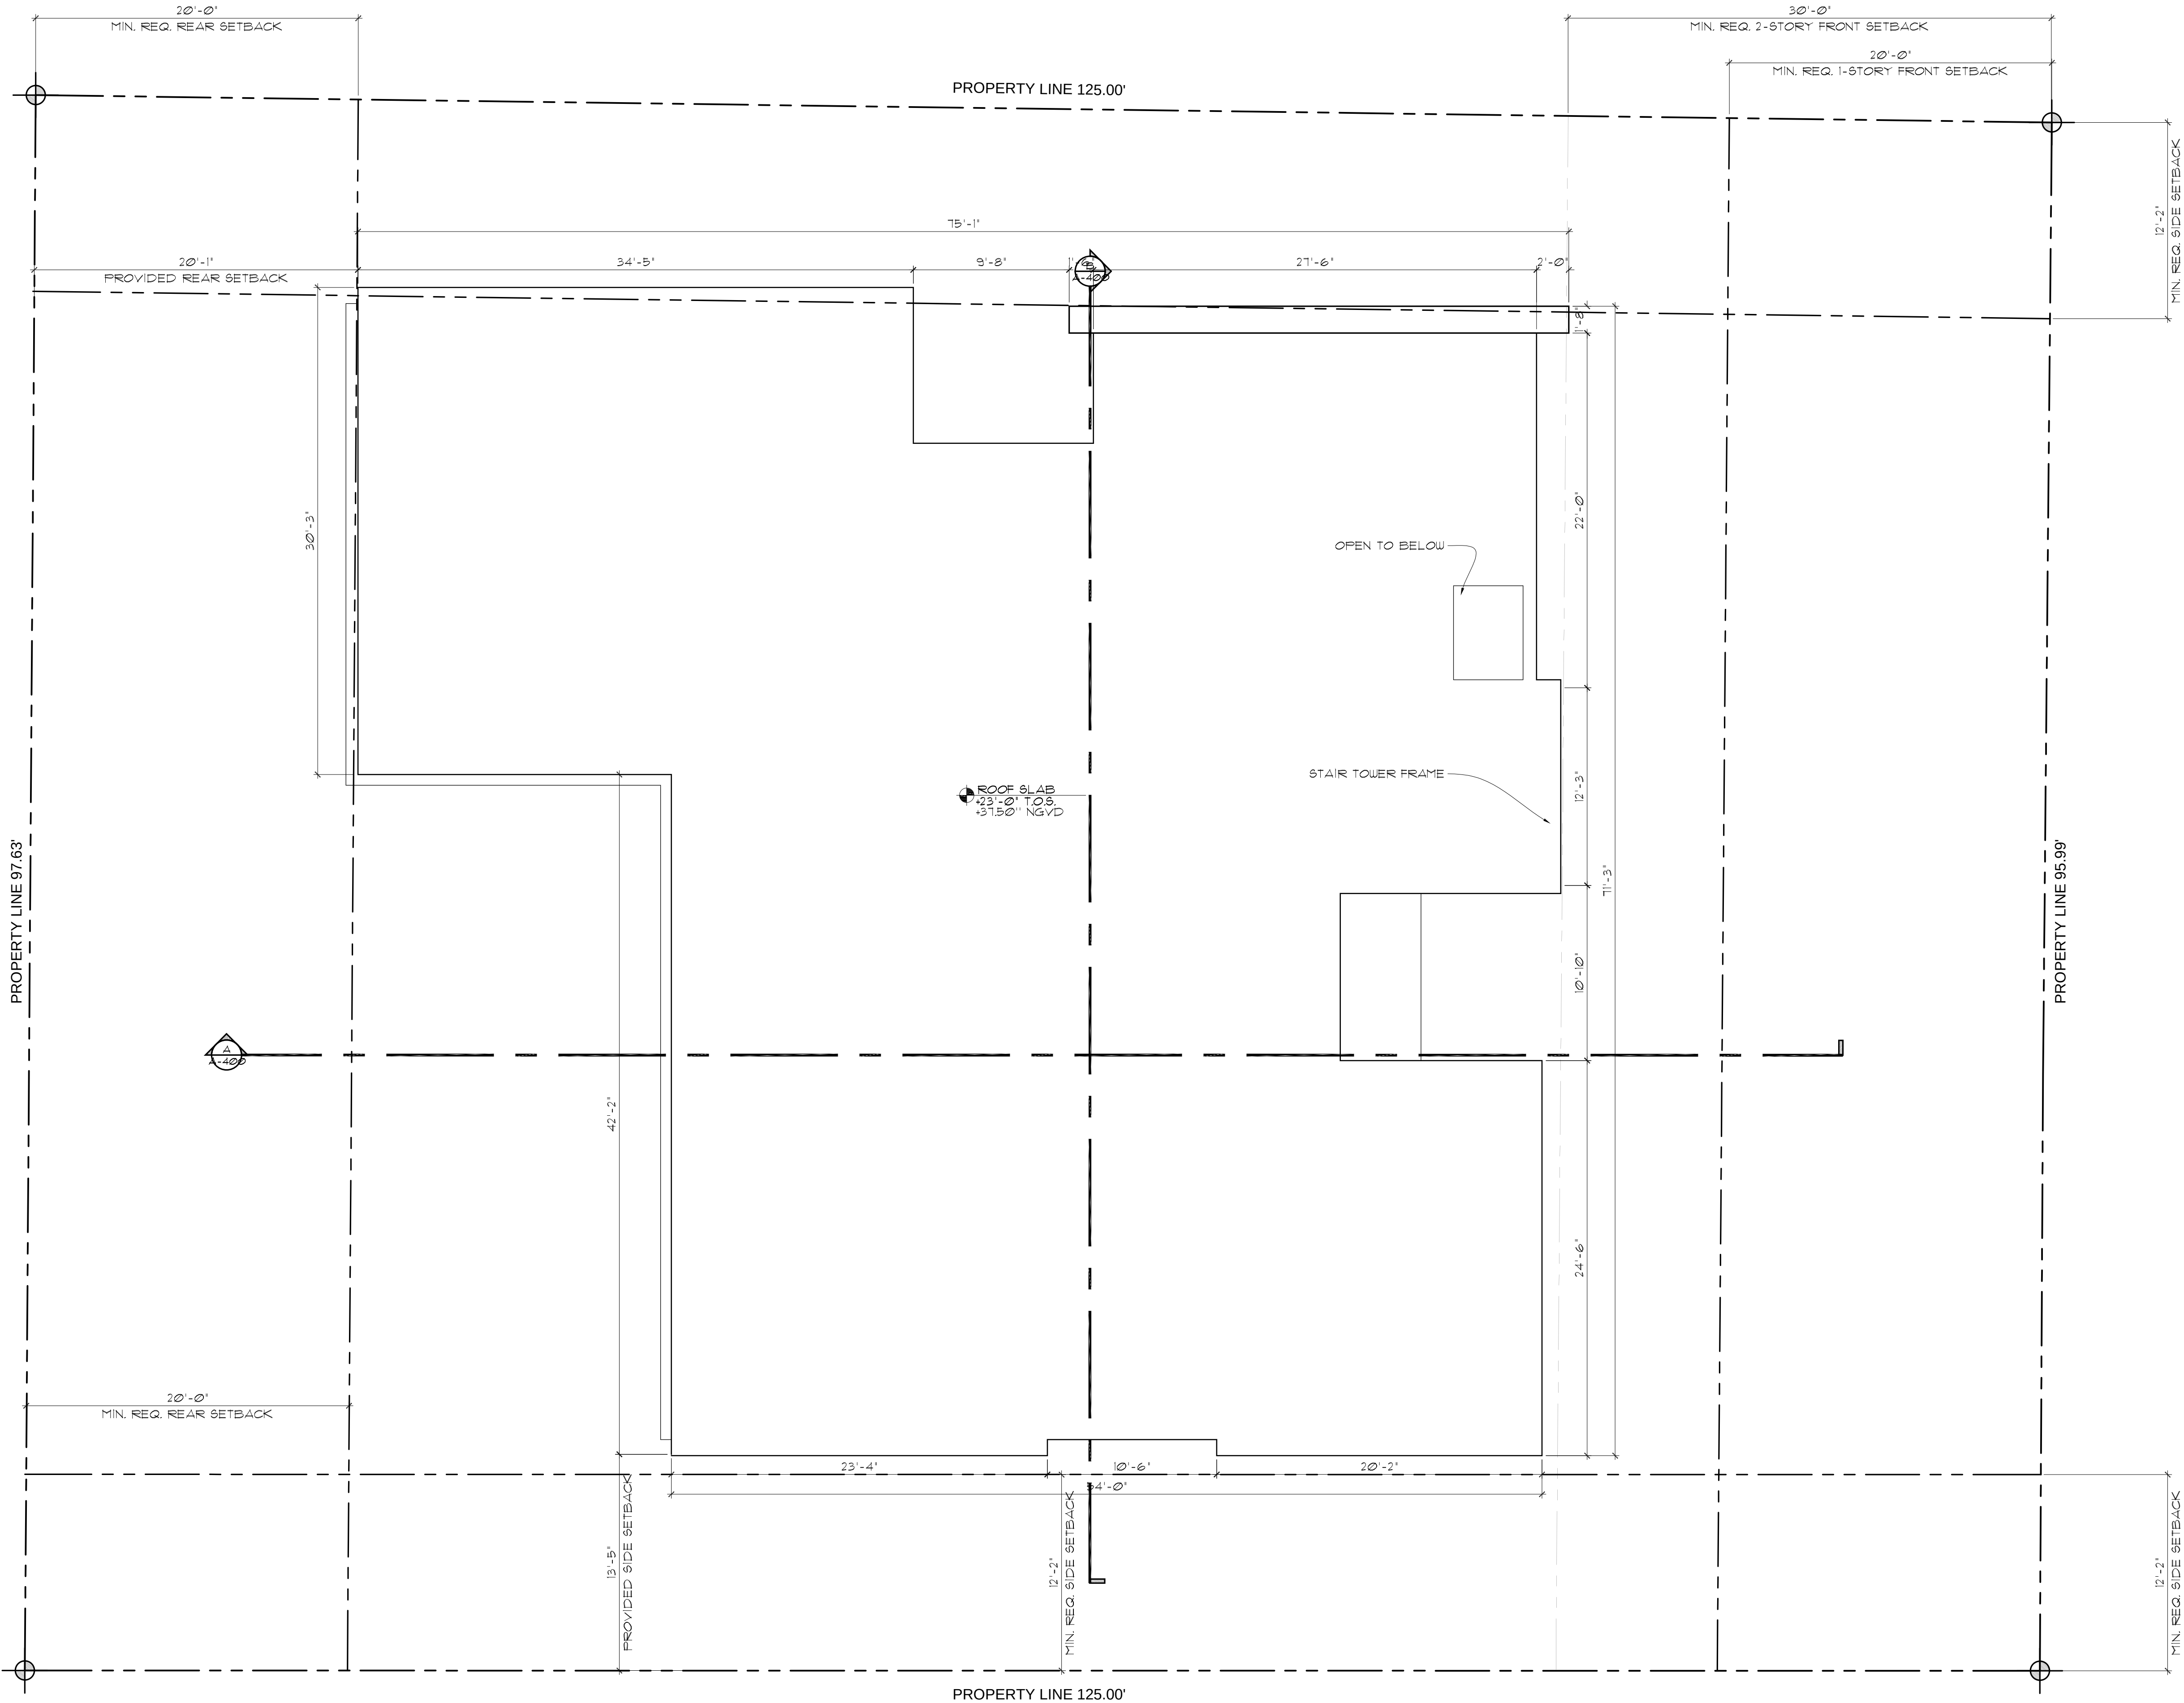

1 ROOF PLAN
Scale: 3/16" = 1'-0"

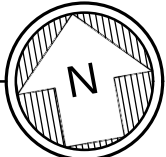



Ralph Choeff
registered architect
AR0000679
AA26003009

comm no.
2010

date:
11/16/2021

revised:


sheet no.

UNIT SIZE :


LOT SIZE:	12,100 S.F.
UNDER STORY	325.8 S.F.
FIRST FLOOR	3,019.3 S.F.
SECOND FLOOR	2,702.6 S.F.
TOTAL	6,047.7 S.F.
UNIT / LOT SIZE	49.9% (50% MAX)

UNDERSTORY A/C AREA


LOT SIZE:	12,100 S.F.
UNDER STORY	325.8 S.F.
PERCENT	2.7% (3% MAX)

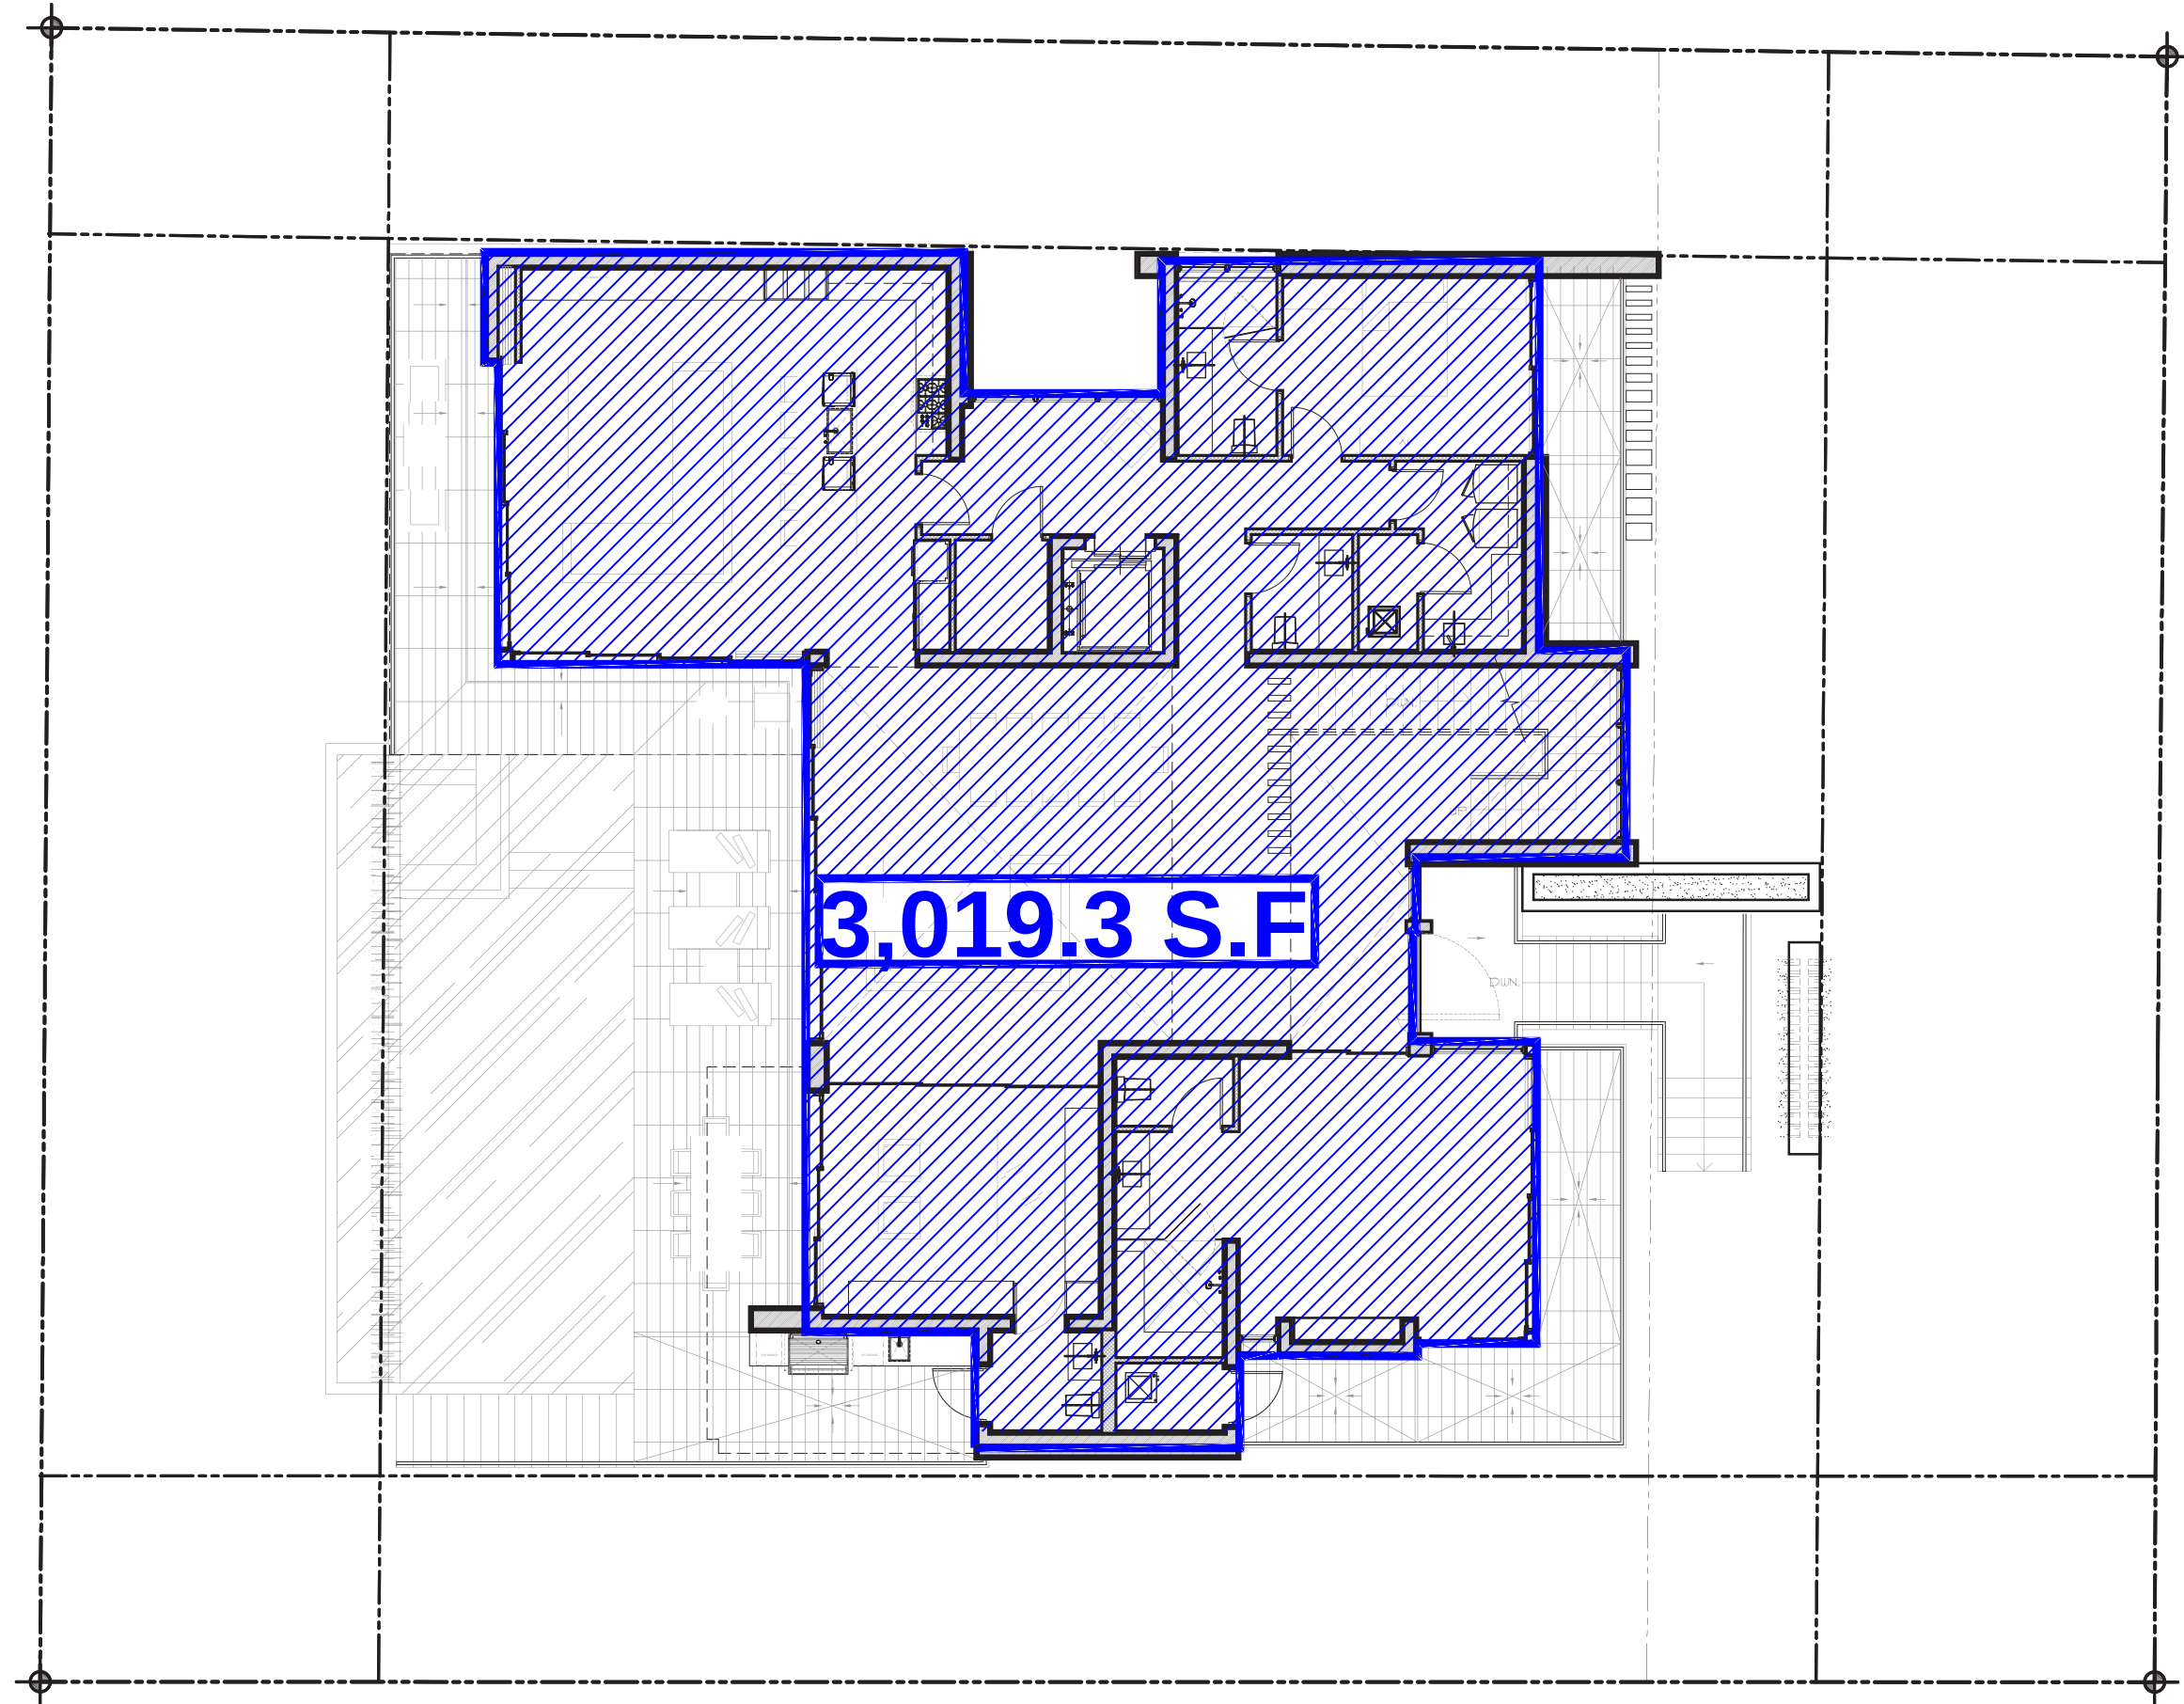

2 FIRST FLOOR PLAN
Scale: 3/32" = 1'-0"
N

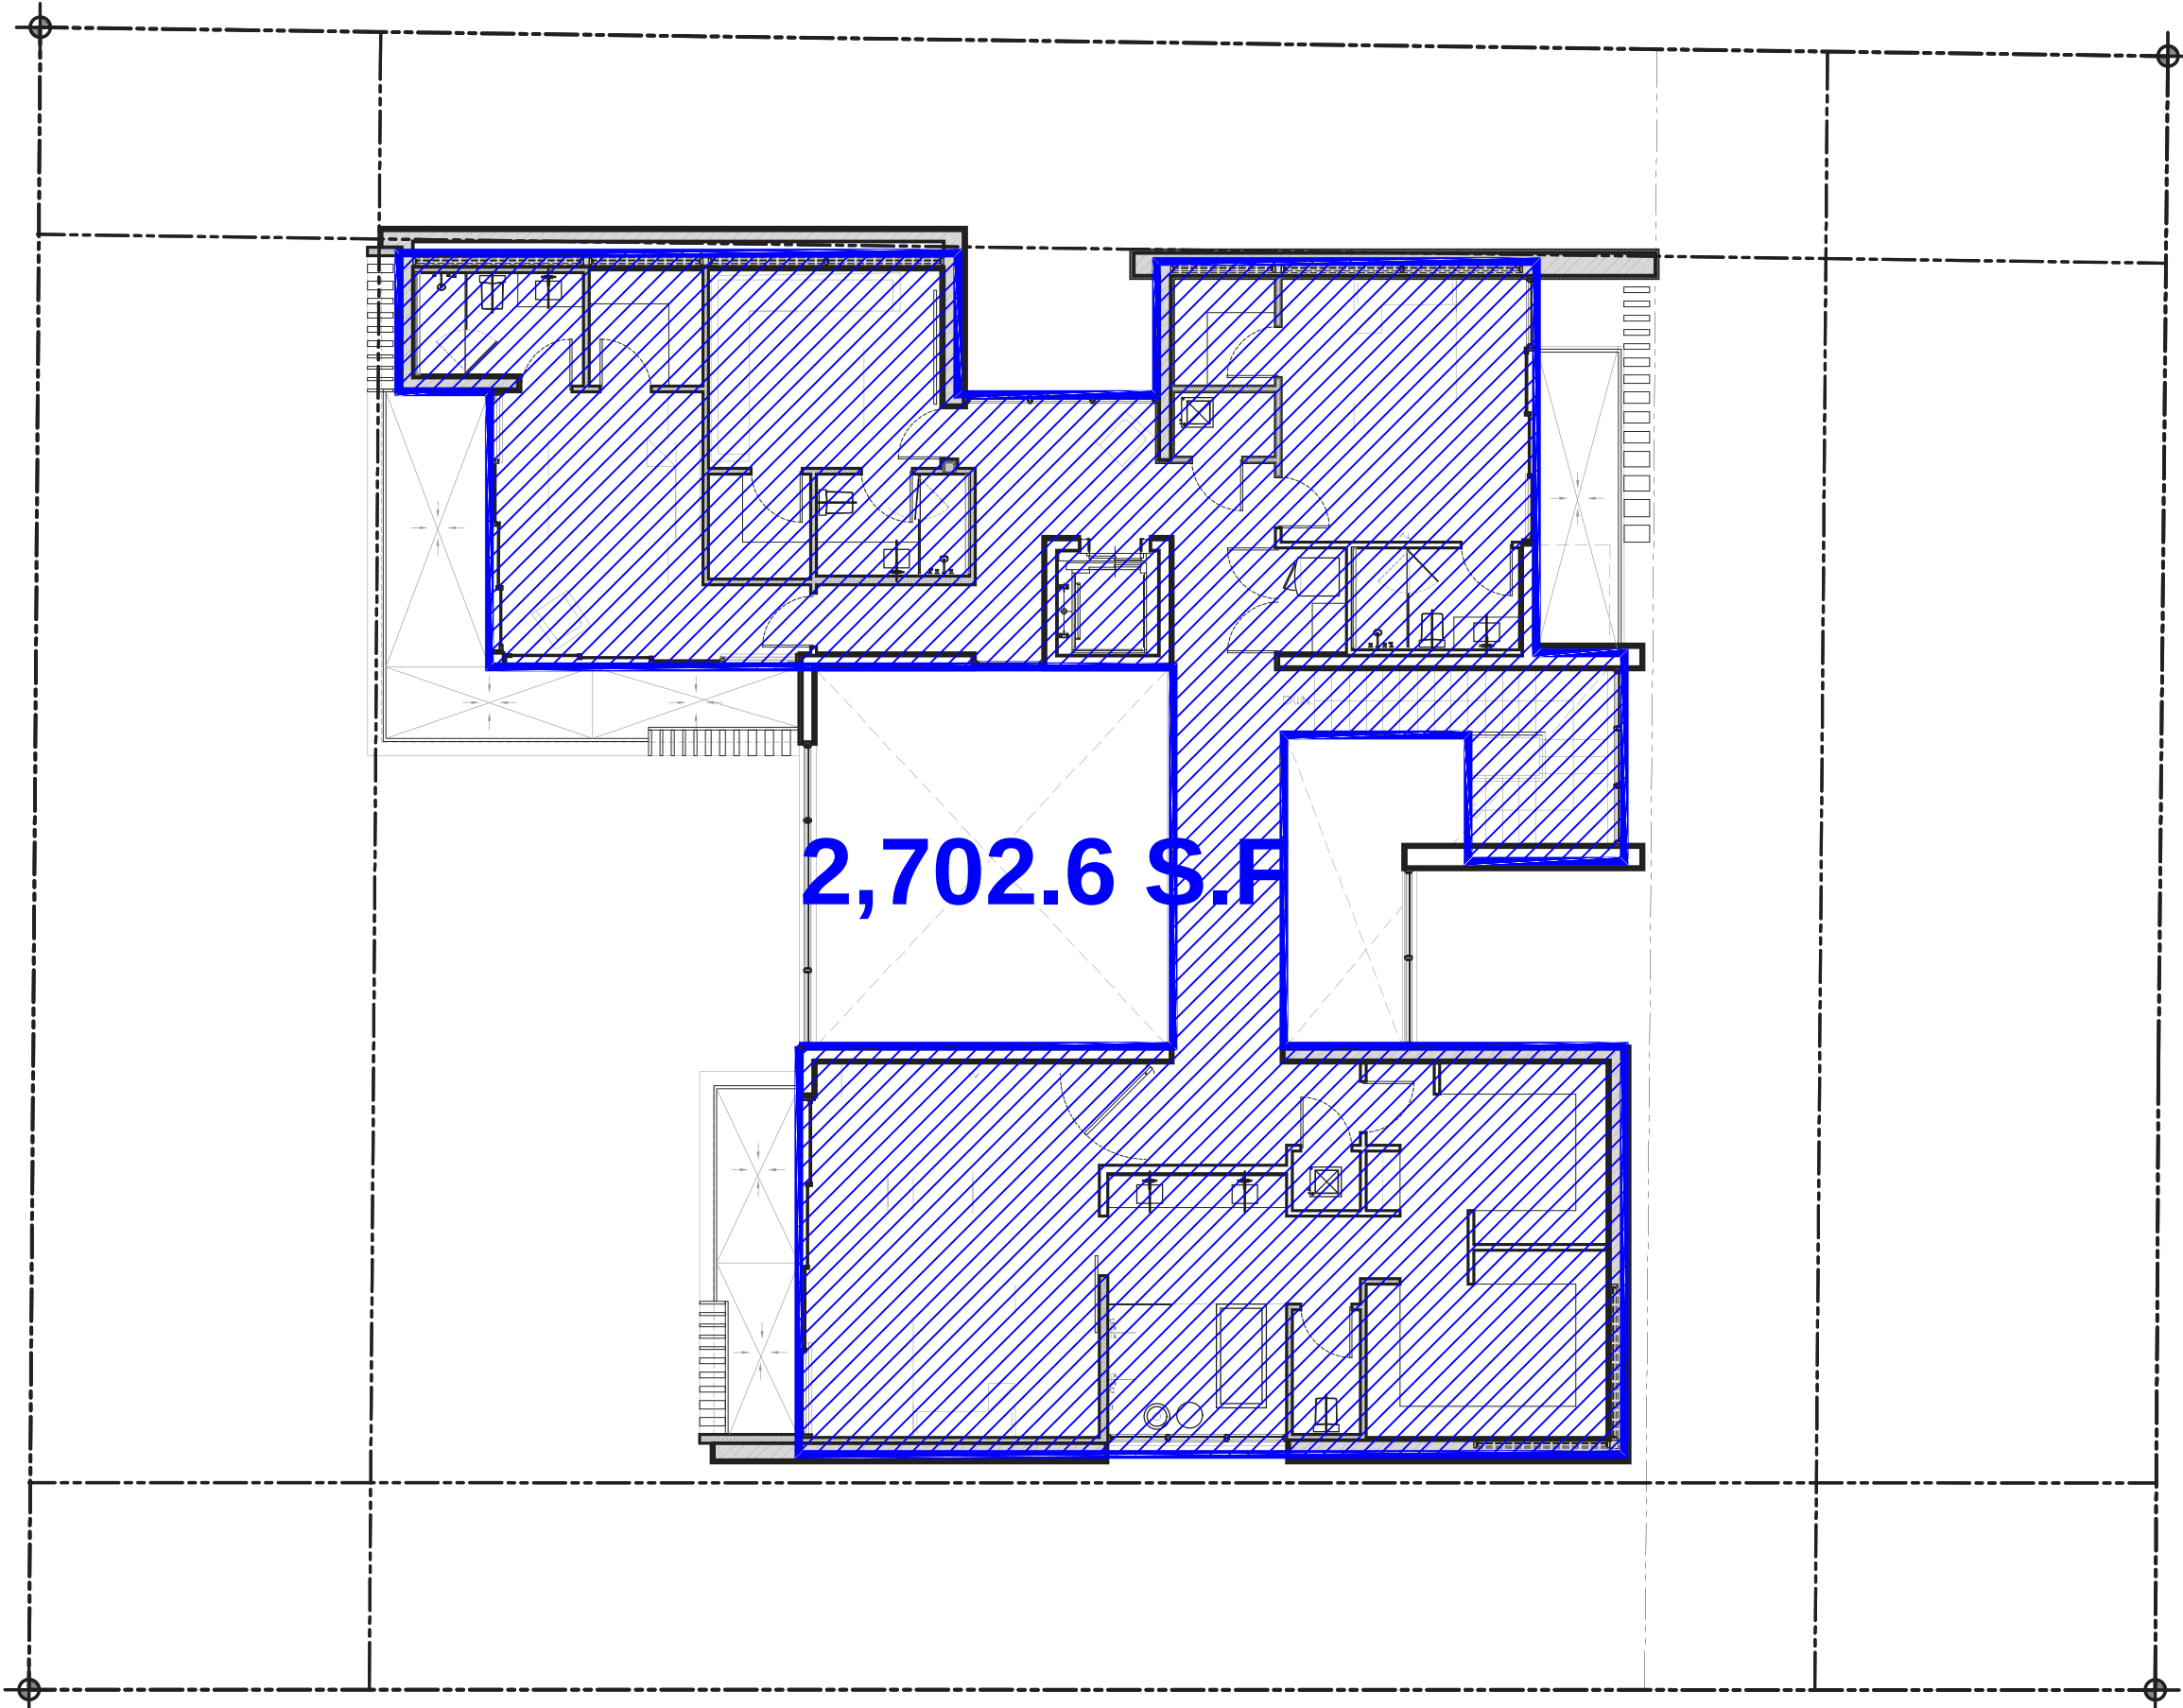

3 SECOND FLOOR
Scale: 3/32" = 1'-0"
N

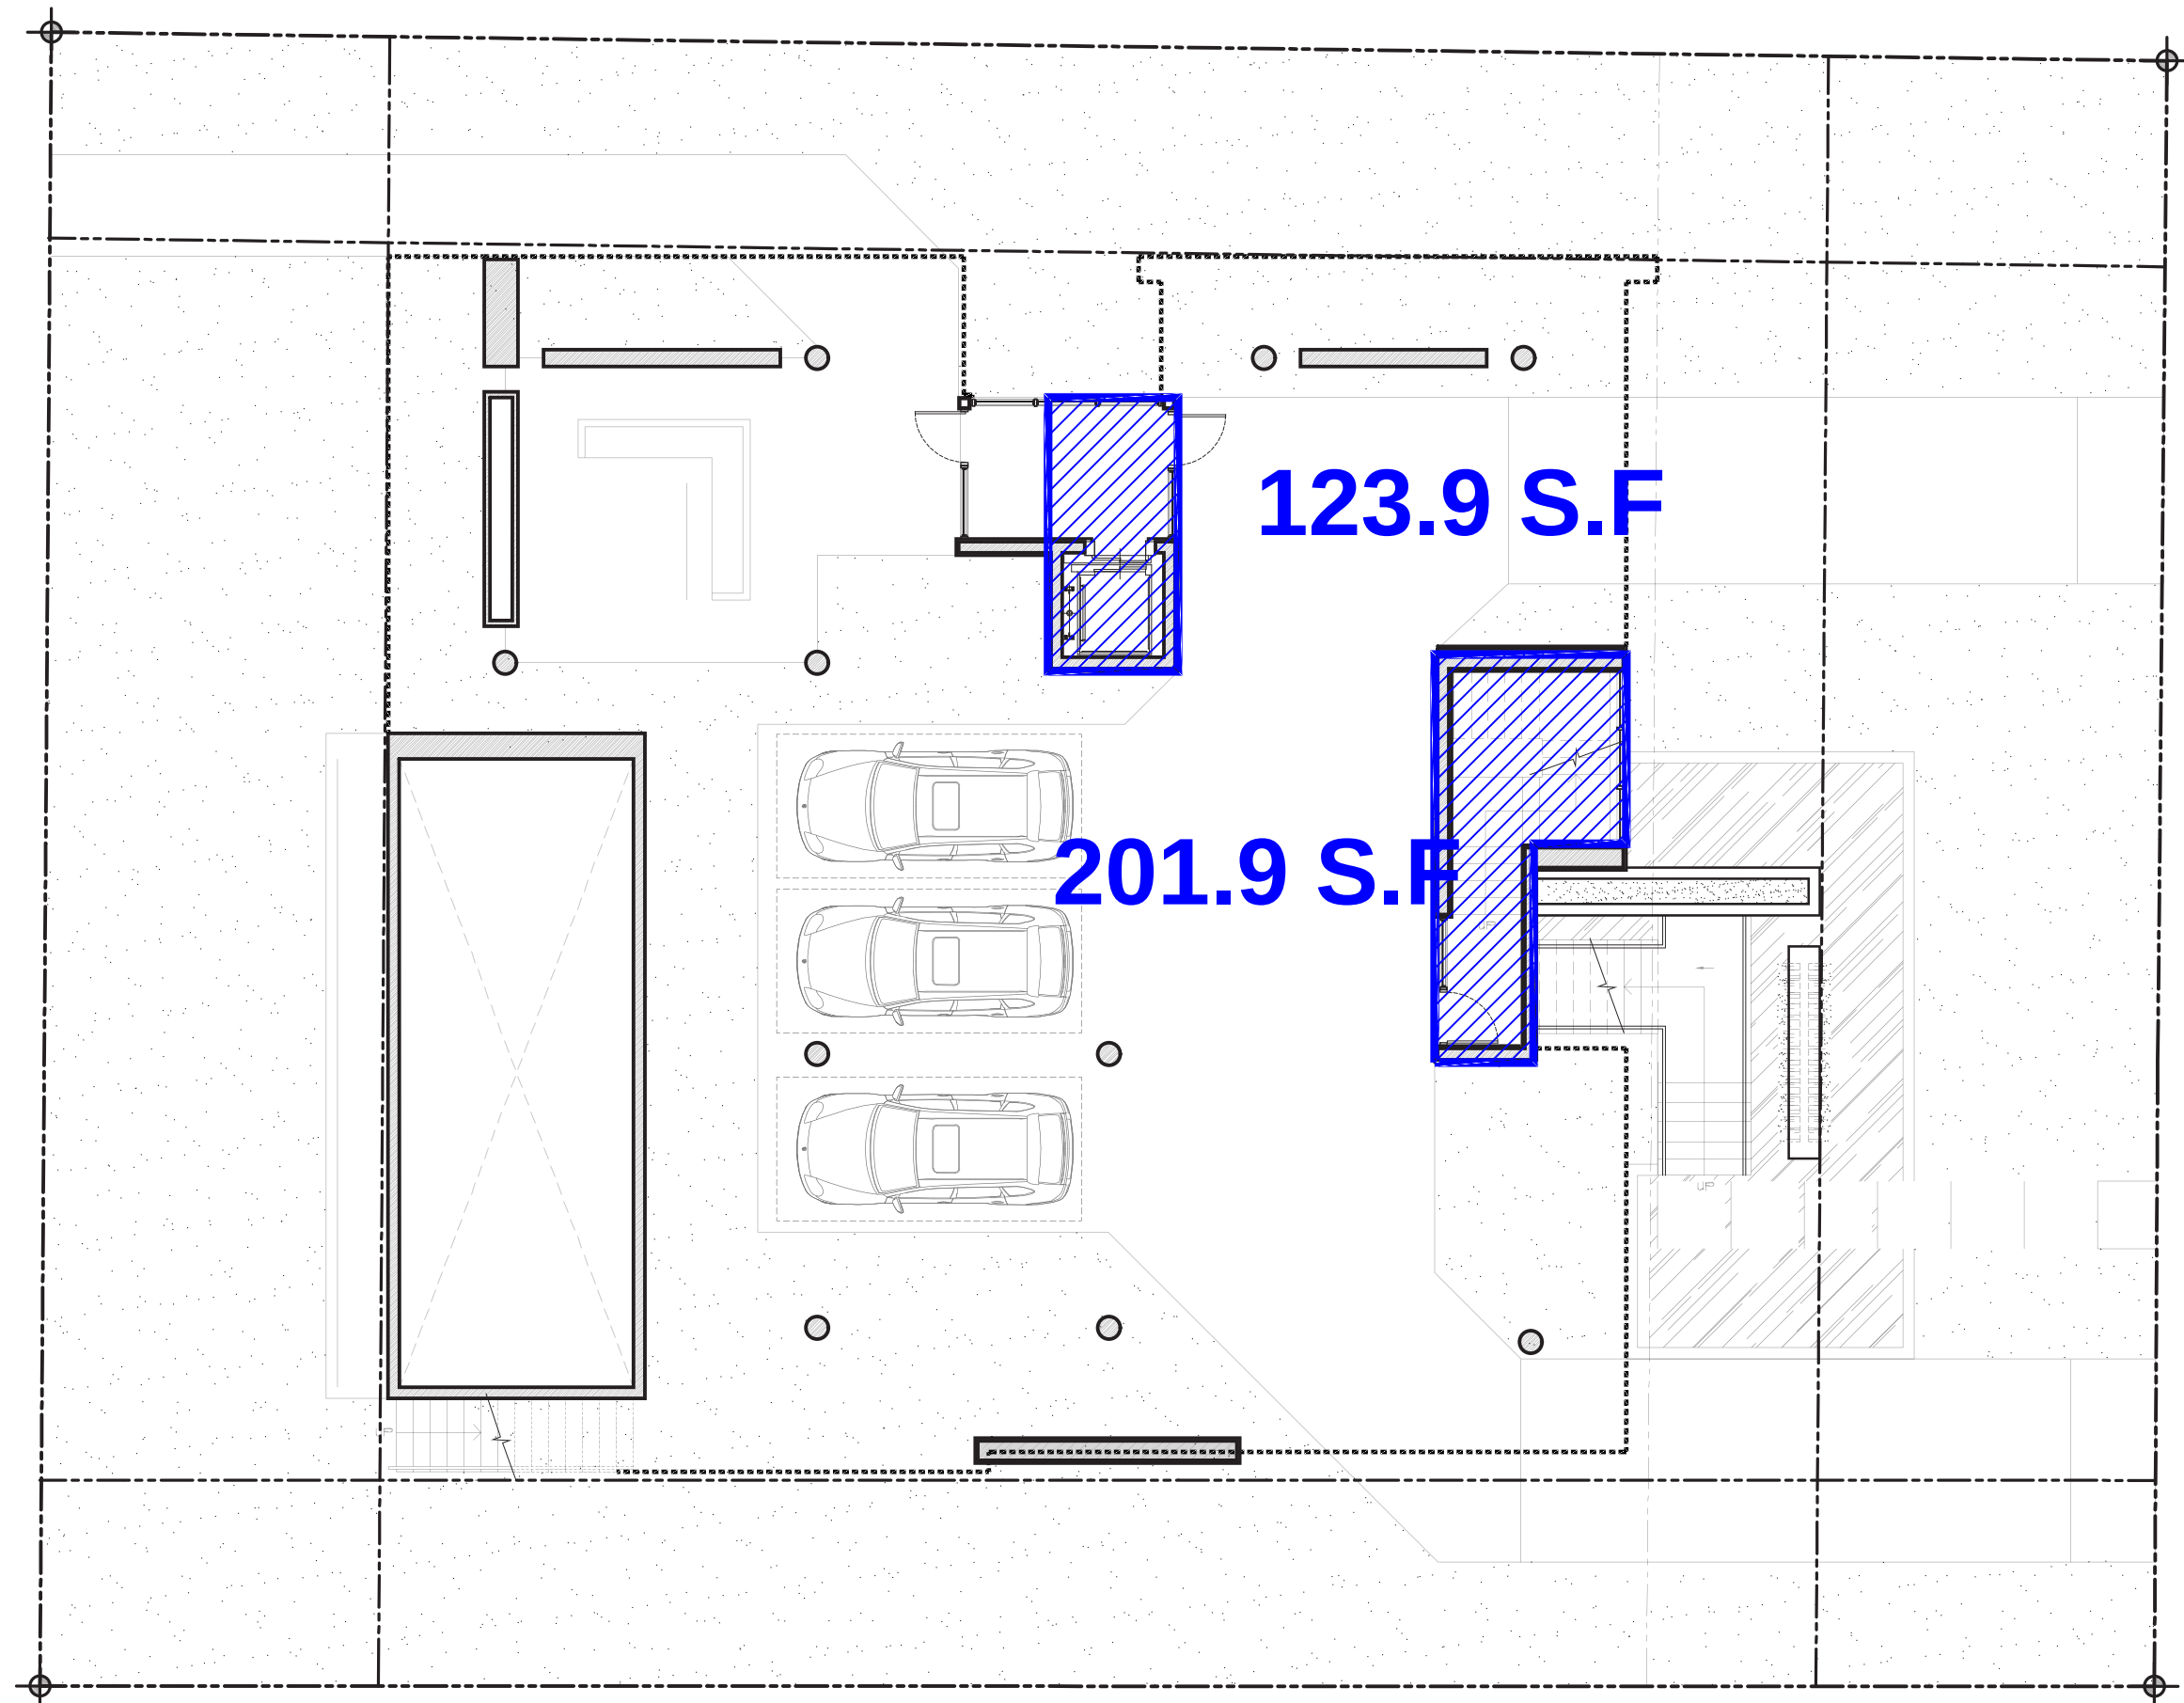

1 UNDERSTORY PLAN
Scale: 3/32" = 1'-0"
N



Ralph Choeff
registered architect
AR0000678
AA26003009

comm no.
2010


date:
11/16/2021

revised:

sheet no.


LOT COVERAGE (FOOTPRINT) :


LOT SIZE:	12,100 S.F.
FIRST FLOOR	3,019.3 S.F.
SECOND FLOOR LIVABLE SPACE + BALCONY O.H.	444.6 S.F.
TOTAL	3,463.9 S.F.
UNIT / LOT SIZE	28.6% (30% MAX)

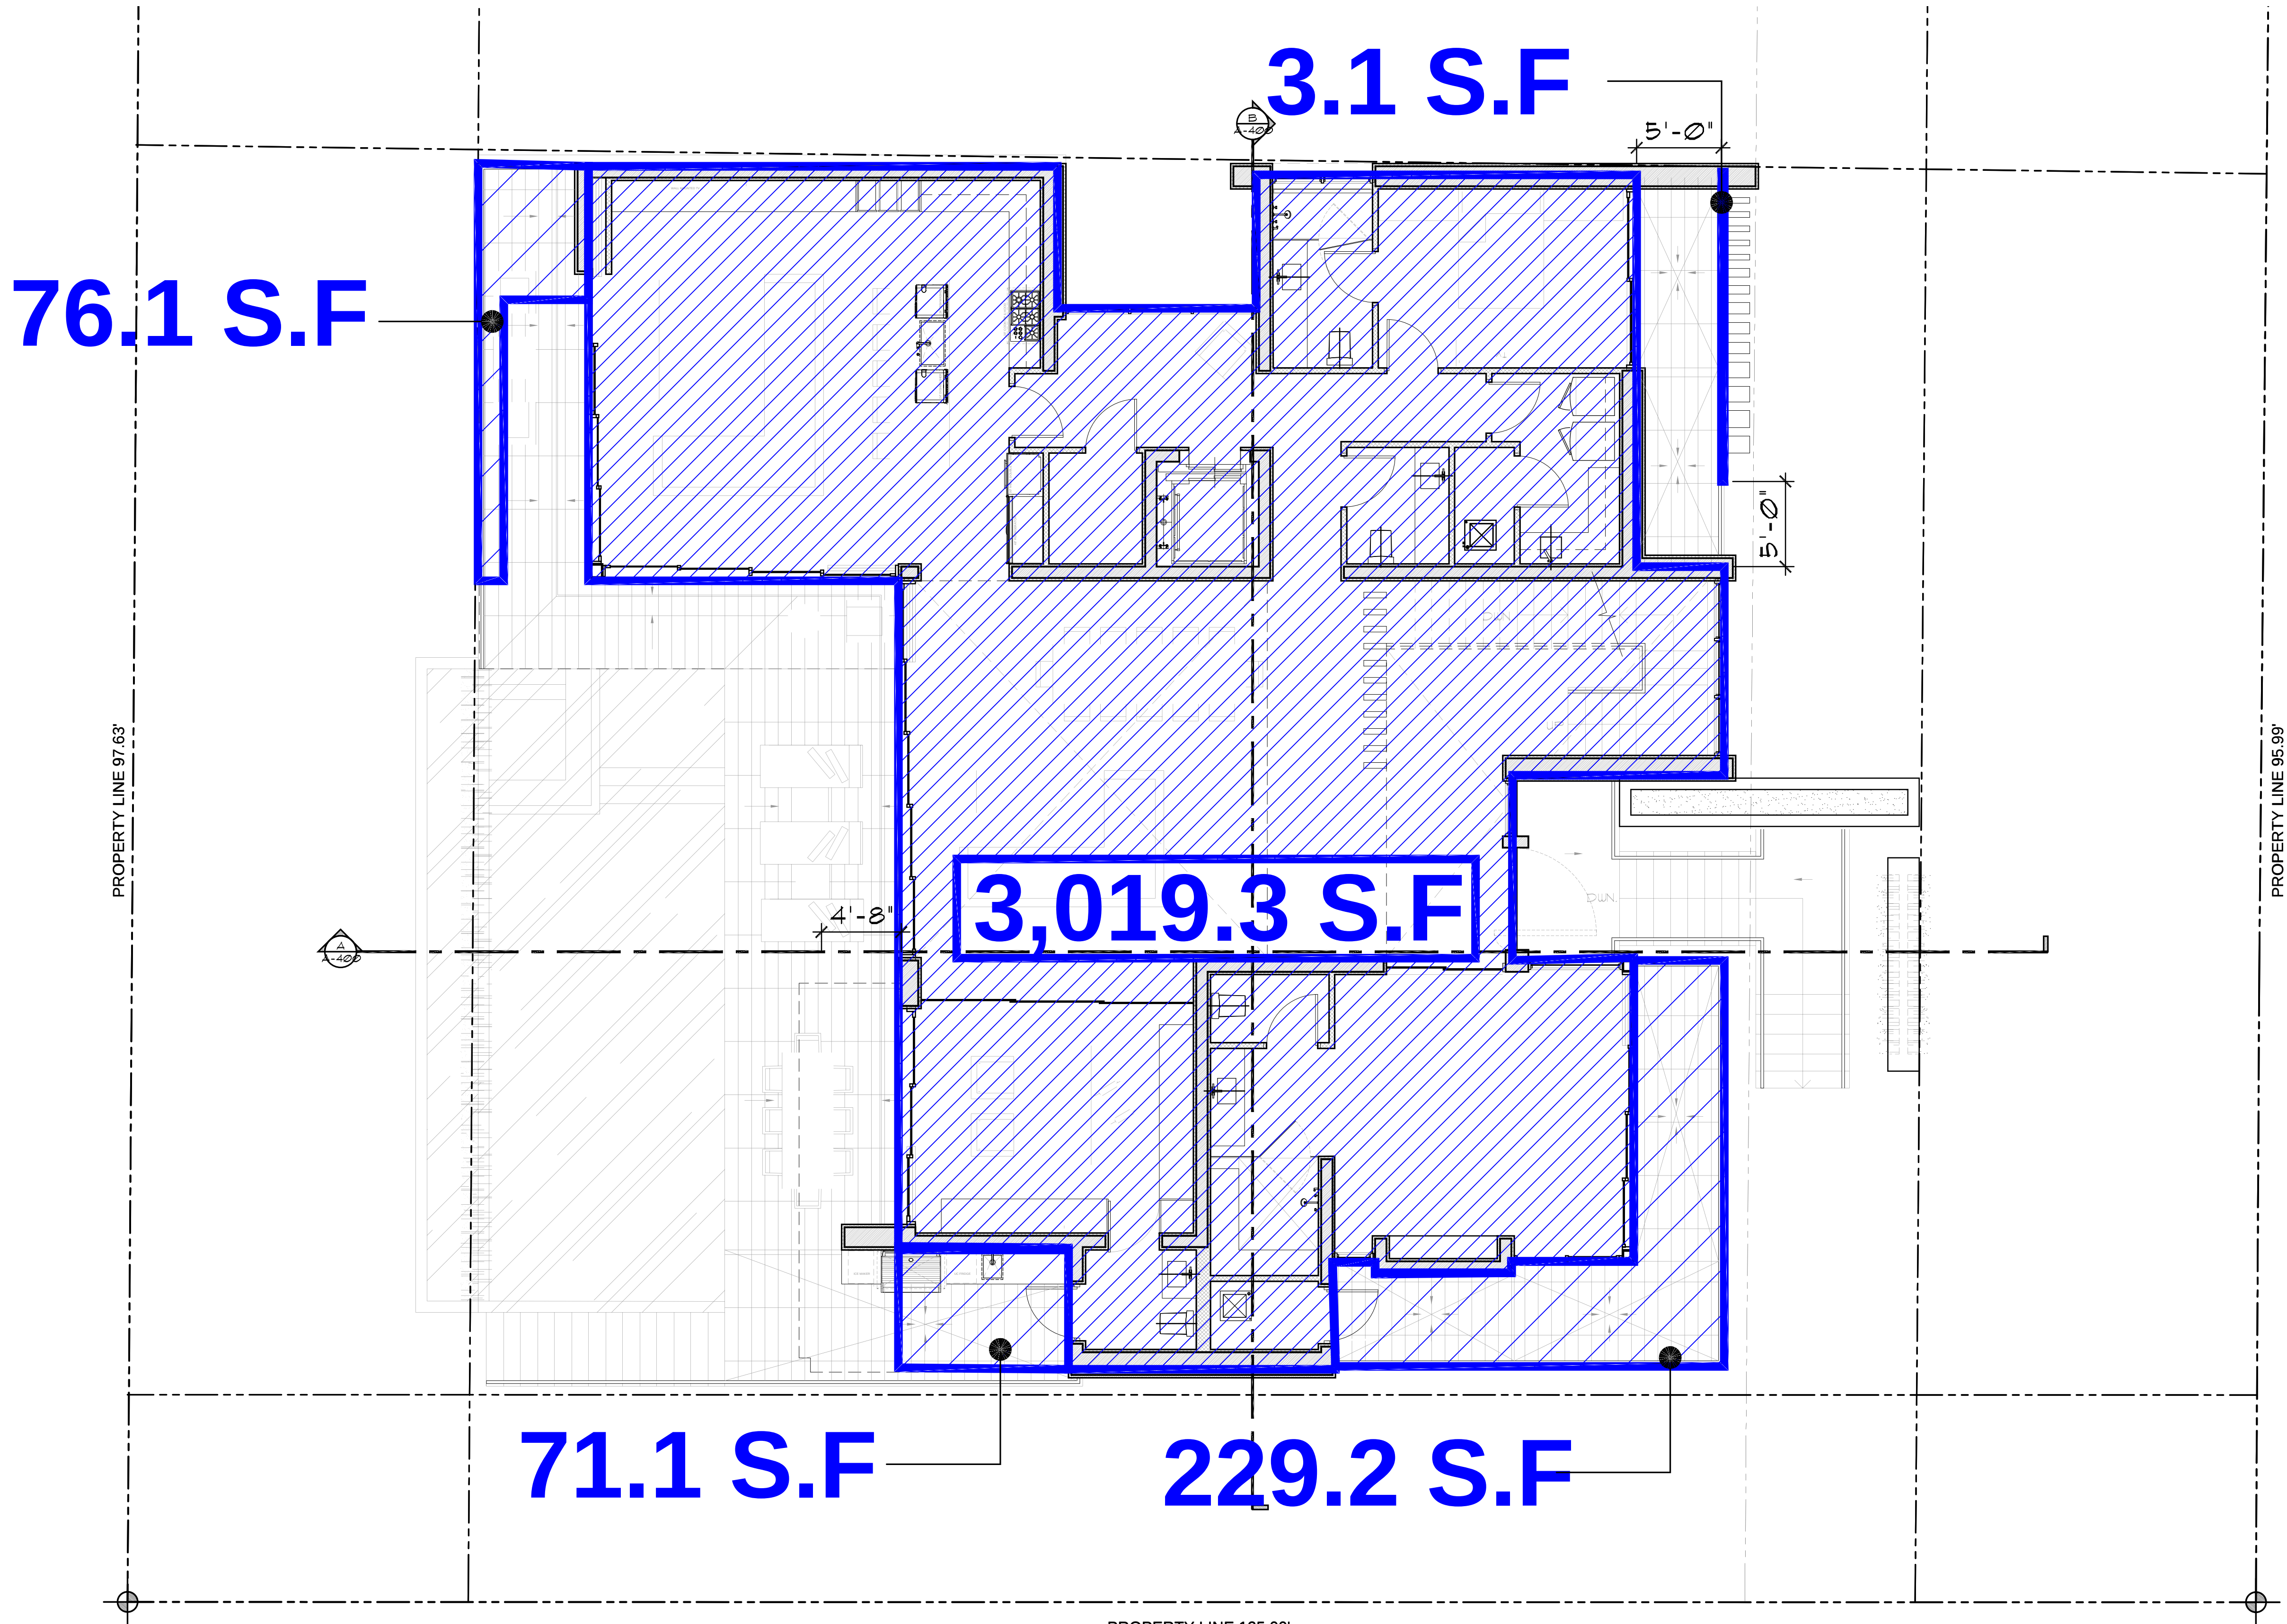

1

PROPERTY LINE 125.00'
FIRST FLOOR PLAN
Scale: 3/16" = 1'-0"

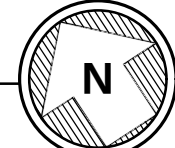

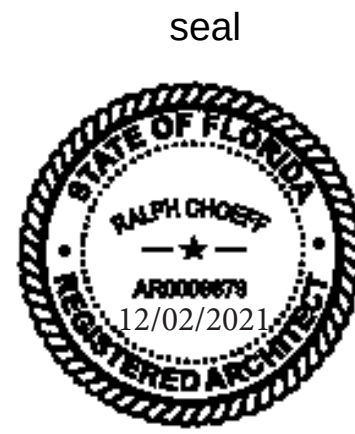

Ralph Choeff
registered architect
AR0000679
AA26003009

comm no.
2154

date:
9/9/2021

revised:


sheet no.

FRONT YARD CALCULATIONS :

AREA: 2,924.3 S. F. 100%
IMPERVIOUS AREA: 845.8 S. F. 28.9%
PERVIOUS AREA: 2,078.5 S. F. 71.1%
(70% MIN.) UNDERSTORY


REAR YARD CALCULATIONS :

AREA: 1,951.1 S. F. 100 %
IMPERVIOUS AREA: 119.9 S. F. 6.1%
PERVIOUS AREA: 1,831.2 S. F. 93.9 %
(70% MIN.)

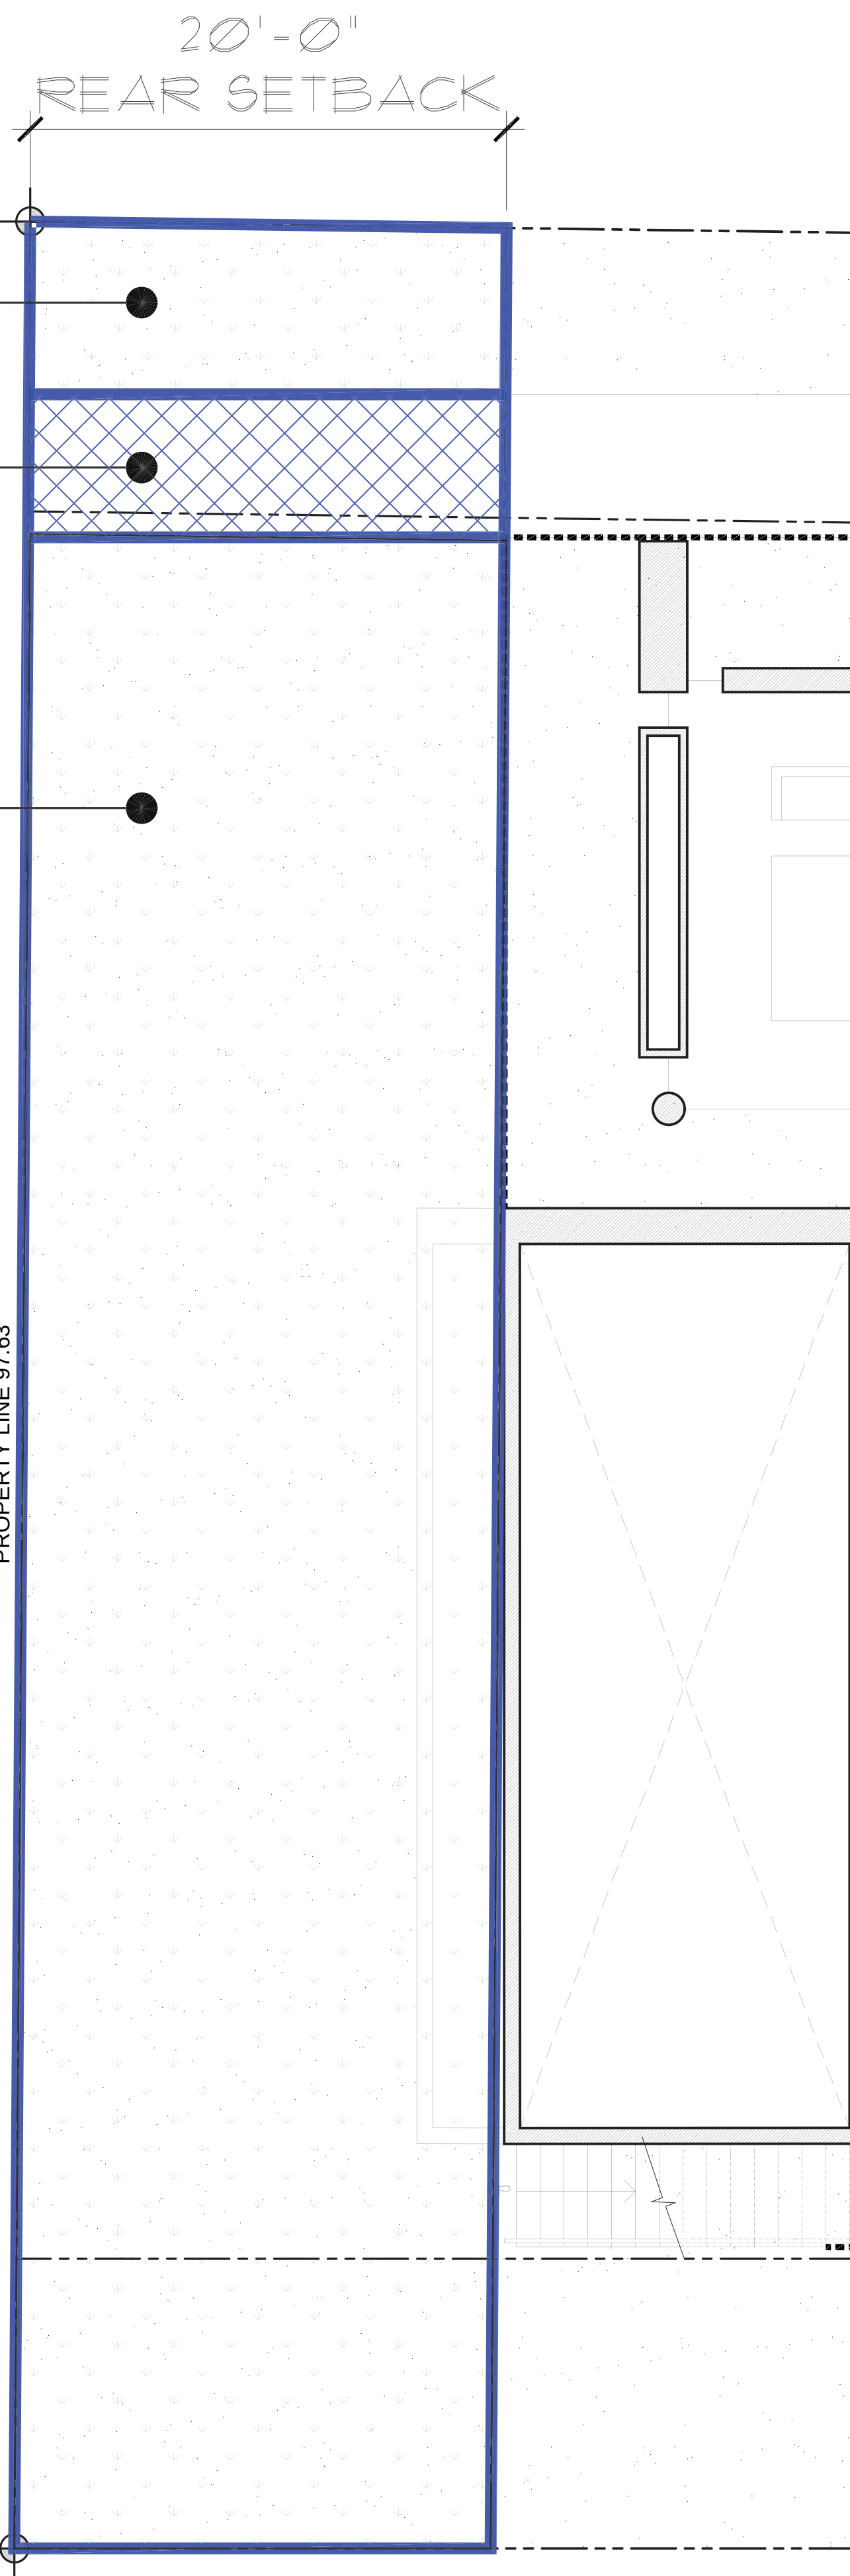


REAR YARD
UNDERSTORY PLAN

Scale: 3/16" = 1'-0"

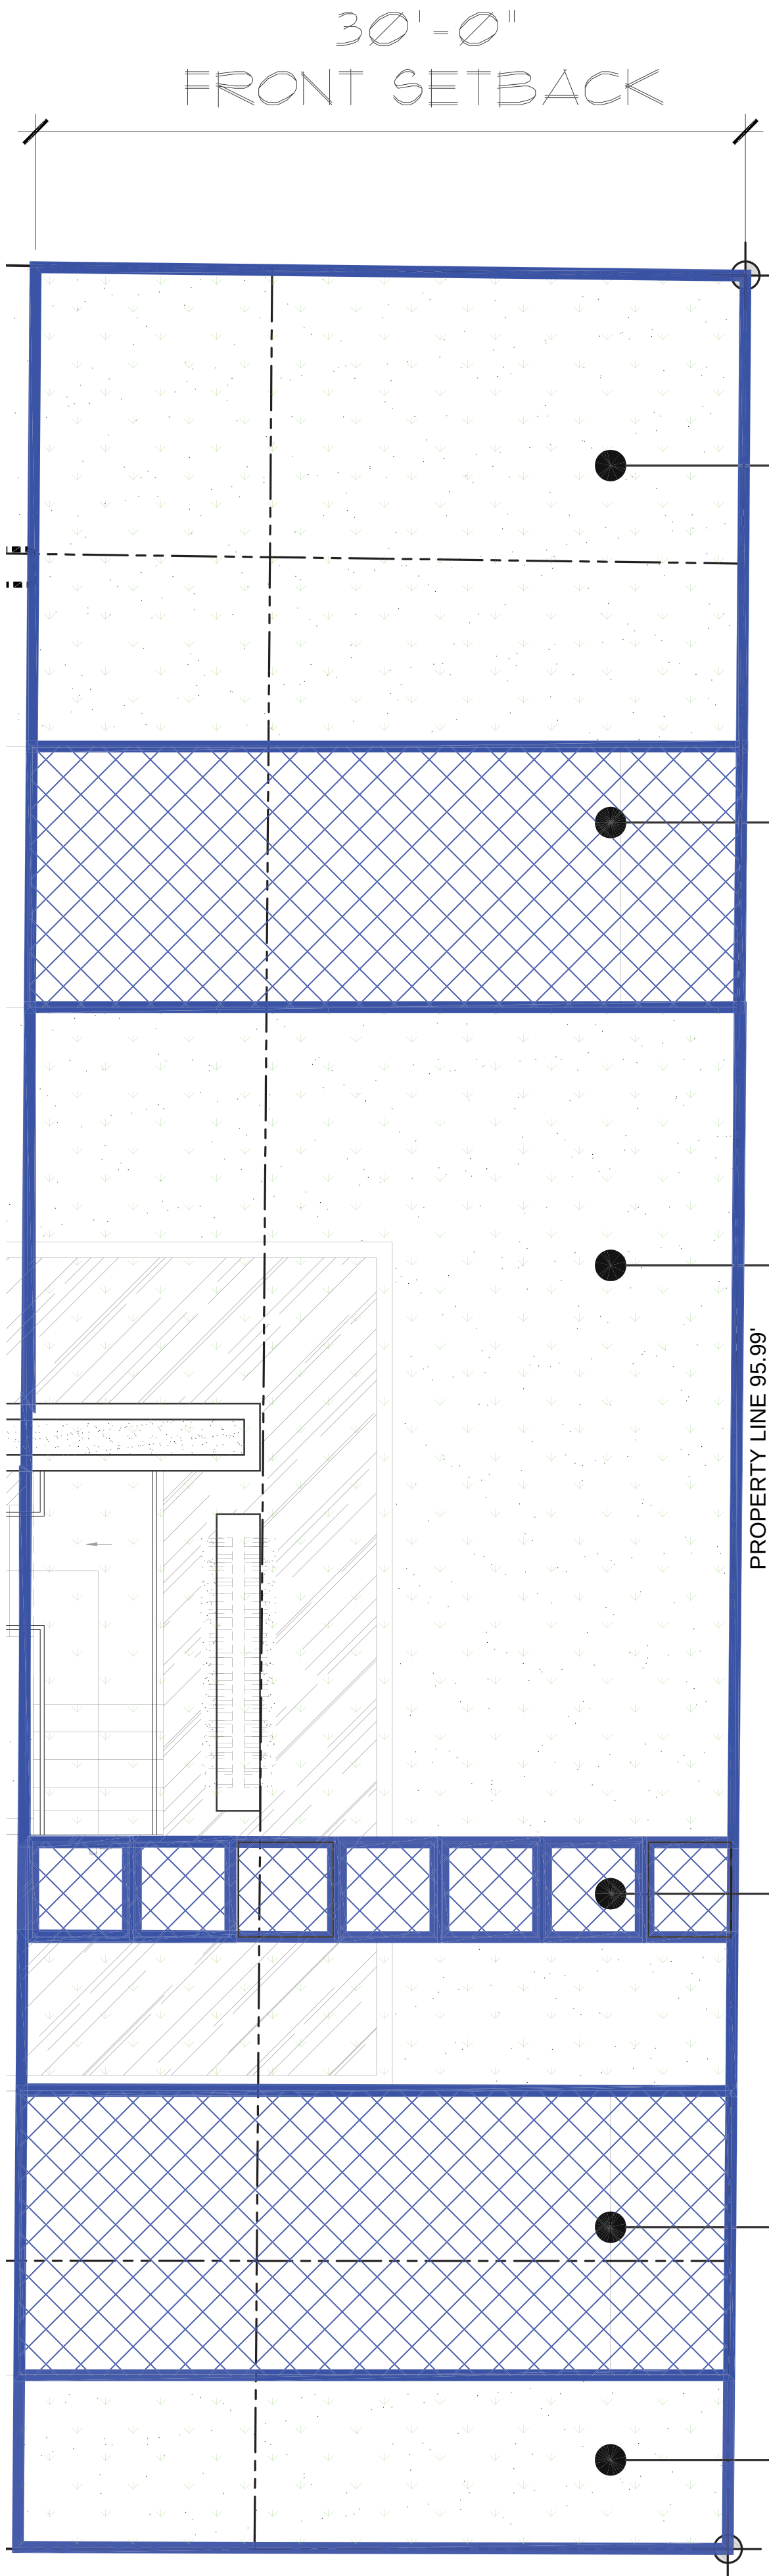




FRONT YARD
UNDERSTORY PLAN

Scale: 3/16" = 1'-0"

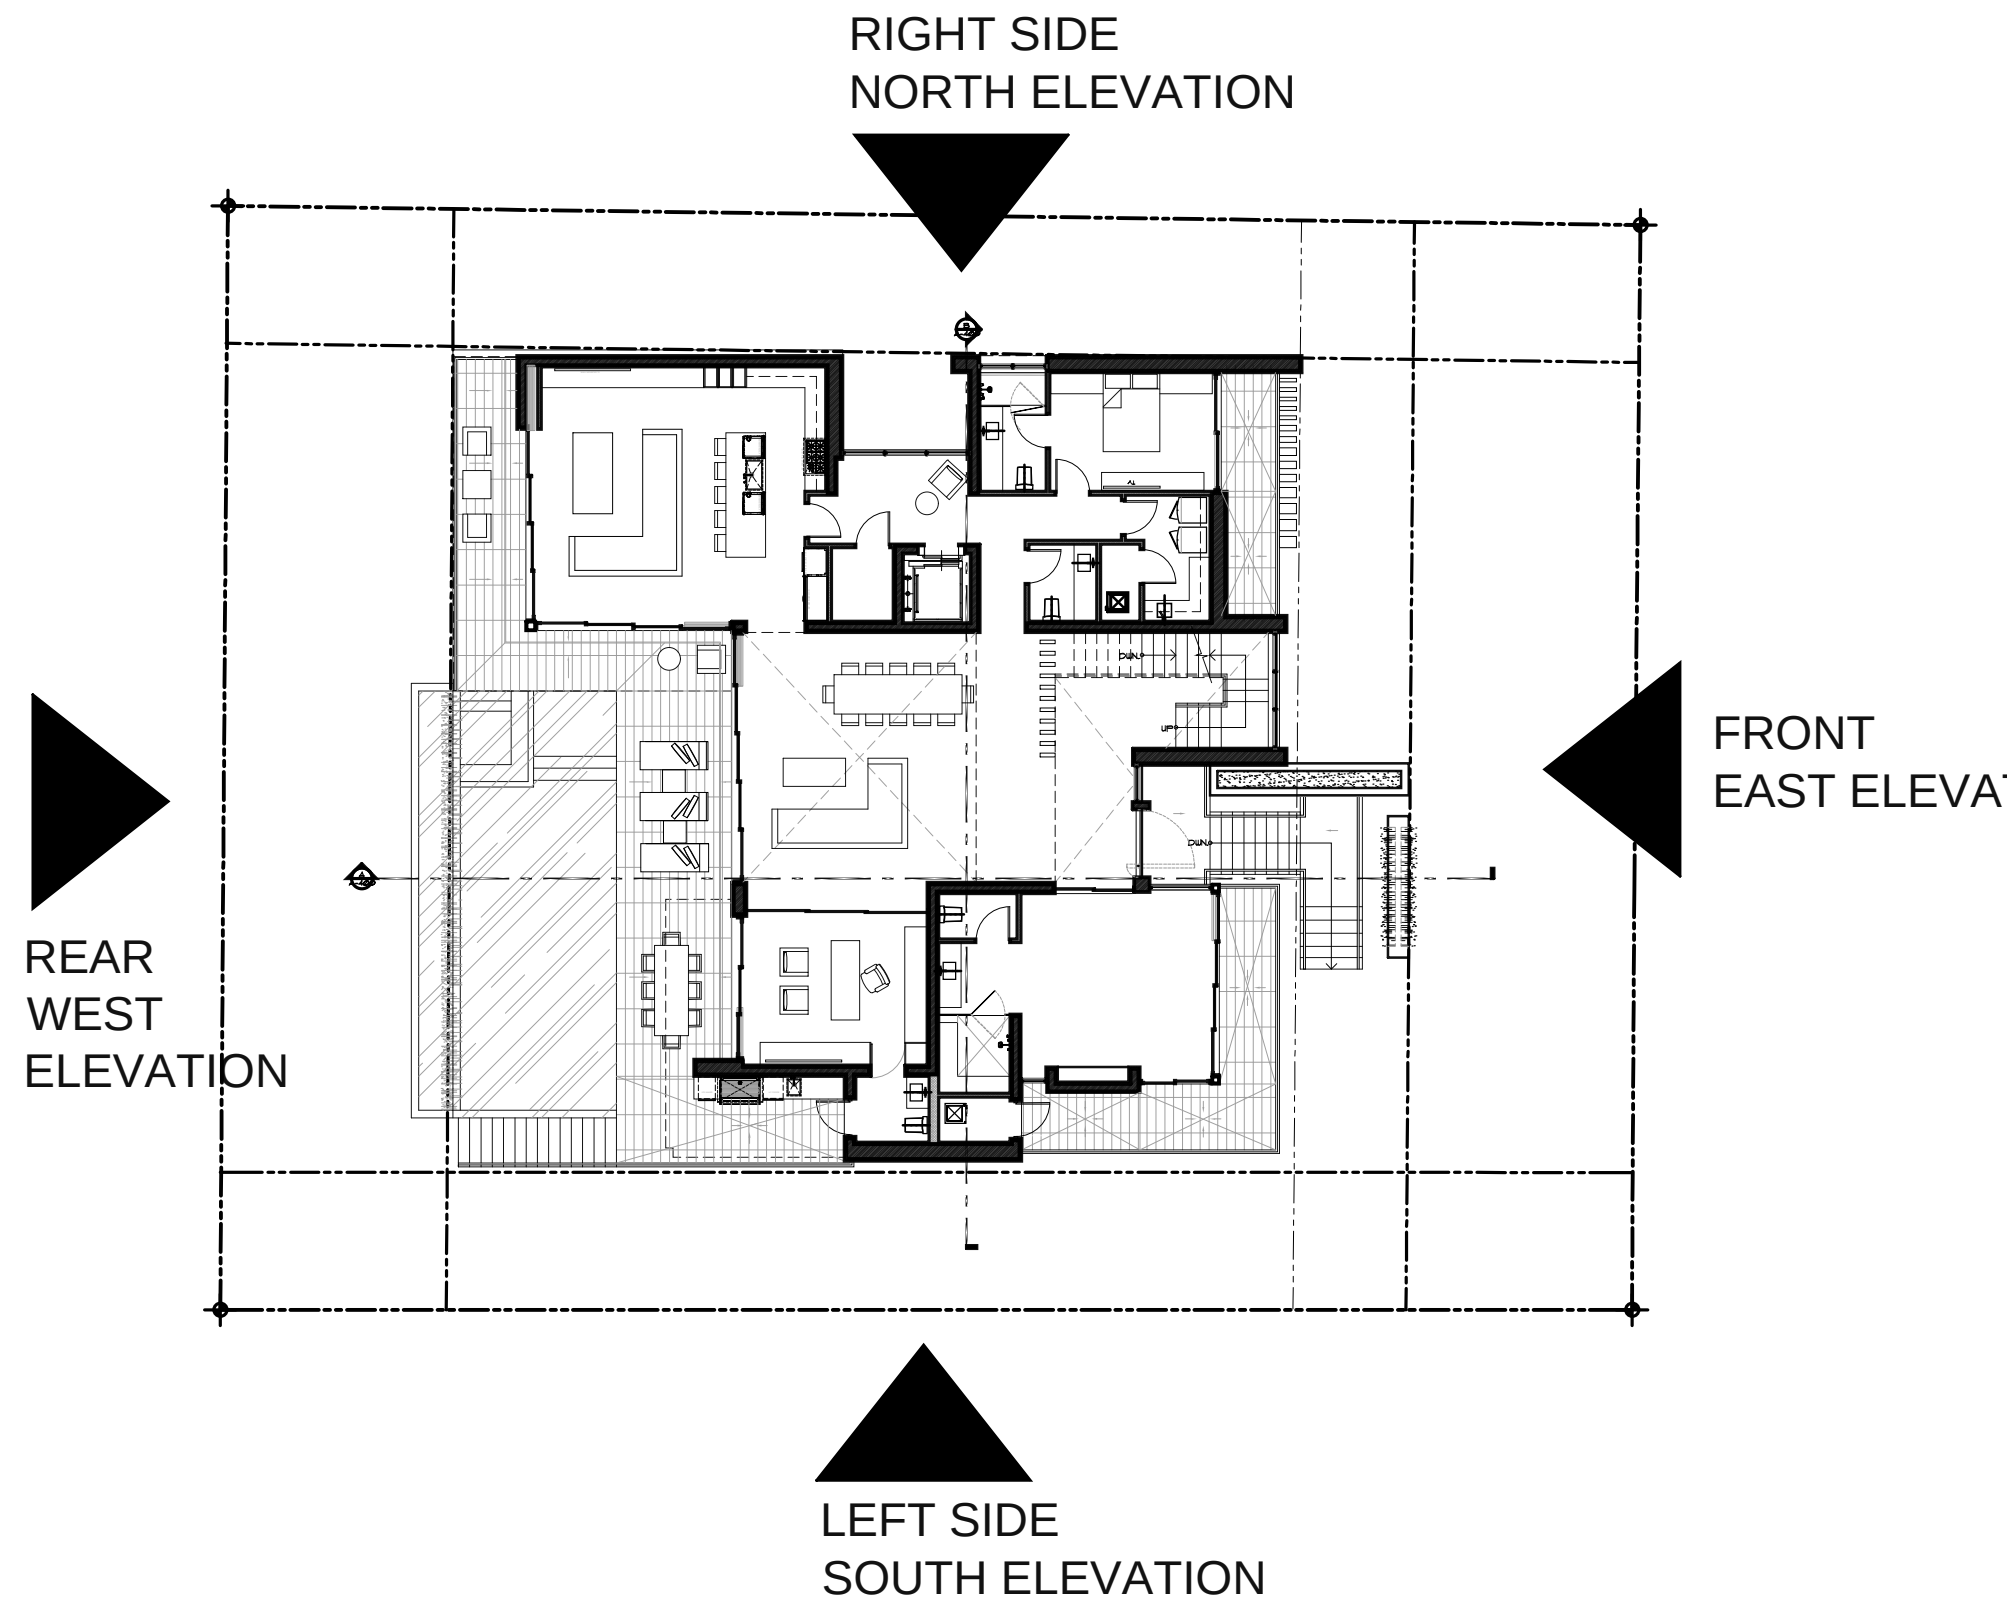

PREVIOUS RESIDENCE HEIGHT
REDUCED GREATLY DUE TO
CODE RESTRICTIONS

3
A-352
ELEVATIONS
KEY PLAN
Scale: N.T.S.

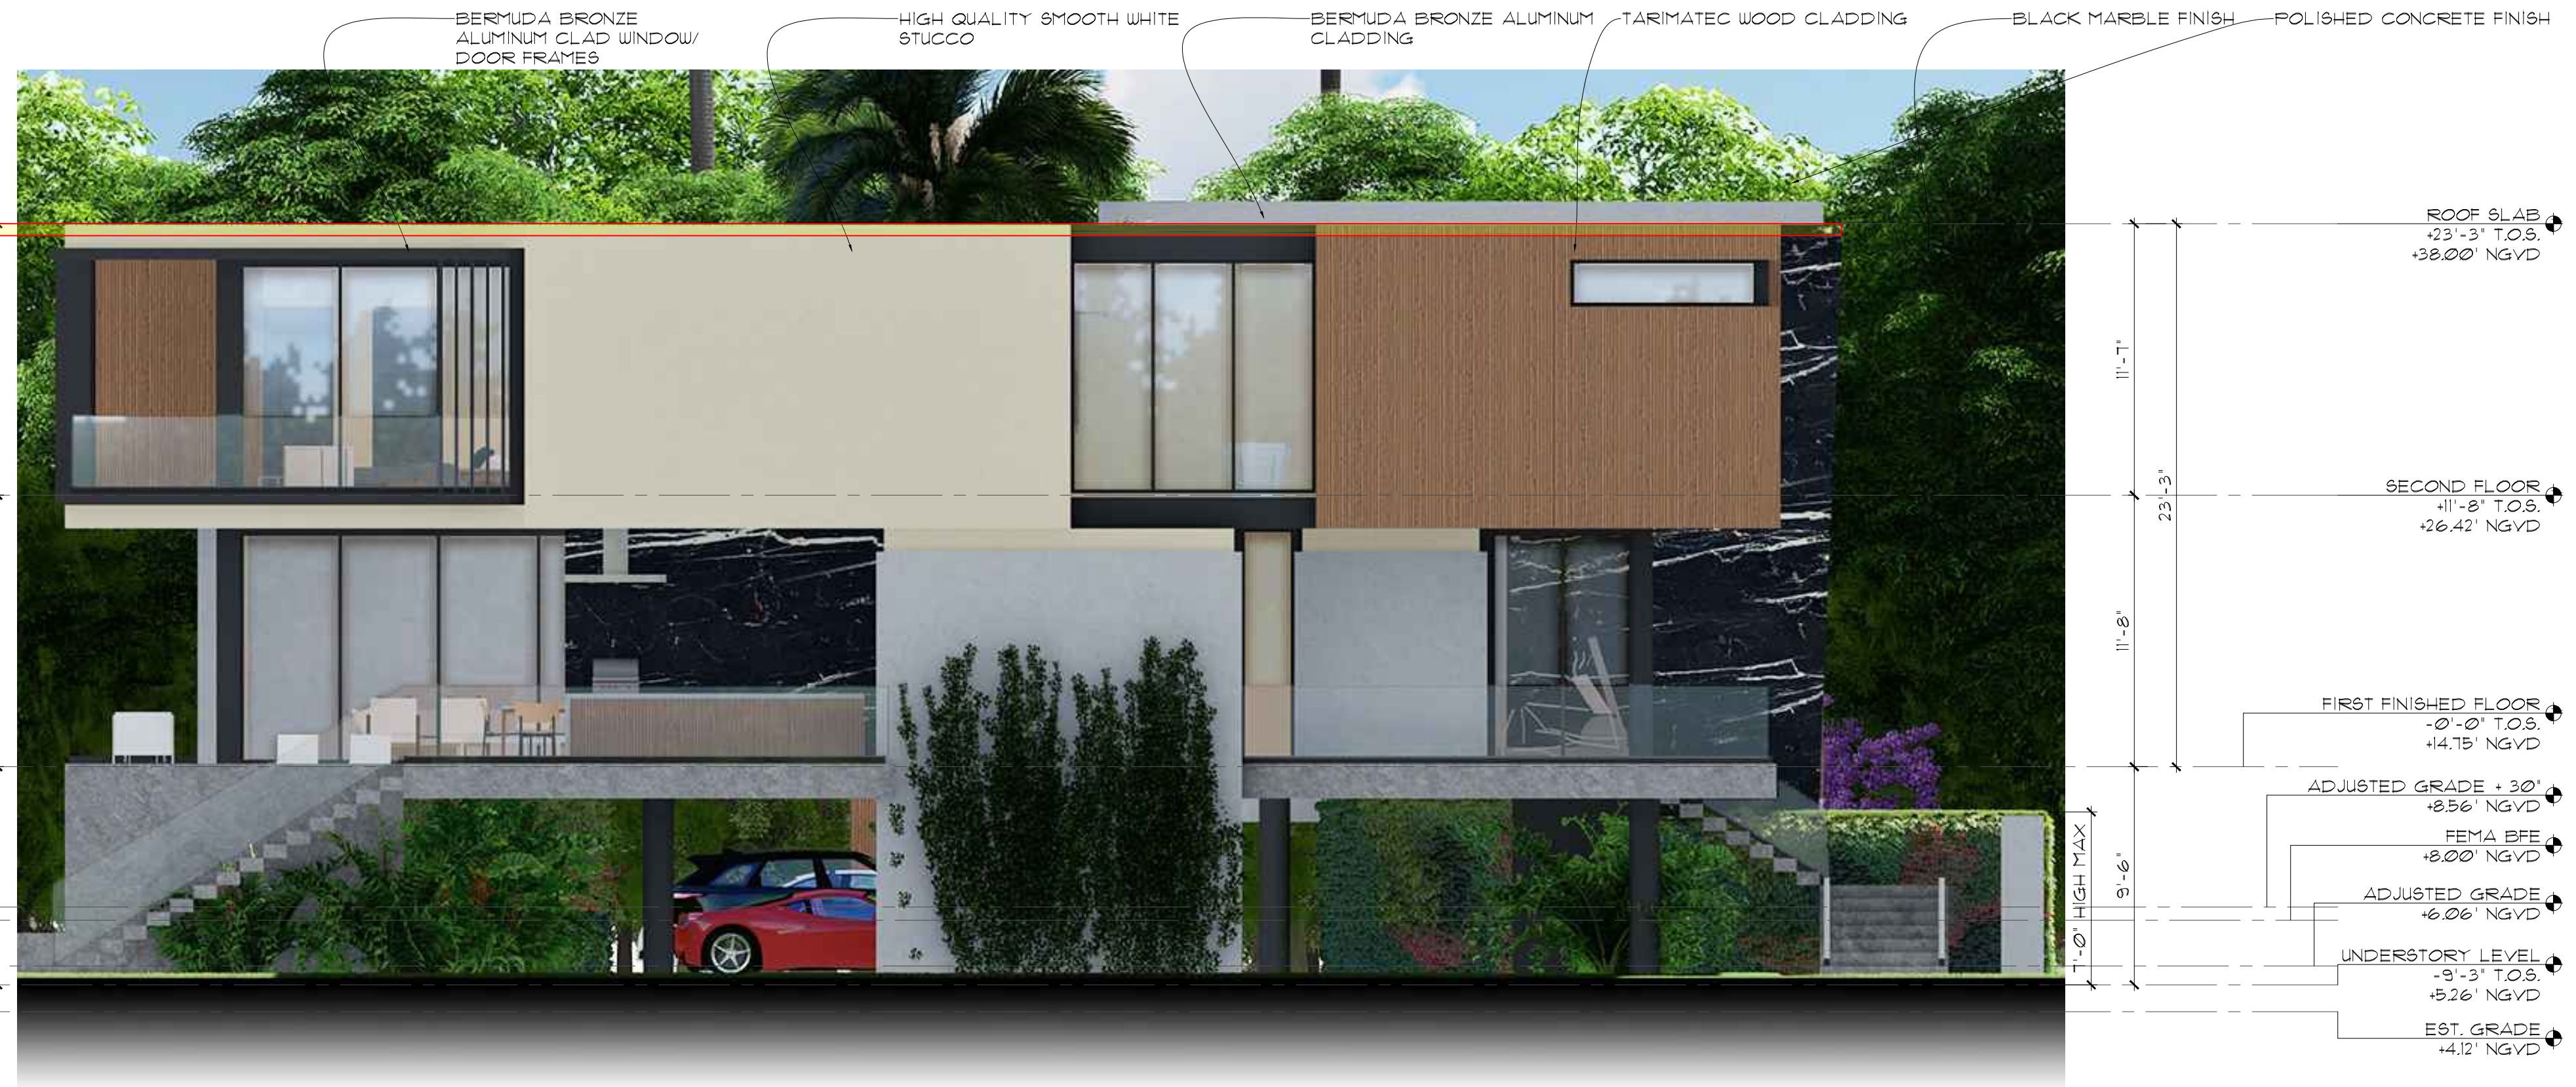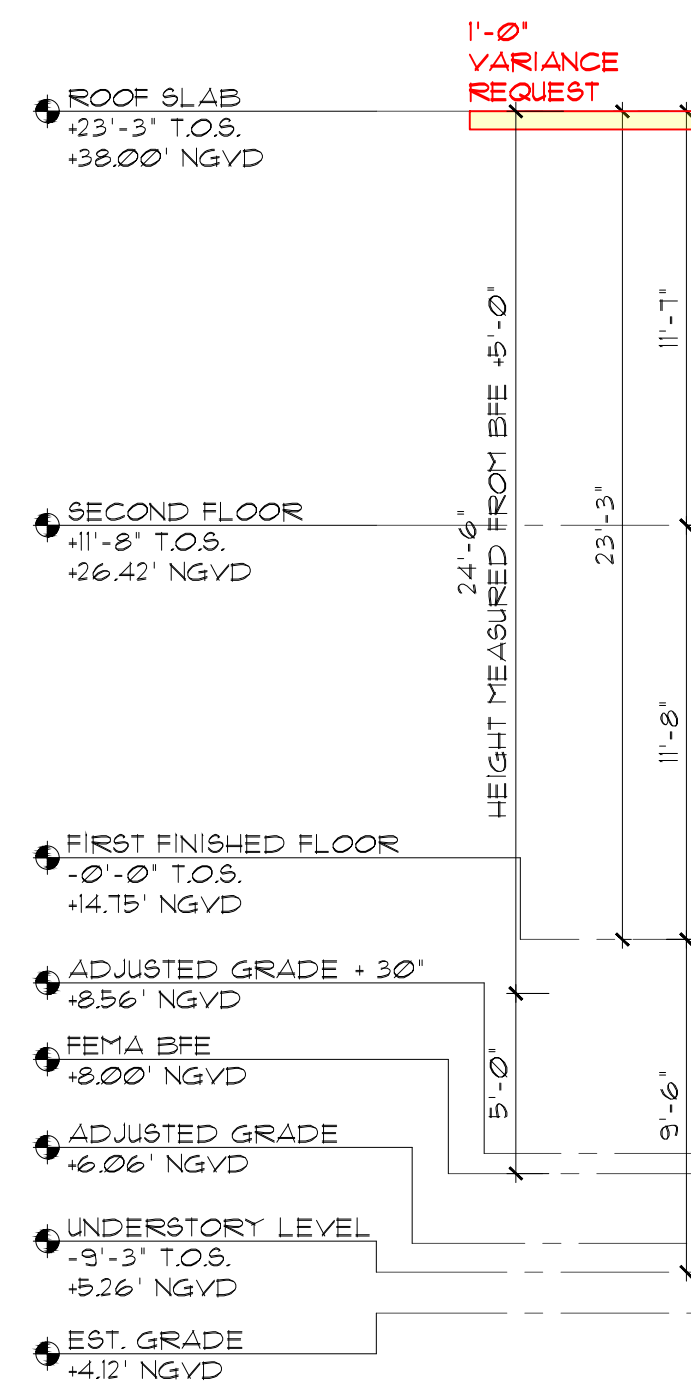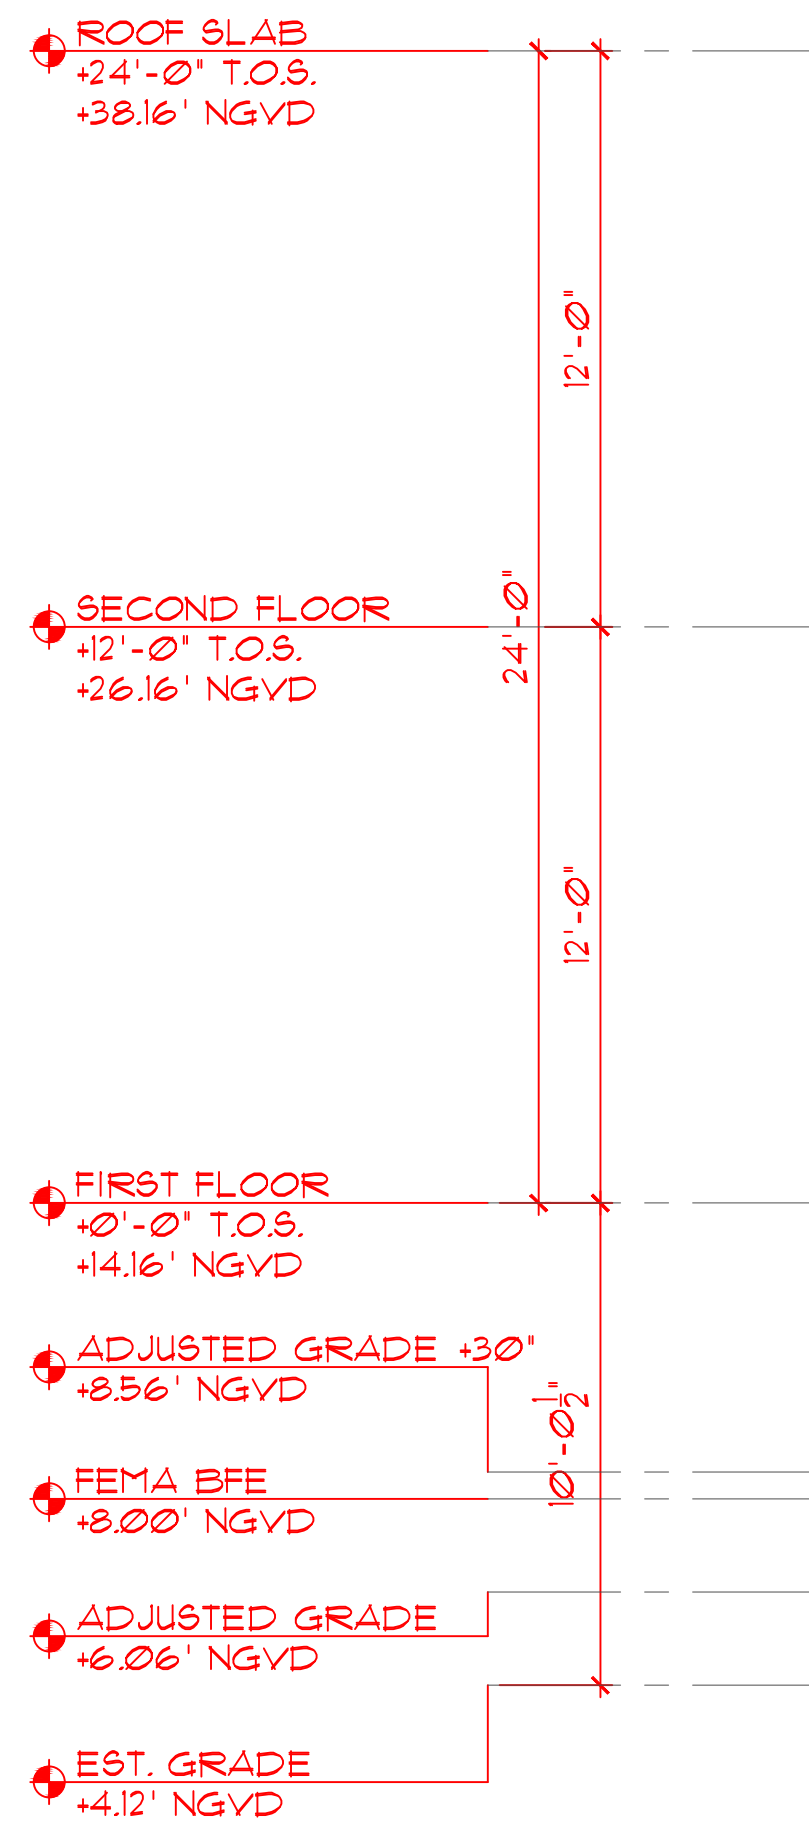


2
A-351
ELEVATIONS
REAR (WEST)
Scale: 3/16" = 1'-0"

1
A-351
ELEVATIONS
LEFT (SOUTH)
Scale: 3/16" = 1'-0"



SOUTHEAST BIRD'S EYE VIEW

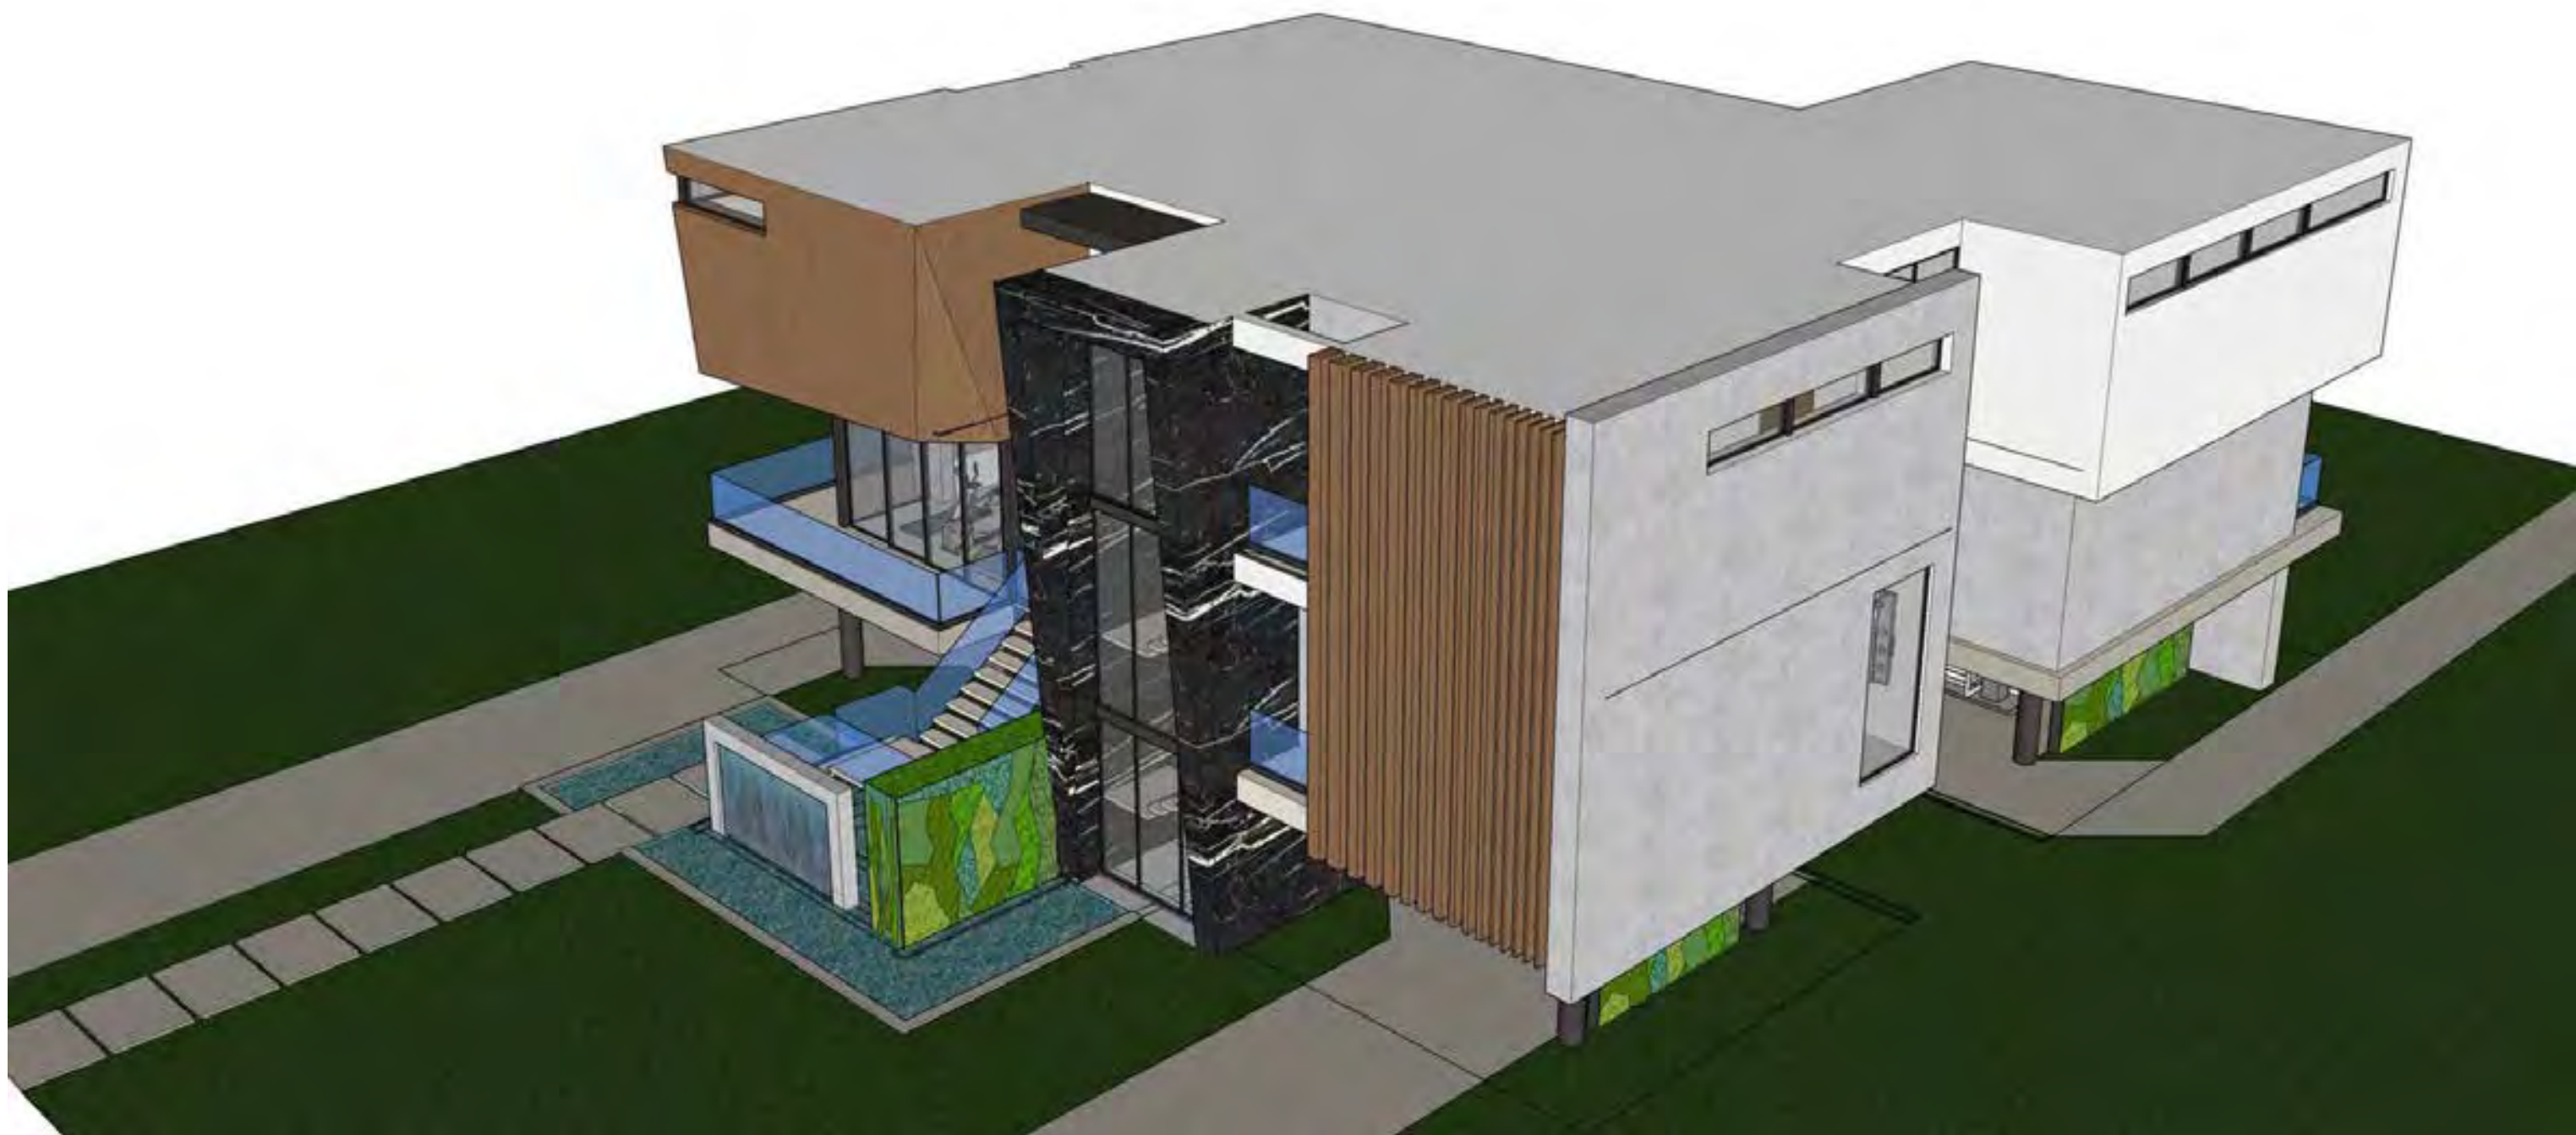

NORTHEAST BIRD'S EYE VIEW




NORTHWEST BIRD'S EYE VIEW



SOUTHWEST BIRD'S EYE VIEW

CHOEFF LEVY FISCHEMAN
ARCHITECTURE + DESIGN
8425 Biscayne Blvd, suite 201
Miami, Florida 33138
www.clarchitects.com
(305) 434-8338
(305) 892-5292

GARZA RESIDENCE
297 NORTH COCONUT LANE
MIAMI BEACH, FL 33139

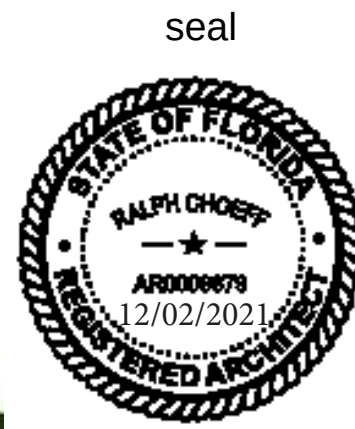

Ralph Choeff
registered architect
ARO009679
AA26003009

comm no.
2010

date:
06/04/2020

revised:

sheet no.

sheet no.

G-1.0
25



CHOEFF **LEVY** FISCHMAN
ARCHITECTURE + DESIGN
(305) 434-8398
(305) 892-5292
www.cfoarchitects.com

YOSHIMURA RESIDENCE
5440 LAGORCE DRIVE
MIAMI BEACH, FLORIDA, 33140



Ralph Choeff
registered architect
AR0009679
AA26003009

comm no.
2154

date:
9/9/2021

revised:



CHOEFF **LEVY** FISCHEMAN
ARCHITECTURE + DESIGN
8425 Biscayne Blvd. suite 201
Miami, Florida 33138
www.cfoffice.com
(305) 434-8338
(305) 892-5292

YOSHIMURA RESIDENCE
5440 LAGORCE DRIVE
MIAMI BEACH, FLORIDA, 33140

seal

Ralph Choeff
registered architect
AR0009679
AA26003009

comm no.
2154
date:
9/9/2021
revised:



YOSHIMURA RESIDENCE
5440 LAGORCE DRIVE
MIAMI BEACH, FLORIDA, 33140

CHOEFF LEVY FISCHEMAN
ARCHITECTURE + DESIGN
8425 Biscayne Blvd. suite 201
Miami, Florida 33138
www.clarchitects.com
(305) 434-8338
(305) 892-5292

seal



Ralph Choeff
registered architect
AR0006678
12/02/2021
REGISTERED ARCHITECT

comm no.
2154
date:
9/9/2021
revised:



CHOEFF **LEVY** FISCHMAN
ARCHITECTURE + DESIGN
8425 Biscayne Blvd. suite 201
Miami, Florida 33138
www.clarchitects.com
(305) 434-8398
(305) 892-5292

YOSHIMURA RESIDENCE
5440 LAGORCE DRIVE
MIAMI BEACH, FLORIDA, 33140

seal



Ralph Choeff
registered architect
AR0006679
AA26003009

comm no.
2154

date:
9/9/2021

revised: