ABBREVIATIONS

A		
A	AMPERE	
A/C	AIR CONDITIONING	
AB	ANCHOR BOLT	
AC	ALTERNATING CURRENT, ACOUSTICAL	
	AIR CONDITIONER	
ACC	ACCESSIBLE	
ACT	ACOUSTICAL TILE	
AD	AREA DRAIN	
ADDL	ADDITIONAL	
ADJ	ADJACENT, ADJUSTABLE	
AED	AUTOMATED EXTERNAL DEFIBRILLATER	
AFF	ABOVE FINISHED FLOOR	
AGG	AGGREGATE	
AHJ	AUTHORITY HAVING JURISDICTION	
ALT	ALTERNATE	
ALUM	ALUMINUM	
ANT	ANTENNA	
AP	ASSETS PROTECTION	
APPROX	APPROXIMATELY	
ARCH	ARCHITECTURAL	
ATM	AUTOMATIC TELLER MACHINE	
ATS	AUTOMATIC TRANSFER SWITCH	
AUTO	AUTOMATIC	
AWG	AMERICAN WIRE GAUGE	
B		
B/O	BOTTOM OF	
BAT	BATTERY	
BD	BOARD	
BET	BETWEEN	
BG	BELOW GRADE	
BKR	BREAKER	
BLDG	BUILDING	
BLKG	BLOCKING	
BM	BEAM	
BITUM	BITUMINOUS	
BN	BOUNDARY NAILING	
BR	BULLET RESISTANT	
BRG	BEARING	
BOT	BOTTOM	
BTU	BRITISH THERMAL UNIT	
BTUH	BRITISH THERMAL UNIT PER HOUR	
BOH	BACK OF HOUSE	
C		
C	CONDUIT	
CANT	CANTILEVER	
CAP	CAPACITY	
CB	CIRCUIT BREAKER, CATCH BASIN	
CC	COLORED CONCRETE	
CD	CONDENSATE DRAIN	
CCT	CIRCUIT	
CCTV	CLOSED CIRCUIT TELEVISION	
CEN	CENTRAL PURCHASING	
CFM	CUBIC FEET PER MINUTE	
CFH	CUBIC FEET PER HOUR	
CG	CORNER GUARD	
CIRC	CIRCULATION	
CJ	CONTROL JOINT	
CL	CENTERLINE	
CLG	CEILING	
CLR	CLEAR, COOLER	
CMT	EMPTY CONDUIT	
CMU	CONCRETE MASONRY UNIT, CONCRETE BLOCK	
CNTR	COUNTER	
CO	CLEANOUT	
COL	COLUMN	
COMM	COMMUNICATION	
COMP	COMPACTOR	
COMPR	COMPRESSOR	
CONC	CONCRETE	
COND	CONDENSATE	
CONF	CONFERENCE	
CONN	CONNECTION	
CONST	CONSTRUCTION	
CONT	CONTINUOUS, CONTINUATION	
CONTR	CONTRACTOR	
CORR	CORRIDOR	
CPT	CARPET	
CR	CASH REGISTER	
CRE	CORPORATE REAL ESTATE	
CRT	CATHODE RAY TUBE	
CT	CURRENT TRANSFORMER, CERAMIC TILE	
CTR	CENTER, CONTRACTOR	
CTRD	CENTERED	
CU	COPPER, CONDENSING UNIT	
CUH	CABINET WATER HEATER	
CW	COLD WATER	
D		
DB	DRY BULB	
DBL	DOUBLE	
DC	DIRECT CURRENT	
DEG	DEGREES	
DEPT	DEPARTMANT	
DET	DETECTOR	
DF	DRINKING FOUNTAIN	
DIA	DIAMETER, DIAGONAL	
DIFF	DIFFUSER	
DIM	DIMENSION	
DISC	DISCONNECT	
DISP	DISPENSER	
DIST	DISTRIBUTION	
DIV	DIVISION	
DN	DOWN	
DR	DOOR	
DTL	DETAIL	
DWG	DRAWING	
DWL	DOWEL	
E		
EA	EACH	
EAS	ELECTRONIC ARTICLE SURVEILLANCE	
EAT	ENTERING AIR TEMPERATURE	
EDC	ELECTRICAL DISTRIBUTION CENTER	
EER	ENERGY EFFICIENCY RATIO	
EF	EXHAUST FAN	
EFS	EXTERIOR FINISH SYSTEM	
EIFS	EXTERIOR INSULATION FINISH SYSTEM	
EL	ELEVATION	
ELEC	ELECTRIC, ELECTRICAL	
ELEV	ELEVATION, ELEVATOR	
EMBED	EMBEDMENT, EMBEDDED	
EMERG	EMERGENCY	
EMPL	EMPLOYEE	
EMS	ENERGY MANAGEMENT SYSTEM	
EN	EDGE NAILING	
ENCL	ENCLOSE, ENCLOSURE	
ENG	ENGINEER	
EPOS	ELECTRONIC POINT OF SALE	
EPS	EXTERIOR PAINT SYSTEM	
EQ	EQUAL	
EQUIP	EQUIPMENT	
ESP	EXTERNAL STATIC PRESSURE	
EWC	ELECTRIC WATER COOLER	
EWH	ELECTRIC WALL HEATER	
EXH	EXHAUST	
EXP	EXPANSION, EXPANDED, EXPOSED	
EXT	EXTERIOR	
F		
F	FUSE, FUSED, FIXTURE NUMBER	
FA	FIRE ALARM	
FACP	FIRE ALARM CONTROL PANEL	
FAF	FORCED AIR FURNACE	
FCW	FILTERED COLD WATER	
FD	FLOOR DRAIN	
FDN	FOUNDATION	
FFE	FINISHED FLOOR ELEVATION	
FG	FULL GLASS	
FIN	FINISH, FINISHED	
FIX	FIXTURE PURCHASING	
FIXT	FIXTURE	
FL	FLOOR	
FLA	FULL LOAD AMPS	
FLEX	FLEXIBLE	
FLG	FLANGE	
FLOR	FLORESCENT	
FO	FOOD OPERATIONS	
FIO	FACE OF	
FPI	FINS PER INCH	
FR	FRAME	
FS	FAR SIDE, FOOD SERVICE	
FT	FOOT	
FTG	FOOTING	
FURN	FURNISHED	
FUT	FUTURE	
FVNR	FULL VOLTAGE NON REVERSING	
FVS	FIXED VINYL STRIP	
FZR	FREEZER	
G		
G	GAS PIPING, GROUND	
GA	GAUGE, GAGE	
GALV	GALVANIZED	
GC	GARDEN CENTER	
GEN	GENERAL	
GFI	GROUND FAULT INTERRUPT	
GIV	GRAVITY INTAKE VENTILATOR	
GL	GLASS, GLAZING	
GND	GROUND	
GPM	GALLONS PER MINUTE	
GR	GRADE	
GRV	GRAVITY RELIEF VENT	
GYP	GYPSUM	
GYP BD	GYPSUM BOARD	
H		
H	HIGH	
HB	HOSE BIB	
HC	HARDWARE CLOTH	
HD	HEAVY DUTY	
HDBD	HARDBOARD	
HDWR	HARDWARE	
HID	HIGH INTENSITY DISCHARGE	
HK	HOOK	
HM	HOLLOW METAL	
HOA	HAND-OFF AUTOMATIC	
HOR	HORIZONTAL	
HP	HORSEPOWER	
HPS	HIGH PRESSURE SODIUM	
HR	HOUR	
HT	HEIGHT	
HSS	HOLLOW STRUCTURAL SECTION	
HTG	HEATING	
HTR	HEATER	
HV	HIGH VOLTAGE	
HVAC	HEATING/VENTILATING/AIR CONDITIONING	
HW	HOT WATER	
HYD	HYDRANT	
I		
ICC	INTERIOR CONSTRUCTION COORDINATOR	
ID	INSIDE DIAMETER	
IN	INCH	
INCAND	INCANDESCENT	
INFO	INFORMATION	
INSUL	INSULATION	
INT	INTERIOR	
INV	INVERT	
IPS	INTERIOR PAINT SYSTEM	
ISM	IN STORE MARKETING	
ISOL	ISOLATION	
ISP	INFO SYSTEMS PURCHASING	
I/F	INSIDE FACE OF	
J		
JAN	JANITOR	
J-BOX	JUNCTION BOX	
JBE	JOIST BEARING ELEVATION	
JG	JOIST GIRDER	
JST	JOIST	
JT	JOINT	
K		
KCMIL	1000 CIRCULAR MILS	
KIT	KITCHEN	
KLF	KIPS PER LINEAL FOOT	
KO	KNOCKOUT	
KSI	KIPS PER SQUARE INCH	
KV	KILIVOLT	
KVA	KILIVOLT AMP	
KW	KILOWATT	
KWH	KILOWATT HOUR	
L		
L	LENGTH, ANGLE	
LAT	LEAVING AIR TEMPERATURE	
LAV	LAVATORY	
LB	POUND	
LLH	LONG LEG HORIZONTAL	
LLV	LONG LEG VERTICAL	
LOC	LOCATION	
LT	LIGHT	
LTG	LIGHTING	
LV	LOW VOLTAGE	
LVR	LOUVER	
M		
MACH	MACHINE	
MAINT	MAINTENANCE	
MAN	MANUAL	
MAP	METAL ACCENT PANEL	
MATL	MATERIAL	
MATV	MASTER ANTENNA TV	
MAX	MAXIMUM	
MBH	1000 BTUH PER HOUR	
MCB	MAIN CIRCUIT BREAKER	
MDS	MAIN DISTRIBUTION SWITCHBOARD	
MDSE	MERCHANDISE	
MECH	MECHANICAL	
MEMB	MEMBRANE	
MET	METAL	
MFD	MANUFACTURED	
MFR	MANUFACTURER	
MGMT	MANAGEMENT	
MGR	MANAGER	
MH	MAN HOLE	
MHFE	MATERIAL HANDLING, FINISHES & EQUIP	
MIN	MINIMUM, MINUTE	
MISC	MISCELLANEOUS	
MM	MILLIMETER	
MO	MASONRY OPENING	
MOT	MOTOR, MOTORIZED	
MR	MOISTURE, MOLD RESISTANT	
MSS	MANUAL MOTOR STARTER SWITCH	
MT	MAT	
MTD	MOUNT, MOUNTED	
MTL	METAL	
N		
N	NEUTRAL	
N/A	NOT APPLICABLE	
NC	NORMALLY CLOSED	
NF	NEAR FACE, NON FUSED	
NIEC	NOT IN ELEVATOR CONTRACT	
NIS	NOT IN SCOPE	
NO	NORMALLY OPEN: NUMBER	
NOM	NOMINAL	
NS	NEAR SIDE, NON SLIP	
NTS	NOT TO SCALE	
O		
OA	OUTSIDE AIR, OVERALL	
OC	ON CENTER, CENTER TO CENTER	
OFF	OFFICE	
OFME	OWNER FURNISHED MATERIALS & EQUIPMENT	
OH	OVERHEAD, OPPOSITE HAND	
OPER	OPERATIONS	
OPNG	OPENING	
OPP	OPPOSITE	
OSR	OWNER'S SITE REPRESENTATIVE	
OWN	OWNER	
P		
P	POLE	
PB	PUSH BUTTON	
PCP	PRE-CAST WALL PANEL	
PENET	PENETRATION	
PIV	POST INDICATOR VALVE	
PJ	PANEL JOINT	
PL	PLATE	
PLC	POWER LINE CARRIER	
PLF	POUNDS PER LINEAL FOOT	
PLM	PLASTIC LAMINATE	
PLYWD	PLYWOOD	
PN	PANEL NAILING	
PNL	PANEL	
POS	POINT OF SALE	
PP	POWER POLE	
PREFAB	PREFABRICATED	
PREFIN	PREFINISHED	
PREP	PREPERATION	
PRV	POWER ROOF VENTILATOR	
PSF	POUNDS PER SQUARE FOOT	
PSI	POUNDS PER SQUARE INCH	
PUC	PREFABRICATED UTILITY CENTER	
PURCH	PURCHASED	
PVC	POLYVINYL CHLORIDE	
PWR	POWER	
Q		
QT	QUARRY TILE	
QTY	QUANTITY	
R		
R	RADIUS, RISER	
RCP	RACK CONTROL PANEL	
RA	RETURN AIR	
RB	RESILIENT BASE, VINYL BASE	
RCPT	RECEPTACLE, RECEPTACLES	
RD	ROOF DRAIN	
REC	RECESSED	
RECD	RECEIVED	
REF	REFERENCE	
REFL	REFLECTED	
REFR	REFRIGERATOR, REFRIGERATION	
REMS	REFRIGERATION MANAGEMENT SYSTEM	
REINF	REINFORCE, REINFORCED	
REINFORCING	REINFORCING	
REQD	REQUIRED	
RET	RETURN	
REV	REVERSE, REVERSED	
RF	VINYL COMPOSITION TILE	
	RESILIENT FLOOR	
RFG	ROOFING	
RM	ROOM	
RO	ROUGH OPENING, REVERSE OSMOSIS	
RPM	REVOLUTIONS PER MINUTE	
RTCR	ROOFTOP COMPRESSOR RACK	
RTU	ROOFTOP UNIT	
RV	ROOF VENT	
RVS	ROLLING VINYL STRIP	
S		
SCHED	SCHEDULE	
SCP	SITE CAST WALL PANEL	
SD	STORM DRAIN	
SENS	SENSIBLE	
SERV	SERVICE	
SF	SQUARE FOOTAGE, SUPPLY FAN	
SHT	SHEET	
SHTNG	SHEATHING	
SIM	SIMILAR	
SLNT	SEALANT	
SLR	SEALER	
SND	SANITARY NAPKIN DISPENSER	
SNR	SANITARY NAPKIN RECEPTOR	
SP	STATIC PRESSURE, SPARE	
SPA	SPACE, SPACING, SPACED	
SPEC	SPECIFICATION, SPECIFICATIONS	
SPK	SPEAKER	
SQ	SQUARE	
SS	SANITARY SEWER, START	
SSM	SOLID SURFACE MATERIAL	
SST	STAINLESS STEEL	
STD	STANDARD	
STIFF	STIFFENER	
STL	STEEL	
STOR	STORAGE	
STR	STARTER	
STRUC	STRUCTURE, STRUCTURAL	
SUP	SUPPLY	
SW	SWITCH	
SWBD	SWITCHBOARD	
SWGR	SWITCHGEAR	
SYM	SYMMETRICAL	
SYS	SYSTEM	
T		
TAS	TEXAS ACCESSIBILITY STANDARDS	
T	THERMOSTAT	
T&G	TONGUE AND GROOVE	
T-STAT	THERMOSTAT	
T/O	TOP OF	
TBR	THIN BRICK	
TCP	TILT-UP CONCRETE PANEL	
TD	TOWEL DISPENSER, TOWEL DISPOSAL	
	TRAFFIC DOOR	
TEL	TELEPHONE	
TEMP	TEMPERATURE, TEMPORARY	
TF	TRANSFER FAN	
TFE	TOP OF FOOTING ELEVATION	
TG	TRANSFER GRILL	
THD	THREADED	
TPH	TOILET PAPER HOLDER	
TR	TARGET ROOFING	
TRANSF	TRANSFORMER	
TSP	TOTAL STATIC PRESSURE	
TS	TUBE STEEL	
TTS	TARGET TECH SERVICES	
TV	TELEVISION	
TYP	TYPICAL	
U		
UG	UNDERGROUND	
UH	UNIT HEATER	
UL	UNDERWRITERS LABORATORY	
UNO	UNLESS NOTED OTHERWISE	
UR	URINAL	
UTIL	UTILITY	
V		
V	VENT PIPING	
VA	VOLT-AMPERE	
VAC	VOLTS ALTERNATING CURRENT	
VAV	VARIABLE AIR VOLUME	
VB	VAPOR BARRIER	
VCR	VIDEO CASSETTE RECORDER	
VDC	VOLTS DIRECT CURRENT	
VEL	VELOCITY	
VERT	VERTICAL, VERTICALLY	
VEST	VESTIBULE	
VIF	VERIFY IN FIELD	
VM	VOLT METER	
VOL	VOLUME	
VTR	VENT THROUGH ROOF	
W		
W	WIDE	
W	WITH	
W/O	WITHOUT	
WB	WET BULB, WOOD BASE	
WC	WATER CLOSET	
WD	WOOD	
WDW	WINDOW	
WG	WIRE GUARD, WATER GAUGE	
WCO	WALL CLEANOUT	
WH	WATER HEATER	
WP	WATERPROOFING, WATERPROOF, WEATHER PROOF, WORK POINT	
WRB	WHEATHER RESISTANT BARRIER	
WT	WEIGHT	
WWF	WELDED WIRE FABRIC	

MATERIAL SYMBOLS

EARTH

CONCRETE

CONCRETE MASONRY UNIT (CMU)

BRICK

STEEL

GYPSUM BOARD, MR GYP BD, PLASTER, GROUT, EXT GYP SHEATHING

BATT/BLANKET INSULATION

BOARD INSULATION, EXPANSION MATERIAL

EIFS

QUARRY TILE, CERAMIC TILE, ACT CEILING TILE

CARPET

WOOD FINISH

PLYWOOD

WOOD

SHIM

PRODUCT SYMBOLS

LIGHT FIXTURES

LIGHT FIXTURE

EXIT SIGN

LINEAR AIR DIFFUSER

SUPPLY AIR DIFFUSER

RETURN AIR REGISTER OR GRILLE

FIRE EXTINGUISHER - TYPE 1 MULTI-PURPOSE DRY CHEMICAL

FIRE EXTINGUISHER - TYPE 2 REGULAR DRY CHEMICAL

FIRE EXTINGUISHER - TYPE 3 WET CHEMICAL, CLASS K

VENT THROUGH ROOF

WALL HYDRANT/INSIDE HOSE BIBB

LAVATORY

LAVATORY

LAVATORY

WATER CLOSET

URINAL

SINK

JANITORS SINK

ELECTRIC WATER COOLER

HUB DRAIN

FLOOR DRAIN

FLOOR SINK

ROOF DRAIN

CLEAN OUT

FUNNEL DRAIN

TRENCH DRAIN

DRAFTING SYMBOLS

TA-001 DISCIPLINE/SHEET NUMBER

B GRID LINE AND BUBBLE

1 / TA-501 DETAIL/SECTION NUMBER, SHEET NUMBER

2 / TA-331 PLAN/DETAIL NUMBER, SHEET NUMBER

TA-701 / 1 SHEET NUMBER, ELEVATION NUMBER, INTERIOR

TA-201 / 1 SHEET NUMBER, ELEVATION NUMBER, EXTERIOR / INTERIOR

+ EL = 10'-0" SPOT ELEVATION

20 OWNER SUPPLIED ITEM

9A / 9A KEY NOTE

ROOM NAME / 101 ROOM NAME / ROOM NUMBER (ROOM NAME DOES NOT APPEAR WITH ROOM NUMBER IN ALL CASES)

101.5 DOOR NUMBER

P3 PARTITION TYPE

OPENINGS IN ROOF /WALL /FLOOR

T/O / EL = 16'-0" ELEVATION MARKER BASED OFF FINISHED FLOOR (DATA 0'-0")

CENTER LINE

ARCHITECTURE SHEETS


SHEET #	SHEET NAME
TA-001	GENERAL ARCHITECTURAL INFORMATION
TA-021	CODE COMPLIANCE PLAN
TA-022	SALES FLOOR CODE COMPLIANCE PLAN & DETAILS
TA-112	SALES FLOOR PLAN
TA-122	SALES FLOOR FINISH & WALL FINISH PLAN
TA-126	SALES FLOOR BLOCKING & INSULATION PLAN
TA-132	SALES FLOOR REFLECTED CEILING PLAN & DETAILS
TA-133	ENLARGED REFLECTED CEILING PLANS & DETAILS
TA-301	ENTRY PLANS, ELEVATIONS & DETAILS
TA-307	RESTROOM & MOTHERS ROOM PLANS, ELEVATIONS & DETAILS
TA-312	STARBUCKS PLANS
TA-313	STARBUCKS ELEVATIONS, SECTIONS & DETAILS
TA-321	PHARMACY PLANS, ELEVATIONS & DETAILS
TA-331	OFFICE PLANS & ELEVATIONS
TA-332	OFFICE PLANS & ELEVATIONS
TA-351	BACKROOM PLANS AND DETAILS
TA-352	BACKROOM REFLECTED CEILING PLAN
TA-353	COOLER & FREEZER PLANS
TA-354	COOLER & FREEZER DETAILS
TA-501	PARTITION TYPES & INTERIOR WALL DETAILS
TA-502	INTERIOR FINISH DETAILS
TA-503	INTERIOR FINISH DETAILS
TA-601	ROOM FINISH SCHEDULE & OWNER FURNISHED SCHEDULE
TA-611	OPENING SCHEDULE & DETAIL
TA-701	SALES FLOOR ELEVATIONS
TA-702	SALES FLOOR ELEVATIONS
TA-SB1	STARBUCKS FIXTURE & EQUIPMENT PLAN
TA-SV1	STARBUCKS ELEVATIONS

DESIGNATOR SYSTEM MATRIX FOR COLD FORMED METAL FRAMING

WEB DEPTH		SHAPE		FLANGE WIDTH		MIN. METAL THICKNESS		GAUGE REF.
162	1-5/8"			100	1"			
250	2-1/2"	S	STUD	125 [3]	1-1/4"	18 MIL	0.0179"	25
350	3-1/2"	T	TRACK	200	2"	27 MIL	0.0269"	22
362	3-5/8"	U	CHANNEL	300	3"	30 MIL	0.0312"	20 DW [1]
400	4"	F	FURRING	250	2-1/2"	33 MIL	0.0329"	20 STR [2]
550	5-1/2"							
600	6"							

NOTES:
1. 20-GAUGE, NON-LOAD BEARING "DRYWALL" STUD SPECIFIED UNDER SECTION 09 2116.
2. 20-GAUGE, LOAD BEARING STUD SPECIFIED UNDER SECTION 05 4000.
3. INDUSTRY STANDARD FLANGE WIDTH, (125), FOR BOTH STUDS AND TRACK.

EXAMPLE:

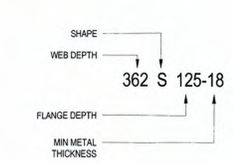

TARGET®
1000 NICOLLET MALL
MINNEAPOLIS, MN 55403

Cuhaci & Peterson
Architects Engineers Planners
1925 Prospect Ave. P (407) 661-9100
Orlando, FL 32814 F (407) 661-9101
www.cp.com Florida Corporate Certificate #AA26003126

Date	No.	Description
10/19/2018		BID SET
12/03/2018	13	TENANT INTEGRATION

STATE OF FLORIDA
RICK ZANE SMITH
AR0010527
REGISTERED ARCHITECT

SIGNED 07-03-2018 EXPIRES 02/28/2019

TARGET

Miami Beach, FL
1031 & 1045 5TH ST.
MIAMI BEACH, FL 33139

Project Number T-3269

Proto: P09MR | Version:N/A | Config: LL


Drawn By GRH

Checked By RZS

GENERAL ARCHITECTURAL INFORMATION

TA-001

12/14/2018 10:20:17 AM

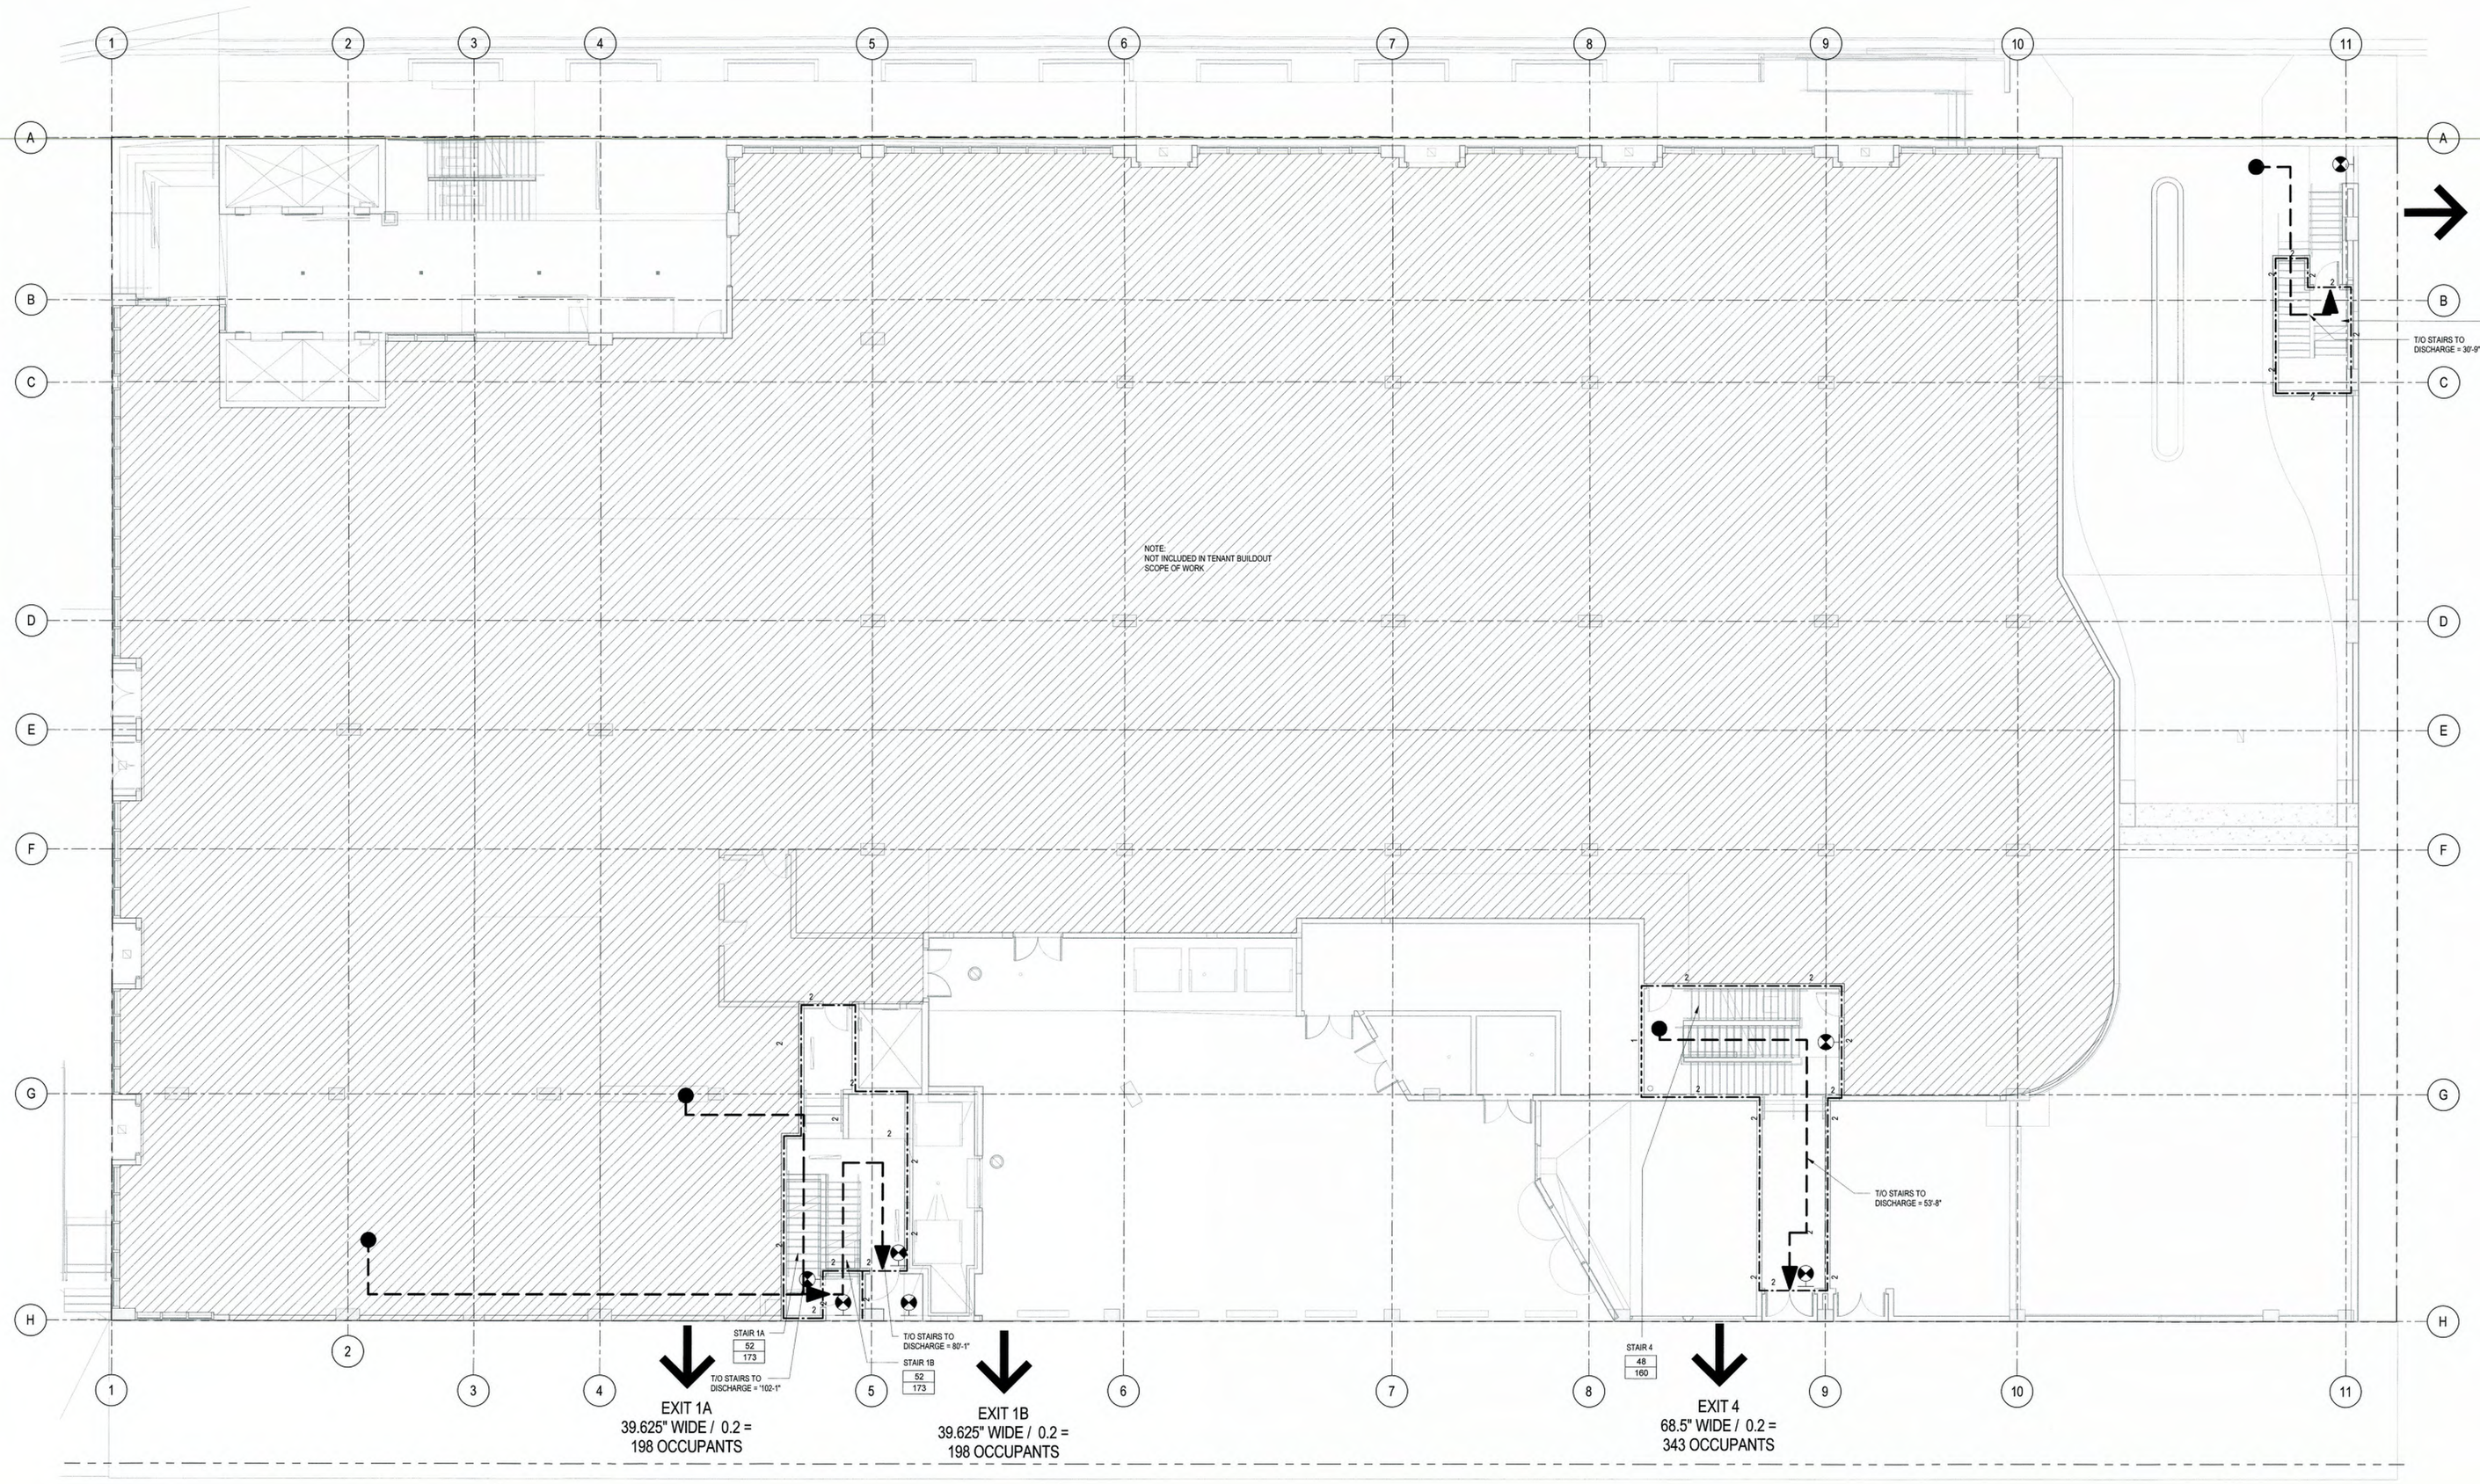

1 TA-021 EXIT DIAGRAM PLAN
SCALE: 1/8" = 1'-0"

2017 FBC EXIT KEY (STAIRS)

NUMBER	WIDTH	IN/OCC	CAP. OF OCC.
1A	52.00"	.3	173
1B	52.00"	.3	173
2	48.00"	.3	160
4	48.00"	.3	160
TOTAL PROVIDED	200.00"	.3	666
TOTAL REQUIRED	143.7"	.3	479

2017 FBC EXIT KEY (DOORS)

EXIT NUMBER	EGRESS WIDTH (IN)	IN/OCC REQ	CAP OF OCC
SALES			
1A	39.625	0.2	198
1B	39.625	0.2	198
2	33.625	0.2	168
4	68.5	0.2	343
TOTAL PROVIDED	181.375	0.2	907
TOTAL REQUIRED	95.8	0.2	479

SYMBOLS LEGEND - EXIT PLAN

- REMOTE POINT
- EXIT #
  EGRESS WIDTH/OCCUPANCY RATING
  # OCCUPANT LOAD
- PATH OF TRAVEL
- DIRECTIONAL EXIT SIGNAGE
- STAIR #
  STAIR WIDTH
  # OCCUPANT LOAD = (STAIR WIDTH)/0.3 IN/OCC
- EGRESS STRIPING THROUGH B.O.H
- FIRE EXTINGUISHER - TYPE 1
  MULTI-PURPOSE DRY CHEMICAL
  4A:10B:C 10LB
- FIRE EXTINGUISHER - TYPE 2
  REGULAR DRY CHEMICAL
  4A:10B:C 10LB
- FIRE EXTINGUISHER - TYPE 3
  WET CHEMICAL, CLASS K,
  6 LITRE
- 1 HR RATED PARTITION (BY OTHERS)
- 2 HR RATED PARTITION (BY OTHERS)
- 3 HR RATED PARTITION (BY OTHERS)

TARGET®
1000 NICOLLET MALL
MINNEAPOLIS, MN 55403

Cuhaci & Peterson
Architects Engineers Planners
1925 Prospect Ave. P (407) 661-9100
Orlando, FL 32814 F (407) 661-9101
www.c-p.com
Florida Corporate Certificate #AC0#0026

Date	No.	Description
10/19/2018		BID SET
12/03/2018	13	TENANT INTEGRATION

STATE OF FLORIDA
RICK ZANE SMITH
AR0010527
REGISTERED ARCHITECT

SIGNED 07-03-2018
EXPIRES 02/28/2019


TARGET
Miami Beach, FL
1031 & 1045 5TH ST.
MIAMI BEACH, FL 33139

Project Number T-3269
Proto: P09MR | Version:N/A | Config: LL
Drawn By ZNR
Checked By RZS


CODE COMPLIANCE PLAN

TA-021


12/14/2018 10:20:29 AM

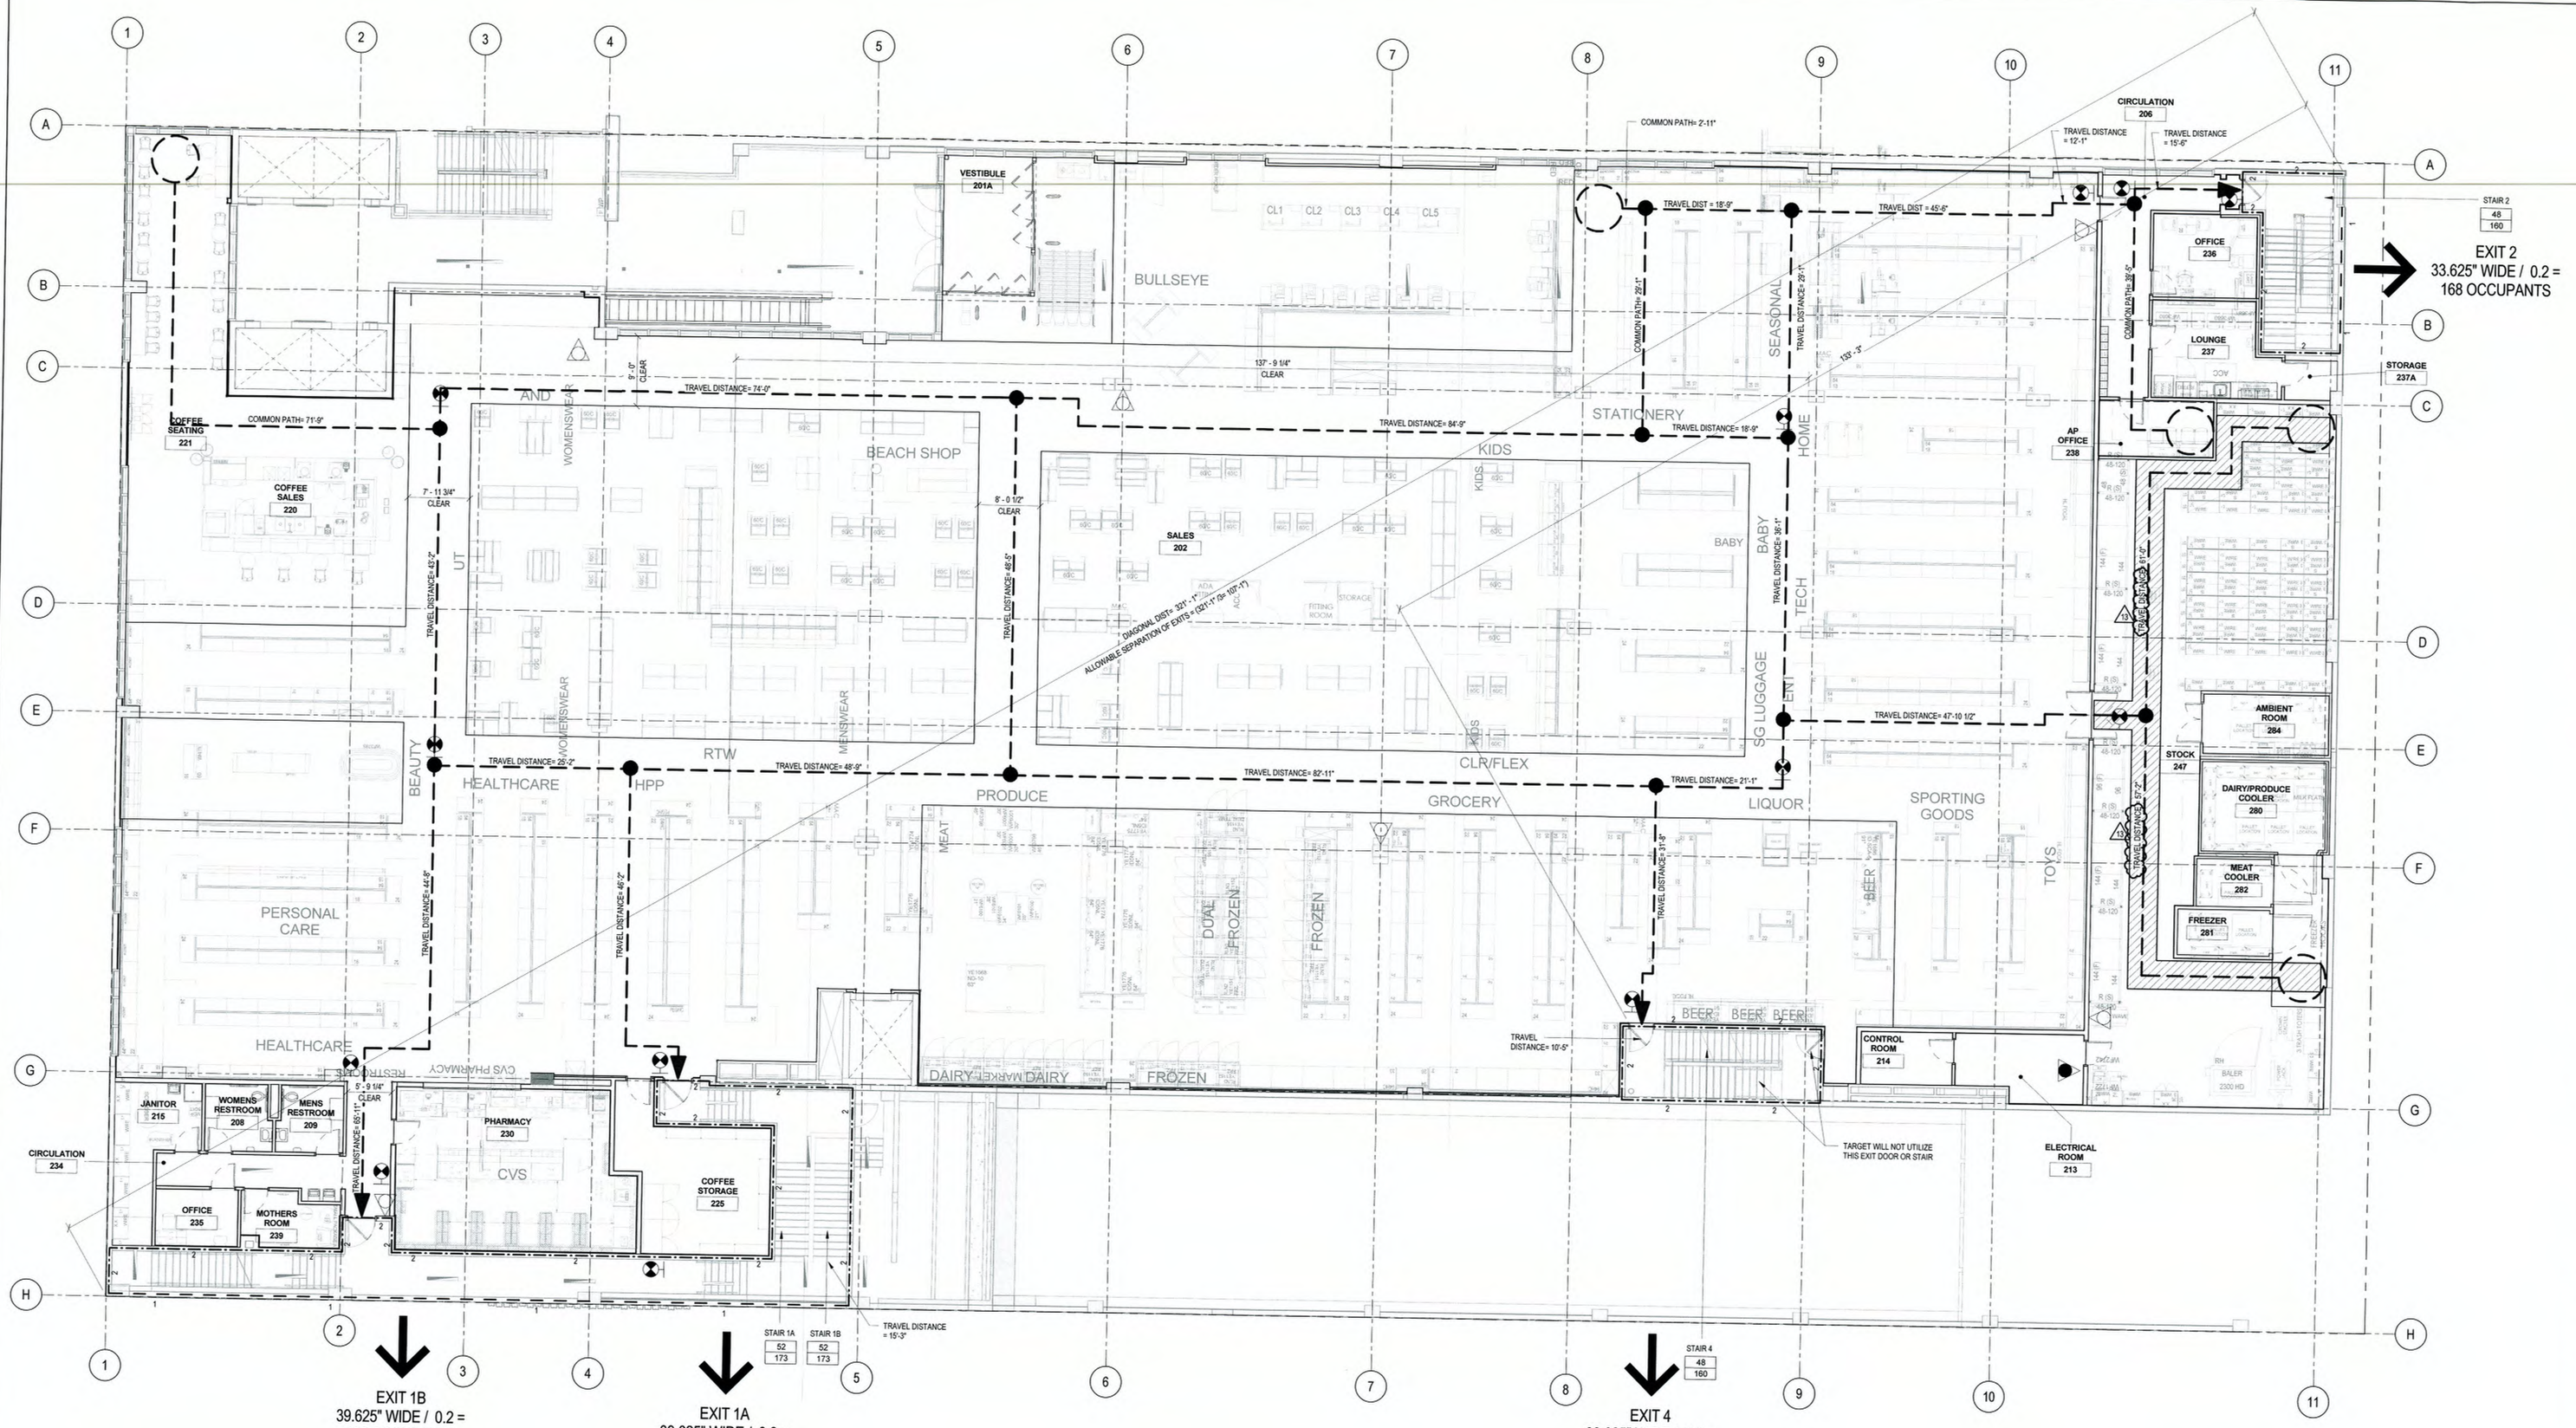


1 TA-022 SALES FLR EXIT DIAGRAM PLAN
SCALE: 1/8" = 1'-0"

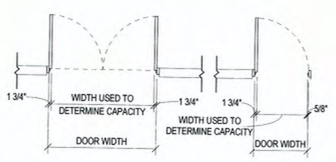


2 TA-022 EXIT WIDTH @ DOORS
SCALE: 1/4" = 1'-0"

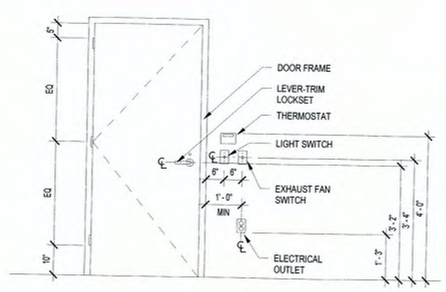

3 TA-022 TYPICAL MOUNTING HEIGHTS
SCALE: 1/2" = 1'-0"

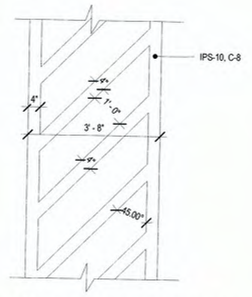

4 TA-022 EGRESS STRIPING THROUGH B.O.H
SCALE: 1/2" = 1'-0"

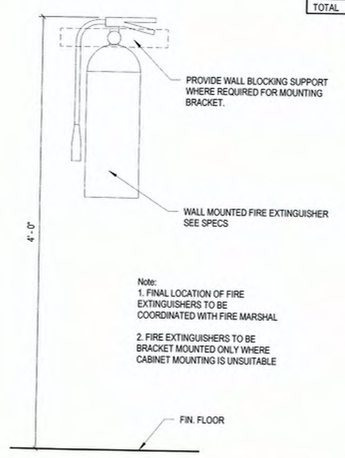

5 TA-022 FIRE EXTINGUISHER MOUNTING DETAIL
SCALE: 1 1/2" = 1'-0"

FBC PLUMBING FIXTURE ANALYSIS

TABLE 403.1	WATER CLOSETS M	WATER CLOSETS F	LAVATORIES M	LAVATORIES F	URINALS M	URINALS F	DRINKING FOUNTAINS	OTHER SERVICE SINK
REQUIRED	1.00 @1/500	1.00 @1/500	1.00 @1/750	1.00 @1/750	0 @ 50% MAX SUBST	N/A	1/1000	1
TOTAL	1.00		1.00		1.00		1.00	1
PROVIDED	1	1	1	1	0	N/A	2	1
TOTAL	2		2		-		2	1

2017 FBC EXIT KEY (STAIRS)

NUMBER	WIDTH	IN/OCC	CAP. OF OCC.
1A	52.00"	.3	173
1B	52.00"	.3	173
2	48.00"	.3	160
4	48.00"	.3	160
TOTAL PROVIDED SALES	200.00"	.3	666
TOTAL REQUIRED FBC	166.80"	.3	556

2017 FBC EXIT KEY (DOORS)

Exit Number	EGRESS WIDTH (IN)	IN/OCC REQ	CAP OF OCC
SALES			
1A	39.625	0.2	198
1B	39.625	0.2	198
2	33.625	0.2	168
4	33.625	0.2	168
TOTAL PROVIDED	146.5	0.2	732.5
TOTAL FBC REQUIRED	111.2	0.2	556

SYMBOLS LEGEND - EXIT PLAN

- REMOTE POINT
- EXIT # / EGRESS WIDTH/OCCUPANCY RATING / # OCCUPANT LOAD
- PATH OF TRAVEL
- DIRECTIONAL EXIT SIGNAGE
- STAIR ## / ### — STAIR # / STAIR WIDTH / # OCCUPANT LOAD = (STAIR WIDTH)/0.3 IN/OCC
- EGRESS STRIPING THROUGH B.O.H
- FIRE EXTINGUISHER - TYPE 1 MULTI-PURPOSE DRY CHEMICAL 4A:10B:C 10LB
- FIRE EXTINGUISHER - TYPE 2 REGULAR DRY CHEMICAL 4A:10B:C 10LB
- FIRE EXTINGUISHER - TYPE 3 WET CHEMICAL, CLASS K, 6 LITRE
- 1 HR RATED PARTITION (BY OTHERS)
- 2 HR RATED PARTITION (BY OTHERS)
- 3 HR RATED PARTITION (BY OTHERS)
- EMERGENCY LIGHTING (SEE ELEC)

OCCUPANT LOAD ANALYSIS

ROOM NUMBER	ROOM NAME	AREA	OCCUPANT SF FACTOR	TOTAL OCC
FOOD SERVICE - GROSS				
220	COFFEE SALES	292 SF	100	3
FOOD SREVICE SEATING - NET				
221	COFFEE SEATING	1,241 SF	15	83
MECHANICAL - GROSS				
213	ELECTRICAL ROOM	141 SF	300	1
214	CONTROL ROOM	86 SF	300	1
OFFICE - GROSS				
206	CIRCULATION	247 SF	100	3
230	PHARMACY	630 SF	100	7
235	OFFICE	82 SF	100	1
236	OFFICE	147 SF	100	2
237	LOUNGE	197 SF	100	2
238	AP OFFICE	114 SF	100	2
SALES SECOND FLOOR - GROSS				
201A	VESTIBULE	217 SF	60	4
202	SALES	25,339 SF	60	423
208	WOMENS RESTROOM	71 SF	60	2
209	MENS RESTROOM	76 SF	60	2
234	CIRCULATION	222 SF	60	4
239	MOTHERS ROOM	84 SF	60	2
STORAGE/STOCK - GROSS				
215	JANITOR	177 SF	300	1
225	COFFEE STORAGE	328 SF	300	2
237A	STORAGE	34 SF	300	1
247	STOCK	2,135 SF	300	8
280	DAIRY/PRODUCE COOLER	199 SF	300	1
281	FREEZER	85 SF	300	1
282	MEAT COOLER	66 SF	300	1
284	AMBIENT ROOM	132 SF	300	1
Grand total		32,343 SF		557

GENERAL NOTES -EXIT PLAN

A. NOT USED
B. BUILDING EQUIPPED WITH AUTOMATIC SPRINKLER SYSTEM THROUGHOUT
C. DOOR WIDTH REDUCED FOR CLEAR WIDTH BY SUBTRACTING STOPS AND/OR DOOR THICKNESS SEE 2 TA-022
D. NOT USED
E. SEPARATE FIRE SPRINKLER SHOP DRAWINGS COMPLY WITH NFPA 13 (2013 ED.) AND PERMITS TO BE LICENSED AND CERTIFIED FIRE SPRINLER CONTRACTOR.
F. SEPARATE FIRE ALARM SHOP DRAWINGS COMPLY WITH NFPA 72 (2013 ED.) AND PERMITS TO BE LICENSED AND CERTIFIED FIRE SPRINKLER CONTRACTOR.
G. REVIEW AND APPROVAL BY THE AHJ SHALL NOT RELIEVE THE APPLICANT OF THE RESPONSIBILITY OF COMPLIANCE WITH THIS CODE PER NFPA 1:1.14.1.
H. FLORIDA FIRE PREVENTION CODE (FFPC) 6TH EDITION, EFFECTIVE DECEMBER 31, 2017
I. FIRE EXTINGUISHERS SHALL BE MOUNTED AT 48" AFF.
J. FIRE EXTINGUISHERS SHALL BE CURRENTLY DATED AND TAGGED BY LICENSED FIRE EQUIPMENT COMPANY.
K. ADDITIONAL EXIT SIGNS AND EMERGENCY LIGHTS MAY BE REQUIRED BY THE FIRE INSPECTOR AT THE TIME OF THE FIRE FINAL.
L. ADDITIONAL FIRE EXTINGUISHERS MAY BE REQUIRED BY THE FIRE INSPECTOR AT THE TIME OF THE FIRE FINAL.
M. ALL DOORS IN THE MEAN OF EGRESS SHALL BE SINGLE ACTION RELEASE AND SHALL NOT REQUIRE THE USE OF A KEY, TOOL, OR SPECIAL KNOWLEDGE TO OPEN FROM EGRESS SIDE SHALL COMPLY WITH NFPA 101:7.2.1.5.1.
N. NOT USED
O. THE CONSTRUCTION BARRICADE SHALL BE MAINTAINED THROUGHOUT THE CONSTRUCTION PROCESS AND MUST BE REMOVED PRIOR TO THE APPROVAL OF THE FIRE FINAL INSPECTION.
P. ON FLOOR IN FRONT OF THE ELECTRICAL BREAKER PANELS YELLOW STRIPING/HASH MARKS WILL BE PAINTED OUT 3 FEET FROM THE WALL AND EXTENDING 1 FOOT PAST EACH SIDE OF THE ELECTRICAL BREAKER PANEL(S), WITH THE WORDING "NO STORAGE, DO NOT BLOCK" INSIDE THE HASH MARKS.
Q. NOT USED
R. IF REQUIRED, DUCT DETECTOR'S REMOTE TEST SWITCHES SHALL BE INSTALLED IN AN ACCESSIBLE LOCATION 48" AFF.
S. AN AUTOMATIC EXTERNAL DEFIBRILLATOR DEVICES (AED) WILL BE PROVIDED AND INSTALLED IN A "CABINET" PRIOR TO RECEIVING THE FIRE FINAL INSPECTION.
T. THE AED CABINET WILL BE MOUNTED NO MORE THAN 48" INCHES FROM THE FLOOR.
U. AED SIGNAGE (70 SQ. IN.) CONTAINING THE LETTERS "AED", MOUNTED NO MORE THAN 60" FROM THE FLOOR.
V. NOT USED
W. ALLOWABLE TRAVEL DISTANCE = 250'-0" PER FBC TABLE 1017.2
X. COMMON PATH OF TRAVEL = 75'-0" PER FBC TABLE 1006.2.1
Y. DEAD END CORRIDOR = 50'-0" PER FBC TABLE 1020.4 (EXCEPTION 2)
Z. EMERGENCY LIGHTING INTEGRAL TO LIGHTING FIXTURES. SEE ELECTRICAL DWGS

TARGET
1000 NICOLLET MALL
MINNEAPOLIS, MN 55403

Cuhaci & Peterson
Architects Engineers Planners
1925 Prospect Ave. Orlando, FL 32814
P (407) 661-9100
F (407) 661-9101
www.c-p.com
Florida Corporate Certificate #AC3882626

Date	No.	Description
10/19/2018		BID SET
12/03/2018	13	TENANT INTEGRATION

STATE OF FLORIDA
RICK ZANE SMITH
AR0010527
REGISTERED ARCHITECT


SIGNED 07-03-2018
EXPIRES 02/28/2019

TARGET
Miami Beach, FL
1031 & 1045 5TH ST.
MIAMI BEACH, FL 33139

Project Number	T-3269
Proto: P09MR	Version:N/A Config: LL
Drawn By	ZNR
Checked By	RZS

SALES FLOOR CODE COMPLIANCE PLAN & DETAILS

TA-022

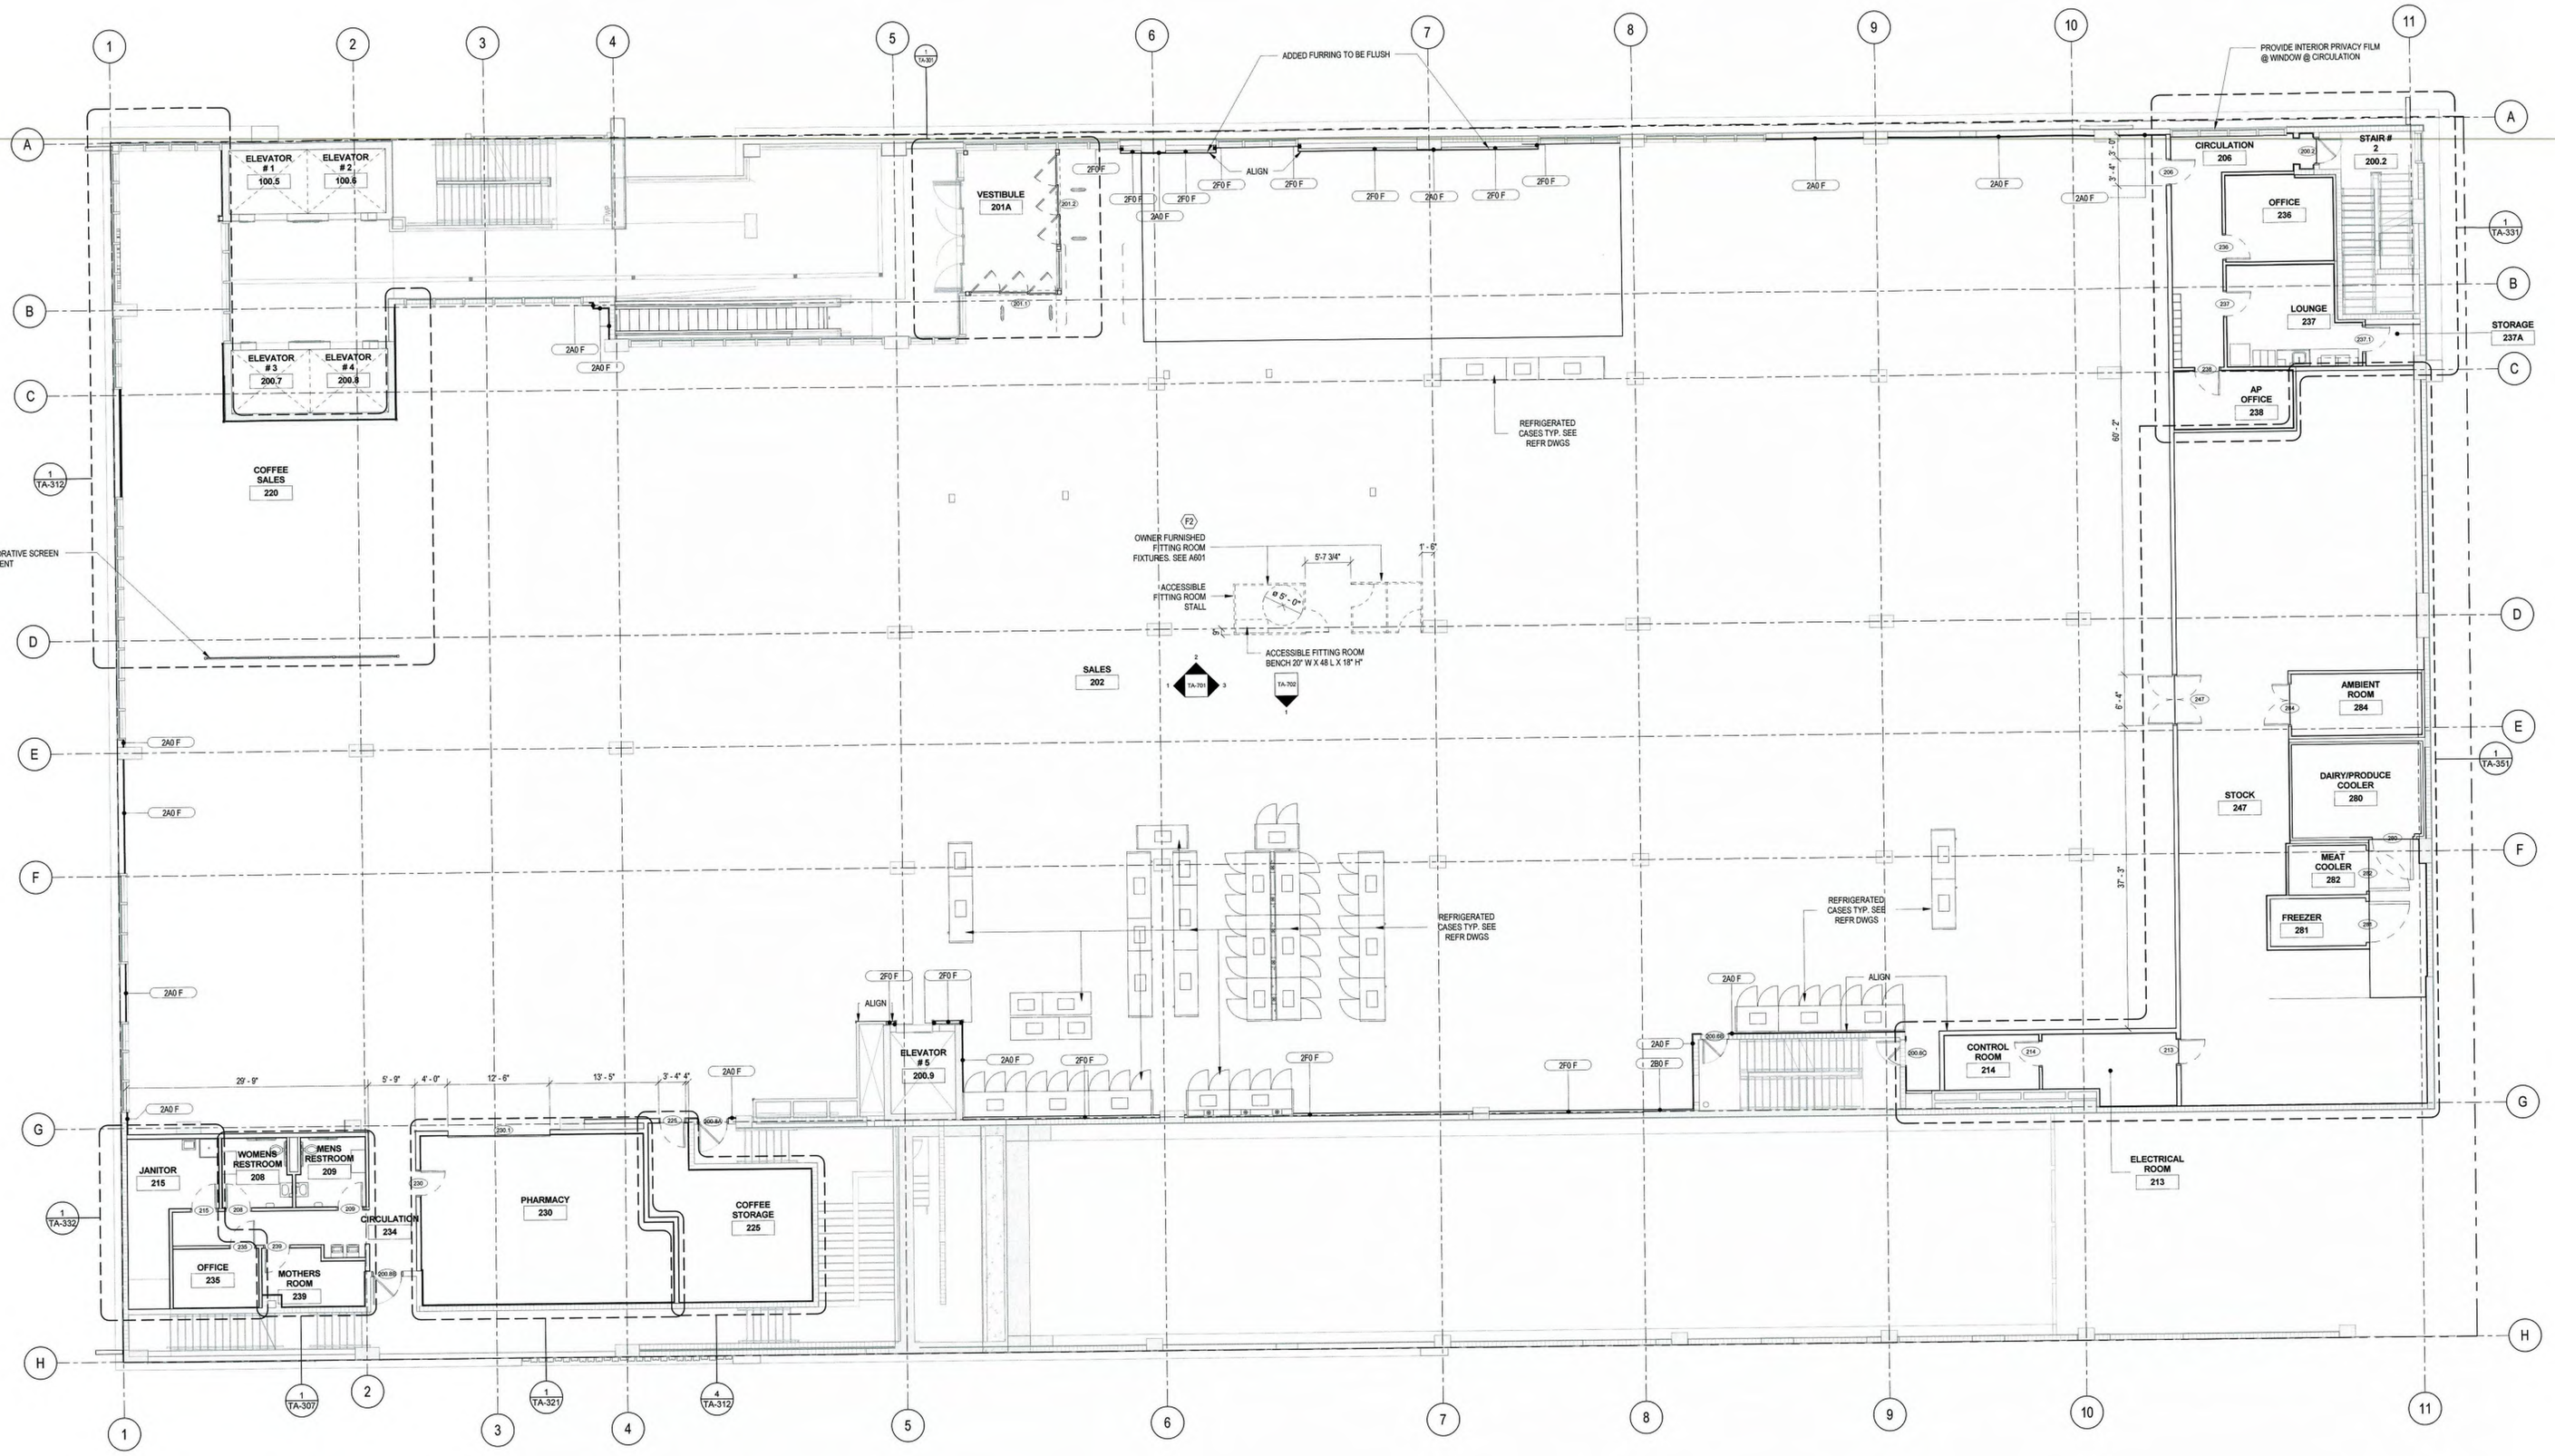

1 TA-112 SALES FLOOR PLAN
SCALE: 1/8" = 1'-0"

GENERAL NOTES

A. FOR PARTITION TYPES & ROOM FINISH SCHEDULES, SEE SHEETS TA-501 & TA-601.
B. FOR DOOR SCHEDULE , SEE SHEET TA-611.
C. FOR OWNER FURNISHED MATL AND EQUIP SCHED, SEE SHEET TA-601.
D. DIM'S ARE TO FINISH MATL & OPNG UNO.
E. NOT USED.
F. SEE SHEET TA-001 FOR SYMBOLS
G. FOR TYPICAL CONNECTION OF INTERIOR PARTITIONS TO EXTERIOR WALLS SEE 1/TA-501 2/TA-501
H. PLYWOOD BLOCKING IS INCLUDED IN PARTITION TYPE, SEE BLOCKING PLAN FOR SIDE OF WALL

TARGET®
1000 NICOLLET MALL
MINNEAPOLIS, MN 55403

Cuhaci & Peterson
Architects Engineers Planners
1925 Prospect Ave. P (407) 661-9100
Orlando, FL 32814 F (407) 661-9101
www.c-p.com
Florida Corporate Certificate #AC0000526

Date	No.	Description
10/19/2018		BID SET
12/03/2018	13	TENANT INTEGRATION

STATE OF FLORIDA
RICK ZANE SMITH
AR0010527
REGISTERED ARCHITECT

SIGNED 07-03-2018
EXPIRES 02/28/2019


TARGET
Miami Beach, FL
1031 & 1045 5TH ST.
MIAMI BEACH, FL 33139

Project Number T-3269
Proto: P09MR | Version: N/A | Config: LL
Drawn By ZNR
Checked By RZS


SALES FLOOR PLAN

TA-112 (1)

12/14/2018 2:00:34 PM

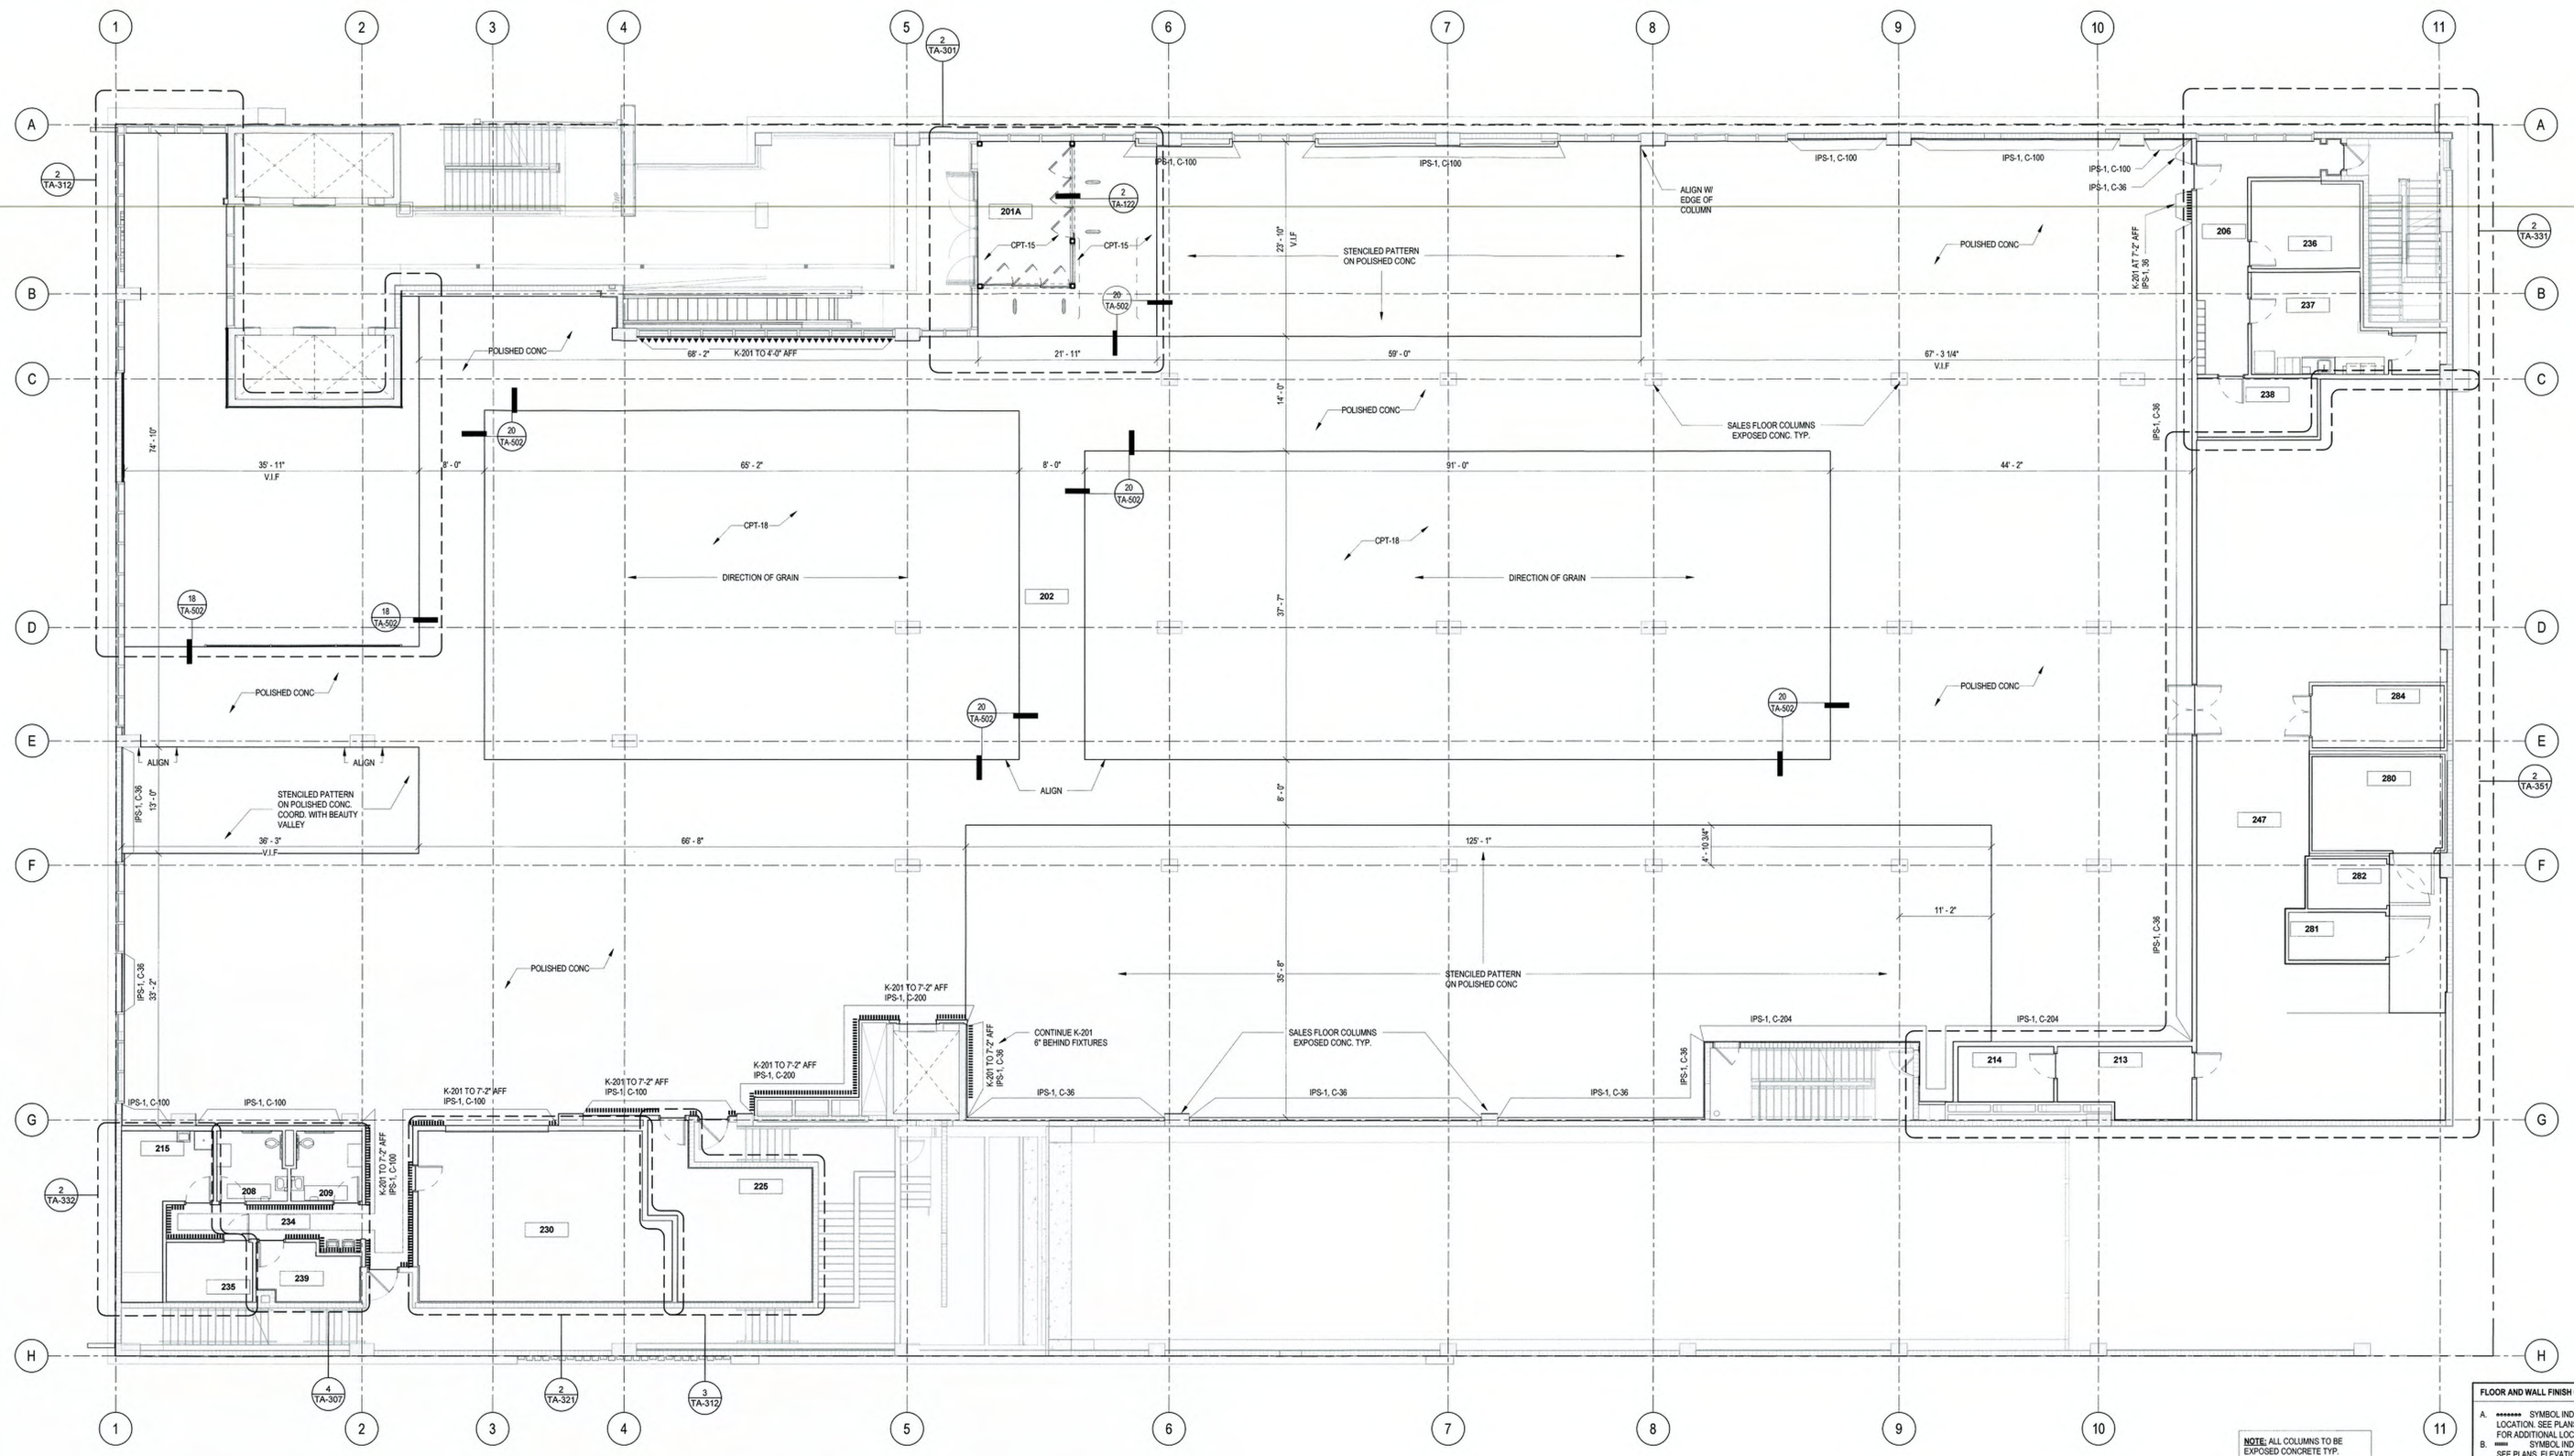

1 TA-122 SCALE: 1/8" = 1'-0"
SALES FLOOR FINISH & WALL FINISH PLAN

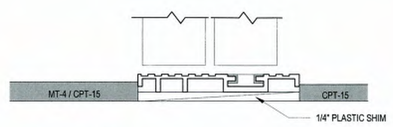

2 TA-122 SCALE: 6" = 1'-0"
FLOOR SECTION @ INTERIOR VESTIBULE AUTO DOOR THRESHOLD

FLOOR AND WALL FINISH GENERAL NOTES

A. •••••••• SYMBOL INDICATES ACRYLIC PVC LOCATION. SEE PLANS, ELEVATIONS, AND SCHEDULES FOR ADDITIONAL LOCATIONS.

B. ——— SYMBOL INDICATES RB-1(UNO) LOCATION. SEE PLANS, ELEVATIONS & SCHEDULES FOR ADDITIONAL LOCATIONS. CONTINUE RB-1(UNO) 9" BEHIND FIXTURE @ SALES FLOOR DOORS.

C. •••• SYMBOL INDICATES WALLS THAT RECEIVE BOTH ACRYLIC PVC AND RESILIENT BASE. ACRYLIC PVC TO 48" HIGH WAINSCOAT APPLIED TO WALLS AND CORNERS. FOR ACRYLIC PVC WALL CAP AND CORNER GUARD / END CAP DETAILS SEE 11/TA-502, 12/TA-502, 15/TA-502

D. ALL CPT, MT, ACRYLIC PVC & FRP ARE FURNISHED BY OWNER AND INSTALLED BY GENERAL CONTRACTOR (D4) (D4B) (D5A) (D5B) (D5C)

F. INSTALL HYDRAULIC CEMENT BASED UNDERLAYMENT TO CREATE FEATHERED EDGE AT TRANSITION BETWEEN RESILIENT FLOORING AND EXPOSED CONCRETE FLOOR ON ALL SIDES.

G. FLOOR FINISH CHANGES BETWEEN ROOMS OCCUR AT DOOR CENTERLINES TYPICAL. SEE TA-601 FOR ADDITIONAL FLOOR FINISH INFORMATION.

H. PROVIDE THRESHOLD AT RESTROOM CT TRANSITION. SEE 22/TA-502, 24/TA-502

I. SET TOP OF FLOOR DRAIN STRAINERS LEVEL WITH FINISHED FLOOR SURFACE. SEE 5/A502, 2/A502

K. FOR BASE CONDITIONS NOT SHOWN ON TA-121, SEE ROOM FINISH SCHEDULE ON TA-601

N. FOR SST CORNER GUARD / VERTICAL SST END CAPS TO RB CONNECTION SEE 10/TA-502, 14/TA-502

R. •••••• SYMBOL INDICATES WALLS THAT RECEIVE BOTH ACRYLIC PVC AND RESILIENT BASE. ACRYLIC PVC TO A HT. OF 7'-2" ON SALES FLOOR OR 4'-0" AFF IN OFF-STAGE AREAS. FOR ACRYLIC PVC WALL CAP AND CORNER GUARD / END CAP DETAILS, SEE 11/TA-502, 12/TA-502, 15/TA-502

S. DO NOT APPLY ANY SEALANT UNDER CT.

T. SST CORNER GUARDS AND WALL CAPS TO 4'-0" AFF UNLESS WALL PROTECTION IS TO 7'-2" AFF IN WHICH CASE THE SST CORNER GUARD OR WALL CAP WILL TERMINATE AT THE SAME HEIGHT AS THE WALL PROTECTION

U. ALL INTERIOR FINISHES SHALL COMPLY WITH FLORIDA FIRE PREVENTION CODE, FFPC 101-10.2

V. ALL FLOOR SURFACES SHALL BE SLIP-RESISTANT

TARGET®
1000 NICOLLET MALL
MINNEAPOLIS, MN 55403

Cuhaci & Peterson
Architects Engineers Planners
1925 Prospect Ave. Orlando, FL 32814
P (407) 661-9100
F (407) 661-9101
www.cp.com
Florida Corporate Certificate #AA26001236

Date	No.	Description
10/19/2018		BID SET
12/03/2018	13	TENANT INTEGRATION

STATE OF FLORIDA
ZANE SMITH
AR0010527
REGISTERED ARCHITECT

SIGNED 07-03-2018
EXPIRES 02/28/2019


TARGET
Miami Beach, FL
1031 & 1045 5TH ST.
MIAMI BEACH, FL 33139

Project Number	T-3269
Proto: P09MR	Version:N/A / Config: LL
Drawn By	GRH
Checked By	RZS


SALES FLOOR FINISH & WALL FINISH PLAN

TA-122 13


12/14/2018 10:21:42 AM

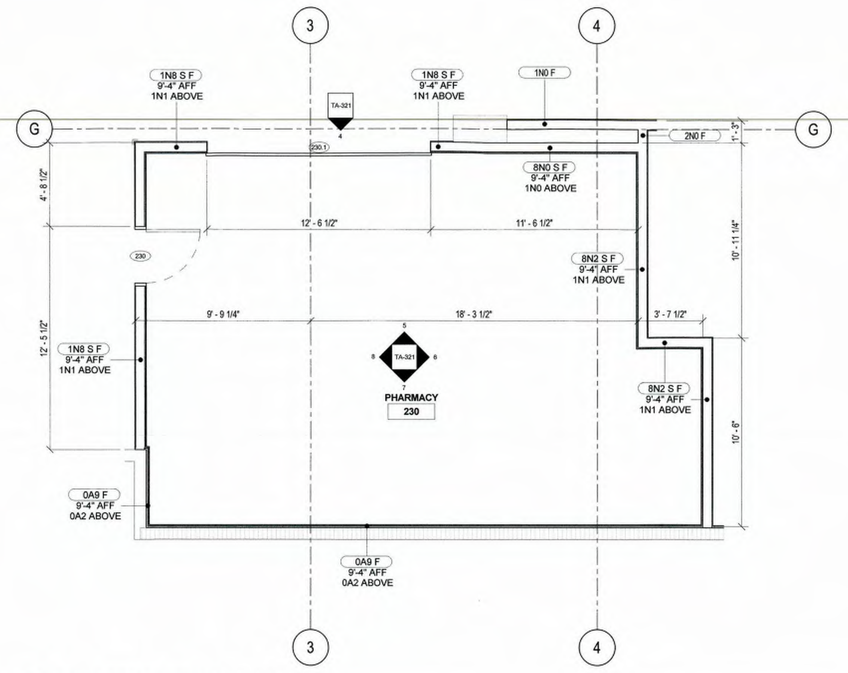


1 TA-321 ENLARGED PHARMACY FLOOR PLAN
SCALE: 1/4" = 1'-0"

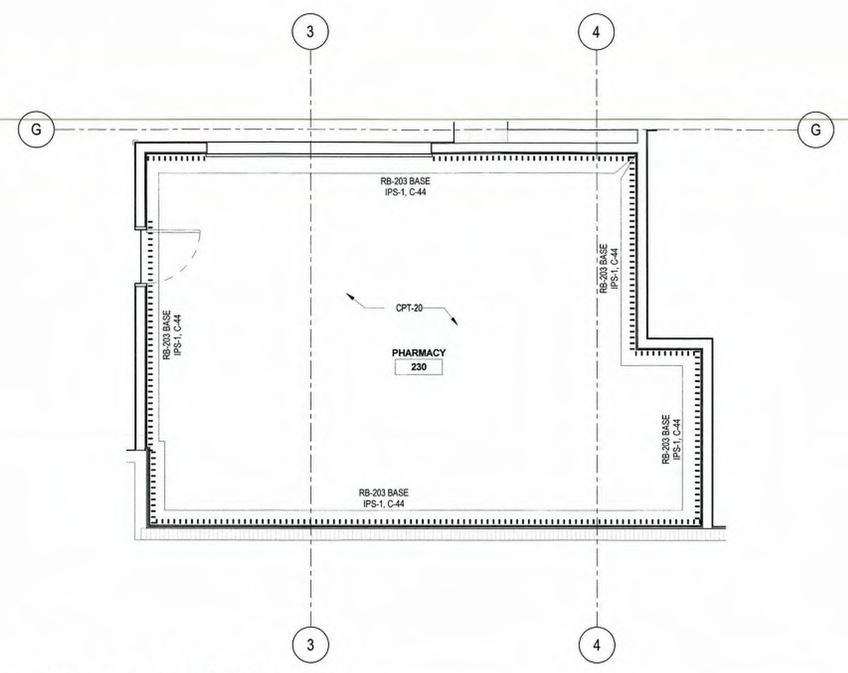


2 TA-321 ENLARGED PHARMACY FINISH PLAN
SCALE: 1/4" = 1'-0"

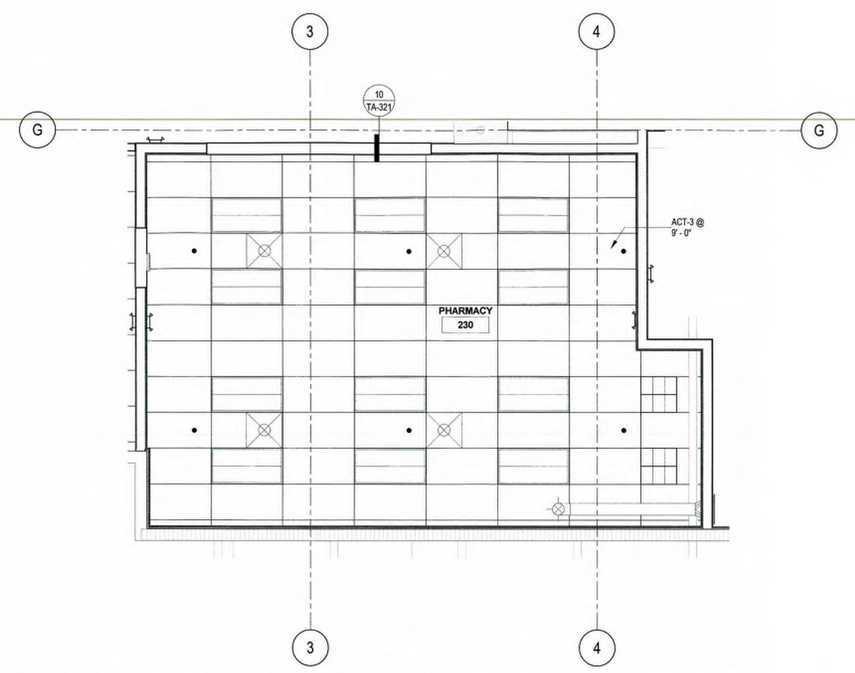


3 TA-321 ENLARGED PHARMACY REFLECTED CEILING PLAN
SCALE: 1/4" = 1'-0"

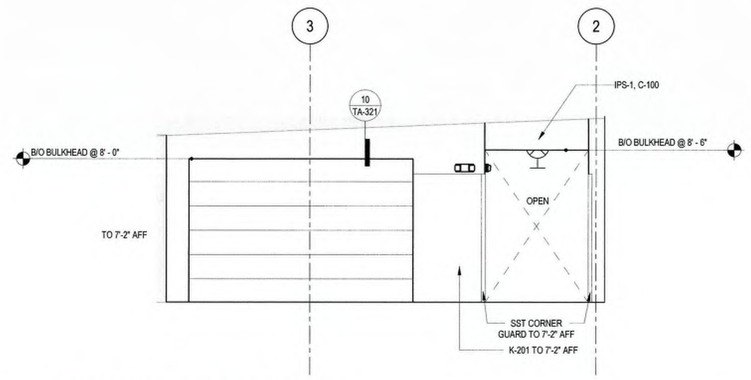


4 TA-321 PHARMACY EXTERIOR ELEVATION
SCALE: 1/4" = 1'-0"

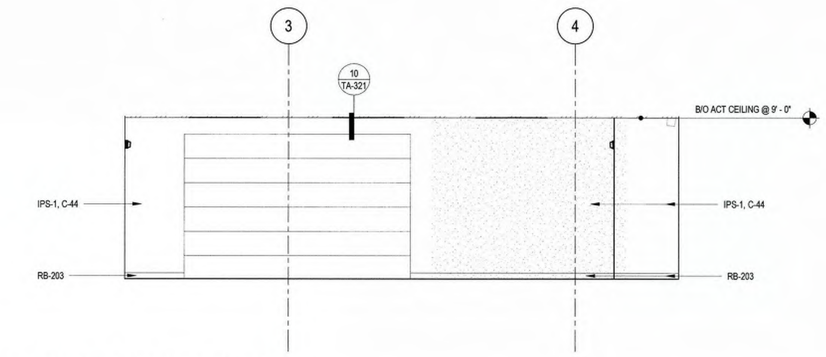


5 TA-321 PHARMACY FRONT ELEVATION
SCALE: 1/4" = 1'-0"

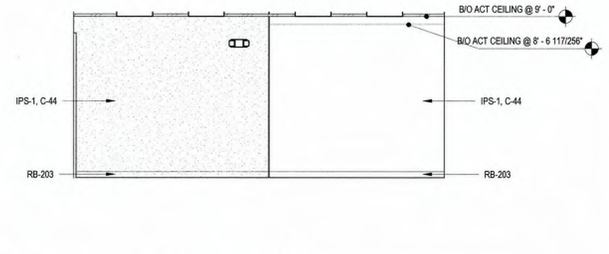


6 TA-321 PHARMACY RIGHT SIDE ELEVATION
SCALE: 1/4" = 1'-0"

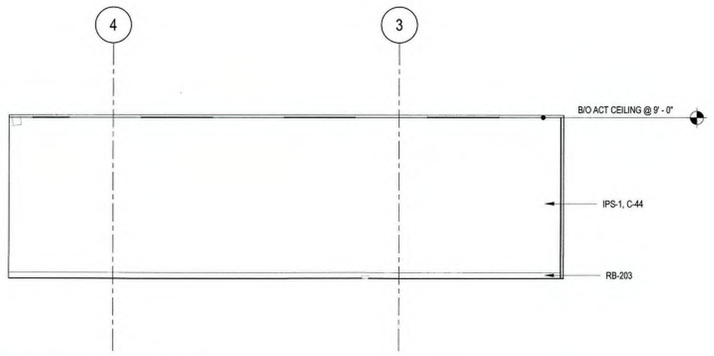

7 TA-321 PHARMACY REAR SIDE ELEVATION
SCALE: 1/4" = 1'-0"

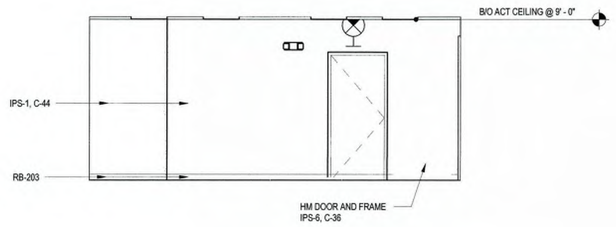

8 TA-321 PHARMACY LEFT SIDE ELEVATION
SCALE: 1/4" = 1'-0"

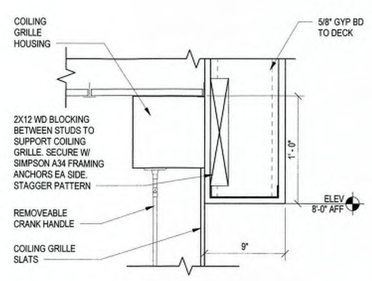

10 TA-321 HEAD DETAIL
SCALE: 1 1/2" = 1'-0"

REFLECTED CEILING PLAN NOTES

A. ALL ANGLES ARE 45° OR MULTIPLES OF 45° UNLESS NOTED OTHERWISE
B. SEE SHEET TA-001 FOR SYMBOLS
C. ACT CEILING GRIDS ARE CENTERED IN ROOMS PER SPECIFICATION CRITERIA UNLESS NOTED OTHERWISE.
D. FOR ALIGNMENT OF SPRINKLER IN SALES FLOOR CEILING SEE SPEC DIV 21
E. PROVIDE SLIP CONNECTION AT ALL WALLS EXTENDING TO ROOF OR STRUCTURE PER DETAILS ON SHEET TA-501

FLOOR FINISH NOTES

A. ••••••• SYMBOL INDICATES ACRYLIC PVC LOCATION. SEE PLANS, ELEVATIONS, AND SCHEDULES FOR ADDITIONAL LOCATIONS.
B. ——— SYMBOL INDICATES RB-1(UNO) LOCATION. SEE PLANS, ELEVATIONS & SCHEDULES FOR ADDITIONAL LOCATIONS. CONTINUE RB-1(UNO) 9" BEHIND FIXTURE @ SALES FLOOR DOORS.
C. ••••••• SYMBOL INDICATES WALLS THAT RECEIVE BOTH ACRYLIC PVC AND RESILIENT BASE. ACRYLIC PVC TO 48" HIGH WAINSCOAT APPLIED TO WALLS AND CORNERS. FOR ACRYLIC PVC WALL CAP AND CORNER GUARD / END CAP DETAILS SEE 11 TA-502, 12 TA-502, 15 TA-502
D. ALL CPT, RF, RB, CT, GT, FTS, SSM, AND MT ARE FURNISHED BY OWNER AND AND INSTALLED BY GENERAL CONTRACTOR.
E. ALL ACRYLIC PVC & FRP ARE FURNISHED BY OWNER AND INSTALLED BY GENERAL CONTRACTOR.
F. INSTALL HYDRAULIC CEMENT BASED UNDERLAYMENT TO CREATE FEATHERED EDGE AT TRANSITION BETWEEN RESILIENT FLOORING AND EXPOSED CONCRETE FLOOR ON ALL SIDES.
G. FLOOR FINISH CHANGES BETWEEN ROOMS OCCUR AT DOOR CENTERLINES TYPICAL. SEE TA-601 FOR ADDITIONAL FLOOR FINISH INFORMATION.
H. PROVIDE THRESHOLD AT RESTROOM CT TRANSITION. SEE 24 TA-502
I. NOT USED
J. ◆◆◆◆◆ SYMBOL INDICATES WALLS THAT RECEIVE BOTH ACRYLIC PVC RUB STRIP AND RESILIENT BASE. TOP OF RUB STRIP AT 2'-10" AFF
K. FOR BASE CONDITIONS NOT SHOWN, SEE ROOM FINISH SCHEDULE ON TA-601
L. FOR SST CORNER GUARD / VERTICAL SST END CAPS TO RB CONNECTION SEE 10 TA-502, 14 TA-502
M. ••••••••• SYMBOL INDICATES WALLS THAT RECEIVE BOTH ACRYLIC PVC AND RESILIENT BASE. ACRYLIC PVC TO A HT OF 7'-2" ON SALES FLOOR OR 4'-0" AFF IN OFF-STAGE AREAS. FOR ACRYLIC PVC WALL CAP AND SST CORNER GUARD / END CAP DETAILS, SEE 11 TA-502, 12 TA-502, 15 TA-502
N. DO NOT APPLY ANY SEALANT UNDER CT.
O. SST CORNER GUARDS AND WALL CAPS TO 4'-0" AFF UNLESS WALL PROTECTION IS TO 7'-2" AFF IN WHICH CASE THE SST CORNER GUARD OR WALL CAP WILL TERMINATE AT THE SAME HEIGHT AS THE WALL PROTECTION.
P. FOR FINISH SCHEDULE REFER TO SHEET TA-601, ROOM FINISH SCHEDULE AND OWNER FURNISHED SCHEDULE

FLOOR PLAN NOTES

A. ALL DIMENSIONS ARE TO FINISH MATLS OR OPENINGS UNO, EXCLUSIVE OF CERAMIC TILE
B. FOR DOOR, ROOM FINISH, AND OWNER SUPPLIED MATL & EQUIP SCHEDULES, SEE SHTS TA-601 & TA-611
C. PARTITION TYPES INDICATE LOCATION FOR BLOCKING FINISHES, ETC. SEE SHEET TA-501 FOR PARTITION TYPES (REFERENCE SIDE)
D. PLYWOOD BLOCKING IS INCLUDED IN PARTITION TYPE. SEE BLOCKING PLAN FOR SIDE OF WALL
E. NOT USED
F. FOR TYPICAL CONNECTION OF INTERIOR PARTITIONS TO EXTERIOR WALLS SEE 1 TA-501, 2 TA-501 TYP
G. SPOT ELEVATION (EXAMPLE - 99'-11") REPRESENTS CONCRETE SLAB ELEVATION UNO
H. STOREFRONT DIMENSIONS ARE NOMINAL. CONTRACTOR TO VERIFY IN FIELD AND COORDINATE BLOCKING/SHIM REQUIREMENTS WITH STOREFRONT MANUFACTURER
I. REFER TO ELEC DWGS FOR LIGHTING LAYOUT AND DETAILS
J. REFER TO MECH DWGS FOR MECHANICAL LAYOUT AND DETAILS
K. ALL RESTROOM WALLS TO HAVE CEMENTITIOUS BACKER BOARD TO 48" AFF AND WATER RESISTANT GYP BOARD ABOVE. STUD SPACING TO BE 16" O.C.

INTERIOR ELEVATION NOTES

A. CONTROL JOINTS SHOWN ARE SPECIAL CONDITIONS ONLY. REFER TO PROJECT MANUAL CRITERIA FOR LOCATION AND SPACING OF ALL OTHER CONTROL JOINTS.
B. NOT USED
C. RB TO EXTEND 6" BEHIND FIXTURES
D. PAINT TO EXTEND MIN 6" BEHIND FIXTURES. DO NOT SAND OR PAINT GYPSUM BOARD CONSTRUCTION THAT IS CONCEALED BY FIXTURES.
E. VERIFY FINAL FIXTURE LOCATIONS W / OWNER
F. FOR CONTROL JOINTS SEE 3 TA-501, 5 TA-501, 8 TA-501 TYP
G. PROVIDE SLIP CONTROL JOINT AT ALL LOCATIONS WHERE ROOF SUPPORTED BULKHEAD ABUTS FLOOR SUPPORTED WALL, SEE 4 TA-501 TYP
H. ALL HM DOORS AND FRAMES ON SALES FLOOR TO BE PAINTED TO MATCH ADJACENT WALL SURFACE UNO
I. NOT USED.
J. ALL OUTSIDE CORNERS TO RECEIVE STAINLESS STEEL CORNER GUARDS
K. ALL 7 1/4" OR GREATER WALL THICKNESSES TO HAVE (2) SEPERATE OUTSIDE STAINLESS CORNER GUARDS. IF WALL THICKNESS IS LESS THAN 7 1/4" USE (1) FULL WALL THICKNESS STAINLESS STEEL WALL CAP

TARGET®
1000 NICOLLET MALL
MINNEAPOLIS, MN 55403

Cuhaci & Peterson
Architects Engineers Planners
1925 Prospect Ave. P (407) 661-9100
Orlando, FL 32814 F (407) 661-9101
www.c-p.com Florida Corporate Certificate #AC0#0726

Date	No.	Description
10/19/2018		BID SET
12/03/2018	13	TENANT INTEGRATION

STATE OF FLORIDA
RICK ZANE SMITH
AR0010527
REGISTERED ARCHITECT

SIGNED 07-03-2018
EXPIRES 02/28/2019


TARGET
Miami Beach, FL
1031 & 1045 5TH ST.
MIAMI BEACH, FL 33139

Project Number	T-3269
Proto: P09MR	Version:N/A / Config: LL
Drawn By	GRH
Checked By	RZS


PHARMACY PLANS, ELEVATIONS & DETAILS

TA-321 13


12/14/2018 10:23:25 AM

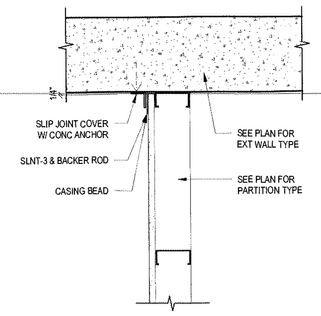


1 TA-501 GYP BD PARTITION @ EXTERIOR WALL
SCALE: 1 1/2" = 1'-0"

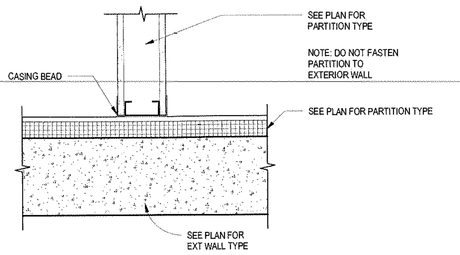


2 TA-50 INTERIOR PARTITION JOINT @ EXTERIOR WALL
SCALE: 1 1/2" = 1'-0"

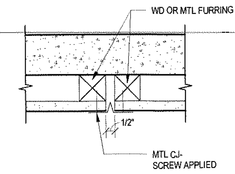


3 TA-50 TYP GYP BD CONTROL JOINT @ EXTERIOR WALLS
SCALE: 3" = 1'-0"

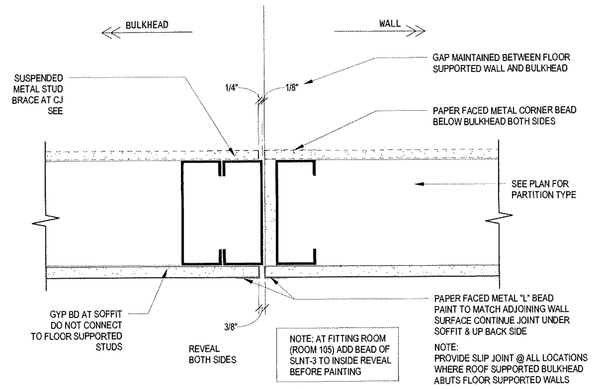

4 TA-501 VERTICAL SLIP JOINT
SCALE: 3" = 1'-0"

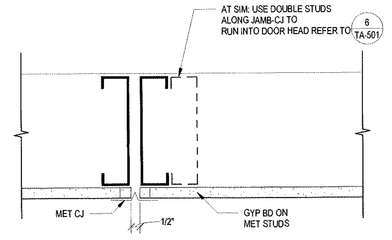

5 TA-501 TYP CONTROL JOINT @ STUD WALLS
SCALE: 3" = 1'-0"

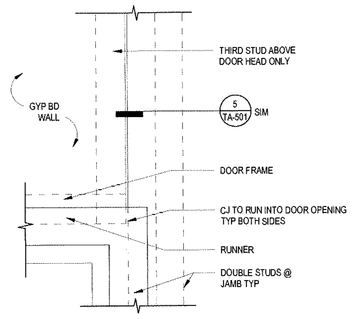


6 TA-501 CJ ELEVATION @ DOOR FRAME - TYP
SCALE: 3" = 1'-0"


7 TA-501 WALL @ EXPOSED COLUMN
SCALE: 1 1/2" = 1'-0"

9 TA-501 TYP METAL STUD WALL EXTENDING TO ROOF
SCALE: 1 1/2" = 1'-0"


9 TA-501 STUD WALL @ JOIST
SCALE: 1 1/2" = 1'-0"

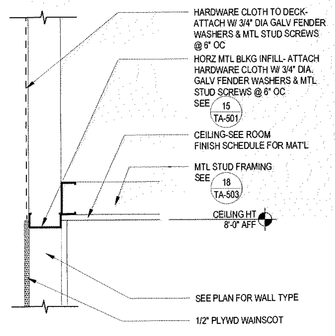


10 TA-50 PARTITION SECTION IN STOCKROOM
SCALE: 1 1/2" = 1'-0"

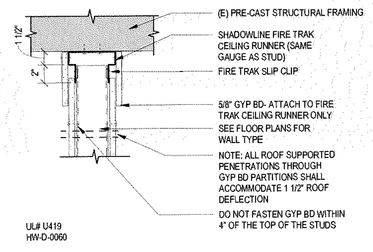


11 TA-501 FIRE RATED METAL STUD WALL TO ROOF
SCALE: 1 1/2" = 1'-0"

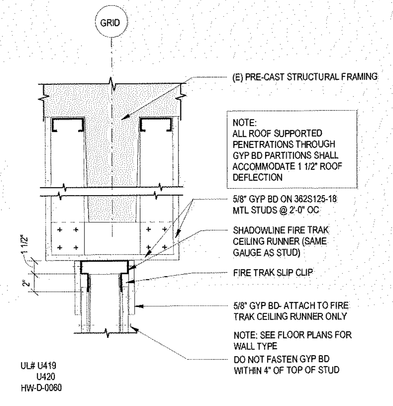


12 TA-501 FIRE RATED STUD WALL @ JOIST
SCALE: 1 1/2" = 1'-0"

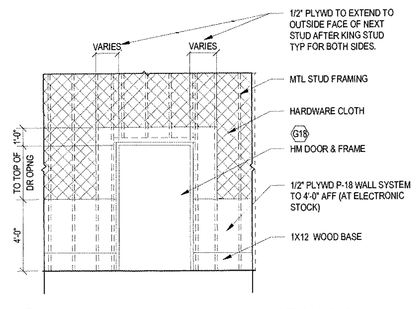


13 TA-501 BLOCKING @ DOOR IN HW CLOTH WALL
SCALE: 1/4" = 1'-0"

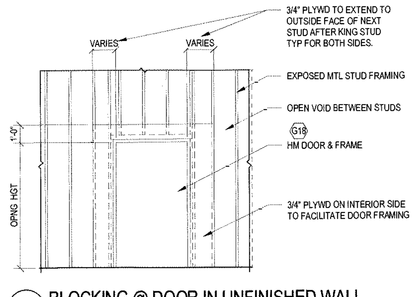

14 TA-501 BLOCKING @ DOOR IN UNFINISHED WALL
SCALE: 1/4" = 1'-0"

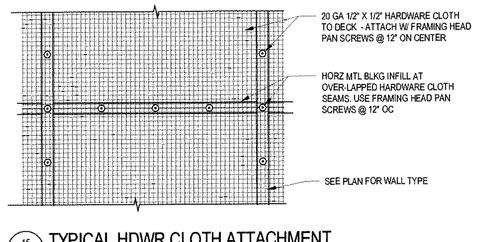

15 TA-501 TYPICAL HDWR CLOTH ATTACHMENT
SCALE: 1 1/2" = 1'-0"

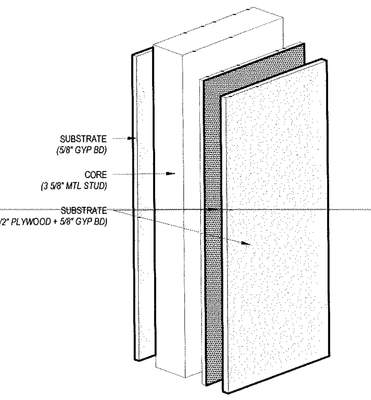

*EXAMPLE OF A 1F8 WALL TYPE

PARTITION TYPE STRUCTURE


SUBSTRATE_CORE_SUBSTRATE

PARTITION TYPE IDENTIFICATION

CORE:
A = 7/8" FURRING
B = 1 1/2" Z FURRING 25GA (VERTICAL INSTALLATION)
C = 1 1/2" Z FURRING 20GA (VERTICAL INSTALLATION)
D = 1 5/8" METAL STUD 25GA
E = 2 1/2" METAL STUD 20GA
F = 3 5/8" METAL STUD 25GA
G = 3 5/8" METAL STUD 20GA
H = 4" METAL STUD (CH) 24GA
J = 4" METAL STUD (CH) 20GA
K = 6" METAL STUD (CH) 24GA
L = 6" METAL STUD (CH) 20GA
M = 6" METAL STUD 25GA
N = 6" METAL STUD 20GA
P = 6" METAL STUD 18GA
Q = 8" METAL STUD 25GA
R = 8" METAL STUD 20GA
S = COOLER PANEL
T = FREEZER PANEL
U = EDC PANEL
V = 10" METAL STUD 20GA
W = 12" METAL STUD 20GA

EX = EXISTING WALL

SUBSTRATE: *WHEN 2 SUBSTRATES ARE APPLIED TO SAME SIDE OF A WALL, THE FIRST LISTED SUBSTRATE IS AGAINST STUD*
0 = NO SUBSTRATE
1 = 5/8" GYP BD
2 = 5/8" GYP BD (MR) = MOISTURE RESISTANT
3 = 5/8" GYP BD (EXT) = EXTERIOR SHEATHING
4 = 1" GYP BD
5 = 1/2" PLYWOOD
6 = 3/4" PLYWOOD
7 = HARDWARE CLOTH
8 = 1/2" PLYWOOD + 5/8" GYP BD
9 = 1/2" PLYWOOD + 5/8" GYP BD (MR)
10 = 3/4" PLYWOOD + 5/8" GYP BD
11 = 5/8" GYP BD + 1/2" PLYWOOD
12 = 5/8" GYP BD + 3/4" PLYWOOD
13 = 5/8" GYP BD + 5/8" GYP BD
14 = 5/8" GYP BD + 2" EIFS
15 = 5/8" GYP BD (MR) + 1/2" PLYWOOD
16 = 5/8" PLYWOOD

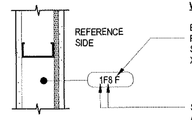

WALL TYPE TAGS & PLACEMENT

B = BATT INSULATION
F = FULL HEIGHT
S = SOUND RATED ACOUSTICAL PARTITION
X = FIRE RATED CONSTRUCTION

SEE PARTITION TYPE LEGEND ABOVE FOR CONSTRUCTION TYPE

FOR FULL HT & FIRE RATED WALLS EXTENDING TO ROOF STRUCTURE SEE DETAILS 8 TA-501, 9 TA-501, 11 TA-501, 12 TA-501 AS APPLICABLE

GENERAL PARTITION TYPE NOTES

A. PARTITIONS ARE DIMENSIONED IN PLAN FROM FINISH FACE TO FINISH FACE. EXCLUSIVE OF CERAMIC TILE.

B. CRITERIA FOR PARTITION HEIGHTS (OCCUPIED SPACES ONLY):
PARTITIONS WITHOUT SUSPENDED CEILINGS ON BOTH SIDES OF PARTITION EXTEND TO STRUCTURE.
PARTITIONS WITH SUSPENDED CEILINGS ON BOTH SIDES OF PARTITION TERMINATE 4" ABOVE SUSPENDED CEILINGS, UNO.
PARTITIONS WITH SUSPENDED CEILINGS ON ONE SIDE AND NO CEILING ON THE OTHER SIDE OF PARTITION EXTEND TO STRUCTURE WITH GYP BD FULL HEIGHT ON ONE SIDE, UNO.

C. MOISTURE RESISTANT (MR) GYP BD IS REQUIRED FOR ALL WALLS BUILT AGAINST EXTERIOR WALLS.

D. ALL GYP BOARD AND PLYWOOD FINISHES TO BE HELD 5/8" OFF OF FLOOR.

E. HORIZONAL BRIDGING PER STUD SUPPLIER RECOMMENDATIONS @ 6'-0" OC MAXIMUM.

F. ALL RESTROOM WALLS TO HAVE CEMENTITIOUS BACKER BOARD TO 48" AFF & WATER RESISTANT GYP BD ABOVE. STUD SPACING TO BE 16" OC.

G. ALL 20GA. STUDS TO HAVE 1 5/8" MINIMUM FLANGE WIDTH UNO.

PARTITION TYPE LEGEND

TARGET®
1000 NICOLLET MALL
MINNEAPOLIS, MN 55403

Cuhaci & Peterson
Architects Engineers Planners
1925 Prospect Ave. P (407) 661-9100
Orlando, FL 32814 F (407) 661-9101
www.c-p.com Florida Corporate Certificate #AC26826

Date	No.	Description
10/19/2018		BID SET
12/03/2018	13	TENANT INTEGRATION

STATE OF FLORIDA
RICK ZANE SMITH
AR0010527
REGISTERED ARCHITECT

SIGNED 07-03-2018
EXPIRES 02/28/2019


TARGET
Miami Beach, FL
1031 & 1045 5TH ST.
MIAMI BEACH, FL 33139

Project Number	T-3269
Proto: P09MR	Version:N/A Config: LL
Drawn By	ZNR
Checked By	RZS

PARTITION TYPES & INTERIOR WALL DETAILS

TA-501 13

12/14/2018 10:24:11 AM

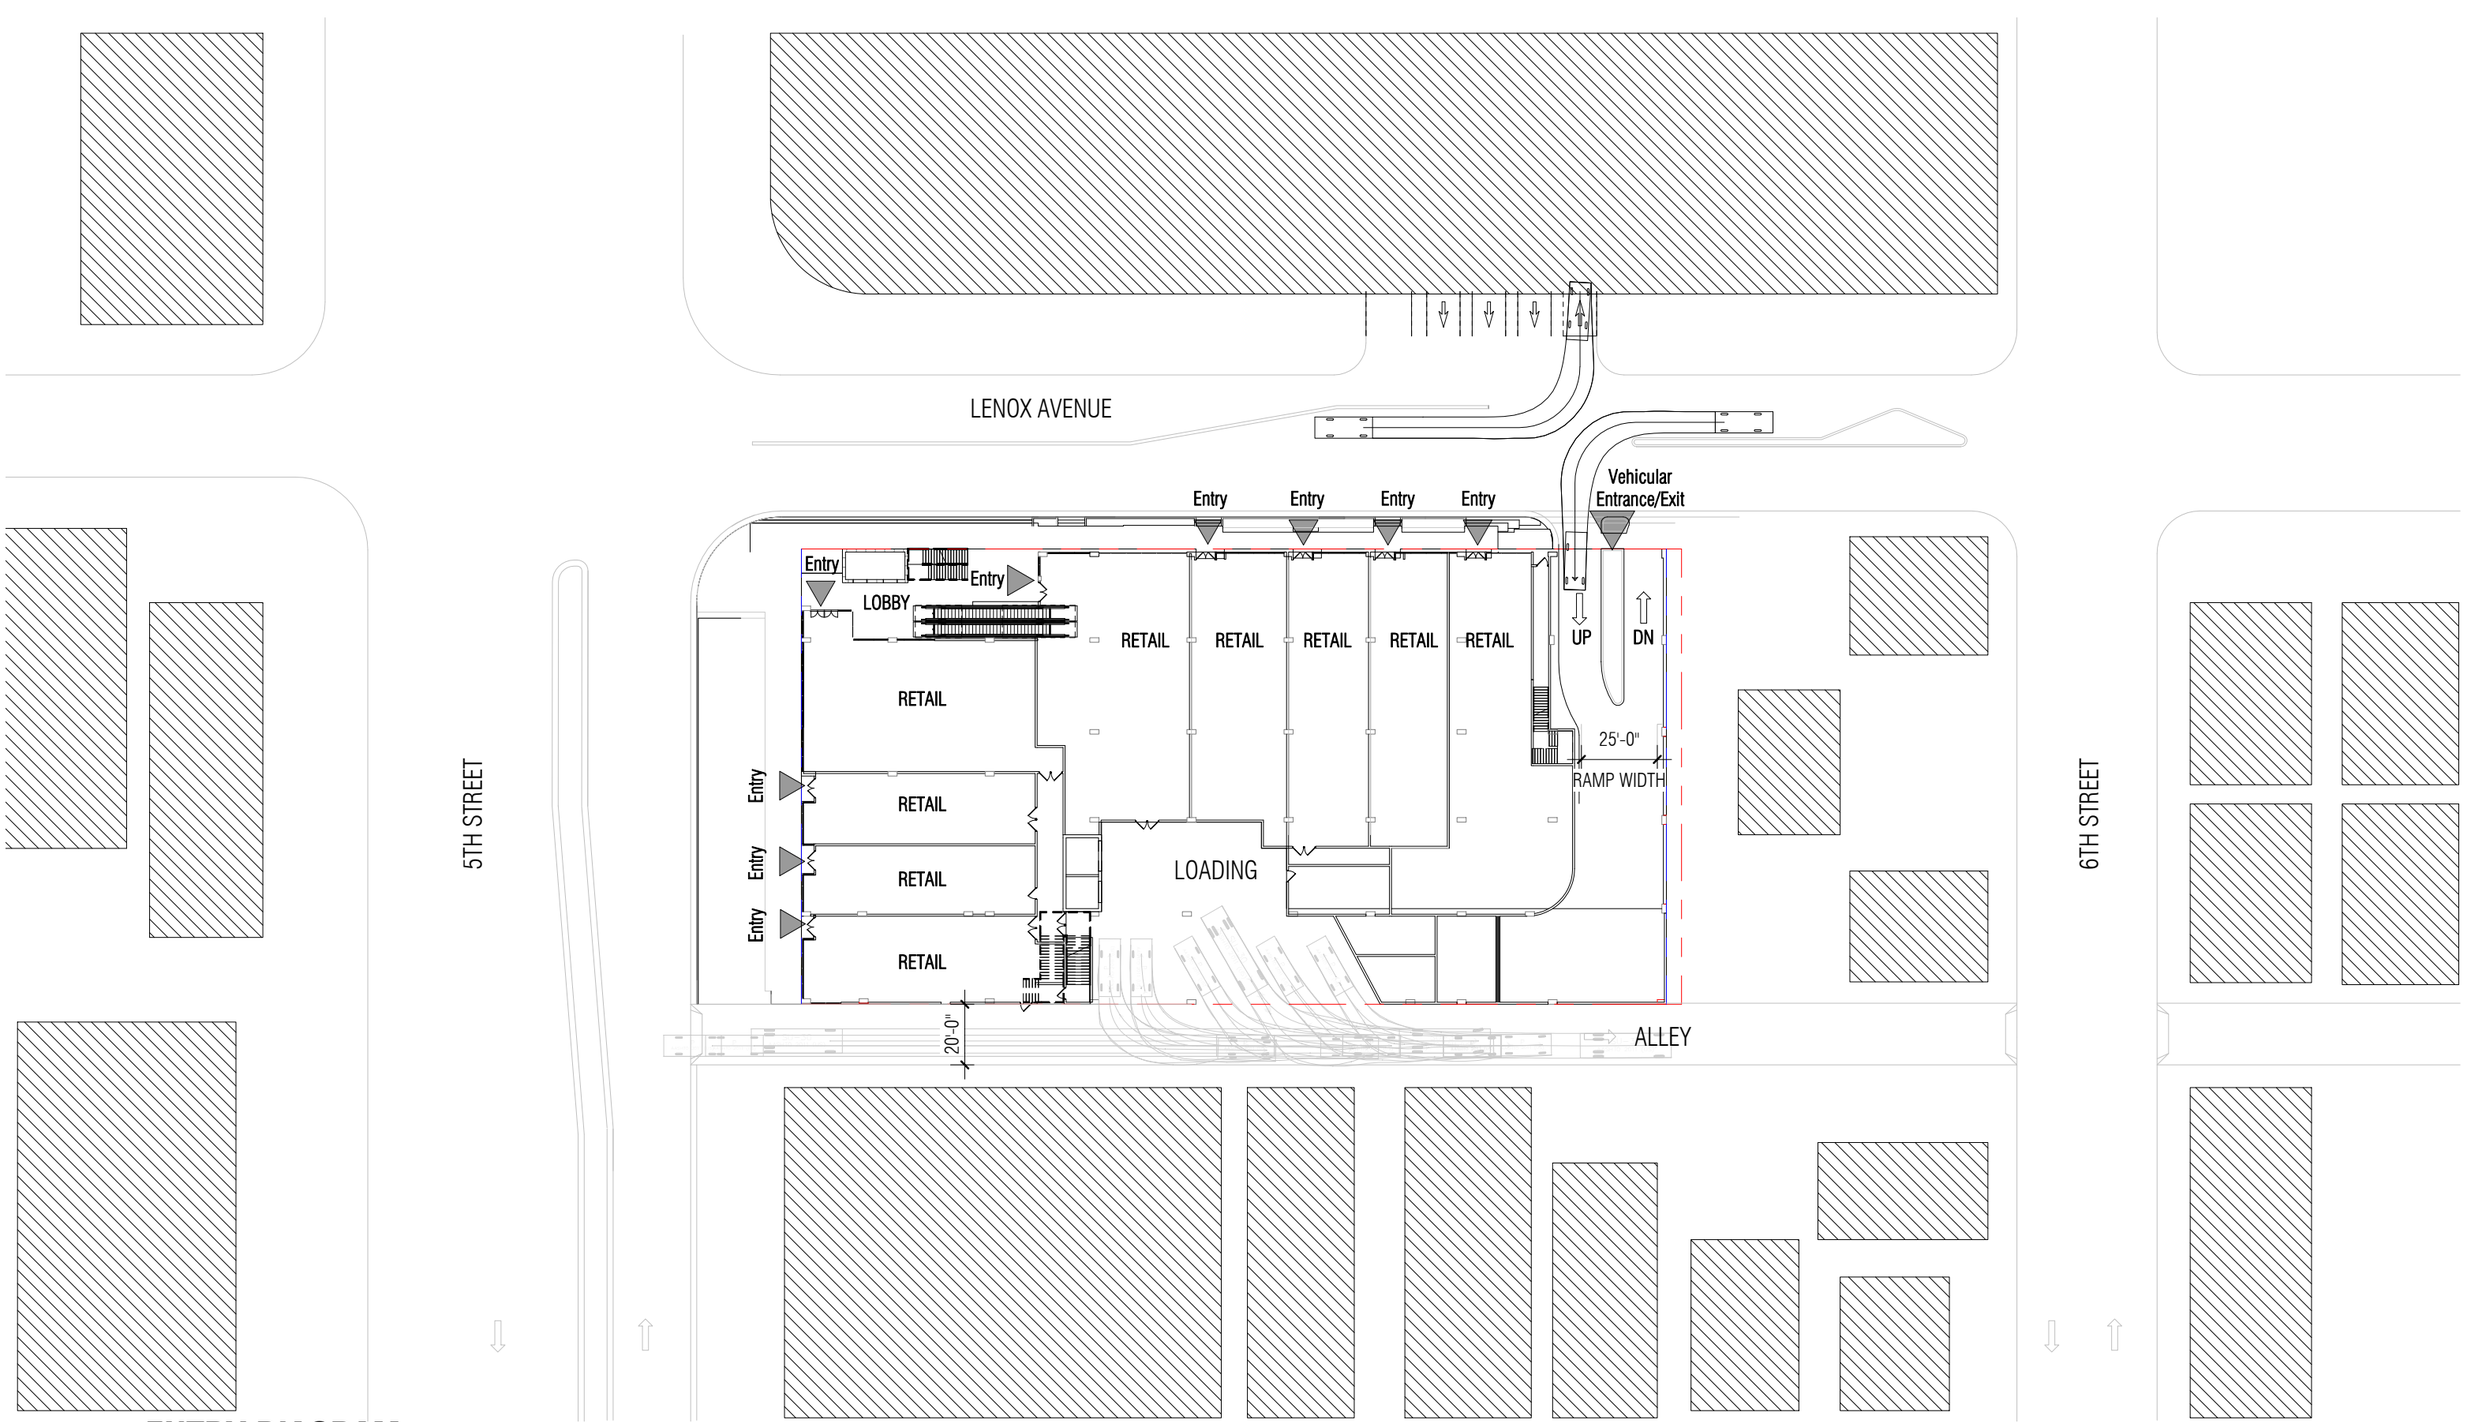

ENTRY DIAGRAM

Scale: 1" = 50'-0"

REVISED

The BLVD at Lenox	Miami Beach, Florida	Operational Plan	1" = 50'-0"	10/24/2016

No copies, transmissions, reproductions, or electronic revisions of any portions of these drawings in whole or in part be made without the express written permission of Zyscovich Architects. All designs indicated in these drawings are property of Zyscovich Architects. All copyrights reserved © 2016.

LAND
ZYSCOVICH ARCHITECTS
100 N Biscayne Blvd . 27th Fl
Miami . FL 33132.2304
t 305.372.5222 f 305.577.4521
e info@zyscovich.com
w www.zyscovich.com