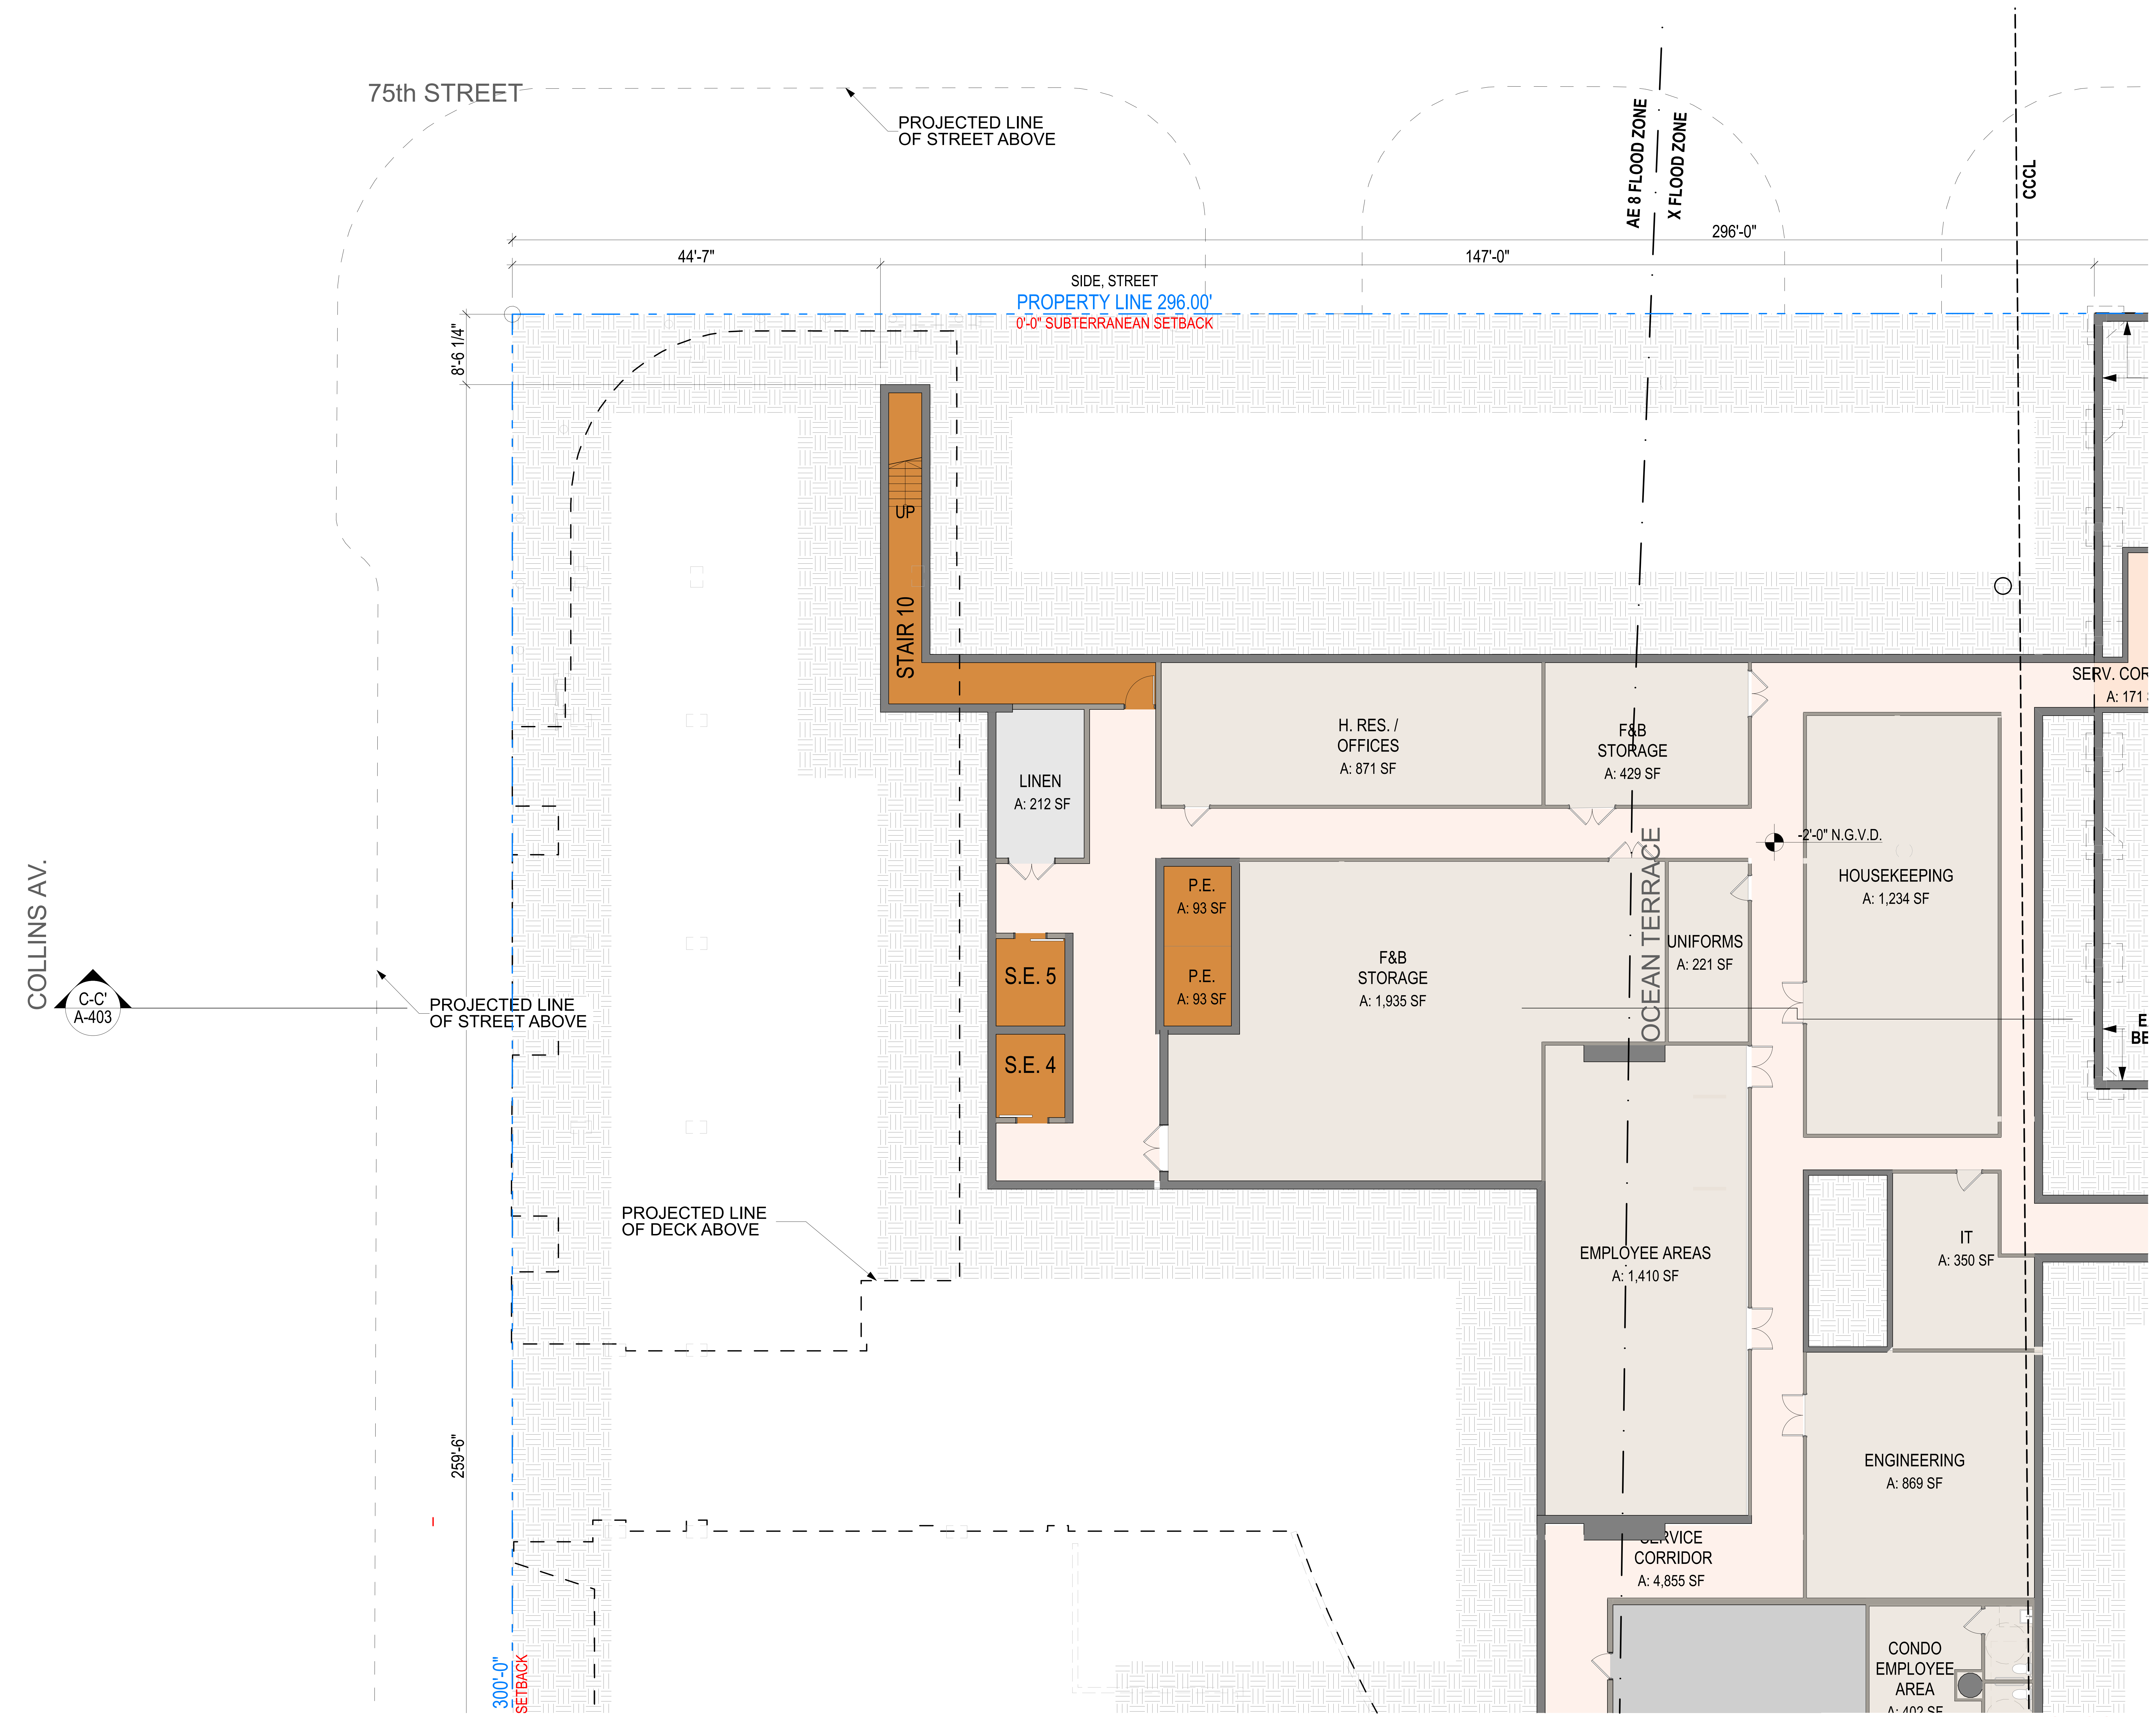

BASEMENT LEVEL
Floor Plan
SCALE: 1/8" = 1'-0"
0 4' 8' 16'

N

2. PROPOSED HOTEL

revuelta
architecture
international

Miami
Santiago, Chile
revuelta.com

2950 SW 27TH AVE.
SUITE 110
MIAMI, FL 33133
T. 305.590.5000
F. 305.590.5040

RJ HEISENBOTTLE
ARCHITECTS
2199 PONCE DE LEON BLVD.
SUITE 400
CORAL GABLES, FL 33134
TELEPHONE: 305/446-7799
FAX: 305/446-9275

OCEAN TERRACE

7400 Ocean Terrace
Miami Beach, FL 33141

A mixed used project by
Ocean Terrace
Holdings
1035 North Miami Av.
Miami, FL 33136
305.324.4700

Design & Executive Architect

REVUELTA
Architecture International
P.A.
2950 SW 27TH AVE.
SUITE 110
MIAMI, FL 33133
T. 305.590.5000
F. 305.590.5040

Luis O. Revuelta
AR-0007972

Final Cap HPB19-0363	Date 7/15/2021
	Scale AS SHOWN

Sheet Name

FLOOR PLAN - BASEMENT

A-1.102

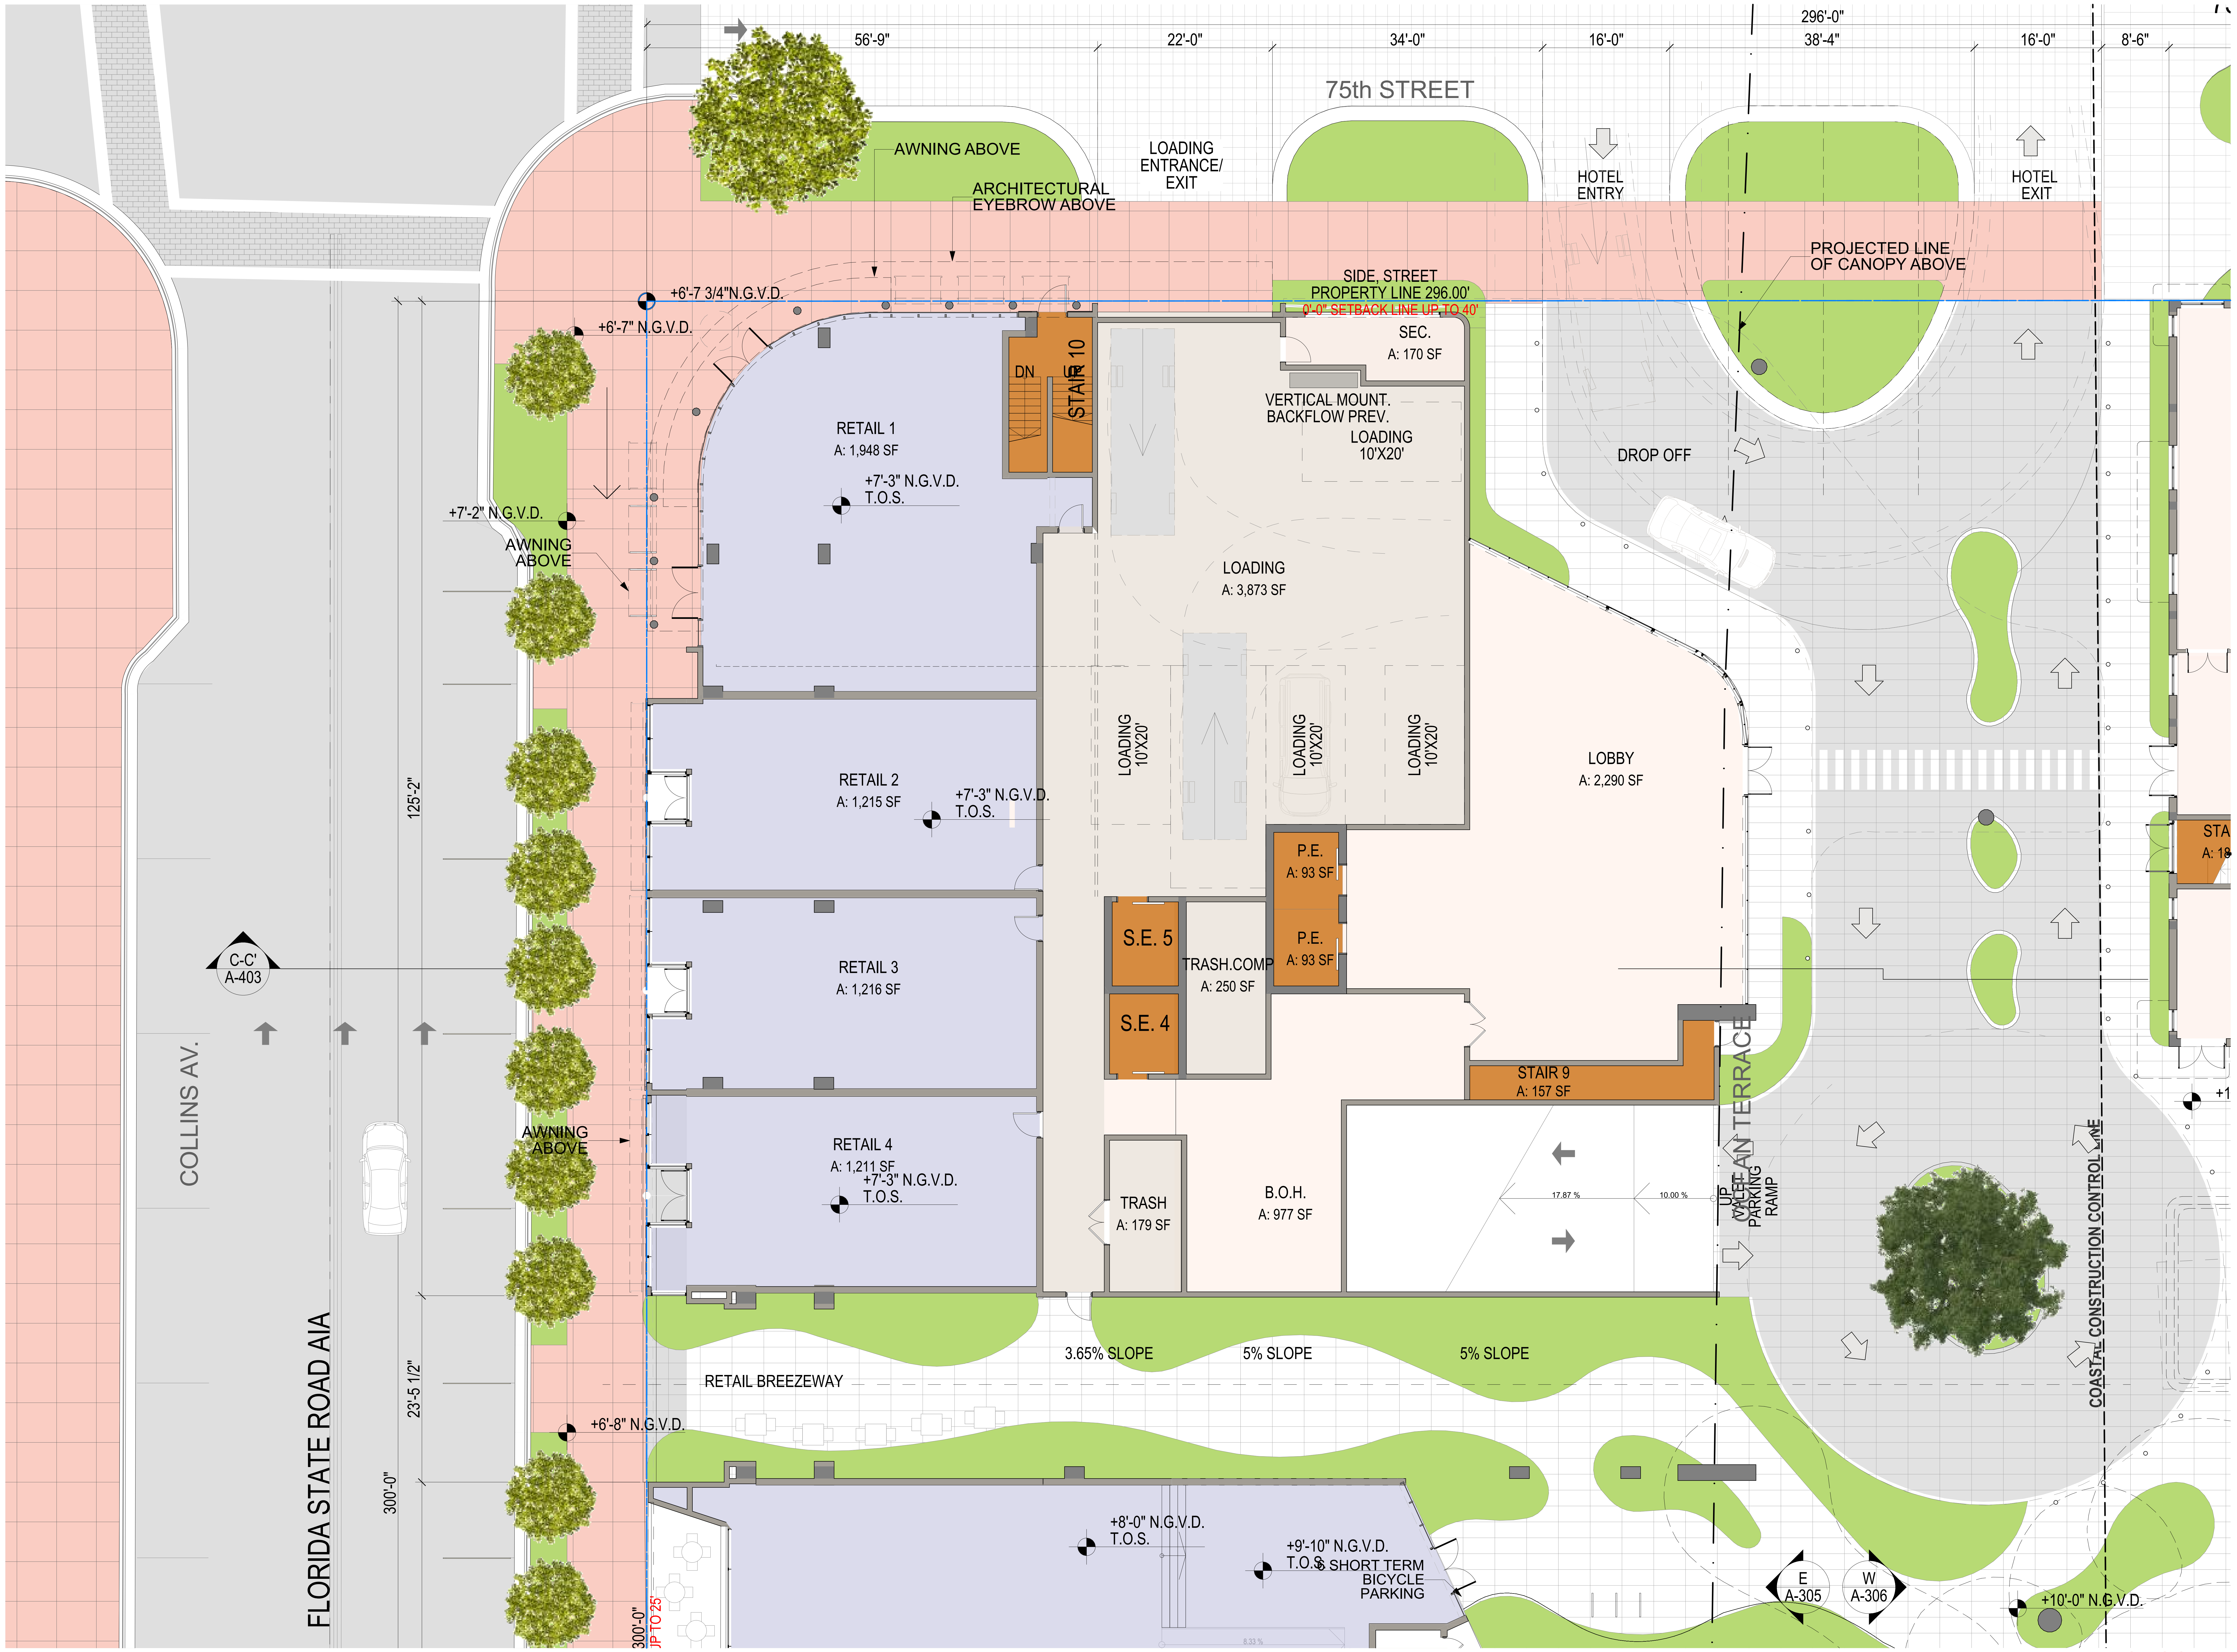

PROPOSED

LOBBY LEVEL
Floor Plan
SCALE: 1/8" = 1'-0"

0 4' 8' 16'

N

2. PROPOSED HOTEL

These Design And Drawings Are The Copyrighted Property Of Revuelta Architecture International P.A. and May Not Be Reproduced Except with Specific Written Consent of the Architect.
The Contractor Must Check And Verify all Dimensions Of The Job And Be Responsible For Same, Reporting Any Discrepancies to The Architects Before Commencing work. Drawings Not to be Scaled.
File: BIM Server: RAI - BIM Server_1 - BIM Server 21/1612_OCEAN TERRACE/1612_OCEAN TERRACE -HPB_REV_1_2021 - By bpederzoli - Date: 7/1/2021

revuelta
architecture
international

Miami
Santiago, Chile
revuelta.com

2950 SW 27TH AVE.
SUITE 110
MIAMI, FL 33133

T. 305.590.5000
F. 305.590.5040

RJ HEISENBOTTLE
ARCHITECTS

2199 PONCE DE LEON BLVD.
SUITE 400
CORAL GABLES, FL 33134
TELEPHONE: 305/446-7799
FAX: 305/446-9275

OCEAN TERRACE

7400 Ocean Terrace
Miami Beach, FL 33141

A mixed used project by
Ocean Terrace Holdings
1035 North Miami Av.
Miami, FL 33136

305.324.4700

Design & Executive Architect

REVUELTA
Architecture International
P.A.
2950 SW 27TH AVE.
SUITE 110
MIAMI, FL 33133

T. 305.590.5000
F. 305.590.5040

Luis O. Revuelta
AR-0007972

Final Cap
HPB19-0363

Date
7/15/2021

Scale
AS SHOWN

Sheet Name

FLOOR PLAN - GROUND FLOOR

A-1.103

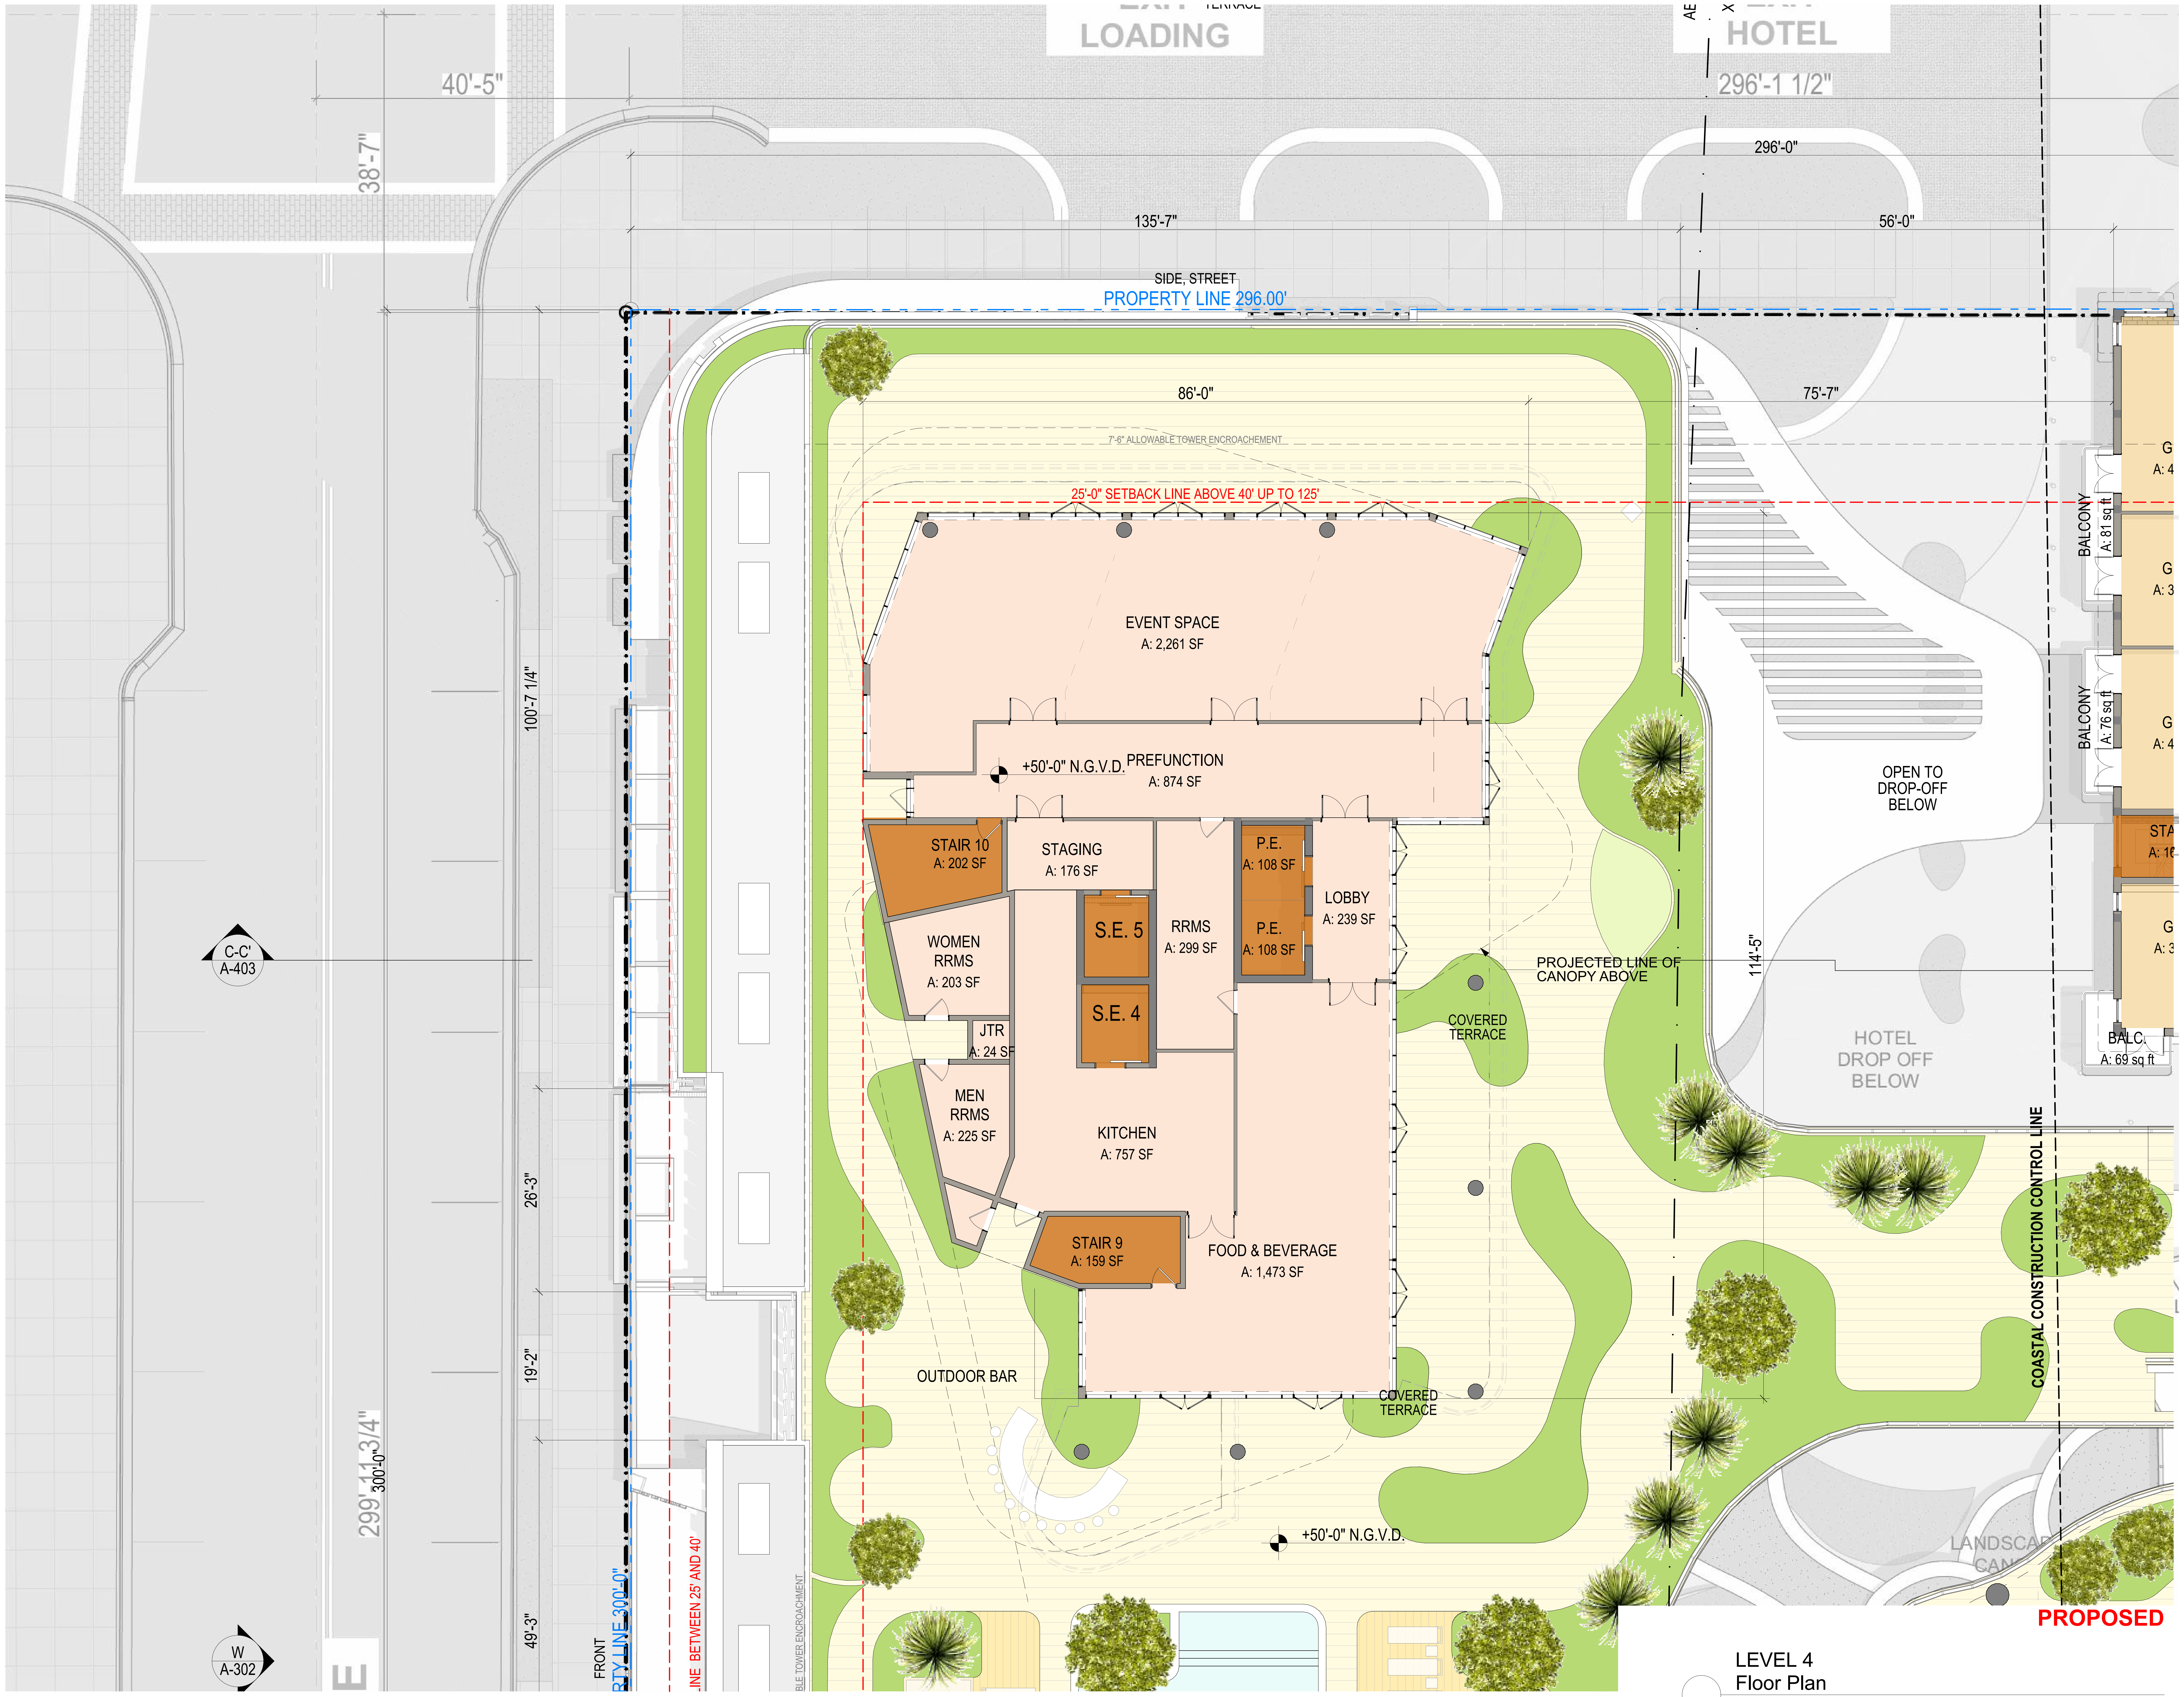

LEVEL 4
Floor Plan

SCALE: 1/8" = 1'-0"

2. PROPOSED HOTEL

revuelta
architecture
international

Miami
Santiago, Chile
revuelta.com

2950 SW 27TH AVE.
SUITE 110
MIAMI, FL 33133

T. 305.590.5000
F. 305.590.5040

RJ HEISENBOTTLE
ARCHITECTS
2199 PONCE DE LEON BLVD.
SUITE 400
CORAL GABLES, FL 33134
TELEPHONE: 305/446-7799
FAX: 305/446-9275

OCEAN TERRACE

7400 Ocean Terrace
Miami Beach, FL 33141

A mixed used project by
Ocean Terrace
Holdings
1035 North Miami Av.
Miami, FL 33136

305.324.4700

Design & Executive Architect

REVUELTA
Architecture International
P.A.
2950 SW 27TH AVE.
SUITE 110
MIAMI, FL 33133

T. 305.590.5000
F. 305.590.5040

Luis O. Revuelta
AR-0007972

Final Cap **HPB19-0363**	**Date** **7/15/2021**
	Scale **AS SHOWN**
	Sheet Name

FLOOR PLAN -
LEVEL 4

A-1.104

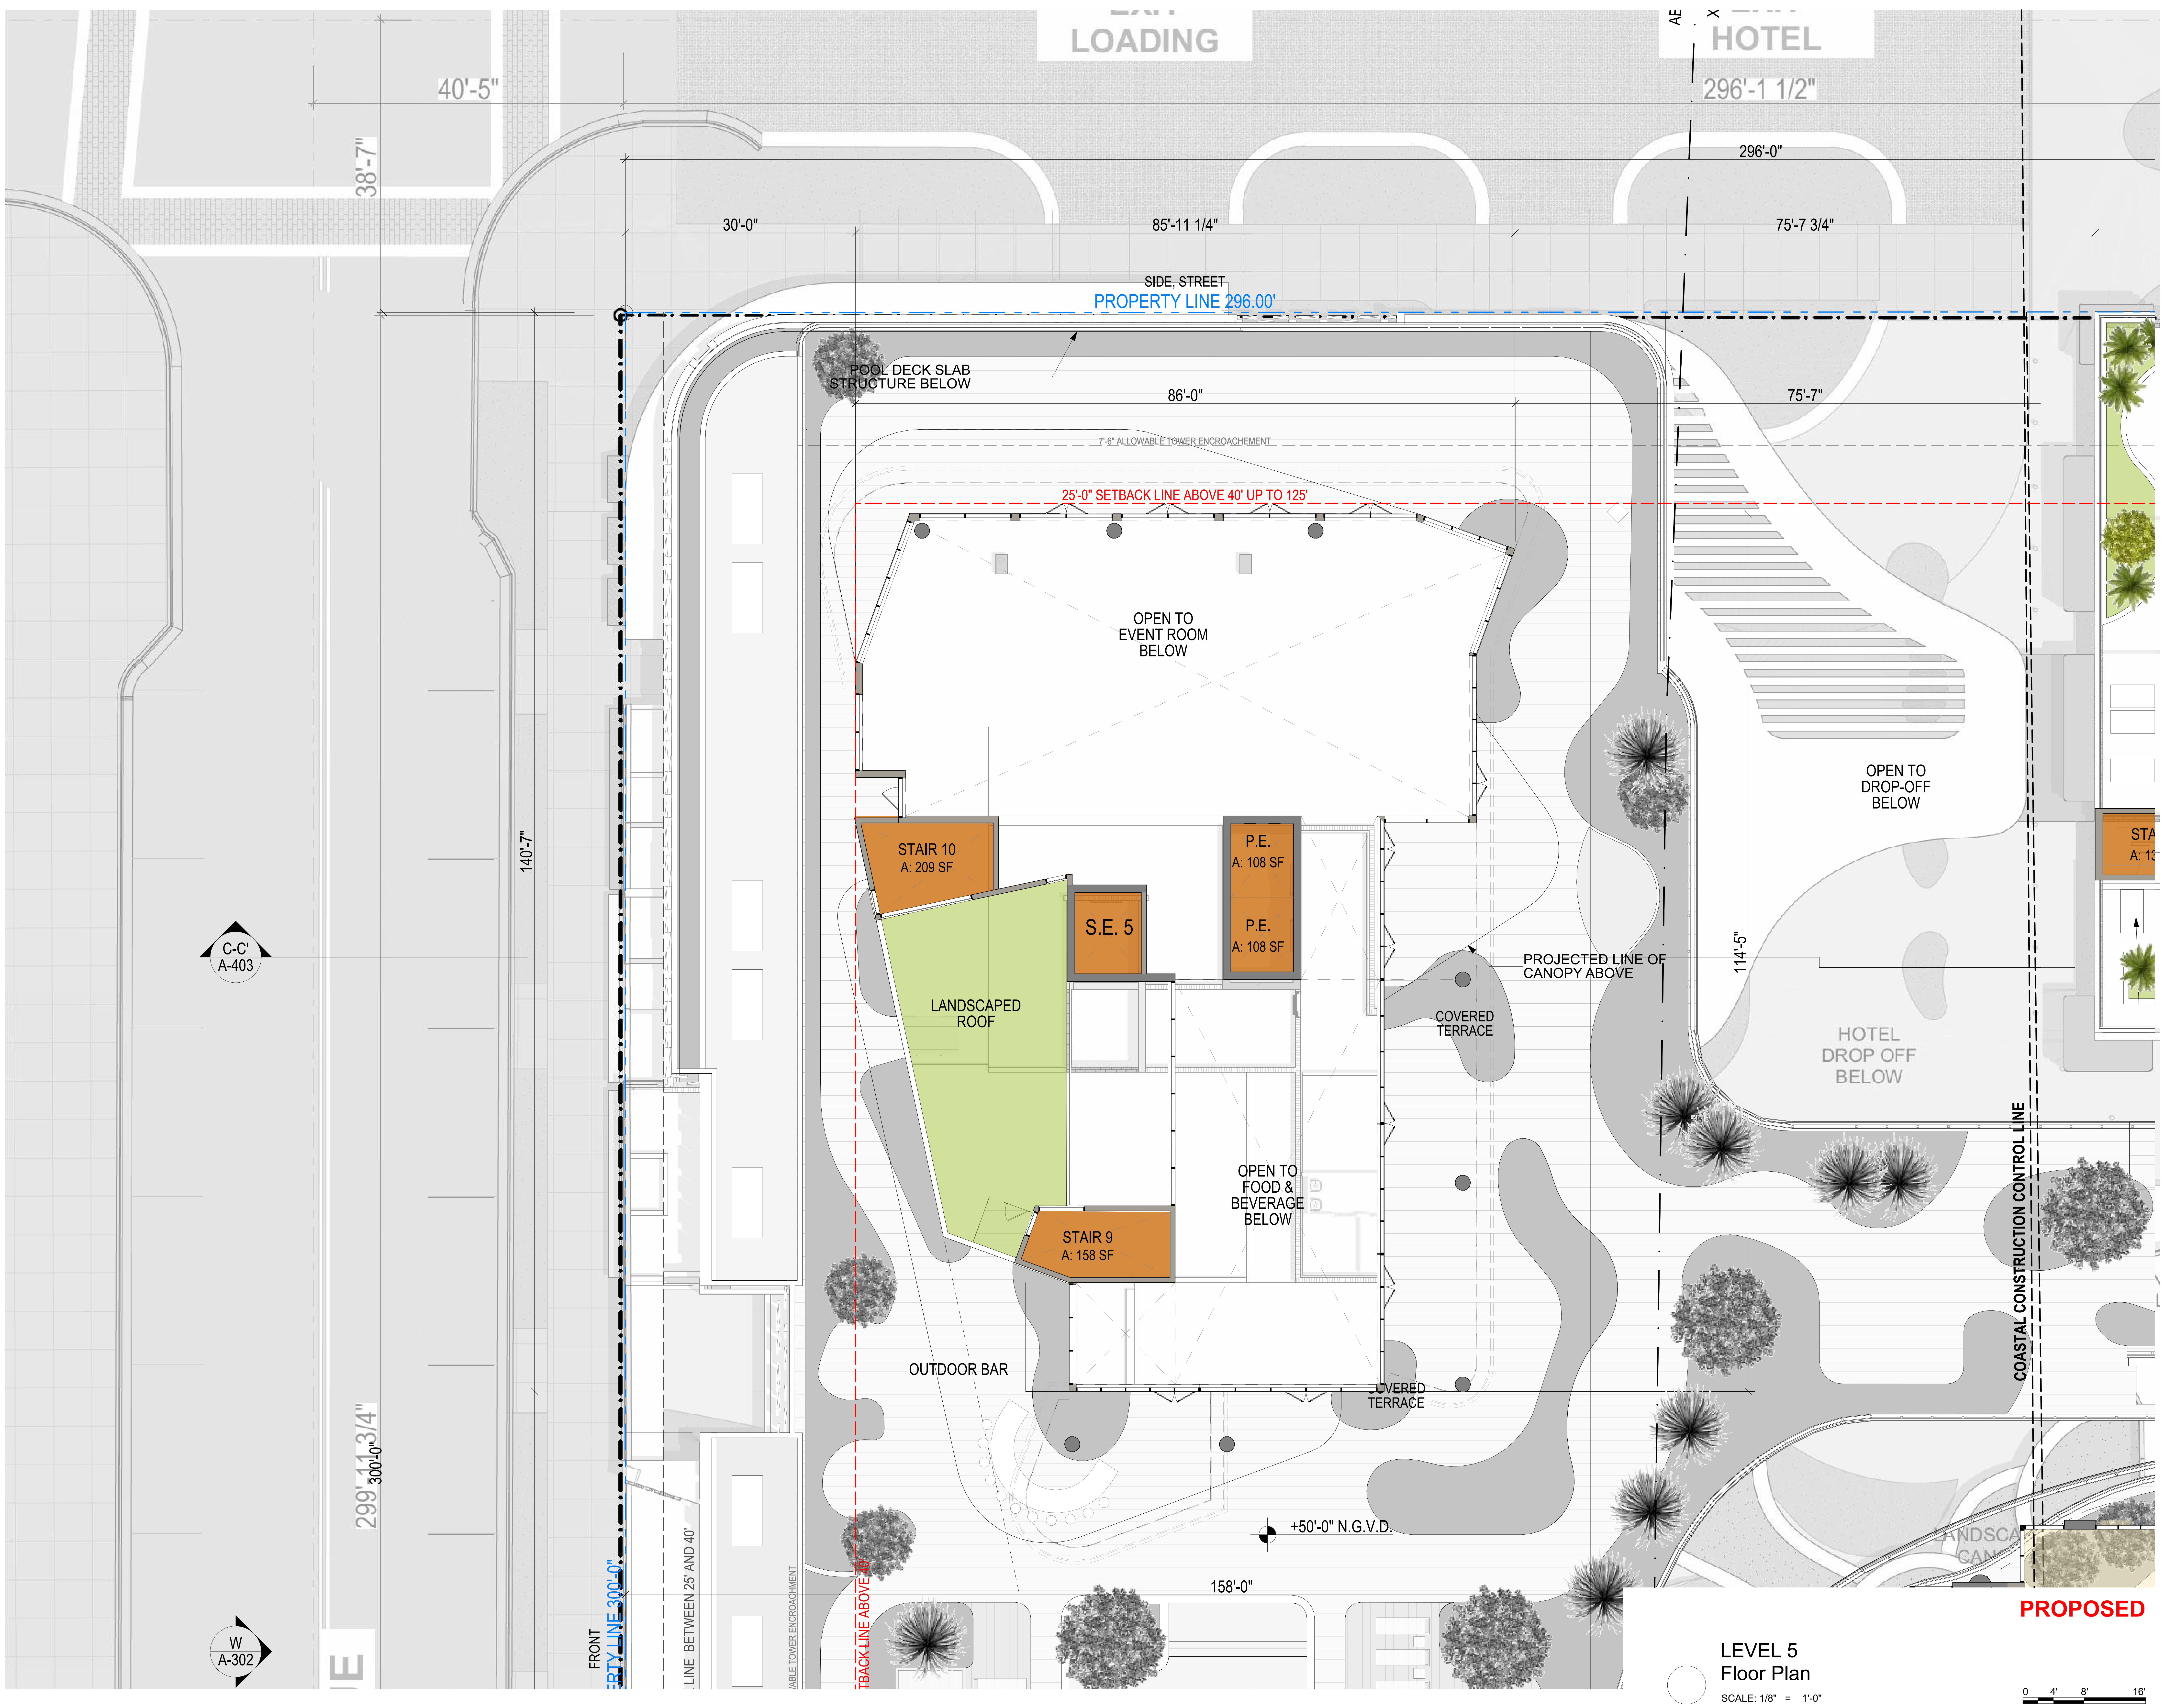

PROPOSED

LEVEL 5
Floor Plan

SCALE: 1/8" = 1'-0"

0 4' 8' 16'

N

2. PROPOSED HOTEL

revuelta
architecture
international

Miami
Santiago, Chile
revuelta.com

2950 SW 27TH AVE.
SUITE 110
MIAMI, FL 33133

T. 305.590.5000
F. 305.590.5040

RJ HEISENBOTTLE ARCHITECTS
2199 PONCE DE LEON BLVD.
SUITE 400
CORAL GABLES, FL 33134
TELEPHONE: 305/446-7799
FAX: 305/446-9275

OCEAN TERRACE

7400 Ocean Terrace
Miami Beach, FL 33141

A mixed used project by
Ocean Terrace Holdings
1035 North Miami Av.
Miami, FL 33136

305.324.4700

Design & Executive Architect

REVUELTA
Architecture International
P.A.
2950 SW 27TH AVE.
SUITE 110
MIAMI, FL 33133

T. 305.590.5000
F. 305.590.5040

Luis O. Revuelta
AR-0007972

Final Cap
HPB19-0363

Date
7/15/2021

Scale
AS SHOWN

Sheet Name

FLOOR PLAN - LEVEL 5

A-1.105

File: BIM Server: RAI - BIM Server_1 - BIM Server 21/1612_OCEAN TERRACE/1612_OCEAN TERRACE -HPB_REV_1_2021 - By bpederzoli - Date: 7/1/2021

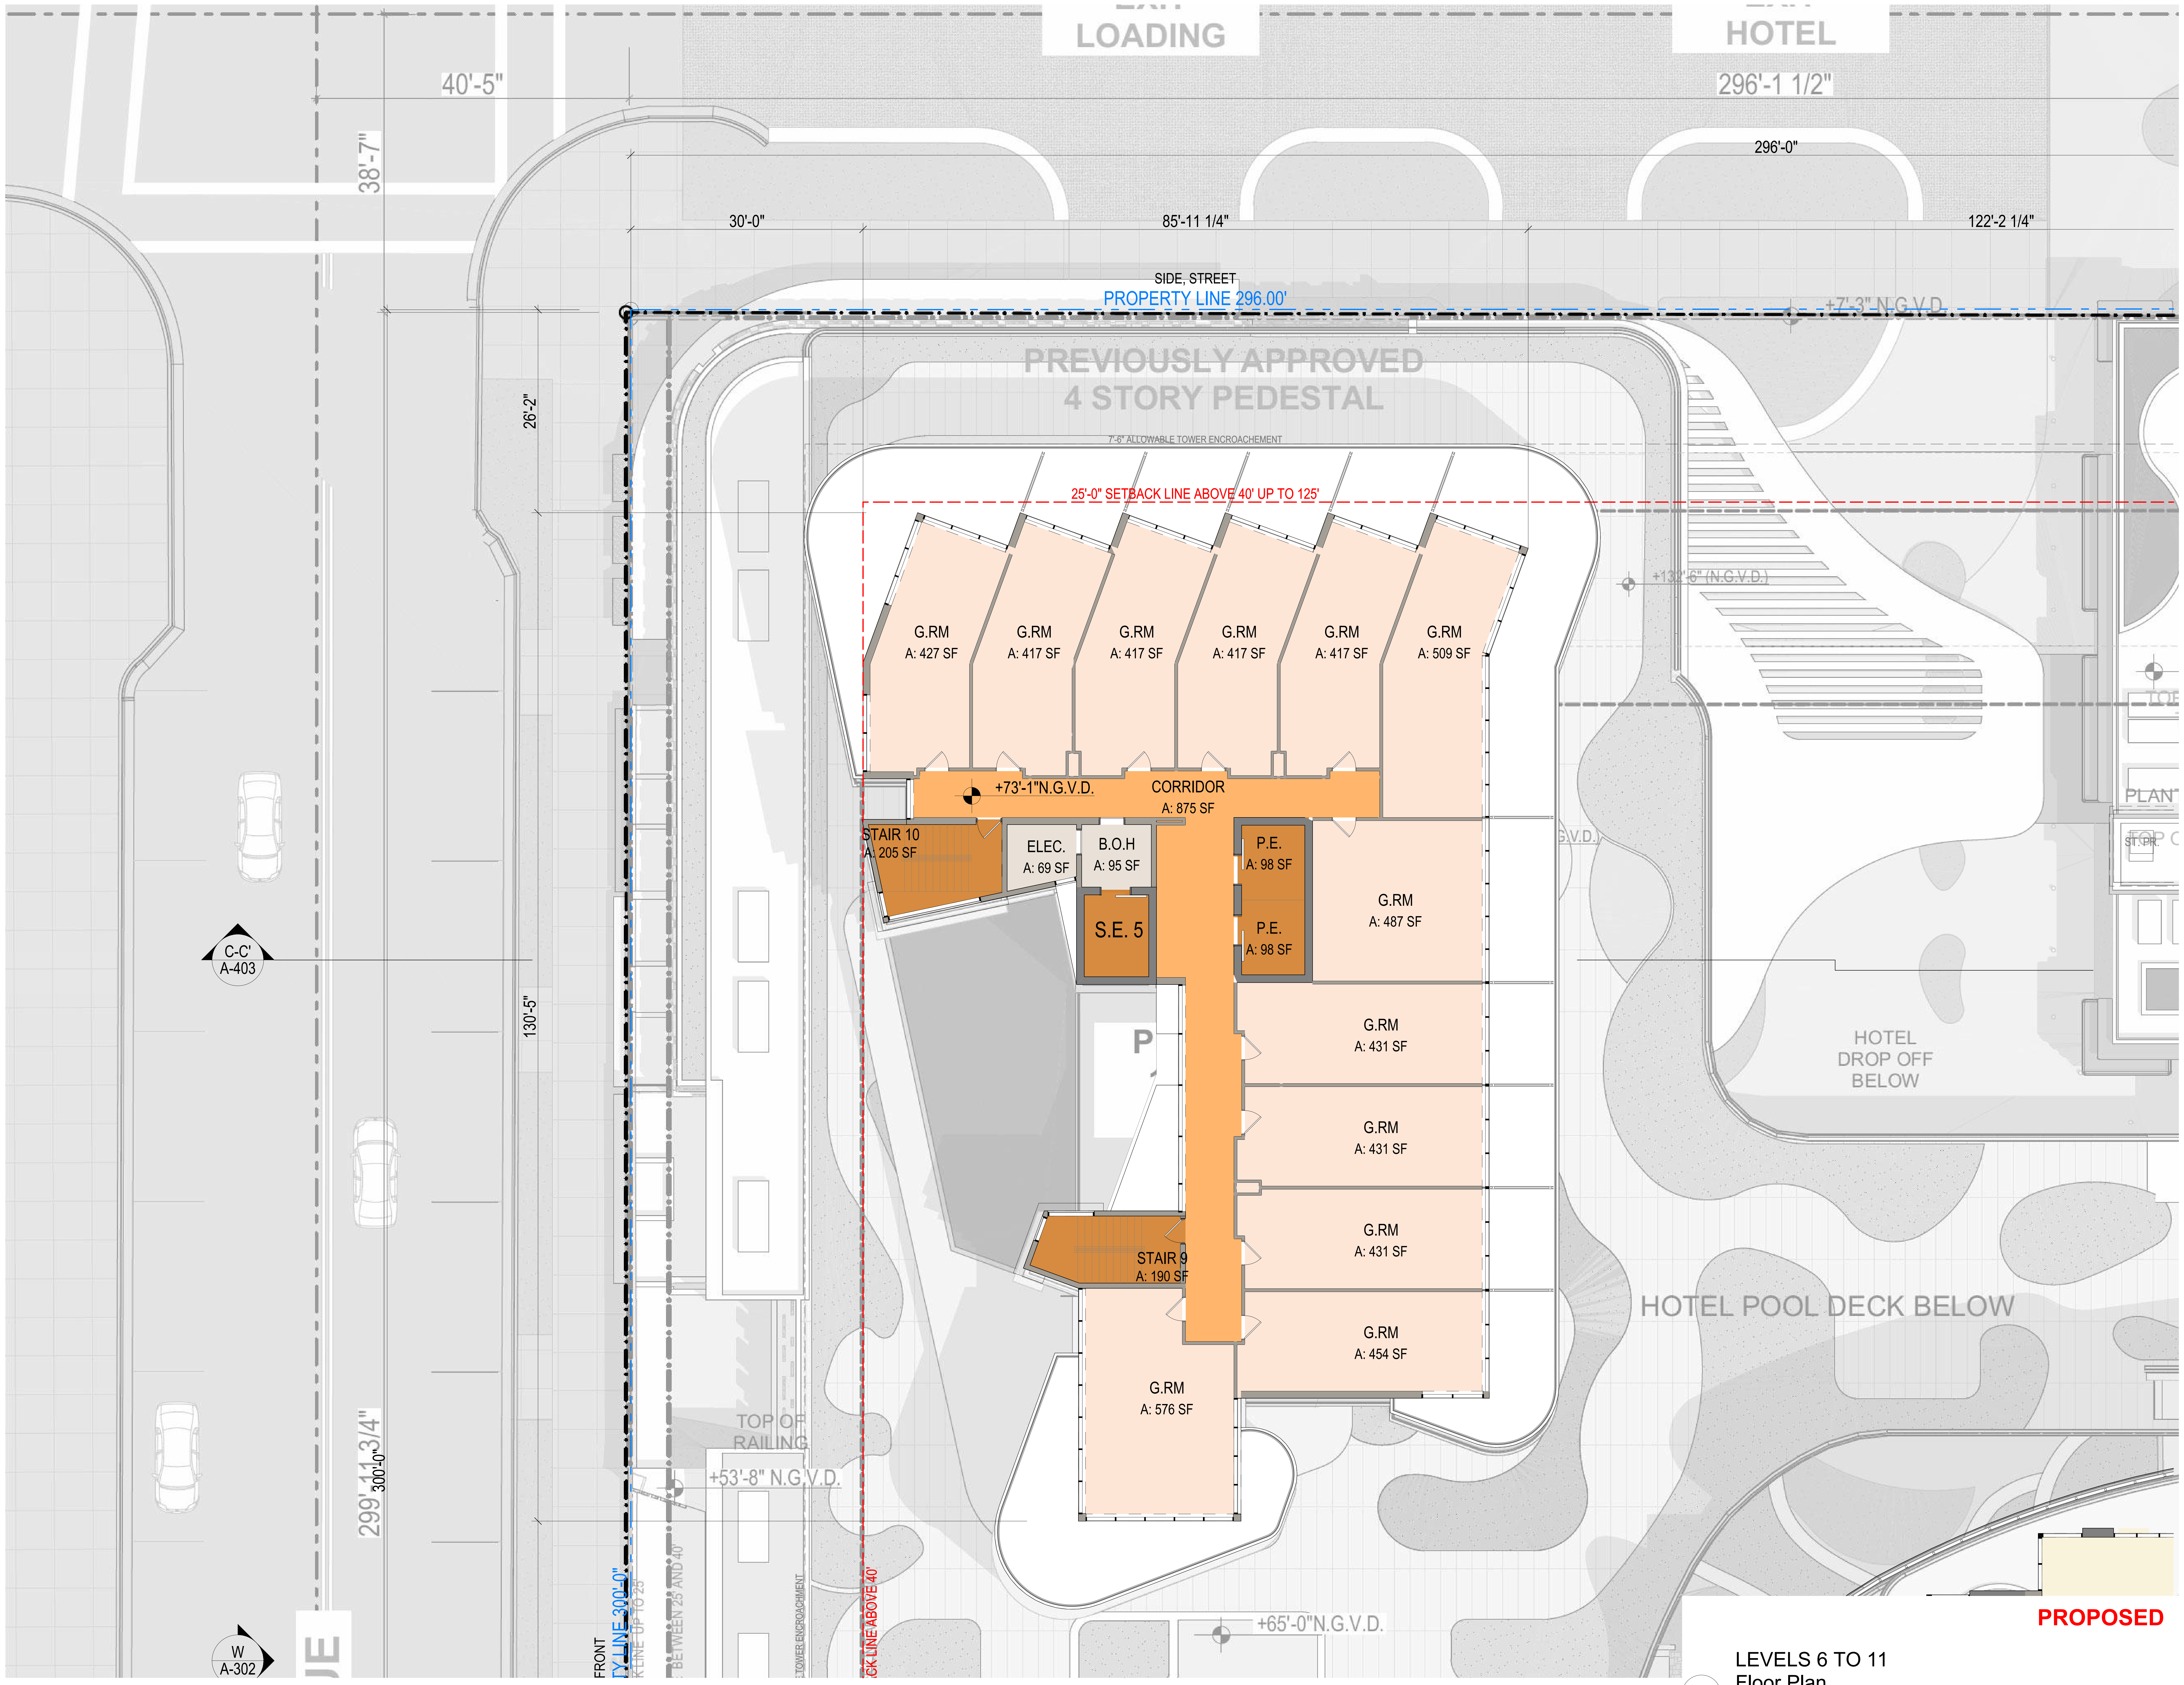

PROPOSED

LEVELS 6 TO 11
Floor Plan

SCALE: 1/8" = 1'-0"

0 4' 8' 16'

N

2. PROPOSED HOTEL

revuelta
architecture
international

Miami
Santiago, Chile
revuelta.com

2950 SW 27TH AVE.
SUITE 110
MIAMI, FL 33133

T. 305.590.5000
F. 305.590.5040

RJ HEISENBOTTLE
ARCHITECTS

2199 PONCE DE LEON BLVD.
SUITE 400
CORAL GABLES, FL 33134
TELEPHONE: 305/446-7799
FAX: 305/446-9275

OCEAN TERRACE

7400 Ocean Terrace
Miami Beach, FL 33141

A mixed used project by
Ocean Terrace
Holdings

1035 North Miami Av.
Miami, FL 33136

305.324.4700

Design & Executive Architect

REVUELTA
Architecture International
P.A.
2950 SW 27TH AVE.
SUITE 110
MIAMI, FL 33133

T. 305.590.5000
F. 305.590.5040

Luis O. Revuelta
AR-0007972

Final Cap
HPB19-0363

Date
7/15/2021

Scale
AS SHOWN

Sheet Name

FLOOR PLAN -
LEVEL 6

A-1.106

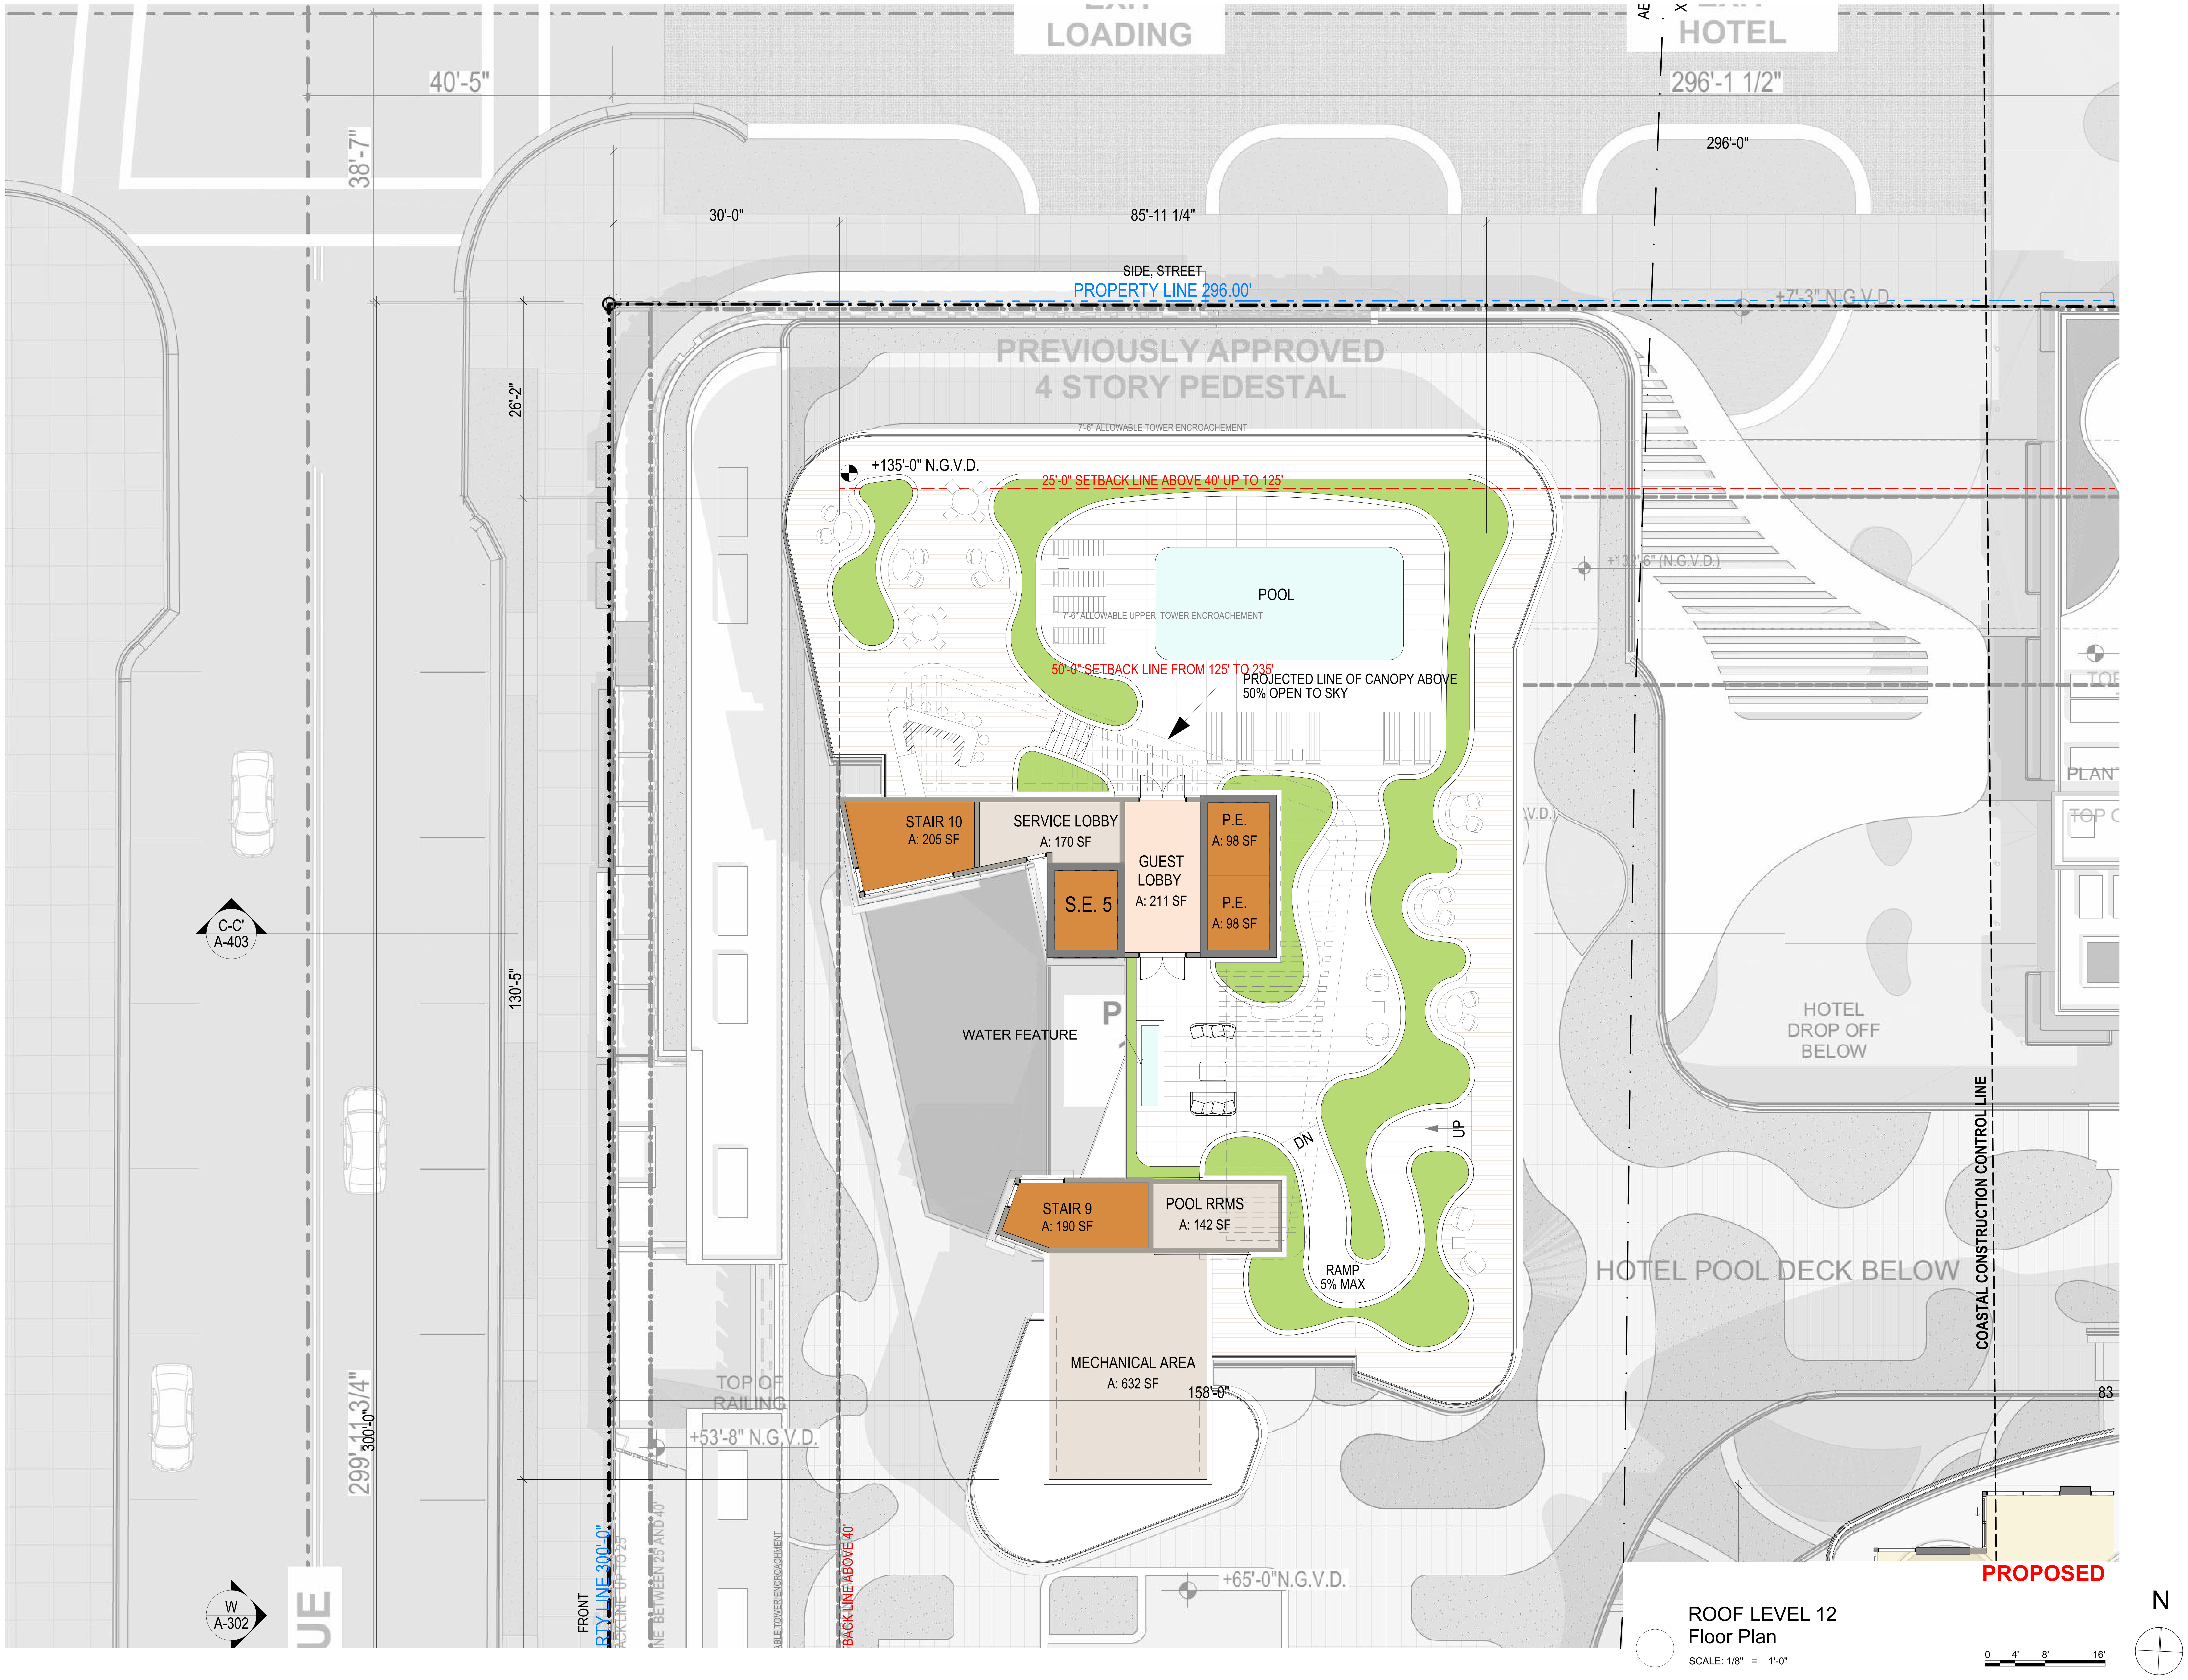

ROOF LEVEL 12
Floor Plan
SCALE: 1/8" = 1'-0"

2. PROPOSED HOTEL

revuelta
architecture
international

Miami
Santiago, Chile
revuelta.com

2950 SW 27TH AVE.
SUITE 110
MIAMI, FL 33133
T. 305.590.5000
F. 305.590.5040

RJ HEISENBOTTLE
ARCHITECTS
2199 PONCE DE LEON BLVD.
SUITE 400
CORAL GABLES, FL 33134
TELEPHONE: 305/446-7799
FAX: 305/446-9275

OCEAN TERRACE

7400 Ocean Terrace
Miami Beach, FL 33141

A mixed used project by
Ocean Terrace Holdings
1035 North Miami Av.
Miami, FL 33136
305.324.4700

Design & Executive Architect

REVUELTA
Architecture International
P.A.
2950 SW 27TH AVE.
SUITE 110
MIAMI, FL 33133
T. 305.590.5000
F. 305.590.5040

Luis O. Revuelta
AR-0007972

Final Cap
HPB19-0363

Date
7/15/2021

Scale
AS SHOWN

Sheet Name
FLOOR PLAN - LEVEL 12

A-1.107

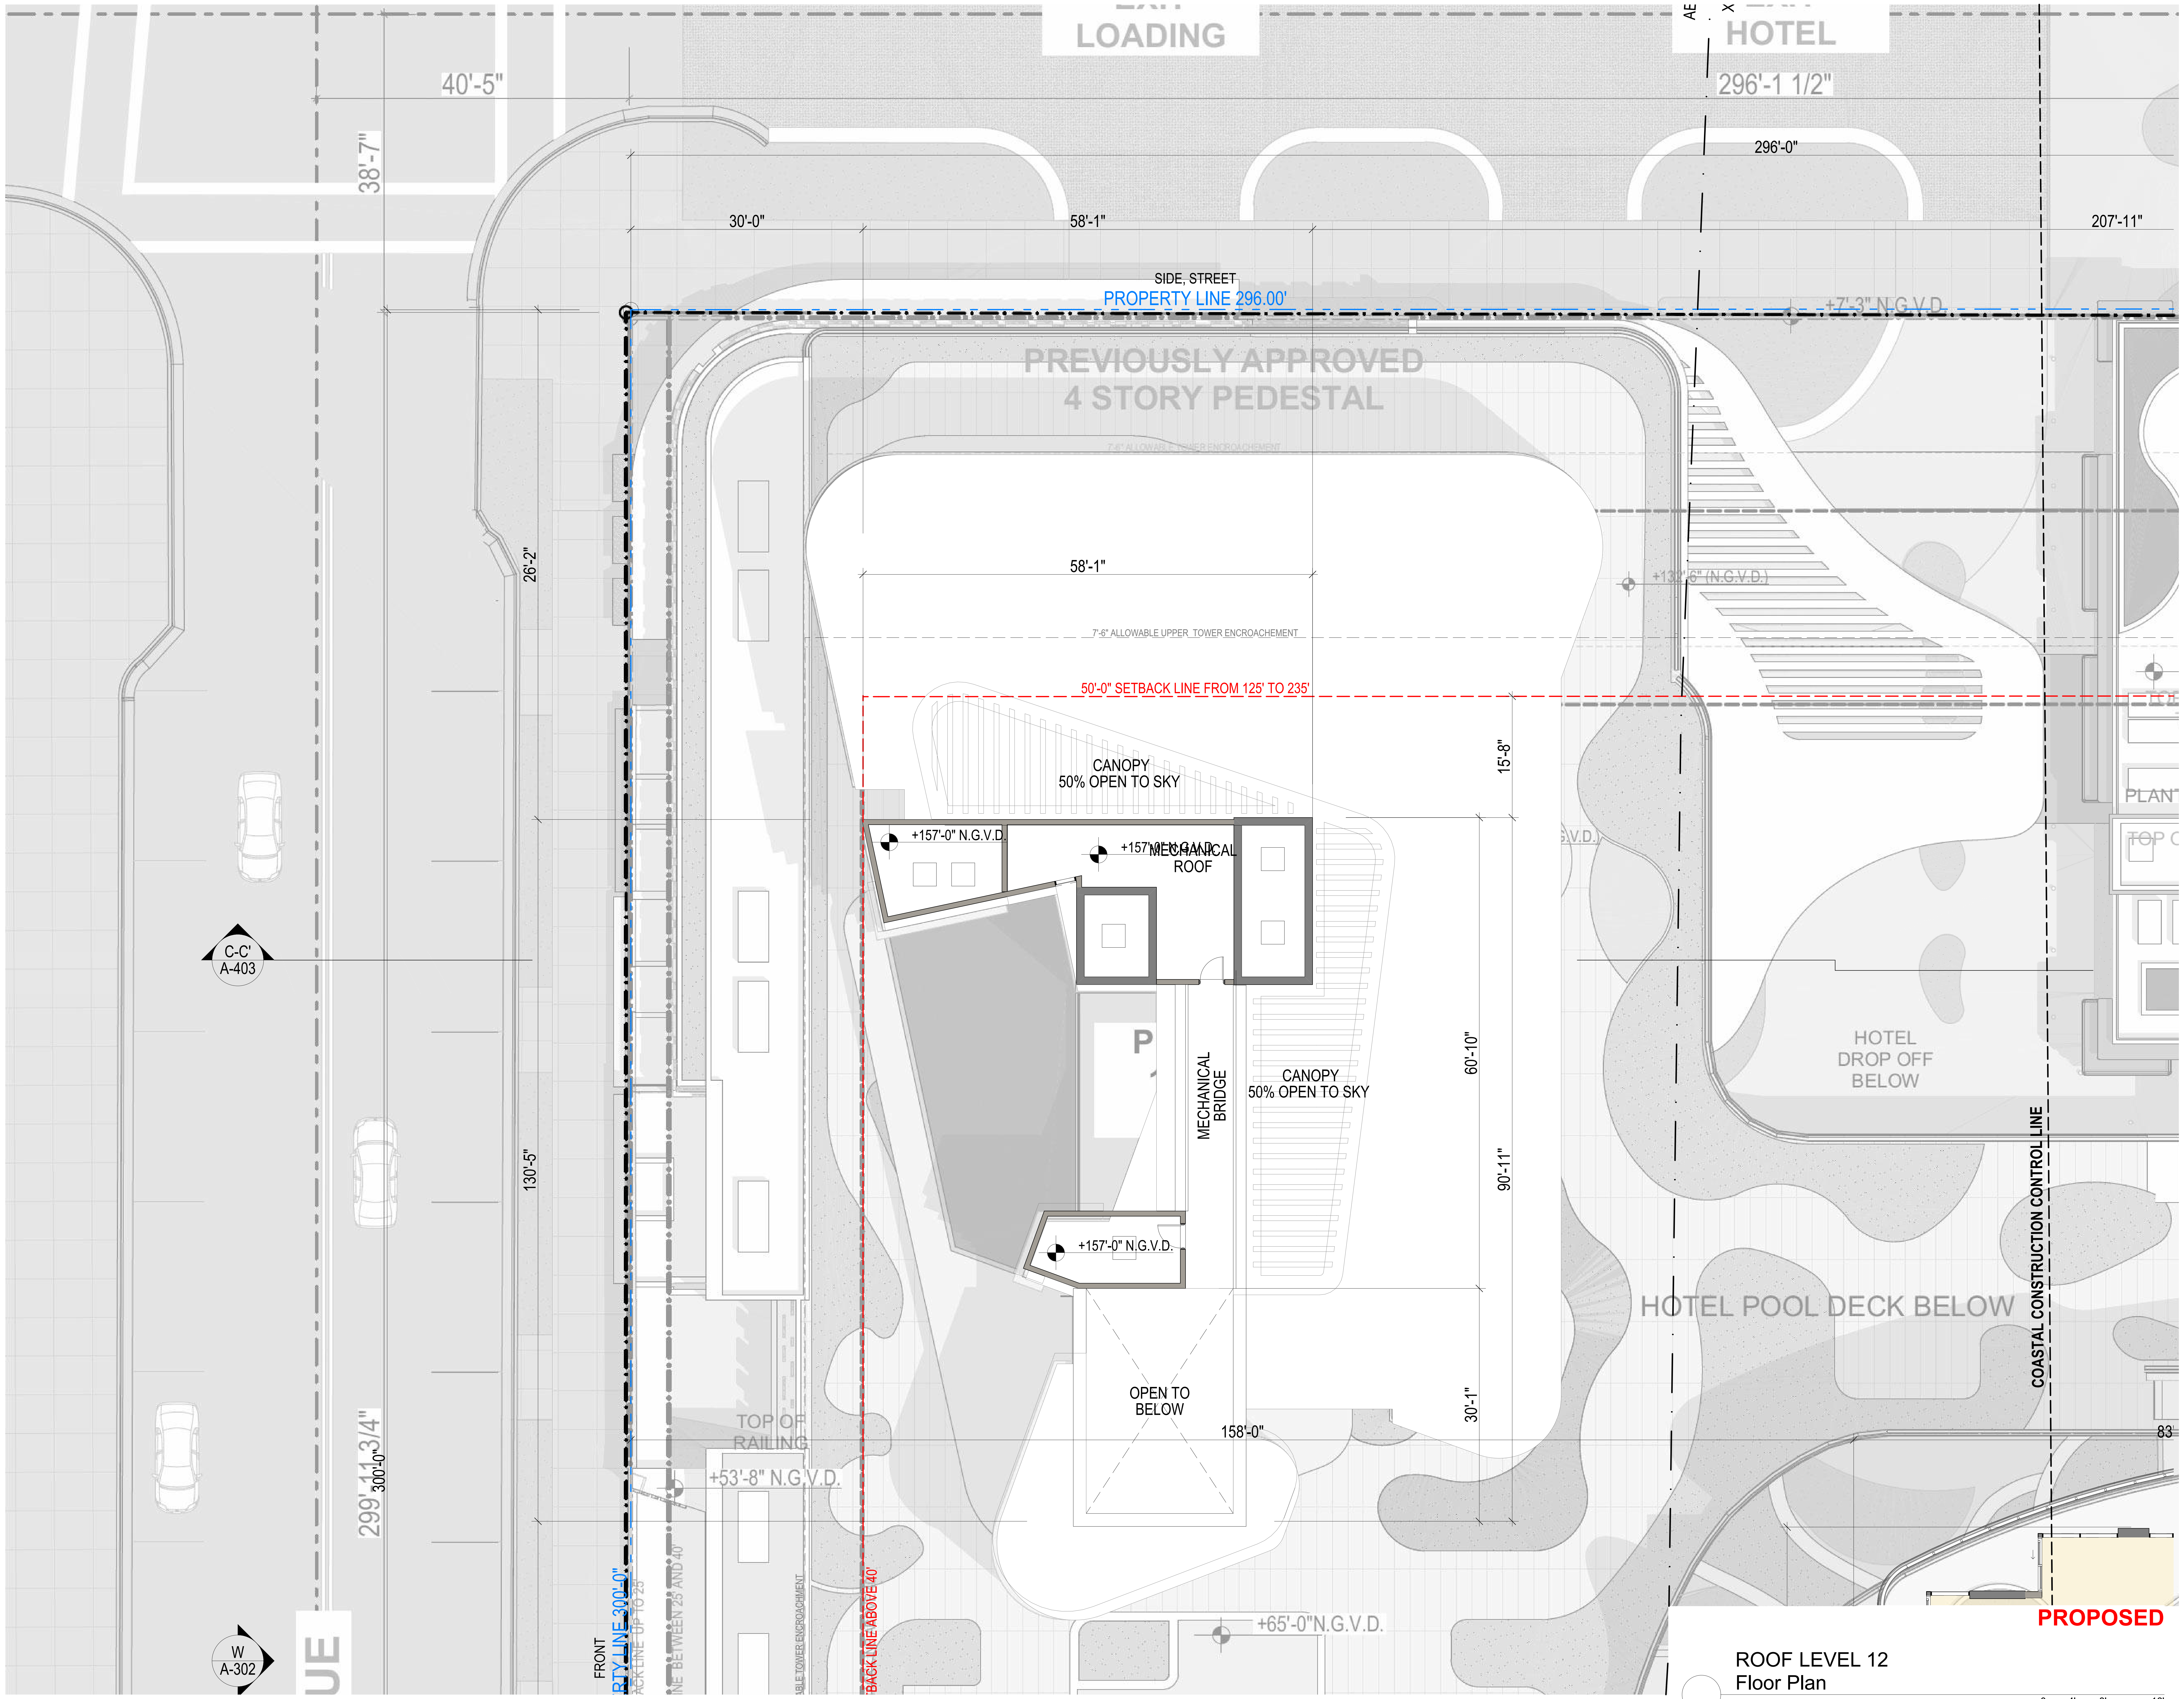

ROOF LEVEL 12
Floor Plan
SCALE: 1/8" = 1'-0"

0 4' 8' 16'

2. PROPOSED HOTEL

revuelta
architecture
international

Miami
Santiago, Chile
revuelta.com

2950 SW 27TH AVE.
SUITE 110
MIAMI, FL 33133
T. 305.590.5000
F. 305.590.5040

RJ HEISENBOTTLE
ARCHITECTS
2199 PONCE DE LEON BLVD.
SUITE 400
CORAL GABLES, FL 33134
TELEPHONE: 305/446-7799
FAX: 305/446-9275

OCEAN TERRACE

7400 Ocean Terrace
Miami Beach, FL 33141

A mixed used project by
Ocean Terrace Holdings
1035 North Miami Av.
Miami, FL 33136
305.324.4700

Design & Executive Architect

REVUELTA
Architecture International
P.A.
2950 SW 27TH AVE.
SUITE 110
MIAMI, FL 33133
T. 305.590.5000
F. 305.590.5040

Luis O. Revuelta
AR-0007972

Final Cap
HPB19-0363

Date
7/15/2021

Scale
AS SHOWN

Sheet Name
FLOOR PLAN - UPPER ROOF

A-1.108

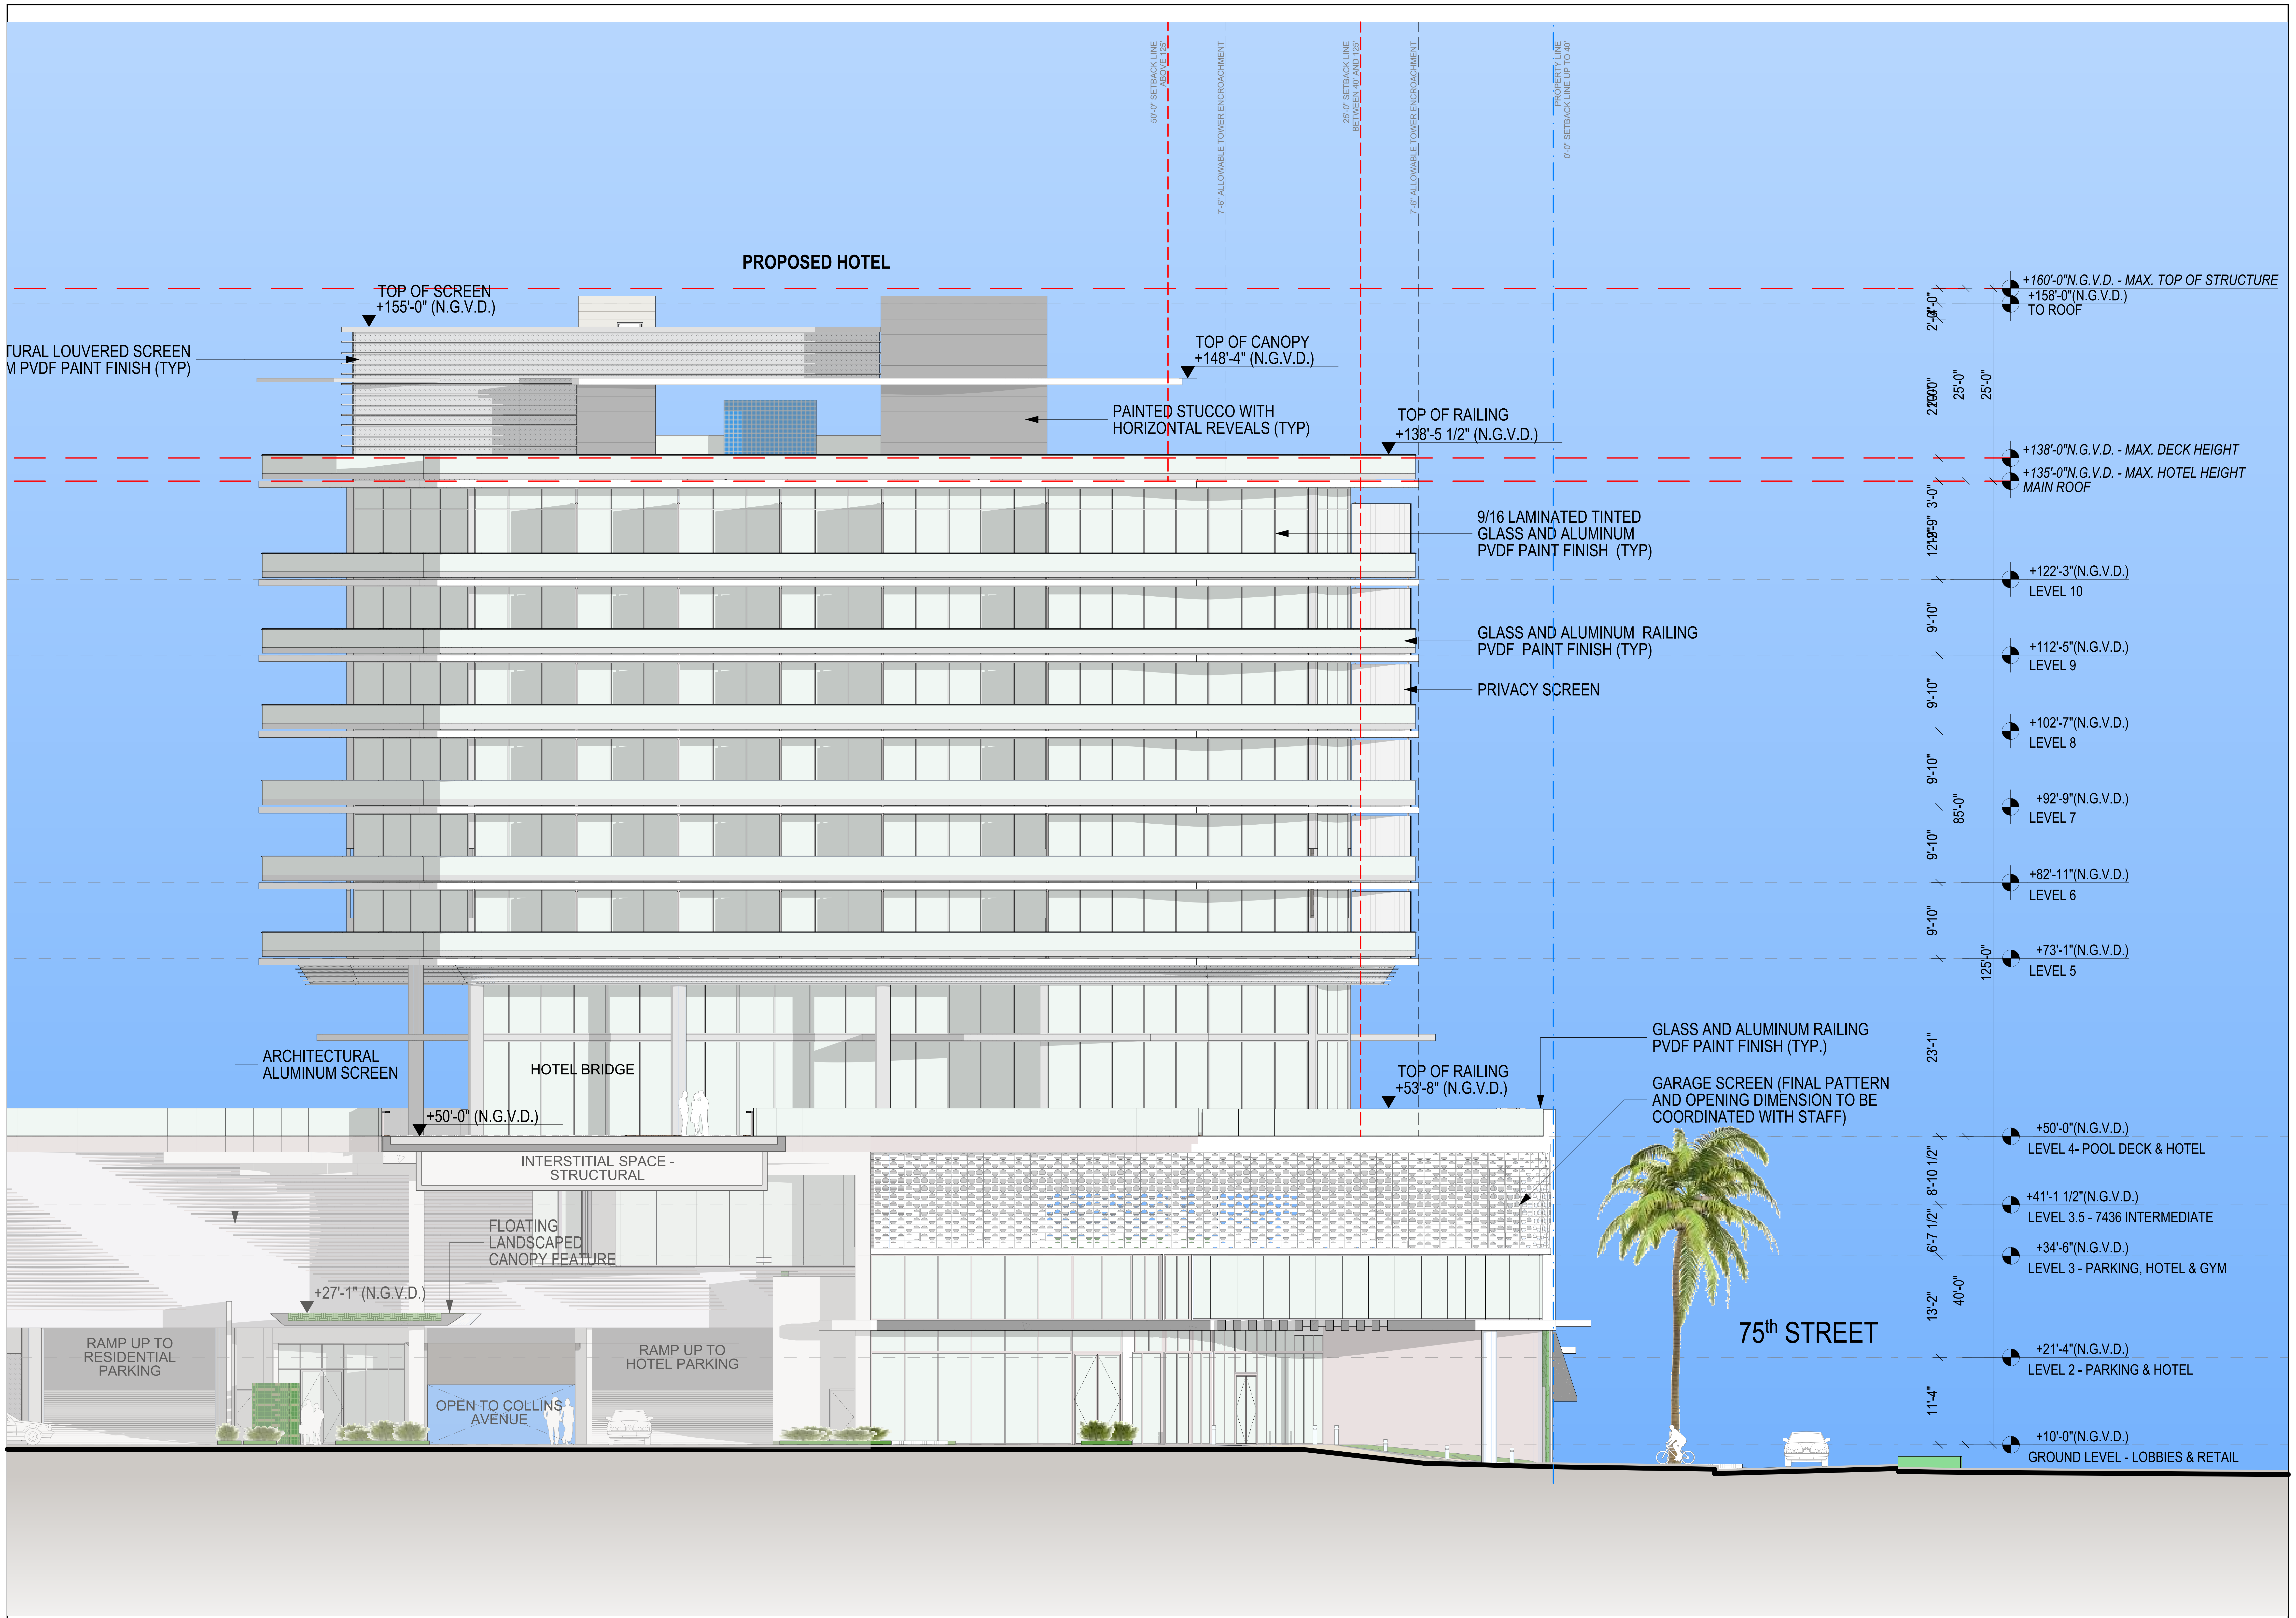

PROPOSED

EAST ELEVATION

SCALE: 1/8" = 1'-0"

0 4' 8' 16'

2. PROPOSED HOTEL

File: BIM Server: RAI - BIM Server_1 - BIM Server 21/1612_OCEAN TERRACE/1612_OCEAN TERRACE -HPB_REV_1_2021 - By bpederzoli - Date: 7/1/2021

revuelta
architecture
international

Miami
Santiago, Chile
revuelta.com

2950 SW 27TH AVE.
SUITE 110
MIAMI, FL 33133
T. 305.590.5000
F. 305.590.5040

RJ HEISENBOTTLE
ARCHITECTS
2199 PONCE DE LEON BLVD.
SUITE 400
CORAL GABLES, FL 33134
TELEPHONE: 305/446-7799
FAX: 305/446-9275

OCEAN TERRACE

7400 Ocean Terrace
Miami Beach, FL 33141

A mixed used project by
Ocean Terrace
Holdings
1035 North Miami Av.
Miami, FL 33136
305.324.4700

Design & Executive Architect

REVUELTA
Architecture International
P.A.
2950 SW 27TH AVE.
SUITE 110
MIAMI, FL 33133
T. 305.590.5000
F. 305.590.5040

Luis O. Revuelta
AR-0007972

Final Cap **HPB19-0363**	**Date** **7/15/2021**
	Scale **AS SHOWN**
	Sheet Name

EAST ELEVATION

A-1.109

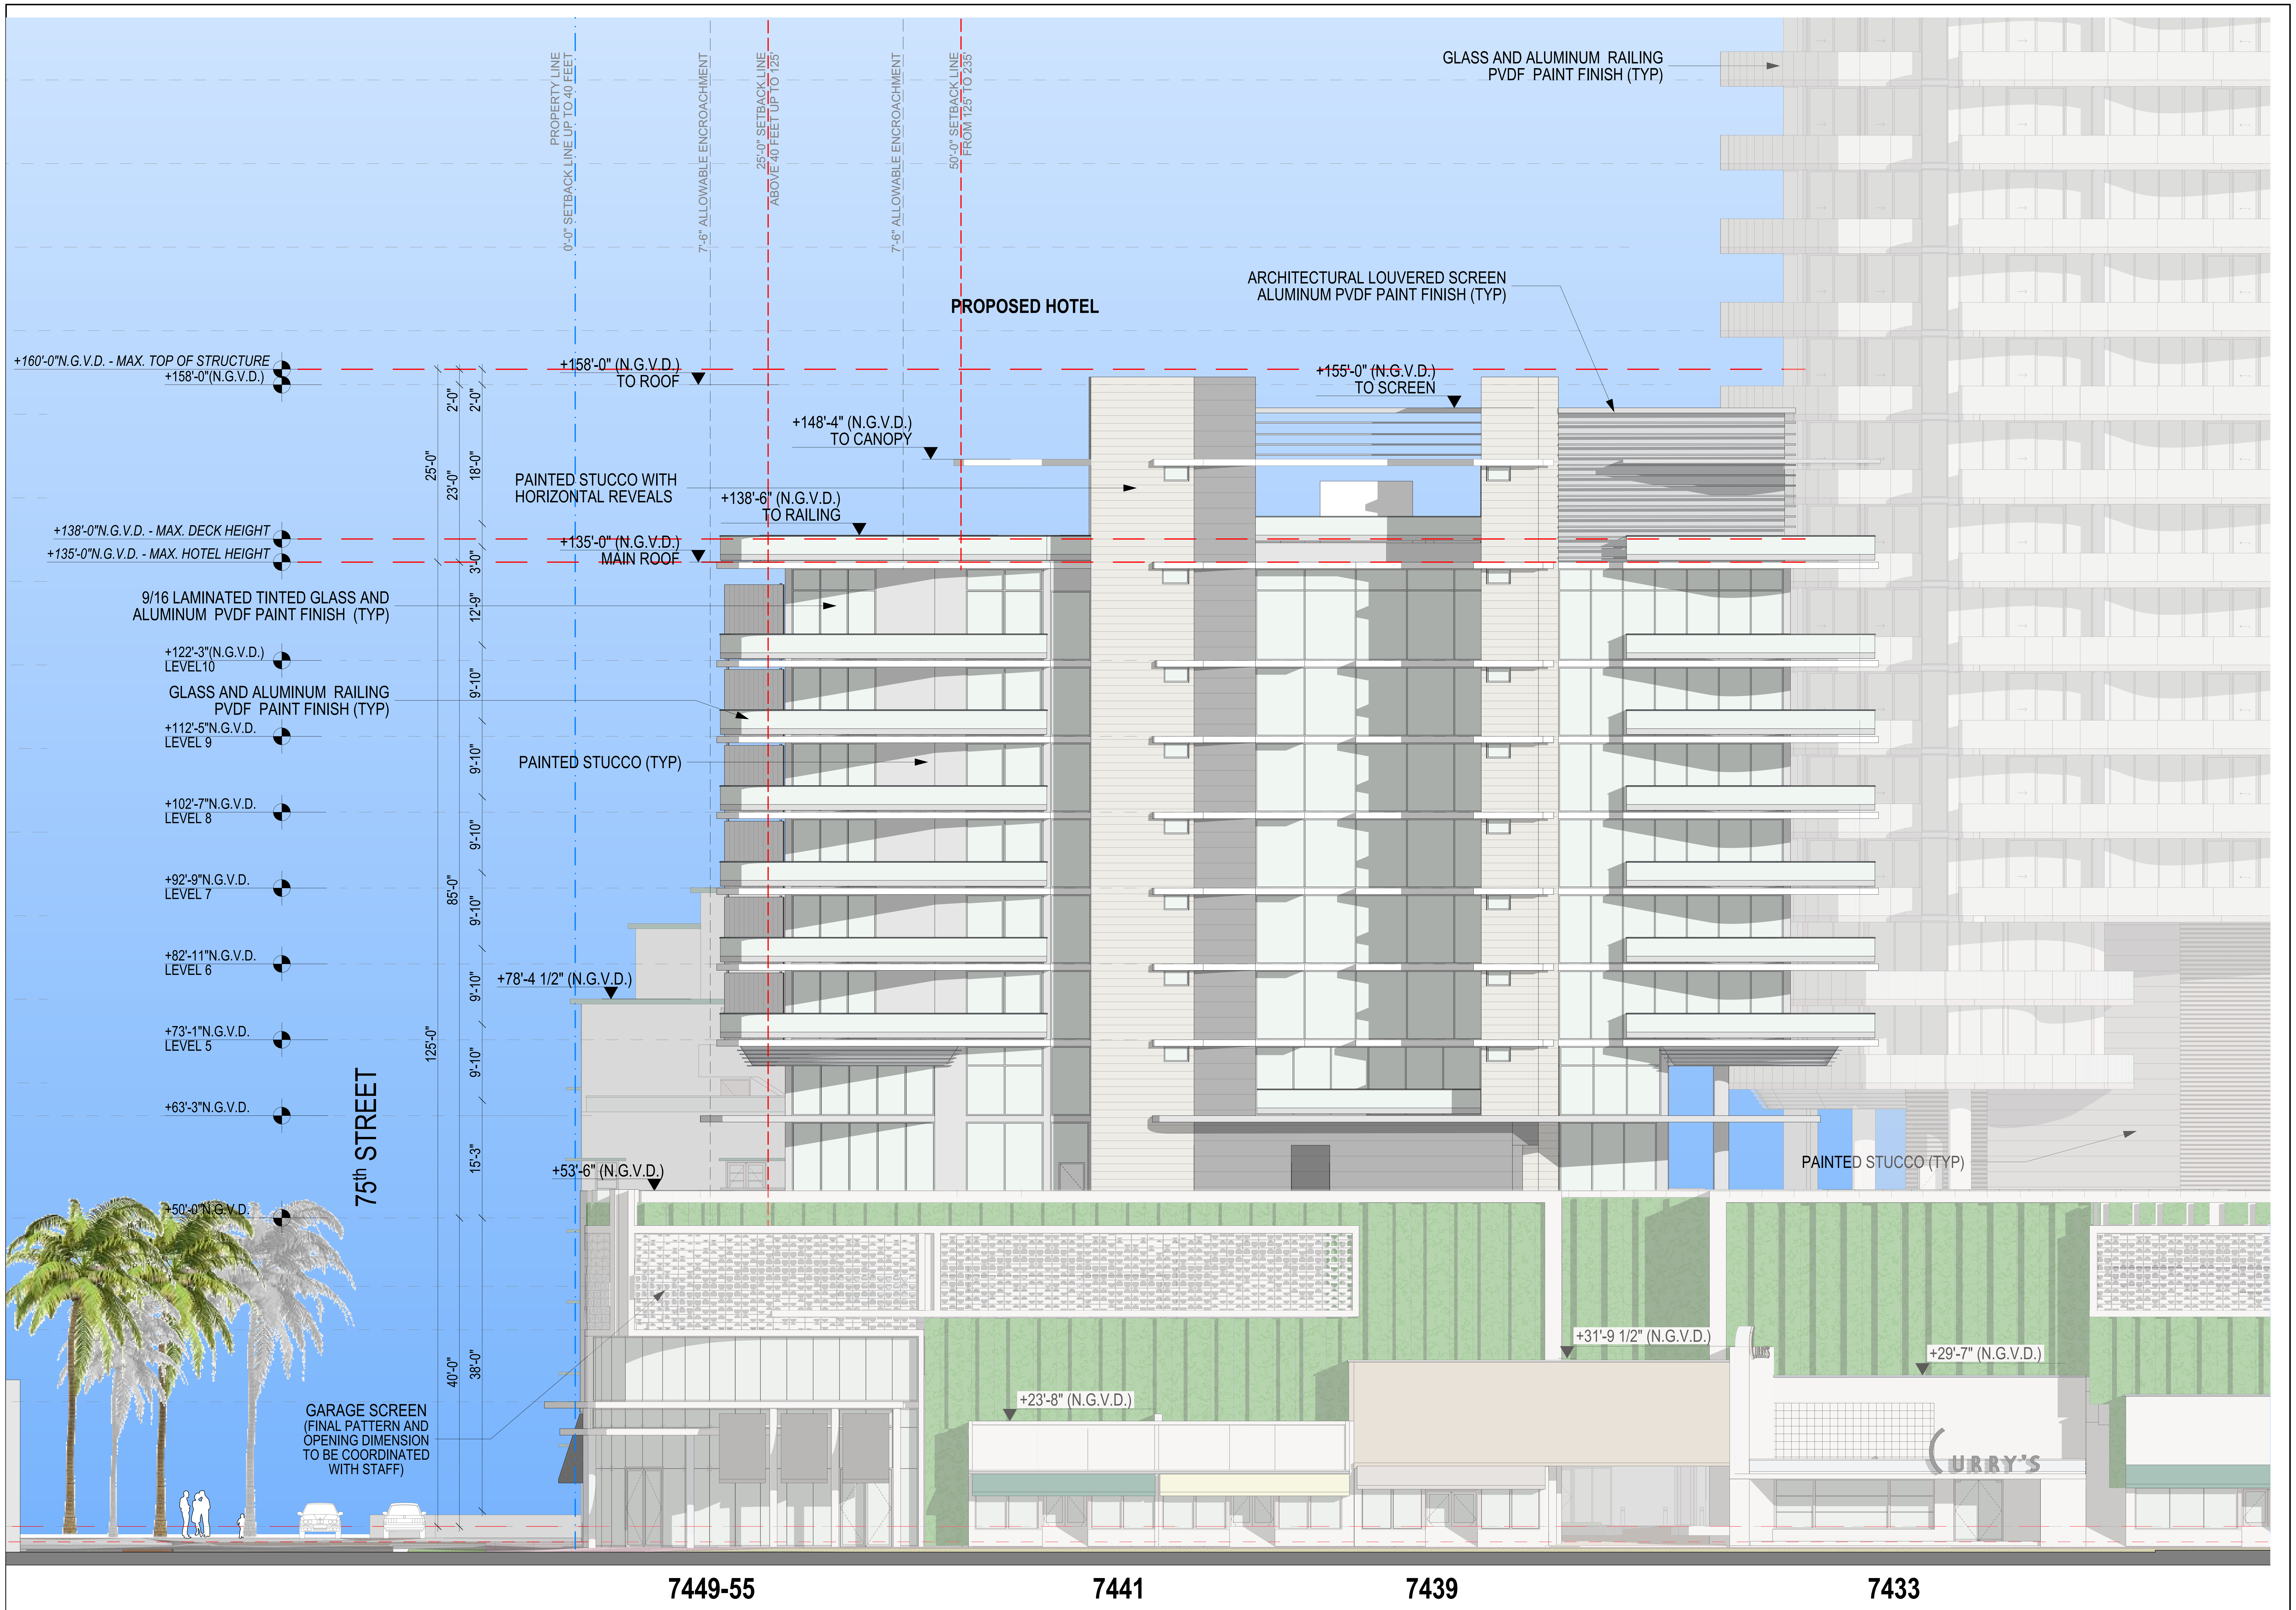

PROPOSED

WEST ELEVATION
SCALE: 1/8" = 1'-0"
0 4' 8' 16'

2. PROPOSED HOTEL

revuelta
architecture
international

Miami
Santiago, Chile
revuelta.com

2950 SW 27TH AVE.
SUITE 110
MIAMI, FL 33133

T. 305.590.5000
F. 305.590.5040

RJ HEISENBOTTLE
ARCHITECTS
2199 PONCE DE LEON BLVD.
SUITE 400
CORAL GABLES, FL 33134
TELEPHONE: 305/446-7799
FAX: 305/446-9275

OCEAN TERRACE

7400 Ocean Terrace
Miami Beach, FL 33141

A mixed used project by
Ocean Terrace
Holdings
1035 North Miami Av.
Miami, FL 33136

305.324.4700

Design & Executive Architect

REVUELTA
Architecture International
P.A.
2950 SW 27TH AVE.
SUITE 110
MIAMI, FL 33133

T. 305.590.5000
F. 305.590.5040

Luis O. Revuelta
AR-0007972

Final Cap
HPB19-0363

Date
7/15/2021

Scale
AS SHOWN

Sheet Name
WEST
ELEVATION

A-1.110