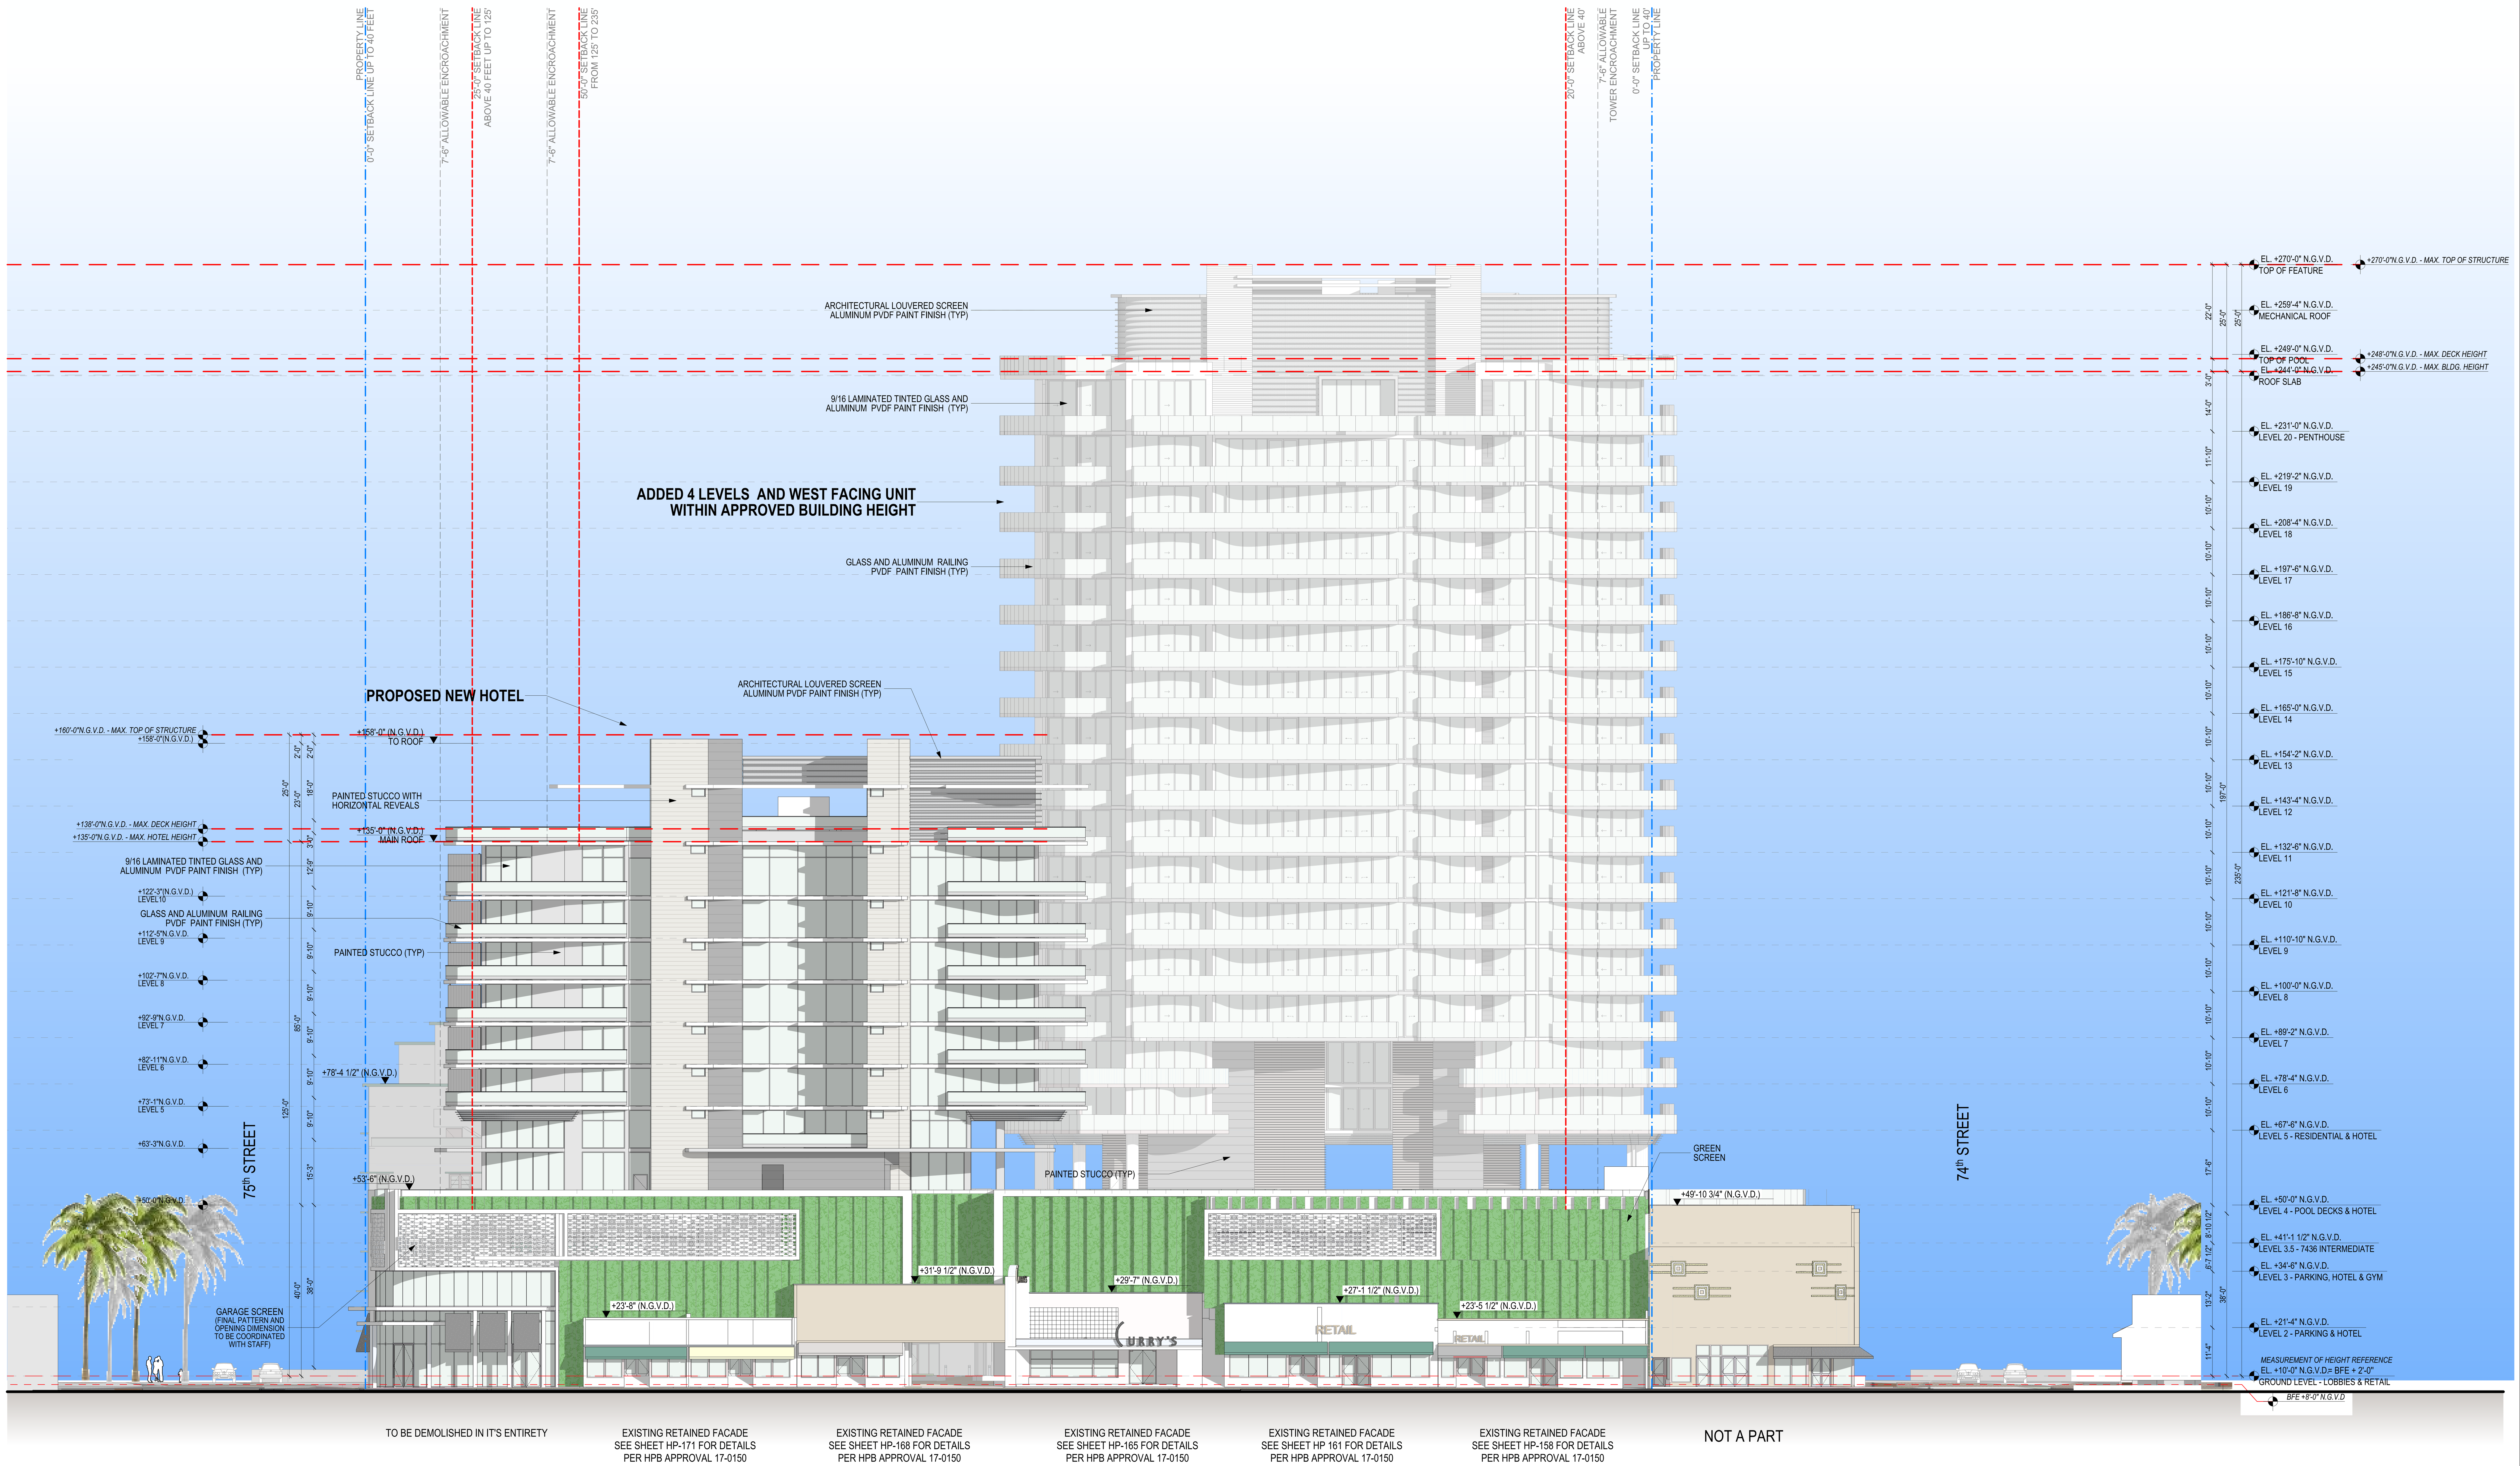


WEST ELEVATION
SCALE: 1/16" = 1'-0"
0 8' 16' 32'

These Design And Drawings Are The Copyrighted Property Of Revuelta Architecture International P.A. and May Not Be Reproduced Except with Specific Written Consent of the Architect.
The Contractor Must Check And Verify all Dimensions Of The Job And Be Responsible For Same, Reporting Any Discrepancies to The Architects Before Commencing work. Drawings Not to be Scaled.
File: BIM Server: RAI - BIM Server 21/1612_OCEAN TERRACE -HPB_REV_1_2021 - By bpederzoli - Date: 7/1/2021

revuelta
architecture international

Miami
Santiago, Chile
revuelta.com

2950 SW 27TH AVE.
SUITE 110
MIAMI, FL 33133
T. 305.590.5000
F. 305.590.5040

RJ HEISENBOTTLE ARCHITECTS
2199 PONCE DE LEON BLVD.
SUITE 400
CORAL GABLES, FL 33134
TELEPHONE: 305/446-7799
FAX: 305/446-9275

OCEAN TERRACE

7400 Ocean Terrace
Miami Beach, FL 33141

A mixed used project by
Ocean Terrace Holdings
1035 North Miami Av.
Miami, FL 33136
305.324.4700

Design & Executive Architect

REVUELTA
Architecture International
P.A.
2950 SW 27TH AVE.
SUITE 110
MIAMI, FL 33133
T. 305.590.5000
F. 305.590.5040

Luis O. Revuelta
AR-0007972

Final Cap
HPB19-0363


Date
7/15/2021

Scale
AS SHOWN

Sheet Name

WEST ELEVATION

A-302

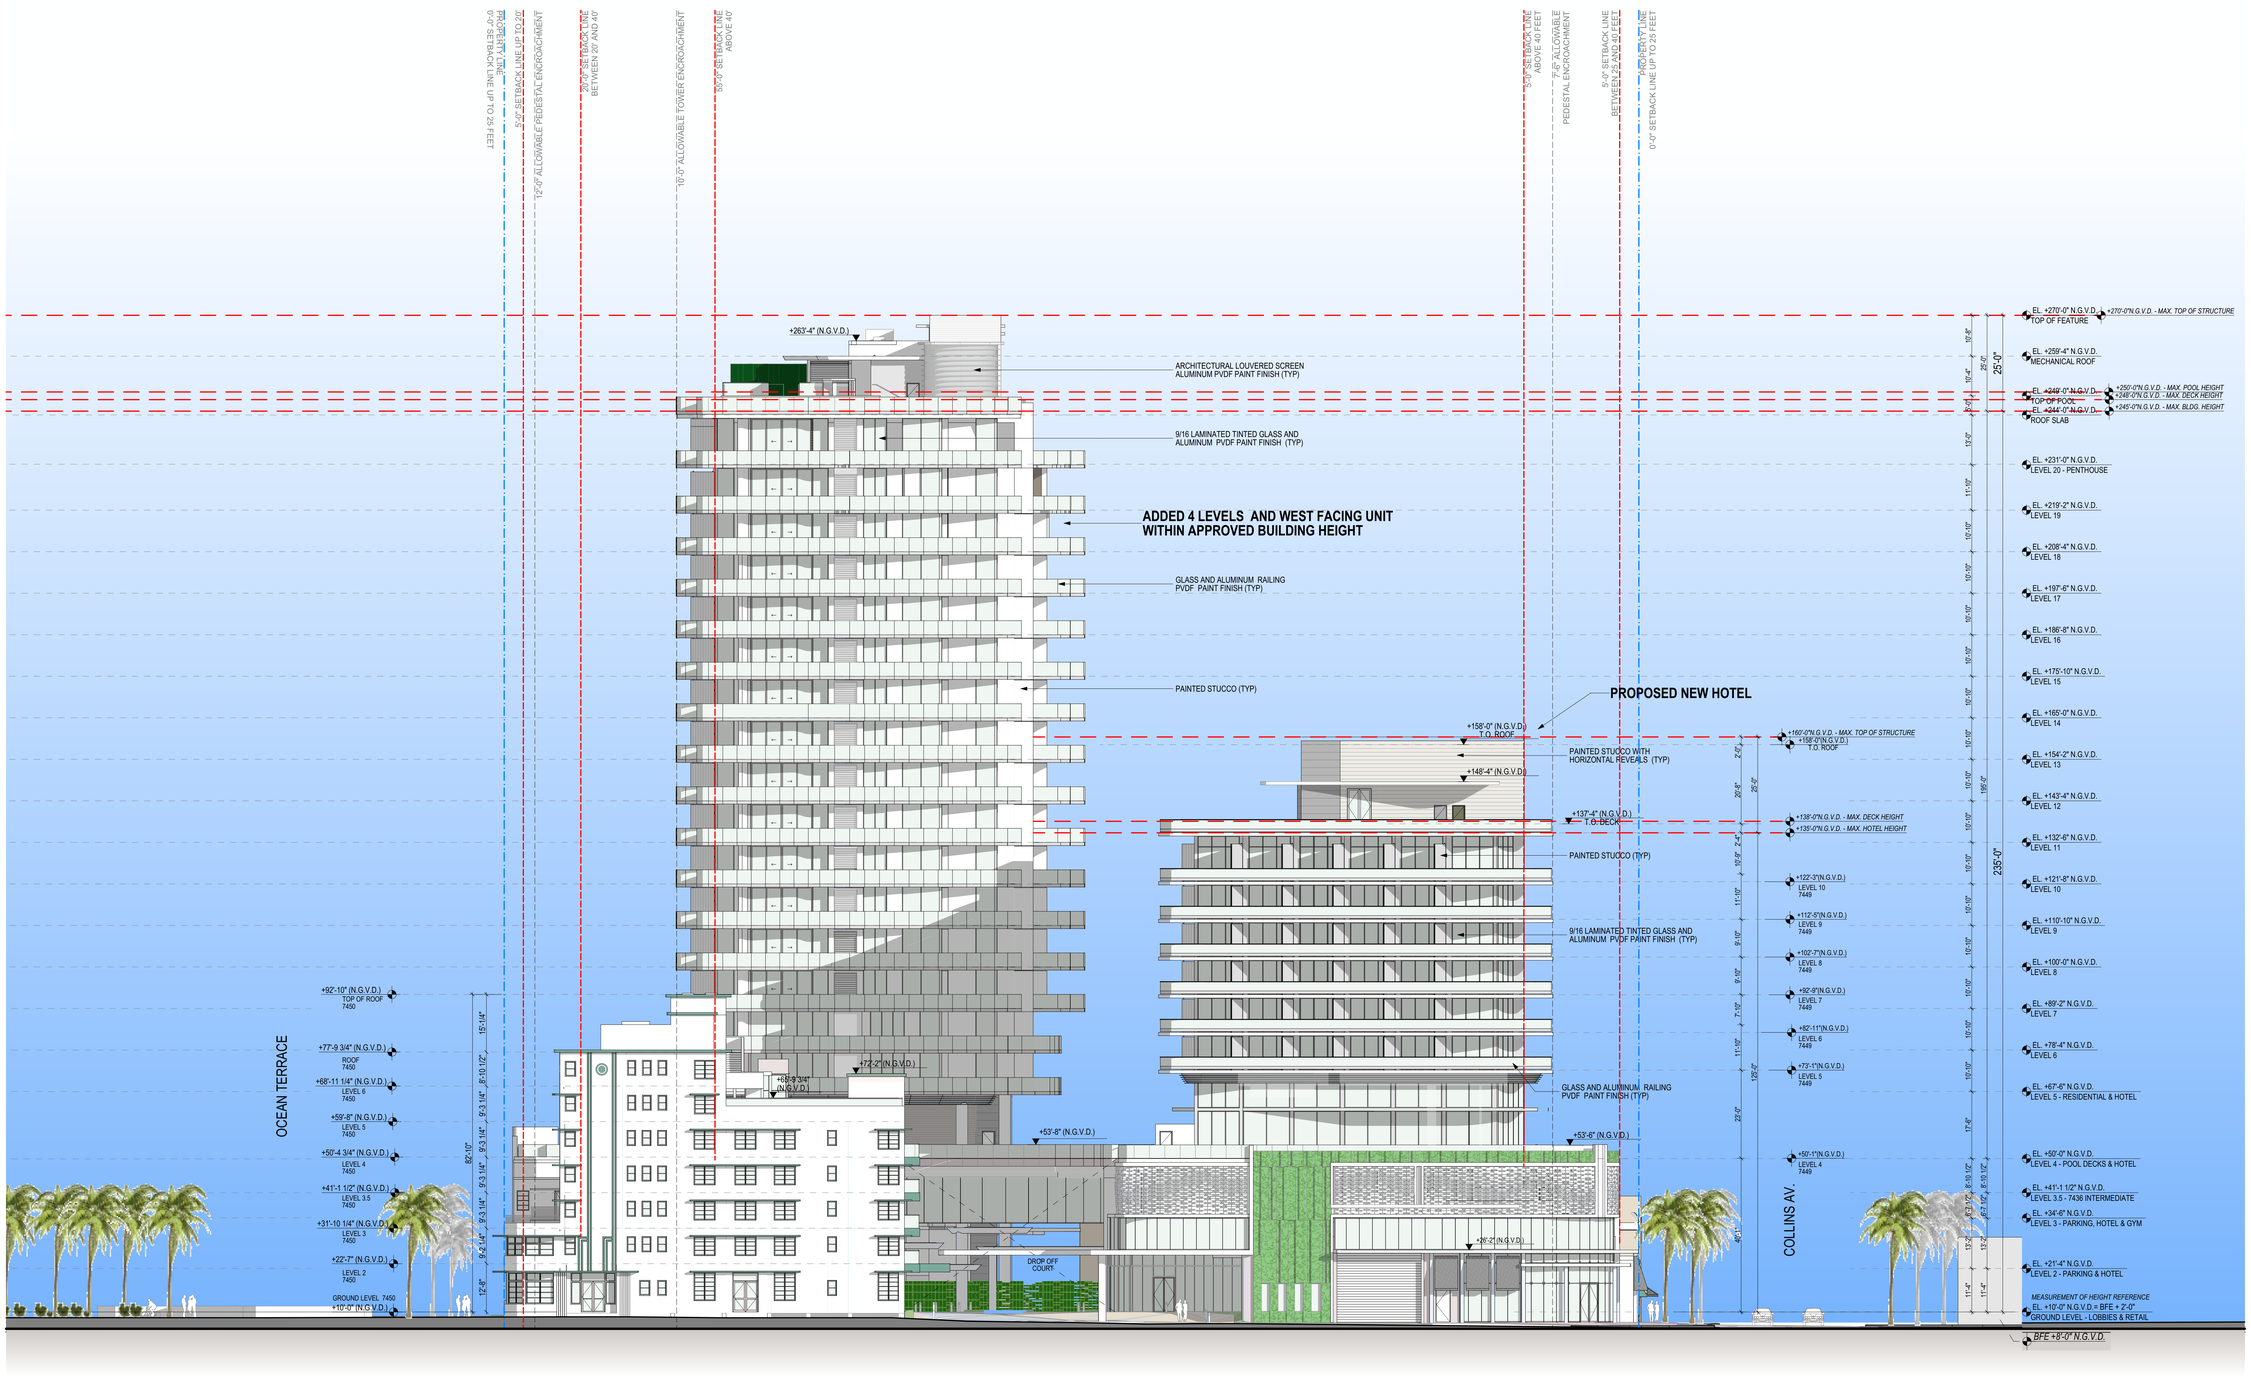

NORTH ELEVATION

SCALE: 1/16" = 1'-0"

0 8' 16' 32'

These Design And Drawings Are The Copyrighted Property Of Revuelta Architecture International P.A. and May Not Be Reproduced Except with Specific Written Consent of the Architect.
Visual Contact With These Drawings Shall Constitute Prima Facie Evidence of Acceptance of These Restrictions.
File: BIM Server: RAI - BIM Server 21.1/12_OCEAN TERRACE 1.rvt PRINTED: 7/15/2021 By revuelta1 - Status: 7/1/2021

revuelta
architecture international

Miami
Santiago, Chile
revuelta.com

2950 SW 27TH AVE.
SUITE 110
MIAMI, FL 33133
T. 305.590.5000
F. 305.590.5040

RJ HEISENBOTTLE ARCHITECTS
2199 PONCE DE LEON BLVD.
SUITE 400
CORAL GABLES, FL 33134
TELEPHONE: 305/446-7799
FAX: 305/446-9275

OCEAN TERRACE

7400 Ocean Terrace
Miami Beach, FL 33141

A mixed used project by Ocean Terrace Holdings
1035 North Miami Av.
Miami, FL 33136
305.324.4700

Design & Executive Architect

REVUELTA
Architecture International P.A.
2950 SW 27TH AVE.
SUITE 110
MIAMI, FL 33133
T. 305.590.5000
F. 305.590.5040

Luis O. Revuelta
AR-0007972

Final Cap
HPB19-0363

Date
7/15/2021

Scale
AS SHOWN

Sheet Name

NORTH ELEVATION

A-303