

FOR REFERENCE ONLY

NORTH ELEVATION
SCALE: 1/16" = 1'-0"
0 8' 16' 32'

These Design And Drawings Are The Copyrighted Property Of Revuelta Architecture International P.A. and May Not Be Reproduced Except with Specific Written Consent of the Architect.
The Architect Shall Not Be Responsible For Any Use Of These Plans And Specifications On Any Other Project Or Extensions Of This Project Except By Agreement In Writing And With Appropriate Compensation To The Architect, Including Reasonable Attorney's Fees And Other Expenses Incurred By The Architect As A Result Of Litigation Or Otherwise Necessary To Protect The Architect's Reputation And Rights In These Plans And Specifications. Visual Contact With These Drawings Shall Constitute Prima Facie Evidence Of The Acceptance Of These Restrictions.
File: BIM Server: RAI - BIM Server_3 | BIM Server 19 1012_OCEAN_TERRACE | 2017_OCEAN_TERRACE_CENTRAL - CONNECTED - By Kenny - Date: 11/9/2017

revuelta
architecture international

Miami
Santiago, Chile
revuelta.com

2950 SW 27TH AVE.
SUITE 110
MIAMI, FL 33133
T. 305.590.5000
F. 305.590.5040

RJ HEISENBOTTLE ARCHITECTS
2199 PONCE DE LEON BLVD.
SUITE 400
CORAL GABLES, FL 33134
TELEPHONE: 305/446-7799
FAX: 305/446-9275

OCEAN TERRACE

7400 Ocean Terrace
Miami Beach, FL 33141

A mixed used project by
Ocean Terrace Holdings
1035 North Miami Av.
Miami, FL 33136
305.324.4700


Design & Executive Architect
REVUELTA
Architecture International P.A.
2950 SW 27TH AVE.
SUITE 110
MIAMI, FL 33133
T. 305.590.5000
F. 305.590.5040

Luis O. Revuelta
AR-0007972

Date
11/9/2017
Scale
AS SHOWN
Sheet Name

NORTH ELEVATION

A-303

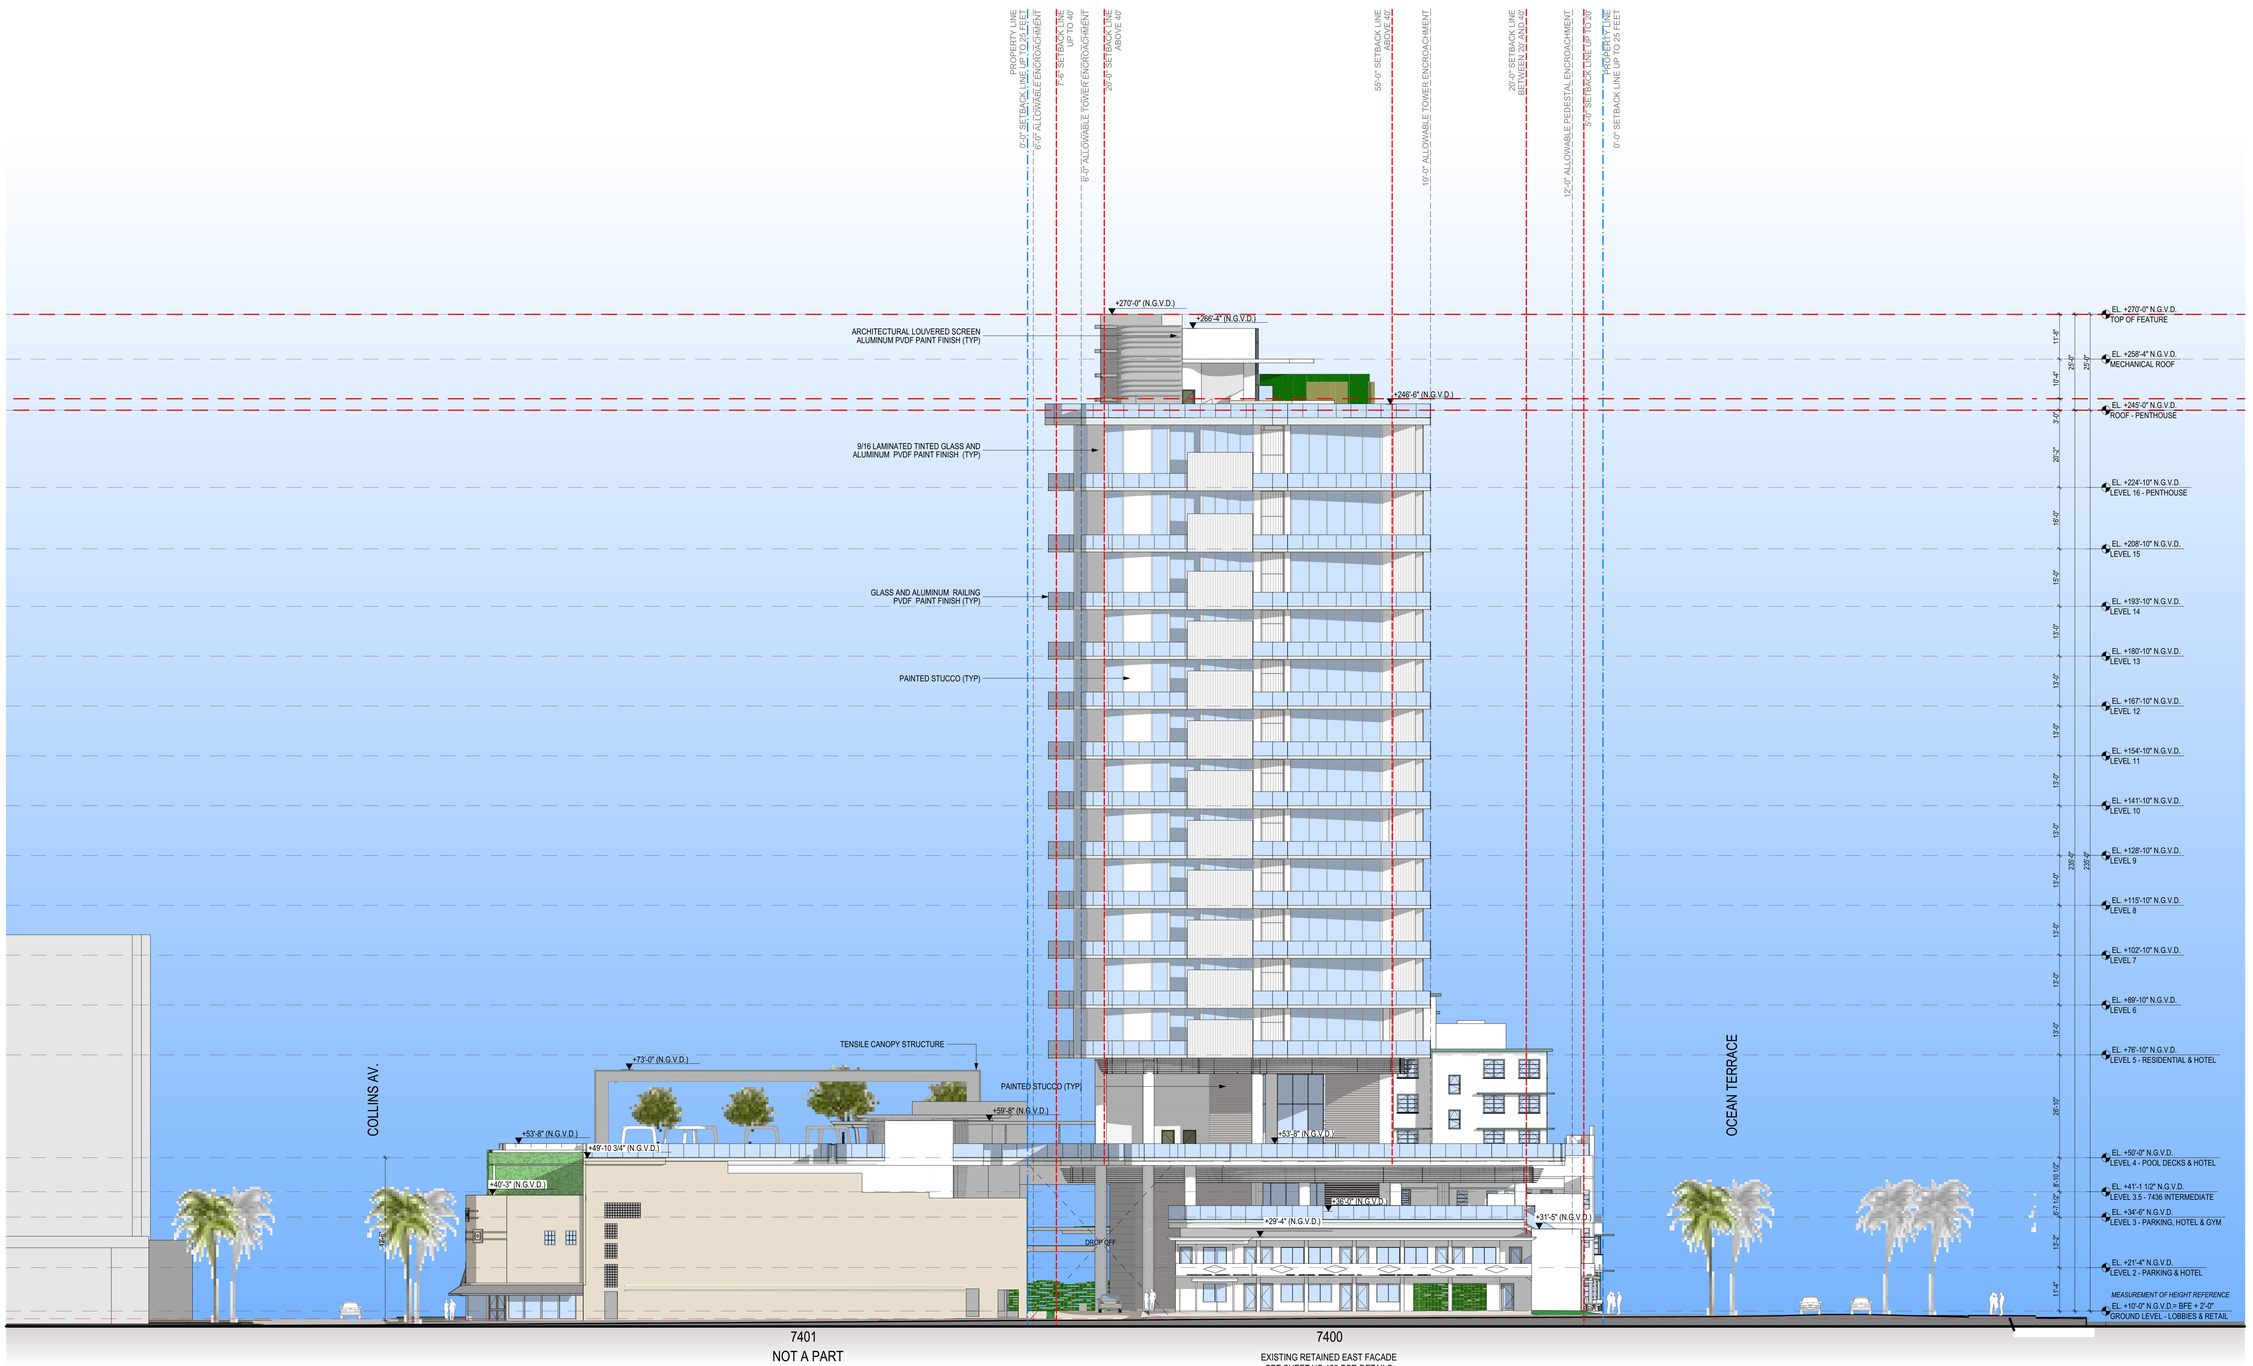

FOR REFERENCE ONLY

SOUTH ELEVATION
SCALE: 1/16" = 1'-0"
0 8' 16' 32'

These Design And Drawings Are The Copyrighted Property Of Revuelta Architecture International P.A. and May Not Be Reproduced Except with Specific Written Consent of the Architect.
These Drawings Are Not To Be Changed Or Copied In Any Form Or Manner Whatsoever Nor Are They To Be Assigned To Any Third Party Without First Obtaining The Expressed Written Permission And Consent Of The Architect.
File: BIM Server: R04 - BIM Server 19/1912_OCEAN TERRACE/1912_OCEAN_TERRACE_V 52_CONNECTED_By Jenny Date: 11/9/2017

revuelta
architecture international

Miami
Santiago, Chile
revuelta.com

2950 SW 27TH AVE.
SUITE 110
MIAMI, FL 33133
T. 305.590.5000
F. 305.590.5040

RJ HEISENBOTTLE ARCHITECTS
2199 PONCE DE LEON BLVD.
SUITE 400
CORAL GABLES, FL 33134
TELEPHONE: 305/446-7799
FAX: 305/446-9275

OCEAN TERRACE

7400 Ocean Terrace
Miami Beach, FL 33141

A mixed used project by
Ocean Terrace Holdings
1035 North Miami Av.
Miami, FL 33136
305.324.4700

Design & Executive Architect

REVUELTA
Architecture International P.A.
2950 SW 27TH AVE.
SUITE 110
MIAMI, FL 33133
T. 305.590.5000
F. 305.590.5040

Luis O. Revuelta
AR-0007972

Date
11/9/2017
Scale
AS SHOWN
Sheet Name

SOUTH ELEVATION

A-304