

1 EAST ELEVATION

Scale: 1/8" = 1'- 0"



2 WEST ELEVATION

Scale: 1/8" = 1'- 0"

jungles
RAYMOND JUNGLES INC
Landscape Architect FASLA
2964 Aviation Ave., Miami, FL 33133
PH 305.858.6777
www.raymondjungles.com
PROJECT NO.: 21047

DILIDO ISLAND RESIDENCE
228+302 W. Dilido Drive
Miami Beach, FL 33139

REVISIONS:

No.	Date	Description

SEAL:

LANDSCAPE ARCHITECT: Raymond Jungles

STATE OF FLORIDA
RAYMOND JUNGLES
LA0000856
LANDSCAPE ARCHITECT

LA0000856

SHEET TITLE:

ELEVATIONS

DRB FINAL SUBMITTAL
Drawn By: CB
Checked By: GCH
Date: 08-02-2021

SHEET NUMBER:

LH.400

Christopher Barnes S:\PROJECTS\21047_228 + 302 W Dilido Gaslow\20 DESIGN\24 WORKING\CAD\Sheets\21047_05_LH.400_Elevations.dwg
2021/07/30



3 SOUTH ELEVATION

Scale: 1/8" = 1'- 0"



4 NORTH ELEVATION

Scale: 1/8" = 1'- 0"

jungles
RAYMOND JUNGLES INC
Landscape Architect FASLA
2964 Aviation Ave., Miami, FL 33133
PH 305.858.6777
www.raymondjungles.com

PROJECT NO.: 21047

DILIDO ISLAND RESIDENCE
228+302 W. Dilido Drive
Miami Beach, FL 33139

REVISIONS:

No.	Date	Description

SEAL:

LANDSCAPE ARCHITECT: Raymond Jungles

LA0000856

SHEET TITLE:


ELEVATIONS

DRB FINAL SUBMITTAL
Drawn By: CB
Checked By: GCH
Date: 08-02-2021

SHEET NUMBER:


LH.401

Christopher Barnes S:\PROJECTS\21047_228 + 302 W Dilido, Garden\0 DESIGN\3 WORKING\CAD\Sheets\21047_05_LH.400_Elevations.dwg
2021/07/26

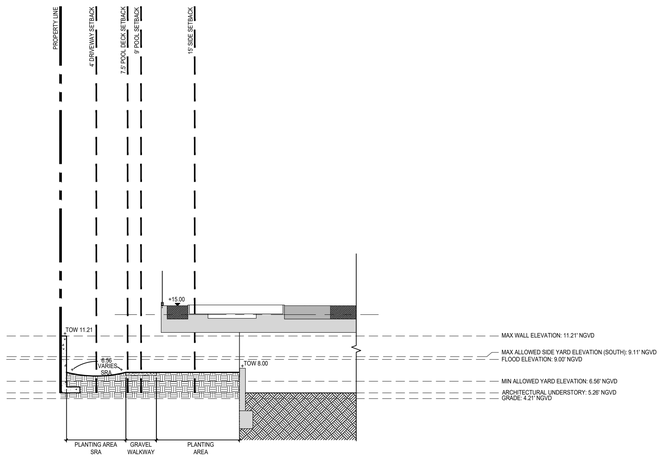


1 PROPERTY SECTION SOUTH

Scale: 1/8" = 1'- 0"

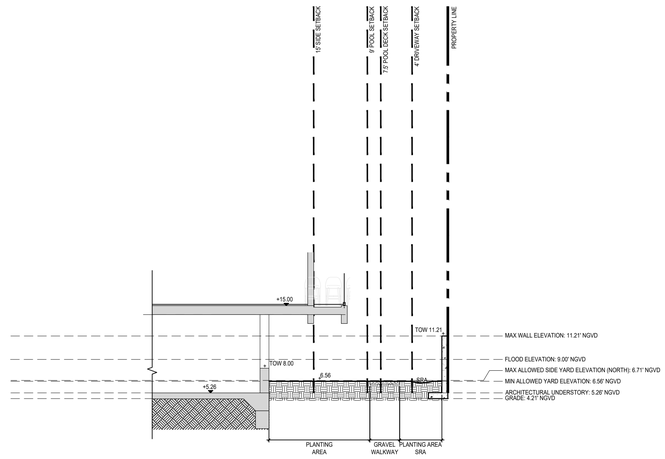


2 PROPERTY SECTION NORTH

Scale: 1/8" = 1'- 0"

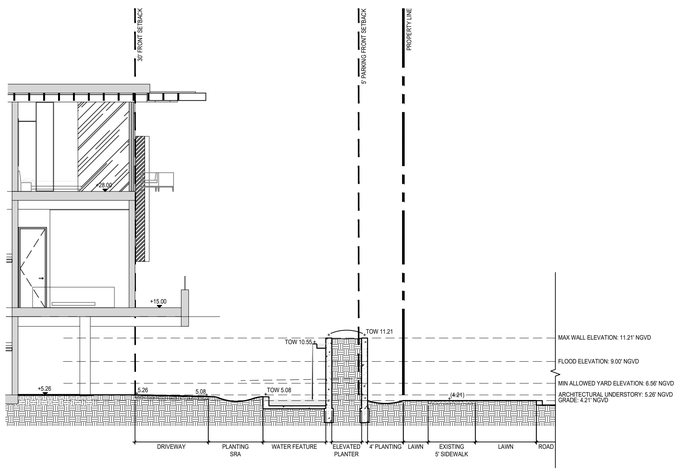

3 FRONT YARD PROPERTY SECTION

Scale: 1/8" = 1'- 0"

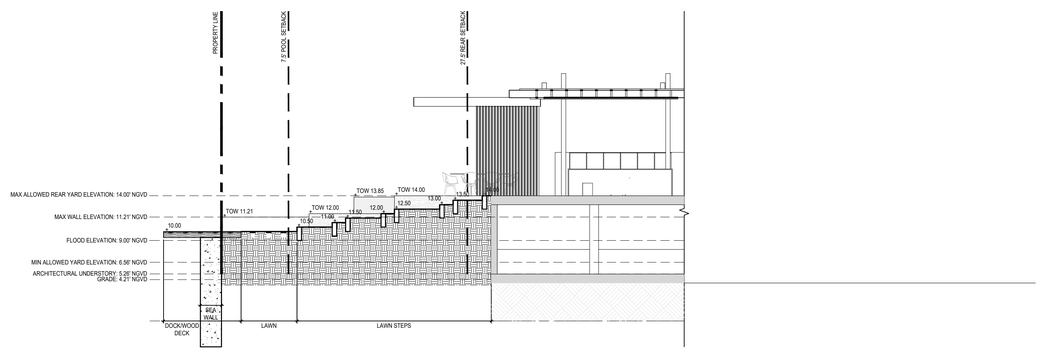

4 REAR YARD PROPERTY SECTION

Scale: 1/8" = 1'- 0"

jungles
RAYMOND JUNGLES INC
Landscape Architect FASLA
2964 Aviation Ave., Miami, FL 33133
PH 305.858.6777
www.raymondjungles.com

PROJECT NO. : 21047

DILIDO ISLAND RESIDENCE
228+302 W. Dilido Drive
Miami Beach, FL 33139

REVISIONS:

No.	Date	Description

SEAL:

LANDSCAPE ARCHITECT: Raymond Jungles

LA0000856

SHEET TITLE:

SECTIONS

DRB FINAL SUBMITTAL
Drawn By: CB
Checked By: GCH
Date: 08-02-2021

SHEET NUMBER:

LH.450

Christopher Barnes S:\PROJECTS\21047_228 + 302 W Dilido, Gardens\00 DESIGN\24 WORKING\CAD\Sheets\21047_05_LH.450_Sections.dwg
20210729