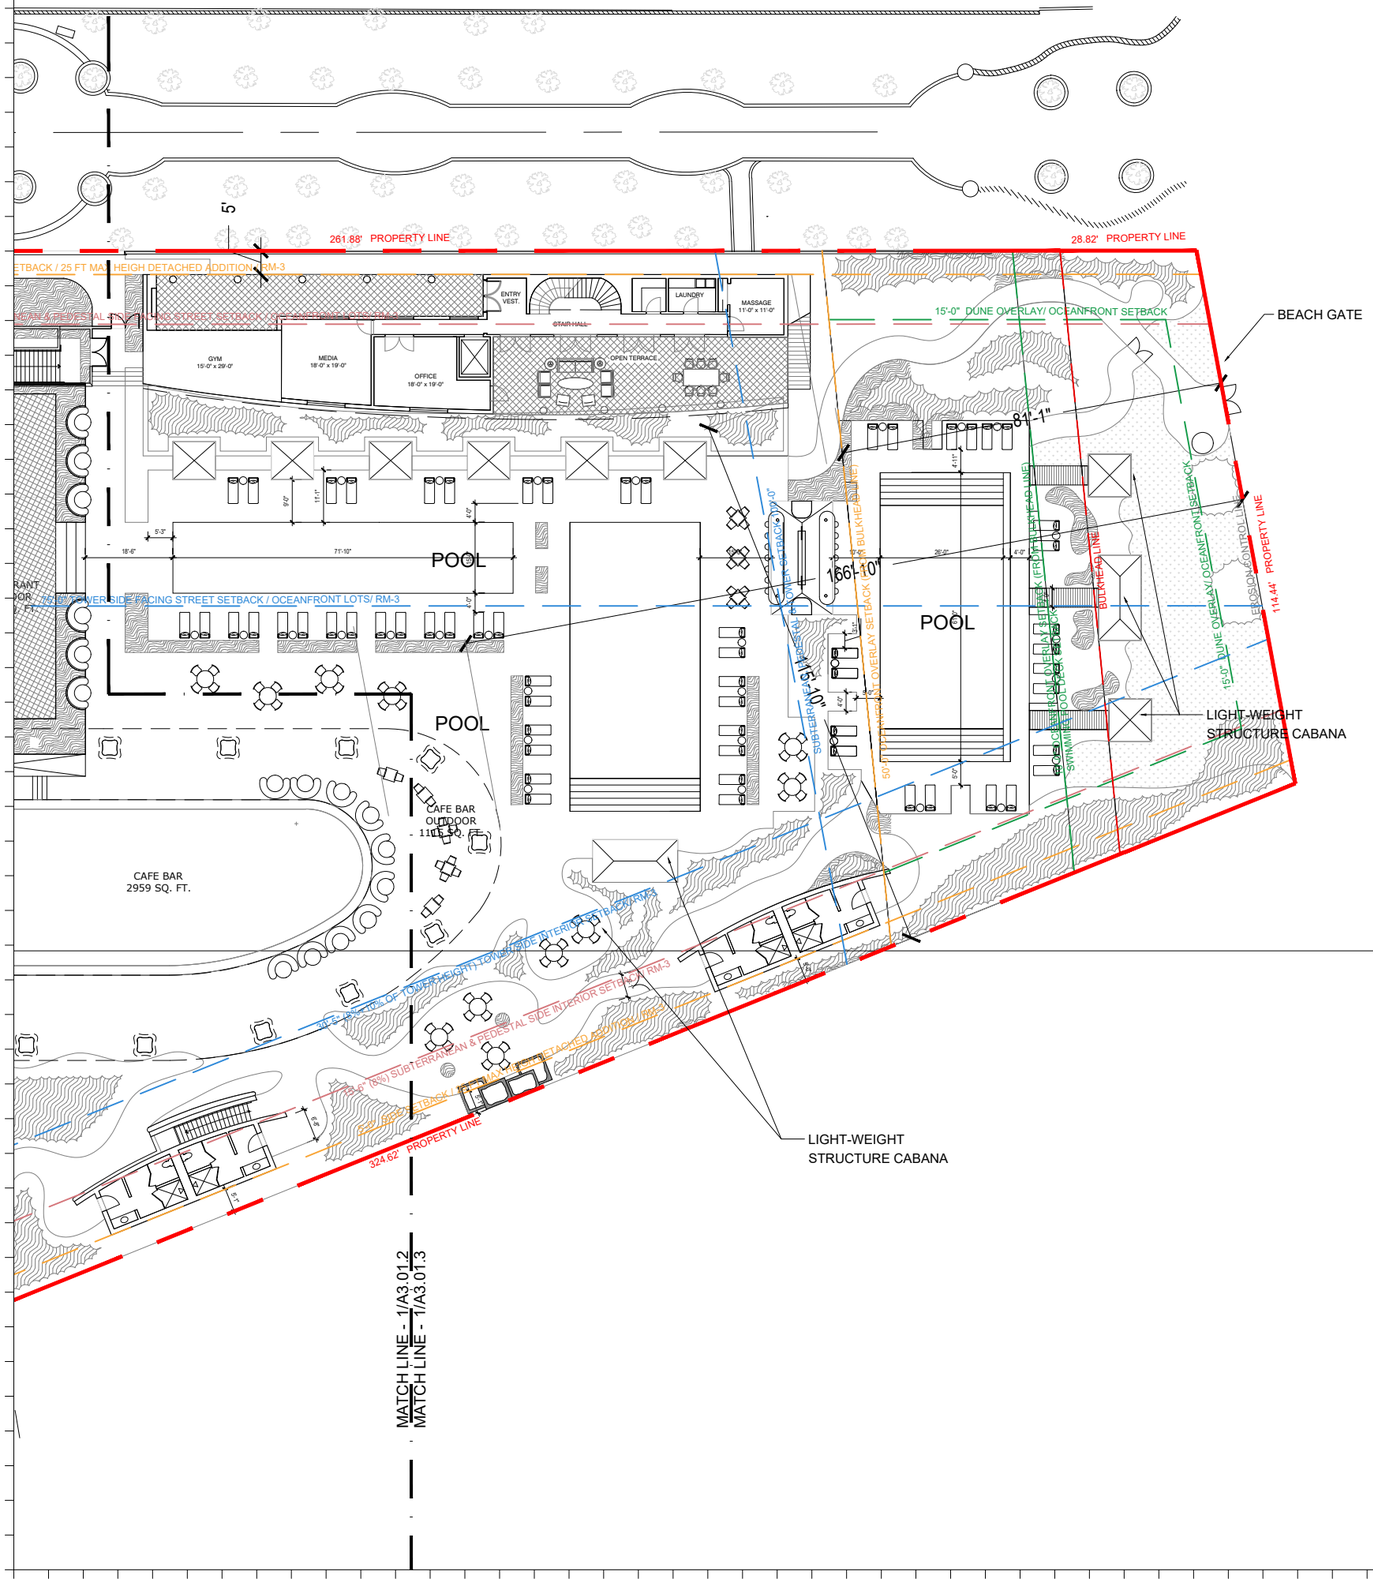

1 VILLAS PROPOSED LEVEL 1 FLOOR PLAN

SCALE: 1/32" = 1'-0"

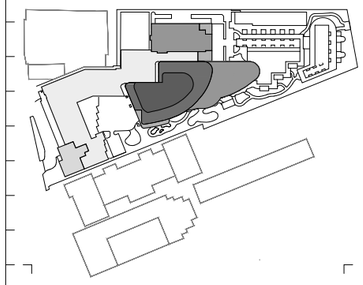

Rev.	Date	Rev.	Date

ALL DRAWINGS AND WRITTEN MATERIAL APPEARING HEREIN CONSTITUTE THE ORIGINAL AND UNPUBLISHED WORK OF KOBI KARP AIA, AND MAY NOT BE DUPLICATED, USED, OR DISCLOSED WITHOUT THE EXPRESS WRITTEN CONSENT OF KOBI KARP ARCHITECTURE & INTERIOR DESIGN, INC. AIA. (c) 2020

Shore Club
1901 Collins Ave.
Miami Beach, FL 33139

Owner: WITKOFF.
Name
Address 40 West 57th Street, Suite 1620
Address New York, NY 10019
Tel: 212-672-4700
Email witkoff@rossettipr.com

Design Architects: KKAID & RAMSA COLLABORATION
Name
Address
Address
Tel:
Email

Consultant: LANDSCAPE
Name Island Planning Corporation.
Address 248 Washington Ave,
Address Miami Beach, FL, 33139
Tel: 305-534-5725
Email info@islandplanningcorporation.com

Consultant: HERITAGE ARCHITECTURAL ASSOCIATES
Name Steve Avdakov.
Address Island Planning Corporation.
Address 4300 Biscayne Boulevard, Suite 203
Tel: Miami, FL, 33137
Email

Architect:
Kobi Karp Architecture and Interior Design, Inc.
571 NW 28th Street
Miami, Florida 33127 USA
Tel: +1(305) 573 1818
Fax: +1(305) 573 3766

STATE OF FLORIDA
KOBI KARP
LICENSE
AR0012578
REGISTERED ARCHITECT

Digitally Signed by Kobi Karp
Date: 2022.04.18 15:43:31-04

KOBI KARP
Lic. # AR0012578

K O B I
K A R P

VILLAS ENLARGED
PROPOSED LEVEL 1

Date	4-18-2021	Sheet No.	A3.01.3
Scale	1/32" = 1'-0"		
Project	2104		

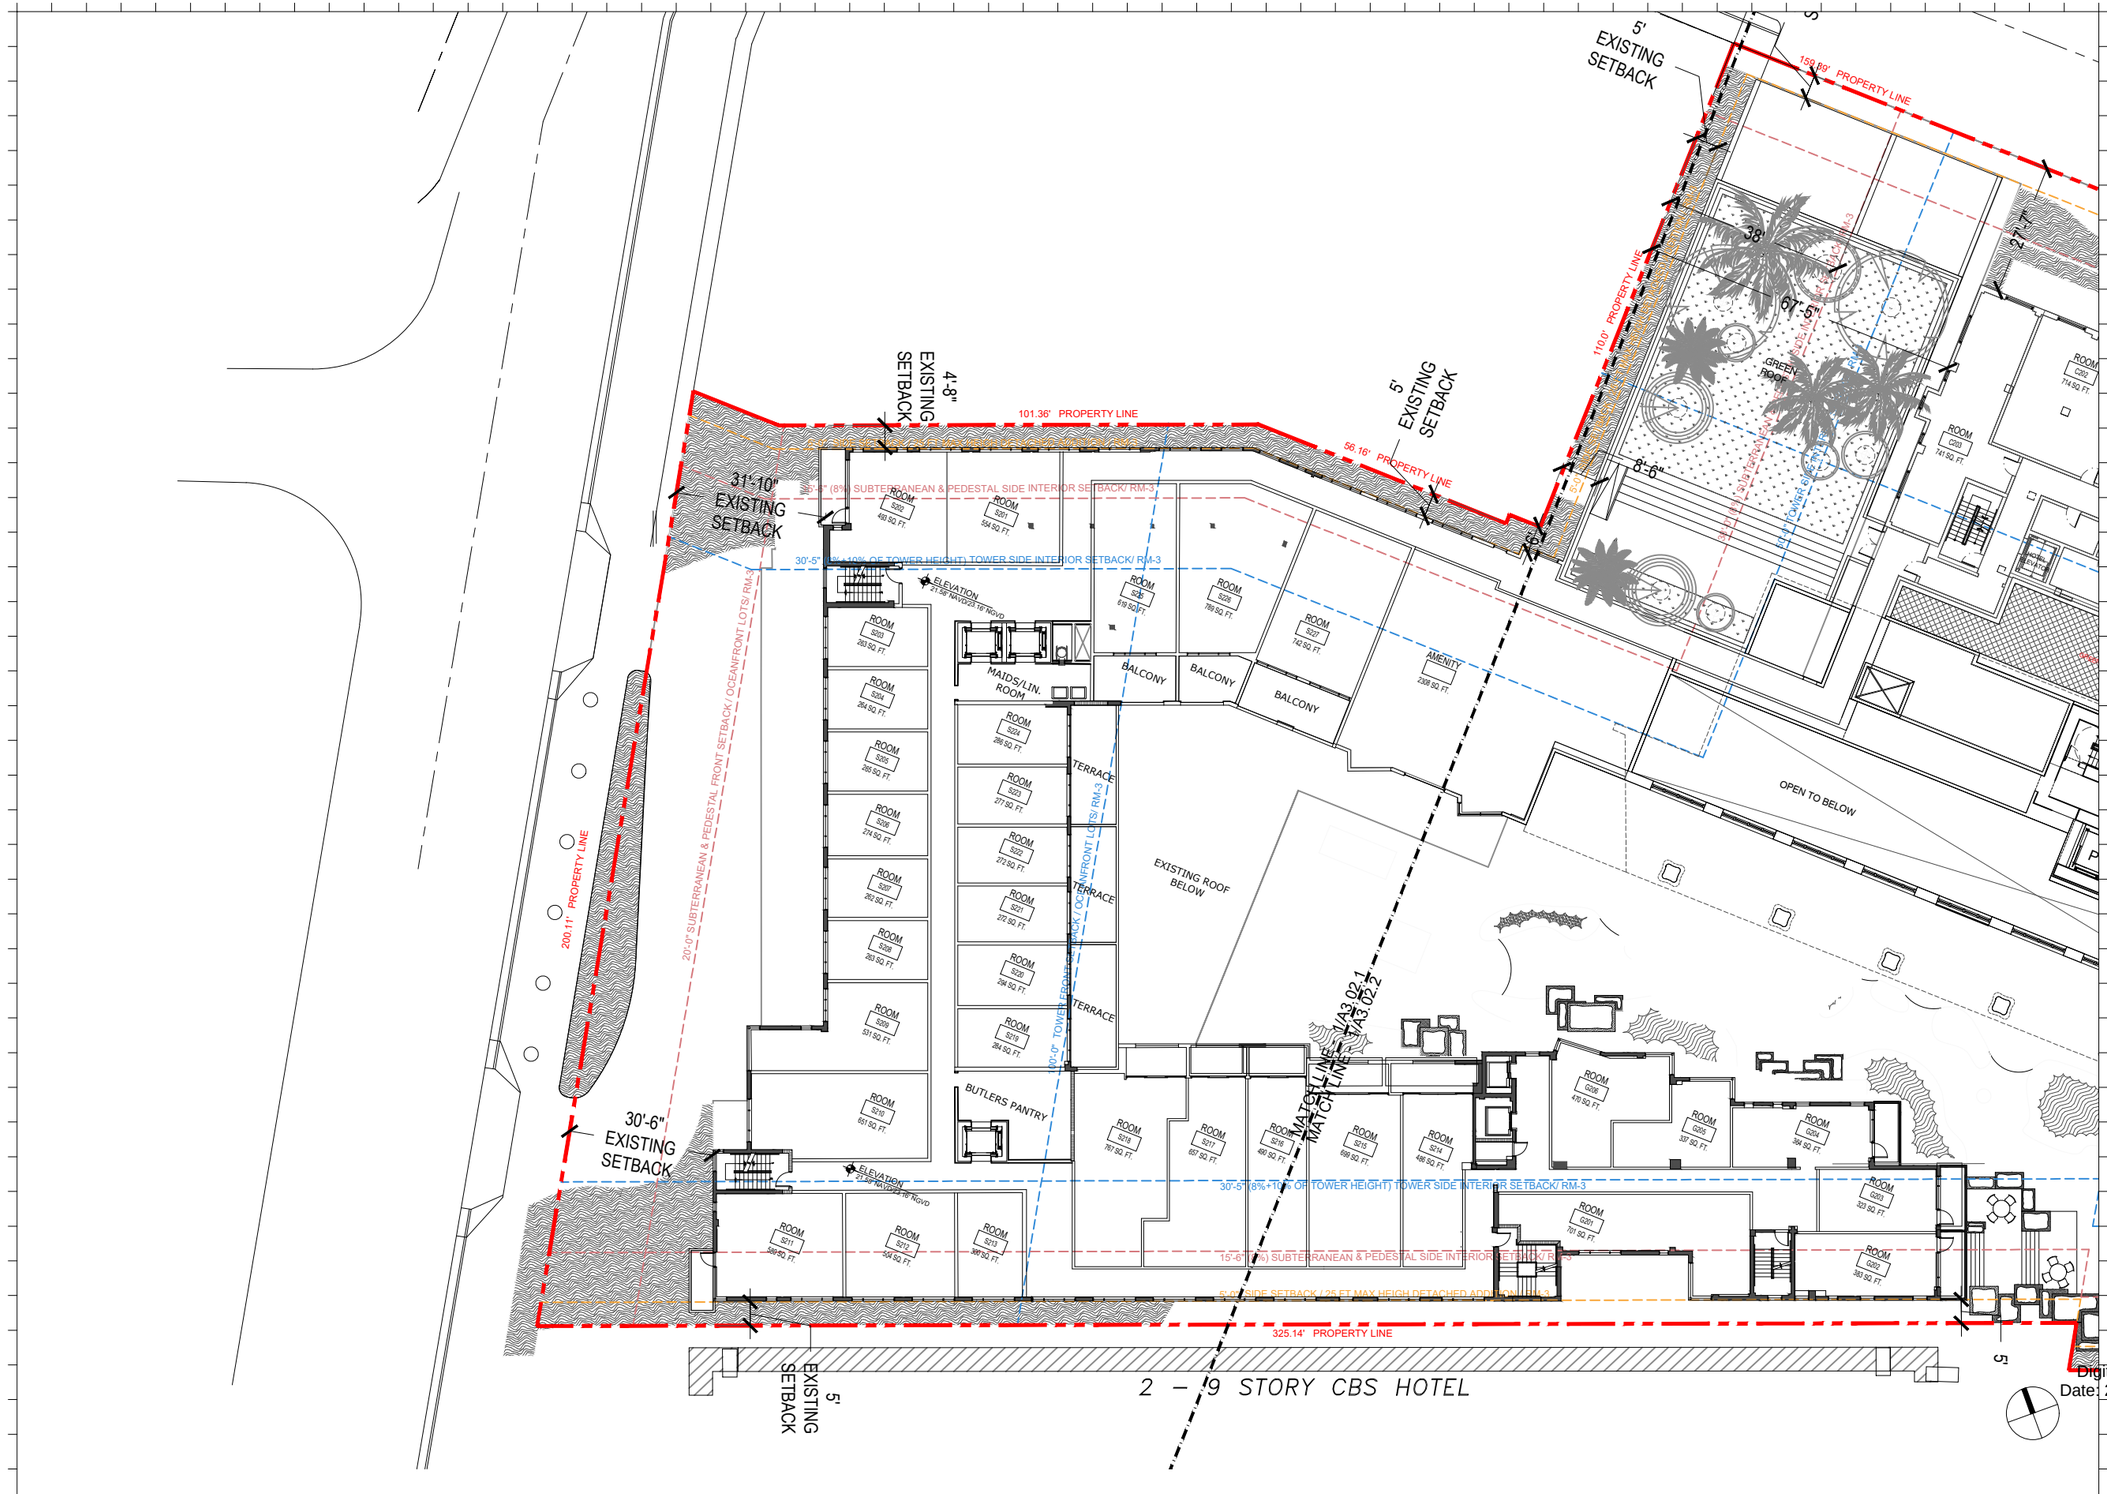

1 PROPOSED SHORECLUB LEVEL 2 FLOOR PLAN
SCALE: 1/32" = 1'-0"

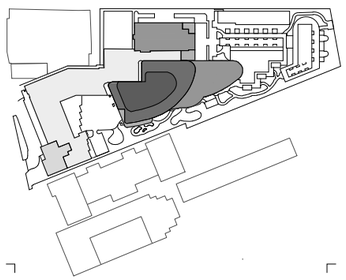

Rev.	Date	Rev.	Date

ALL DRAWINGS AND WRITTEN MATERIAL APPEARING HEREIN CONSTITUTE THE ORIGINAL AND UNPUBLISHED WORK OF KOBI KARP AIA, AND MAY NOT BE DUPLICATED, USED, OR DISCLOSED WITHOUT THE EXPRESS WRITTEN CONSENT OF KOBI KARP ARCHITECTURE & INTERIOR DESIGN, INC. AIA. (c) 2020

Shore Club
1901 Collins Ave.
Miami Beach, FL 33139

Owner: WITKOFF.
Name 40 West 57th Street, Suite 1620
Address New York, NY 10019
Address 212-672-4700
Tel: witkoff@rosettipr.com
Email

Design Architects: KKAID & RAMSA COLLABORATION
Name
Address
Address
Tel:
Email

Consultant: LANDSCAPE
Name Island Planning Corporation.
Address 248 Washington Ave,
Address Miami Beach, FL, 33139
Tel: 305-534-5725
Email info@islandplanningcorporation.com

Consultant: HERITAGE ARCHITECTURAL ASSOCIATES
Name Steve Avdakov.
Address Island Planning Corporation.
Address 4300 Biscayne Boulevard, Suite 203
Tel: Miami, FL, 33137
Email

Architect:
Kobi Karp Architecture and Interior Design, Inc.
571 NW 28th Street
Miami, Florida 33127 USA
Tel: +1(305) 573 1818
Fax: +1(305) 573 3766

STATE OF FLORIDA · KOBI KARP · LICENSE AR0012578 · REGISTERED ARCHITECT

Digitally signed by Kobi Karp
Date: 2022.04.18 15:43:39-04'

KOBI KARP
Lic. # AR0012578

KOBI KARP

ENLARGED SHORECLUB
PROPOSED LEVEL 2

Date	4-18-2021	Sheet No.	A3.02.1
Scale	1/32" = 1'-0"		
Project	2104		

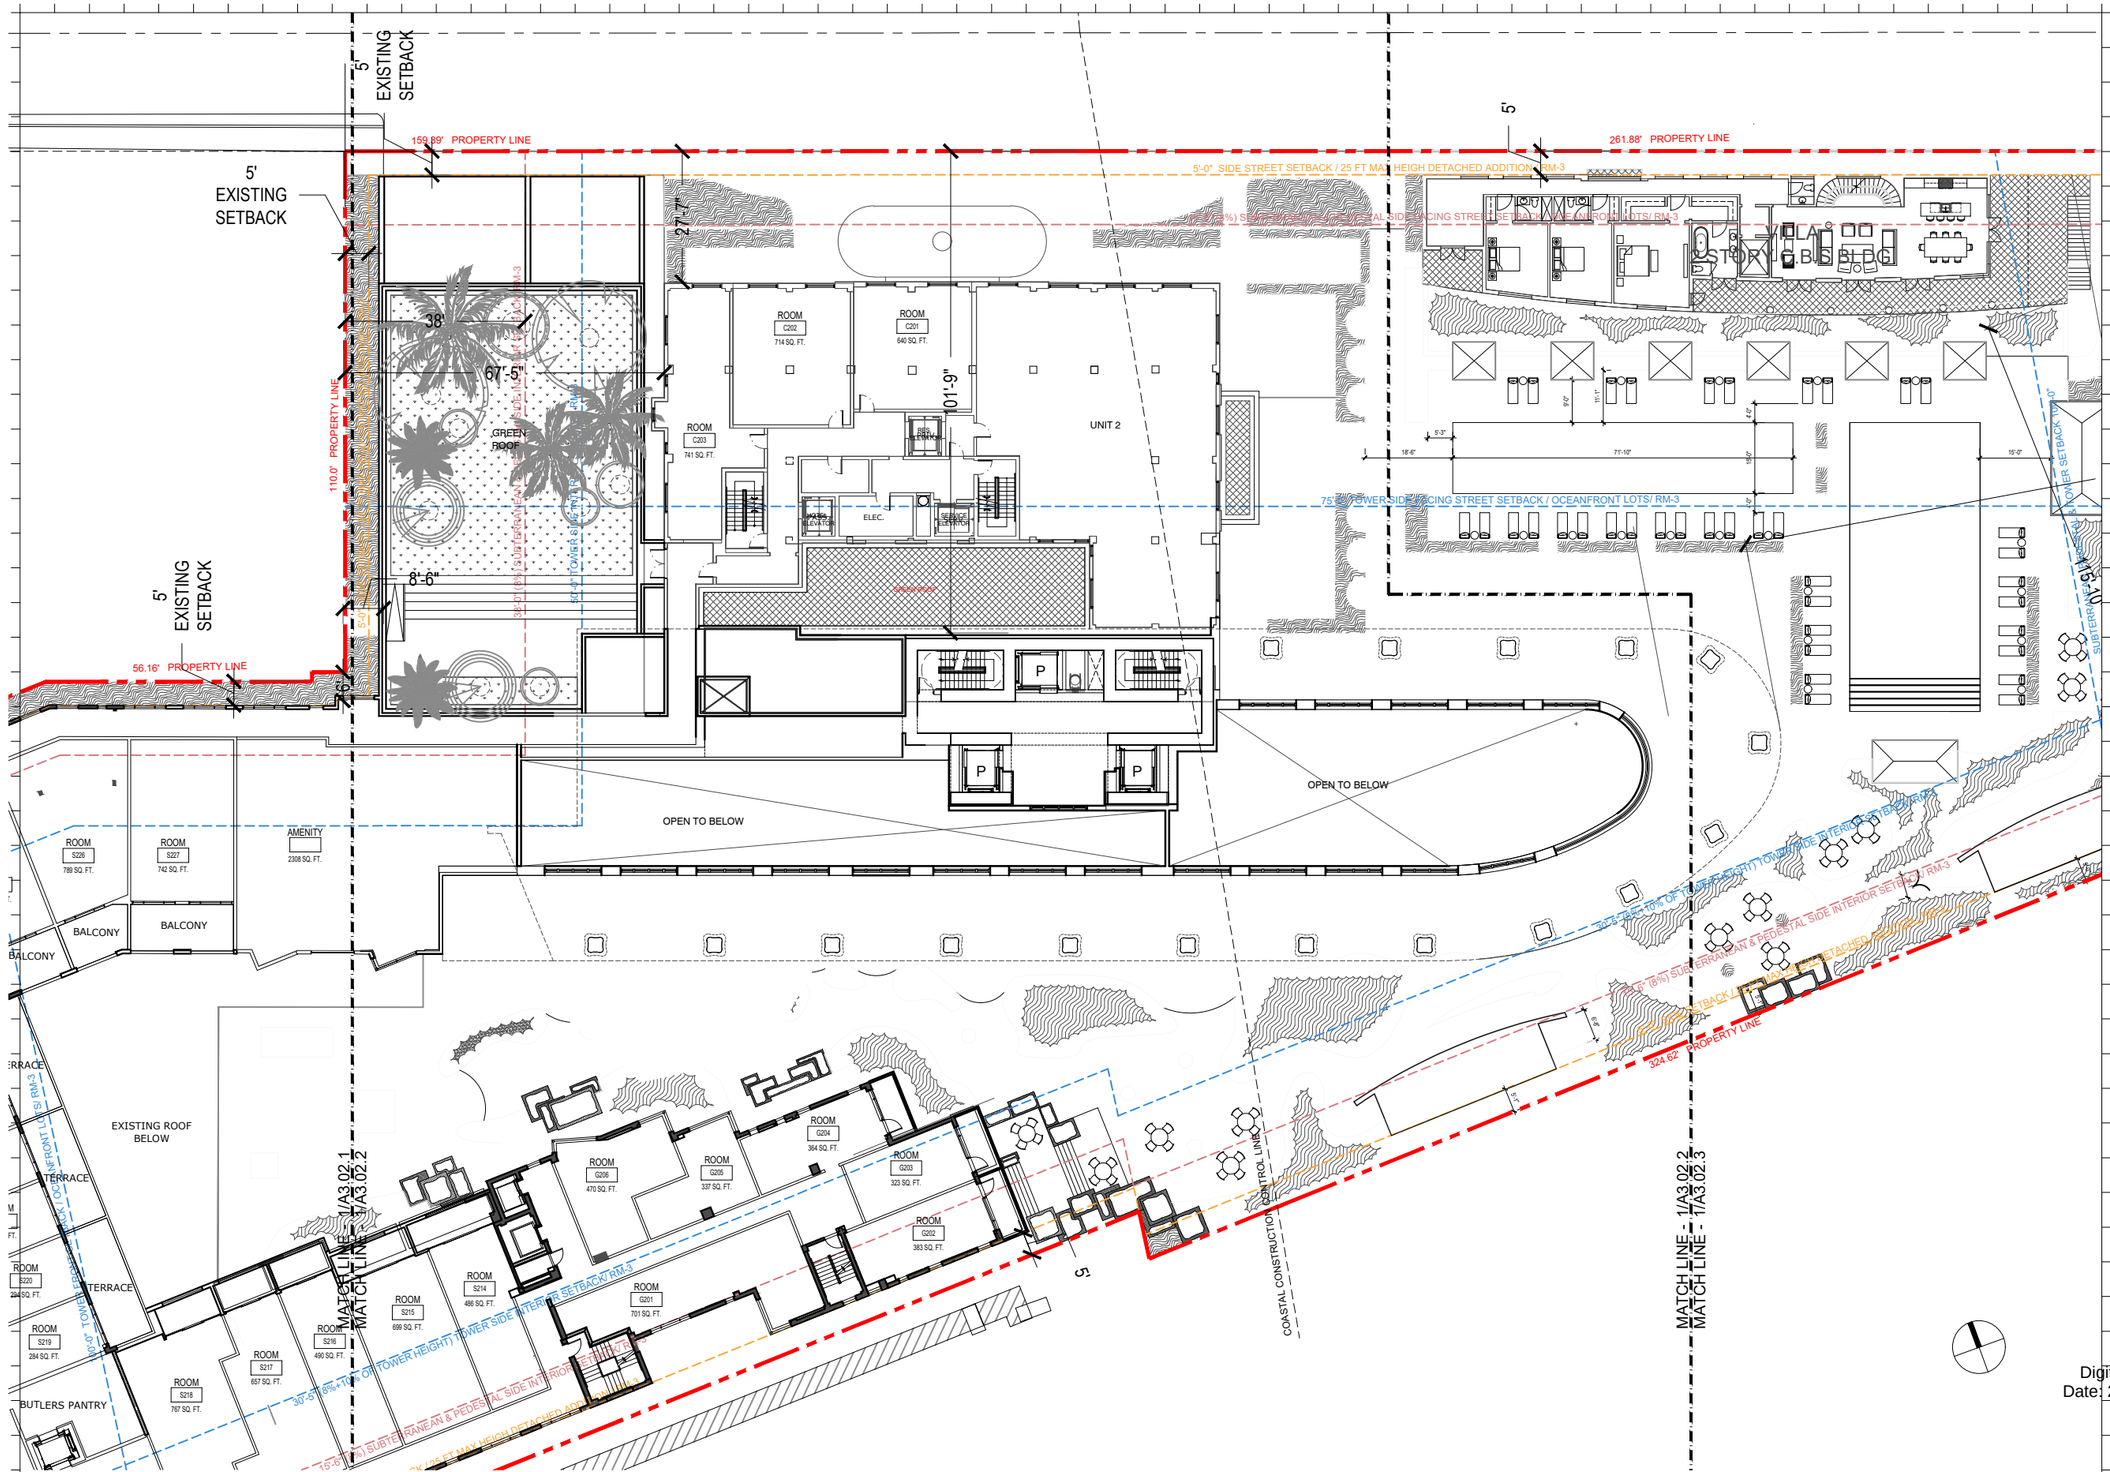

1 CROMWELL/TOWER PROPOSED LEVEL 2 FLOOR PLAN
SCALE: 1/32" = 1'-0"

Rev.	Date	Rev.	Date

ALL DRAWINGS AND WRITTEN MATERIAL APPEARING HEREIN CONSTITUTE THE ORIGINAL AND UNPUBLISHED WORK OF KOBI KARP AIA, AND MAY NOT BE DUPLICATED, USED, OR DISCLOSED WITHOUT THE EXPRESS WRITTEN CONSENT OF KOBI KARP ARCHITECTURE & INTERIOR DESIGN, INC. AIA. (c) 2020

Shore Club
1901 Collins Ave.
Miami Beach, FL 33139

Owner: WITKOFF.
Name
Address 40 West 57th Street, Suite 1620
Address New York, NY 10019
Tel: 212-672-4700
Email witkoff@rossettipr.com

Design Architects: KKAID & RAMSA COLLABORATION
Name
Address
Address
Tel:
Email

Consultant: LANDSCAPE
Name Island Planning Corporation.
Address 248 Washington Ave,
Address Miami Beach, FL, 33139
Tel: 305-534-5725
Email info@islandplanningcorporation.com

Consultant: HERITAGE ARCHITECTURAL ASSOCIATES
Name Steve Avdakov.
Address Island Planning Corporation
Address 4300 Biscayne Boulevard, Suite 203
Tel:
Email Miami, FL, 33137

Architect:
Kobi Karp Architecture and Interior Design, Inc.
571 NW 28th Street
Miami, Florida 33127 USA
Tel: +1(305) 573 1818
Fax: +1(305) 573 3766

STATE OF FLORIDA KOBI KARP REGISTERED ARCHITECT AR0012578

Digitally signed by Kobi Karp
Date: 2022.04.19 15:43:45-04'00'

KOBI KARP
Lic. # AR0012578

K O B I K A R P

CROMWELL / TOWER ENLARGED PROPOSED LEVEL 2

Date	4-18-2021	Sheet No.	A3.02.2
Scale	1/32" = 1'-0"		
Project	2104		

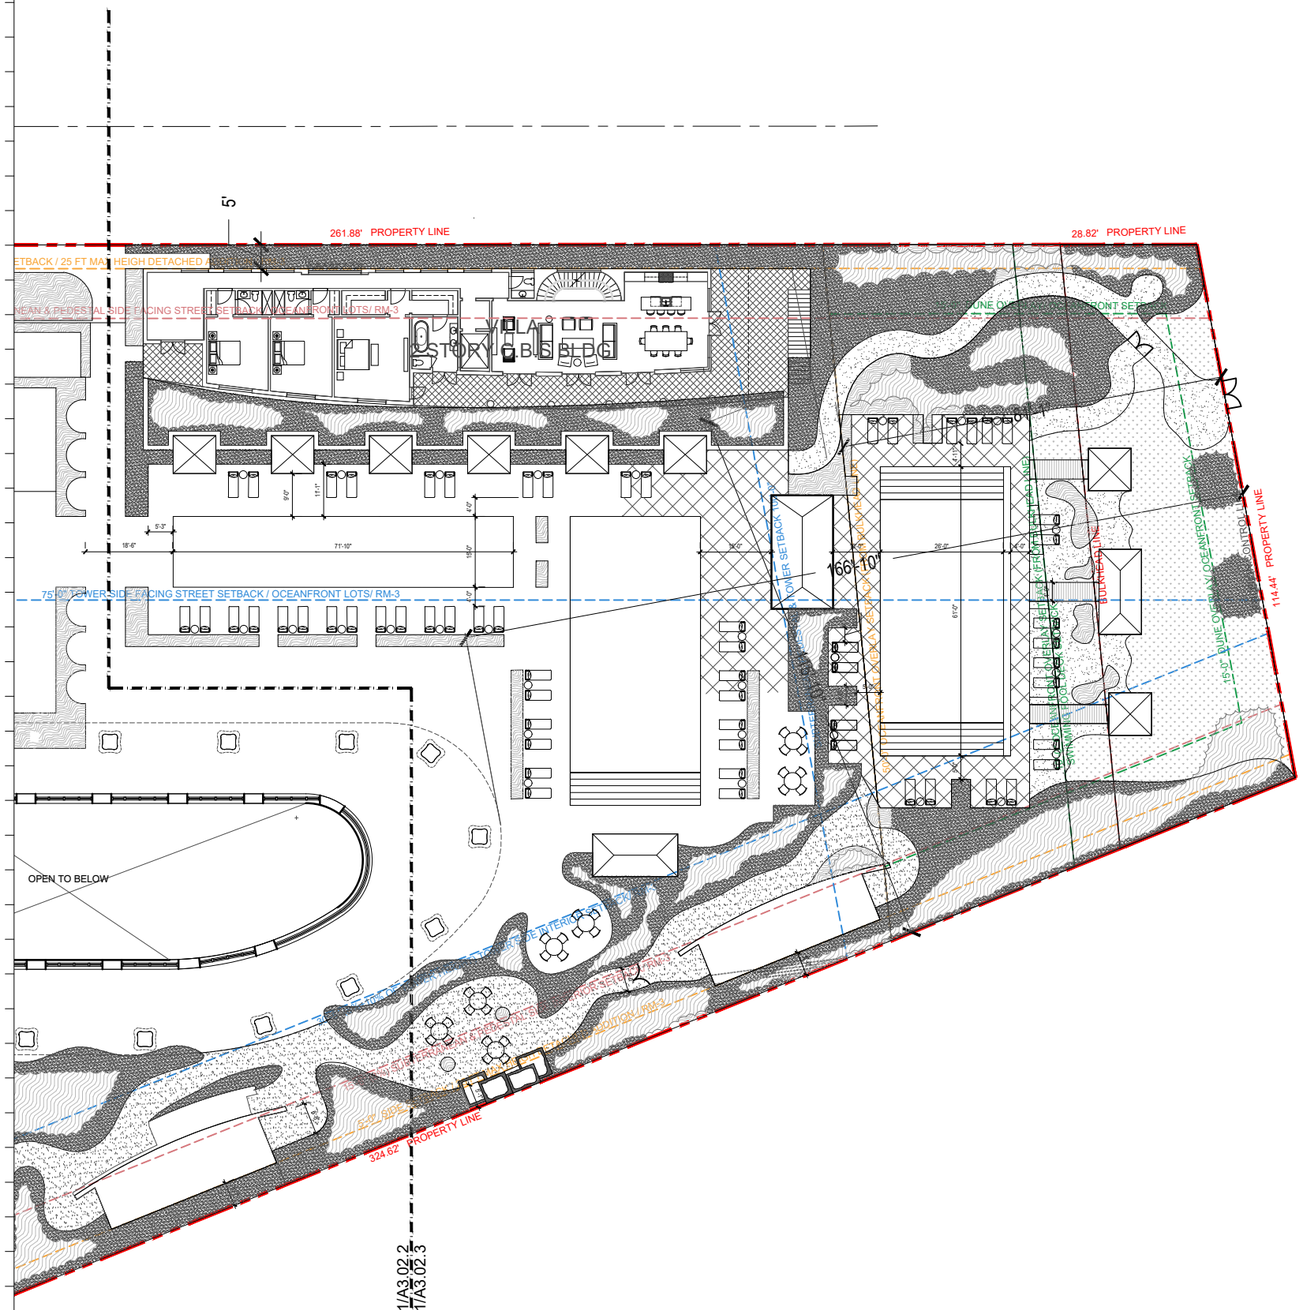

1 VILLAS PROPOSED LEVEL 2 FLOOR PLAN

SCALE: 1/32" = 1'-0"

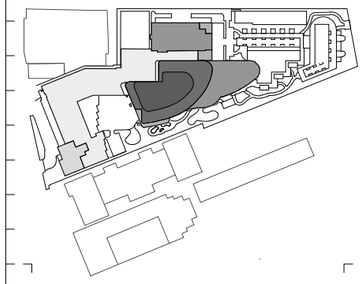

Rev.	Date	Rev.	Date

ALL DRAWINGS AND WRITTEN MATERIAL APPEARING HEREIN CONSTITUTE THE ORIGINAL AND UNPUBLISHED WORK OF KOBI KARP AIA, AND MAY NOT BE DUPLICATED, USED, OR DISCLOSED WITHOUT THE EXPRESS WRITTEN CONSENT OF KOBI KARP ARCHITECTURE & INTERIOR DESIGN, INC. AIA. (c) 2020

Shore Club
1901 Collins Ave.
Miami Beach, FL 33139

Owner:
Name WITKOFF.
Address 40 West 57th Street, Suite 1620
Address New York, NY 10019
Tel: 212-672-4700
Email witkoff@rossettipr.com

Design Architects: KKAID & RAMSA COLLABORATION
Name
Address
Address
Tel:
Email

Consultant: LANDSCAPE
Name Island Planning Corporation.
Address 248 Washington Ave,
Address Miami Beach, FL, 33139
Tel: 305-534-5725
Email info@islandplanningcorporation.com

Consultant: HERITAGE ARCHITECTURAL ASSOCIATES
Name Steve Avdakov,
Address Island Planning Corporation.
Tel: 4300 Biscayne Boulevard, Suite 203
Email Miami, FL, 33137

Architect:
Kobi Karp Architecture and Interior Design, Inc.
571 NW 28th Street
Miami, Florida 33127 USA
Tel: +1(305) 573 1818
Fax: +1(305) 573 3766

STATE OF FLORIDA · KOBI KARP · AR0012578 · REGISTERED ARCHITECT

Digitally Signed by Kobi Karp
Date: 2022.04.18 15:43:51-04'

KOBI KARP
Lic. # AR0012578

K O B I K A R P

VILLAS ENLARGED PROPOSED LEVEL 2

Date	4-18-2021	Sheet No.	A3.02.3
Scale	1/32" = 1'-0"		
Project	2104		

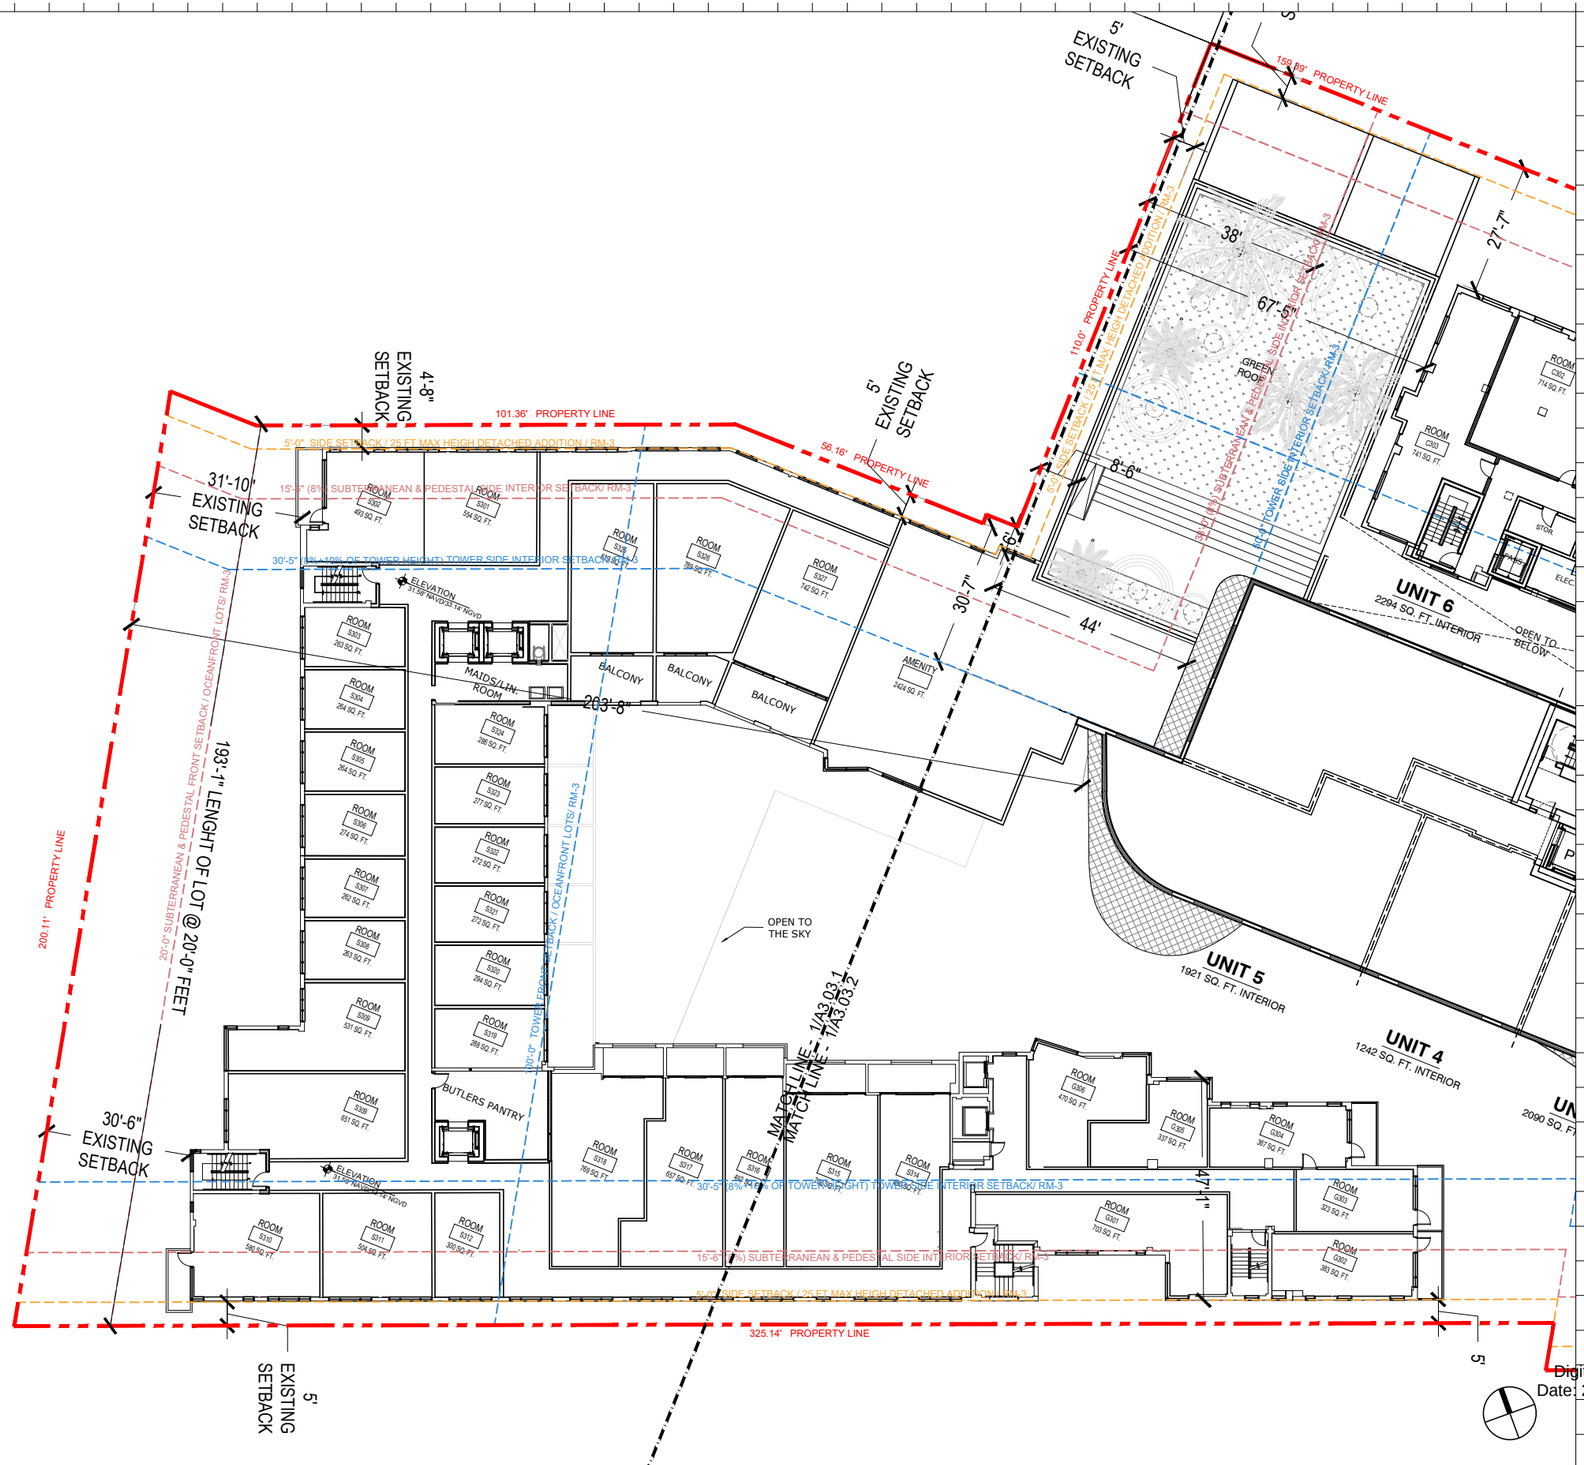

1 PROPOSED SHORECLUB LEVEL 3 FLOOR PLAN
SCALE: 1/32" = 1'-0"

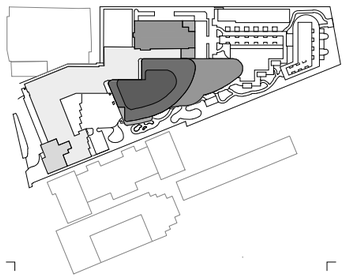

Rev.	Date	Rev.	Date

ALL DRAWINGS AND WRITTEN MATERIAL APPEARING HEREIN CONSTITUTE THE ORIGINAL AND UNPUBLISHED WORK OF KOBI KARP AIA, AND MAY NOT BE DUPLICATED, USED, OR DISCLOSED WITHOUT THE EXPRESS WRITTEN CONSENT OF KOBI KARP ARCHITECTURE & INTERIOR DESIGN, INC. AIA. (c) 2020

Shore Club
1901 Collins Ave.
Miami Beach, FL 33139

Owner: WITKOFF.
Name
Address 40 West 57th Street, Suite 1620
Address New York, NY 10019
Tel: 212-672-4700
Email witkoff@rossettipr.com

Design Architects: KKAID & RAMSA COLLABORATION
Name
Address
Address
Address
Tel:
Email

Consultant: LANDSCAPE
Name Island Planning Corporation.
Address 248 Washington Ave,
Address Miami Beach, FL, 33139
Tel: 305-534-5725
Email info@islandplanningcorporation.com

Consultant: HERITAGE ARCHITECTURAL ASSOCIATES
Name Steve Avdakov.
Address Island Planning Corporation.
Address 4300 Biscayne Boulevard, Suite 203
Tel:
Email Miami, FL, 33137

Architect:
Kobi Karp Architecture and Interior Design, Inc.
571 NW 28th Street
Miami, Florida 33127 USA
Tel: +1(305) 573 1818
Fax: +1(305) 573 3766

STATE OF FLORIDA KOBI KARP LICENSE AR0012578 REGISTERED ARCHITECT

Digitally Signed by Kobi Kar
Date: 2022.04.18 15:43:57-04

KOBI KARP
Lic. # AR0012578

ENLARGED SHORECLUB
PROPOSED LEVEL 3

Date	4-18-2021	Sheet No.	A3.03.1
Scale	1/32" = 1'-0"		
Project	2104		

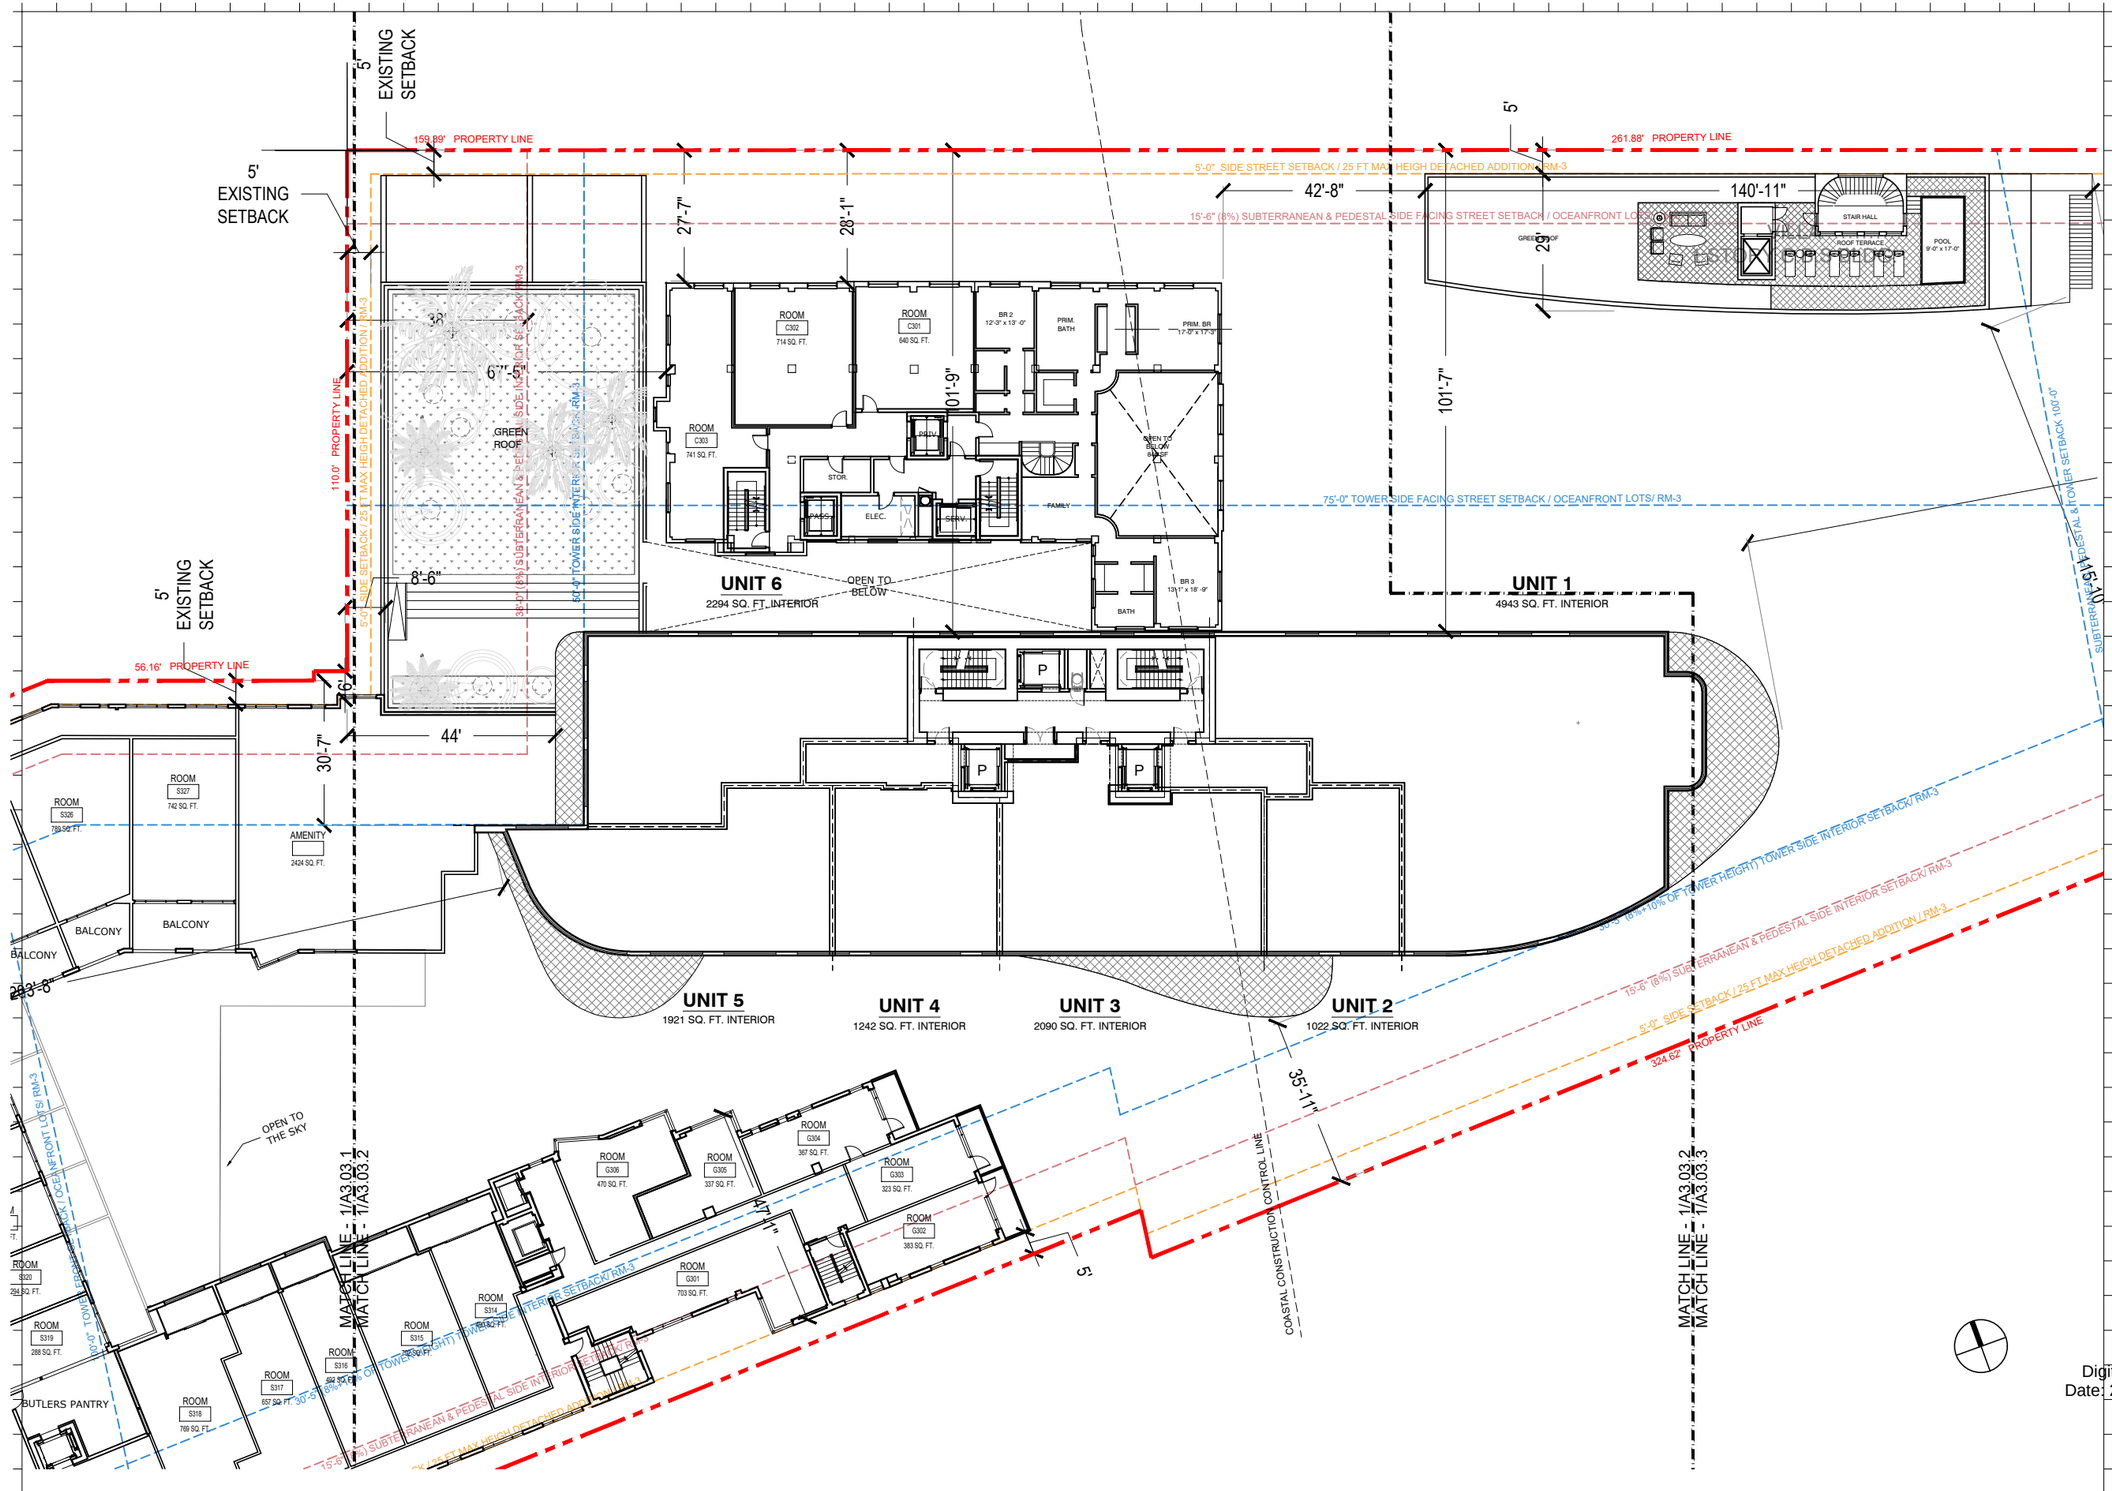

1 CROMWELL/TOWER PROPOSED LEVEL 3 FLOOR PLAN
SCALE: 1/32" = 1'-0"

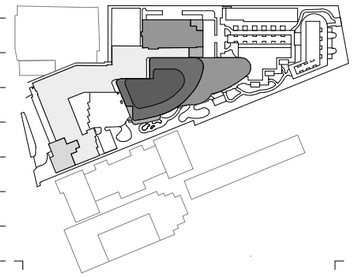

Rev.	Date	Rev.	Date

ALL DRAWINGS AND WRITTEN MATERIAL APPEARING HEREIN CONSTITUTE THE ORIGINAL AND UNPUBLISHED WORK OF KOBI KARP AIA, AND MAY NOT BE DUPLICATED, USED, OR DISCLOSED WITHOUT THE EXPRESS WRITTEN CONSENT OF KOBI KARP ARCHITECTURE & INTERIOR DESIGN, INC. AIA. (c) 2020

Shore Club
1901 Collins Ave.
Miami Beach, FL 33139

Owner: WITKOFF.
Name 40 West 57th Street, Suite 1620
Address New York, NY 10019
Address 212-672-4700
Tel: witkoff@rossettipr.com
Email

Design Architects: KKAID & RAMSA COLLABORATION
Name
Address
Address
Tel:
Email

Consultant: LANDSCAPE
Name Island Planning Corporation.
Address 248 Washington Ave,
Address Miami Beach, FL, 33139
Tel: 305-534-5725
Email info@islandplanningcorporation.com

Consultant: HERITAGE ARCHITECTURAL ASSOCIATES
Name Steve Avdakov.
Address Island Planning Corporation.
Tel: 4300 Biscayne Boulevard, Suite 203
Email Miami, FL, 33137

Architect:
Kobi Karp Architecture and Interior Design, Inc.
571 NW 28th Street
Miami, Florida 33127 USA
Tel: +1(305) 573 1818
Fax: +1(305) 573 3766

STATE OF FLORIDA — KOBI KARP — AR0012578 — REGISTERED ARCHITECT

Digitally signed by Kobi Kar
Date: 2022.04.19 15:44:02-04

KOBI KARP
Lic. # AR0012578

CROMWELL / TOWER ENLARGED PROPOSED LEVEL 3

Date	4-18-2021	Sheet No.	A3.03.2
Scale	1/32" = 1'-0"		
Project	2104		

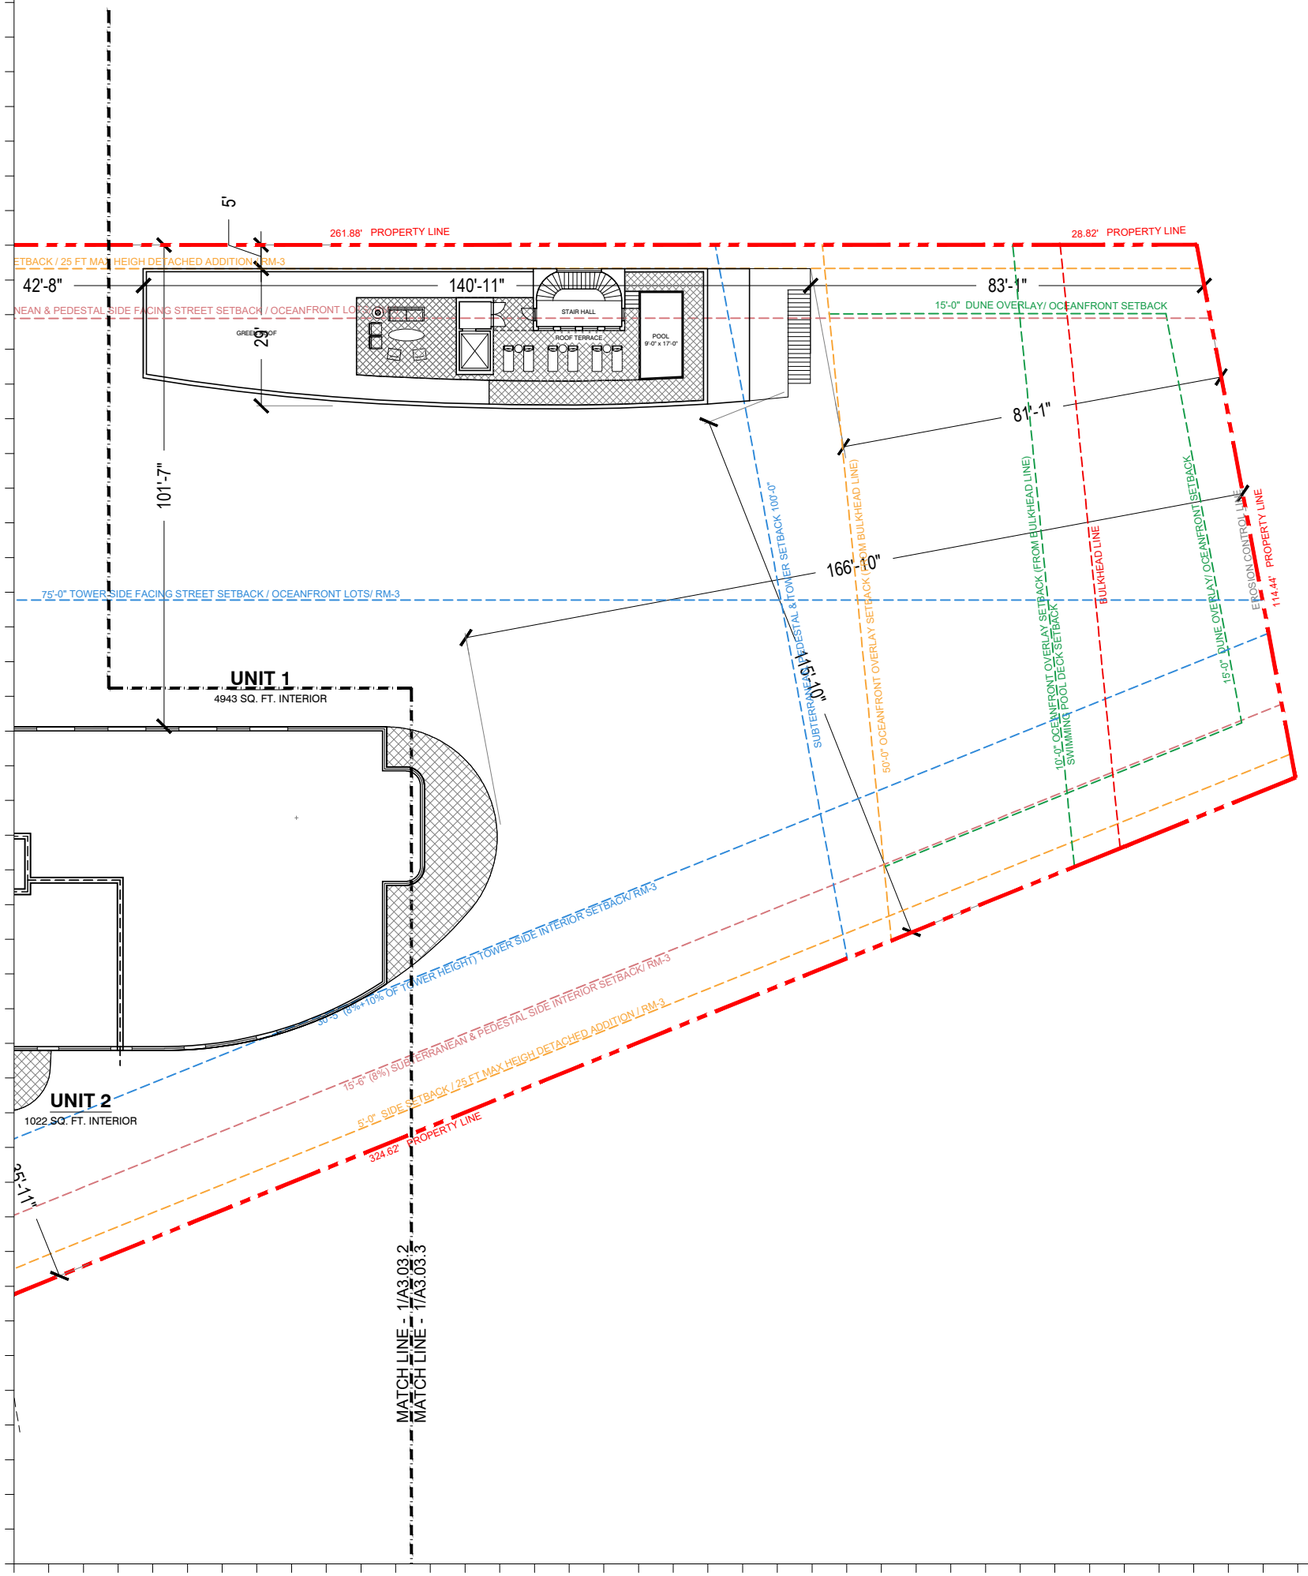

1 VILLAS PROPOSED LEVEL 3 FLOOR PLAN

SCALE: 1/32" = 1'-0"

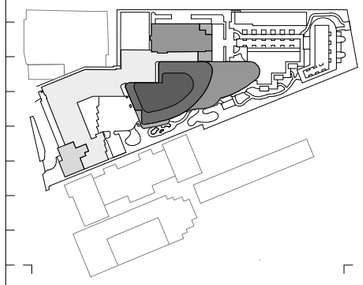

Rev.	Date	Rev.	Date

ALL DRAWINGS AND WRITTEN MATERIAL APPEARING HEREIN CONSTITUTE THE ORIGINAL AND UNPUBLISHED WORK OF KOBI KARP AIA, AND MAY NOT BE DUPLICATED, USED, OR DISCLOSED WITHOUT THE EXPRESS WRITTEN CONSENT OF KOBI KARP ARCHITECTURE & INTERIOR DESIGN, INC. AIA. (c) 2020

Shore Club
1901 Collins Ave.
Miami Beach, FL 33139

Owner: WITKOFF.
Name
Address 40 West 57th Street, Suite 1620
Address New York, NY 10019
Tel: 212-672-4700
Email witkoff@rossettipr.com

Design Architects: KKAID & RAMSA COLLABORATION
Name
Address
Address
Tel:
Email

Consultant: LANDSCAPE
Name Island Planning Corporation.
Address 248 Washington Ave,
Address Miami Beach, FL, 33139
Tel: 305-534-5725
Email info@islandplanningcorporation.com

Consultant: HERITAGE ARCHITECTURAL ASSOCIATES
Name Steve Avdakov,
Address Island Planning Corporation.
Tel: 4300 Biscayne Boulevard, Suite 203
Email Miami, FL, 33137

Architect:
Kobi Karp Architecture and Interior Design, Inc.
571 NW 28th Street
Miami, Florida 33127 USA
Tel: +1(305) 573 1818
Fax: +1(305) 573 3766

STATE OF FLORIDA · KOBI KARP · AR0012578 · REGISTERED ARCHITECT

Digitally signed by Kobi Kar
Date: 2022.04.18 15:44:08-04

KOBI KARP
Lic. # AR0012578

K O B I K A R P

VILLAS ENLARGED PROPOSED LEVEL 3

Date	4-18-2021	Sheet No.	A3.03.3
Scale	1/32" = 1'-0"		
Project	2104		

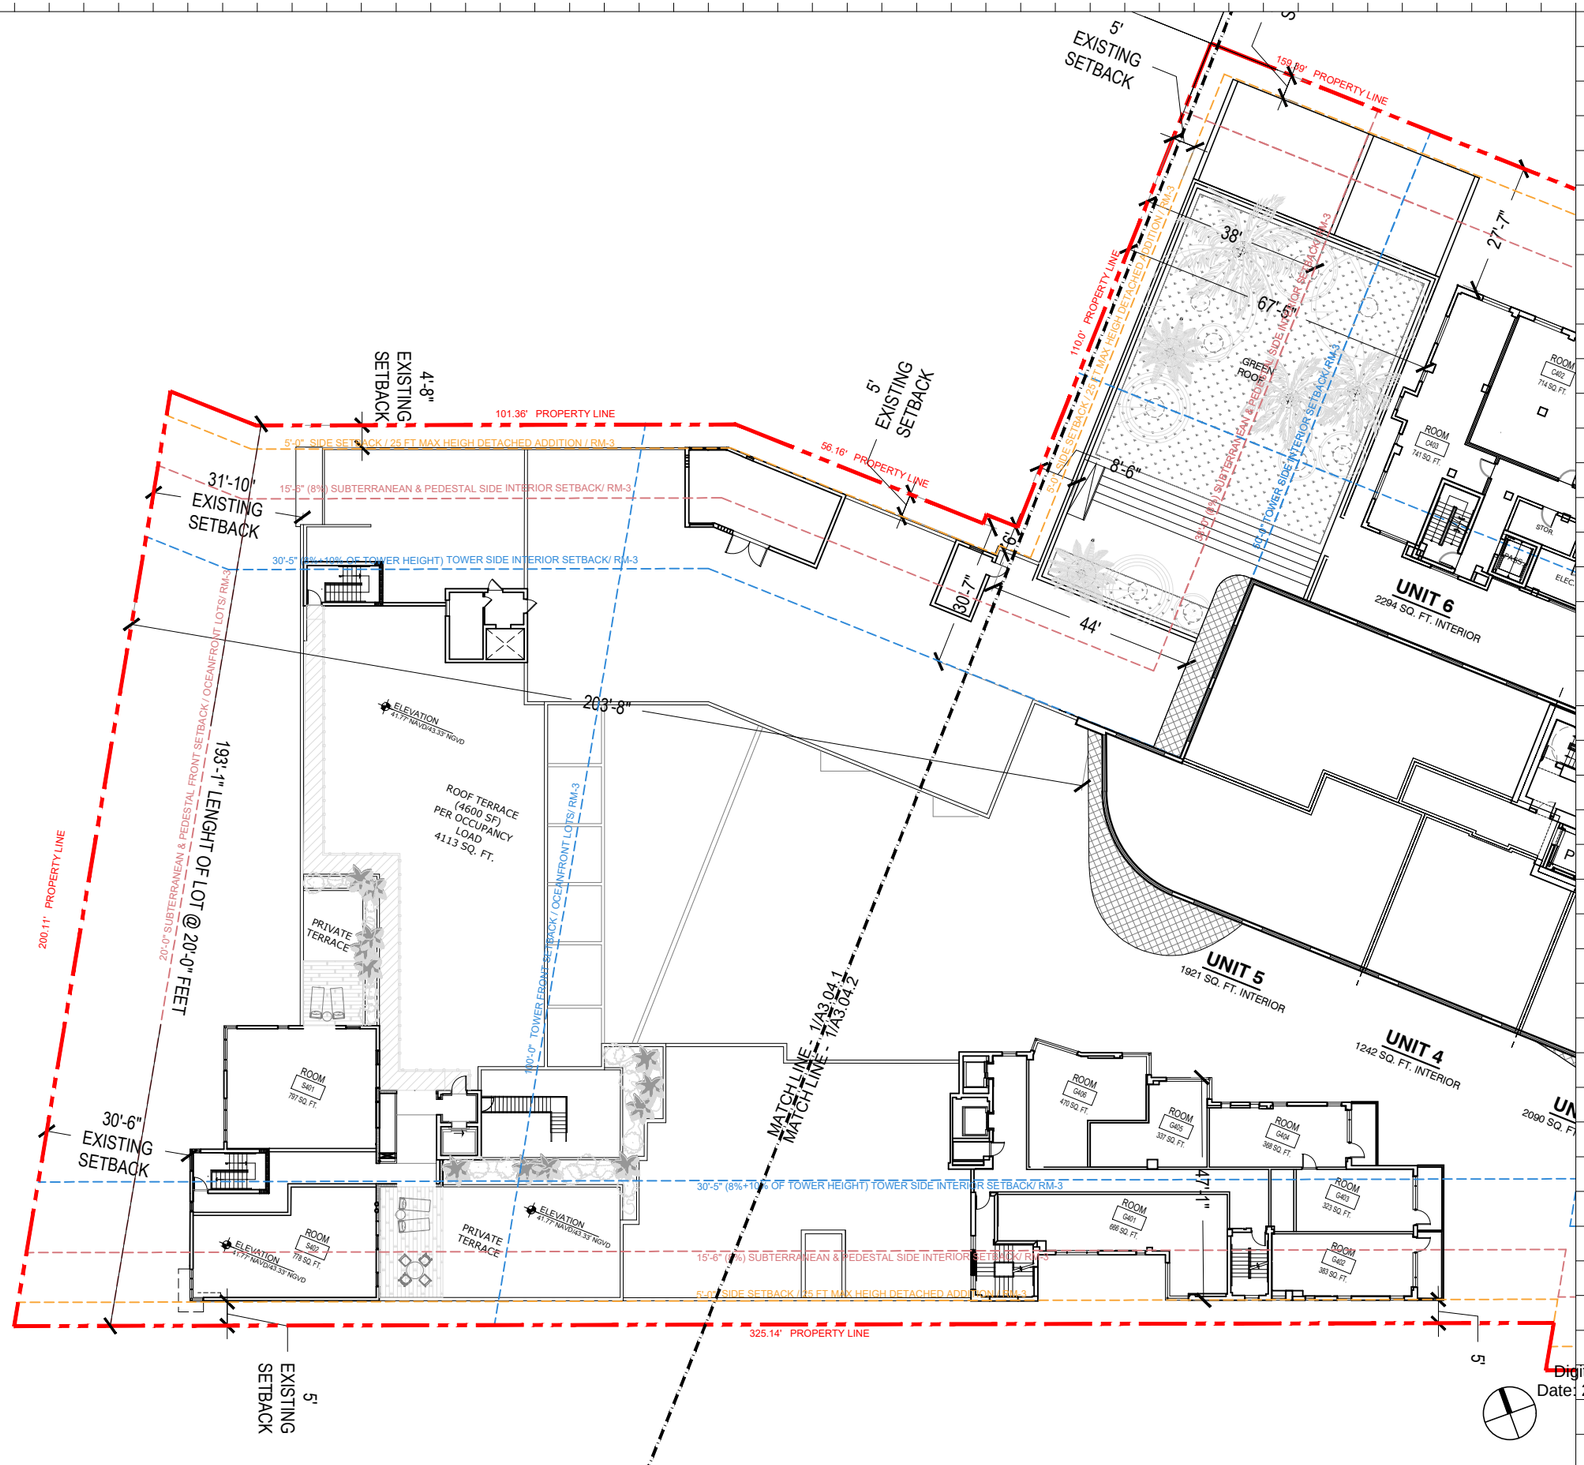

1 PROPOSED SHORECLUB LEVEL 4 FLOOR PLAN

SCALE: 1/32" = 1'-0"

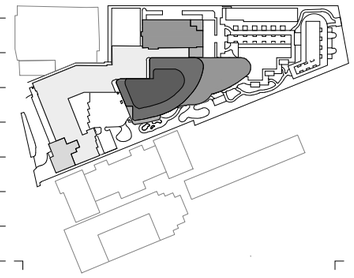

Rev.	Date	Rev.	Date

ALL DRAWINGS AND WRITTEN MATERIAL APPEARING HEREIN CONSTITUTE THE ORIGINAL AND UNPUBLISHED WORK OF KOBI KARP AIA, AND MAY NOT BE DUPLICATED, USED, OR DISCLOSED WITHOUT THE EXPRESS WRITTEN CONSENT OF KOBI KARP ARCHITECTURE & INTERIOR DESIGN, INC. AIA. (c) 2020

Shore Club
1901 Collins Ave.
Miami Beach, FL 33139

Owner: WITKOFF.
Name
Address 40 West 57th Street, Suite 1620
Address New York, NY 10019
Tel: 212-672-4700
Email witkoff@rossettipr.com

Design Architects: KKAID & RAMSA COLLABORATION
Name
Address
Address
Tel:
Email

Consultant: LANDSCAPE
Name Island Planning Corporation.
Address 248 Washington Ave,
Address Miami Beach, FL, 33139
Tel: 305-534-5725
Email info@islandplanningcorporation.com

Consultant: HERITAGE ARCHITECTURAL ASSOCIATES
Name Steve Avdakov.
Address Island Planning Corporation.
Address 4300 Biscayne Boulevard, Suite 203
Tel:
Email Miami, FL, 33137

Architect:
Kobi Karp Architecture and Interior Design, Inc.
571 NW 28th Street
Miami, Florida 33127 USA
Tel: +1(305) 573 1818
Fax: +1(305) 573 3766

STATE OF FLORIDA
KOBI KARP
LICENSE NUMBER AR0012578
REGISTERED ARCHITECT

Digitally Signed by Kobi Karp
Date: 2022.04.18 15:44:14-04'

KOBI KARP
Lic. # AR0012578

KOBI KARP

ENLARGED SHORECLUB
PROPOSED LEVEL 4

Date	4-18-2021	Sheet No.	A3.04.1
Scale	1/32" = 1'-0"		
Project	2104		

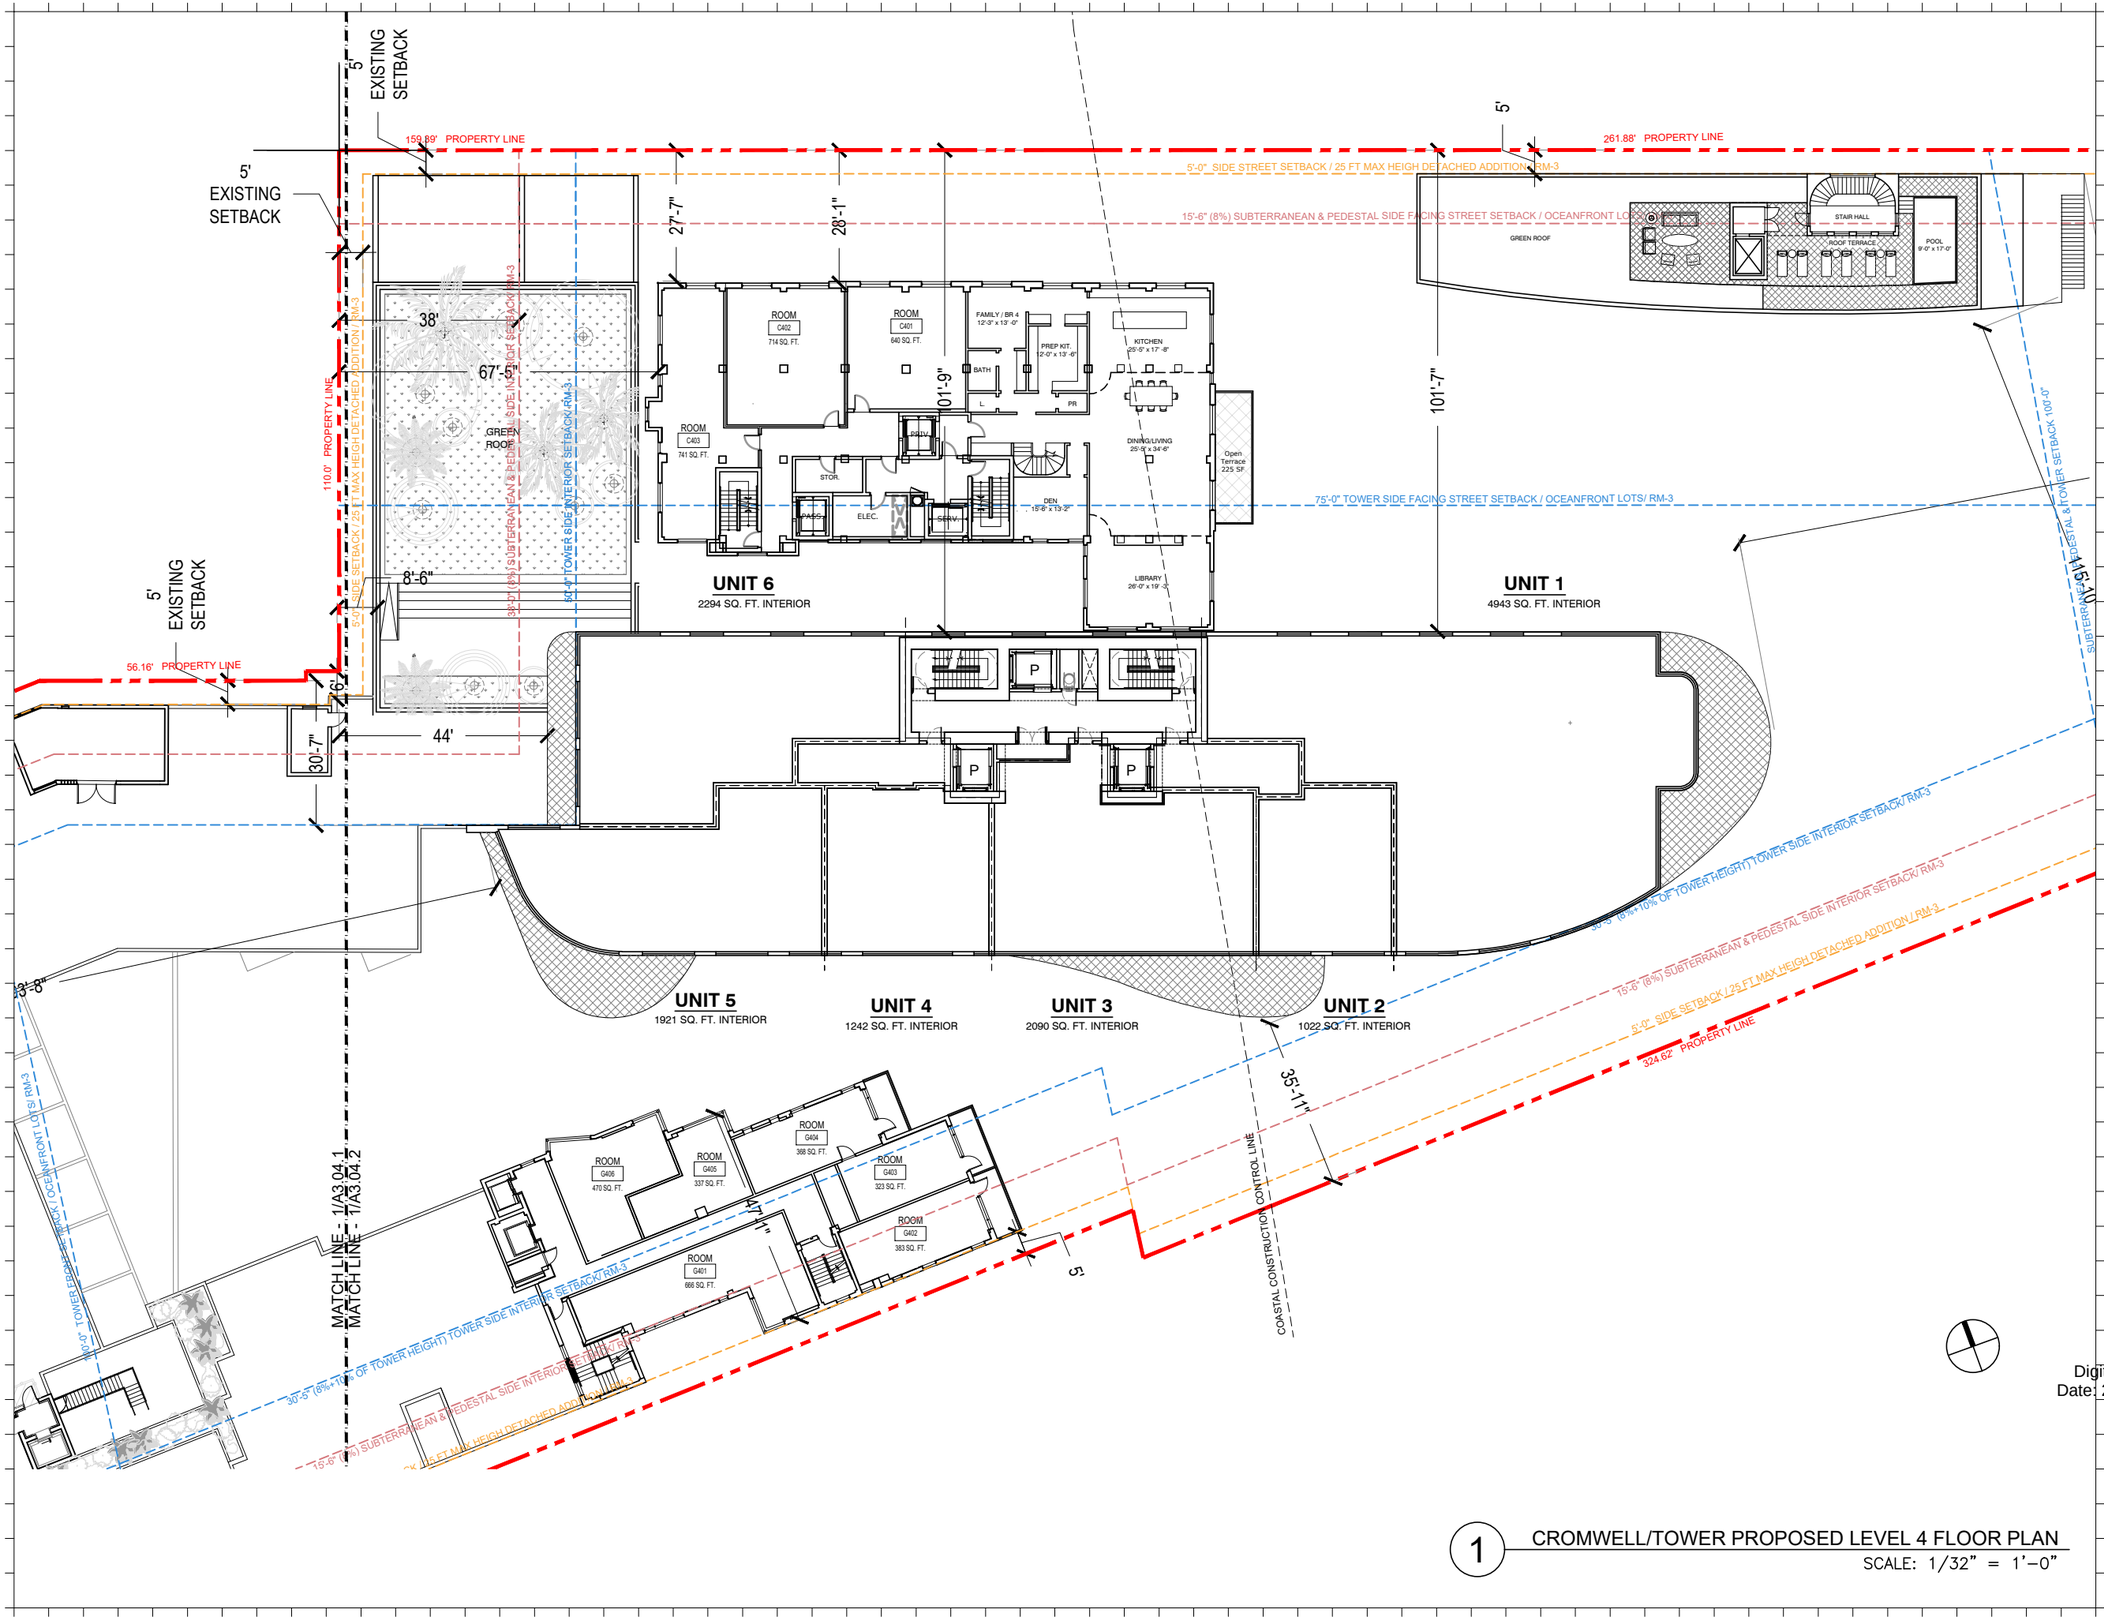

1 CROMWELL/TOWER PROPOSED LEVEL 4 FLOOR PLAN
SCALE: 1/32" = 1'-0"

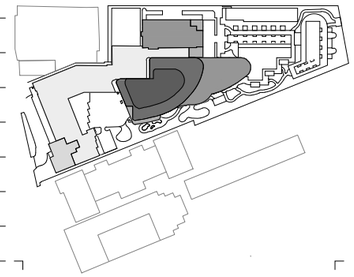

Rev.	Date	Rev.	Date

ALL DRAWINGS AND WRITTEN MATERIAL APPEARING HEREIN CONSTITUTE THE ORIGINAL AND UNPUBLISHED WORK OF KOBI KARP AIA, AND MAY NOT BE DUPLICATED, USED, OR DISCLOSED WITHOUT THE EXPRESS WRITTEN CONSENT OF KOBI KARP ARCHITECTURE & INTERIOR DESIGN, INC. AIA. (c) 2020

Shore Club
1901 Collins Ave.
Miami Beach, FL 33139

Owner: WITKOFF.
Name
Address 40 West 57th Street, Suite 1620
Address New York, NY 10019
Tel: 212-672-4700
Email witkoff@rosettipr.com

Design Architects: KKAID & RAMSA COLLABORATION
Name
Address
Address
Tel:
Email

Consultant: LANDSCAPE
Name Island Planning Corporation.
Address 248 Washington Ave,
Address Miami Beach, FL, 33139
Tel: 305-534-5725
Email info@islandplanningcorporation.com

Consultant: HERITAGE ARCHITECTURAL ASSOCIATES
Name Steve Avdakov.
Address Island Planning Corporation.
Tel: 4300 Biscayne Boulevard, Suite 203
Email Miami, FL, 33137

Architect:
Kobi Karp Architecture and Interior Design, Inc.
571 NW 28th Street
Miami, Florida 33127 USA
Tel: +1(305) 573 1818
Fax: +1(305) 573 3766

STATE OF FLORIDA · KOBI KARP · AR0012578 · REGISTERED ARCHITECT

KOBI KARP
Lic. # AR0012578

Digitally Signed by Kobi Kar
Date: 2022.04.18 15:44:20-04

CROMWELL / TOWER ENLARGED PROPOSED LEVEL 4

Date	4-18-2021	Sheet No.	A3.04.2
Scale	1/32" = 1'-0"		
Project	2104		

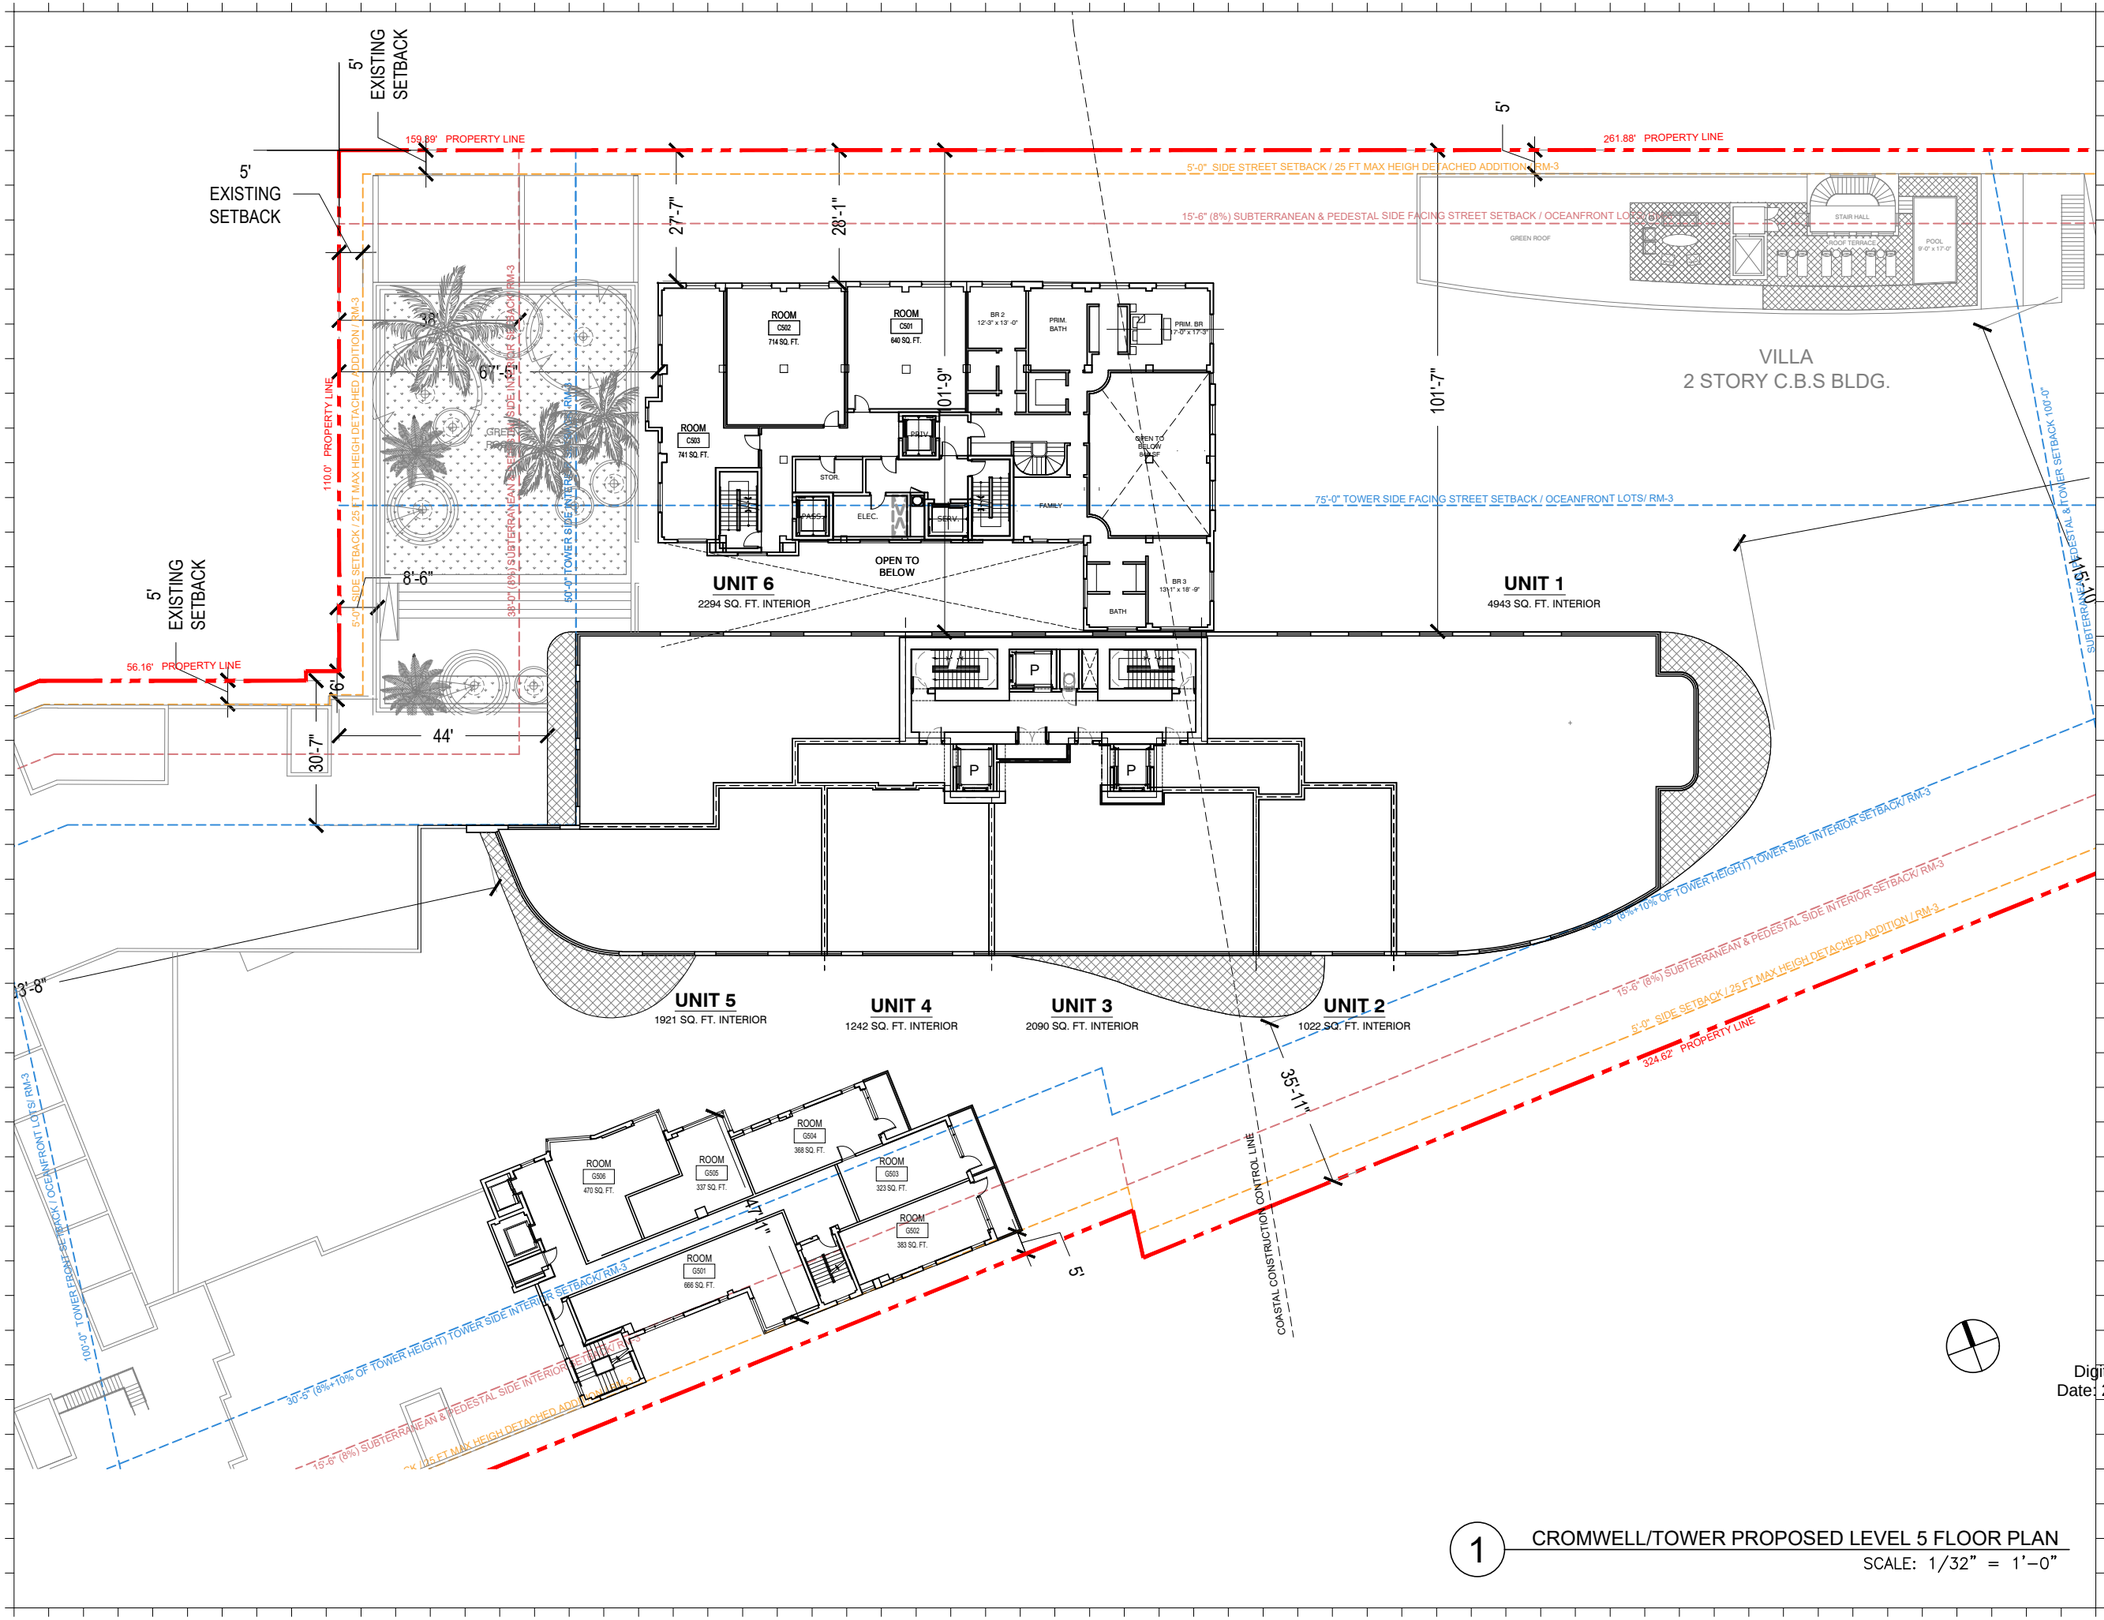

1 CROMWELL/TOWER PROPOSED LEVEL 5 FLOOR PLAN
SCALE: 1/32" = 1'-0"

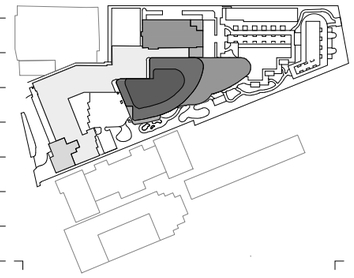

Rev.	Date	Rev.	Date

ALL DRAWINGS AND WRITTEN MATERIAL APPEARING HEREIN CONSTITUTE THE ORIGINAL AND UNPUBLISHED WORK OF KOBI KARP AIA, AND MAY NOT BE DUPLICATED, USED, OR DISCLOSED WITHOUT THE EXPRESS WRITTEN CONSENT OF KOBI KARP ARCHITECTURE & INTERIOR DESIGN, INC. AIA. (c) 2020

Shore Club
1901 Collins Ave.
Miami Beach, FL 33139

Owner: WITKOFF.
Name
Address 40 West 57th Street, Suite 1620
Address New York, NY 10019
Tel: 212-672-4700
Email witkoff@rosettipr.com

Design Architects: KKAID & RAMSA COLLABORATION
Name
Address
Address
Tel:
Email

Consultant: LANDSCAPE
Name Island Planning Corporation.
Address 248 Washington Ave,
Address Miami Beach, FL, 33139
Tel: 305-534-5725
Email info@islandplanningcorporation.com

Consultant: HERITAGE ARCHITECTURAL ASSOCIATES
Name Steve Avdakov.
Address Island Planning Corporation.
Address 4300 Biscayne Boulevard, Suite 203
Tel: Miami, FL, 33137
Email

Architect:
Kobi Karp Architecture and Interior Design, Inc.
571 NW 28th Street
Miami, Florida 33127 USA
Tel: +1(305) 573 1818
Fax: +1(305) 573 3766

STATE OF FLORIDA · KOBI KARP · AR0012578 · REGISTERED ARCHITECT

Digitally Signed by Kobi Kar
Date: 2022.04.18 15:44:26-04

KOBI KARP
Lic. # AR0012578

CROMWELL / TOWER ENLARGED PROPOSED LEVEL 5

Date	4-18-2021	Sheet No.	A3.05.2
Scale	1/32" = 1'-0"		
Project	2104		

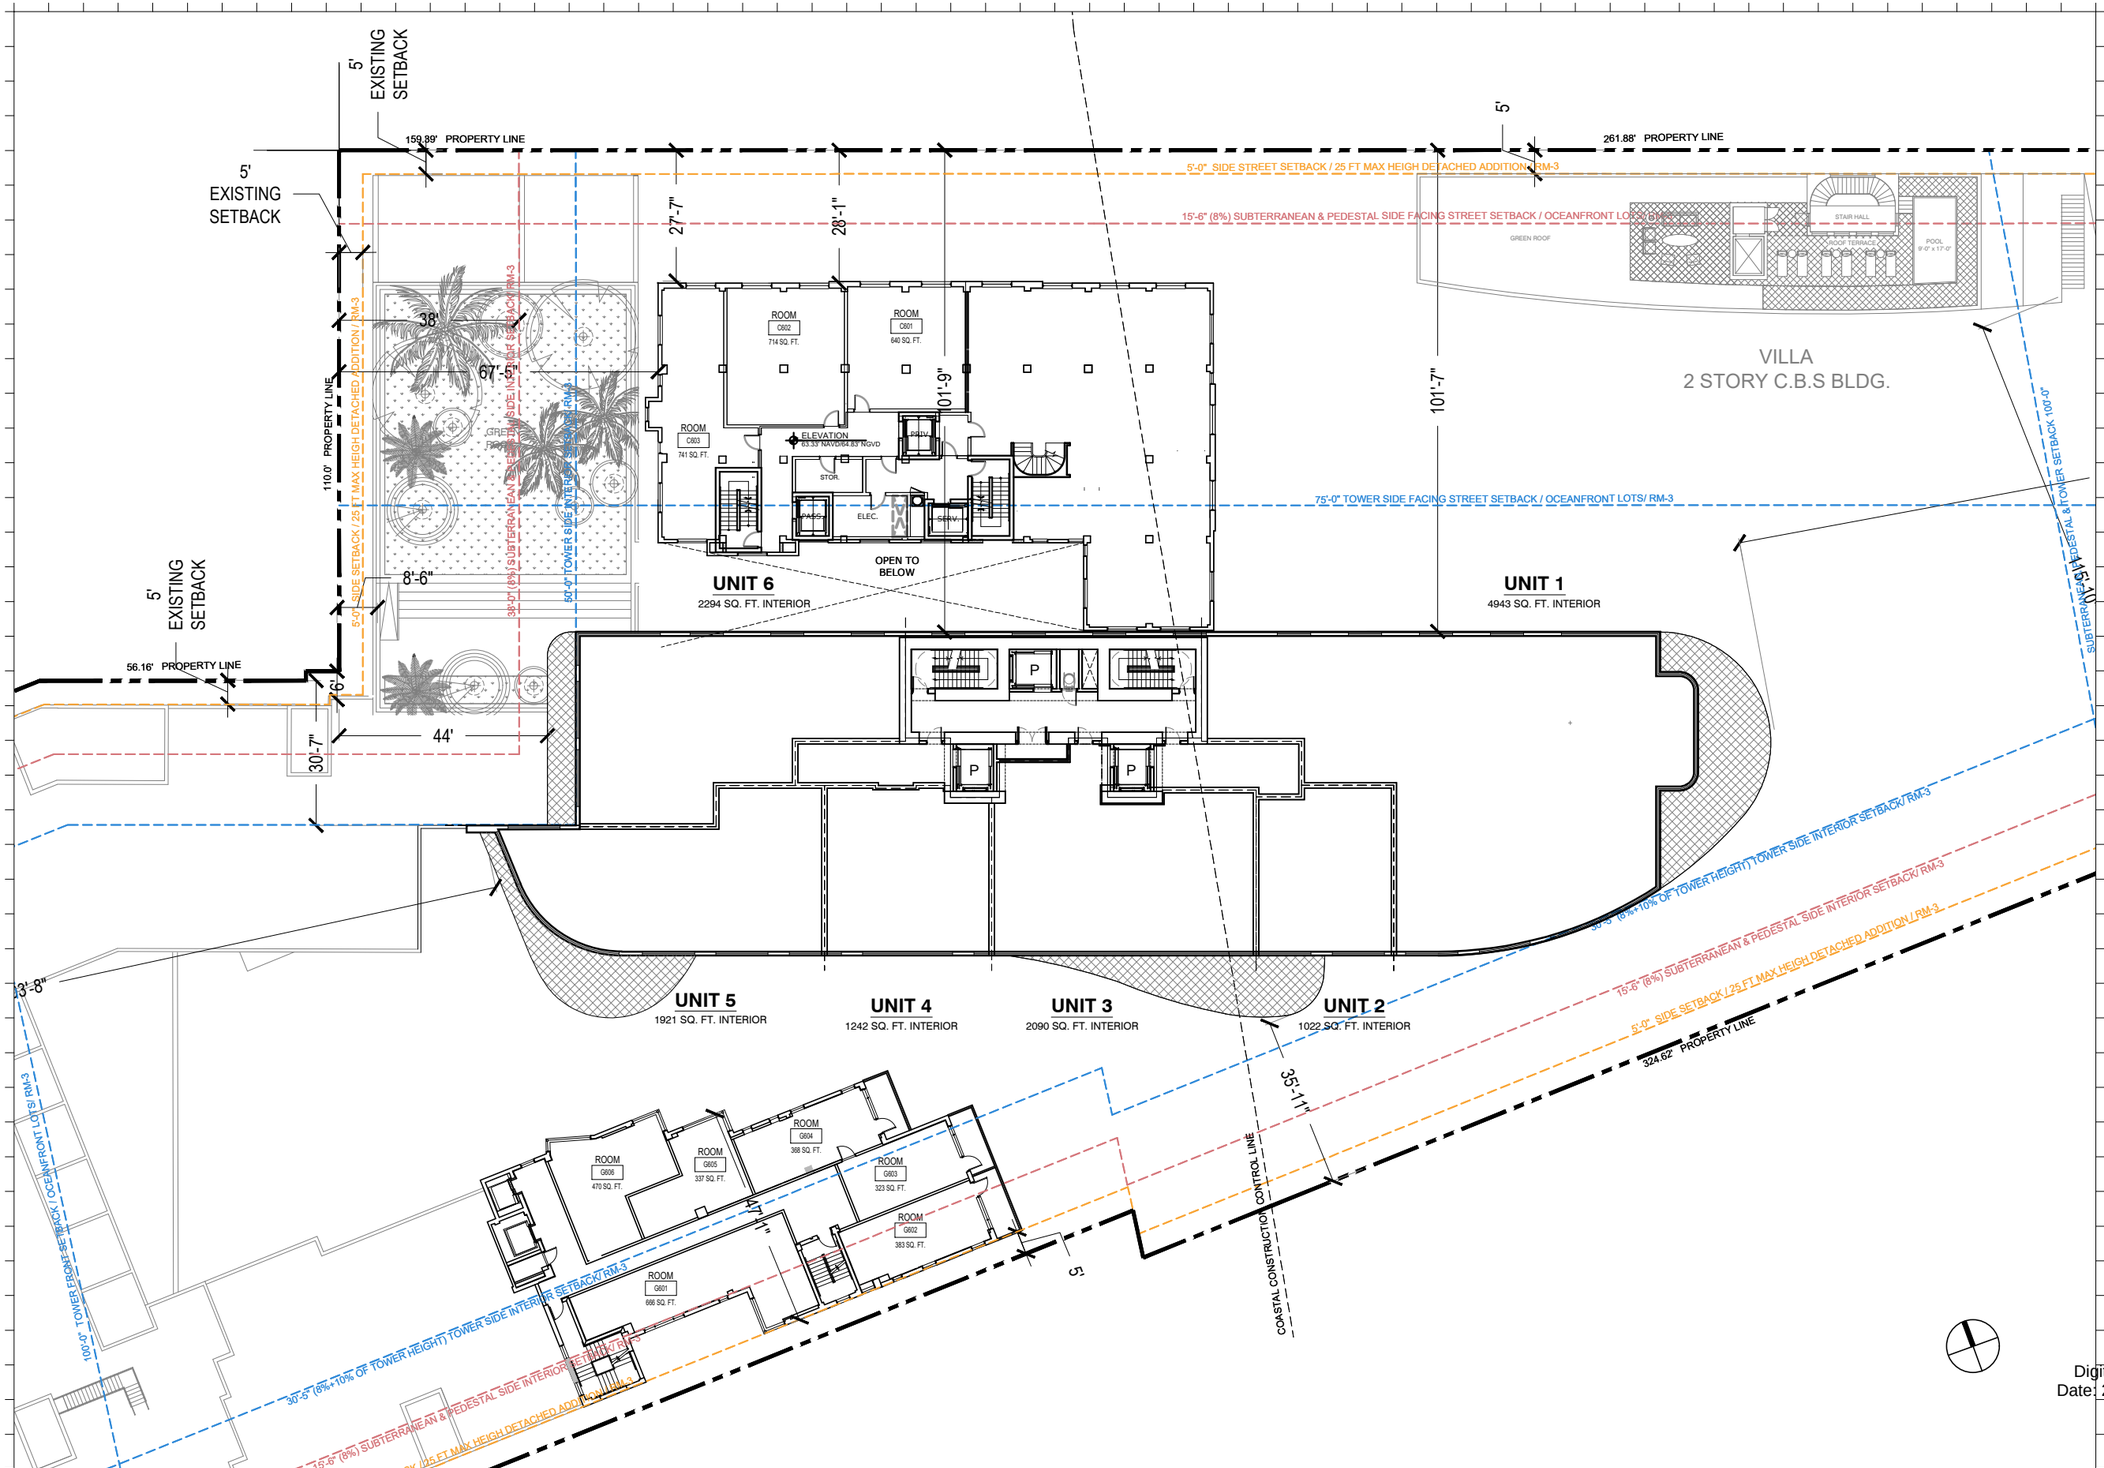

1 CROMWELL/TOWER PROPOSED LEVEL 6 FLOOR PLAN
SCALE: 1/32" = 1'-0"

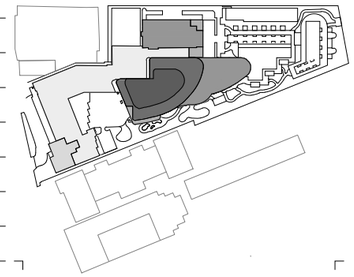

Rev.	Date	Rev.	Date

ALL DRAWINGS AND WRITTEN MATERIAL APPEARING HEREIN CONSTITUTE THE ORIGINAL AND UNPUBLISHED WORK OF KOBI KARP AIA, AND MAY NOT BE DUPLICATED, USED, OR DISCLOSED WITHOUT THE EXPRESS WRITTEN CONSENT OF KOBI KARP ARCHITECTURE & INTERIOR DESIGN, INC. AIA. (c) 2020

Shore Club
1901 Collins Ave.
Miami Beach, FL 33139

Owner: WITKOFF.
Name
Address 40 West 57th Street, Suite 1620
Address New York, NY 10019
Tel: 212-672-4700
Email witkoff@rosettipr.com

Design Architects: KKAID & RAMSA COLLABORATION
Name
Address
Address
Tel:
Email

Consultant: LANDSCAPE
Name Island Planning Corporation.
Address 248 Washington Ave,
Address Miami Beach, FL, 33139
Tel: 305-534-5725
Email info@islandplanningcorporation.com

Consultant: HERITAGE ARCHITECTURAL ASSOCIATES
Name Steve Avdakov.
Address Island Planning Corporation.
Address 4300 Biscayne Boulevard, Suite 203
Tel: Miami, FL, 33137
Email

Architect:
Kobi Karp Architecture and Interior Design, Inc.
571 NW 28th Street
Miami, Florida 33127 USA
Tel: +1(305) 573 1818
Fax: +1(305) 573 3766

STATE OF FLORIDA KOBI KARP AR0012578 REGISTERED ARCHITECT

Digitally Signed by Kobi Kar
Date: 2022.04.18 15:44:31-04

KOBI KARP
Lic. # AR0012578

CROMWELL / TOWER ENLARGED PROPOSED LEVEL 6

Date	4-18-2021	Sheet No.	A3.06.2
Scale	1/32" = 1'-0"		
Project	2104		

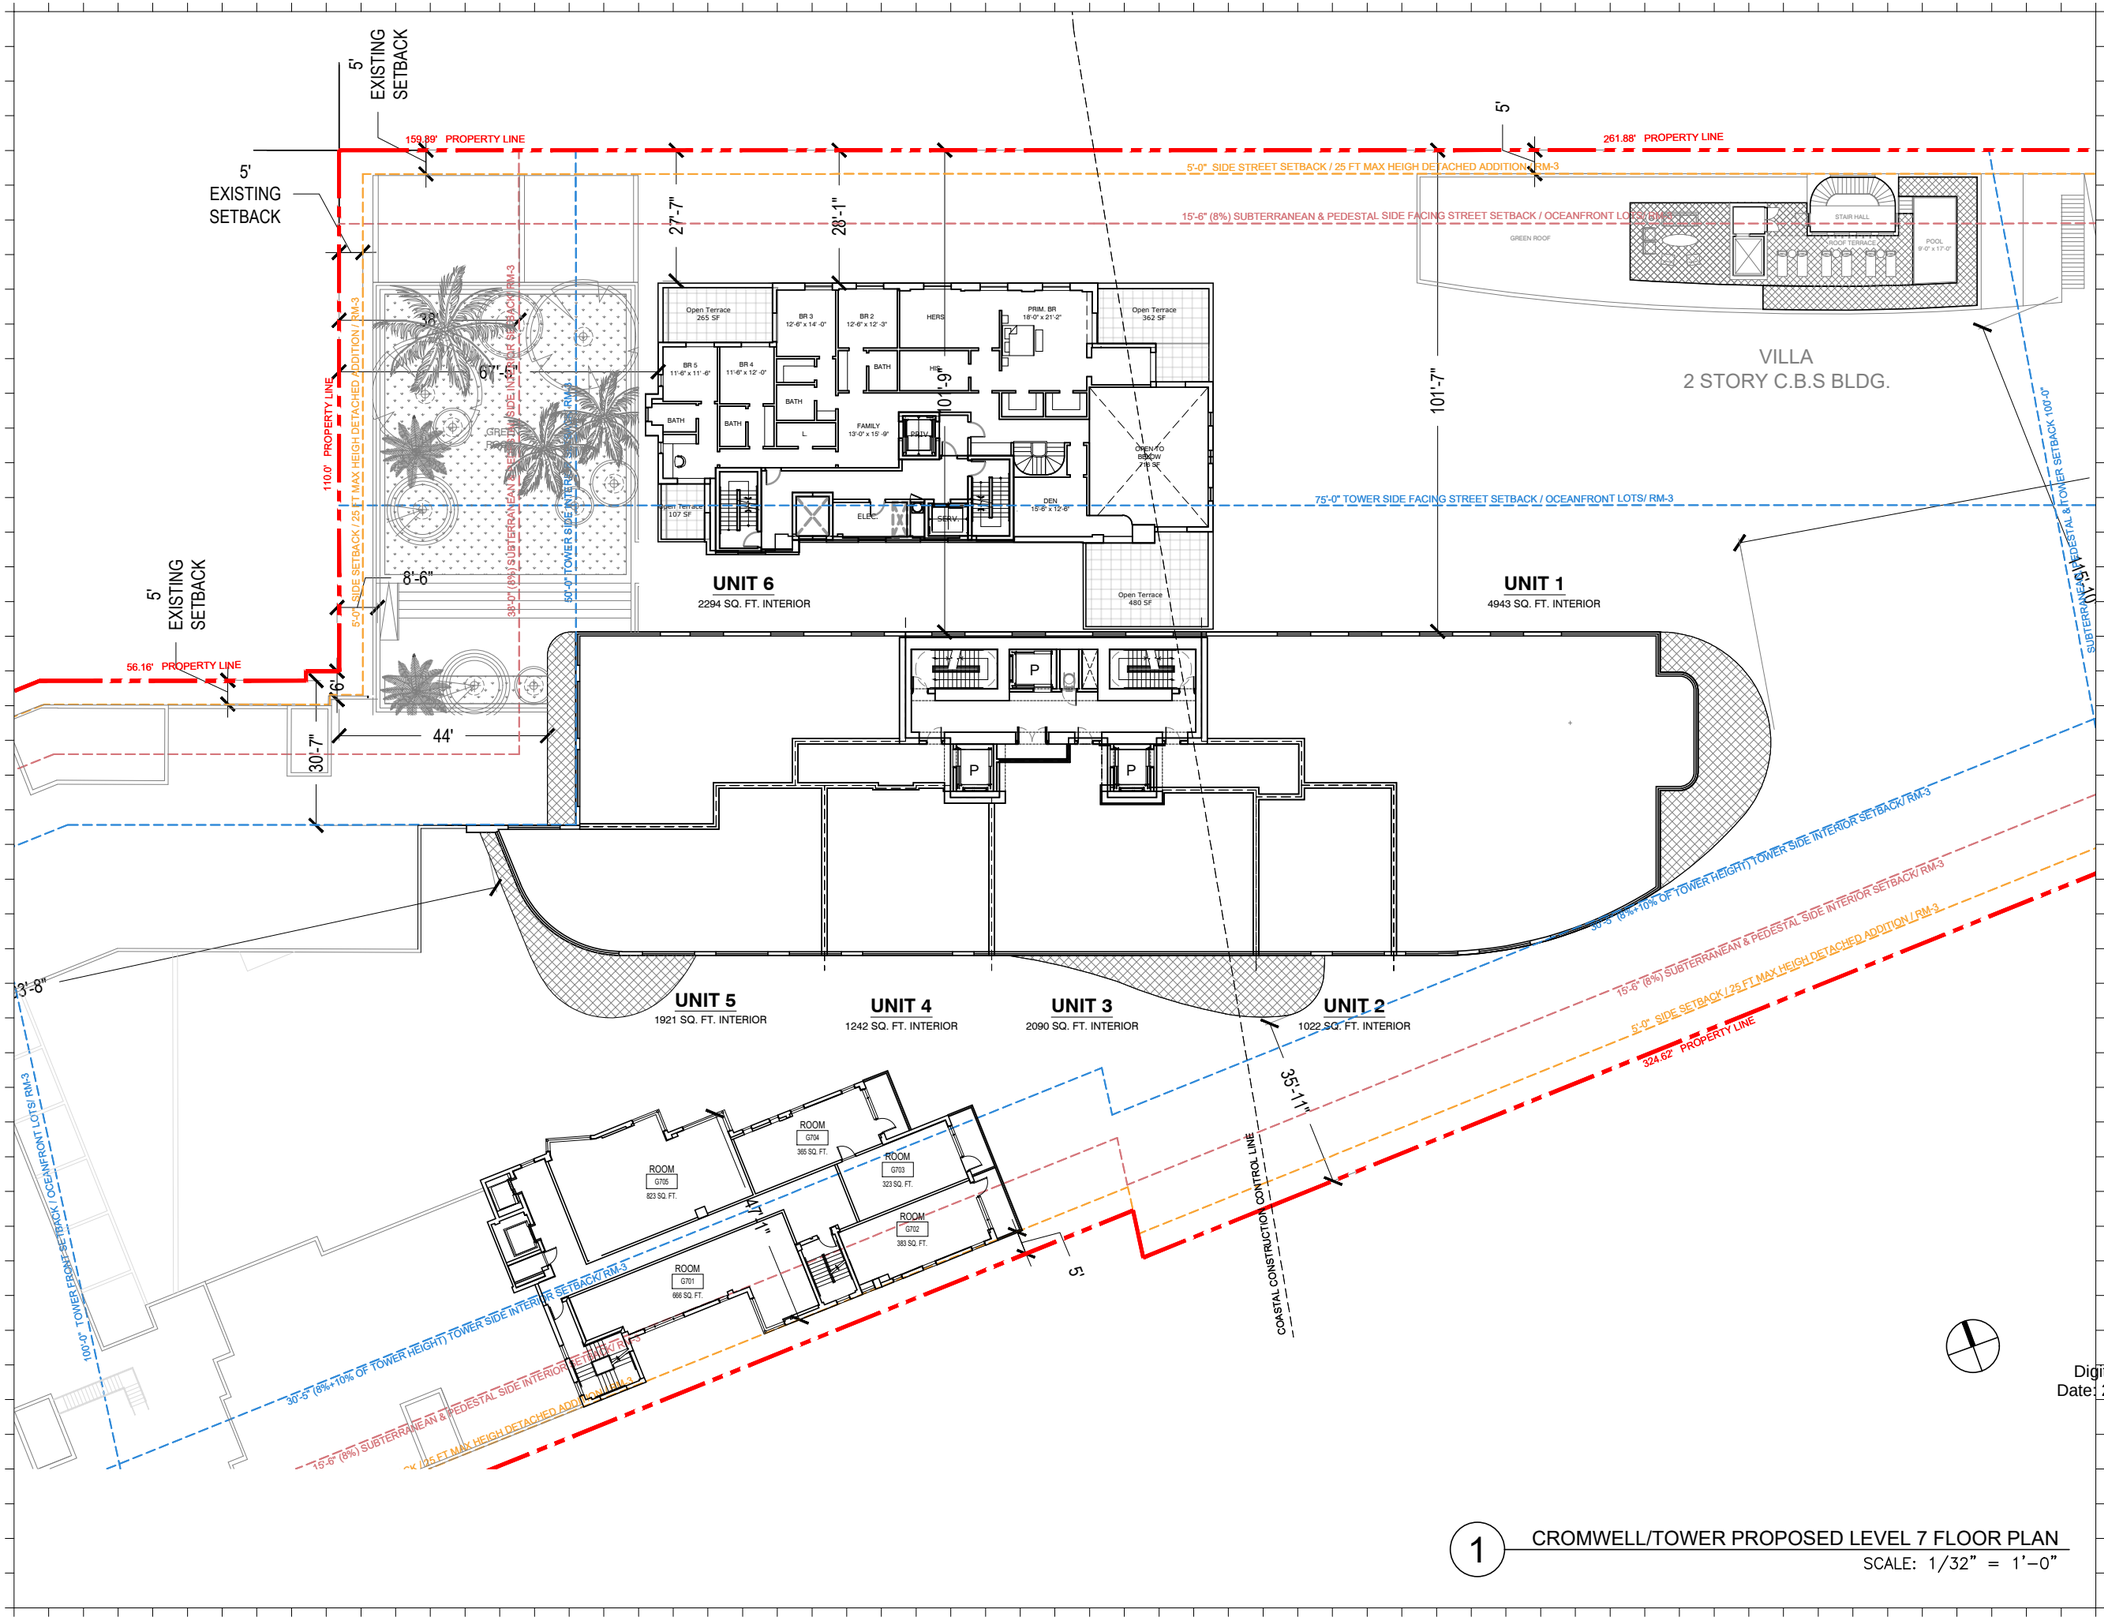

1 CROMWELL/TOWER PROPOSED LEVEL 7 FLOOR PLAN
SCALE: 1/32" = 1'-0"

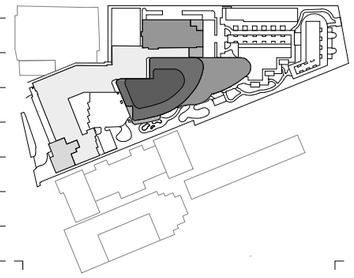

Rev.	Date	Rev.	Date

ALL DRAWINGS AND WRITTEN MATERIAL APPEARING HEREIN CONSTITUTE THE ORIGINAL AND UNPUBLISHED WORK OF KOBI KARP AIA, AND MAY NOT BE DUPLICATED, USED, OR DISCLOSED WITHOUT THE EXPRESS WRITTEN CONSENT OF KOBI KARP ARCHITECTURE & INTERIOR DESIGN, INC. AIA. (c) 2020

Shore Club
1901 Collins Ave.
Miami Beach, FL 33139

Owner: WITKOFF.
Name
Address 40 West 57th Street, Suite 1620
Address New York, NY 10019
Tel: 212-672-4700
Email witkoff@rosettipr.com

Design Architects: KKAID & RAMSA COLLABORATION
Name
Address
Address
Tel:
Email

Consultant: LANDSCAPE
Name Island Planning Corporation.
Address 248 Washington Ave,
Address Miami Beach, FL, 33139
Tel: 305-534-5725
Email info@islandplanningcorporation.com

Consultant: HERITAGE ARCHITECTURAL ASSOCIATES
Name Steve Avdakov.
Address Island Planning Corporation.
Address 4300 Biscayne Boulevard, Suite 203
Tel:
Email Miami, FL, 33137

Architect:
Kobi Karp Architecture and Interior Design, Inc.
571 NW 28th Street
Miami, Florida 33127 USA
Tel: +1(305) 573 1818
Fax: +1(305) 573 3766

STATE OF FLORIDA · KOBI KARP · AR0012578 · REGISTERED ARCHITECT

KOBI KARP
Lic. # AR0012578

Digitally Signed by Kobi Kar
Date: 2022.04.18 15:44:37-04

CROMWELL / TOWER ENLARGED PROPOSED LEVEL 7

Date	4-18-2021	Sheet No.	A3.07.2
Scale	1/32" = 1'-0"		
Project	2104		

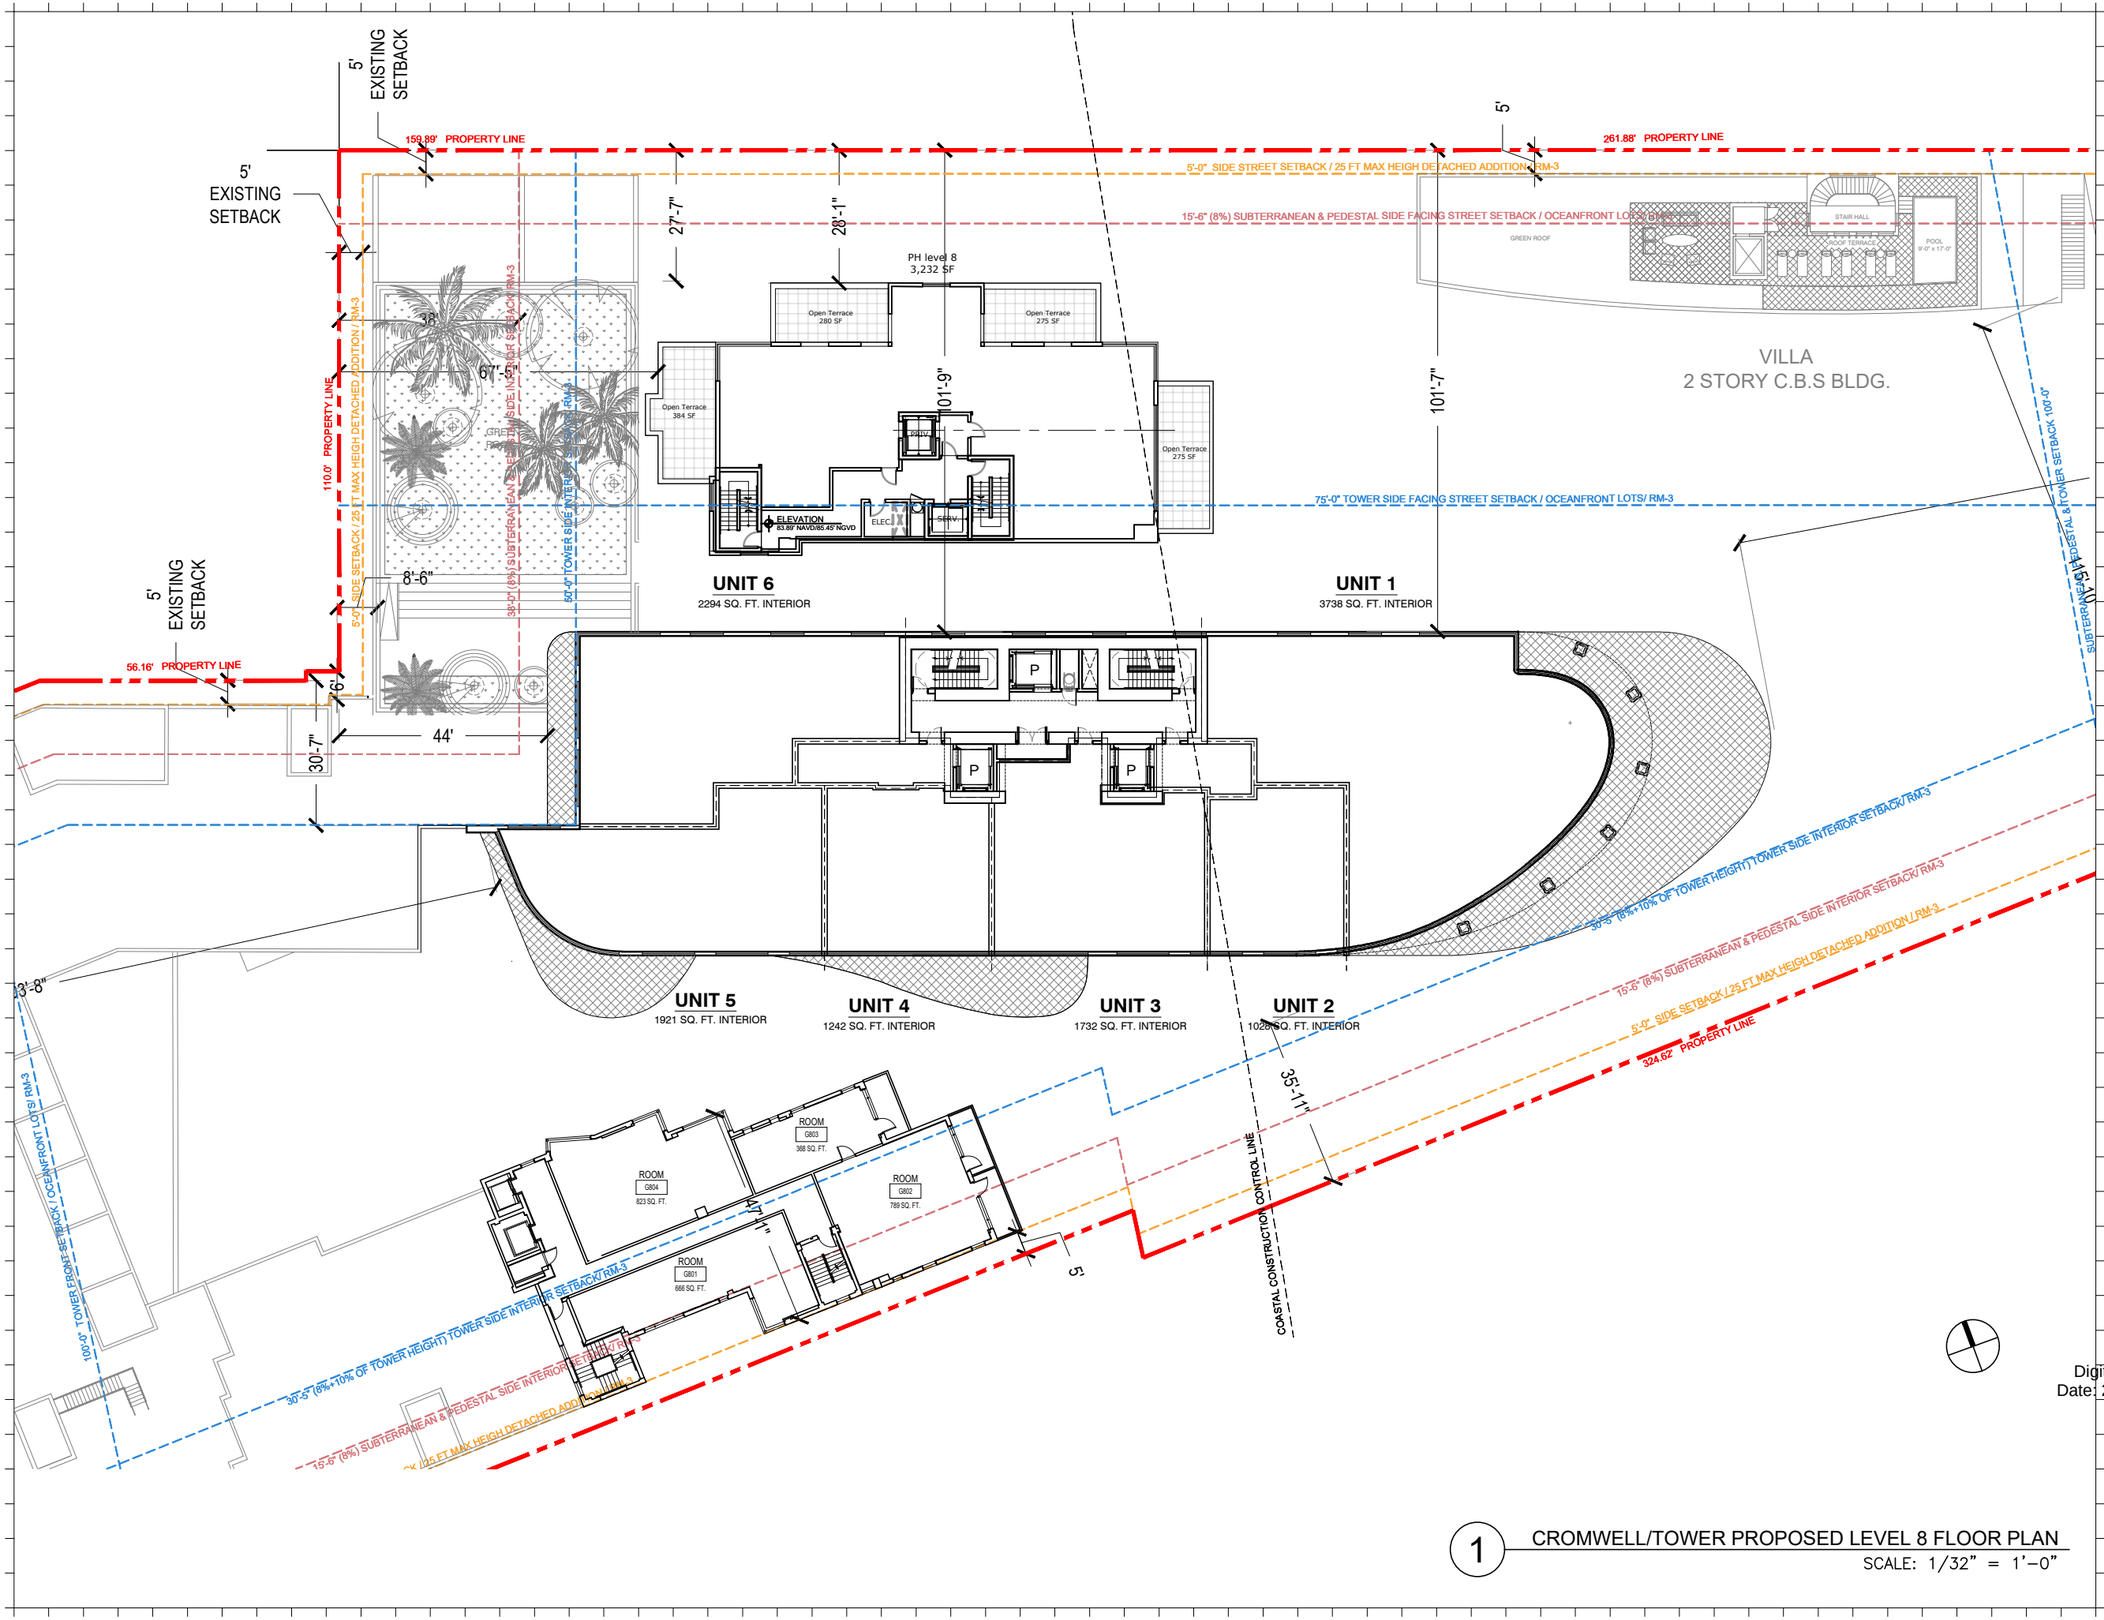

1 CROMWELL/TOWER PROPOSED LEVEL 8 FLOOR PLAN
SCALE: 1/32" = 1'-0"

Rev.	Date	Rev.	Date

ALL DRAWINGS AND WRITTEN MATERIAL APPEARING HEREIN CONSTITUTE THE ORIGINAL AND UNPUBLISHED WORK OF KOBI KARP AIA, AND MAY NOT BE DUPLICATED, USED, OR DISCLOSED WITHOUT THE EXPRESS WRITTEN CONSENT OF KOBI KARP ARCHITECTURE & INTERIOR DESIGN, INC. AIA. (c) 2020

Shore Club
1901 Collins Ave.
Miami Beach, FL 33139

Owner: WITKOFF.
Name
Address 40 West 57th Street, Suite 1620
Address New York, NY 10019
Tel: 212-672-4700
Email witkoff@rossettipr.com

Design Architects: KKAID & RAMSA COLLABORATION
Name
Address
Address
Tel:
Email

Consultant: LANDSCAPE
Name Island Planning Corporation.
Address 248 Washington Ave,
Address Miami Beach, FL, 33139
Tel: 305-534-5725
Email info@islandplanningcorporation.com

Consultant: HERITAGE ARCHITECTURAL ASSOCIATES
Name Steve Avdakov,
Address Island Planning Corporation.
Tel: 4300 Biscayne Boulevard, Suite 203
Email Miami, FL, 33137

Architect:
Kobi Karp Architecture and Interior Design, Inc.
571 NW 28th Street
Miami, Florida 33127 USA
Tel: +1(305) 573 1818
Fax: +1(305) 573 3766

STATE OF FLORIDA REGISTERED ARCHITECT KOBI KARP AR0012578

Digitally signed by Kobi Kar
Date: 2022.04.18 15:44:43-04

KOBI KARP
Lic. # AR0012578

K O B I K A R P

CROMWELL / TOWER ENLARGED PROPOSED LEVEL 8

Date	4-18-2021	Sheet No.	A3.08.2
Scale	1/32" = 1'-0"		
Project	2104		

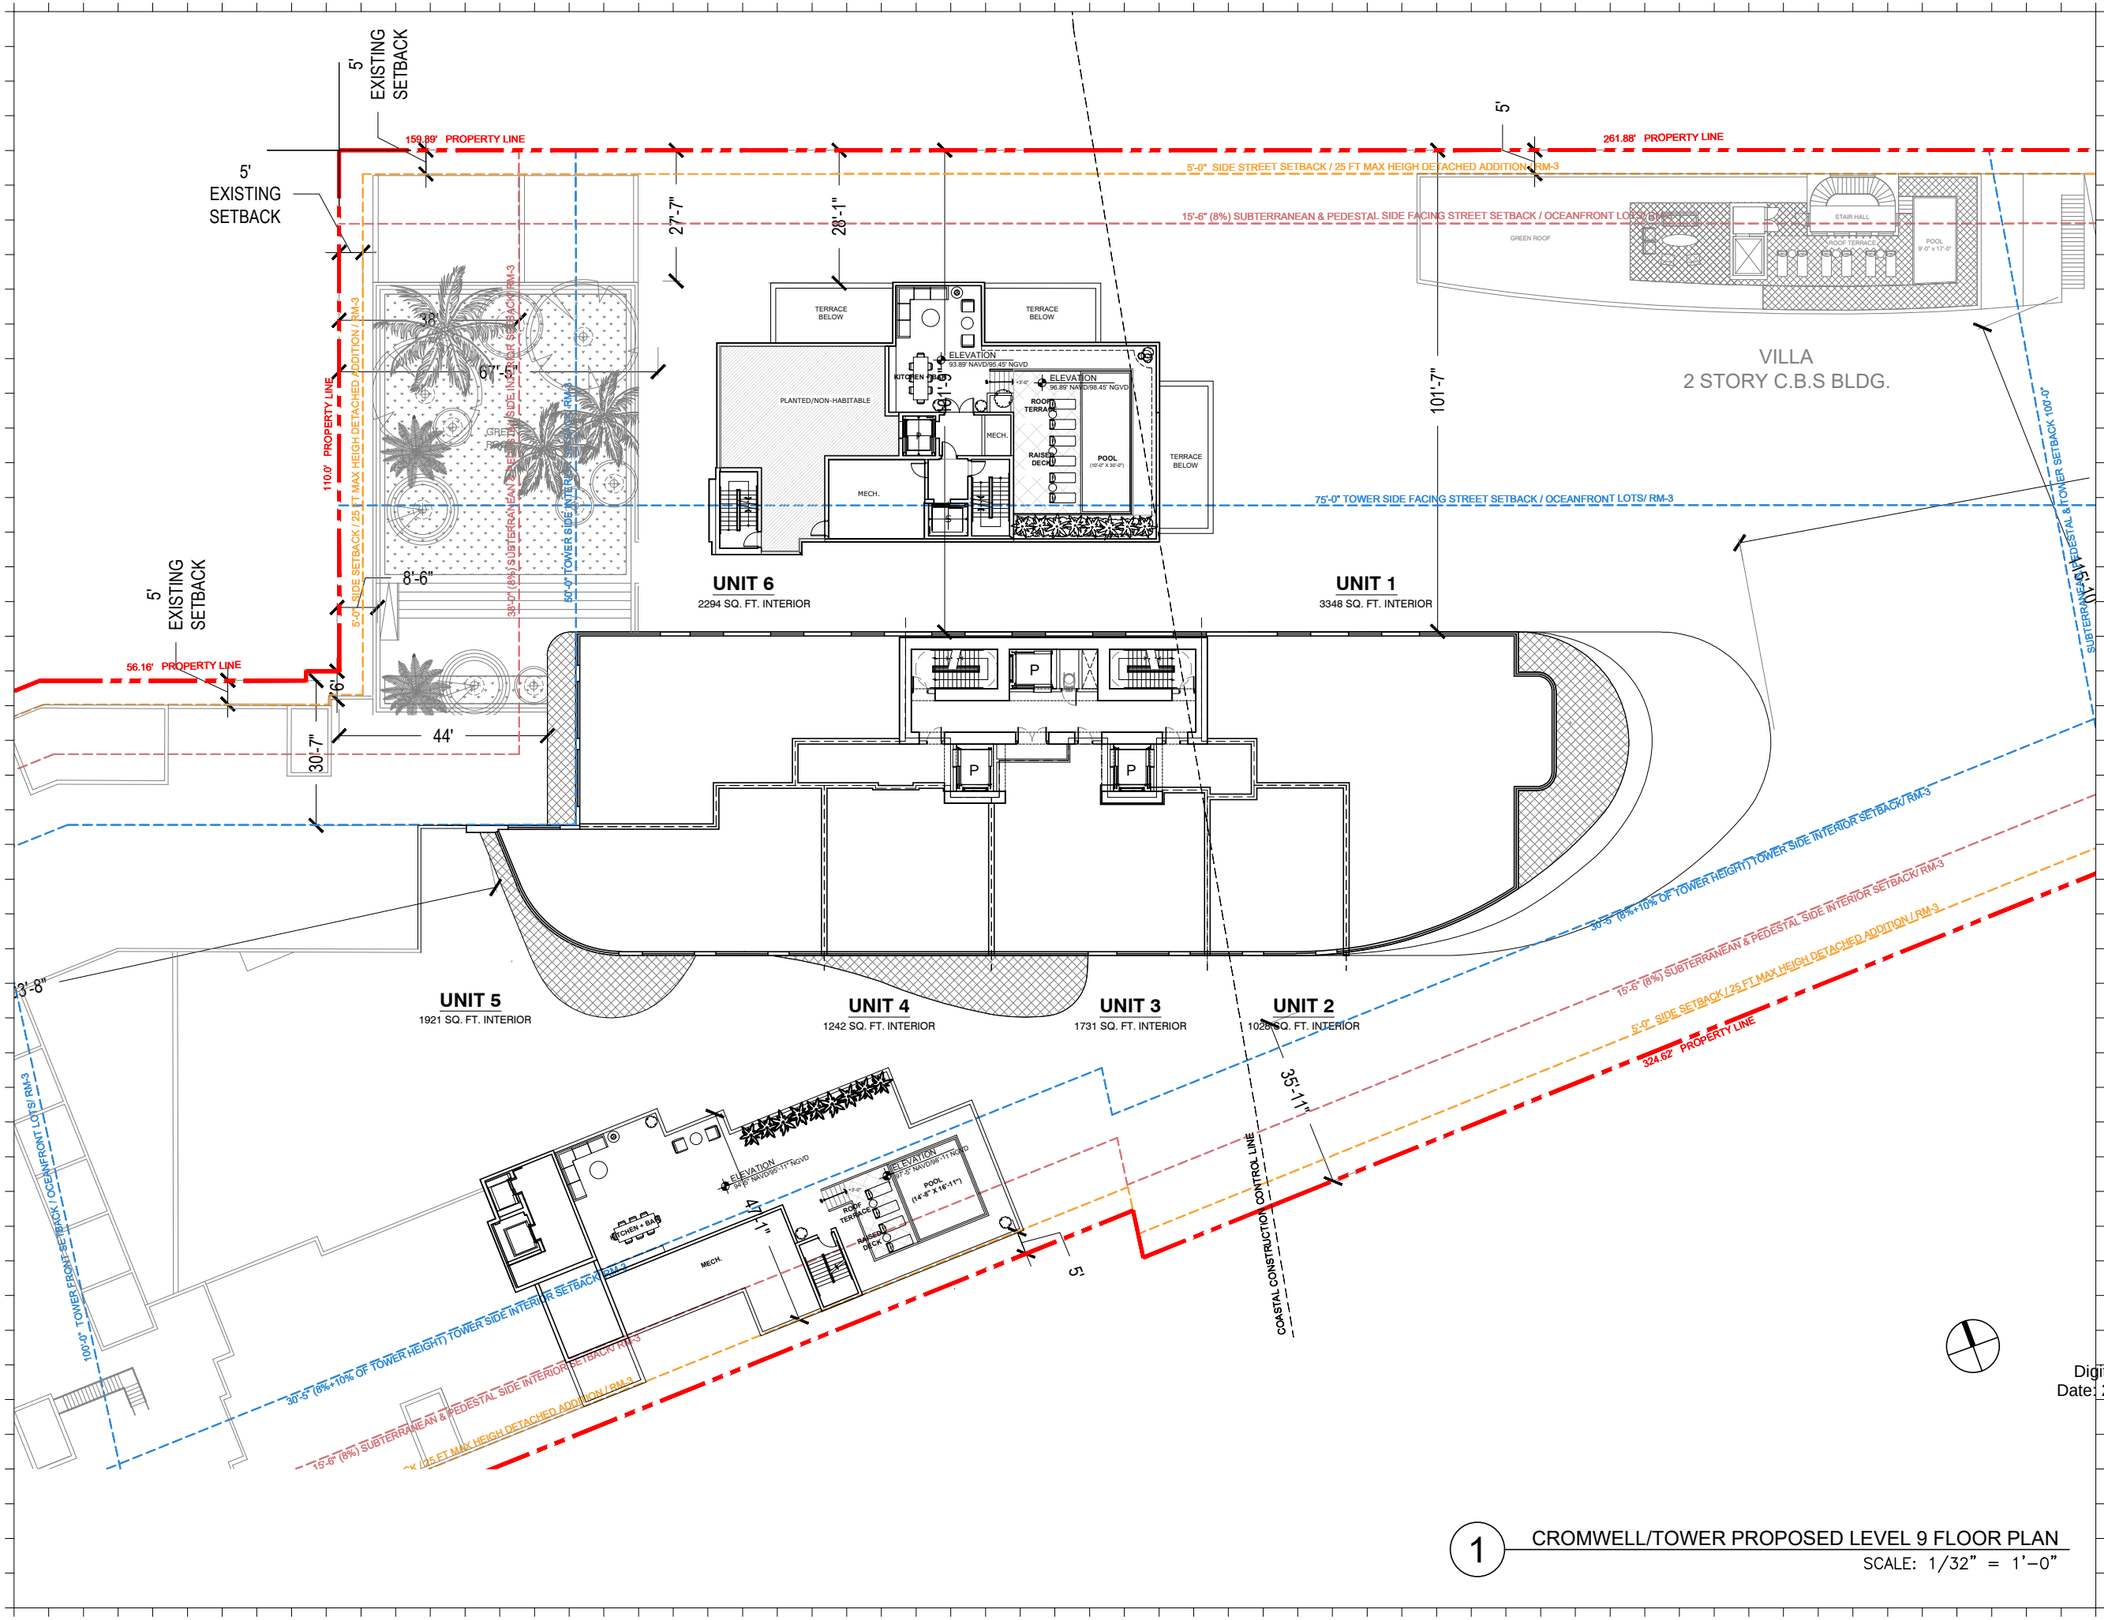

1 CROMWELL/TOWER PROPOSED LEVEL 9 FLOOR PLAN
SCALE: 1/32" = 1'-0"

Rev.	Date	Rev.	Date

ALL DRAWINGS AND WRITTEN MATERIAL APPEARING HEREIN CONSTITUTE THE ORIGINAL AND UNPUBLISHED WORK OF KOBI KARP AIA, AND MAY NOT BE DUPLICATED, USED, OR DISCLOSED WITHOUT THE EXPRESS WRITTEN CONSENT OF KOBI KARP ARCHITECTURE & INTERIOR DESIGN, INC. AIA. (c) 2020

Shore Club
1901 Collins Ave.
Miami Beach, FL 33139

Owner: WITKOFF.
Name
Address 40 West 57th Street, Suite 1620
Address New York, NY 10019
Tel: 212-672-4700
Email witkoff@rosettipr.com

Design Architects: KKAID & RAMSA COLLABORATION
Name
Address
Address
Tel:
Email

Consultant: LANDSCAPE
Name Island Planning Corporation.
Address 248 Washington Ave,
Address Miami Beach, FL, 33139
Tel: 305-534-5725
Email info@islandplanningcorporation.com

Consultant: HERITAGE ARCHITECTURAL ASSOCIATES
Name Steve Avdakov.
Address Island Planning Corporation.
Address 4300 Biscayne Boulevard, Suite 203
Tel:
Email Miami, FL, 33137

Architect:
Kobi Karp Architecture and Interior Design, Inc.
571 NW 28th Street
Miami, Florida 33127 USA
Tel: +1(305) 573 1818
Fax: +1(305) 573 3766

STATE OF FLORIDA · KOBI KARP · LICENSE AR0012578 · REGISTERED ARCHITECT

KOBI KARP
Lic. # AR0012578

Digitally Signed by Kobi Kar
Date: 2022.04.18 15:44:49-04

CROMWELL / TOWER ENLARGED PROPOSED LEVEL 9

Date	4-18-2021	Sheet No.	A3.09.2
Scale	1/32" = 1'-0"		
Project	2104		

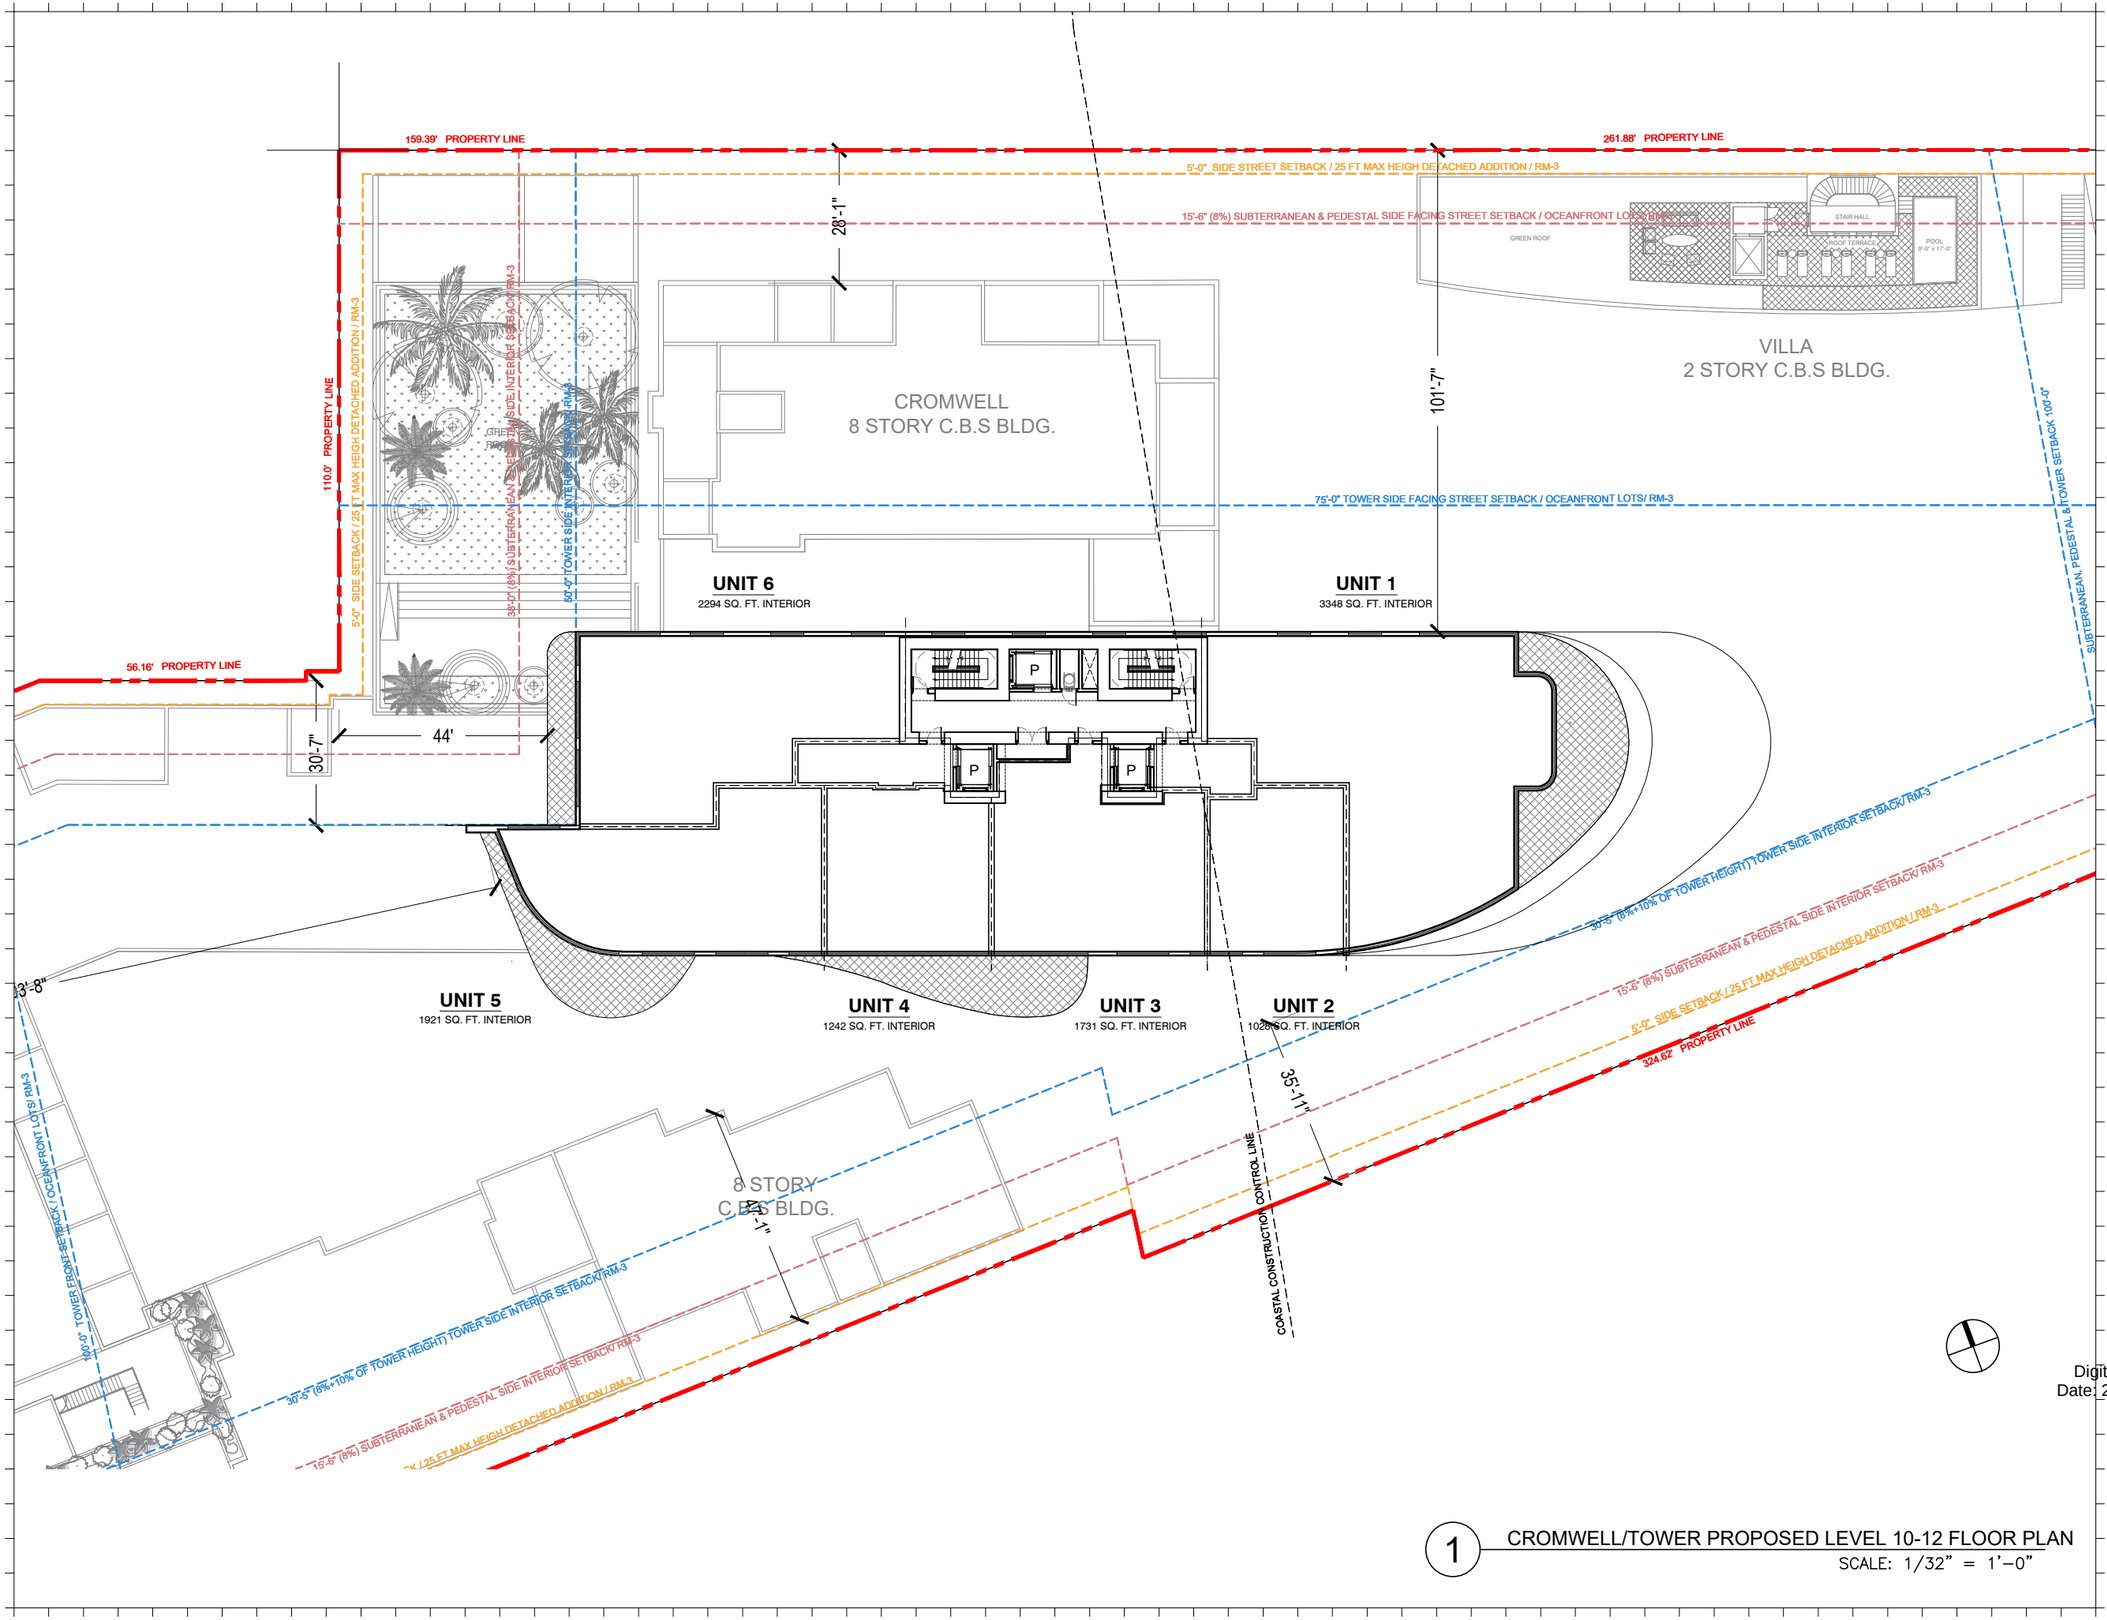

1 CROMWELL/TOWER PROPOSED LEVEL 10-12 FLOOR PLAN

SCALE: 1/32" = 1'-0"

Rev.	Date	Rev.	Date

ALL DRAWINGS AND WRITTEN MATERIAL APPEARING HEREIN CONSTITUTE THE ORIGINAL AND UNPUBLISHED WORK OF KOBI KARP AIA, AND MAY NOT BE DUPLICATED, USED, OR DISCLOSED WITHOUT THE EXPRESS WRITTEN CONSENT OF KOBI KARP ARCHITECTURE & INTERIOR DESIGN, INC. AIA. (c) 2020

Shore Club
1901 Collins Ave.
Miami Beach, FL 33139

Owner: WITKOFF.
Name
Address 40 West 57th Street, Suite 1620
Address New York, NY 10019
Tel: 212-672-4700
Email witkoff@rossettipr.com

Design Architects: KKAID & RAMSA COLLABORATION
Name
Address
Address
Tel:
Email

Consultant: LANDSCAPE
Name Island Planning Corporation.
Address 248 Washington Ave,
Address Miami Beach, FL, 33139
Tel: 305-534-5725
Email info@islandplanningcorporation.com

Consultant: HERITAGE ARCHITECTURAL ASSOCIATES
Name Steve Avdakov.
Address Island Planning Corporation.
Address 4300 Biscayne Boulevard, Suite 203
Tel:
Email Miami, FL, 33137

Architect:
Kobi Karp Architecture and Interior Design, Inc.
571 NW 28th Street
Miami, Florida 33127 USA
Tel: +1(305) 573 1818
Fax: +1(305) 573 3766

STATE OF FLORIDA · KOBI KARP · AR0012578 · REGISTERED ARCHITECT

Digitally Signed by Kobi Karp
Date: 2022.04.18 15:44:55-04

KOBI KARP
Lic. # AR0012578

CROMWELL / TOWER ENLARGED PROPOSED LEVEL 10-12

Date	4-18-2021	Sheet No.	A3.10.2
Scale	1/32" = 1'-0"		
Project	2104		

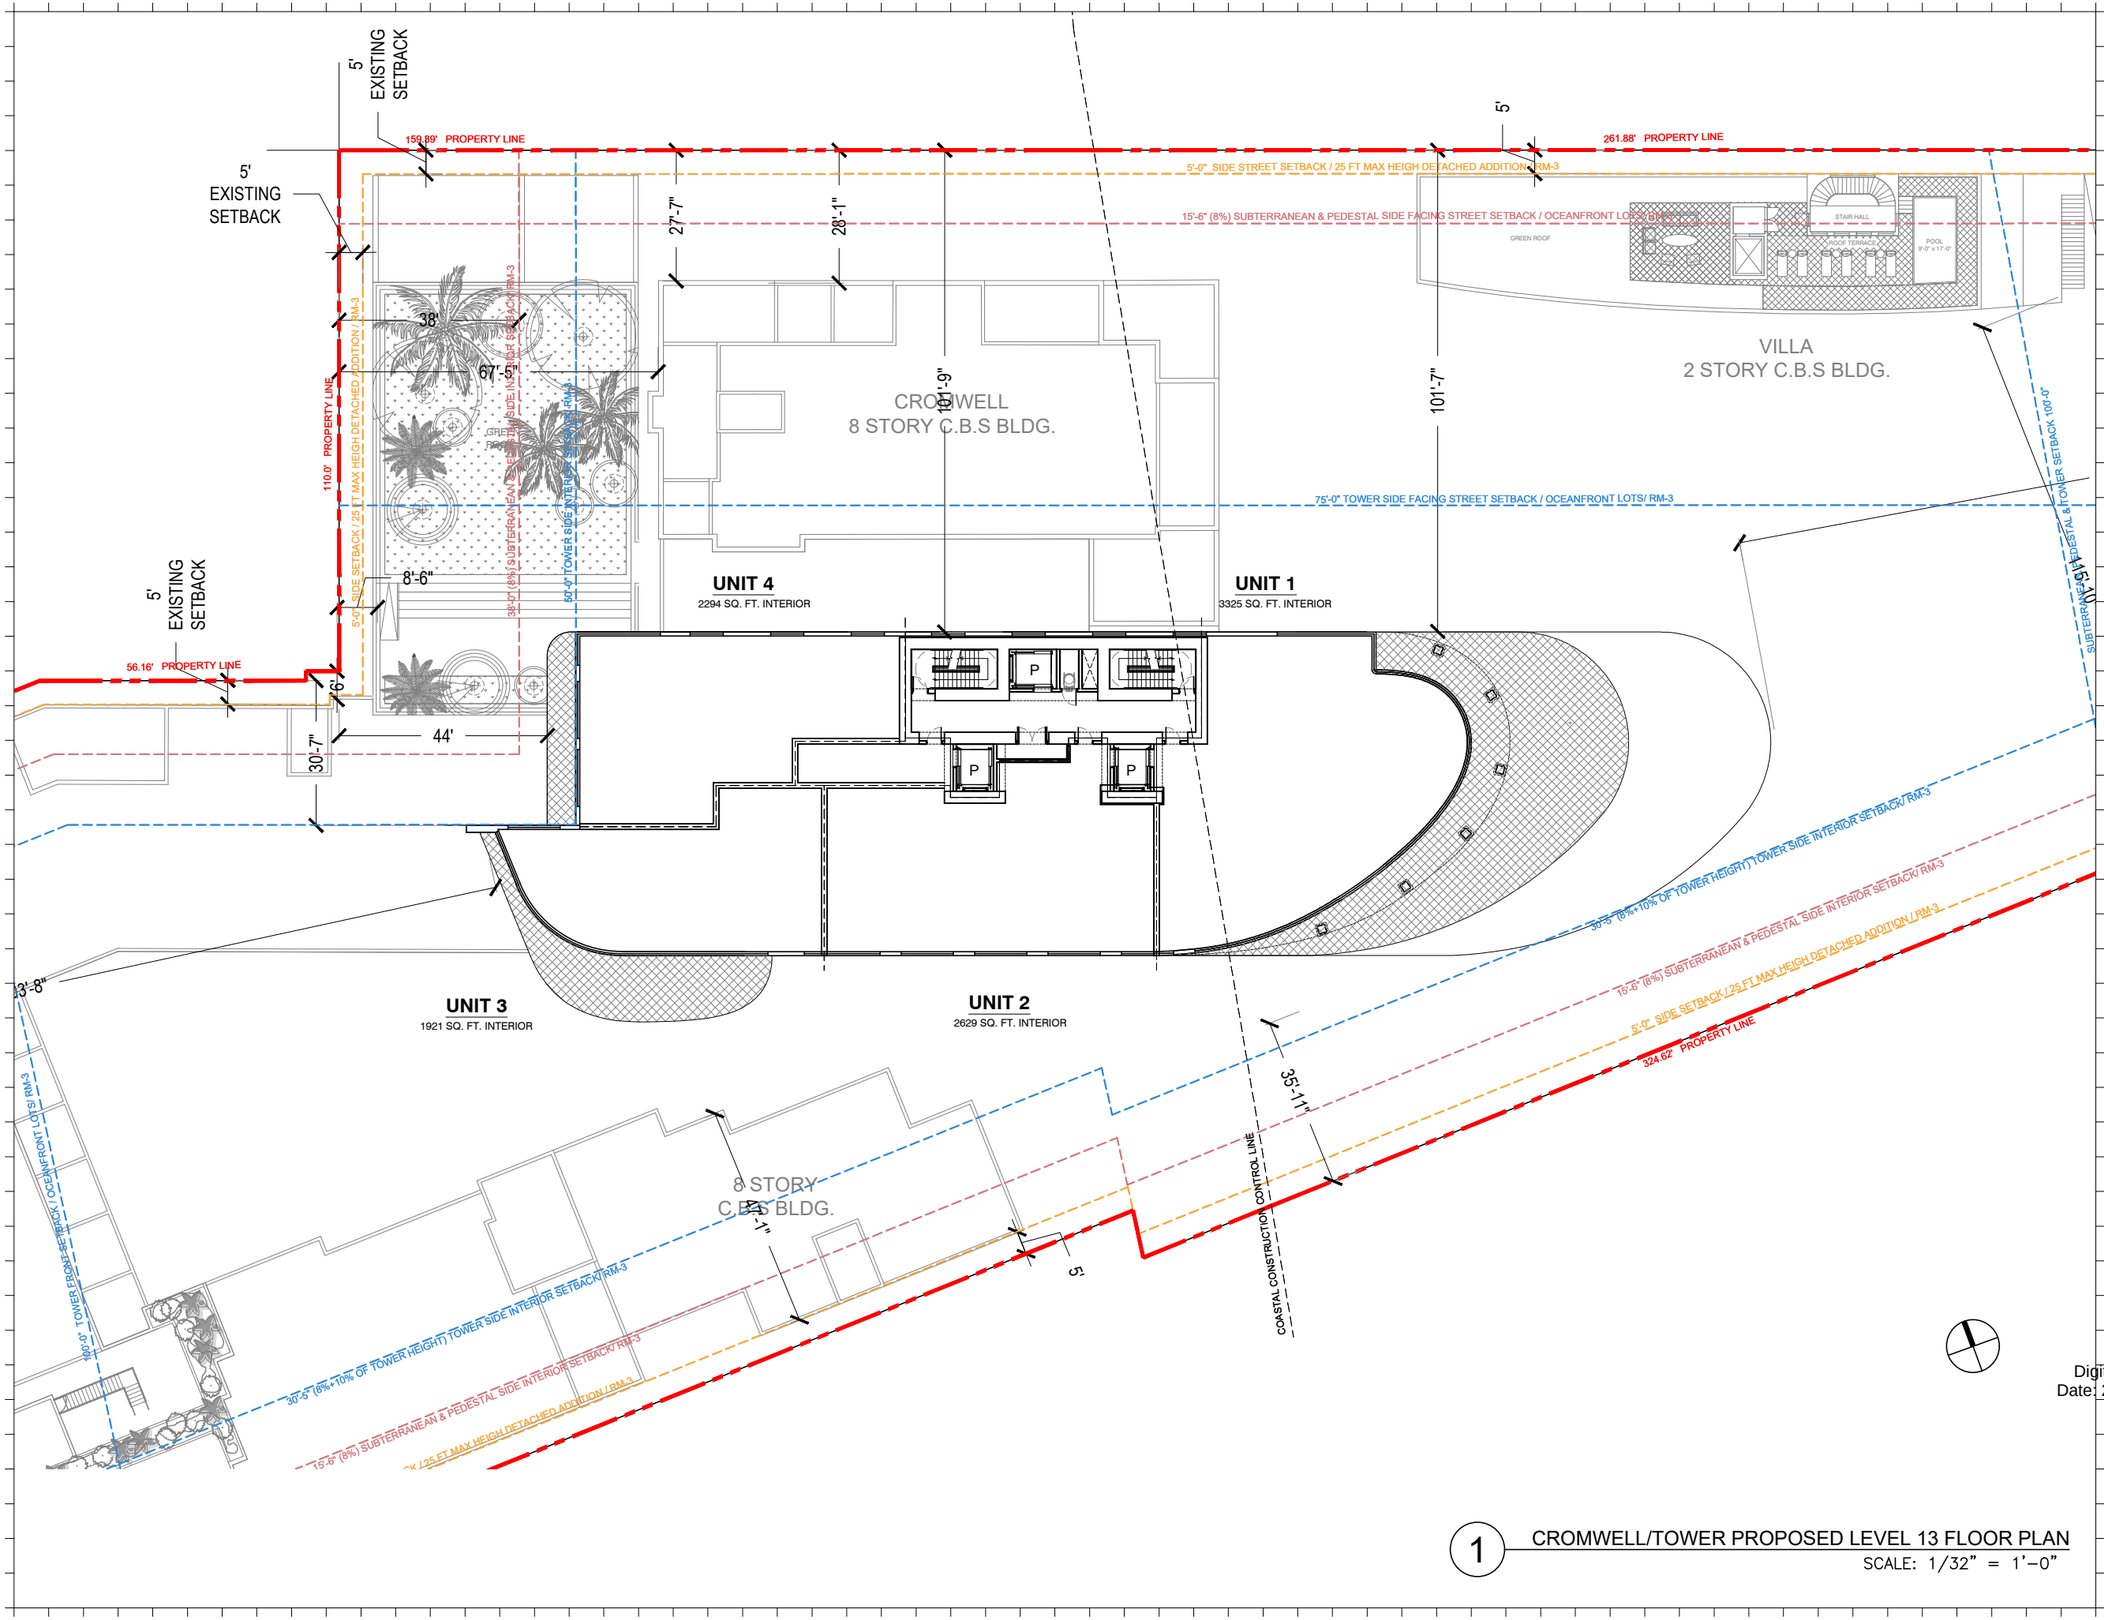

1 CROMWELL/TOWER PROPOSED LEVEL 13 FLOOR PLAN
SCALE: 1/32" = 1'-0"

Rev.	Date	Rev.	Date

ALL DRAWINGS AND WRITTEN MATERIAL APPEARING HEREIN CONSTITUTE THE ORIGINAL AND UNPUBLISHED WORK OF KOBI KARP AIA, AND MAY NOT BE DUPLICATED, USED, OR DISCLOSED WITHOUT THE EXPRESS WRITTEN CONSENT OF KOBI KARP ARCHITECTURE & INTERIOR DESIGN, INC. AIA. (c) 2020

Shore Club
1901 Collins Ave.
Miami Beach, FL 33139

Owner: WITKOFF.
Name
Address 40 West 57th Street, Suite 1620
Address New York, NY 10019
Tel: 212-672-4700
Email witkoff@rosettipr.com

Design Architects: KKAID & RAMSA COLLABORATION
Name
Address
Address
Tel:
Email

Consultant: LANDSCAPE
Name Island Planning Corporation.
Address 248 Washington Ave,
Address Miami Beach, FL, 33139
Tel: 305-534-5725
Email info@islandplanningcorporation.com

Consultant: HERITAGE ARCHITECTURAL ASSOCIATES
Name Steve Avdakov.
Address Island Planning Corporation.
Address 4300 Biscayne Boulevard, Suite 203
Tel: Miami, FL, 33137
Email

Architect:
Kobi Karp Architecture and Interior Design, Inc.
571 NW 28th Street
Miami, Florida 33127 USA
Tel: +1(305) 573 1818
Fax: +1(305) 573 3766

STATE OF FLORIDA
KOBI KARP
AR0012578
REGISTERED ARCHITECT

Digitally Signed by Kobi Karp
Date: 2022.04.18 15:45:01-04

KOBI KARP
Lic. # AR0012578

KOBI KARP

CROMWELL / TOWER ENLARGED PROPOSED LEVEL 13

Date	4-18-2021	Sheet No.	A3.13.2
Scale	1/32" = 1'-0"		
Project	2104		

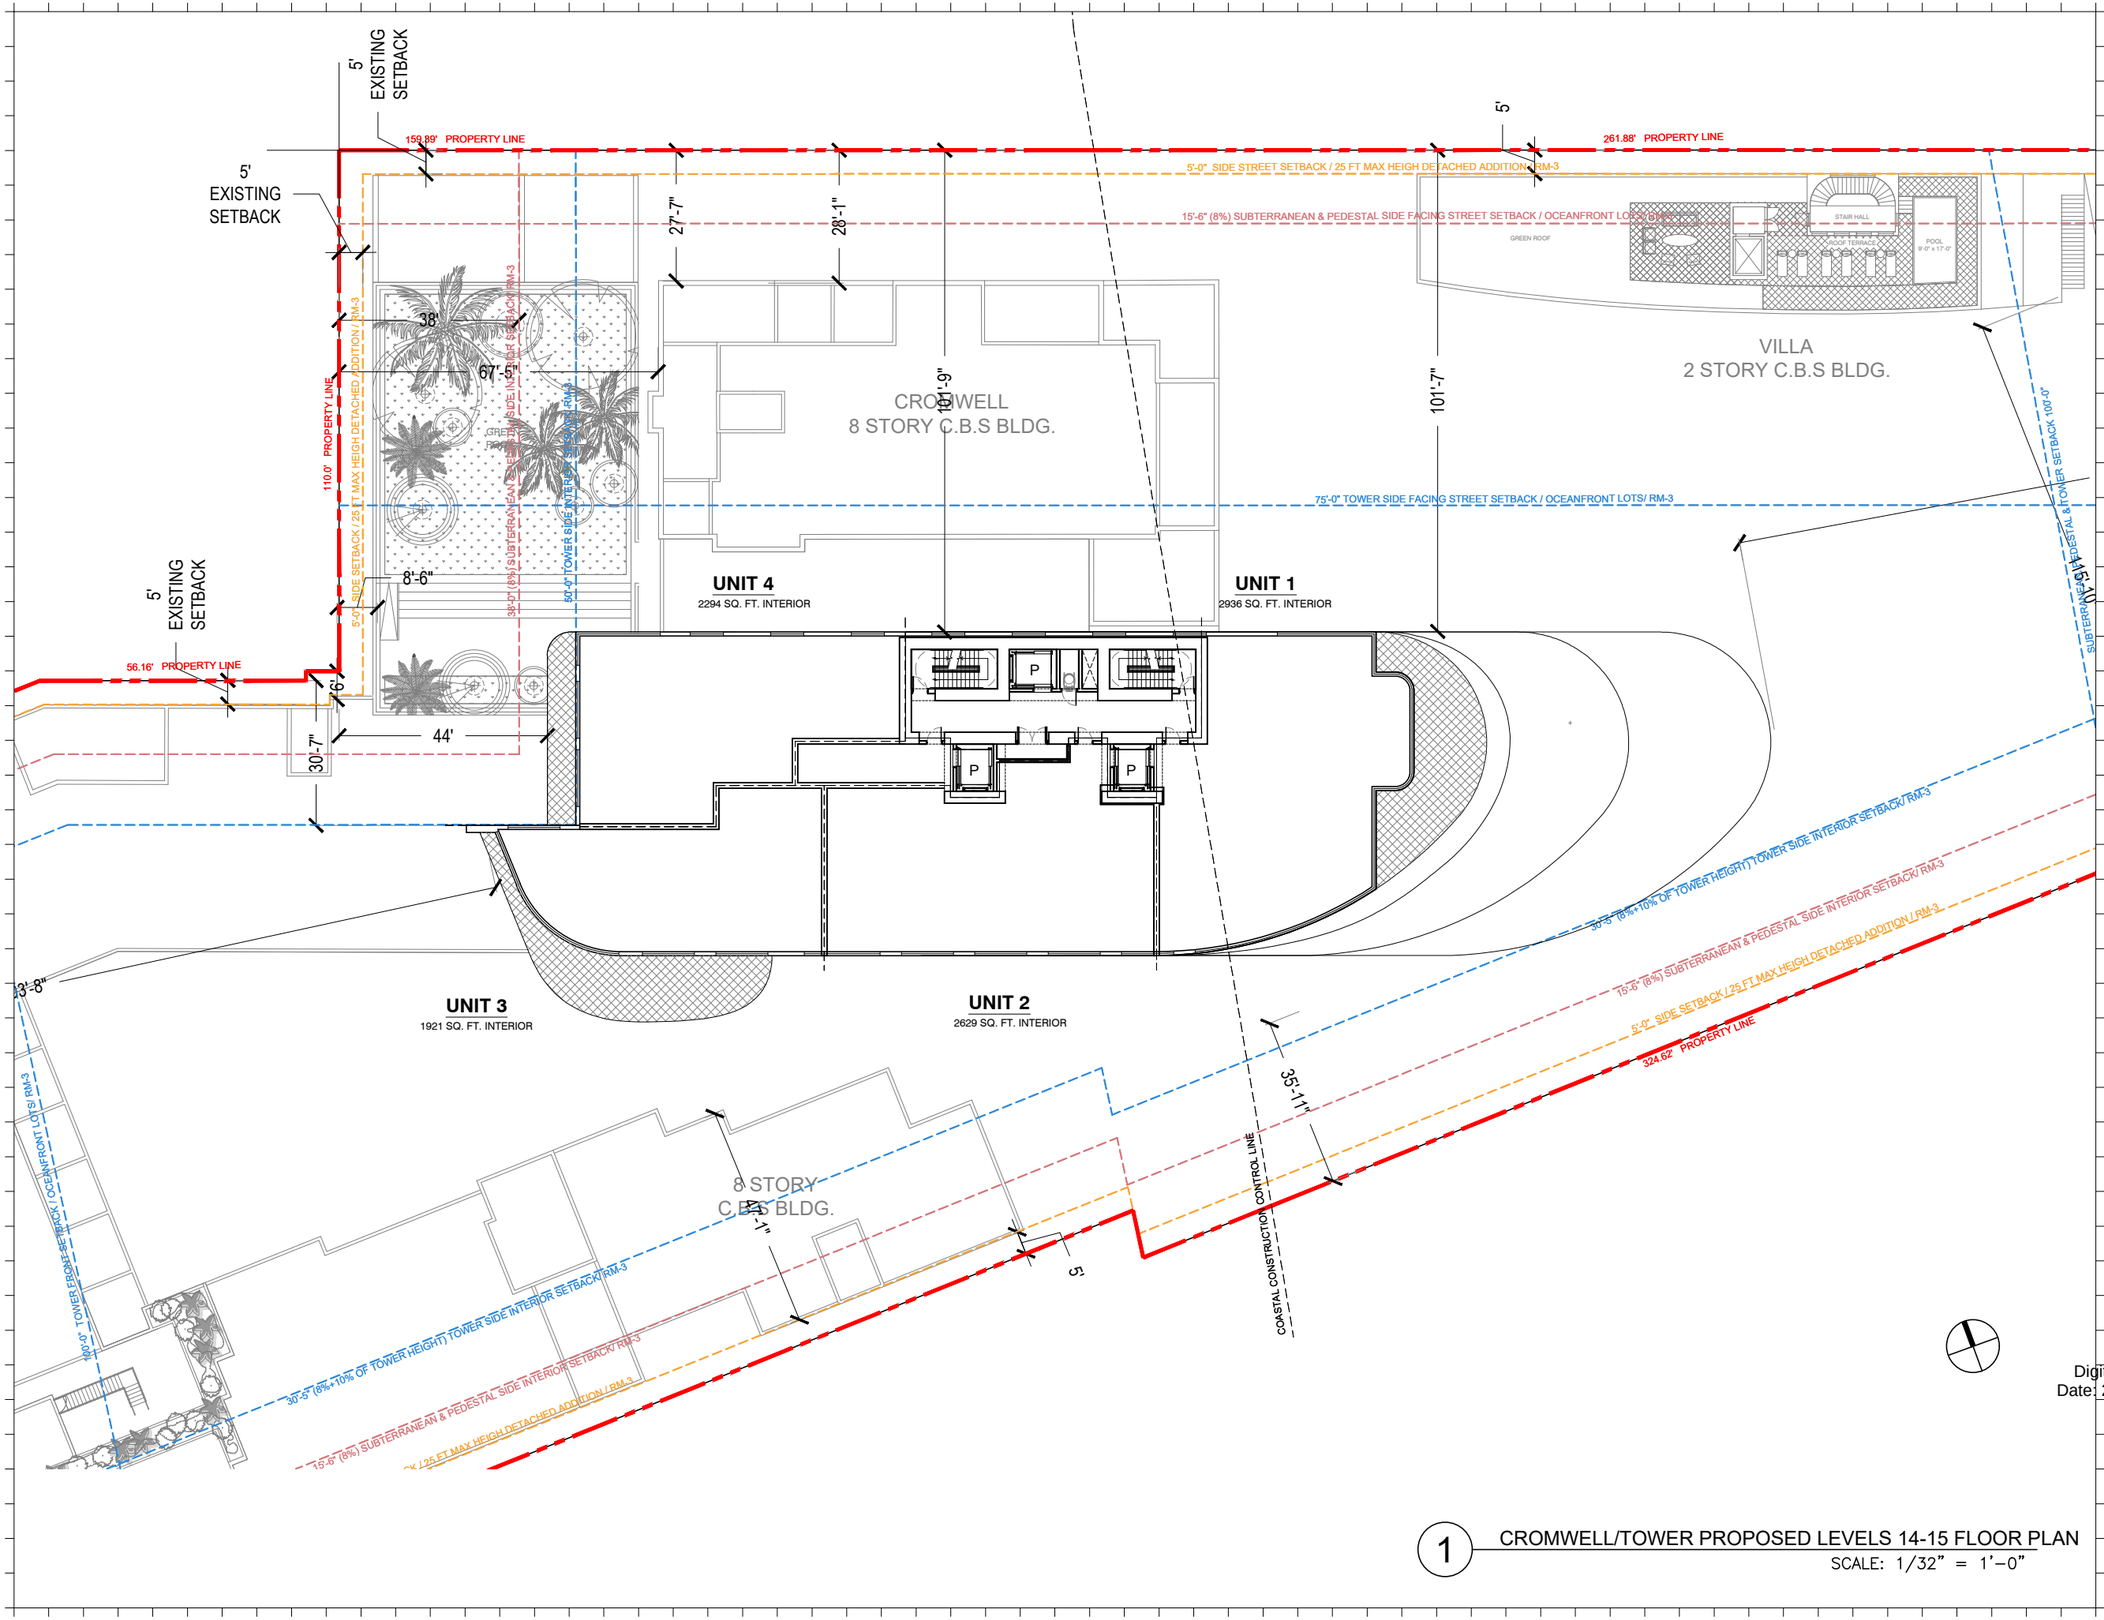

1 CROMWELL/TOWER PROPOSED LEVELS 14-15 FLOOR PLAN
SCALE: 1/32" = 1'-0"

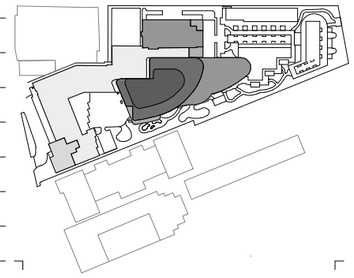

Rev.	Date	Rev.	Date

ALL DRAWINGS AND WRITTEN MATERIAL APPEARING HEREIN CONSTITUTE THE ORIGINAL AND UNPUBLISHED WORK OF KOBI KARP AIA, AND MAY NOT BE DUPLICATED, USED, OR DISCLOSED WITHOUT THE EXPRESS WRITTEN CONSENT OF KOBI KARP ARCHITECTURE & INTERIOR DESIGN, INC. AIA. (c) 2020

Shore Club
1901 Collins Ave.
Miami Beach, FL 33139

Owner: WITKOFF.
Name
Address 40 West 57th Street, Suite 1620
Address New York, NY 10019
Tel: 212-672-4700
Email witkoff@rossettipr.com

Design Architects: KKAID & RAMSA COLLABORATION
Name
Address
Address
Tel:
Email

Consultant: LANDSCAPE
Name Island Planning Corporation.
Address 248 Washington Ave,
Address Miami Beach, FL, 33139
Tel: 305-534-5725
Email info@islandplanningcorporation.com

Consultant: HERITAGE ARCHITECTURAL ASSOCIATES
Name Steve Avdakov.
Address Island Planning Corporation.
Address 4300 Biscayne Boulevard, Suite 203
Tel: Miami, FL, 33137
Email

Architect:
Kobi Karp Architecture and Interior Design, Inc.
571 NW 28th Street
Miami, Florida 33127 USA
Tel: +1(305) 573 1818
Fax: +1(305) 573 3766

STATE OF FLORIDA · KOBI KARP · LICENSE AR0012578 · REGISTERED ARCHITECT

Digitally Signed by Kobi Kar
Date: 2022.04.18 15:45:07-04

KOBI KARP
Lic. # AR0012578

KOBI KARP

CROMWELL / TOWER ENLARGED PROPOSED LEVEL 14-15

Date	4-18-2021	Sheet No.	A3.14.2
Scale	1/32" = 1'-0"		
Project	2104		

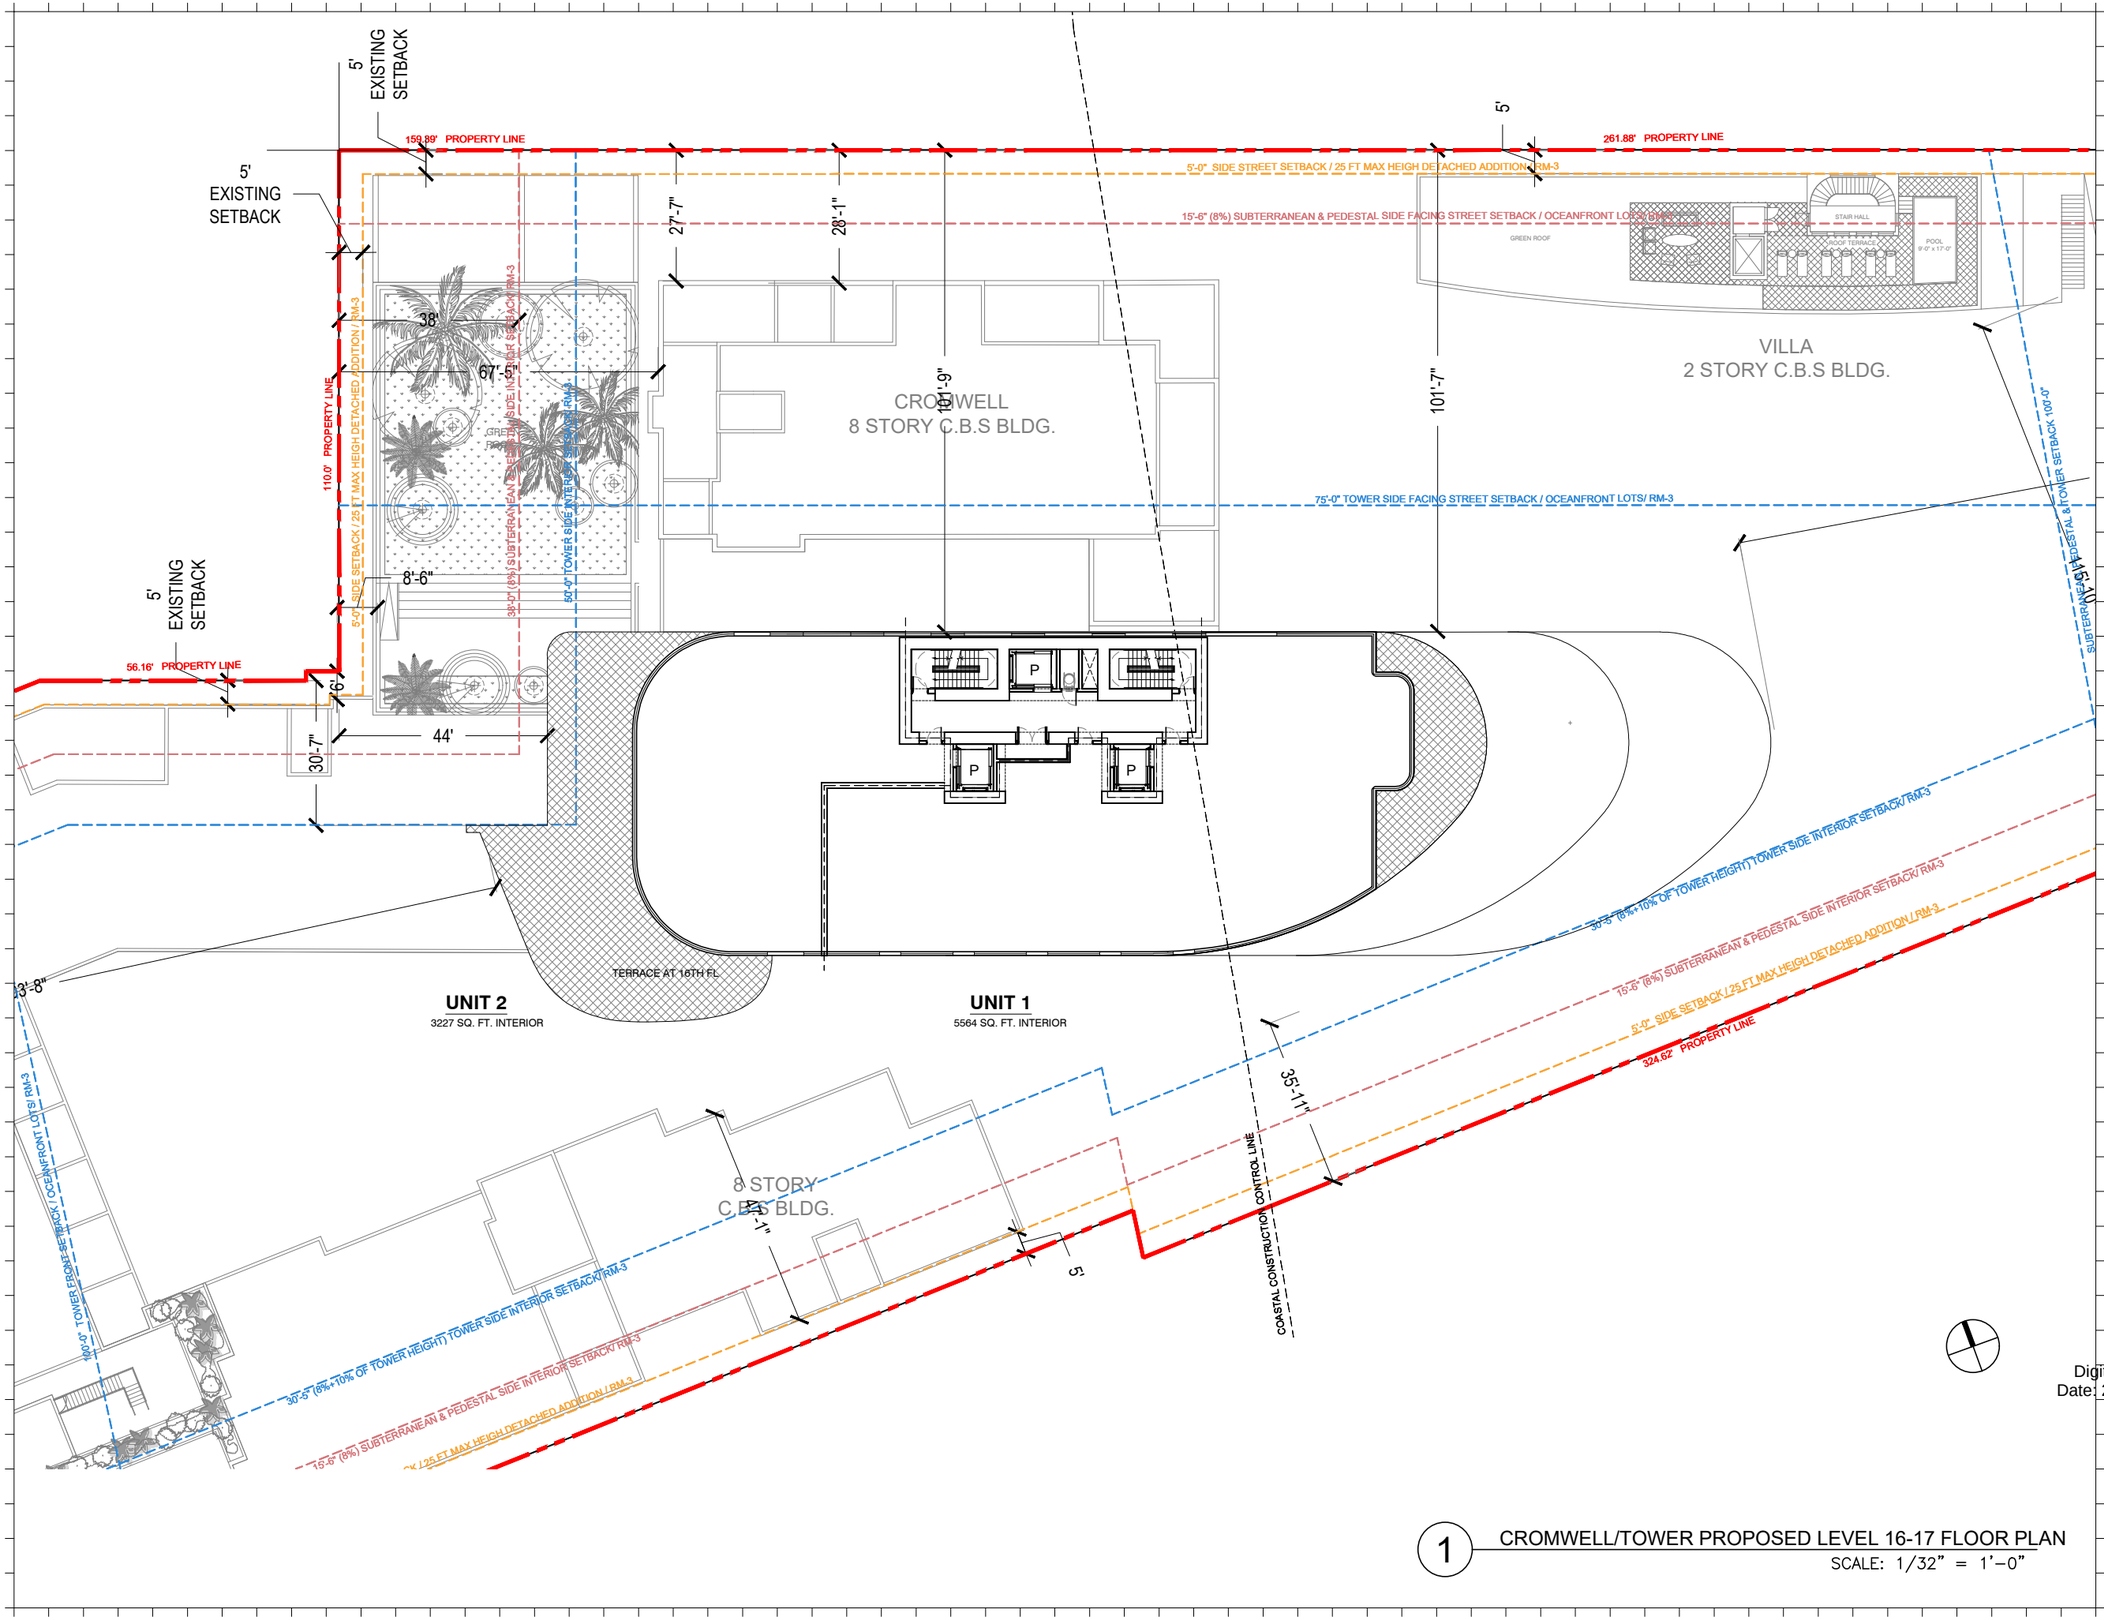

1 CROMWELL/TOWER PROPOSED LEVEL 16-17 FLOOR PLAN
SCALE: 1/32" = 1'-0"

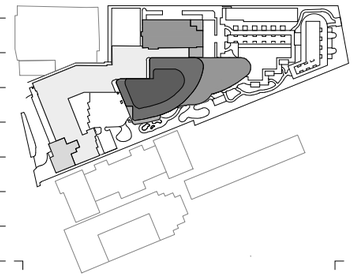

Rev.	Date	Rev.	Date

ALL DRAWINGS AND WRITTEN MATERIAL APPEARING HEREIN CONSTITUTE THE ORIGINAL AND UNPUBLISHED WORK OF KOBI KARP AIA, AND MAY NOT BE DUPLICATED, USED, OR DISCLOSED WITHOUT THE EXPRESS WRITTEN CONSENT OF KOBI KARP ARCHITECTURE & INTERIOR DESIGN, INC. AIA. (c) 2020

Shore Club
1901 Collins Ave.
Miami Beach, FL 33139

Owner: WITKOFF.
Name
Address 40 West 57th Street, Suite 1620
Address New York, NY 10019
Tel: 212-672-4700
Email witkoff@rosettipr.com

Design Architects: KKAID & RAMSA COLLABORATION
Name
Address
Address
Tel:
Email

Consultant: LANDSCAPE
Name Island Planning Corporation.
Address 248 Washington Ave,
Address Miami Beach, FL, 33139
Tel: 305-534-5725
Email info@islandplanningcorporation.com

Consultant: HERITAGE ARCHITECTURAL ASSOCIATES
Name Steve Avdakov.
Address Island Planning Corporation.
Address 4300 Biscayne Boulevard, Suite 203
Tel: Miami, FL, 33137
Email

Architect:
Kobi Karp Architecture and Interior Design, Inc.
571 NW 28th Street
Miami, Florida 33127 USA
Tel: +1(305) 573 1818
Fax: +1(305) 573 3766

STATE OF FLORIDA · KOBI KARP · LICENSE AR0012578 · REGISTERED ARCHITECT

KOBI KARP
Lic. # AR0012578

Digitally Signed by Kobi Kar
Date: 2022.04.18 15:45:14-04

CROMWELL / TOWER ENLARGED PROPOSED LEVEL 16-17

Date	4-18-2021	Sheet No.	A3.17.2
Scale	1/32" = 1'-0"		
Project	2104		

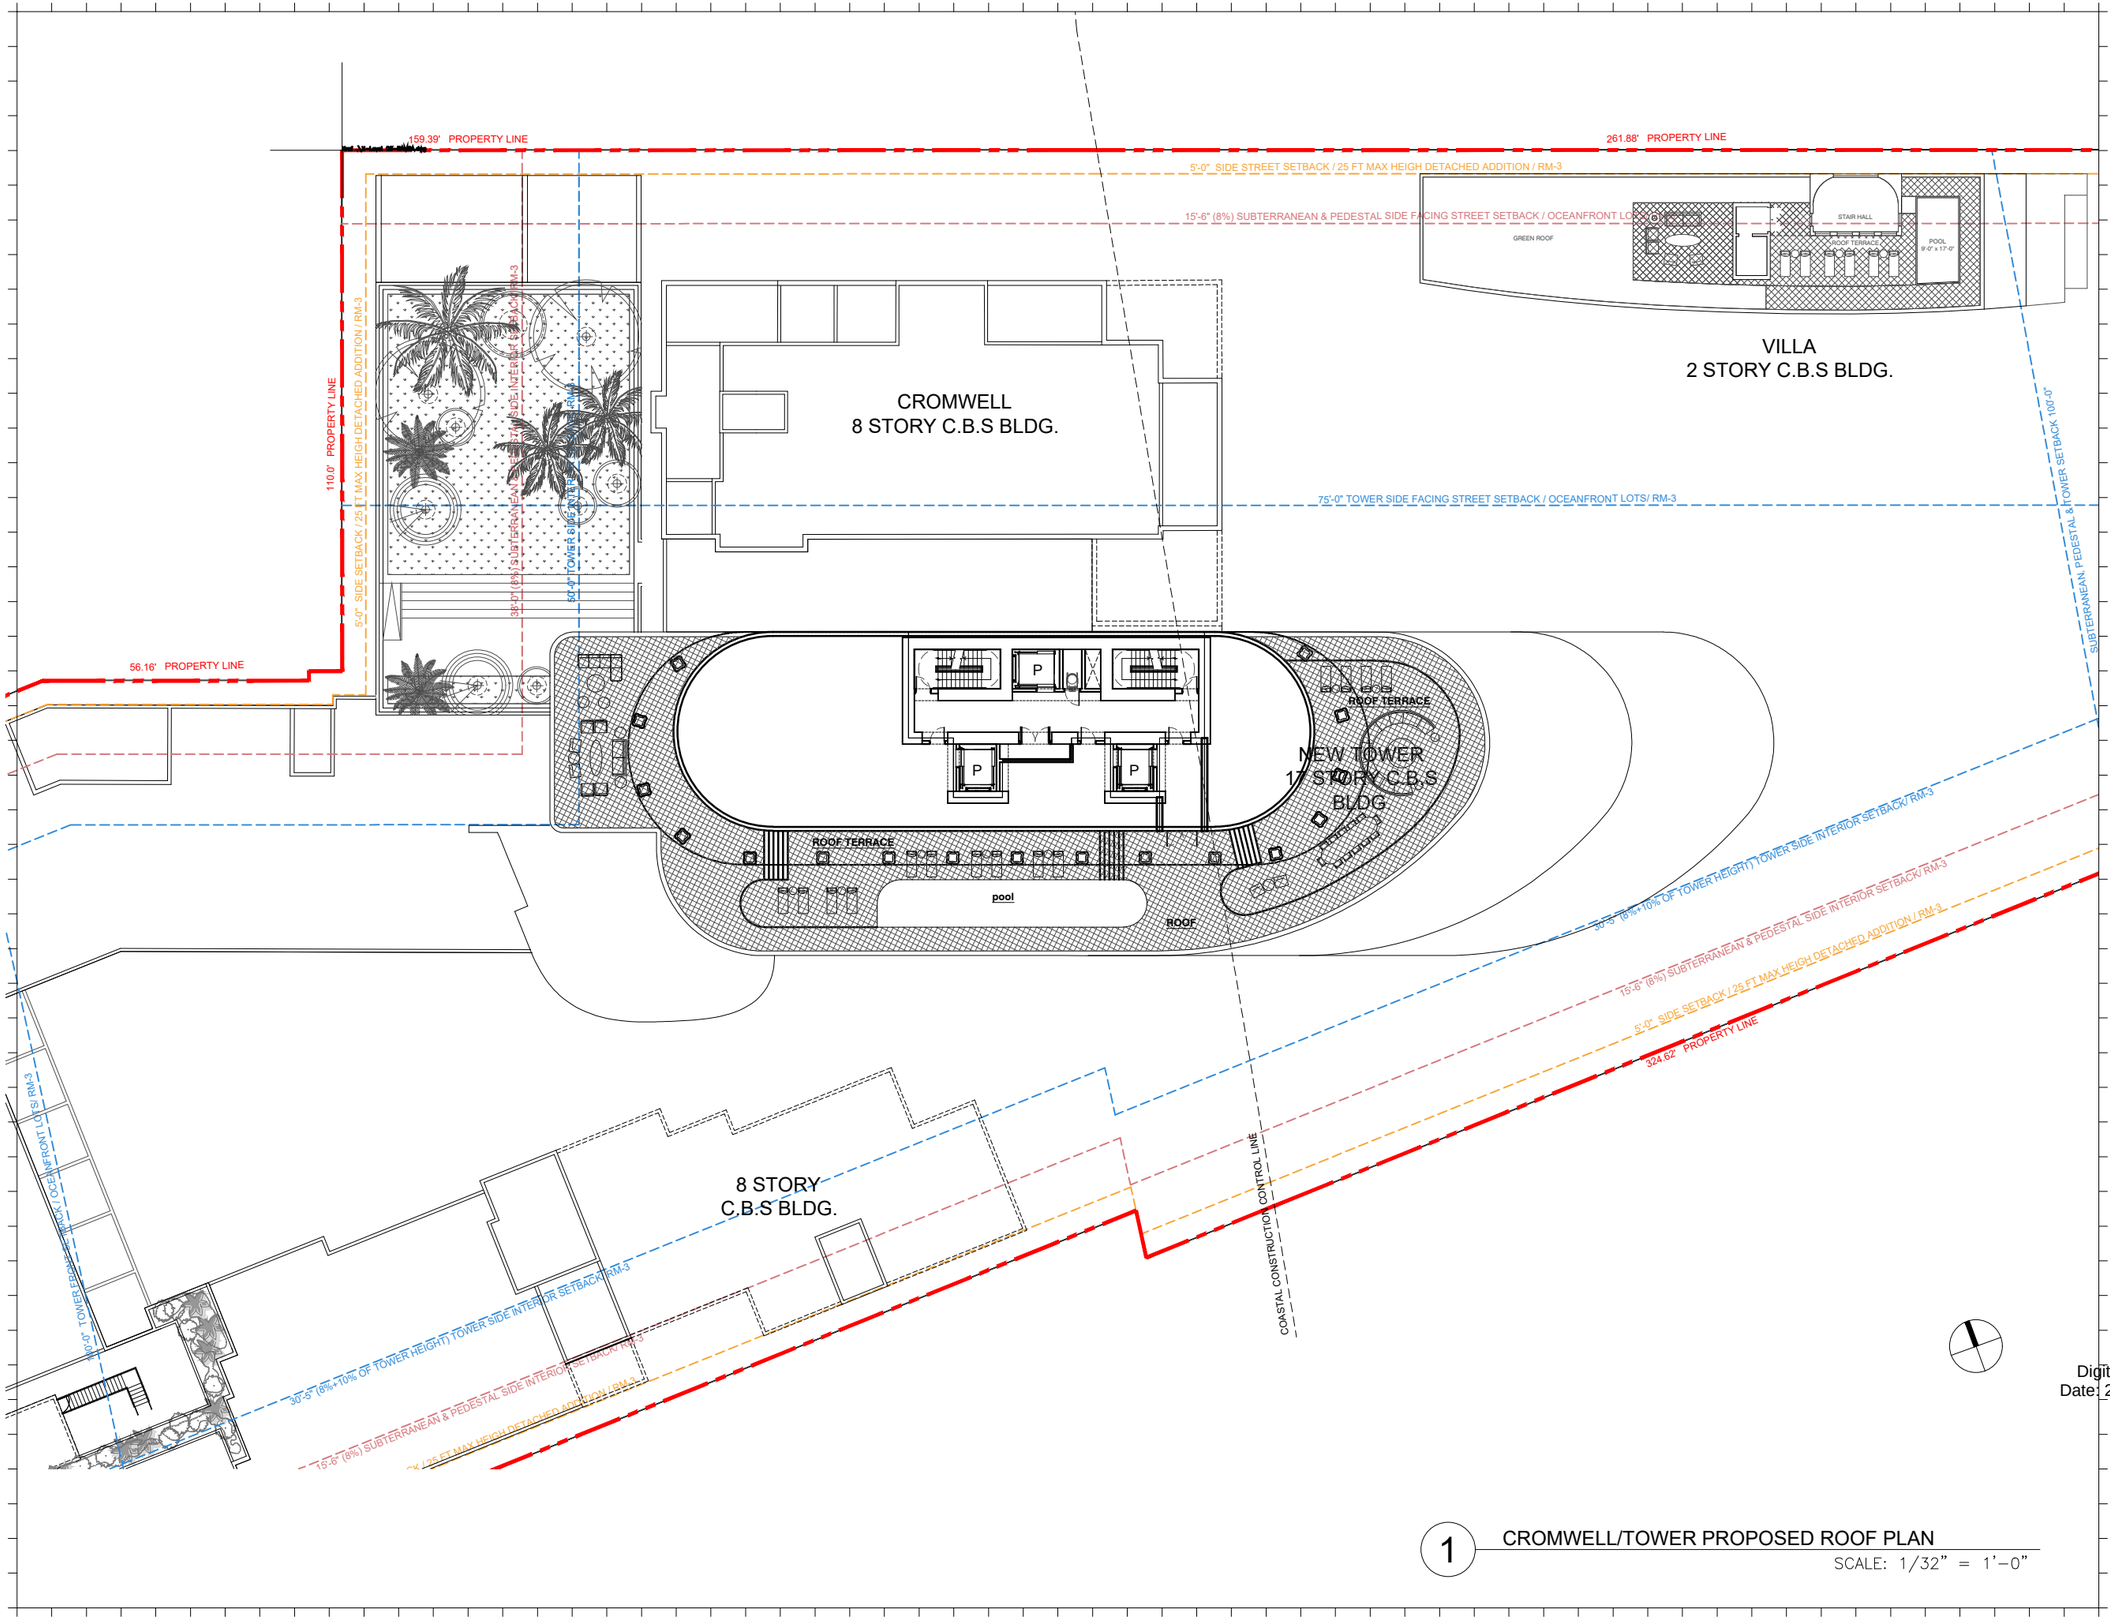

1 CROMWELL/TOWER PROPOSED ROOF PLAN

SCALE: 1/32" = 1'-0"

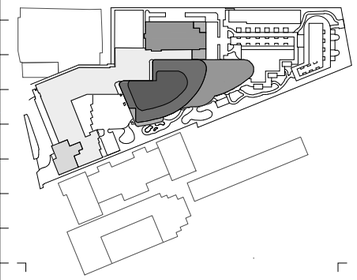

Rev.	Date	Rev.	Date

ALL DRAWINGS AND WRITTEN MATERIAL APPEARING HEREIN CONSTITUTE THE ORIGINAL AND UNPUBLISHED WORK OF KOBI KARP AIA, AND MAY NOT BE DUPLICATED, USED, OR DISCLOSED WITHOUT THE EXPRESS WRITTEN CONSENT OF KOBI KARP ARCHITECTURE & INTERIOR DESIGN, INC. AIA. (c) 2020

Shore Club
1901 Collins Ave.
Miami Beach, FL 33139

Owner:
Name WITKOFF.
Address 40 West 57th Street, Suite 1620
Address New York, NY 10019
Tel: 212-672-4700
Email witkoff@rossettipr.com

Design Architects: KKAID & RAMSA COLLABORATION
Name
Address
Address
Tel:
Email

Consultant: LANDSCAPE
Name Island Planning Corporation.
Address 248 Washington Ave,
Address Miami Beach, FL, 33139
Tel: 305-534-5725
Email info@islandplanningcorporation.com

Consultant: HERITAGE ARCHITECTURAL ASSOCIATES
Name Steve Avdakov.
Address Island Planning Corporation.
Address 4300 Biscayne Boulevard, Suite 203
Tel: Miami, FL, 33137
Email

Architect:
Kobi Karp Architecture and Interior Design, Inc.
571 NW 28th Street
Miami, Florida 33127 USA
Tel: +1(305) 573 1818
Fax: +1(305) 573 3766

STATE OF FLORIDA · KOBI KARP · REGISTERED ARCHITECT · AR0012578

Digitally Signed by Kobi Kar
Date: 2022.04.18 15:45:20-04

KOBI KARP
Lic. # AR0012578

KOBI KARP

CROMWELL / TOWER ENLARGED PROPOSED ROOF PLAN

Date	4-18-2021	Sheet No.
Scale	1/32" = 1'-0"	A3.18.2
Project	2104	

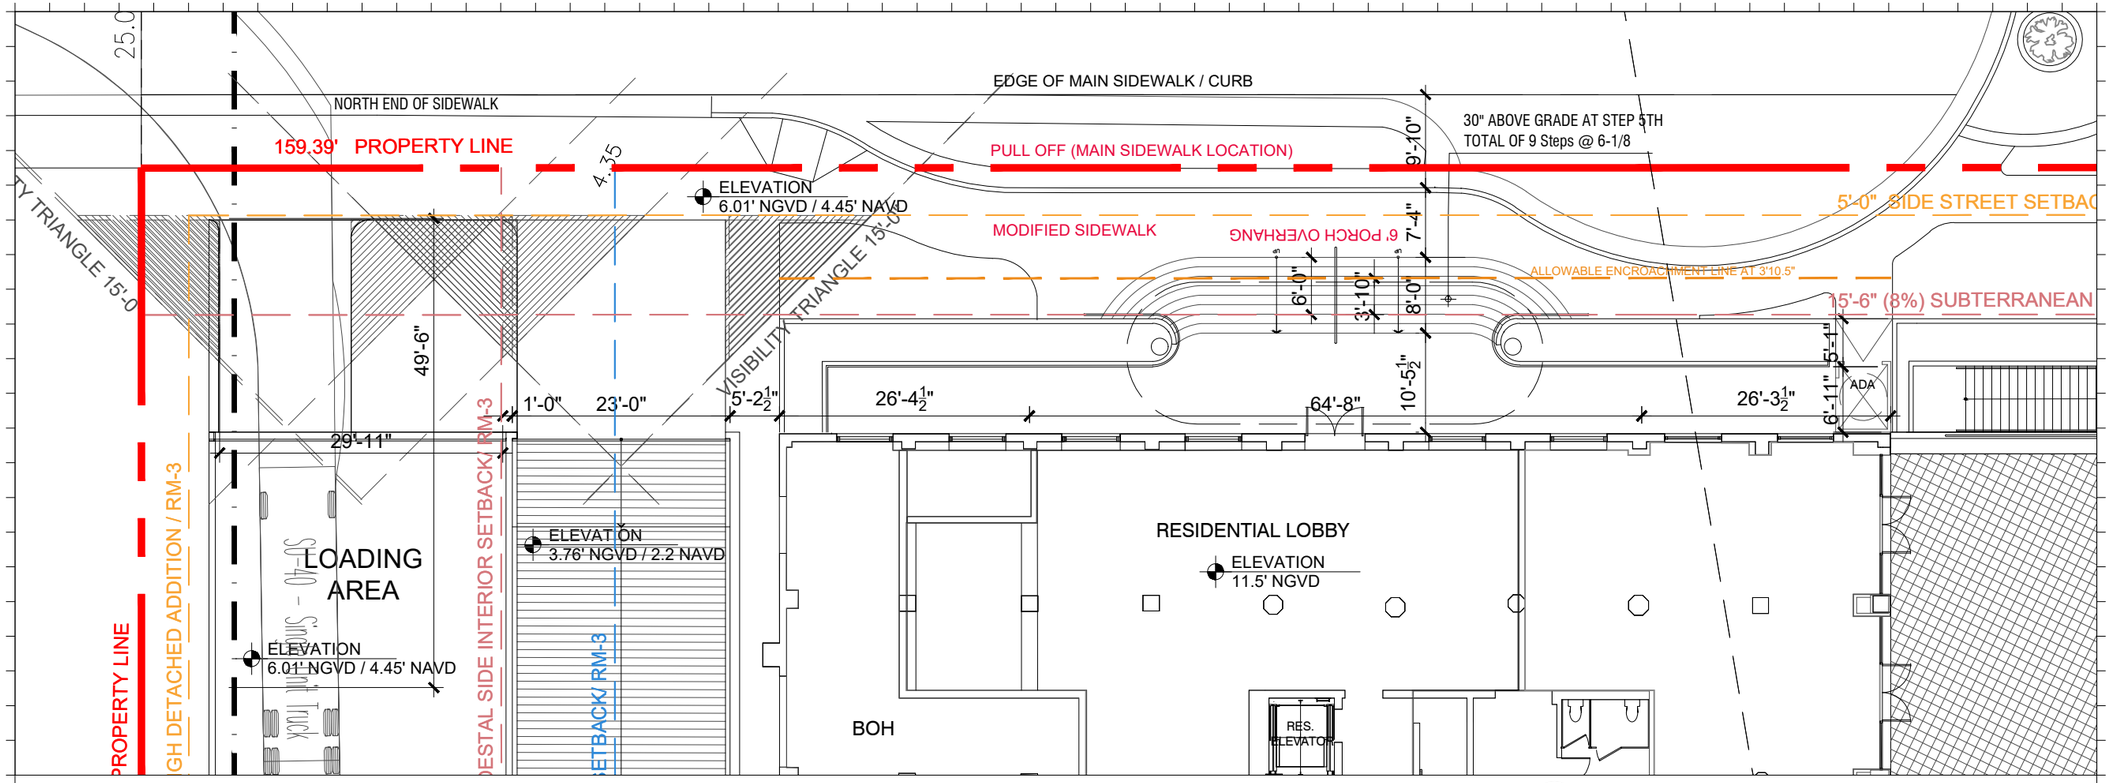

1 PROPOSED CROMWELL ENLARGED GROUND
SCALE: 1/16" = 1'-0"

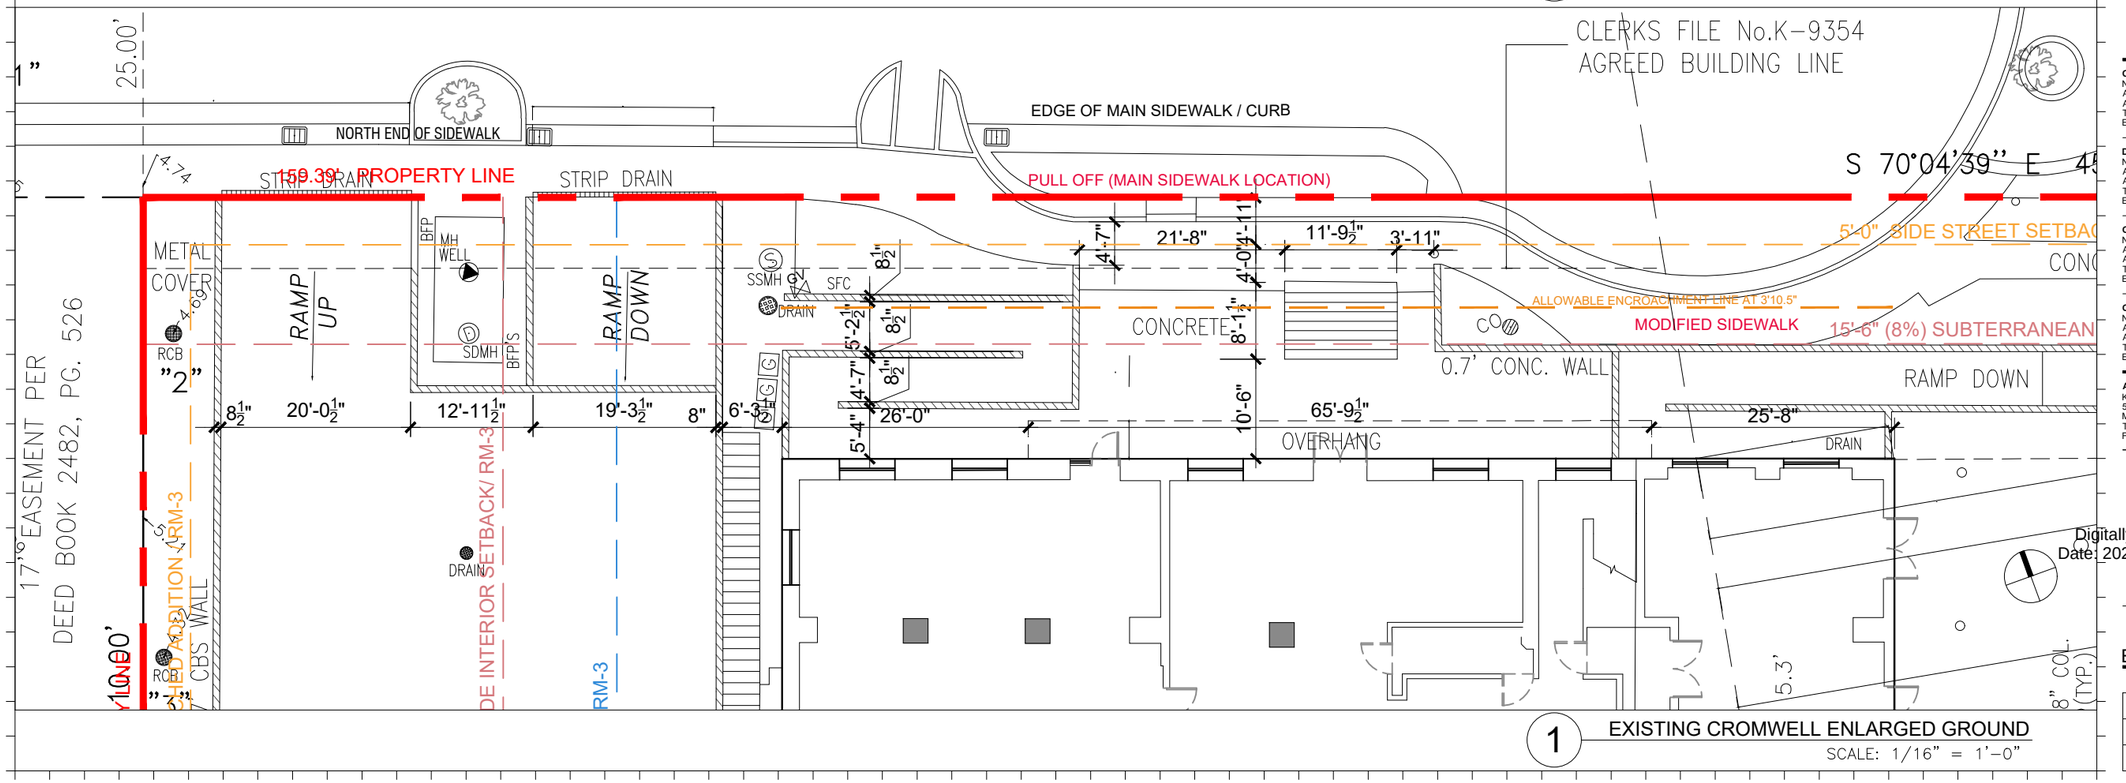

1 EXISTING CROMWELL ENLARGED GROUND
SCALE: 1/16" = 1'-0"

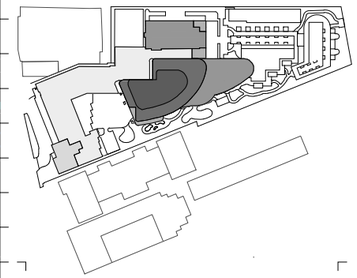

Rev.	Date	Rev.	Date

ALL DRAWINGS AND WRITTEN MATERIAL APPEARING HEREIN CONSTITUTE THE ORIGINAL AND UNPUBLISHED WORK OF KOBI KARP AIA, AND MAY NOT BE DUPLICATED, USED, OR DISCLOSED WITHOUT THE EXPRESS WRITTEN CONSENT OF KOBI KARP ARCHITECTURE & INTERIOR DESIGN, INC. AIA. (c) 2020

Shore Club
1901 Collins Ave.
Miami Beach, FL 33139

Owner: WITKOFF.
Name
Address 40 West 57th Street, Suite 1620
Address New York, NY 10019
Tel: 212-672-4700
Email witkoff@rosettipr.com

Design Architects: KKAID & RAMSA COLLABORATION
Name
Address
Address
Tel:
Email

Consultant: LANDSCAPE
Name Island Planning Corporation.
Address 248 Washington Ave,
Address Miami Beach, FL, 33139
Tel: 305-534-5725
Email info@islandplanningcorporation.com

Consultant: HERITAGE ARCHITECTURAL ASSOCIATES
Name Steve Avdakov.
Address Island Planning Corporation.
Address 4300 Biscayne Boulevard, Suite 203
Tel: Miami, FL, 33137
Email

Architect:
Kobi Karp Architecture and Interior Design, Inc.
571 NW 28th Street
Miami, Florida 33127 USA
Tel: +1(305) 573 1818
Fax: +1(305) 573 3766

STATE OF FLORIDA — KOBI KARP — LICENSED ARCHITECT — AR0012578

Digitally Signed by Kobi Kar
Date: 2022.04.18 15:45:26-04

KOBI KARP
Lic. # AR0012578

KOBI KARP

ENLARGED CROMWELL DROP-OFF

Date	4-18-2021	Sheet No.	A3.20
Scale	1/16"=1'-0"		
Project	2104		

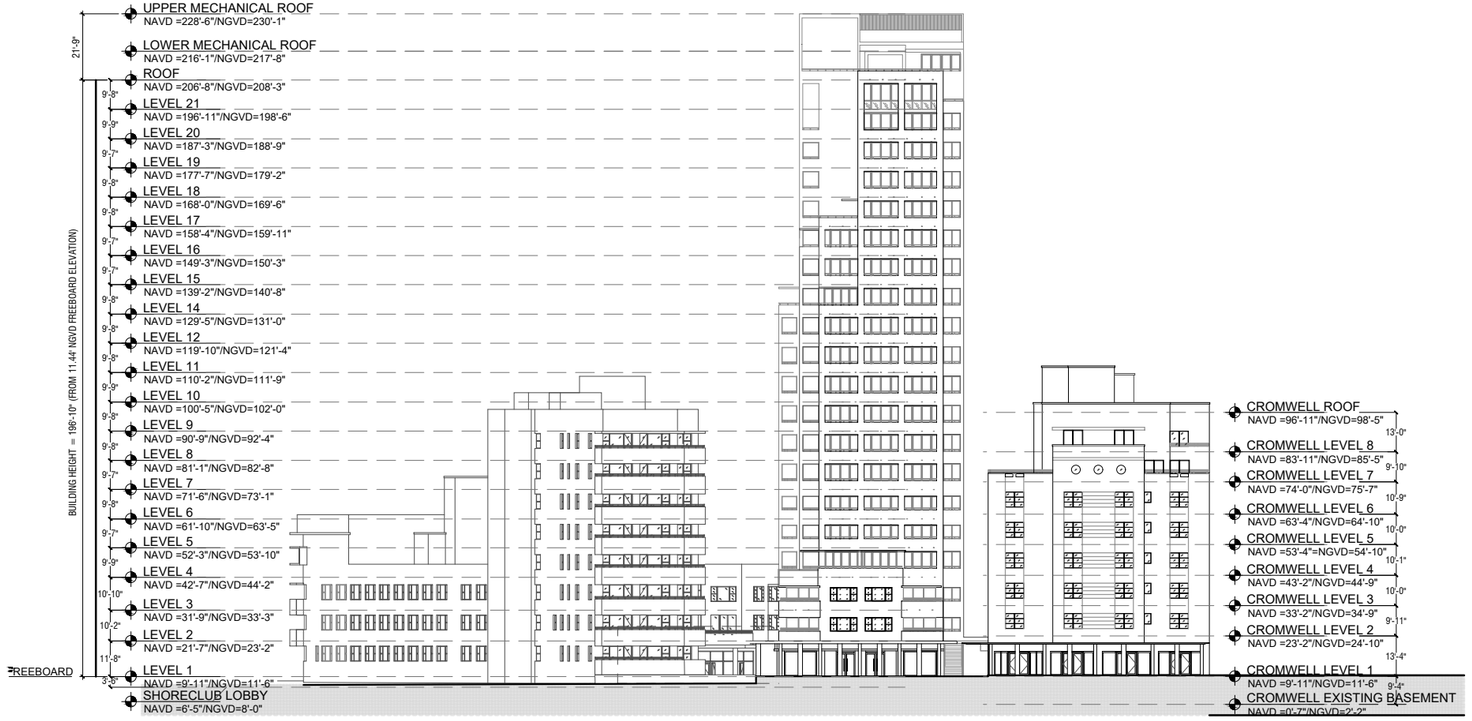

1 EXISTING OVERALL EAST ELEVATION

SCALE: 1" = 50'-0"

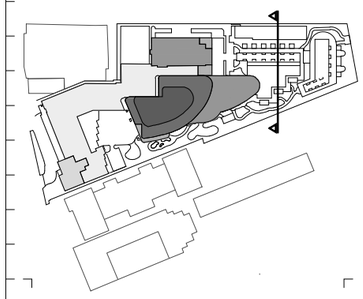

Rev.	Date	Rev.	Date

ALL DRAWINGS AND WRITTEN MATERIAL APPEARING HEREIN CONSTITUTE THE ORIGINAL AND UNPUBLISHED WORK OF KOBI KARP AIA, AND MAY NOT BE DUPLICATED, USED, OR DISCLOSED WITHOUT THE EXPRESS WRITTEN CONSENT OF KOBI KARP ARCHITECTURE & INTERIOR DESIGN, INC. AIA. (c) 2020

Shore Club

1901 Collins Ave.
Miami Beach, FL 33139

Owner: WITKOFF,
Name
Address 40 West 57th Street, Suite 1620
Address New York, NY 10019
Tel: 212-672-4700
Email witkoff@rossettipr.com

Design Architects: KKAID & RAMSA COLLABORATION
Name
Address
Address
Tel:
Email

Consultant: LANDSCAPE
Name Island Planning Corporation.
Address 248 Washington Ave,
Address Miami Beach, FL, 33139
Tel: 305-534-5725
Email info@islandplanningcorporation.com

Consultant: HERITAGE ARCHITECTURAL ASSOCIATES
Name Steve Avdakov.
Address Island Planning Corporation.
Address 4300 Biscayne Boulevard, Suite 203
Tel: Miami, FL, 33137
Email

Architect:
Kobi Karp Architecture and Interior Design, Inc.
571 NW 28th Street
Miami, Florida 33127 USA
Tel: +1(305) 573 1818
Fax: +1(305) 573 3766

STATE OF FLORIDA · KOBI KARP · LICENSED ARCHITECT · AR0012578

Digitally Signed by Kobi Karp
Date: 2022.04.18 15:45:32-04

KOBI KARP
Lic. # AR0012578

K O B I K A R P

EXISTING OVERALL ELEVATIONS

Date	4-18-2021	Sheet No.	A4.00
Scale	1"=50'-0"		
Project	2104		

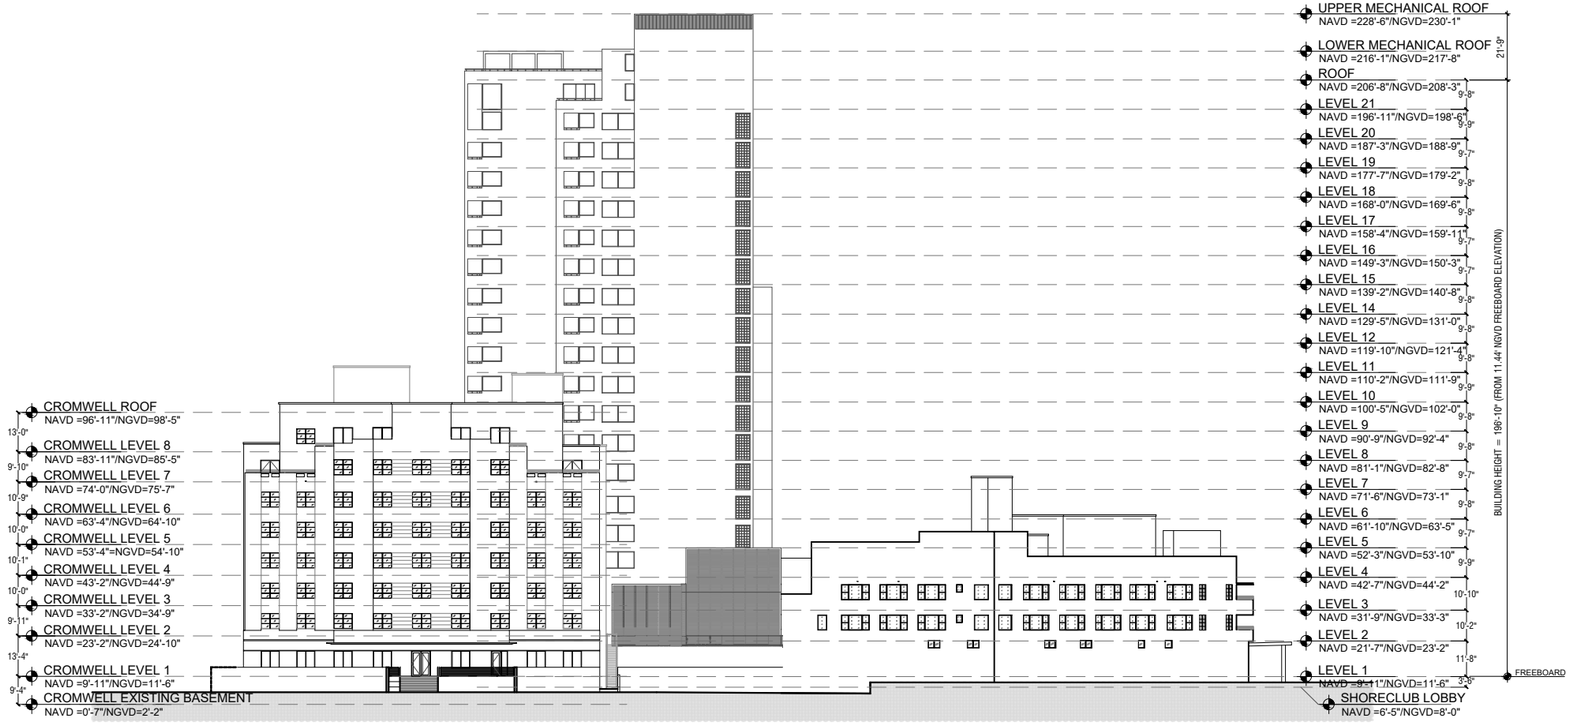

1 EXISTING OVERALL NORTH ELEVATION

SCALE: 1" = 50'-0"

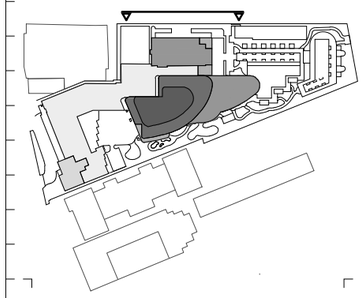

Rev.	Date	Rev.	Date

ALL DRAWINGS AND WRITTEN MATERIAL APPEARING HEREIN CONSTITUTE THE ORIGINAL AND UNPUBLISHED WORK OF KOBI KARP AIA, AND MAY NOT BE DUPLICATED, USED, OR DISCLOSED WITHOUT THE EXPRESS WRITTEN CONSENT OF KOBI KARP ARCHITECTURE & INTERIOR DESIGN, INC. AIA. (c) 2020

Shore Club
1901 Collins Ave.
Miami Beach, FL 33139

Owner:
Name WITKOFF,
Address 40 West 57th Street, Suite 1620
Address New York, NY 10019
Tel: 212-672-4700
Email witkoff@rossettipr.com

Design Architects: KKAID & RAMSA COLLABORATION
Name
Address
Address
Tel:
Email

Consultant: LANDSCAPE
Name Island Planning Corporation.
Address 248 Washington Ave,
Address Miami Beach, FL, 33139
Tel: 305-534-5725
Email info@islandplanningcorporation.com

Consultant: HERITAGE ARCHITECTURAL ASSOCIATES
Name Steve Avdakov.
Address Island Planning Corporation.
Address 4300 Biscayne Boulevard, Suite 203
Tel: Miami, FL, 33137
Email

Architect:
Kobi Karp Architecture and Interior Design, Inc.
571 NW 28th Street
Miami, Florida 33127 USA
Tel: +1(305) 573 1818
Fax: +1(305) 573 3766

STATE OF FLORIDA · KOBI KARP · AR0012578 · REGISTERED ARCHITECT

Digitally Signed by Kobi Karp
Date: 2022.04.18 15:45:39-04'00'

KOBI KARP
Lic. # AR0012578

K O B I K A R P

EXISTING OVERALL ELEVATIONS

Date	4-18-2021	Sheet No.	A4.01
Scale	1"=50'-0"		
Project	2104		

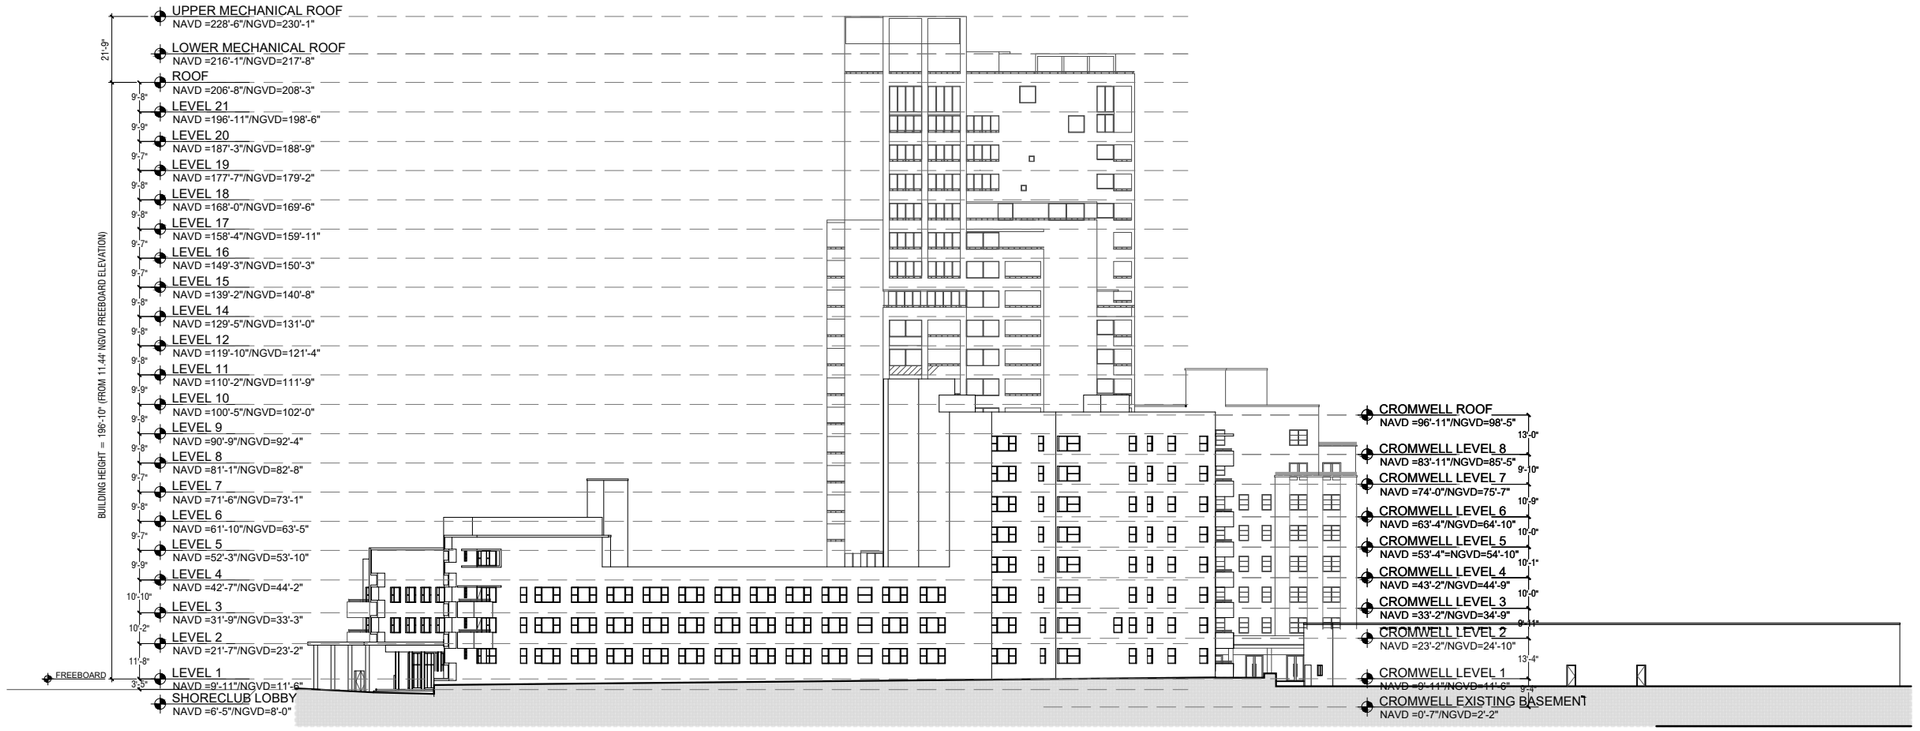

1 EXISTING OVERALL SOUTH ELEVATION

SCALE: 1" = 50'-0"

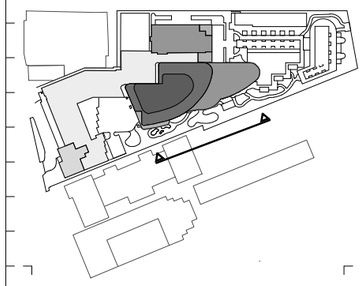

Rev.	Date	Rev.	Date

ALL DRAWINGS AND WRITTEN MATERIAL APPEARING HEREIN CONSTITUTE THE ORIGINAL AND UNPUBLISHED WORK OF KOBI KARP AIA, AND MAY NOT BE DUPLICATED, USED, OR DISCLOSED WITHOUT THE EXPRESS WRITTEN CONSENT OF KOBI KARP ARCHITECTURE & INTERIOR DESIGN, INC. AIA. (c) 2020

Shore Club

1901 Collins Ave.
Miami Beach, FL 33139

Owner: WITKOFF.
Name
Address 40 West 57th Street, Suite 1620
Address New York, NY 10019
Tel: 212-672-4700
Email witkoff@rossettipr.com

Design Architects: KKAID & RAMSA COLLABORATION
Name
Address
Address
Tel:
Email

Consultant: LANDSCAPE
Name Island Planning Corporation.
Address 248 Washington Ave,
Address Miami Beach, FL, 33139
Tel: 305-534-5725
Email info@islandplanningcorporation.com

Consultant:
Name HERITAGE ARCHITECTURAL ASSOCIATES
Address Steve Avdakov.
Address Island Planning Corporation.
Tel: 4300 Biscayne Boulevard, Suite 203
Email Miami, FL, 33137

Architect:
Kobi Karp Architecture and Interior Design, Inc.
571 NW 28th Street
Miami, Florida 33127 USA
Tel: +1(305) 573 1818
Fax: +1(305) 573 3766

STATE OF FLORIDA · KOBI KARP · AR0012578 · REGISTERED ARCHITECT

Digitally signed by Kobi Kar
Date: 2022.04.19 15:45:45-04

KOBI KARP
Lic. # AR0012578

K O B I K A R P

EXISTING OVERALL ELEVATIONS

Date	4-18-2021	Sheet No.	A4.02
Scale	1"=50'-0"		
Project	2104		

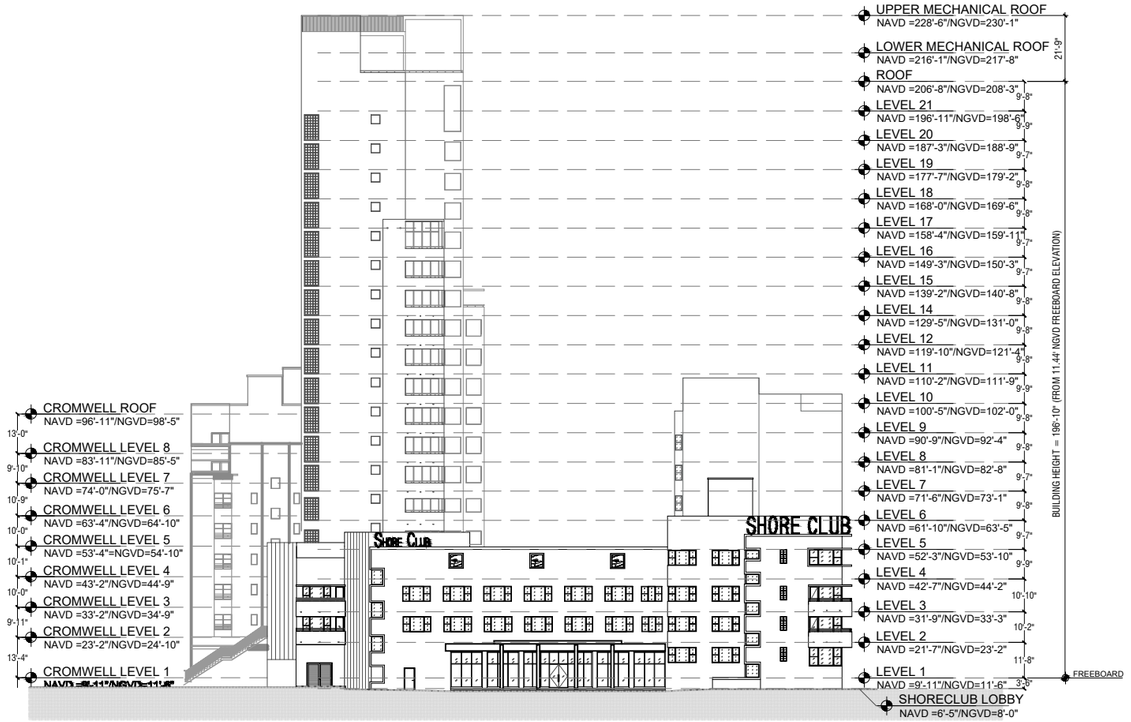

1 EXISTING OVERALL WEST ELEVATION

SCALE: 1" = 50'-0"

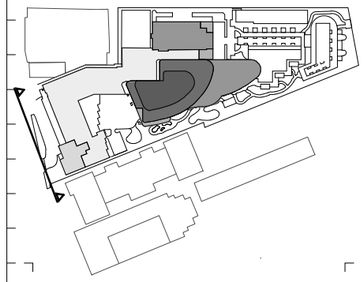

Rev.	Date	Rev.	Date

ALL DRAWINGS AND WRITTEN MATERIAL APPEARING HEREIN CONSTITUTE THE ORIGINAL AND UNPUBLISHED WORK OF KOBI KARP AIA, AND MAY NOT BE DUPLICATED, USED, OR DISCLOSED WITHOUT THE EXPRESS WRITTEN CONSENT OF KOBI KARP ARCHITECTURE & INTERIOR DESIGN, INC. AIA. (c) 2020

Shore Club
1901 Collins Ave.
Miami Beach, FL 33139

Owner:
Name WITKOFF.
Address 40 West 57th Street, Suite 1620
Address New York, NY 10019
Tel: 212-672-4700
Email witkoff@rossettipr.com

Design Architects: KKAID & RAMSA COLLABORATION
Name
Address
Address
Tel:
Email

Consultant: LANDSCAPE
Name Island Planning Corporation.
Address 248 Washington Ave,
Address Miami Beach, FL, 33139
Tel: 305-534-5725
Email info@islandplanningcorporation.com

Consultant: HERITAGE ARCHITECTURAL ASSOCIATES
Name Steve Avdakov.
Address Island Planning Corporation.
Address 4300 Biscayne Boulevard, Suite 203
Tel: Miami, FL, 33137
Email

Architect:
Kobi Karp Architecture and Interior Design, Inc.
571 NW 28th Street
Miami, Florida 33127 USA
Tel: +1(305) 573 1818
Fax: +1(305) 573 3766

STATE OF FLORIDA · KOBI KARP · ARCHITECT · LICENSED ARCHITECT

Digitally signed by Kobi Kar
Date: 2022.04.18 15:45:51-04

KOBI KARP
Lic. # AR0012578

K O B I K A R P

EXISTING OVERALL ELEVATIONS

Date	4-18-2021	Sheet No.	A4.03
Scale	1"=50'-0"		
Project	2104		

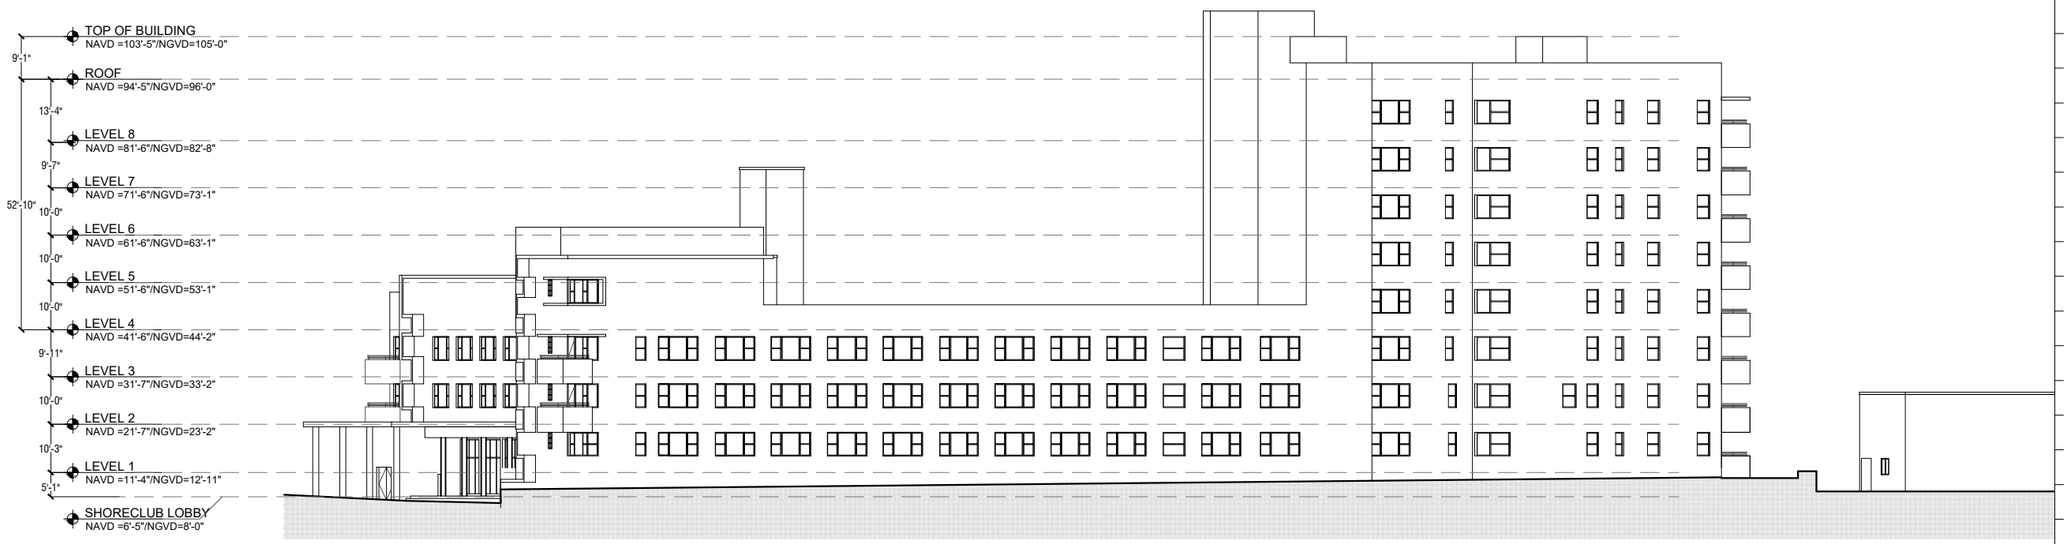

1 EXISTING SHORECLUB NORTH ELEVATION
SCALE: 1" = 50'-0"

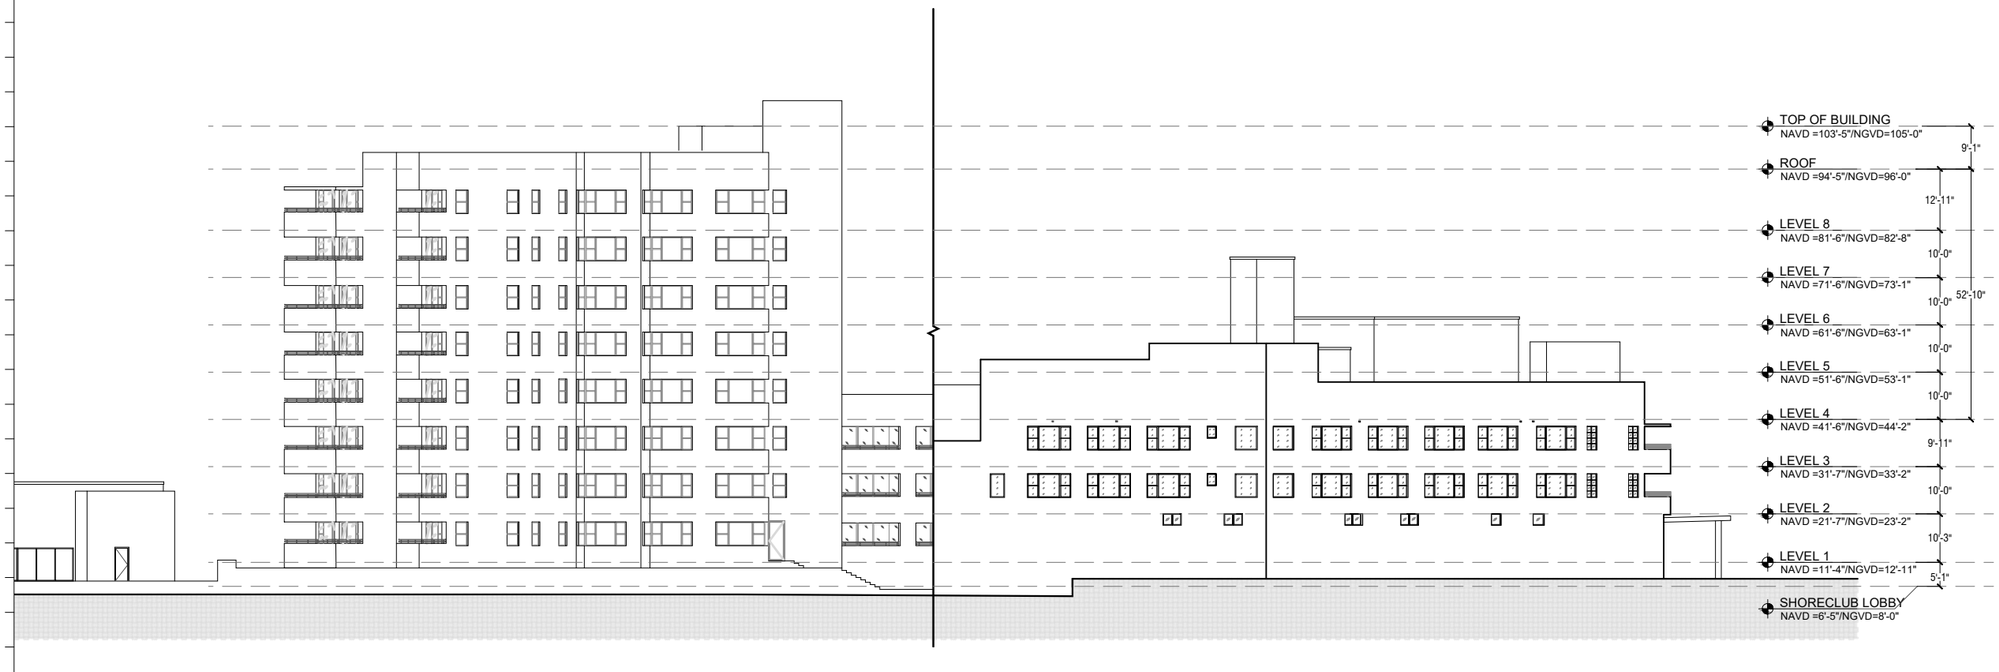

2 EXISTING SHORECLUB SOUTH ELEVATION
SCALE: 1/32" = 1'-0"

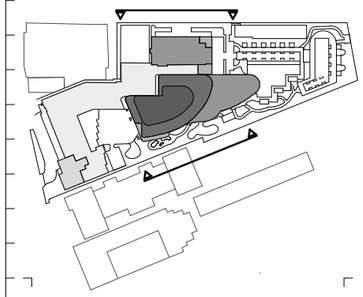

Rev.	Date	Rev.	Date

ALL DRAWINGS AND WRITTEN MATERIAL APPEARING HEREIN CONSTITUTE THE ORIGINAL AND UNPUBLISHED WORK OF KOBI KARP AIA, AND MAY NOT BE DUPLICATED, USED, OR DISCLOSED WITHOUT THE EXPRESS WRITTEN CONSENT OF KOBI KARP ARCHITECTURE & INTERIOR DESIGN, INC. AIA. (c) 2020

Shore Club
1901 Collins Ave.
Miami Beach, FL 33139

Owner:
Name WITKOFF.
Address 40 West 57th Street, Suite 1620
Address New York, NY 10019
Tel: 212-672-4700
Email witkoff@rossettipr.com

Design Architects: KKAID & RAMSA COLLABORATION
Name
Address
Address
Tel:
Email

Consultant: LANDSCAPE
Name Island Planning Corporation.
Address 248 Washington Ave,
Address Miami Beach, FL, 33139
Tel: 305-534-5725
Email info@islandplanningcorporation.com

Consultant: HERITAGE ARCHITECTURAL ASSOCIATES
Name Steve Avdakov.
Address Island Planning Corporation.
Tel: 4300 Biscayne Boulevard, Suite 203
Email Miami, FL, 33137

Architect:
Kobi Karp Architecture and Interior Design, Inc.
571 NW 28th Street
Miami, Florida 33127 USA
Tel: +1(305) 573 1818
Fax: +1(305) 573 3766

STATE OF FLORIDA · KOBI KARP · AR0012578 · REGISTERED ARCHITECT

Digitally signed by Kobi Kar
Date: 2022.04.19 15:45:57-04

KOBI KARP
Lic. # AR0012578

K O B I K A R P

EXISTING SHORECLUB ELEVATIONS

Date	4-18-2021	Sheet No.	A4.04
Scale	1/32" = 1'-0"		
Project	2104		

1 EXISTING SHORECLUB EAST ELEVATION

SCALE: 1/32" = 1'-0"

2 EXISTING SHORECLUB WEST ELEVATION

SCALE: 1/32" = 1'-0"

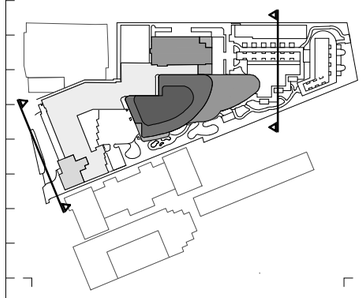

Rev.	Date	Rev.	Date

ALL DRAWINGS AND WRITTEN MATERIAL APPEARING HEREIN CONSTITUTE THE ORIGINAL AND UNPUBLISHED WORK OF KOBI KARP AIA, AND MAY NOT BE DUPLICATED, USED, OR DISCLOSED WITHOUT THE EXPRESS WRITTEN CONSENT OF KOBI KARP ARCHITECTURE & INTERIOR DESIGN, INC. AIA. (c) 2020

Shore Club
1901 Collins Ave.
Miami Beach, FL 33139

Owner: WITKOFF.
Name 40 West 57th Street, Suite 1620
Address New York, NY 10019
Address 212-672-4700
Tel: witkoff@rossettipr.com
Email

Design Architects: KKAID & RAMSA COLLABORATION
Name
Address
Address
Tel:
Email

Consultant: LANDSCAPE
Name Island Planning Corporation.
Address 248 Washington Ave,
Address Miami Beach, FL, 33139
Tel: 305-534-5725
Email info@islandplanningcorporation.com

Consultant: HERITAGE ARCHITECTURAL ASSOCIATES
Name Steve Avdakov.
Address Island Planning Corporation.
Tel: 4300 Biscayne Boulevard, Suite 203
Email Miami, FL, 33137

Architect:
Kobi Karp Architecture and Interior Design, Inc.
571 NW 28th Street
Miami, Florida 33127 USA
Tel: +1(305) 573 1818
Fax: +1(305) 573 3766

STATE OF FLORIDA · KOBI KARP · AR0012578 · REGISTERED

Digitally signed by Kobi Karp
Date: 2022.04.19 15:46:03-04'

KOBI KARP
Lic. # AR0012578

K O B I
K A R P

EXISTING SHORECLUB ELEVATIONS

Date	4-18-2021	Sheet No.
Scale	1/32" = 1'-0"	A4.05
Project	2104	

1 EXISTING CROMWELL SOUTH ELEVATION

SCALE: 1/32" = 1'-0"

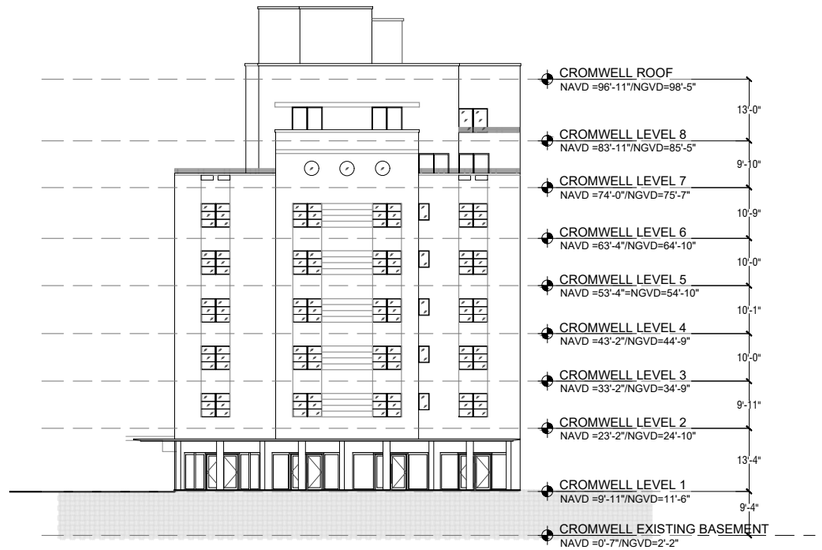

2 EXISTING CROMWELL EAST ELEVATION

SCALE: 1/32" = 1'-0"

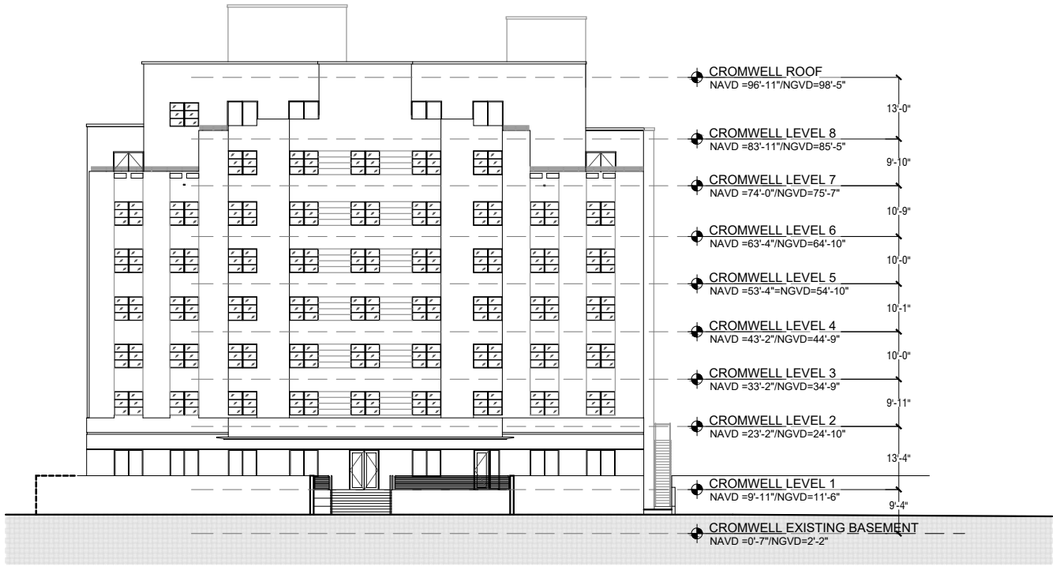

3 EXISTING CROMWELL NORTH ELEVATION

SCALE: 1/32" = 1'-0"

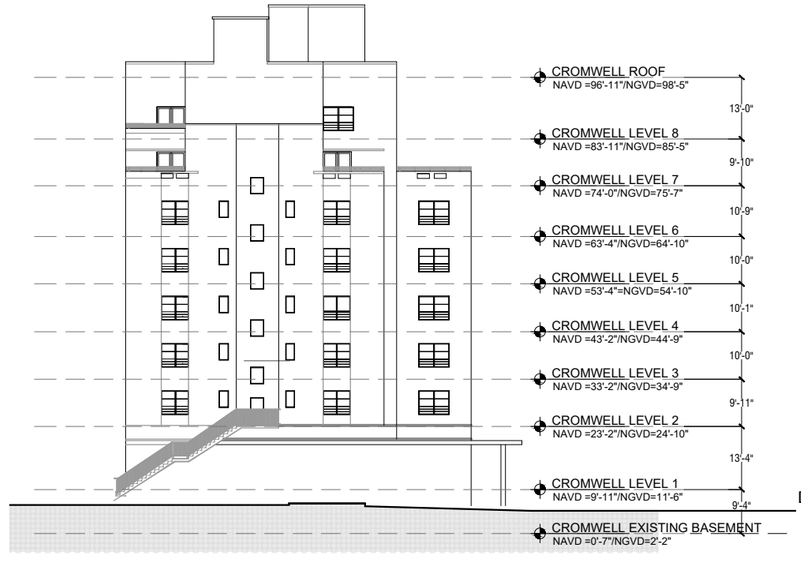

4 EXISTING CROMWELL WEST ELEVATION

SCALE: 1/32" = 1'-0"

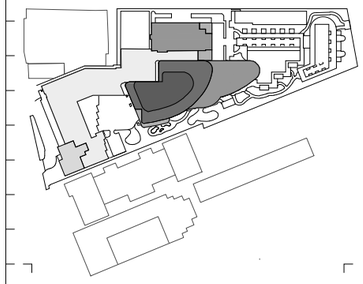

Rev.	Date	Rev.	Date

ALL DRAWINGS AND WRITTEN MATERIAL APPEARING HEREIN CONSTITUTE THE ORIGINAL AND UNPUBLISHED WORK OF KOBI KARP AIA, AND MAY NOT BE DUPLICATED, USED, OR DISCLOSED WITHOUT THE EXPRESS WRITTEN CONSENT OF KOBI KARP ARCHITECTURE & INTERIOR DESIGN, INC. AIA. (c) 2020

Shore Club
1901 Collins Ave.
Miami Beach, FL 33139

Owner: WITKOFF.
Name 40 West 57th Street, Suite 1620
Address New York, NY 10019
Address 212-672-4700
Tel: witkoff@rossettipr.com
Email

Design Architects: KKAID & RAMSA COLLABORATION
Name
Address
Address
Tel:
Email

Consultant: LANDSCAPE
Name Island Planning Corporation.
Address 248 Washington Ave,
Address Miami Beach, FL, 33139
Tel: 305-534-5725
Email info@islandplanningcorporation.com

Consultant: HERITAGE ARCHITECTURAL ASSOCIATES
Name Steve Avdakov.
Address Island Planning Corporation.
Address 4300 Biscayne Boulevard, Suite 203
Tel:
Email Miami, FL, 33137

Architect:
Kobi Karp Architecture and Interior Design, Inc.
571 NW 28th Street
Miami, Florida 33127 USA
Tel: +1(305) 573 1818
Fax: +1(305) 573 3766

STATE OF FLORIDA · KOBI KARP · AR0012578 · REGISTERED ARCHITECT

Digitally signed by Kobi Kar
Date: 2022.04.19 15:46:09-04

KOBI KARP
Lic. # AR0012578

K O B I
K A R P

EXISTING CROMWELL ELEVATIONS

Date	4-18-2021	Sheet No.	A4.06
Scale	1/32" = 1'-0"		
Project	2104		

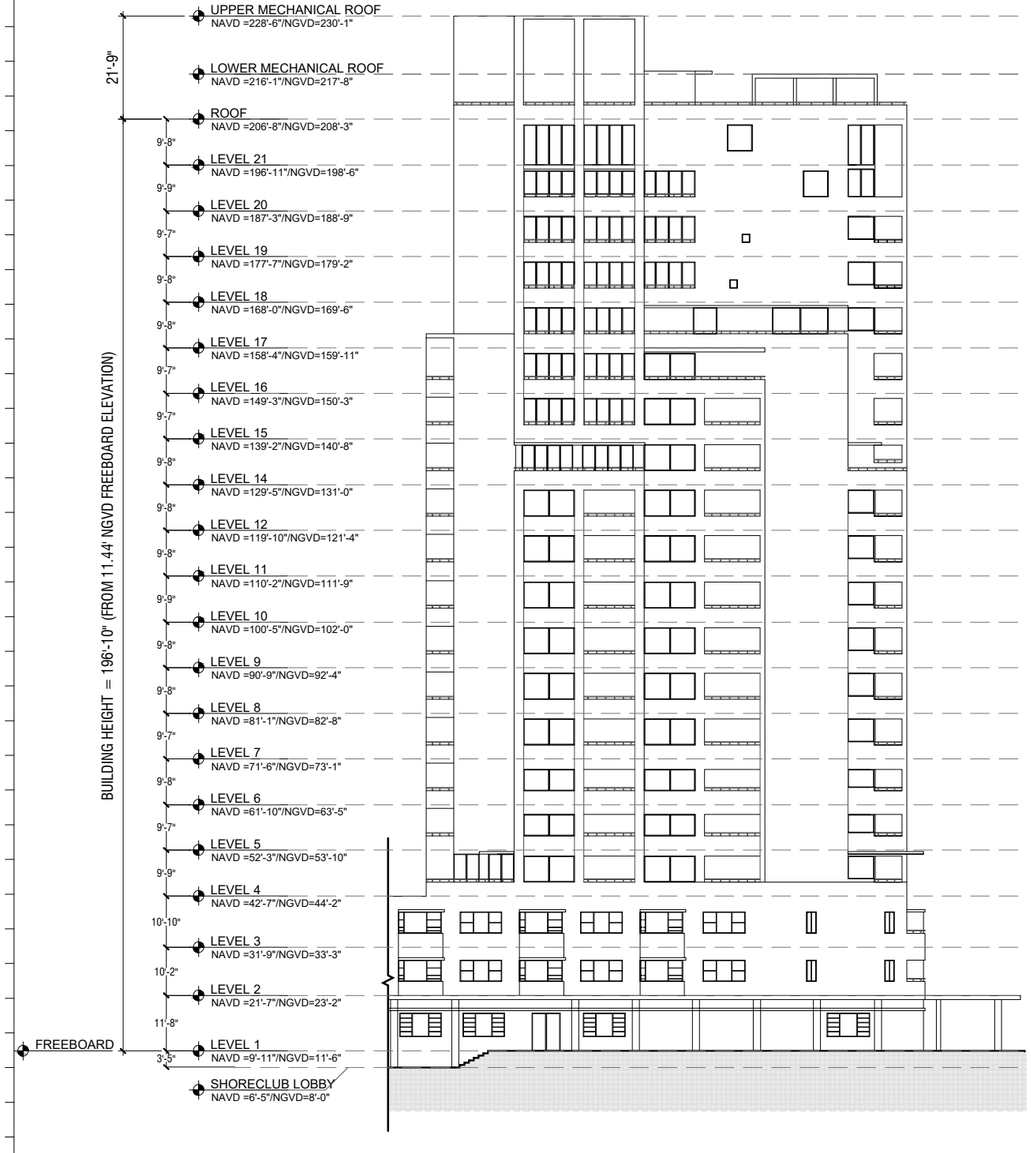

1 EXISTING TOWER SOUTH ELEVATION

SCALE: 1/32" = 1'-0"

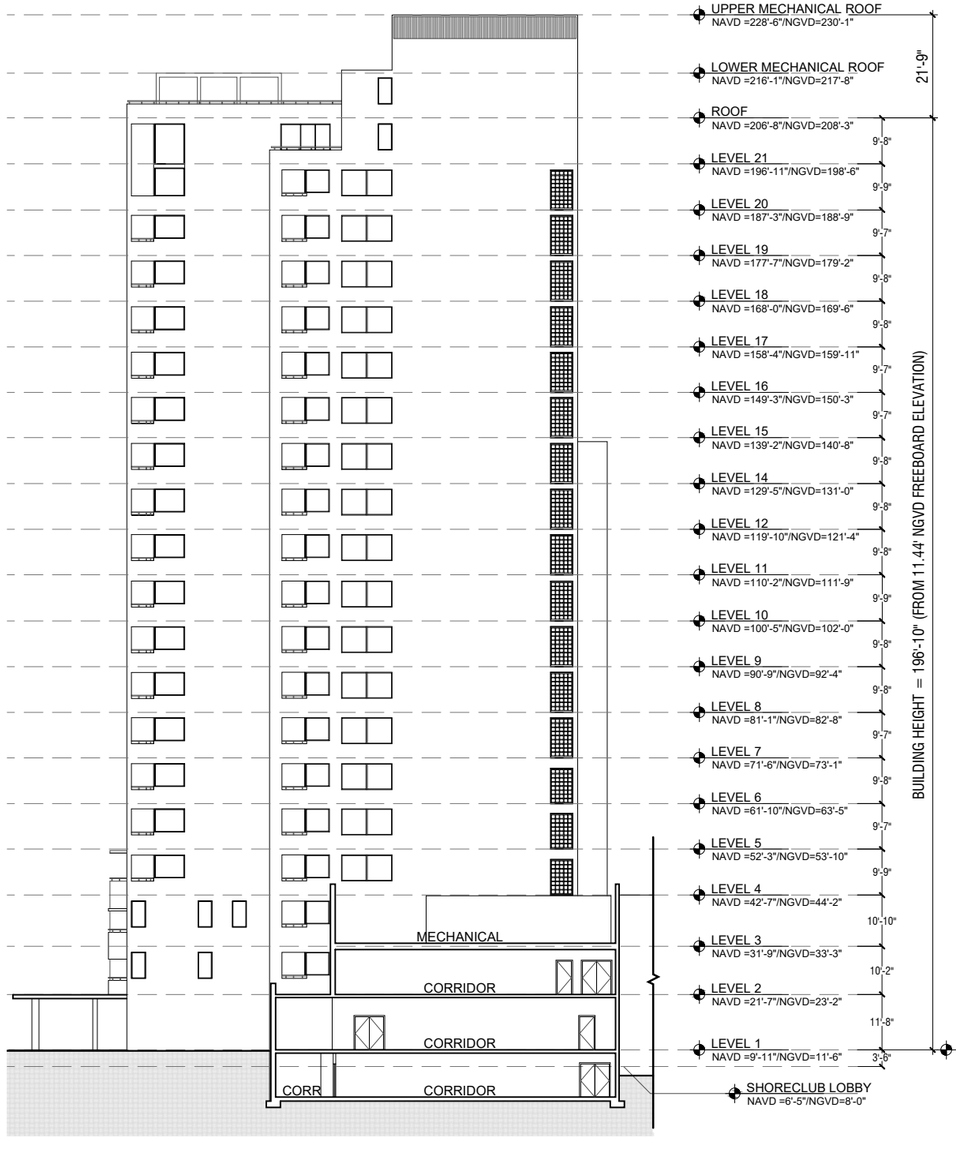

2 EXISTING TOWER NORTH ELEVATION

SCALE: 1/32" = 1'-0"

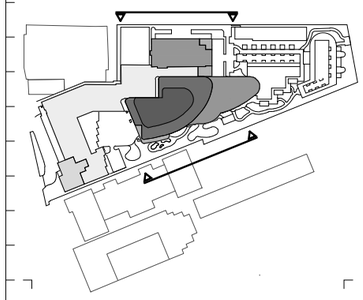

Rev.	Date	Rev.	Date

ALL DRAWINGS AND WRITTEN MATERIAL APPEARING HEREIN CONSTITUTE THE ORIGINAL AND UNPUBLISHED WORK OF KOBI KARP AIA, AND MAY NOT BE DUPLICATED, USED, OR DISCLOSED WITHOUT THE EXPRESS WRITTEN CONSENT OF KOBI KARP ARCHITECTURE & INTERIOR DESIGN, INC. AIA. (c) 2020

Shore Club
1901 Collins Ave.
Miami Beach, FL 33139

Owner: WITKOFF
Name 40 West 57th Street, Suite 1620
Address New York, NY 10019
Address 212-672-4700
Tel: witkoff@rossettipr.com
Email

Design Architects: KKAID & RAMSA COLLABORATION
Name
Address
Address
Tel:
Email

Consultant: LANDSCAPE
Name Island Planning Corporation.
Address 248 Washington Ave,
Address Miami Beach, FL, 33139
Tel: 305-534-5725
Email info@islandplanningcorporation.com

Consultant: HERITAGE ARCHITECTURAL ASSOCIATES
Name Steve Avdakov,
Address Island Planning Corporation.
Address 4300 Biscayne Boulevard, Suite 203
Tel:
Email Miami, FL, 33137

Architect:
Kobi Karp Architecture and Interior Design, Inc.
571 NW 28th Street
Miami, Florida 33127 USA
Tel: +1(305) 573 1818
Fax: +1(305) 573 3766

STATE OF FLORIDA · KOBI KARP · LICENSE NUMBER AR0012578 · REGISTERED ARCHITECT

Digitally signed by Kobi Karp
Date: 2022.04.18 15:46:16-04'

KOBI KARP
Lic. # AR0012578

K O B I K A R P

EXISTING TOWER ELEVATIONS

Date	4-18-2021	Sheet No.	A4.07
Scale	1/32" = 1'-0"		
Project	2104		

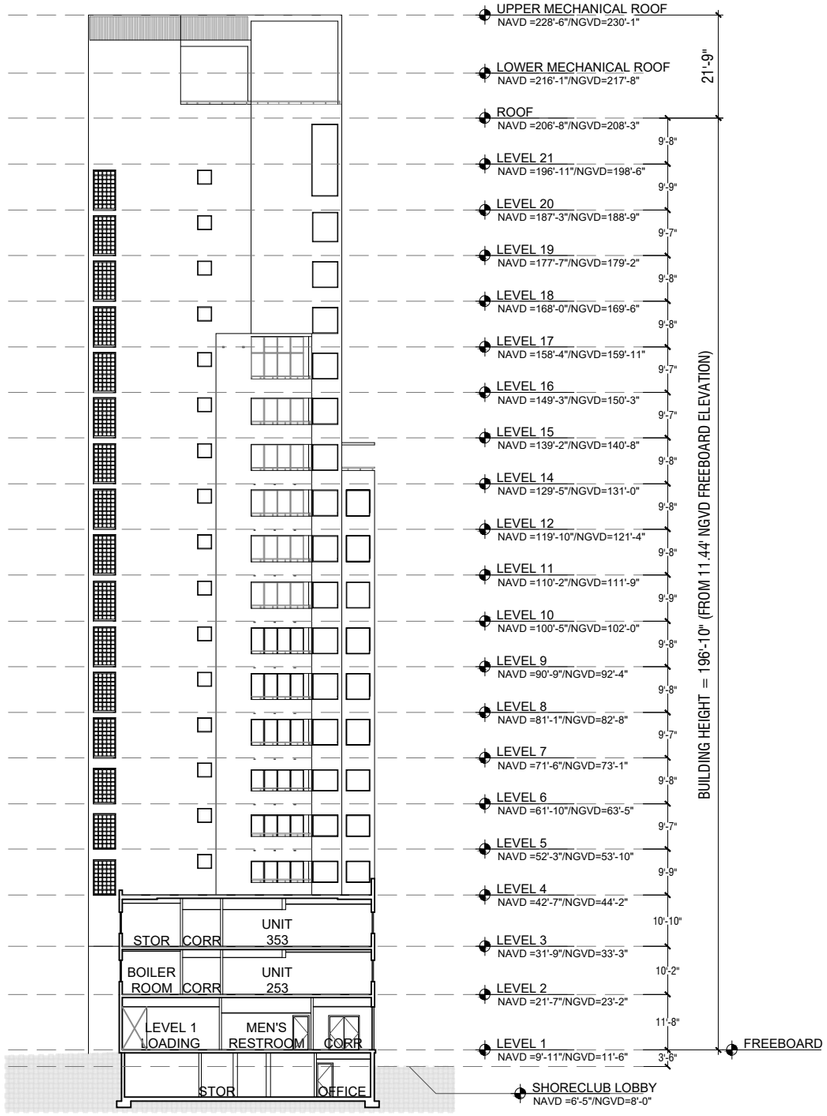

1 EXISTING TOWER WEST ELEVATION

SCALE: 1/32" = 1'-0"

2 EXISTING TOWER EAST ELEVATION

SCALE: 1/32" = 1'-0"

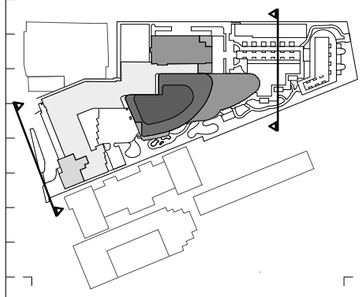

Rev.	Date	Rev.	Date

ALL DRAWINGS AND WRITTEN MATERIAL APPEARING HEREIN CONSTITUTE THE ORIGINAL AND UNPUBLISHED WORK OF KOBI KARP AIA, AND MAY NOT BE DUPLICATED, USED, OR DISCLOSED WITHOUT THE EXPRESS WRITTEN CONSENT OF KOBI KARP ARCHITECTURE & INTERIOR DESIGN, INC. AIA. (c) 2020

Shore Club
1901 Collins Ave.
Miami Beach, FL 33139

Owner: WITKOFF.
Name
Address 40 West 57th Street, Suite 1620
Address New York, NY 10019
Tel: 212-672-4700
Email witkoff@rossettipr.com

Design Architects: KKAID & RAMSA COLLABORATION
Name
Address
Address
Tel:
Email

Consultant: LANDSCAPE
Name Island Planning Corporation.
Address 248 Washington Ave,
Address Miami Beach, FL, 33139
Tel: 305-534-5725
Email info@islandplanningcorporation.com

Consultant: HERITAGE ARCHITECTURAL ASSOCIATES
Name Steve Avdakov,
Address Island Planning Corporation.
Address 4300 Biscayne Boulevard, Suite 203
Tel:
Email Miami, FL, 33137

Architect:
Kobi Karp Architecture and Interior Design, Inc.
571 NW 28th Street
Miami, Florida 33127 USA
Tel: +1(305) 573 1818
Fax: +1(305) 573 3766

STATE OF FLORIDA · KOBI KARP · LICENSED ARCHITECT

Digitally signed by Kobi Kar
Date: 2022.04.18 15:46:22-04

KOBI KARP
Lic. # AR0012578

KOBI KARP

EXISTING TOWER ELEVATIONS

Date	4-18-2021	Sheet No.	A4.08
Scale	1/32" = 1'-0"		
Project	2104		