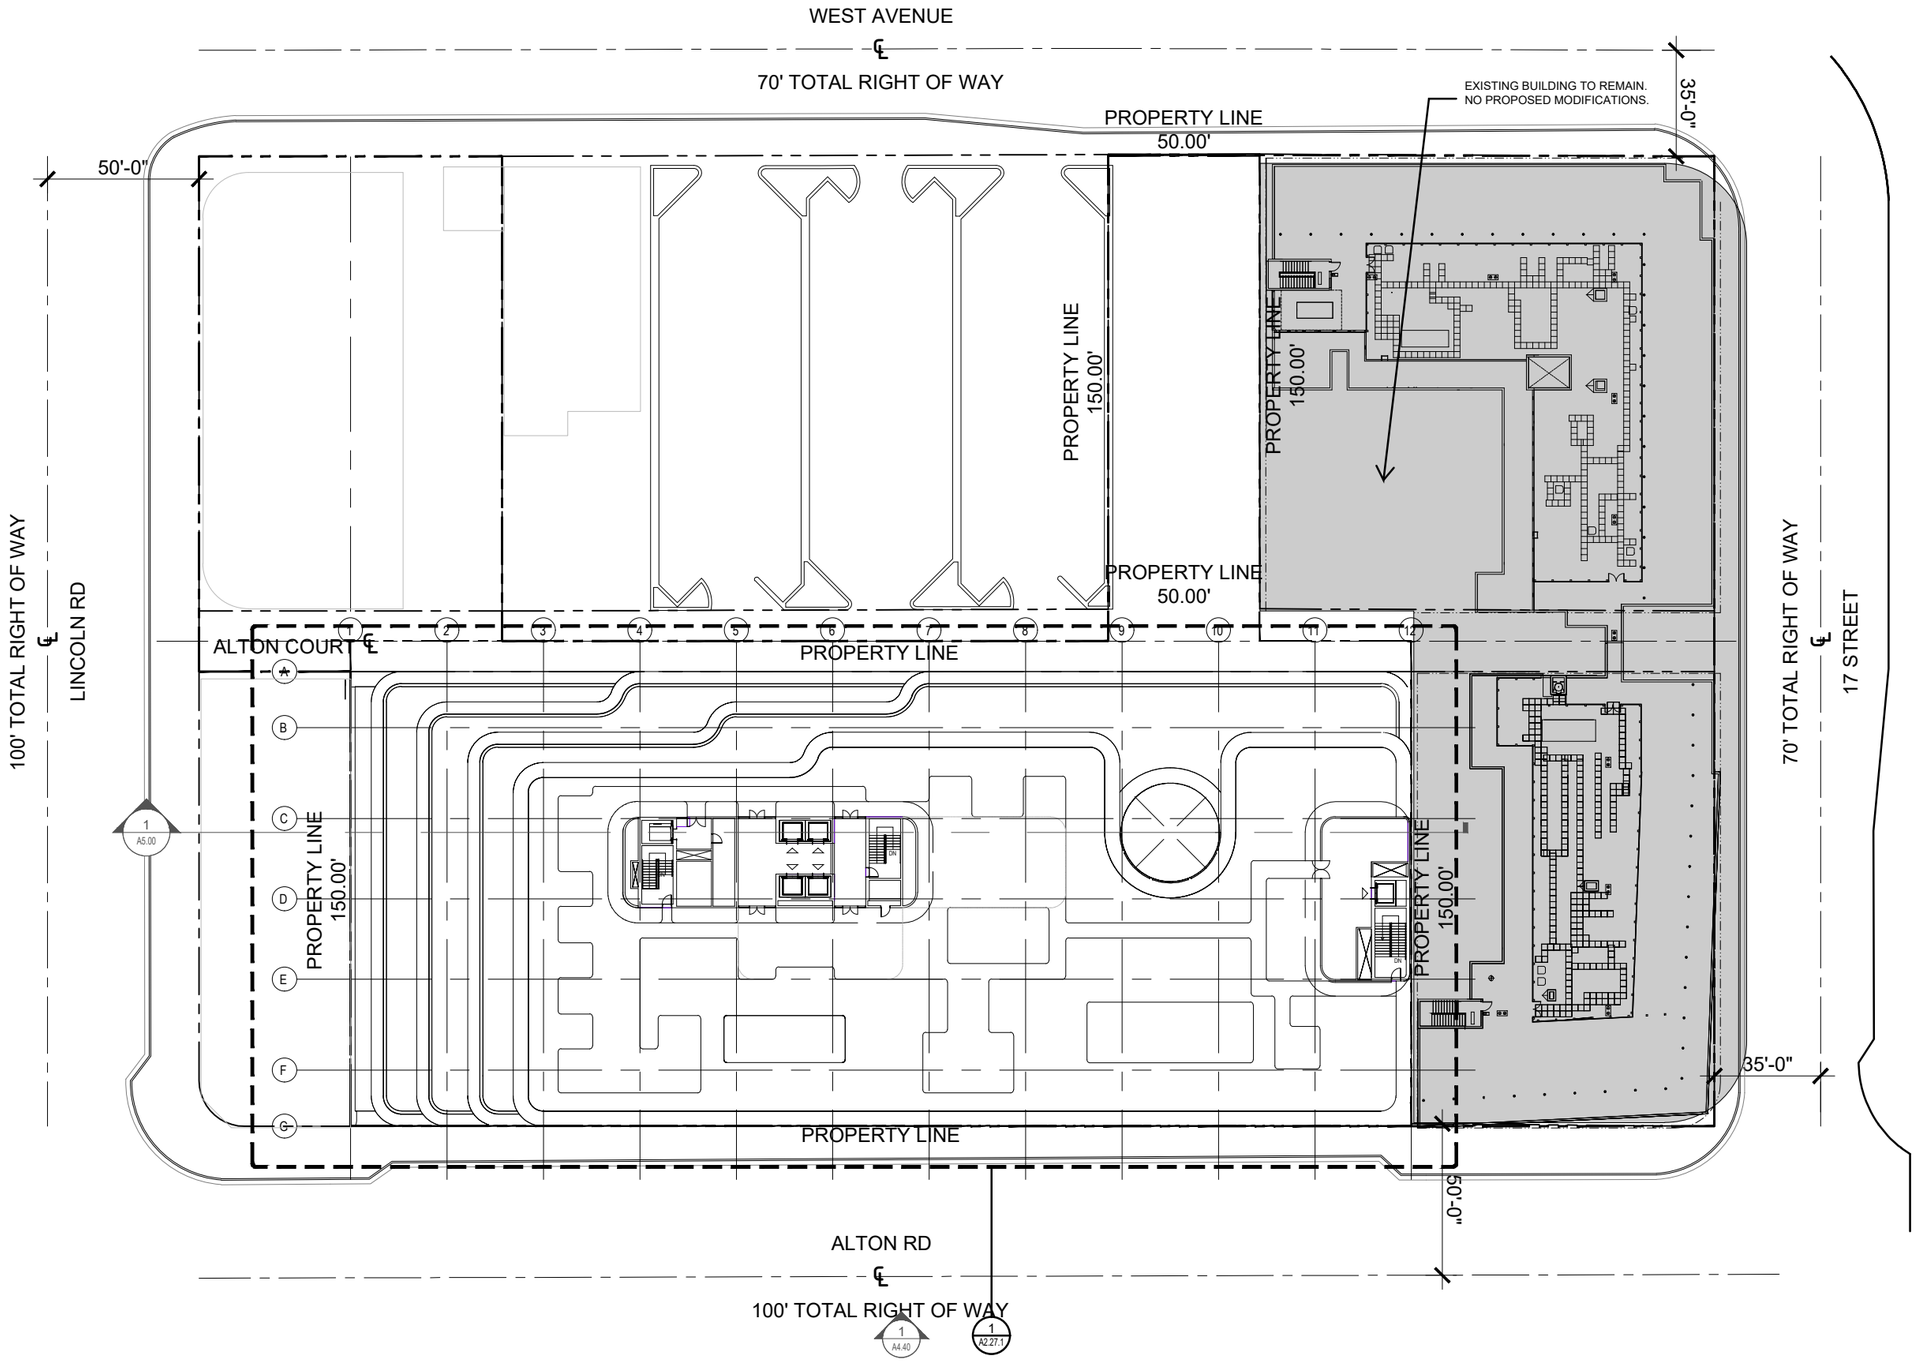


1 PROPOSED OVERALL ROOF LEVEL
SCALE: 1" = 50'-0"

N

Rev.	Date	Rev.	Date

ALL DRAWINGS AND WRITTEN MATERIAL APPEARING HEREIN CONSTITUTE THE ORIGINAL AND UNPUBLISHED WORK OF KOBI KARP AIA, AND MAY NOT BE DUPLICATED, USED, OR DISCLOSED WITHOUT THE EXPRESS WRITTEN CONSENT OF KOBI KARP ARCHITECTURE & INTERIOR DESIGN, INC. AIA. (c) 2018

PB22-0562 - FINAL SUBMITTAL

OFFICE BUILDING

1656-1680 ALTON RD
MIAMI BEACH, FLORIDA 33139

Owner:
Name BH The Alton LLC
Address
Address
Tel:
Email

Landscape:
CLAD
8020 NE 4th Ave
Studio 113, Miami Fl
(786) 536-6076
Email: carolina@cladlandscape.com

Consultant:
Kobi Karp
571 NW 28th St
Miami, FL 33127
Tel: (305) 573-1818
Email: kobikarp@kobikarp.com

Foster + Partners

Riverside, 22 Hester Road
London SW11 4AN
T +44(0)20 7738 0455
www.fosterandpartners.com


Kobi Karp Architecture and Interior Design, Inc.
571 NW 28th Street
Miami, Florida 33127 USA
Tel: +1(305) 573 1818
Fax: +1(305) 573 3766

STATE OF FLORIDA
Kobi Karp
AR0012578
REGISTERED ARCHITECT
2023.07.28
13:38:33-04'00'
KOBIKARP
AR0012578

K O B I
K A R P

PROPOSED OVERALL ROOF PLAN
ALTERNATE SCHEME

Date	07.31.2023	Sheet No.	
Scale	1" = 50'-0"		A2.27 ALT
Project	2132		

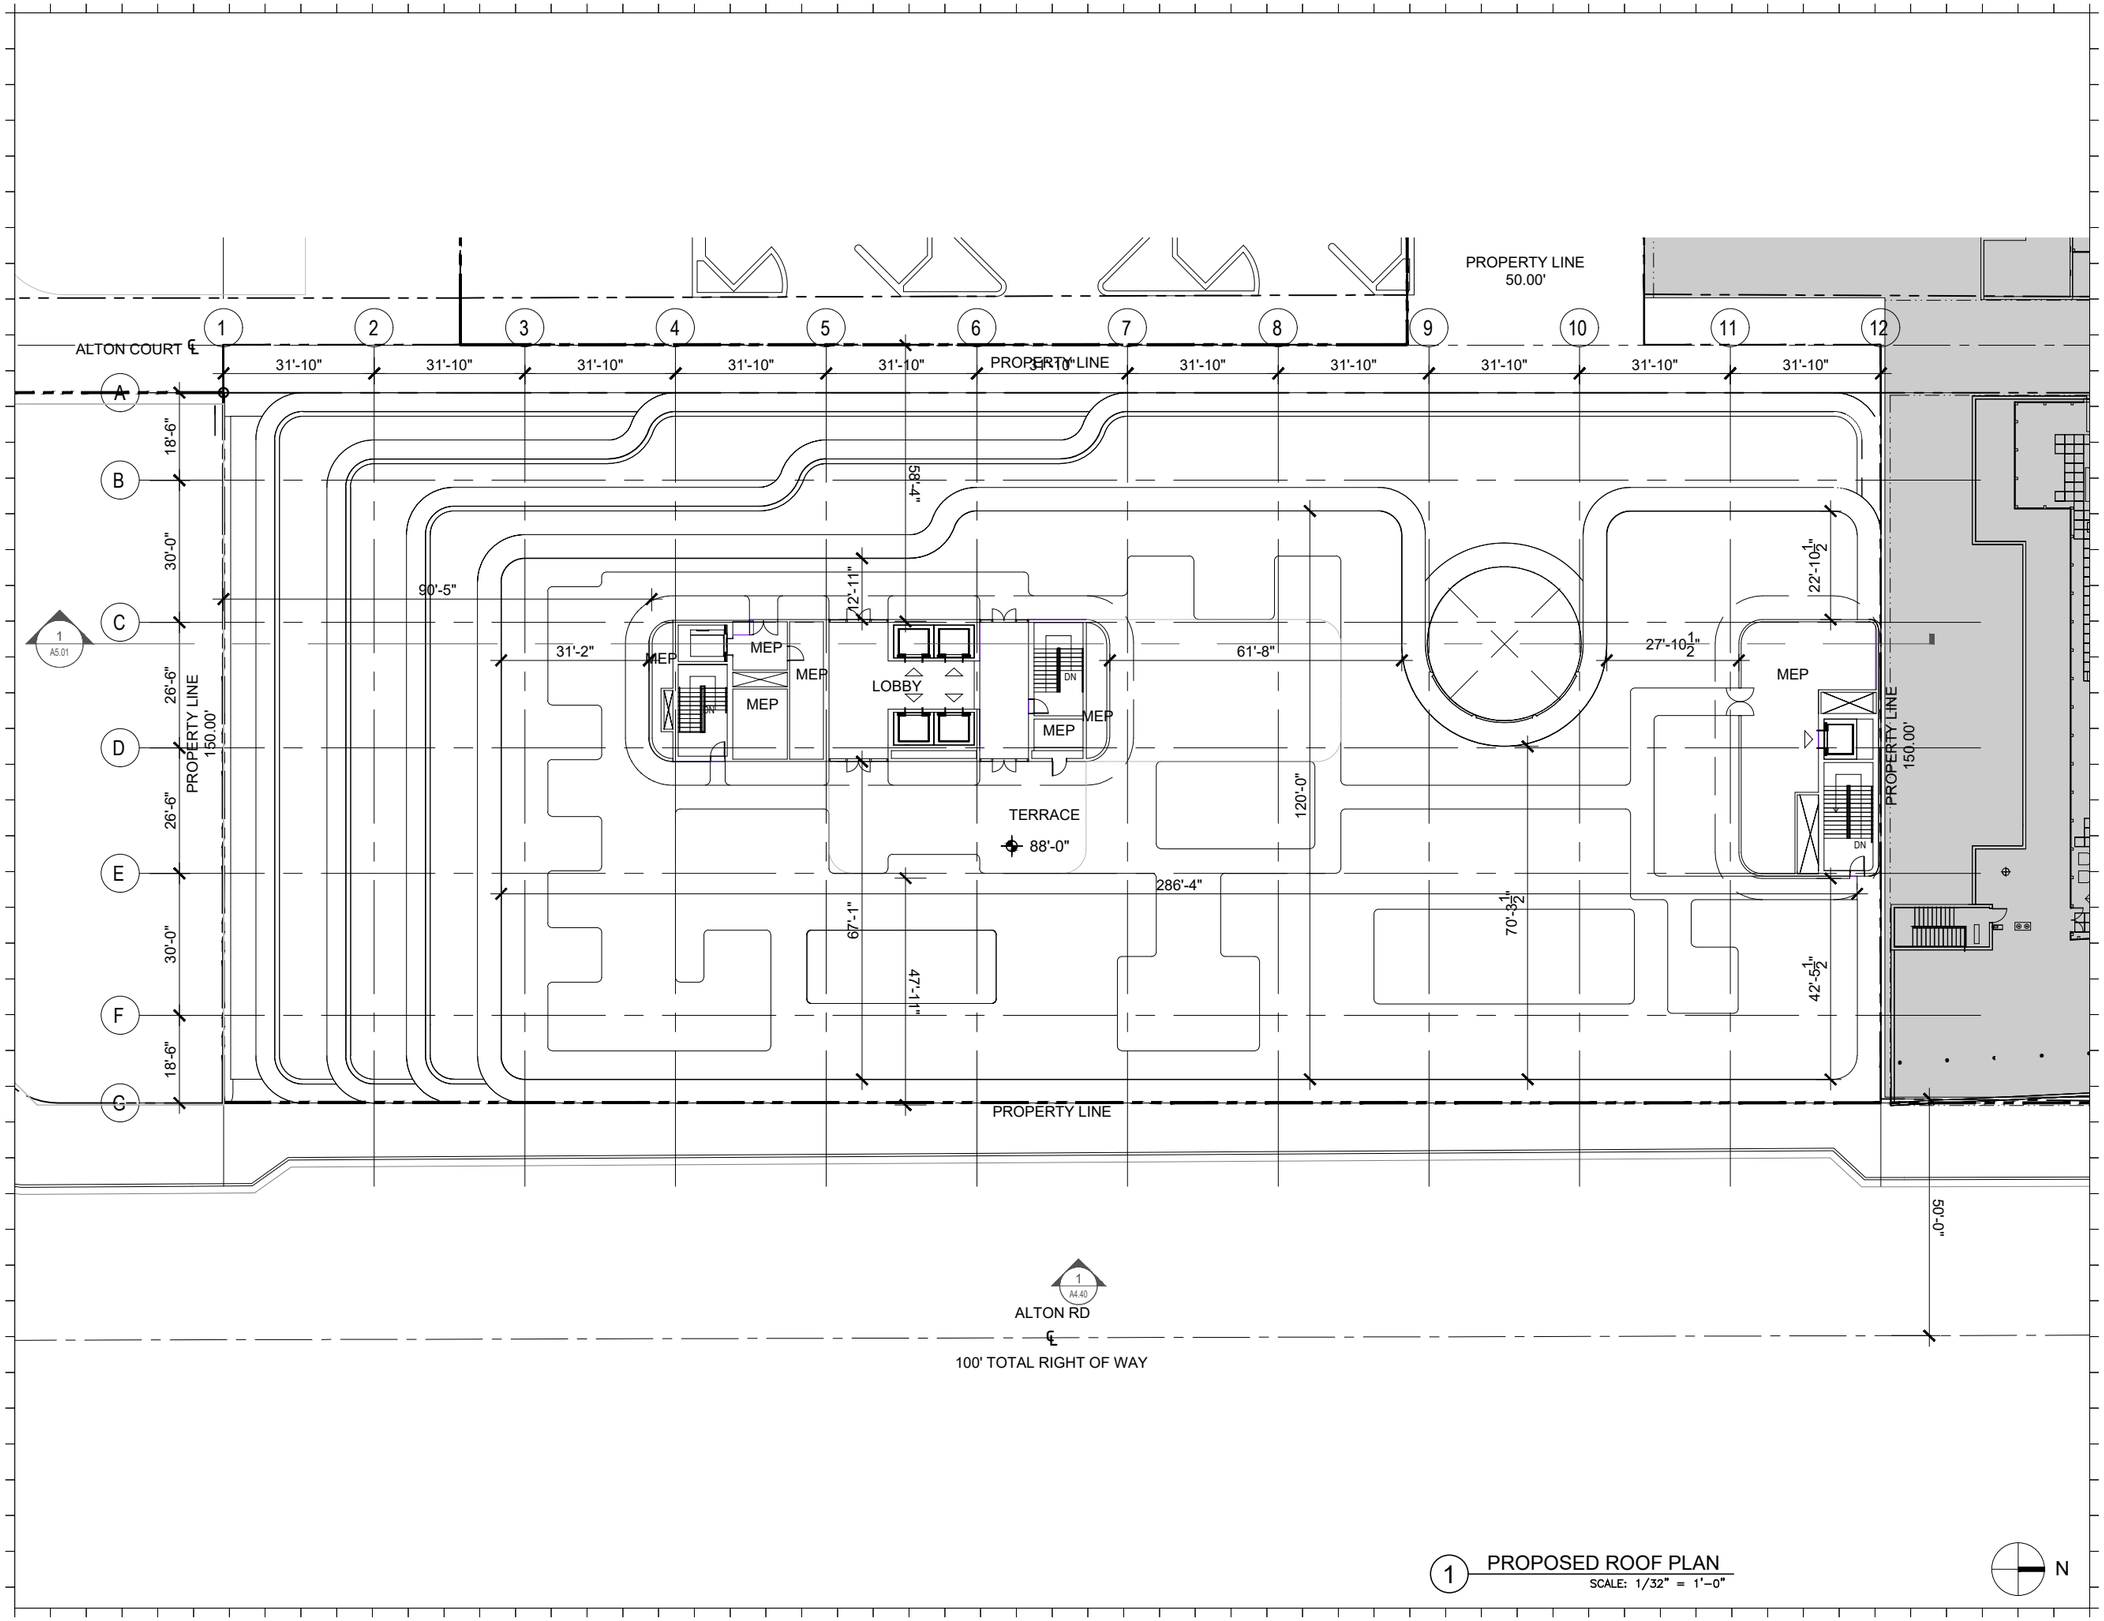

1 PROPOSED ROOF PLAN
SCALE: 1/32" = 1'-0"

Rev.	Date	Rev.	Date

ALL DRAWINGS AND WRITTEN MATERIAL APPEARING HEREIN CONSTITUTE THE ORIGINAL AND UNPUBLISHED WORK OF KOBI KARP AIA, AND MAY NOT BE DUPLICATED, USED, OR DISCLOSED WITHOUT THE EXPRESS WRITTEN CONSENT OF KOBI KARP ARCHITECTURE & INTERIOR DESIGN, INC. AIA. (c) 2018

PB22-0562 - FINAL SUBMITTAL

OFFICE BUILDING

1656-1680 ALTON RD
MIAMI BEACH, FLORIDA 33139

Owner:
Name BH The Alton LLC
Address
Address
Tel:
Email

Landscape:
CLAD
8020 NE 4th Ave
Studio 113, Miami Fl
(786) 536-6076
Email: carolina@cladlandscape.com

Consultant:
Kobi Karp
571 NW 28th St
Miami, FL 33127
Tel: (305) 573-1818
Email: kobikarp@kobikarp.com

Foster + Partners

Riverside, 22 Hester Road
London SW11 4AN
T +44(0)20 7738 0455
www.fosterandpartners.com

Kobi Karp Architecture and Interior Design, Inc.
571 NW 28th Street
Miami, Florida 33127 USA
Tel: +1(305) 573 1818
Fax: +1(305) 573 3766


STATE OF FLORIDA
KOBI KARP
REGISTERED ARCHITECT
KOBIKARP
AR0012578

Kobi Karp
2023.07.28
11:38:38-04'00'

K O B I
K A R P

PROPOSED ROOF PLAN
ENLARGED - ALTERNATE SCHEME

Date	07.31.2023	Sheet No.	
Scale	1/32" = 1'-0"		A2.27.1 ALT
Project	2132		

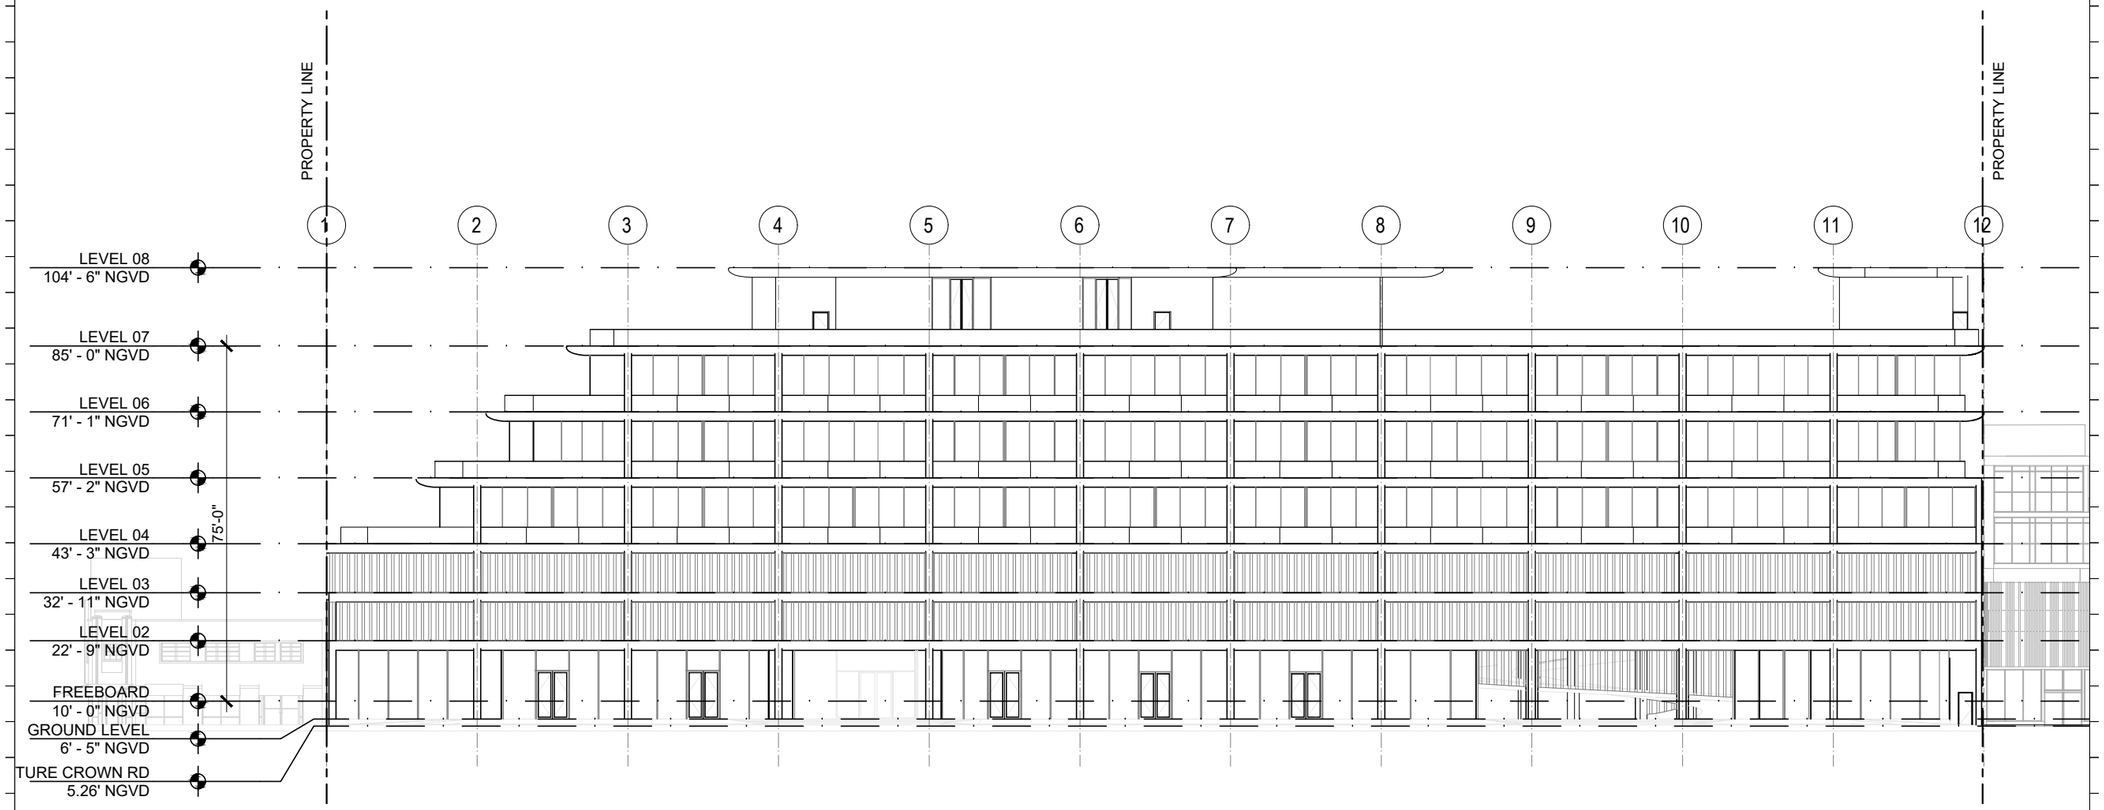

1 PROPOSED ELEVATION
SCALE: 1/32" = 1'-0"

Rev.	Date	Rev.	Date

ALL DRAWINGS AND WRITTEN MATERIAL APPEARING HEREIN CONSTITUTE THE ORIGINAL AND UNPUBLISHED WORK OF KOBI KARP AIA, AND MAY NOT BE DUPLICATED, USED, OR DISCLOSED WITHOUT THE EXPRESS WRITTEN CONSENT OF KOBI KARP ARCHITECTURE & INTERIOR DESIGN, INC. AIA. (c) 2018

PB22-0562 - FINAL SUBMITTAL

OFFICE BUILDING

1656-1680 ALTON RD
MIAMI BEACH, FLORIDA 33139

Owner:
Name BH The Alton LLC
Address
Address
Tel:
Email

Landscape:
CLAD
8020 NE 4th Ave
Studio 113, Miami Fl
(786) 536-6076
Email: carolina@cladlandscape.com

Consultant:
Kobi Karp
571 NW 28th St
Miami, FL 33127
Tel: (305) 573-1818
Email: kobikarp@kobikarp.com

Foster + Partners

Riverside, 22 Hester Road
London SW11 4AN
T +44(0)20 7738 0455
www.fosterandpartners.com


Kobi Karp Architecture and Interior Design, Inc.
571 NW 28th Street
Miami, Florida 33127 USA
Tel: +1(305) 573 1818
Fax: +1(305) 573 3766

STATE OF FLORIDA
Kobi Karp
2023.07.28
13:38:43-04'00'
REGISTERED ARCHITECT
KOBIKARP
AR0012578

K O B I
K A R P

PROPOSED ELEVATION
ALTERNATE SCHEME

Date	07.31.2023	Sheet No.
Scale	1/32" = 1'-0"	A4.40 ALT
Project	2132	

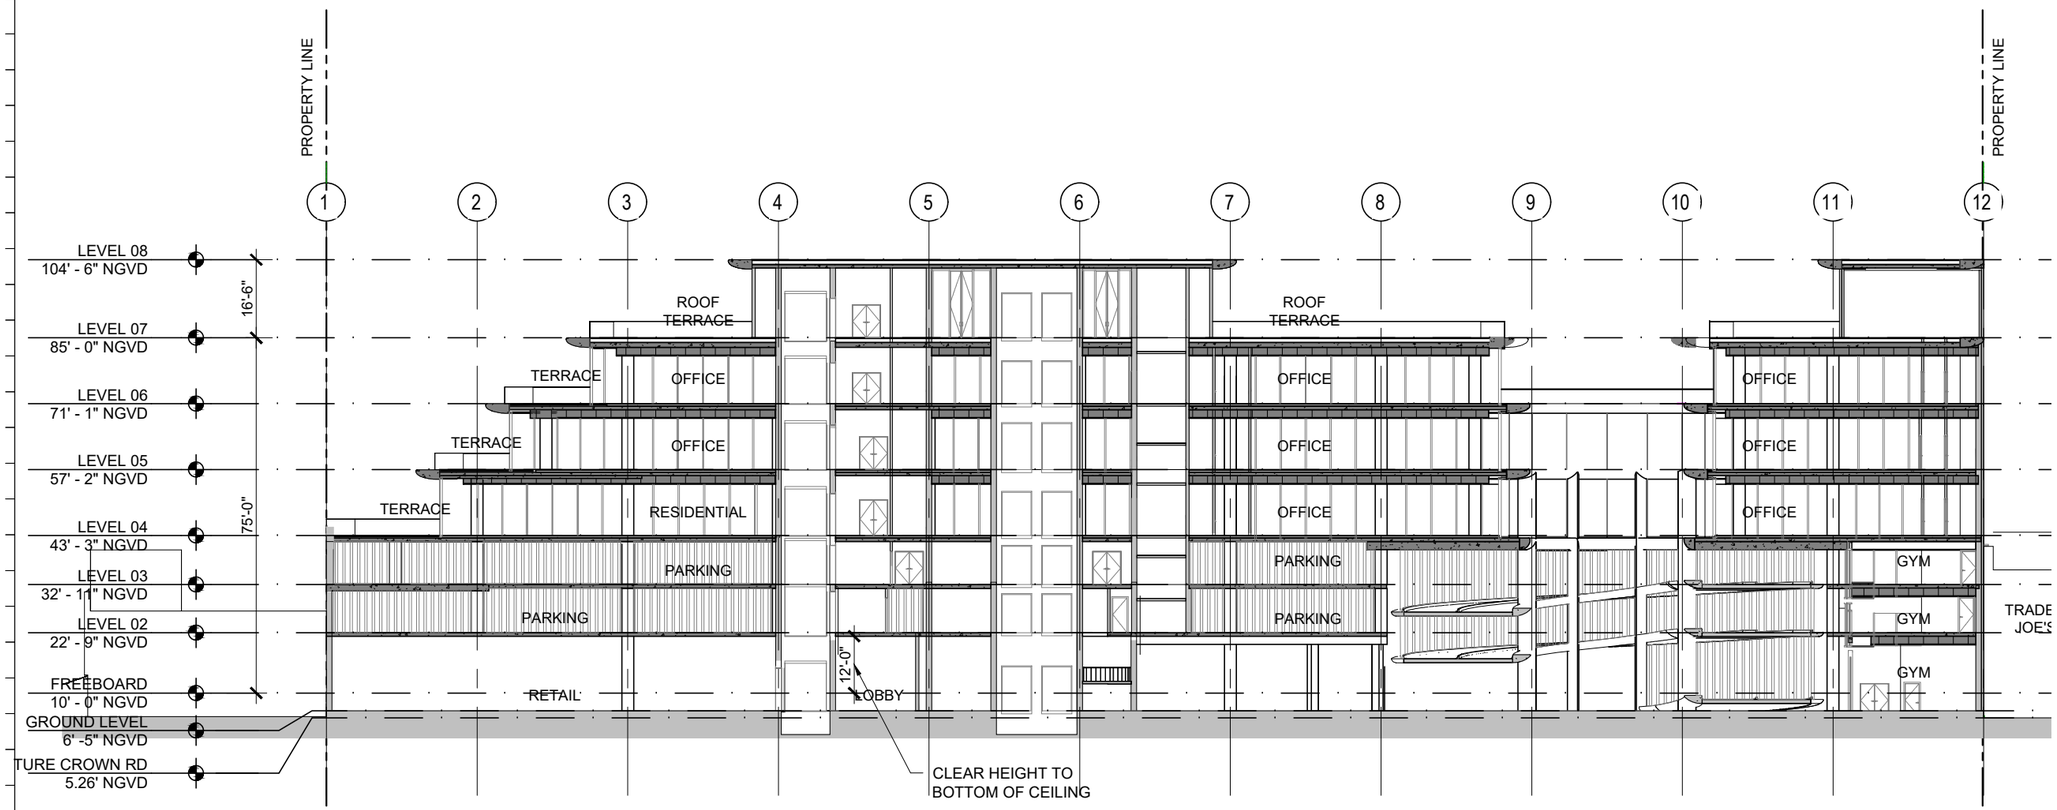

1 PROPOSED SECTION A
SCALE: 1/32" = 1'-0"

ALL DRAWINGS AND WRITTEN MATERIAL APPEARING HEREIN CONSTITUTE THE ORIGINAL AND UNPUBLISHED WORK OF KOBI KARP AIA, AND MAY NOT BE DUPLICATED, USED, OR DISCLOSED WITHOUT THE EXPRESS WRITTEN CONSENT OF KOBI KARP ARCHITECTURE & INTERIOR DESIGN, INC. AIA. (c) 2018

Rev.	Date	Rev.	Date

PB22-0562 - FINAL SUBMITTAL

OFFICE BUILDING

1656-1680 ALTON RD
MIAMI BEACH, FLORIDA 33139

Owner:
Name BH The Alton LLC
Address
Address
Tel:
Email

Landscape:
CLAD
8020 NE 4th Ave
Studio 113, Miami Fl
(786) 536-6076
Email: carolina@cladlandscape.com

Consultant:
Kobi Karp
571 NW 28th St
Miami, FL 33127
Tel: (305) 573-1818
Email: kobikarp@kobikarp.com

Foster + Partners

Riverside, 22 Hester Road
London SW11 4AN
T +44(0)20 7738 0455
www.fosterandpartners.com

Kobi Karp Architecture and Interior Design, Inc.
571 NW 28th Street
Miami, Florida 33127 USA
Tel: +1(305) 573 1818
Fax: +1(305) 573 3766

STATE OF FLORIDA
Kobi Karp
LICENSE NUMBER
AR0012578
REGISTERED ARCHITECT
2023.07.28 13:38:48-04'00'
KOBIKARP
AR0012578

K O B I
K A R P

PROPOSED SECTION
ALTERNATE SCHEME

Date	07.31.2023	Sheet No.	A5.00 ALT
Scale	1/32" = 1'-0"		
Project	2132		