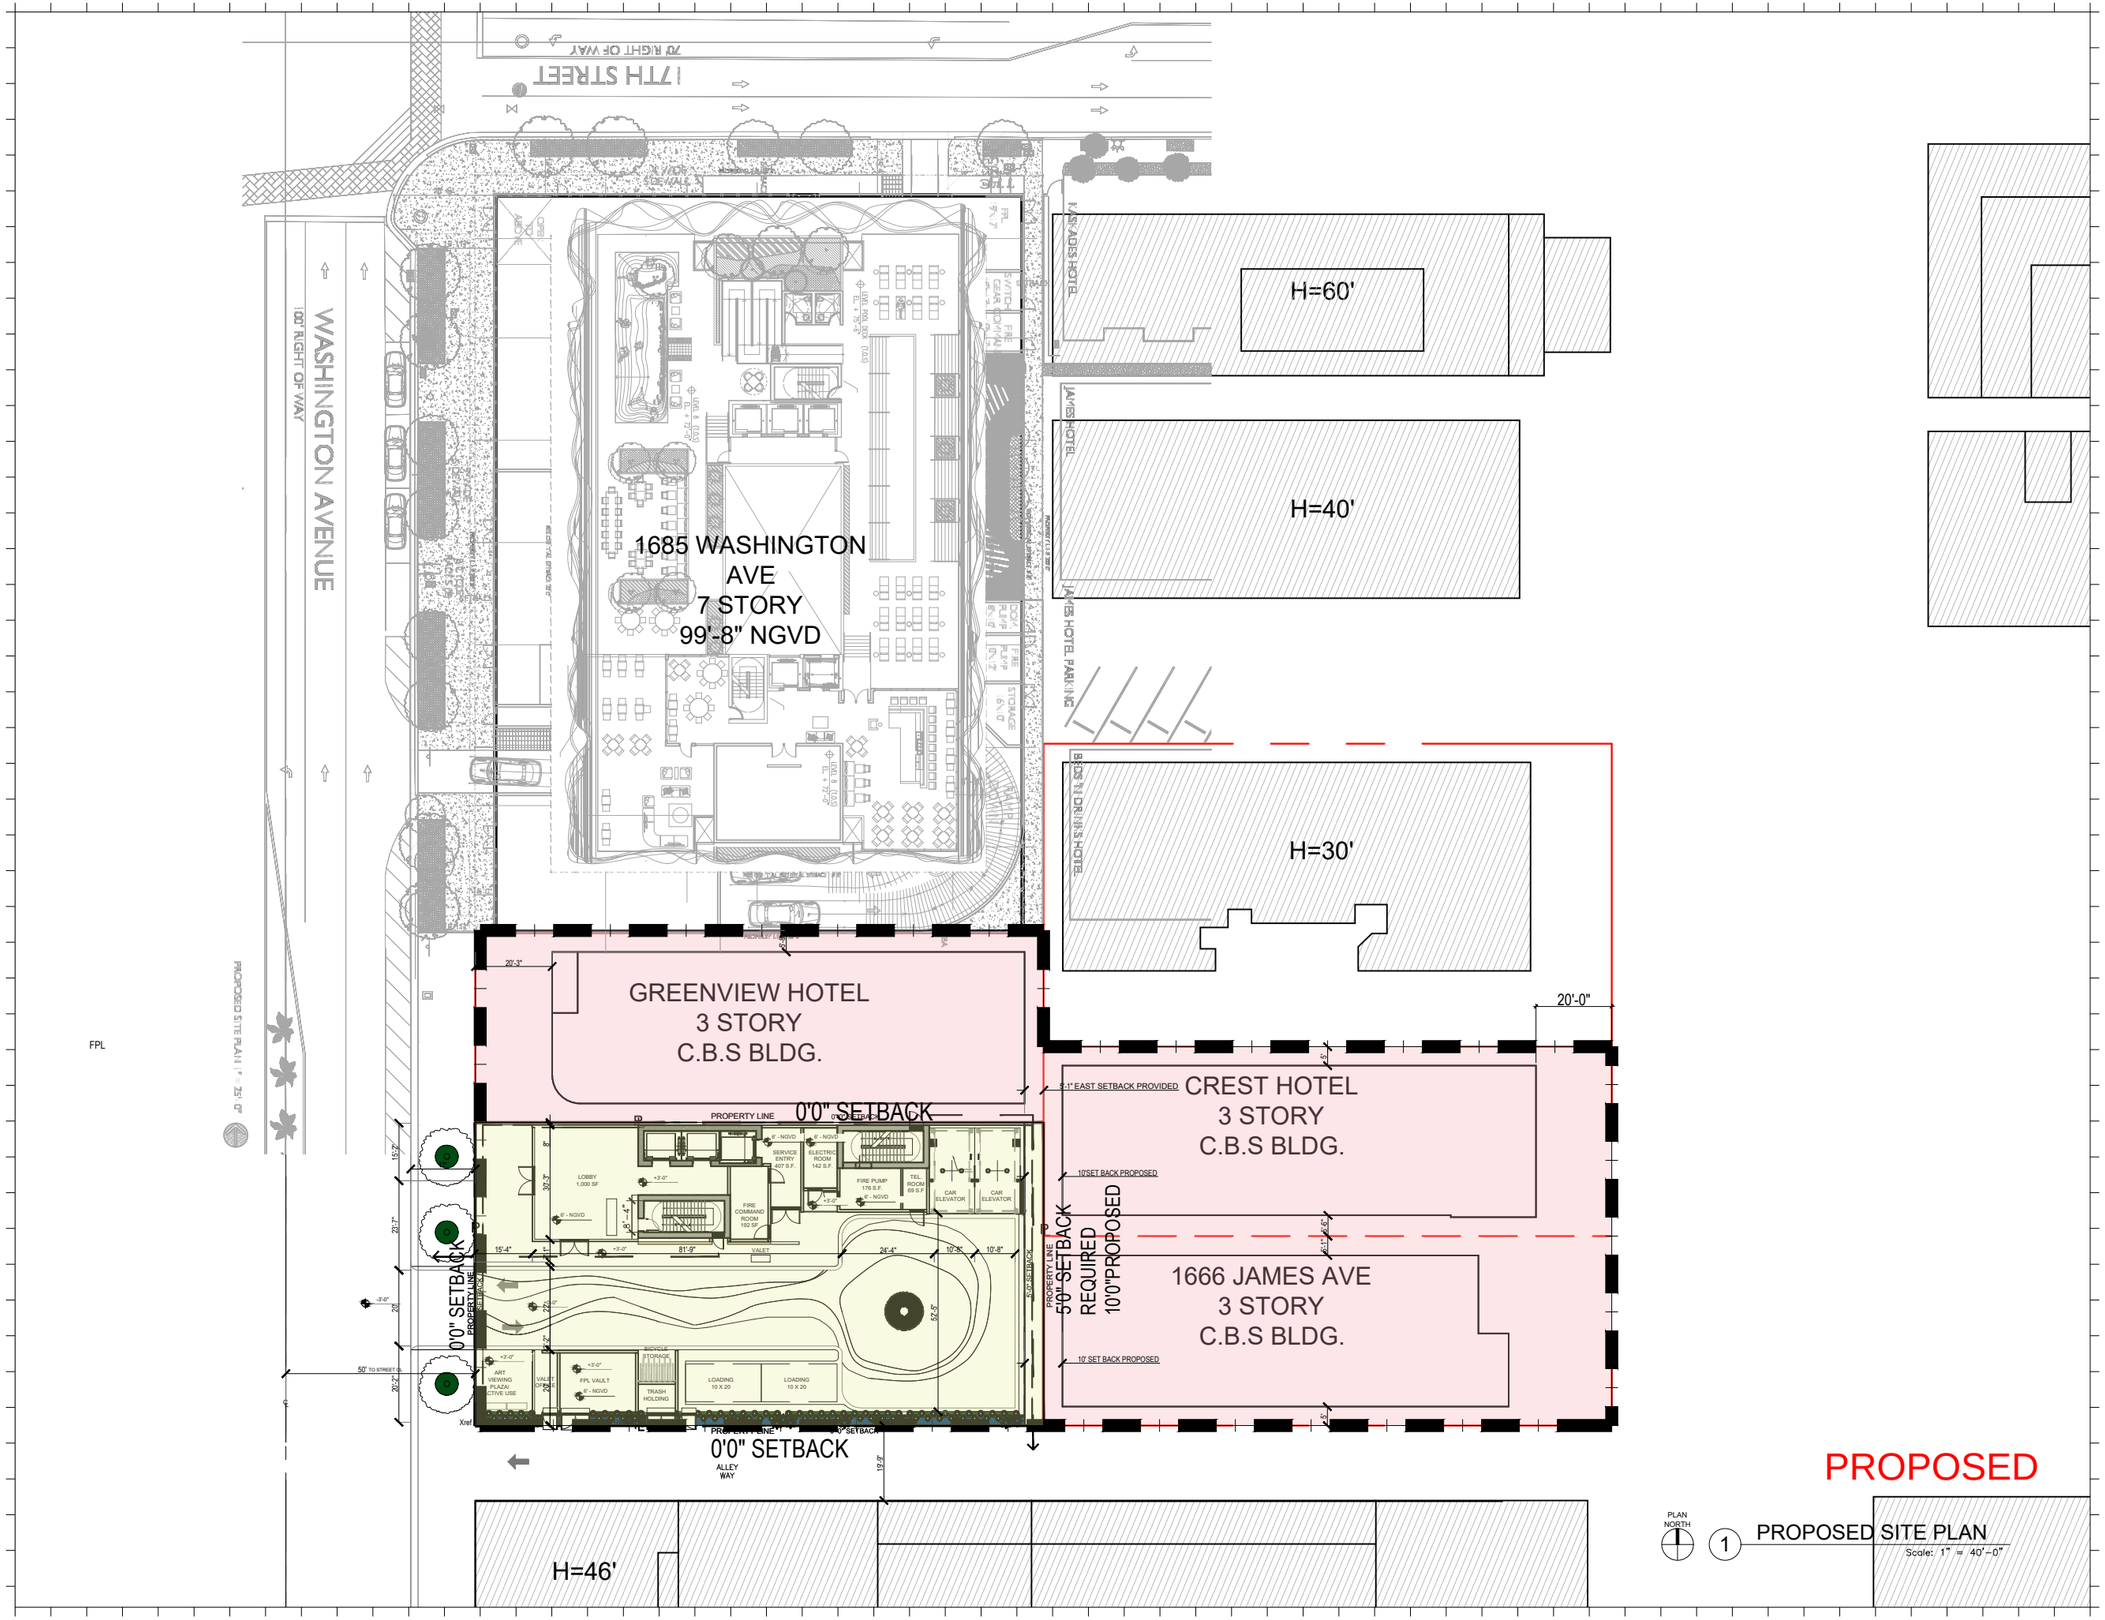


PROPOSED

Rev.	Date	Rev.	Date

ALL DRAWINGS AND WRITTEN MATERIAL APPEARING HEREIN CONSTITUTE THE ORIGINAL AND UNPUBLISHED WORK OF KOBI KARP AIA, AND MAY NOT BE DUPLICATED, USED, OR DISCLOSED WITHOUT THE EXPRESS WRITTEN CONSENT OF KOBI KARP ARCHITECTURE & INTERIOR DESIGN, INC. AIA. (c) 2018

PB23-0629-FINAL SUMMITAL

OSP - OFFICE BUILDING
1665 - 1667 WASHINGTON AVENUE
MIAMI BEACH, FL 33139

Owner:
Name SHVO
Address New York, NY
Address
Tel: --
Email --

Landscape Architect:
Name CLAD
Address 8020 NE 4th Ave
Address Studio 113, Miami, FL
Tel: (786) 536-6076
Email carolina@cladlandscape.com

Structural:
Name YHE Engineering
Address 99 NW 27 Avenue
Address Miami, FL 33131
Tel: (305) 969-9423
Email yh@yhengineering.com

MEP:
Name Cosentini
Address 498 Seventh Avenue
Address New York, NY 10018
Tel: (212) 615-3602
Email dmass@cosentini.com


Architect:
Kobi Karp Architecture and Interior Design, Inc.
571 NW 28th Street
Miami, Florida 33127 USA
Tel: +1(305) 573 1818
Fax: +1(305) 573 3766

STATE OF FLORIDA
Kobi Karp
2023.09.26
REGISTERED ARCHITECT
KOBI KARP
Lic. # AR0012578

KOBI KARP

PROPOSED SITE PLAN

Date	09-22-2023	Sheet No.	A2.00
Scale			
Project	2132		

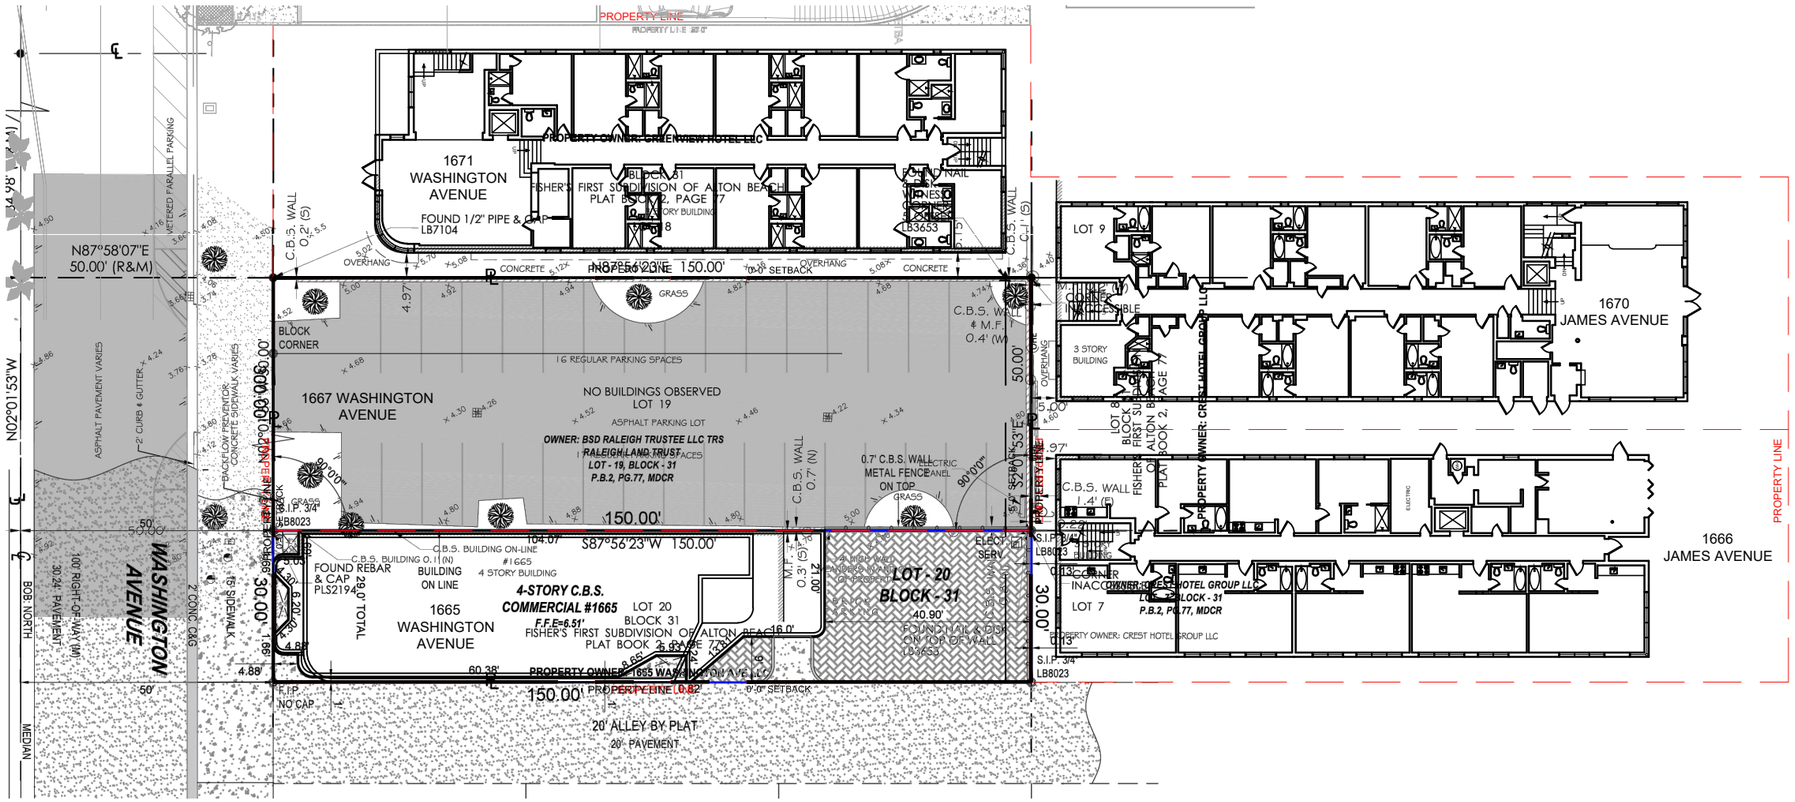

PLAN NORTH

1 EXISTING LEVEL 1 FLOOR PLAN

Scale: 1" = 30'-0"

PROPOSED

Rev.	Date	Rev.	Date

ALL DRAWINGS AND WRITTEN MATERIAL APPEARING HEREIN CONSTITUTE THE ORIGINAL AND UNPUBLISHED WORK OF KOBI KARP AIA, AND MAY NOT BE DUPLICATED, USED, OR DISCLOSED WITHOUT THE EXPRESS WRITTEN CONSENT OF KOBI KARP ARCHITECTURE & INTERIOR DESIGN, INC. AIA. (c) 2018

PB23-0629 FINAL SUBMISSION

OSP - OFFICE BUILDING

1665 - 1667 WASHINGTON AVENUE
MIAMI BEACH, FL 33139

Owner:
Name SHVO
Address New York, NY
Address
Tel: --
Email --

Landscape Architect:
Name CLAD
Address 8020 NE 4th Ave
Address Studio 113, Miami, FL
Tel: (786) 536-6076
Email carolina@cladlandscape.com

Structural:
Name YHE Engineering
Address 99 NW 27 Avenue
Address Miami, FL 33131
Tel: (305) 969-9423
Email yh@yhengineering.com

MEP:
Name Cosentini
Address 498 Seventh Avenue
Address New York, NY 10018
Tel: (212) 615-3602
Email dmass@cosentini.com

Architect:
Kobi Karp Architecture and Interior Design, Inc.
571 NW 28th Street
Miami, Florida 33127 USA
Tel: +1(305) 573 1818
Fax: +1(305) 573 3766


STATE OF FLORIDA REGISTERED ARCHITECT
Kobi Karp
2023.09.26
00:18:04 '00'

KOBI KARP
Lic. # AR0012578

KOBI KARP

EXISTING LEVEL 1

Date	09-26-2023	Sheet No.	A2.01
Scale			
Project	2132		

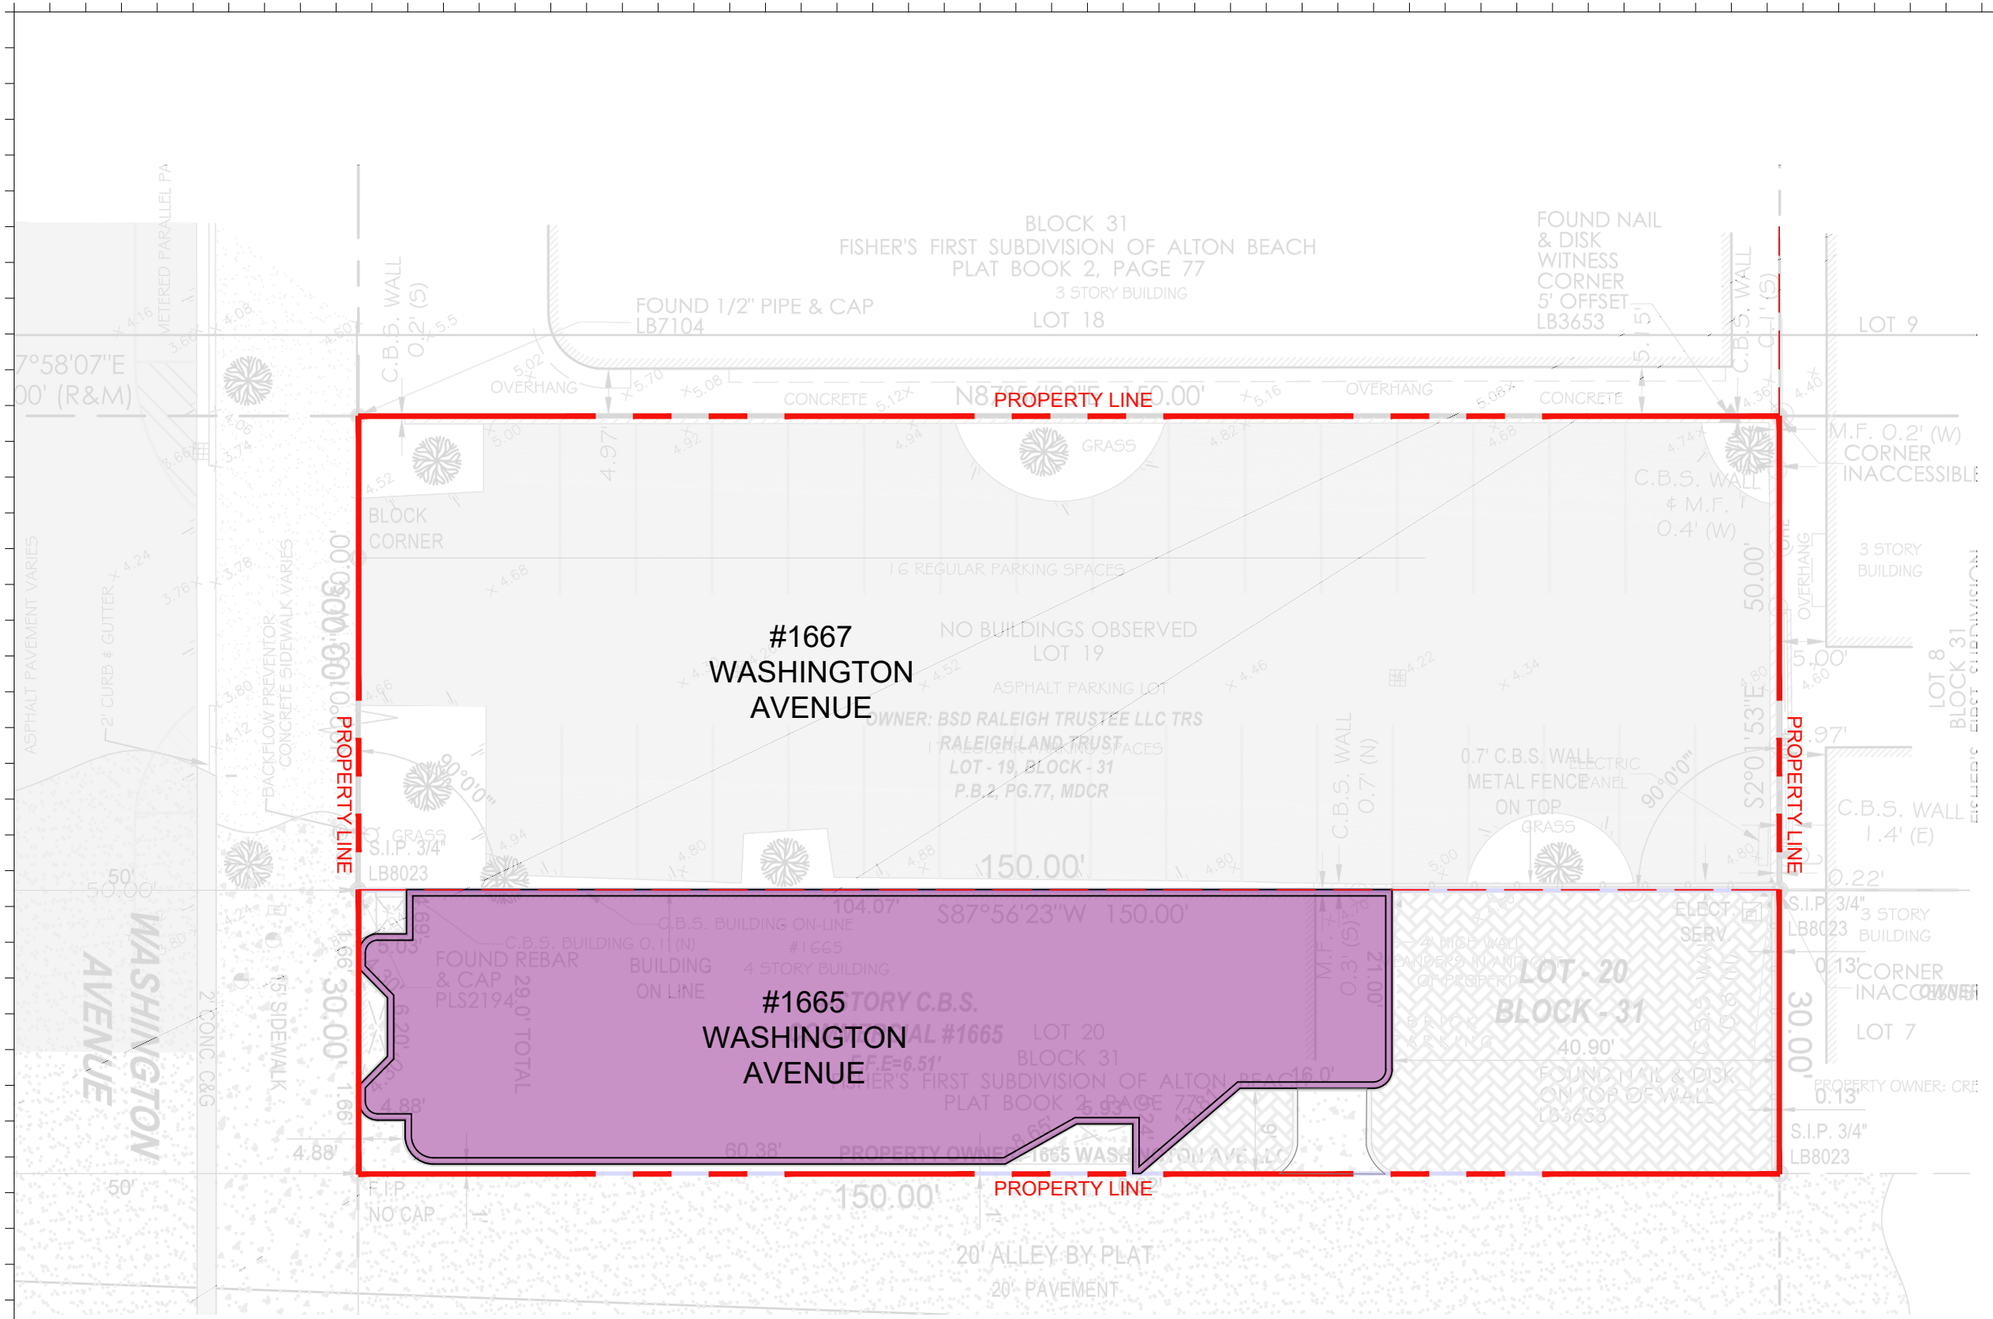

PLAN
NORTH

1 EXISTING OVERALL LEVEL 1 FLOOR PLAN

SCALE: 1/16"=1'-0"

APPROVED PB22-0503

Rev.	Date	Rev.	Date

ALL DRAWINGS AND WRITTEN MATERIAL APPEARING HEREIN CONSTITUTE THE ORIGINAL AND UNPUBLISHED WORK OF KOBI KARP AIA, AND MAY NOT BE DUPLICATED, USED, OR DISCLOSED WITHOUT THE EXPRESS WRITTEN CONSENT OF KOBI KARP ARCHITECTURE & INTERIOR DESIGN, INC. AIA. (c) 2018

PB SUBMITTAL

OFFICE BUILDING
1665-1667 WASHINGTON AVENUE
MIAMI BEACH, FLORIDA 33139

Owner:
Name SHVO
Address New York, NY
Address
Tel:
Email

Landscape:
CLAD
8020 NE 4th Ave
Studio 113, Miami Fl
(786) 536-6076
Email: carolina@cladlandscape.com

Consultant:
Name
Address
Address
Tel:
Email

Consultant:
Name
Address
Address
Tel:
Email


Architect:
Kobi Karp Architecture and Interior Design, Inc.
571 NW 28th Street
Miami, Florida 33127 USA
Tel: +1(305) 573 1818
Fax: +1(305) 573 3766

STATE OF FLORIDA
REGISTERED ARCHITECT
Kobi Karp
2023.09.26
13:00:24 -04'00'

K O B I
K A R P

EXISTING LEVEL 1

Date	06.24.2022	Sheet No.	A2.01
Scale	1" = 30'-0"		
Project	2132		

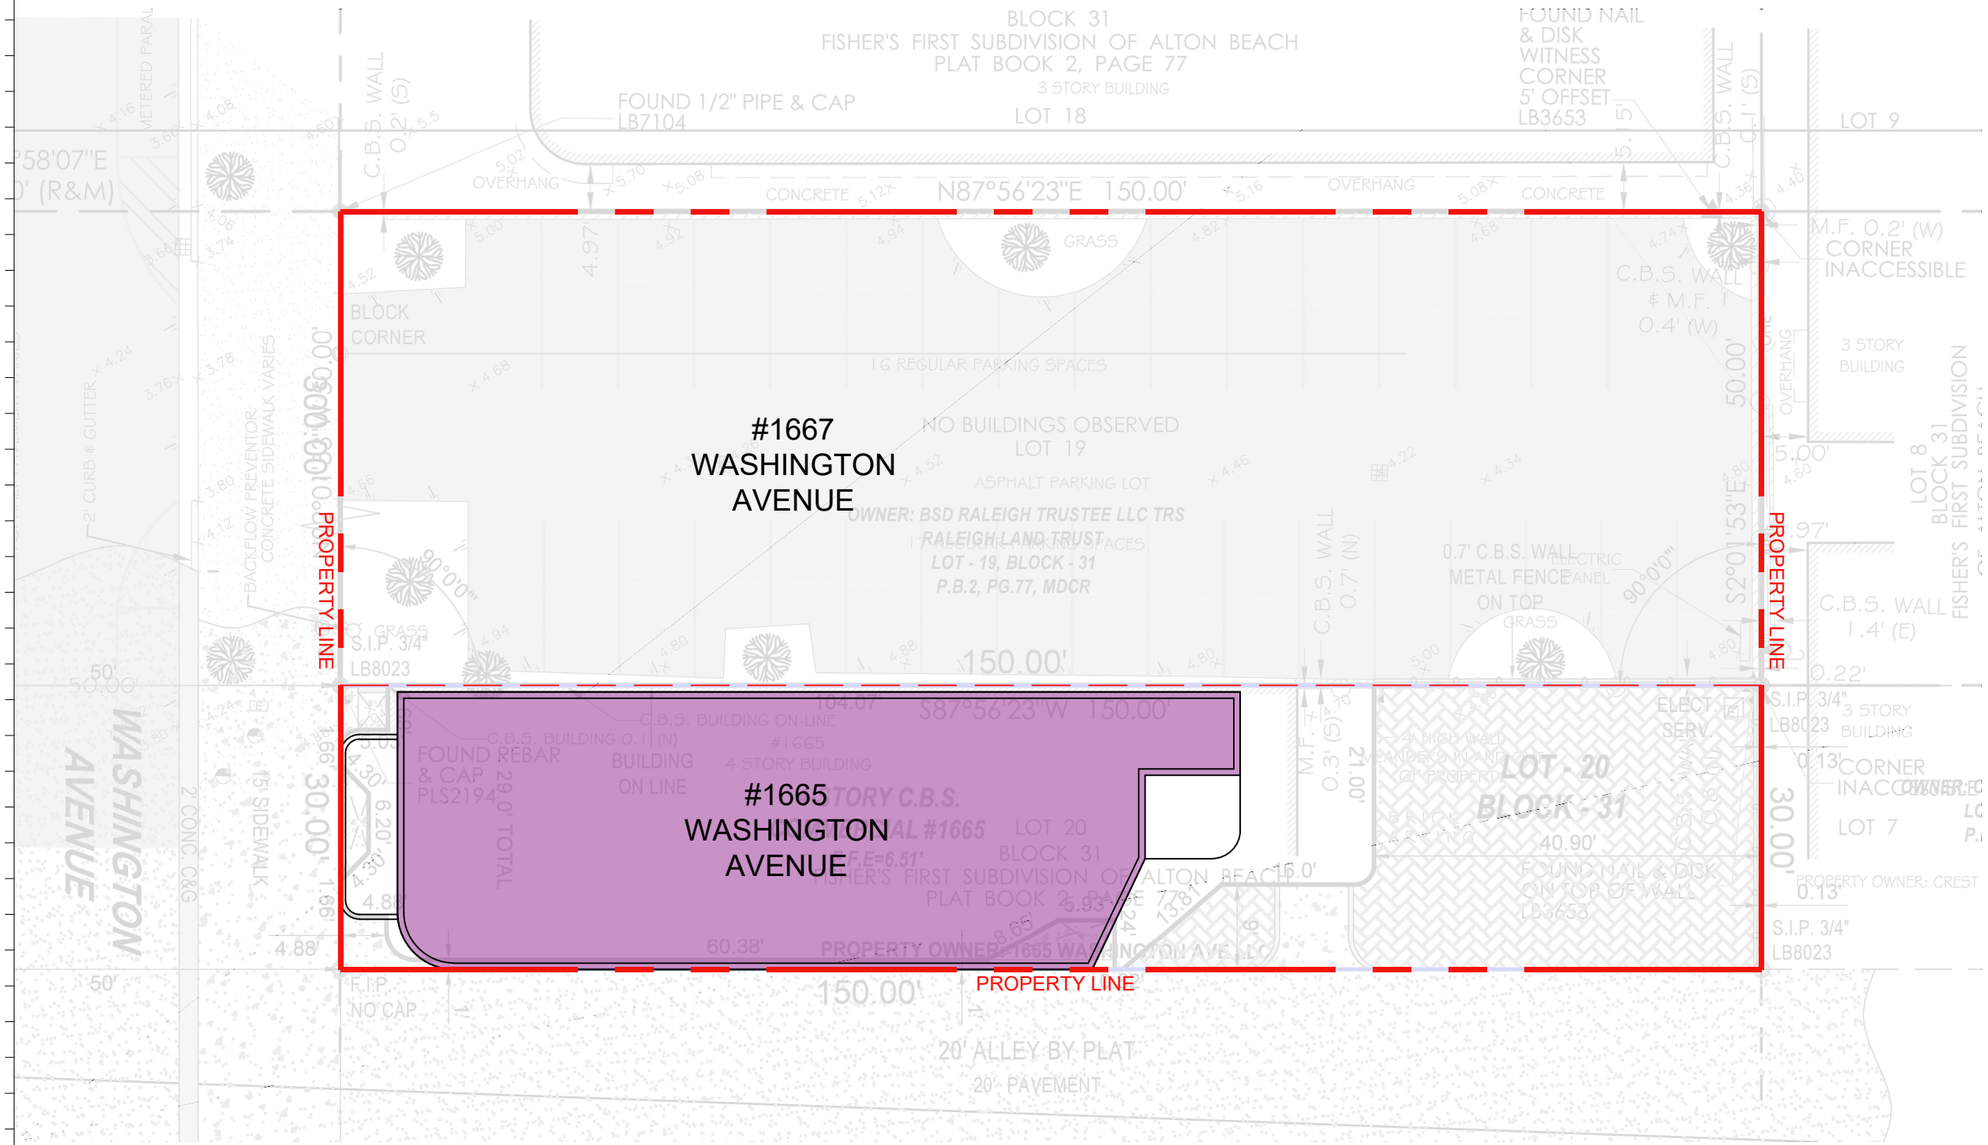

1 EXISTING OVERALL LEVEL 2-3 FLOOR PLAN

SCALE: 1/16"=1'-0"

APPROVED PB22-0503

Rev.	Date	Rev.	Date

ALL DRAWINGS AND WRITTEN MATERIAL APPEARING HEREIN CONSTITUTE THE ORIGINAL AND UNPUBLISHED WORK OF KOBI KARP AIA, AND MAY NOT BE DUPLICATED, USED, OR DISCLOSED WITHOUT THE EXPRESS WRITTEN CONSENT OF KOBI KARP ARCHITECTURE & INTERIOR DESIGN, INC. AIA. (c) 2018

PB SUBMITTAL

OFFICE BUILDING
1665-1667 WASHINGTON AVENUE
MIAMI BEACH, FLORIDA 33139

Owner:
Name SHVO
Address New York, NY
Address
Tel:
Email

Landscape:
CLAD
8020 NE 4th Ave
Studio 113, Miami Fl
(786) 536-6076
Email: carolina@cladlandscape.com

Consultant:
Name
Address
Address
Tel:
Email

Consultant:
Name
Address
Address
Tel:
Email


Architect:
Kobi Karp Architecture and Interior Design, Inc.
571 NW 28th Street
Miami, Florida 33127 USA
Tel: +1(305) 573 1818
Fax: +1(305) 573 3766

STATE OF FLORIDA
Kobi Karp
2023.09.26
18:00:31-04'00'
REGISTERED ARCHITECT

K O B I
K A R P

EXISTING LEVEL 2-3

Date	06.24.2022	Sheet No.
Scale	1" = 30'-0"	A2.02
Project	2132	

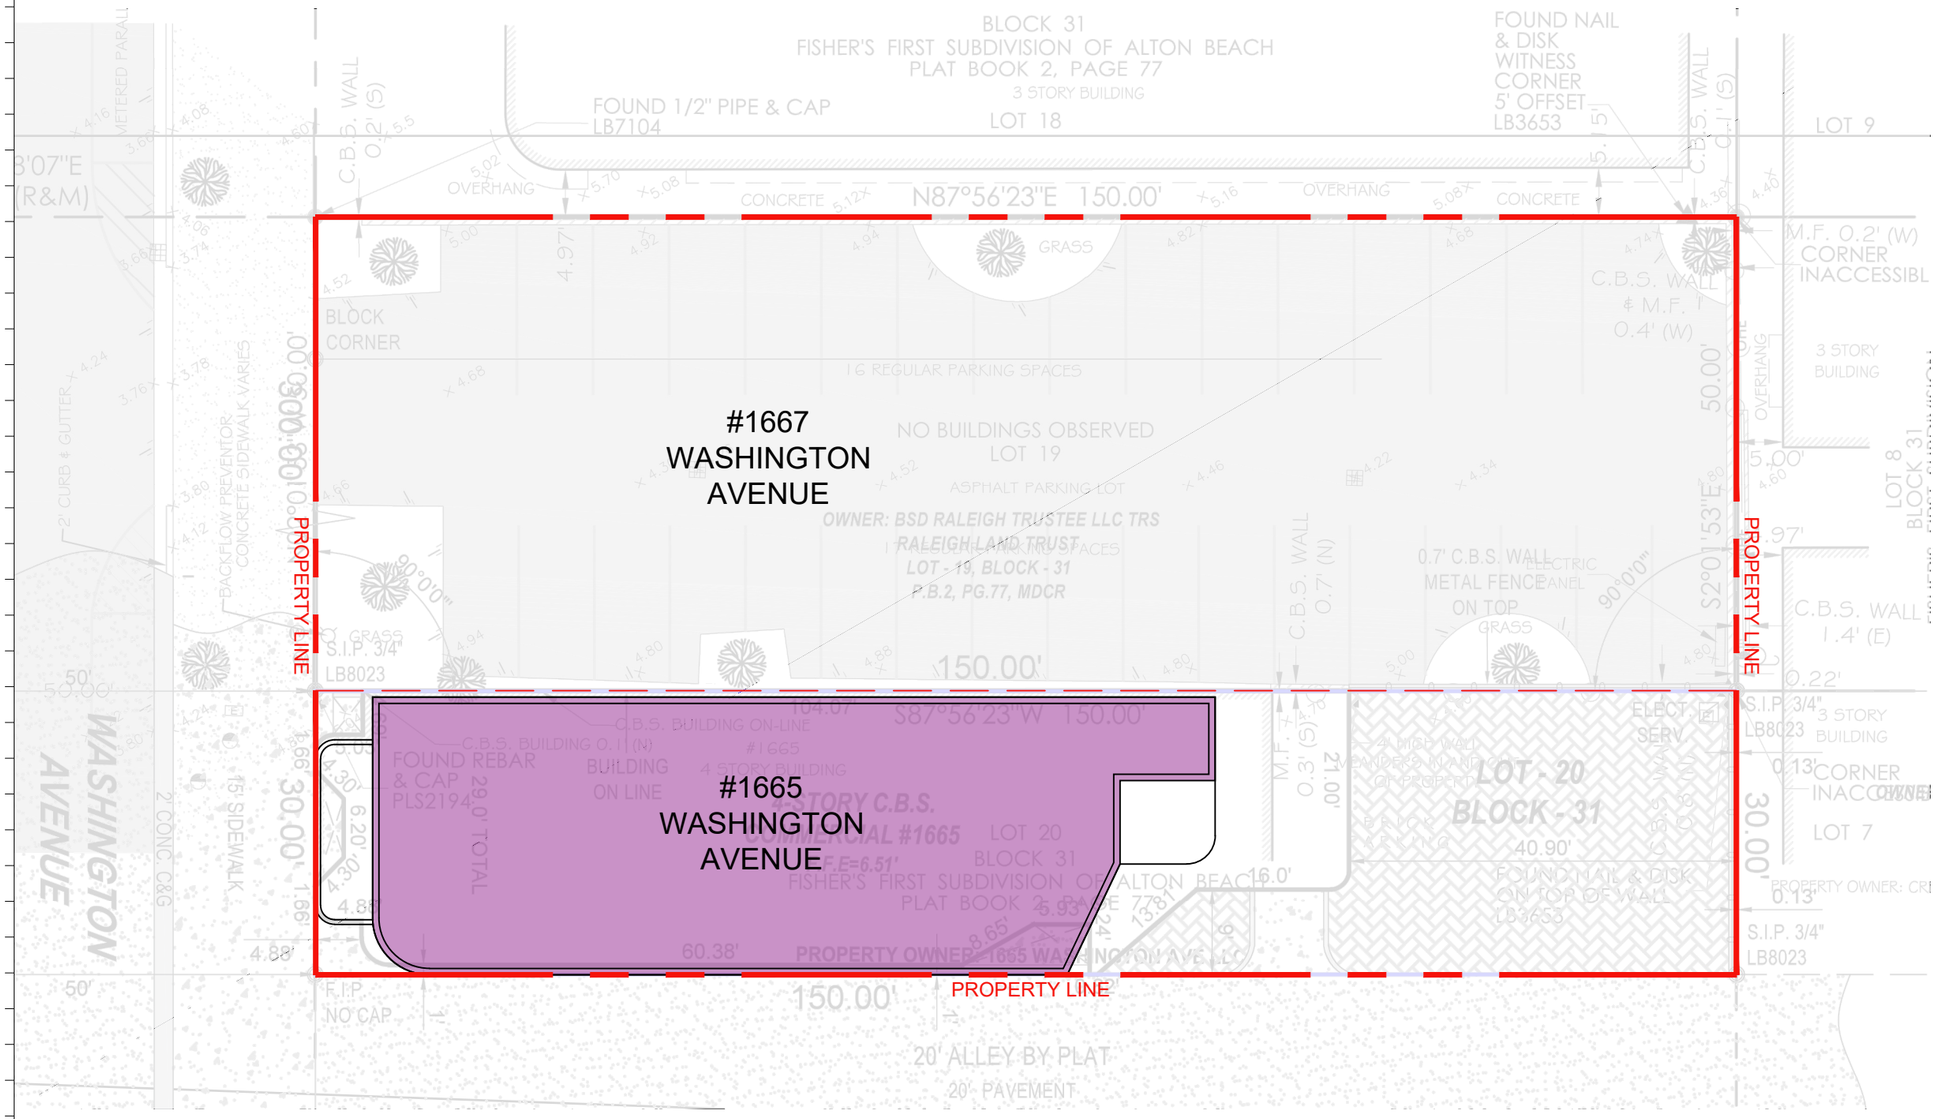

PLAN
NORTH

1 EXISTING OVERALL LEVEL 4 FLOOR PLAN

SCALE: 1/16"=1'-0"

APPROVED PB22-0503

Rev.	Date	Rev.	Date

ALL DRAWINGS AND WRITTEN MATERIAL APPEARING HEREIN CONSTITUTE THE ORIGINAL AND UNPUBLISHED WORK OF KOBI KARP AIA, AND MAY NOT BE DUPLICATED, USED, OR DISCLOSED WITHOUT THE EXPRESS WRITTEN CONSENT OF KOBI KARP ARCHITECTURE & INTERIOR DESIGN, INC. AIA. (c) 2018

PB SUBMITTAL

OFFICE BUILDING
1665-1667 WASHINGTON AVENUE
MIAMI BEACH, FLORIDA 33139

Owner:
Name SHVO
Address New York, NY
Address
Tel:
Email

Landscape:
CLAD
8020 NE 4th Ave
Studio 113, Miami Fl
(786) 536-6076
Email: carolina@cladlandscape.com

Consultant:
Name
Address
Address
Tel:
Email

Consultant:
Name
Address
Address
Tel:
Email


Architect:
Kobi Karp Architecture and Interior Design, Inc.
571 NW 28th Street
Miami, Florida 33127 USA
Tel: +1(305) 573 1818
Fax: +1(305) 573 3766

STATE OF FLORIDA
REGISTERED ARCHITECT
Kobi Karp
2023.09.26
13:00:38-04'00'

KOBI KARP

EXISTING LEVEL 4

Date	06.24.2022	Sheet No.	A2.03
Scale	1" = 30'-0"		
Project	2132		

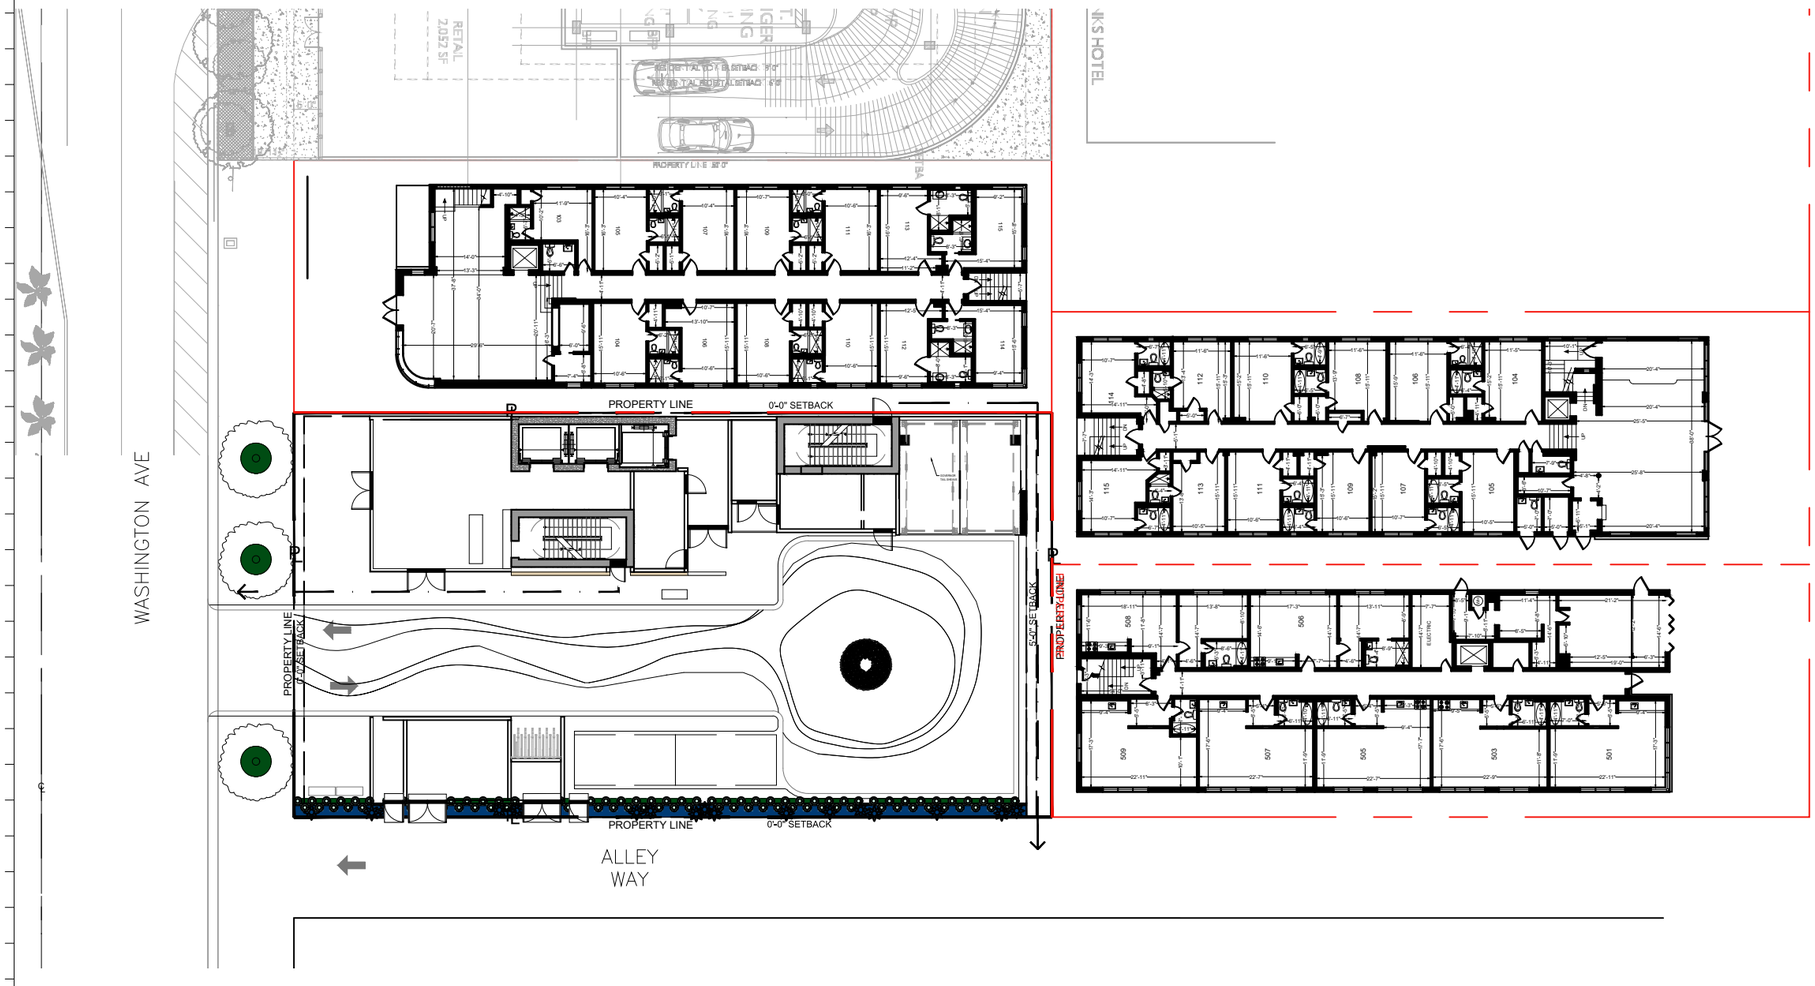

PLAN NORTH

1 PROPOSED GROUND FLOOR PLAN

Scale: 1" = 30'-0"

PROPOSED

Rev.	Date	Rev.	Date

ALL DRAWINGS AND WRITTEN MATERIAL APPEARING HEREIN CONSTITUTE THE ORIGINAL AND UNPUBLISHED WORK OF KOBI KARP AIA, AND MAY NOT BE DUPLICATED, USED, OR DISCLOSED WITHOUT THE EXPRESS WRITTEN CONSENT OF KOBI KARP ARCHITECTURE & INTERIOR DESIGN, INC. AIA. (c) 2018

PB23-0629-FINAL SUMMITAL

OSP - OFFICE BUILDING

1665 - 1667 WASHINGTON AVENUE
MIAMI BEACH, FL 33139

Owner:
Name SHVO
Address New York, NY
Address
Tel: --
Email --

Landscape Architect:
Name CLAD
Address 8020 NE 4th Ave
Address Studio 113, Miami, FL
Tel: (786) 536-6076
Email carolina@cladlandscape.com

Structural:
Name YHE Engineering
Address 99 NW 27 Avenue
Address Miami, FL 33131
Tel: (305) 969-9423
Email yh@yhengineering.com

MEP:
Name Cosentini
Address 498 Seventh Avenue
Address New York, NY 10018
Tel: (212) 615-3602
Email dmass@cosentini.com

Architect:
Kobi Karp Architecture and Interior Design, Inc.
571 NW 28th Street
Miami, Florida 33127 USA
Tel: +1(305) 573 1818
Fax: +1(305) 573 3766

STATE OF FLORIDA
REGISTERED ARCHITECT
Kobi Karp
2023.09.26
KOBI KARP
Lic. # AR0012578

K O B I
K A R P

GROUND FLOOR PLAN

Date	09-22-2023	Sheet No.	A3.00
Scale			
Project	2132		