
CLEVELANDER - ESSEX

1020 OCEAN DRIVE - 1001 COLLINS AVENUE
MIAMI BEACH, FLORIDA 33139

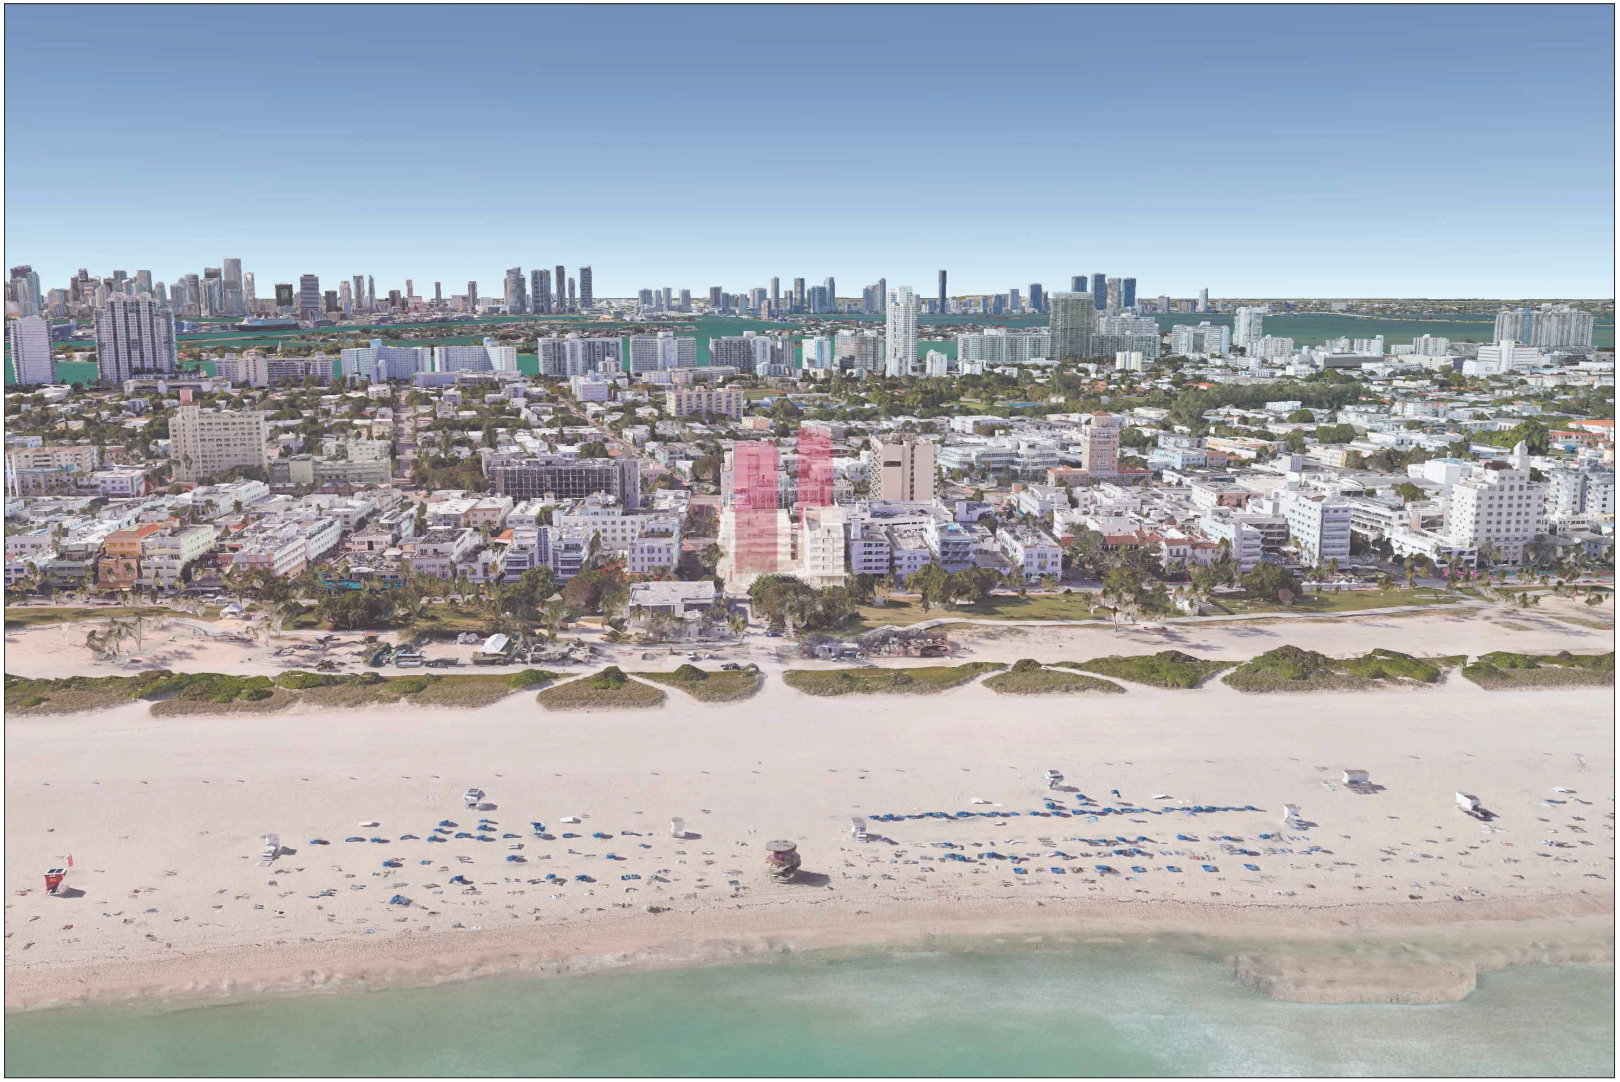

Rev.	Date	Rev.	Date

ALL DRAWINGS AND WRITTEN MATERIAL APPEARING HEREIN CONSTITUTE THE ORIGINAL AND UNPUBLISHED WORK OF KOBI KARP A.A. AND MAY NOT BE DUPLICATED, USED, OR DISCLOSED WITHOUT THE EXPRESS WRITTEN CONSENT OF KOBI KARP ARCHITECTURE & INTERIOR DESIGN, INC. AIA. (c) 2016

CLEVELANDER
1020 OCEAN DRIVE
Miami Beach, Fl 33139

ESSEX
1001 COLLINS AVENUE
Miami Beach, Fl 33139

Owner:
Name Clevelander Holdings, LP
Address 1020 Ocean Drive
Address Miami Beach, FL 33139
Tel:
Email

Owner:
Name Essex House Collins, LP
Address 1001 Collins Ave.
Address Miami Beach, FL 33139
Tel:
Email

Developer:
Name Jesta Group
Address 755 rue Berri, Suite 200
Address Montreal, QC, Canada H2Y 3E5
Tel: Tel: +1 514-769-8750
Email aobrien@jesta.com


Consultant:
Name Naturalficial, Inc.
Address 6915 Red Rd Suite 224,
Address Coral Gables, FL 33143
Tel: Tel: (786) 717-6564
Email andres@naturalficial.com

Architect:
Kobi Karp Architecture and Interior Design, Inc.
571 NW 28th Street
Miami, Florida 33127 USA
Tel: +1(305) 573 1818
Fax +1(305) 573 3766

KOBI KARP

COVER

Date	03/04/2024	Sheet No.
Scale		A0.00
Project	2341	

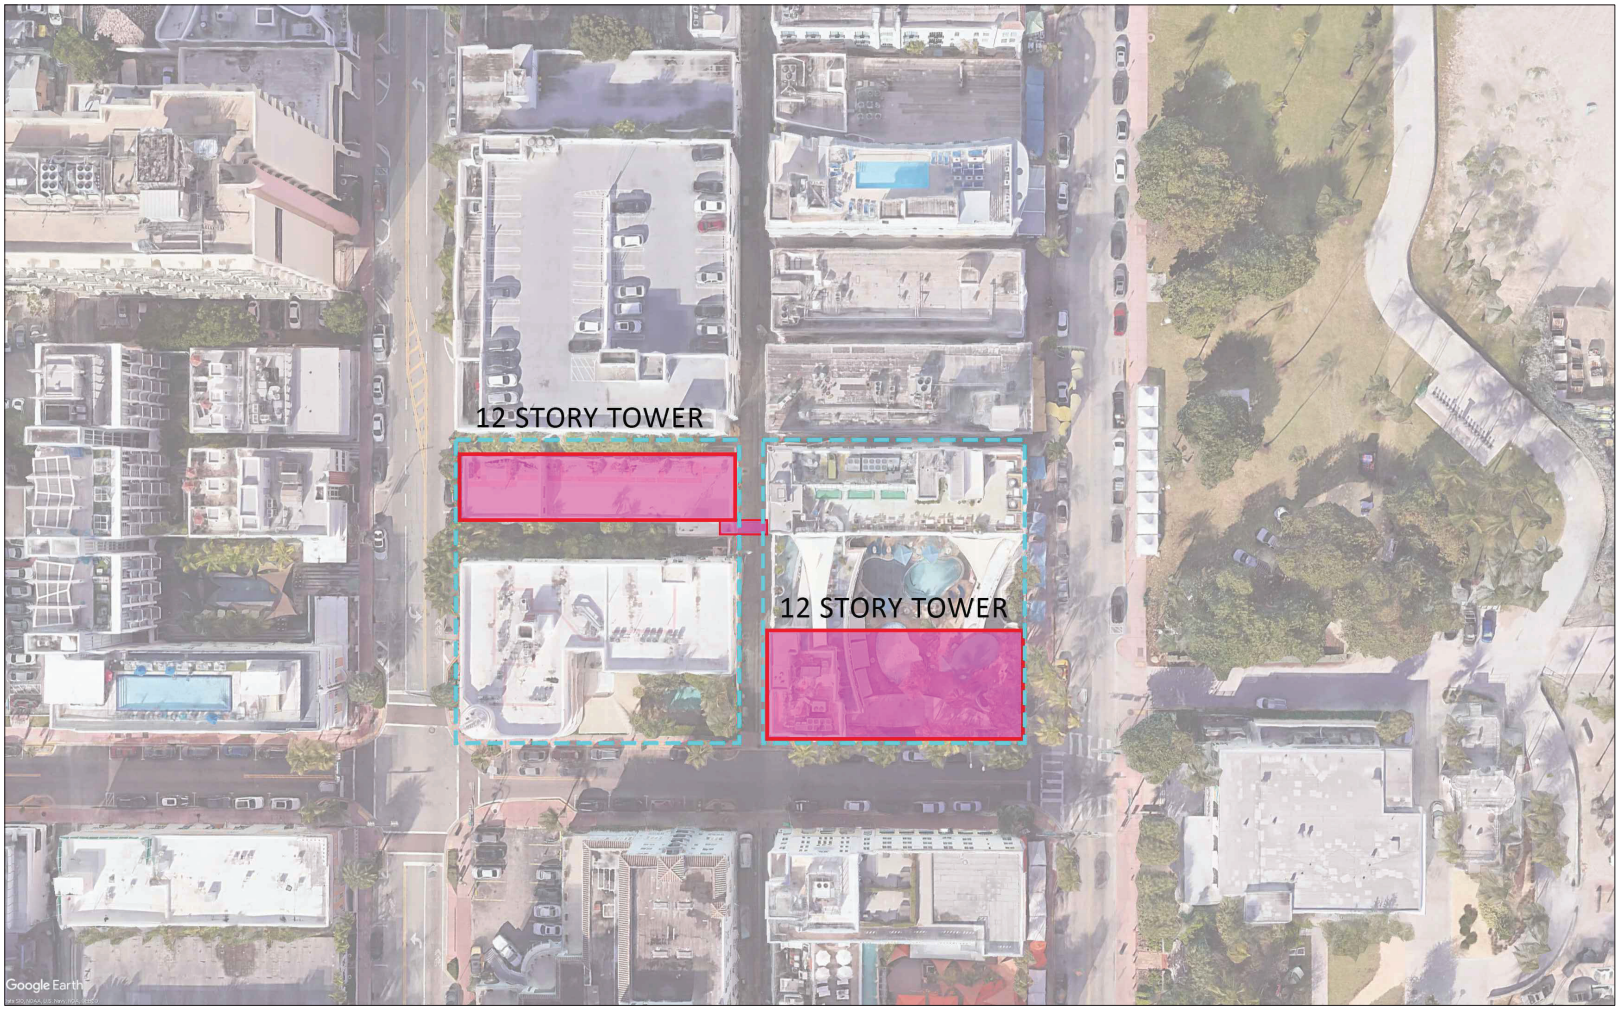

1 MASS STUDY
SITE PLAN

Rev.	Date	Rev.	Date

ALL DRAWINGS AND WRITTEN MATERIAL APPEARING HEREIN CONSTITUTE THE ORIGINAL AND UNPUBLISHED WORK OF KOBI KARP A.A. AND MAY NOT BE DUPLICATED, USED, OR DISCLOSED WITHOUT THE EXPRESS WRITTEN CONSENT OF KOBI KARP ARCHITECTURE & INTERIOR DESIGN, INC. AIA. (c) 2016

CLEVELANDER
1020 OCEAN DRIVE
Miami Beach, Fl 33139

ESSEX
1001 COLLINS AVENUE
Miami Beach, Fl 33139

Owner:
Name Clevelander Holdings, LP
Address 1020 Ocean Drive
Address Miami Beach, FL 33139
Tel:
Email

Owner:
Name Essex House Collins, LP
Address 1001 Collins Ave.
Address Miami Beach, FL 33139
Tel:
Email

Developer:
Name Jesta Group
Address 755 rue Berri, Suite 200
Address Montreal, QC, Canada H2Y 3E5
Tel: Tel: +1 514-769-8750
Email aobrien@jesta.com


Consultant:
Name Naturalficial, Inc.
Address 6915 Red Rd Suite 224,
Address Coral Gables, FL 33143
Tel: Tel: (786) 717-6564
Email andres@naturalficial.com

Architect:
Kobi Karp Architecture and Interior Design, Inc.
571 NW 28th Street
Miami, Florida 33127 USA
Tel: +1 (305) 573 1818
Fax +1 (305) 573 3766


KOBI KARP

SITE PLAN


Date	03/04/2024	Sheet No.
Scale		A0.02
Project	2341	

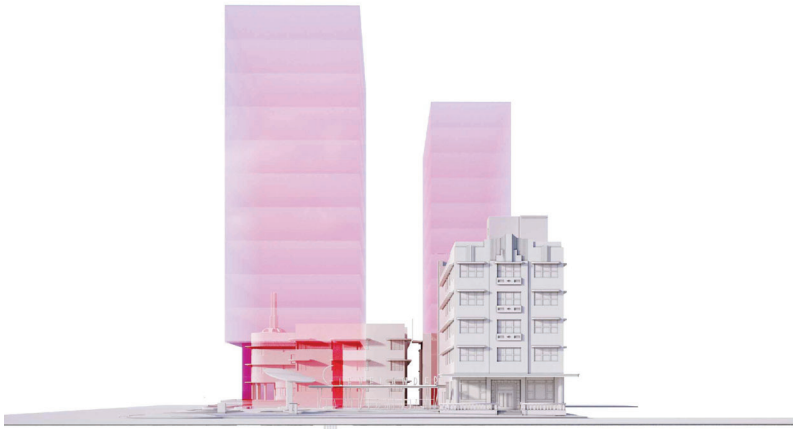


1 MASS STUDY
VIEW FROM OCEAN DR.

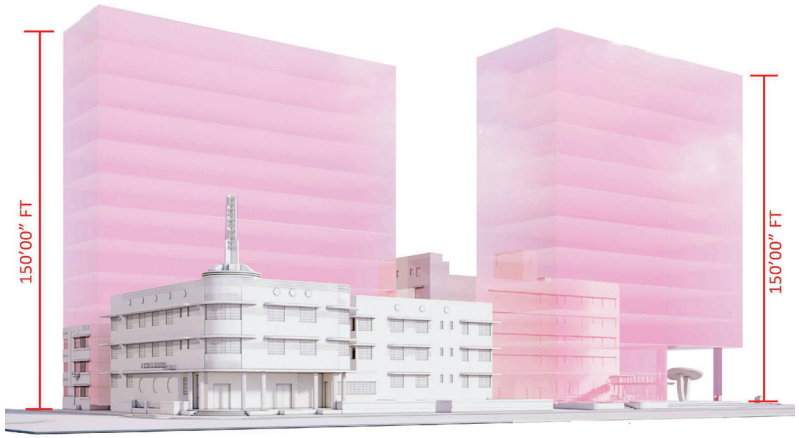

2 MASS STUDY
VIEW FROM COLLINS AVE

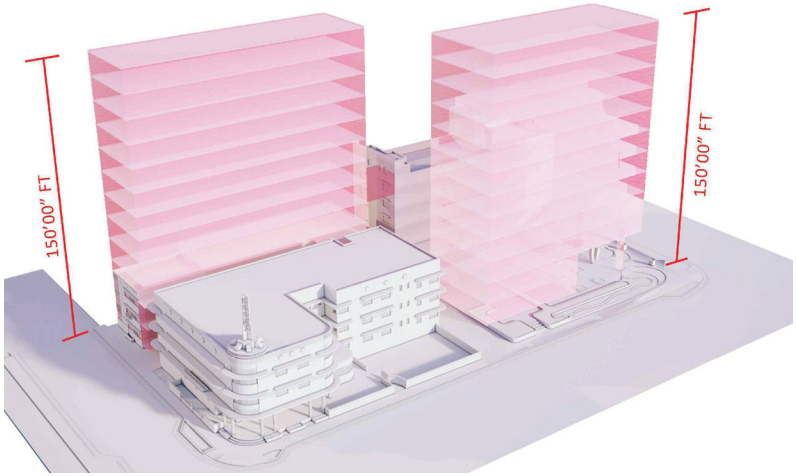

3 MASS STUDY
AERIAL FROM COLLINS AVE

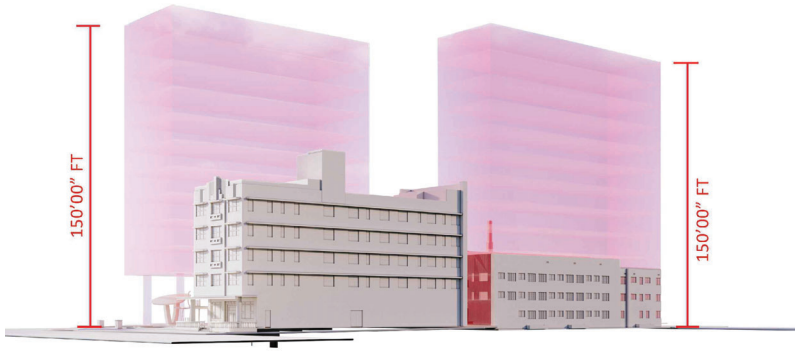

4 MASS STUDY
VIEW FROM OCEAN DR.

Rev.	Date	Rev.	Date

ALL DRAWINGS AND WRITTEN MATERIAL APPEARING HEREIN CONSTITUTE THE ORIGINAL AND UNPUBLISHED WORK OF KOBI KARP A.A. AND MAY NOT BE DUPLICATED, USED, OR DISCLOSED WITHOUT THE EXPRESS WRITTEN CONSENT OF KOBI KARP ARCHITECTURE & INTERIOR DESIGN, INC. AIA. (c) 2016

CLEVELANDER
1020 OCEAN DRIVE
Miami Beach, Fl 33139

ESSEX
1001 COLLINS AVENUE
Miami Beach, Fl 33139

Owner:
Name Clevelander Holdings, LP
Address 1020 Ocean Drive
Address Miami Beach, FL 33139
Tel:
Email

Owner:
Name Essex House Collins, LP
Address 1001 Collins Ave.
Address Miami Beach, FL 33139
Tel:
Email

Developer:
Name Jesta Group
Address 755 rue Berri, Suite 200
Address Montreal, QC, Canada H2Y 3E5
Tel: Tel: +1 514-769-8750
Email aobrien@jesta.com

Consultant:
Name Naturalficial, Inc.
Address 6915 Red Rd Suite 224,
Address Coral Gables, FL 33143
Tel: Tel: (786) 717-6564
Email andres@naturalficial.com

Architect:
Kobi Karp Architecture and Interior Design, Inc.
571 NW 28th Street
Miami, Florida 33127 USA
Tel: +1(305) 573 1818
Fax +1(305) 573 3766

KOBI KARP

MASS STUDY

Date	03/04/2024	Sheet No.	
Scale			A0.03
Project	2341		