STRUCTURAL ELEVATION OF 0'-0" = +5.5' NGVD

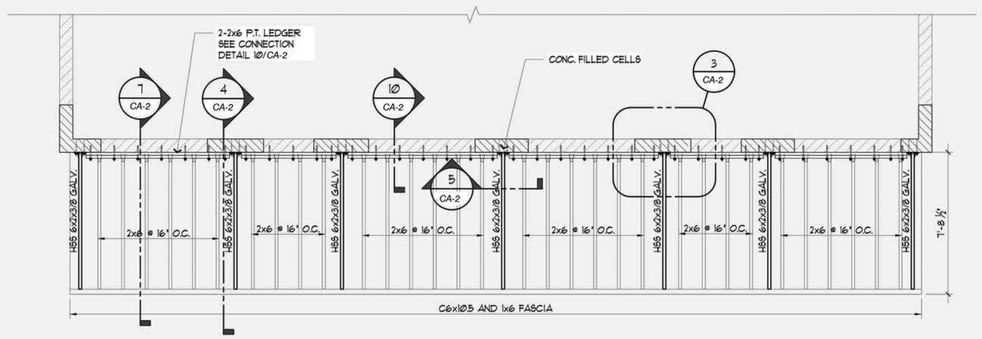

1 CANOPY FRAMING PLAN VIEW
SCALE 1/4"=1'-0"

NOTES:
- FIELD VERIFY DIMENSIONS BEFORE PROCEEDING WITH ANY WORK.
- ALL STEEL MEMBERS TO BE SG. PINE No. 2.
- ANCHORS TO BE STAINLESS STEEL.

2 PARTIAL SOUTH ELEVATION
SCALE 1/4"=1'-0"

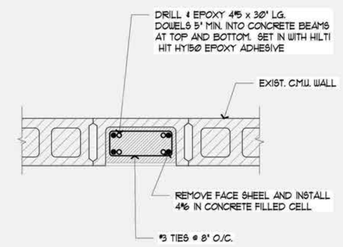

3 CONCRETE FILLED CELLS DETAIL
SCALE 1"=1'-0"

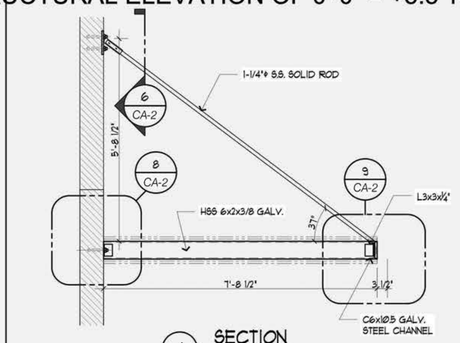

4 SECTION
SCALE 1/2"=1'-0"

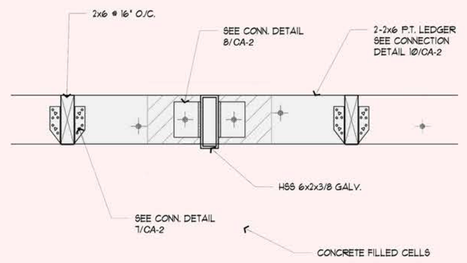

5 SECTION
SCALE 1-1/2"=1'-0"

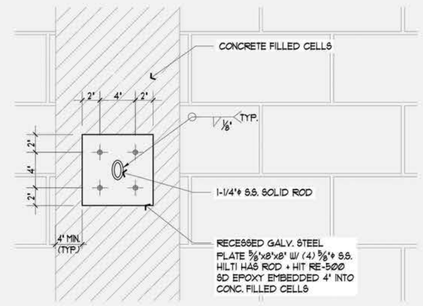

6 SECTION
SCALE 1-1/2"=1'-0"

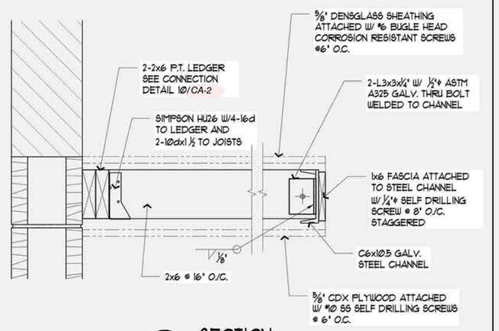

7 SECTION
SCALE 1-1/2"=1'-0"

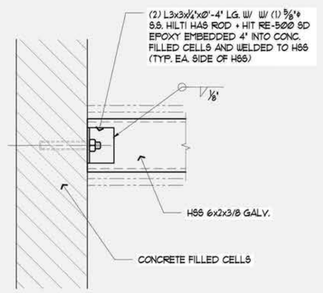

8 SECTION
SCALE 1-1/2"=1'-0"

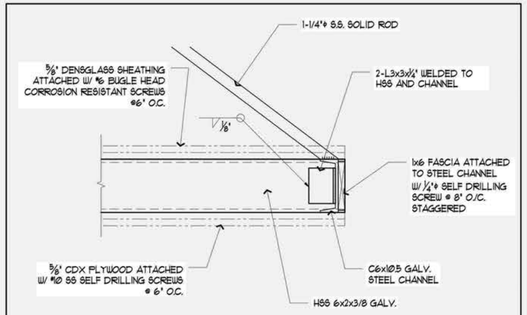

9 SECTION
SCALE 1-1/2"=1'-0"

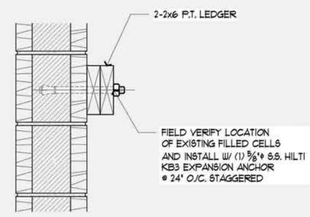

10 LEDGER CONN. DETAIL
SCALE 1-1/2"=1'-0"

Emilio Castro Engineer
Civil # 41592

E.C. & ASSOCIATES INC
Consulting Engineers

EB 06576

14811 S.W. 9th Lane
Miami, Florida 33194
T: 305-480-7884
F: 480-7886
E-mail: EDCASTRO14811@COMCAST.NET

Project Name and Address:
CANOPIES
DETAILS A AND B
418 MERIDIAN AVE MIAMI BEACH FLORIDA 33139

CUSTOM STEEL & GLASS
METAL FABRICATION - GLASS & MIRROR - ARTISTIC ORNAMENTAL
1177 NW 61 ST MIAMI, FL 33150 Ph: 786 488 0555; Fax: 305 696 1900; E-mail: customsteelglass@yahoo.com

THESE DRAWINGS AND DESIGNS ARE THE PROPERTY OF CUSTOM STEEL AND GLASS AND SHALL NOT BE USED OR REPRODUCED WITHOUT HIS WRITTEN CONSENT.

PROJECT No.
DRAWN BY: BLAS DE LA CRUZ
CHECKED BY: EMILIO CASTRO
CAD FILE:

B.D.C.		
1		08/05/2015
2		06/ 01/ 2016
MARK	DATE	DESCRIPTION

A.B. AS-BUILT
R.A.P. REVISION AFTER PERMIT
B.D.C. BUILDING DEPT. COMMENTS
C.C. COORDINATION CHANGES
P.S. PERMIT SET
D.D. DESIGN DEVELOPMENT
P.H. PUBLIC HEARING

Engineer:

EMILIO CASTRO
SEAL

plot date:
06-01-2016

SHEET TITLE

CA-2

SHEET 2 OF 4