NORTH ELEVATION
WEST ELEVATION

[redacted]

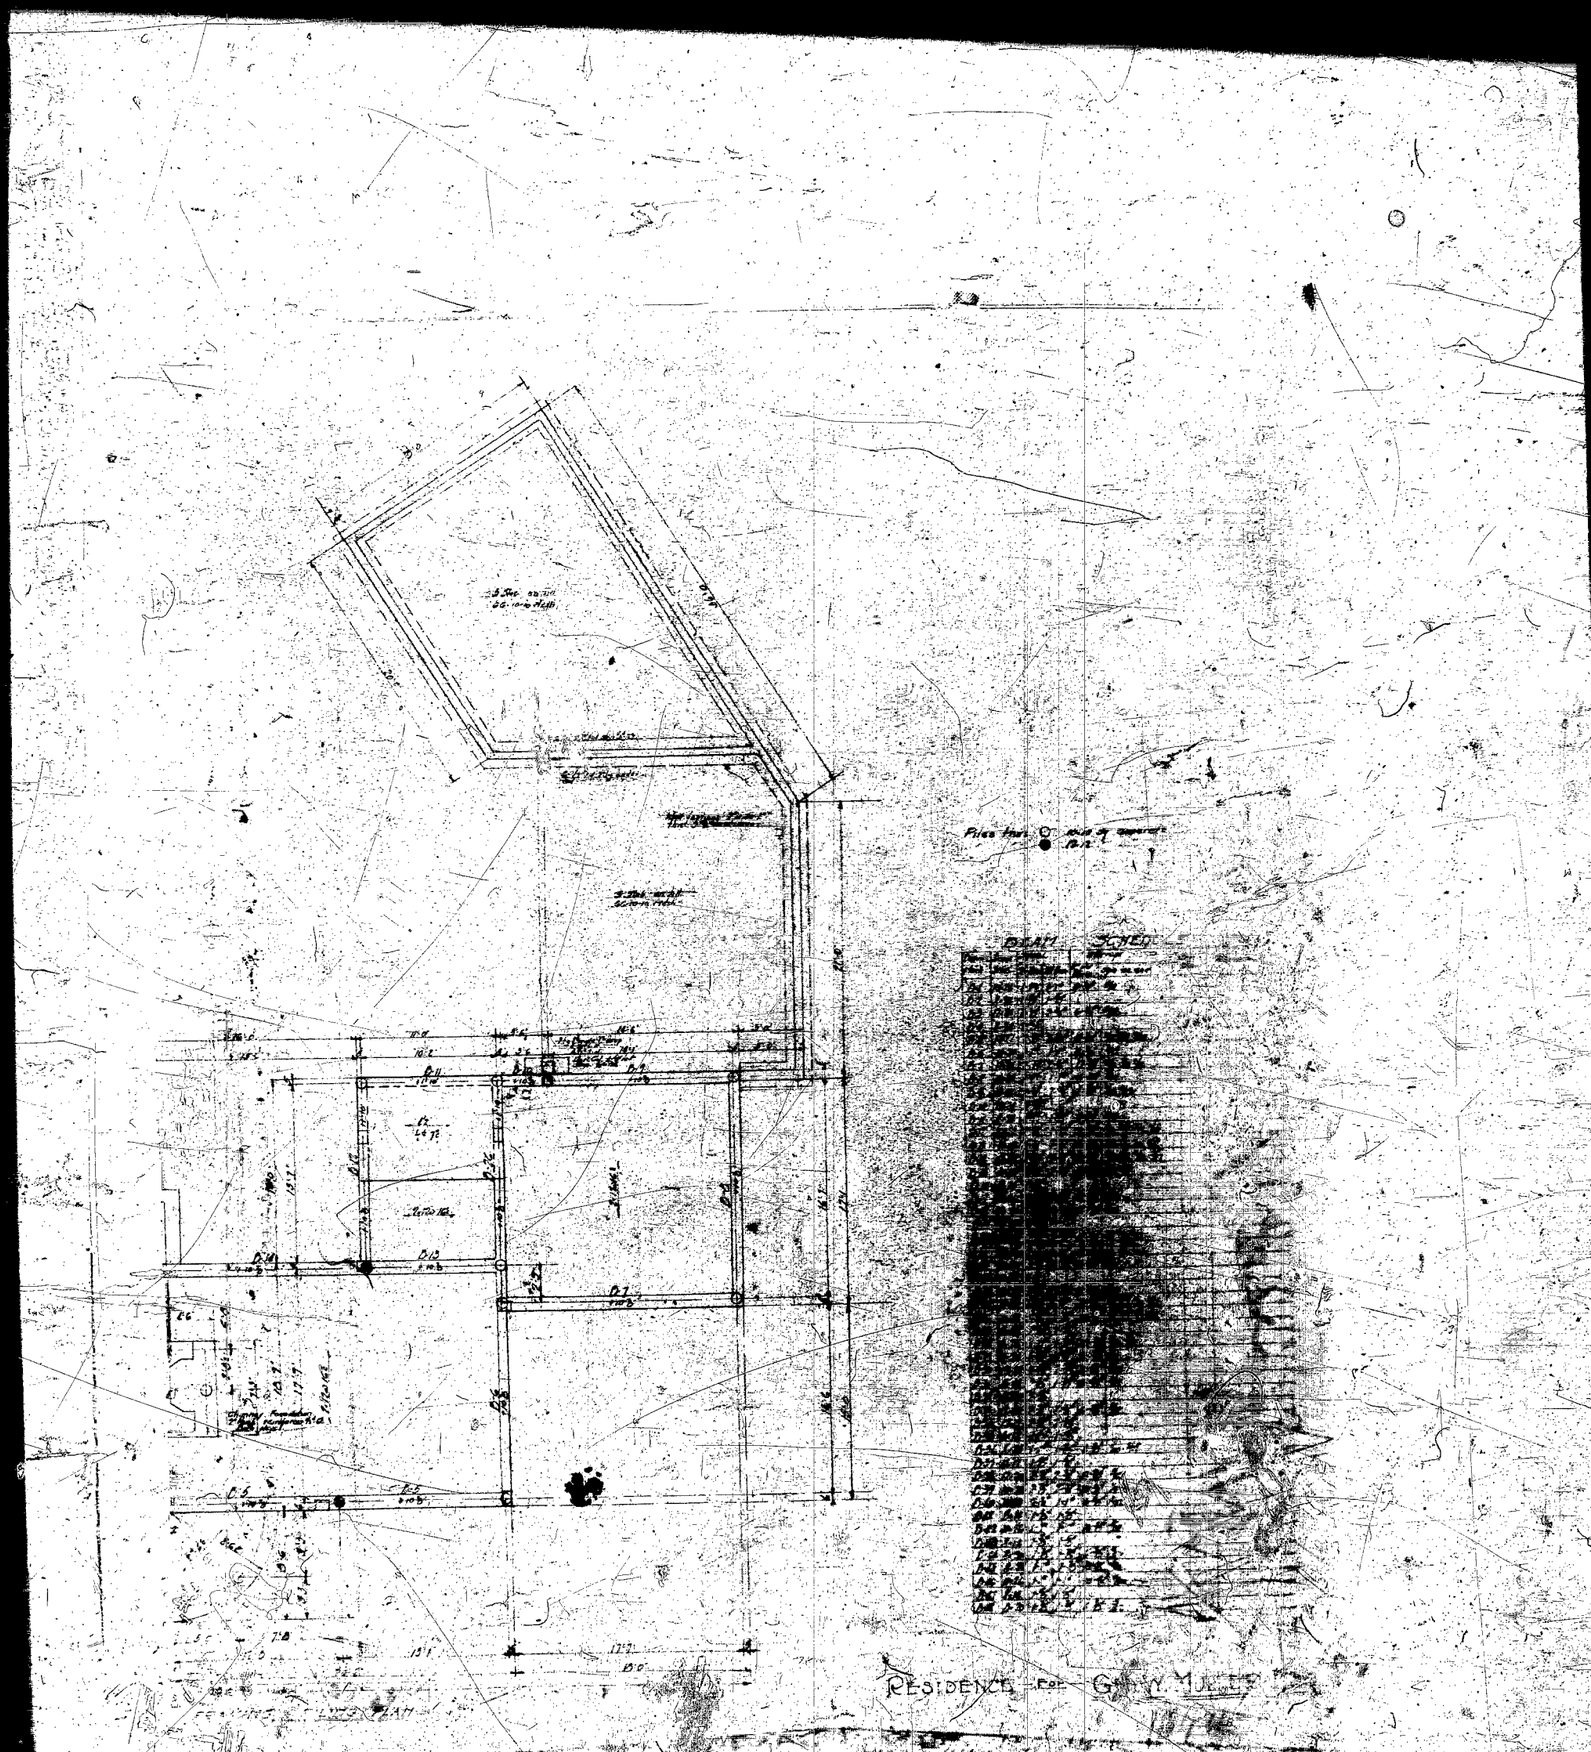
RESIDENCE FOR G. Y. MULLER

[redacted]

ALTON RD
DADE Co BULKHEAD
ATTENTION TO GAY 90
TO BEA II ISLAND VIEW

Electric Meters
New Doorway
New Casework
Basement Bath Room
KITCHEN
Kitch Cabinet Wood Floor
Bed Room
Removed
Carpet Floor Finish plastering
New Casework
Block opening
Screened
Kitchen Cabinet removed
Cookroom
Sink
Lav
Sink
Existing
Closet
Tub
New Bathroom Wood Floor Plaster walls
LIVING
Bed Room
SERVANT QUARTERS
Bed Room
New Closet
New Closet
Sink

SOUTH ELEVATION
SOUTH HALL
NORTH ELEVATION
TYPICAL HALL SECTION
FIG. 10

KODAK S·A

K S·A F E T Y A F I L M

SECOND FLOOR FRAMING PLAN
2
10'0
16'4"
8'0

FIRST FLOOR FRAMING & PLUMB. PLAN

BEAM SCHEDULE

Mark	Size	Span	Bearing			Remarks

TYPICAL DETAILS

Min. Overall O.D. of Pad

(2)

KODAK

[redacted]

BAY WINDOW
ALLEN AVE
DUDE CO BOULEVARD
ATTACHED TO BAY 90
TO BLK 11 ISLAND VIEW ANCIS

KODAK

K S·A F E T Y F I L M

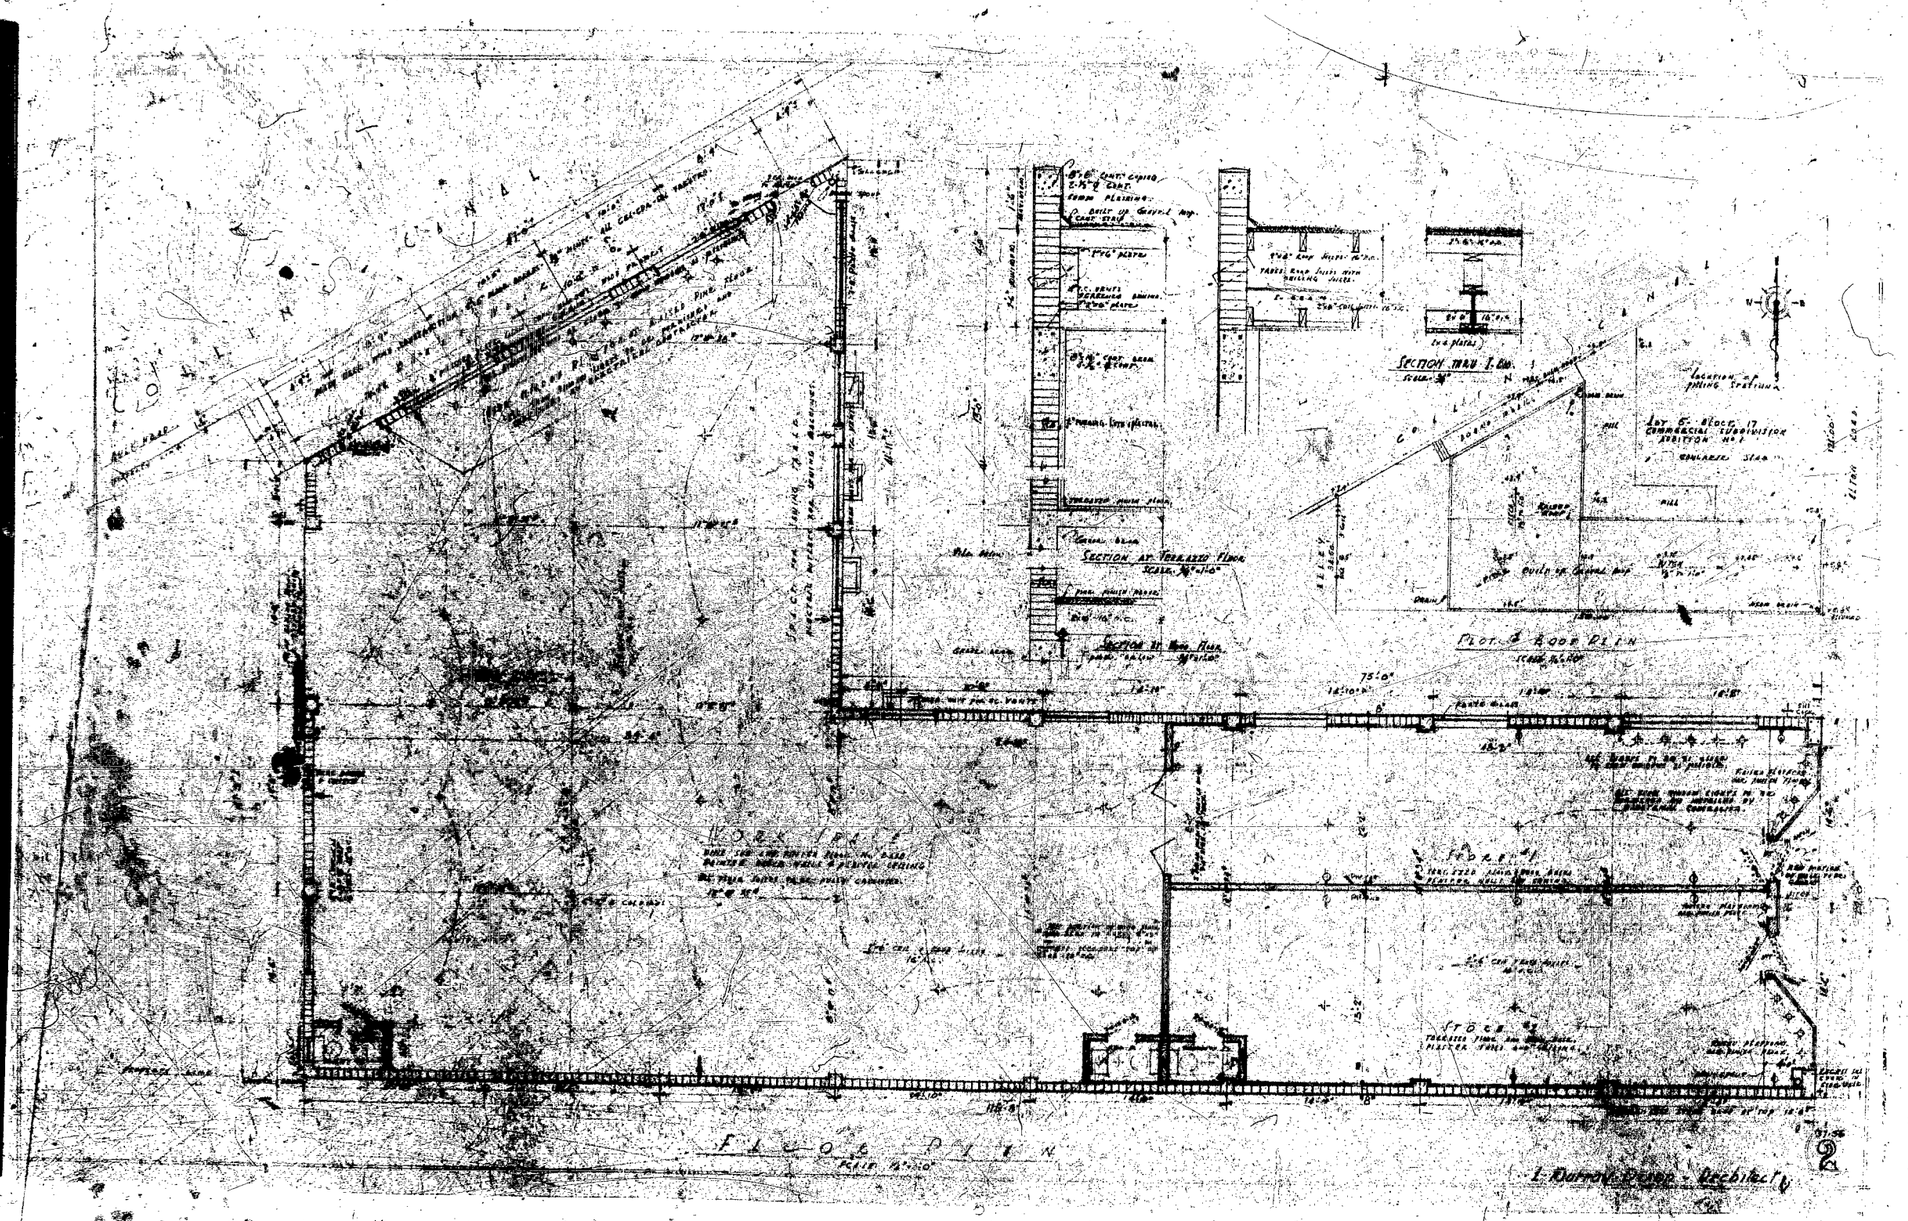

I. Dorman Design - Architect

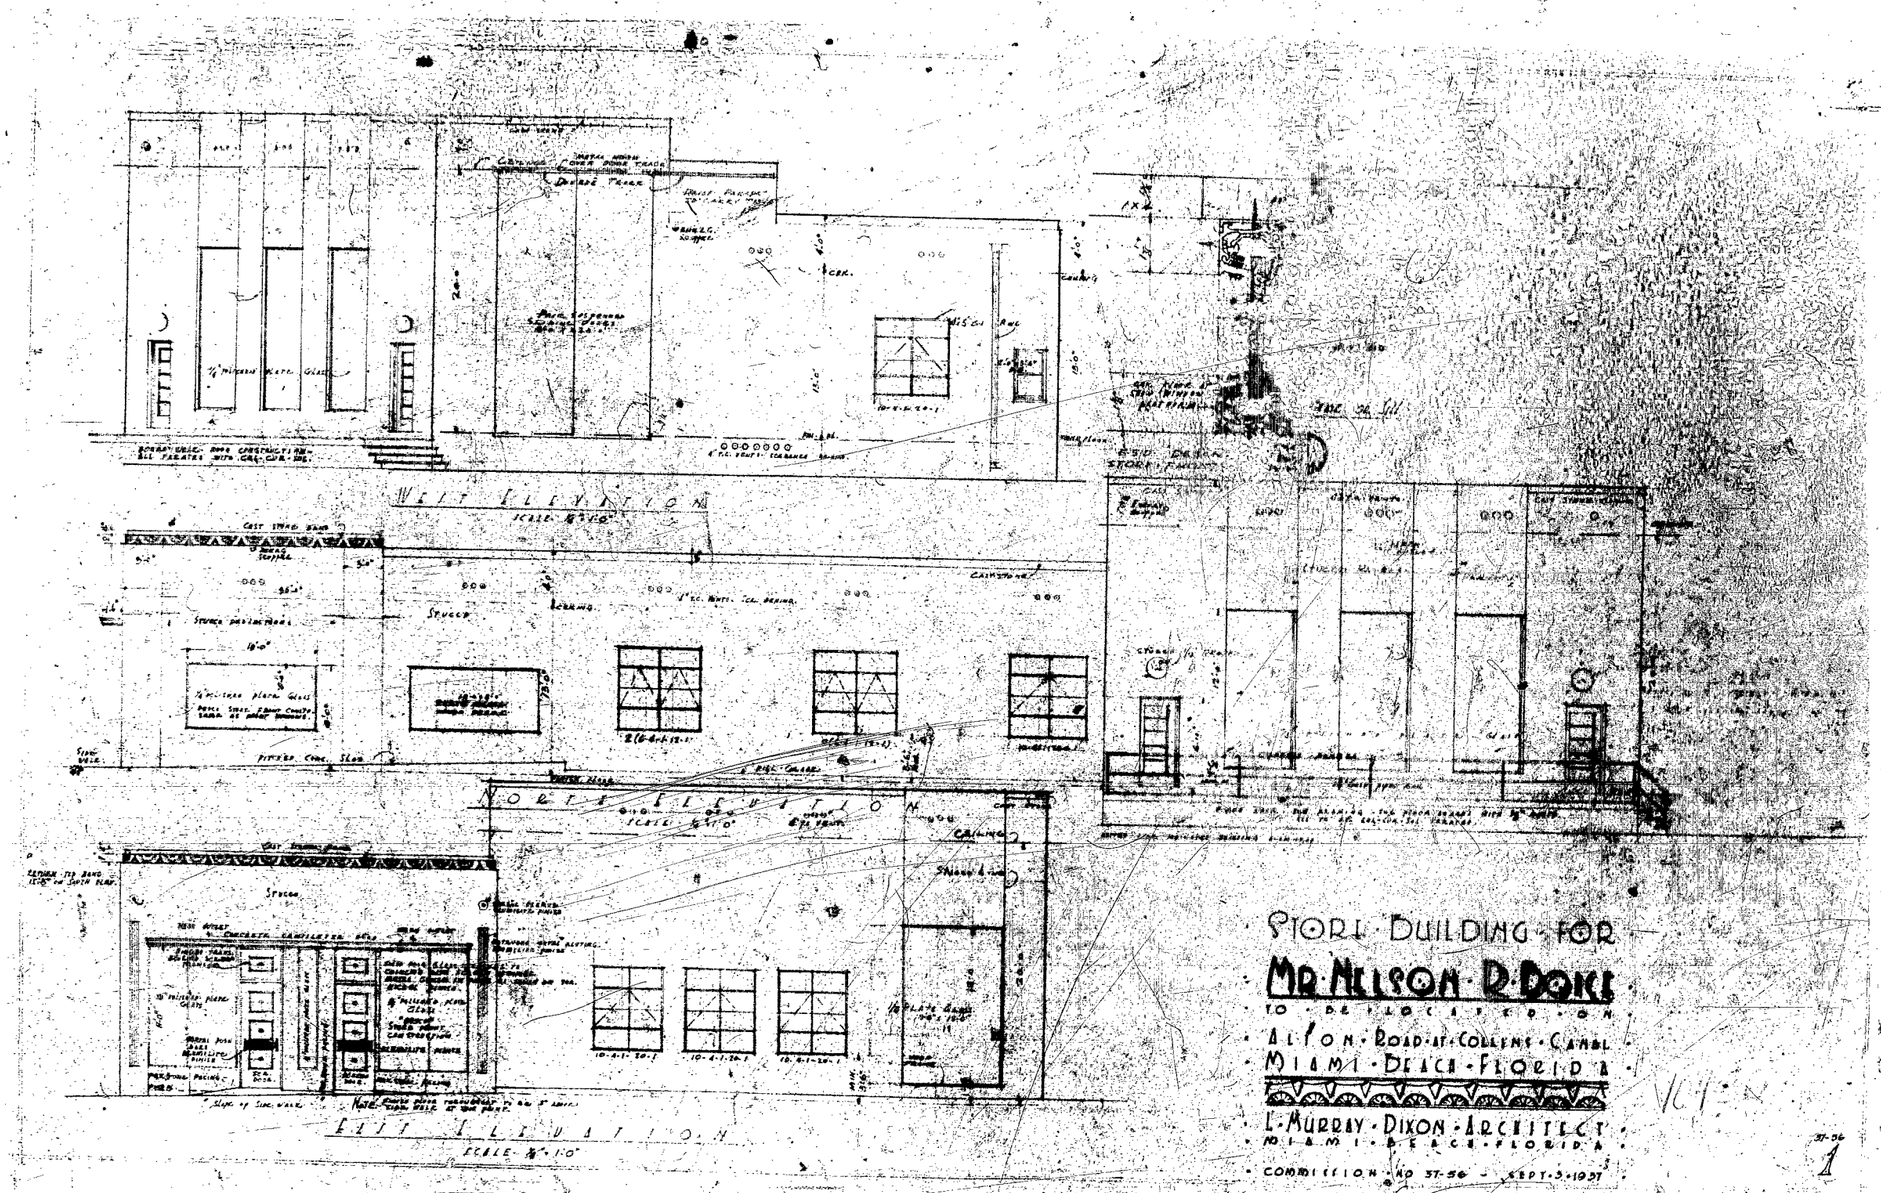
WEST ELEVATION
SCALE 1/8" = 1'-0"
NORTH ELEVATION
SCALE 1/8" = 1'-0"
EAST ELEVATION
SCALE 1/8" = 1'-0"
STORE BUILDING FOR
MR. NELSON R. DOKE
TO BE LOCATED ON
ALTON ROAD AT COLLINS CANAL
MIAMI BEACH FLORIDA
L. MURRAY DIXON ARCHITECT
MIAMI BEACH FLORIDA
COMMISSION NO 37-56 SEPT. 3. 1937
37-56
1

WEST ELEVATION
NORTH ELEVATION
GARAGE
BATH
CLOS.
SCREENED PORCH
KITCHEN
DIN-LIVING
PORTION OF EAST ELEV.
FLOOR PLAN
1048

Door Schedule
Garage Roof Attached to House
Dining Room
Living Room

[redacted]

Section at Trellis Floor
Section at Roof
Section at Roof
Plot & Roof Plan
Front
Front
Floor Plan
L. Dubois Fisher Architect

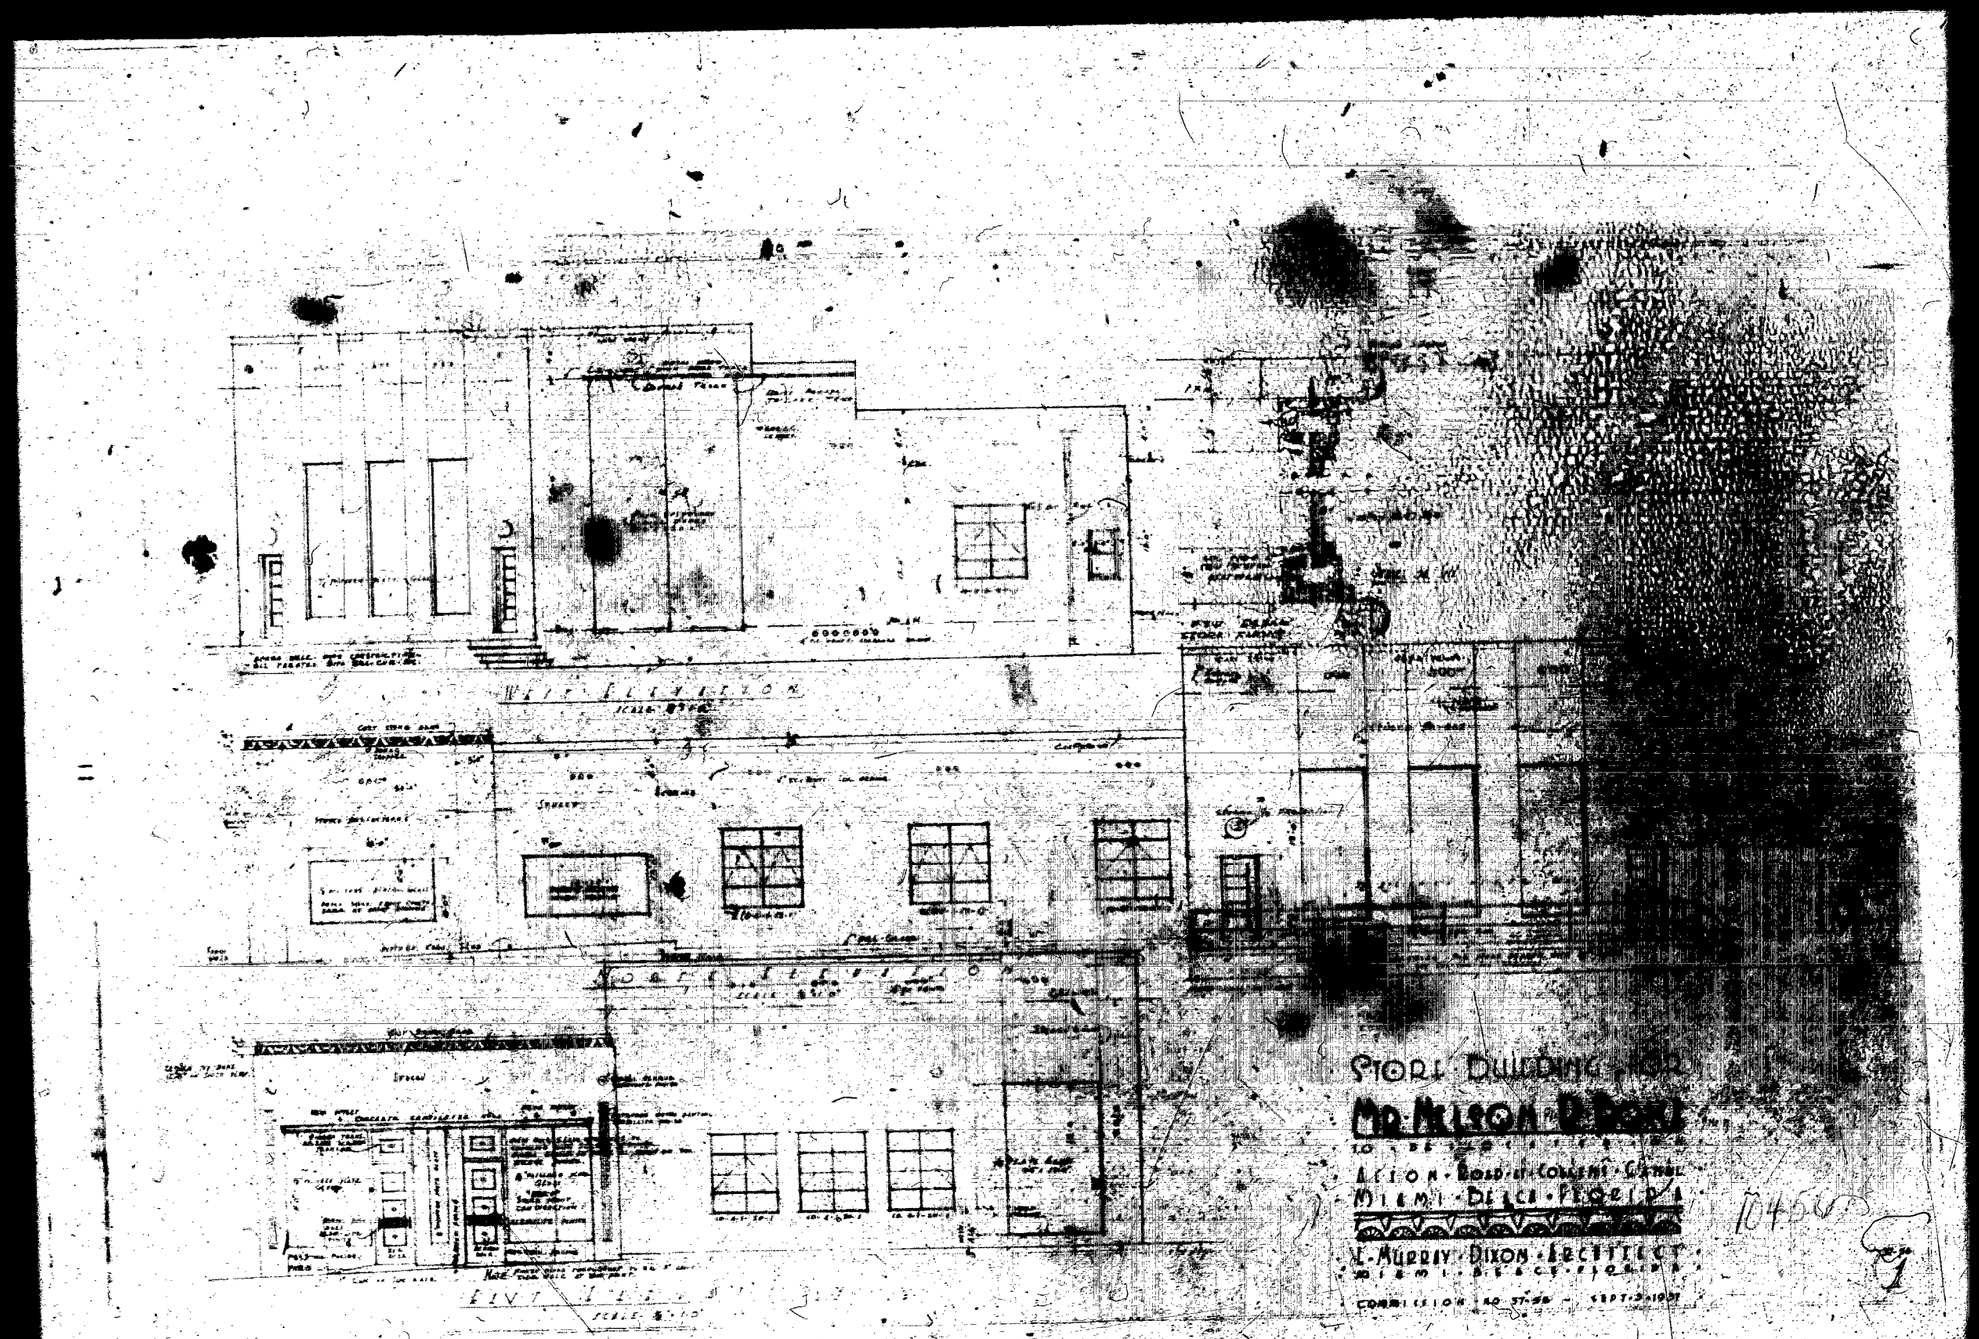
STORE BUILDING FOR
MR. ALSON B. BOOTH
TO BE ERECTED ON
ALTON ROAD AT COLLINS CANAL
MIAMI BEACH FLORIDA
V. MURRAY DIXON ARCHITECT
MIAMI BEACH FLORIDA
COMMISSION NO 57-58 - SEPT 2 1957
104565
1

10449

Owner GEO. W. MULLER Mailing Address Permit No. 10445

Lot 24-25 Block 1 Subdivision HIBISCUS ISLAND No. 420 Street So. Hibiscus Drive Date Oct. 18-1937

9230

General Contractor Clyde Ellis and Company Address

Bond # 1721

Architect August Geiger, A.H.Baxter, engr. Address

Front 62'-2 Depth 89' Height Stories two Use Residence & Garage

Type of construction c/b/s/ Cost $ 15,000.00 Foundation Concrete Piling Roof Tile

---

Plumbing Contractor Alexander Orr # 10567 Address Date Nov. 9-1937

No. fixtures 17 Rough approved by Date

No. Receptacles

Plumbing Contractor Address Date

No. fixtures set Final approved by Date

Sewer connection Septic tank # 10763 one-600 gal Make Superior Septic Tank Date Jan. 22-1938

Electrical Contractor B & W Electric Co. # 10388 Address Date Jan. 10-1938

No. outlets 26 Water 25 Heaters 2 Stoves 1 Motors Fans Temporary service - Sept. 23-1937

24 - receptacles- 1- refrigerator SAW--- # 9391- E.E.Larkin-

Rough approved by 4 space heaters Date

1 - center

Electrical Contractor B& W Electric Co. # 10752 Address Date Apr. 7-1938

No. fixtures set 22 Final approved by H C Inman Date

#10777 B & W - 7 outlets- 13 fixtures-

Date of service April 15th-1938 1 range- - 4 centers - 4/16th-1938.

Alterations or repairs Date

PLUMBING PERMIT # 18604 - Lyles Landscape Service - 95 Sprinkler Heads - Oct. 16, 1945

PLUMBING PERMIT # 20427 Pitsch & Morgen - 3 Gas heaters - Nov. 16,1946

GAS OK O'Neill 11/18/46

BUILDING PERMITS: #49724 The Cornell Company: Roof Repairs $ 192. Feb. 6, 1956

#55483 Owner(Realtor J.M. Strong): For Sale Sign - $5.00 - Feb. 4, 1958

#58229 Owner: Paint & clean exterior of bldg - $400 - Jan. 7, 1959

#67980 Gunite Pools, Inc.: Kidney Shaped Pool approx. 17' x 37' with deck - gunited - $2750. - 9/4/62 Work Comp. LeGrand 2/20/63

#74982 Palmer Roofing Co.: Reroof - $572. - 10/13/65

#76144 Owner, Morrow: Remodel windows - $460 - 4/18/66 OK Brown 6/1/66

#1349 - Morgan Air Cond - air cond. wind 1-10,000 btu 10/2/70

~~#85805 - Shepard Roofing - reroof 25 sq. shingle tile $2,485.00 12/14/70~~

PLUMBING

#42119 M & S Plbg: 1 - 4" Sewer - Feb. 1, 1960

#51492-Peoples Gas- 1 gas range-9-4-74

ELECTRIC: #54716 Astor Elec: 3 light outlets, 3 fixtures - 1/21/60 OK/1/22/60 Newbold

#56193 Astor Elec: 2 Light Outlets - Dec. 21, 1960

BUILDING PERMITS: #31883 - 2-25-88 - Owner - Cleaning - $500.00

#SB881442 - 8-23-88 - K&N Construction - Reroof from tile to tile 5000 sq. ft. - $17,000.00

#B8801046 - 8-25-88 - Thaggard Joe & Mercedes - 840 sq. ft. addition & remodeling to existing house - $100,000.00

#M8800068 - Chanin Air Inc - 55kw Central heating, 2lton A/C central, duct work only - 10-17-88

#B8900158 - 2-8-89 - Llerandi Quality Pools - Repair existing swimming pool (14000 GLS)- $11,000.00

#B8900156 - 2-17-89 - N U Incorporated - Replace existing dock and new boat hoist - $16,400

#BS891510 - 6-19-89 - Holiday Pest Control - Tent fumigation - $500.00

PLUMBING PERMITS: #P8801225 - Jack & Vinny Plumbing - 1 Bath tub, 2 bidet, 1 dishwasher, 7 lavatory 1 laundry tray, 1 clothes washer, 5 shower, 1 sink, residence, 6 water closet, 1 bar sink, 3 heater-new installation, 1 sewer-connetion - 8-29-88

#P8800084 - Vizcaya Pools - Pool piping & discharge well - 11-10-88

#P8900391 - Llerandi Pools - New pool - 2-9-89

ELECTRICAL PERMITS: #E8801453 - Carmen Electric - 82 Switch outlets, 102 light outlets, 93 receptacles, 1 service temporary, 1-300 service size in amp's, 17 appliance outlets, 1 range top, 1 oven, 2 water heater, 1 motors, over, 3-5ton & 2-3ton A/C, 3-10kw & 2-5kw strip heater, 2 special purpose, 1 refri, 1 dryer, 1 washing machine, 1 trash compactor, 1 garbage disposle, 1 dish washer, 1 repair to an exist pool - 9-14-88

#E8900731 - Super Electronics Inc. - New burglar alarm installation - 3-16-89

#E8900857 - Carmen Electric - Supplement to permit #E88001453 - 4-7-89

COASTAL CONTROL ZONE

CUMULATIVE COST OF CONSTRUCTION OF PERMITS ISSUED

DATE ISSUED	PROCESS NO.	DESCRIPTION OF WORK	WORK COST	CUMULATIVE WORK COST	APPRAISED BLDG. VALUE BEFORE REMODEL	%	COMMENTS	BUILDING PERMIT NO.
2-25-88		Cleaning	$500.00					31883
8-23-88		Reroof 5000 sq ft.	$17,000.00					SB8814142
8-25-88		Addition + Remodeling existing house.	$100,000.00					B8801046
2-8-89		Repair existing swimming pool	$11,000.00					B8900158
2-17-89		Replace existing dock + new boat hoist	$16,400.00					B8900156
6-19-89		Tent Fumigation	$500.00					B8915170