X:\Shared Folders\2019\2301 Sunset\DWG\Kaufman_AF_20200810.dwg, 8/10/2020 5:12:02 PM

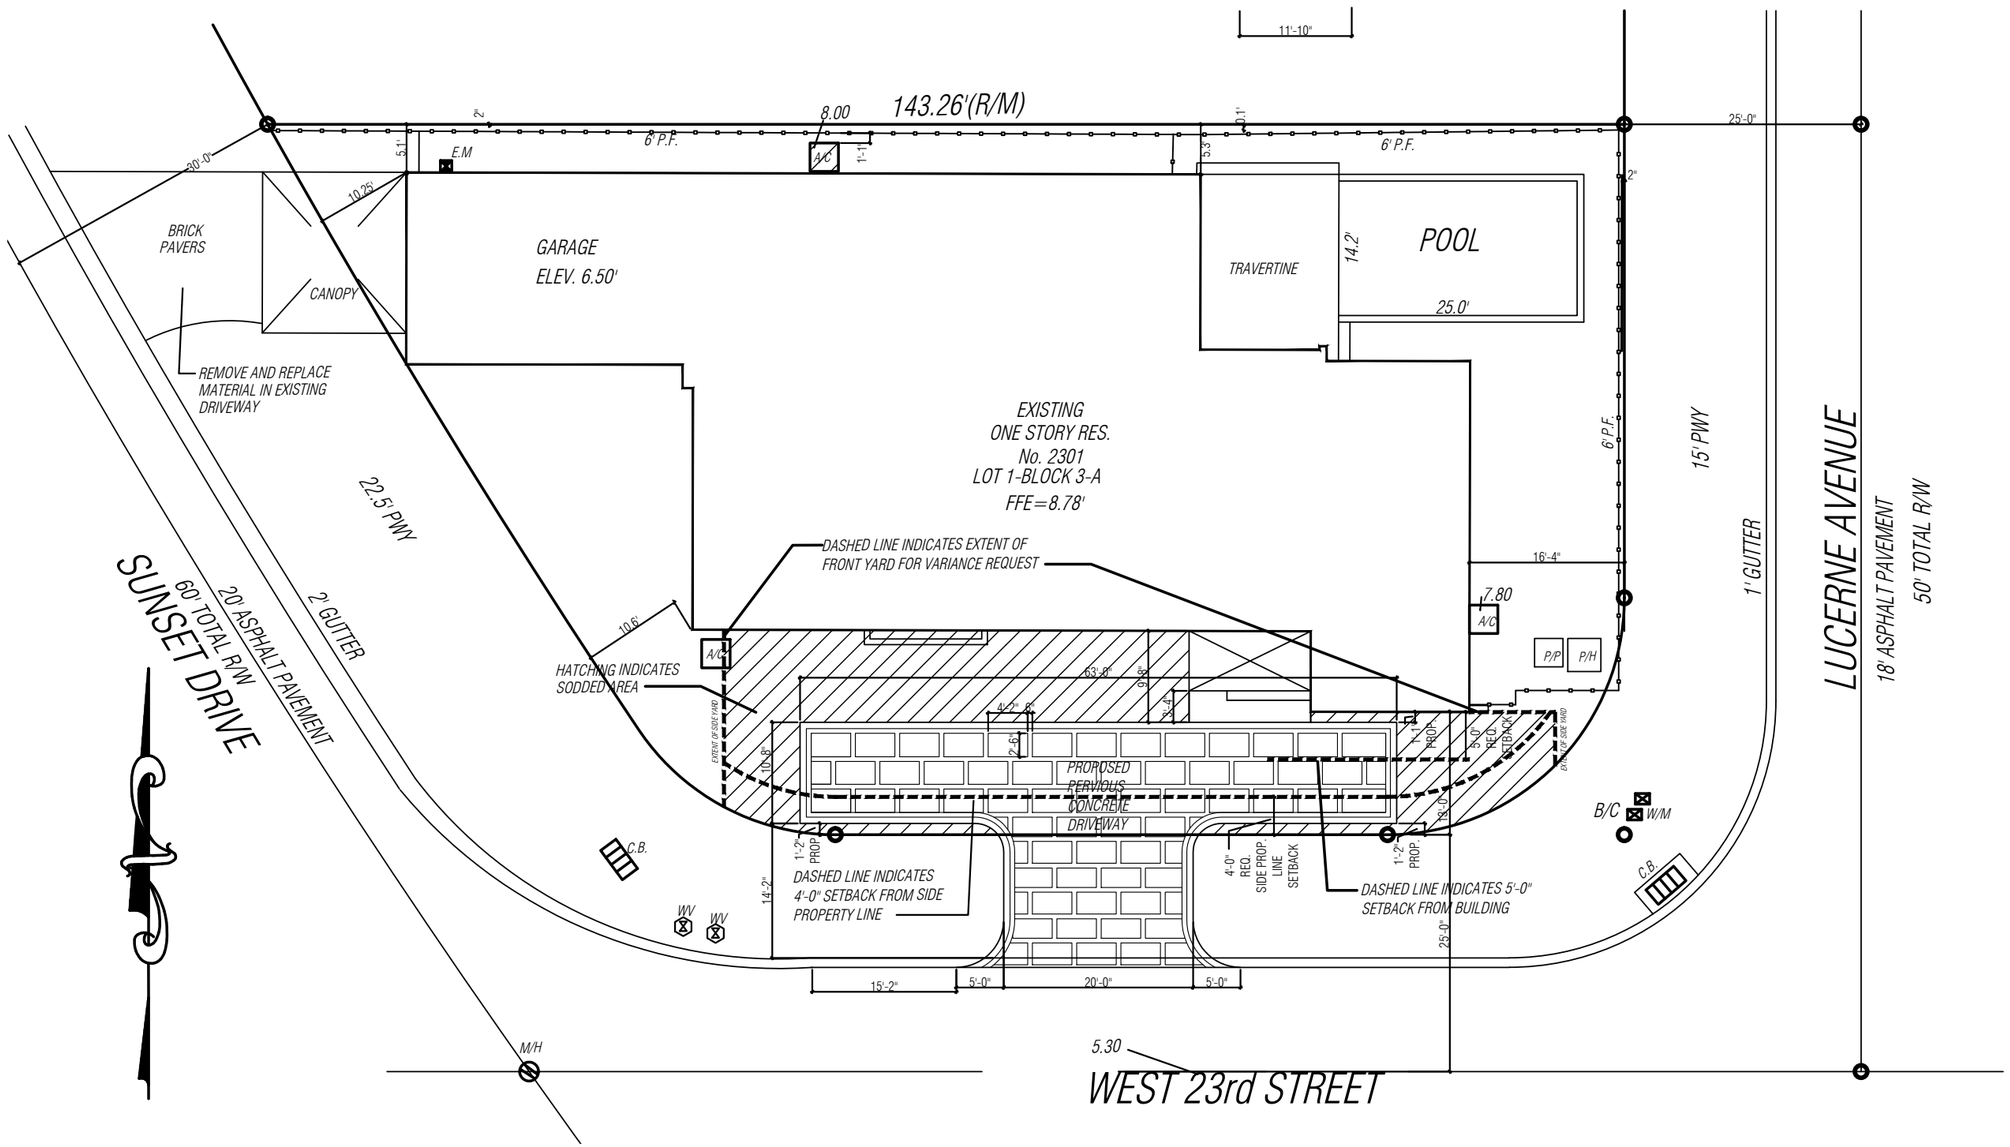

PROPOSED SITE PLAN

SCALE: 1/16" = 1'-0"

0 8' 16' 32'

Driveway Alteration:

2301 Sunset Drive
Miami Beach, Florida

N25 ARCHITECTURE CO.
6262 SW 40 Street
Suite 2A
Miami, Florida 33155
Phone 305-666-5151
Florida License AA 0003242

This drawing and/or specification is/are provided as an instrument of service by N25 Architecture Co. and is/are intended for use on this project only. This drawing remains the property of N25 Architecture Co. and shall be returned upon determination of intent. All drawings, specifications, designs, models, and arrangements appearing herein constitute the original and unpublished work of N25 Architecture Co. Any reproduction, use, or disclosure of the proprietary information contained herein without the prior consent of N25 Architecture Co. is strictly prohibited.

Sheet Title:

PROPOSED DRIVEWAY

Issue Date:

Aug. 10, 2020 Final Submittal

Drawing No.:

A1.20

Professional of Record: Norman Blandon, R.A
Registration No. AR-0016380

STATE OF FLORIDA
NORMAN V. BLANDON
AR 0016380
REGISTERED ARCHITECT

Norman Blandon

Digitally signed by Norman Blandon
Date: 2020.08.10 17:13:29 -04'00'

NOT VALID FOR CONSTRUCTION OR BIDDING WITHOUT SIGNATURE, SEAL, AND APPROVAL BY AUTHORITIES HAVING JURISDICTION