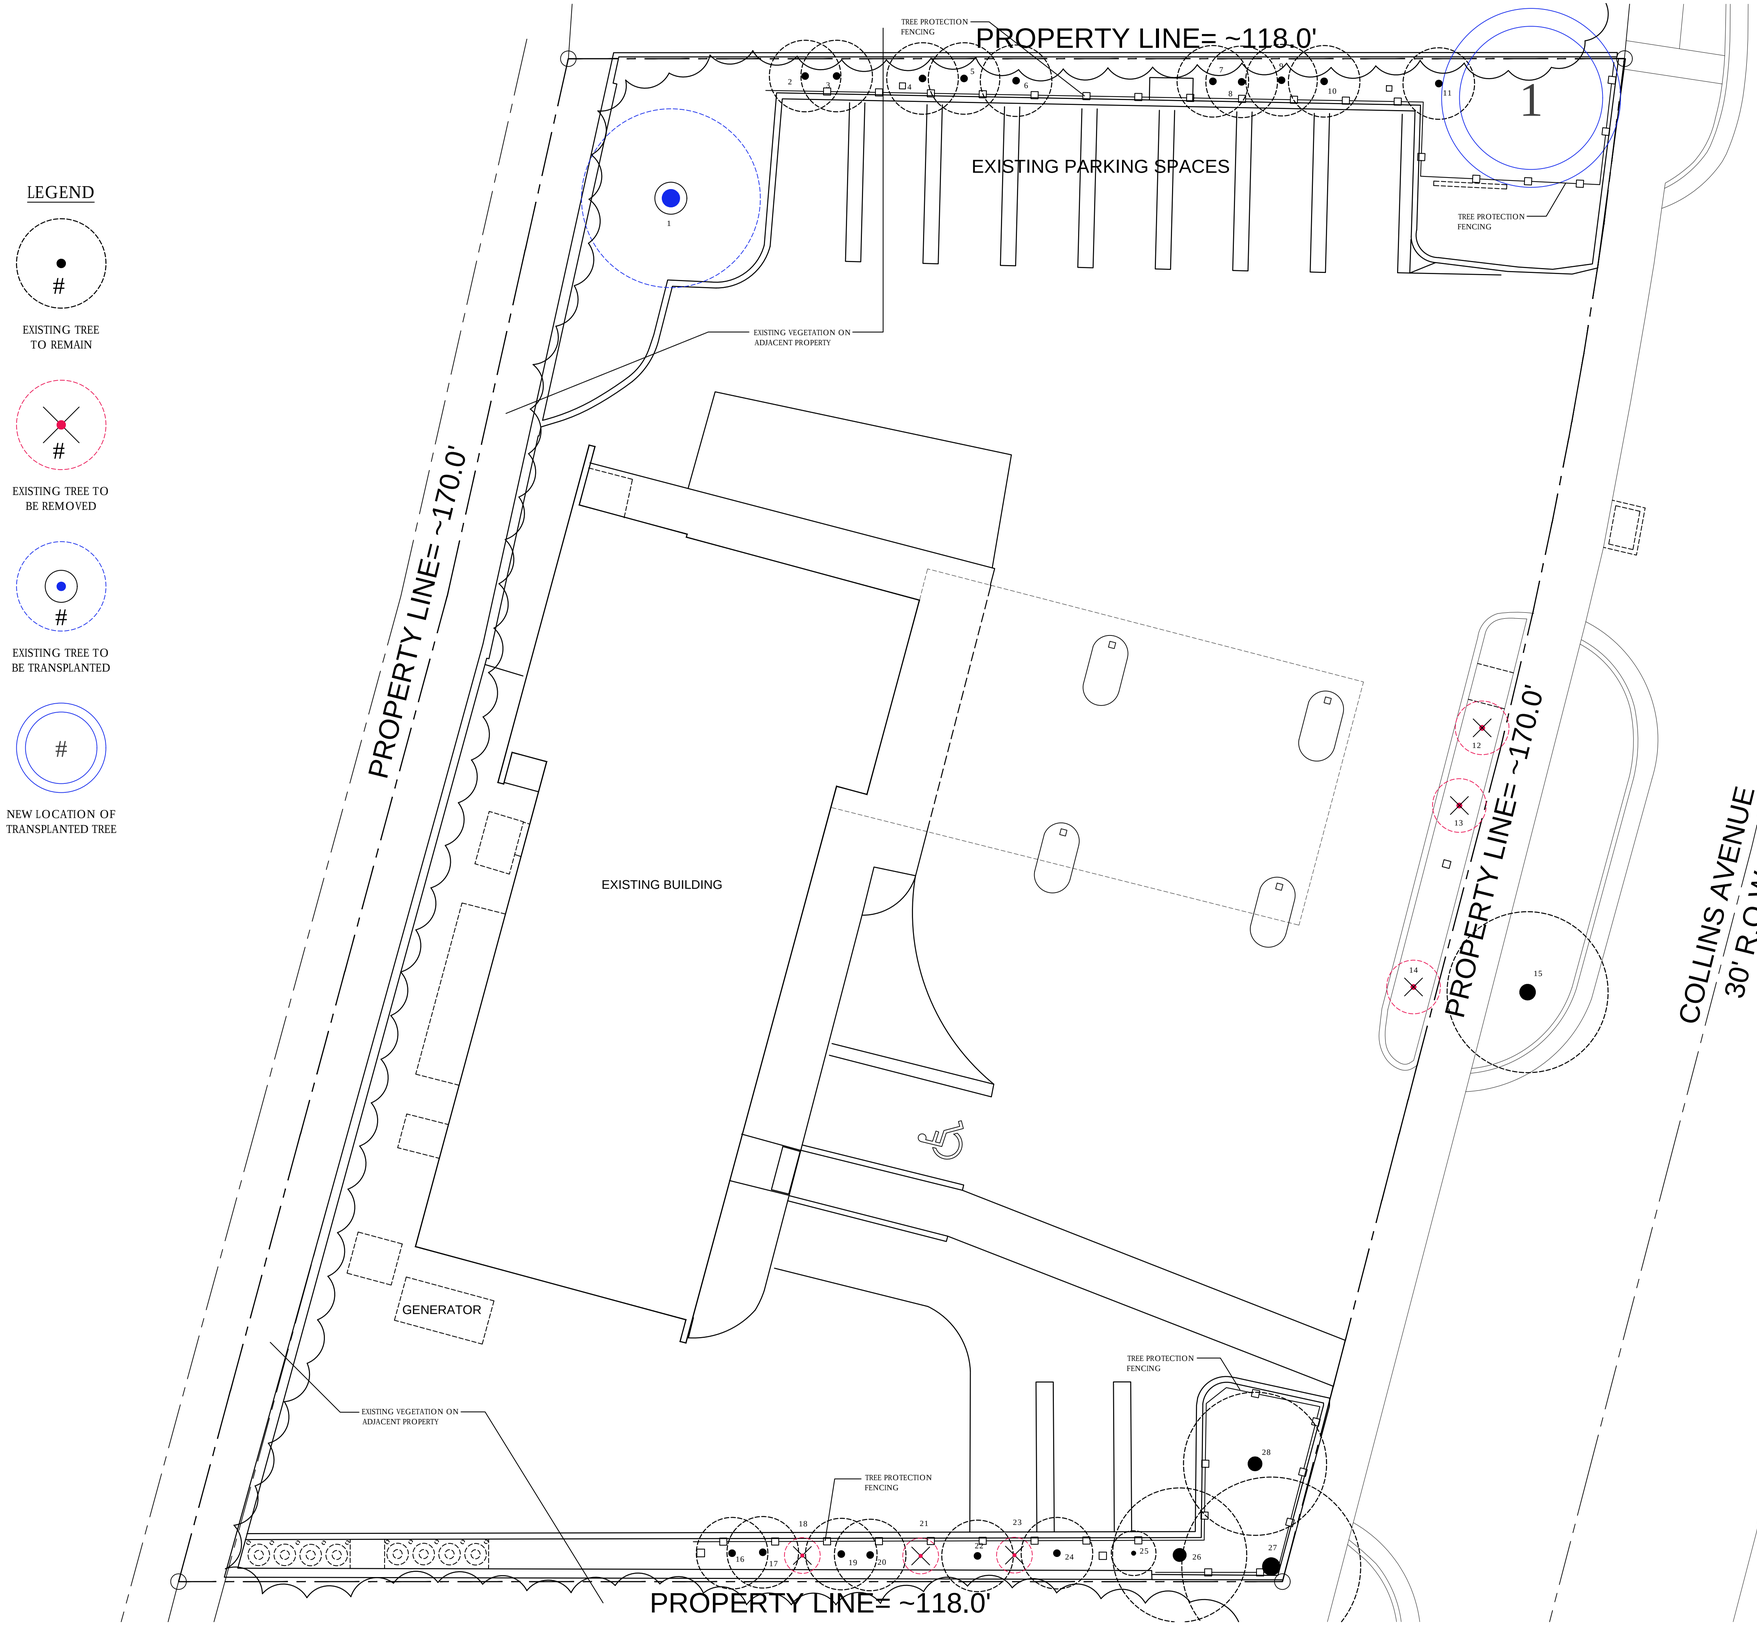

LEGEND

EXISTING TREE TO REMAIN

EXISTING TREE TO BE REMOVED

EXISTING TREE TO BE TRANSPLANTED

NEW LOCATION OF TRANSPLANTED TREE

GARDNER + SEMLER LANDSCAPE ARCHITECTURE
WWW.GSLADESIGN.COM
17670 NW 78th AVE., SUITE 214
MIAMI, FL 33015
P 305.392.1016 F 305.392.1019
CORP. ID # 0000266

BEILINSON GOMEZ ARCHITECTS pa
ARCHITECTURE AAC001062
JOSE L. GOMEZ AR0015416
8101 BISCAYNE BLVD.
SUITE 309
MIAMI FL 33138-4664
TEL. (305) 559.1250
FAX (305) 551.1740
beilinsonarchitectspa.com

COPYRIGHT 2020 ALL RIGHTS RESERVED. THESE DRAWINGS AND DOCUMENTS ARE INSTRUMENTS OF SERVICE, SHALL REMAIN THE PROPERTY OF BEILINSON GOMEZ ARCHITECTS P.A., WHETHER THE PROJECT FOR WHICH THEY WERE PREPARED IS EXECUTED OR NOT. THEY ARE NOT TO BE USED IN ANY MANNER ON OTHER PROJECTS OR EXTENSIONS TO THIS PROJECT EXCEPT BY AGREEMENT IN WRITING AND WITH THE APPROPRIATE COMPENSATION TO BEILINSON GOMEZ ARCHITECTS P.A. IS PROHIBITED. CONTRACTORS RESPONSIBLE FOR VERIFYING ALL SITE CONDITIONS PRIOR TO PROCEEDING WITH WORK AND SHOP DRAWINGS. DO NOT SCALE DRAWINGS. REPORT ANY DISCREPANCIES TO THE ARCHITECT BEFORE PROCEEDING WITH THE WORK. ALL CONSTRUCTIONS WITHOUT THE WRITTEN CONSENT OF BEILINSON GOMEZ ARCHITECTS P.A. IS REPRODUCTIONS OF DRAWINGS AND SPECIFICATIONS WITHOUT THE WRITTEN CONSENT OF BEILINSON GOMEZ ARCHITECTS P.A. IS PROHIBITED.

ARMANDO'S SERVICE STATION
6348 COLLINS AVENUE
MIAMI BEACH, FL. 33141

Digitally signed by Kenneth Eric Gardner
Date: 2020.11.06 16:14:59 -05'00'

REGISTERED LANDSCAPE ARCHITECT KENNETH ERIC GARDNER LA 0001569 STATE OF FLORIDA

Printed copies of this document are not considered signed and sealed and the signature must be verified on any electronic copies

N

EXISTING TREE DISPOSITION PLAN

128' 64' 32' 0

SCALE: 1/32" = 1'-0"

L1.01

DATE	REVISION

DWG. TITLE
PROPOSED SITE PLAN

SCALE
1/8"=1'-0"

PROJECT NO.
2020-15

DATE
11-06-20

SHEET NUMBER
L1.01