ALSABBAGH RESIDENCE

DESIGN REVIEW BOARD FINAL SUBMITTAL

JANUARY 4, 2021

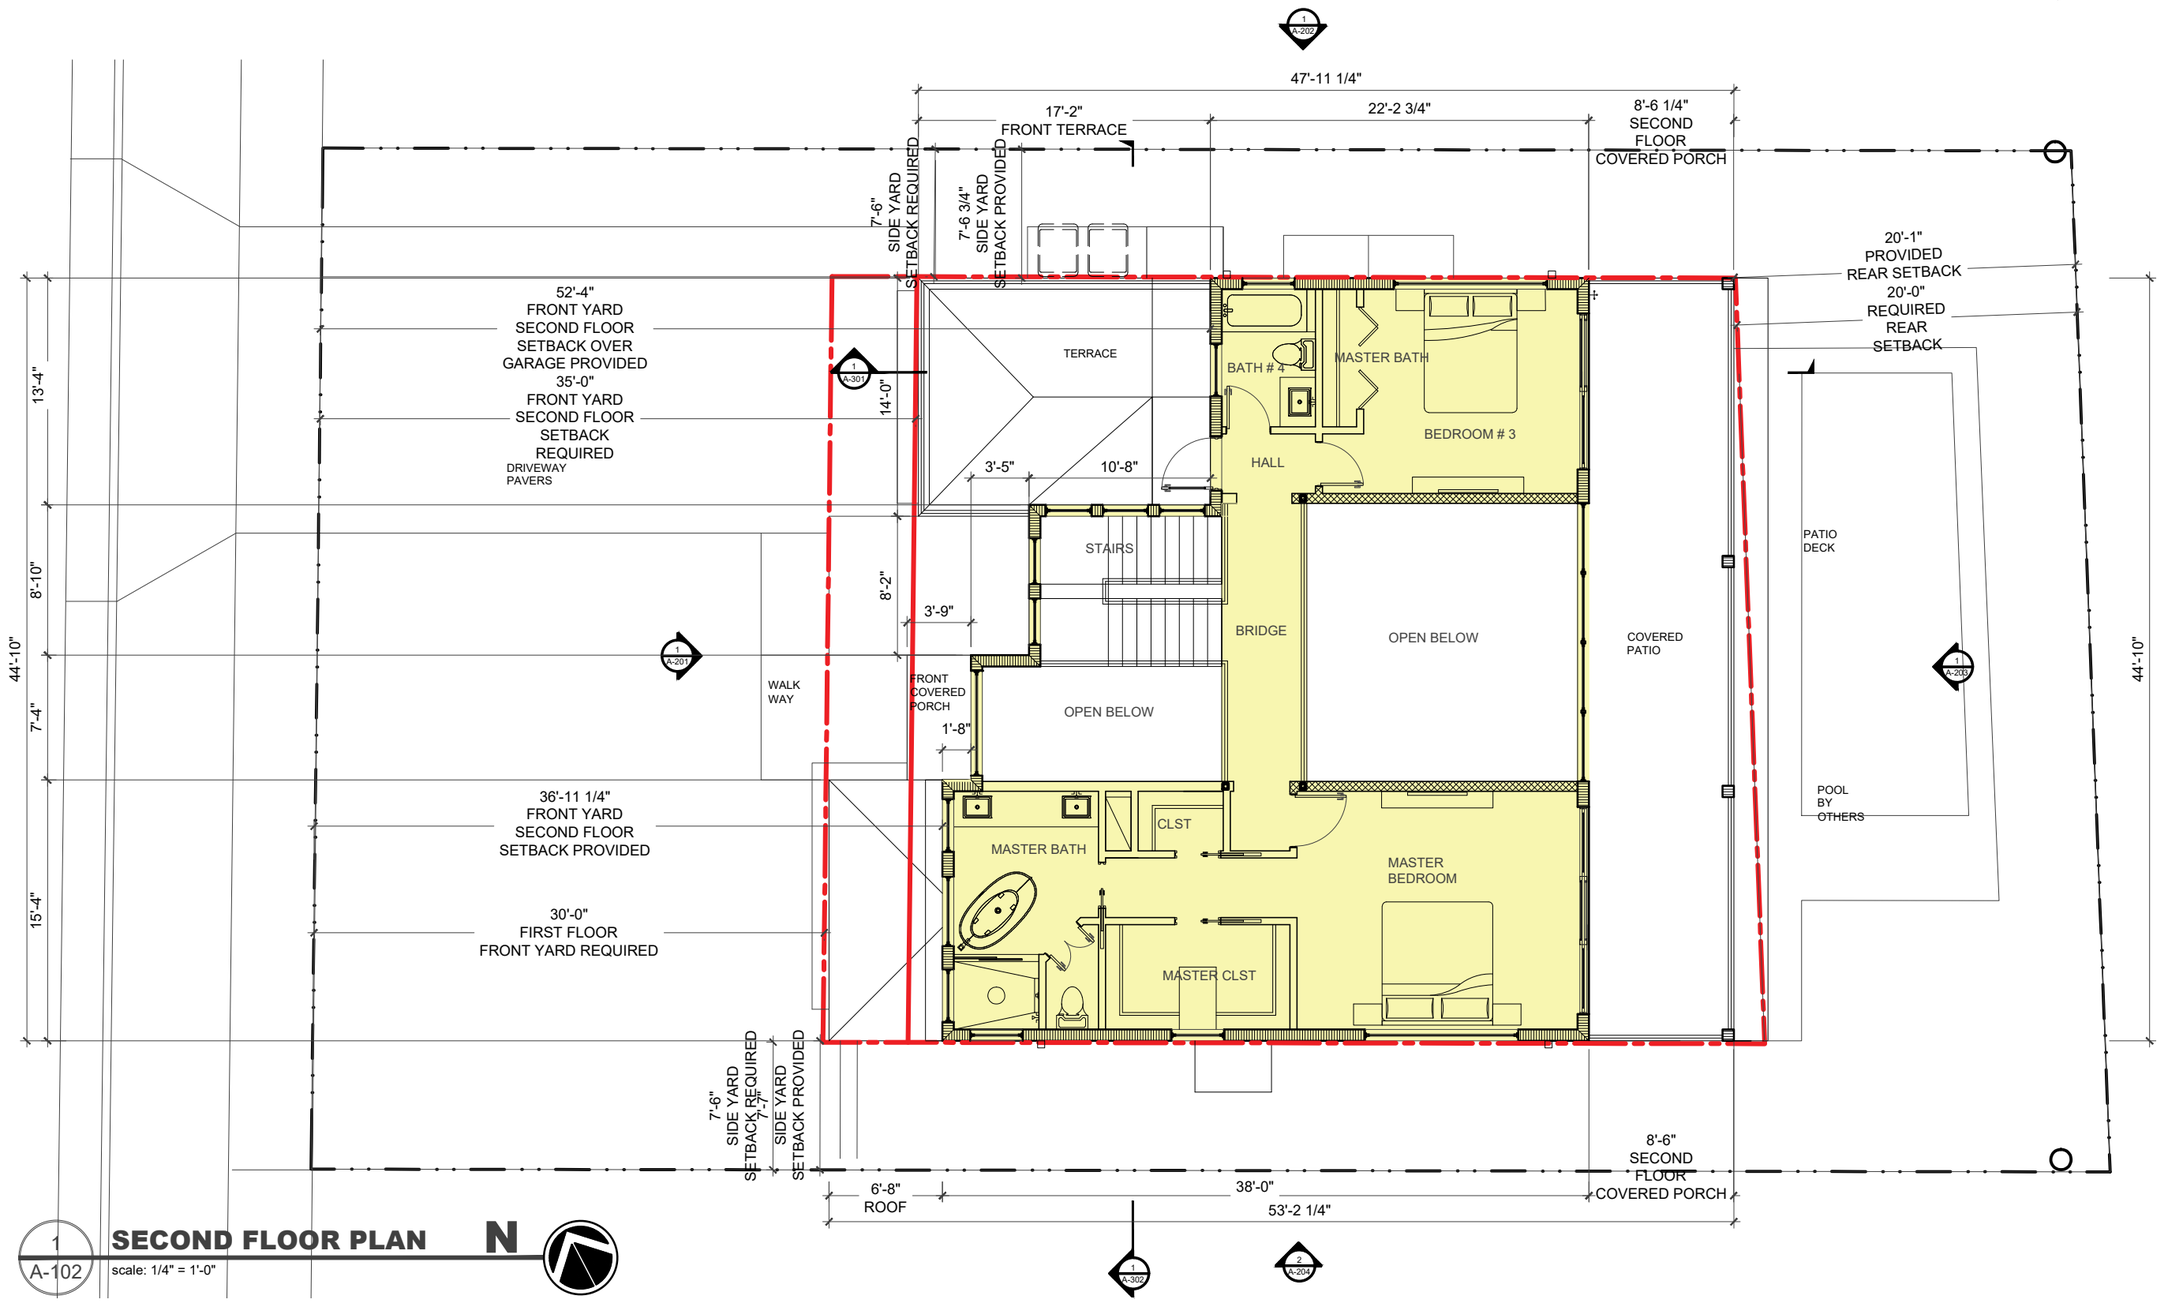

1 A-102 **SECOND FLOOR PLAN**

scale: 1/4" = 1'-0"

N

Gerald Belgrave
AR0015085

Digitally signed by Gerald Belgrave AR0015085
Date: 2020.12.28 13:54:18 -05'00'

ALL IDEAS, ARRANGEMENT AND PLANS INDICATED OR REPRESENTED BY THIS DRAWING, ARE OWNED BY AND THE PROPERTY OF NEST PLANS ARCHITECTURE & INTERIOR DESIGN AND WERE CREATED, EVOLVED AND DEVELOPED FOR USE ON AND IN CONNECTION WITH THE SPECIFIED PROJECT. NONE OF SUCH IDEAS, ARRANGEMENT, DESIGNS ARRANGEMENT, OR PLANS SHALL BE USED BY OR DISCLOSED TO ANY PERSON OR ENTITY FOR ANY OTHER PURPOSE WHATSOEVER, WITHOUT THE WRITTEN PERMISSION OF NEST PLANS ARCHITECTURE & INTERIOR DESIGN. IN ADDITION, IN CASE OF ANY VARIATIONS FROM THE DIMENSIONS AND CONDITIONS SHOWN ON THE PLANS, THE ARCHITECT SHALL BE NOTIFIED. DO NOT SCALE. MUST BE SUBMITTED TO THE OFFICE FOR APPROVAL BEFORE PROCEEDING WITH FABRICATION OF ITEMS LOCATED.

ARCHITECTURE & INTERIOR DESIGN
2601 E Oakland Park Blvd, Ste 203
Fort Lauderdale | Florida 33306
954.529.9000 | nestplans.com

ALSABBAGH RESIDENCE
4625 ALTON ROAD
MIAMI BEACH, FL 33140

REVISIONS

Job No:	NEST - 2025
Date:	01/04/2021
Drawn by:	SAR
Checked by:	GB

DESIGN REVIEW BOARD

Drawing No.
A-102