ALSABBAGH RESIDENCE

DESIGN REVIEW BOARD FINAL SUBMITTAL

JANUARY 4, 2021

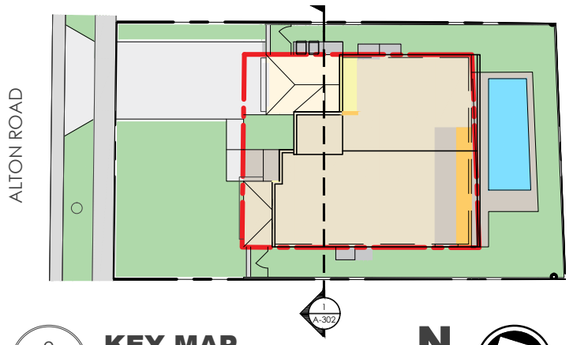

2 / A-302 **KEY MAP**
scale: 1/16" = 1'-0"

N

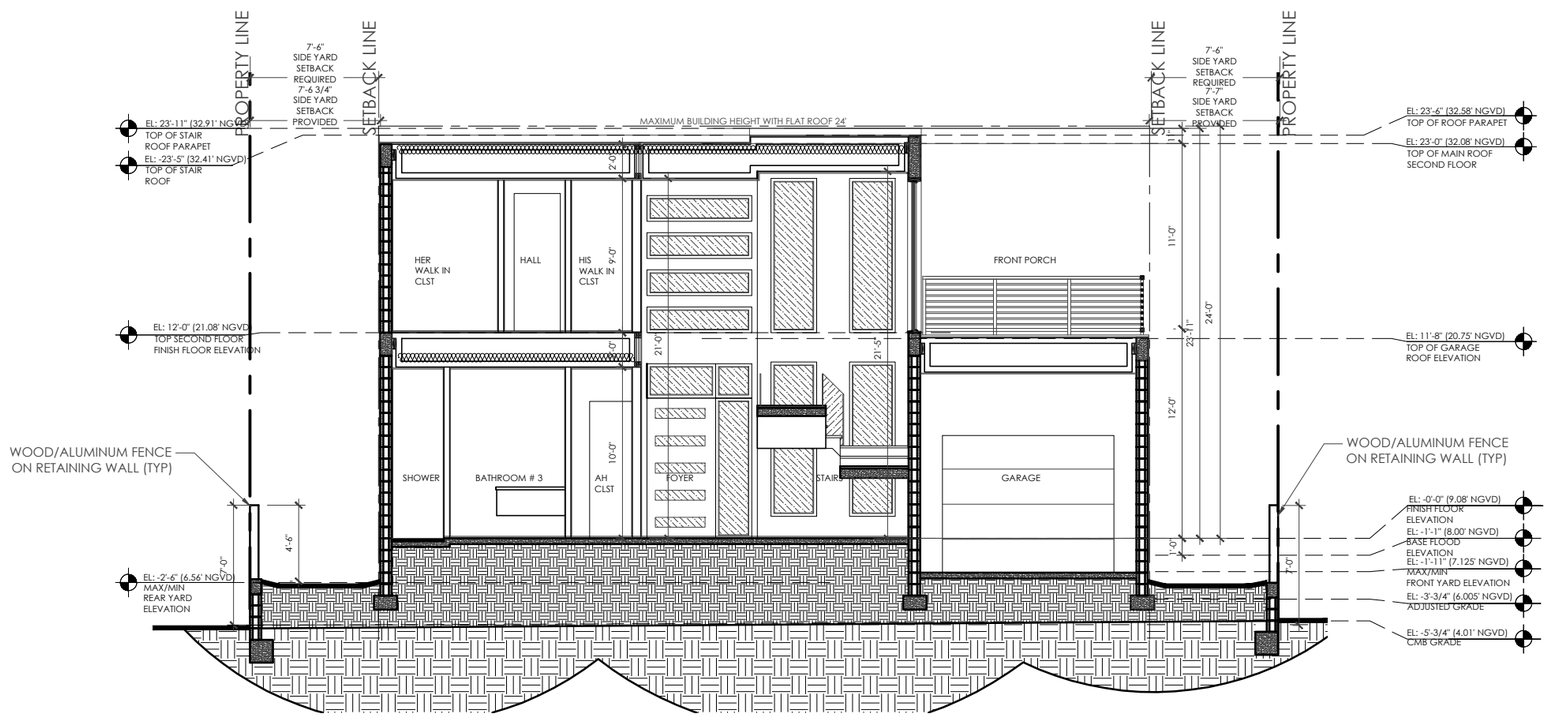

1 / A-302 **BUILDING SECTION**
scale: 1/4" = 1'-0"

Gerald Belgrave AR0015085
Digitally signed by Gerald Belgrave AR0015085
Date: 2020.12.28 13:51:30 -05'00'

ALL IDEAS, ARRANGEMENT AND PLANS INDICATED OR REPRESENTED BY THIS DRAWING, WHETHER OBTAINED OR NOT, ARE PROPERTY OF THE OFFICE AND WERE CREATED, EVOLVED AND DEVELOPED FOR USE ON AND IN CONNECTION WITH THE SPECIFIED PROJECT AND PROJECT SITE. NONE OF SUCH IDEAS, ARRANGEMENTS AND PLANS MAY BE USED OR REPRODUCED OR DISCLOSED TO ANY PERSON FIRM OR CORPORATION FOR ANY PURPOSE WHATSOEVER WITHOUT THE PRIOR CONSENT OF THE OFFICE. WRITTEN DIMENSIONS ON THESE DRAWINGS SHALL HAVE PRECEDENCE OVER SCALE DIMENSIONS. CONTRACTORS AND SUBCONTRACTORS MUST VERIFY AND ACCEPT ALL DIMENSIONS, CONDITIONS, ON THE JOB AND THE OFFICE MUST BE NOTIFIED OF ANY VARIATIONS. DO NOT SCALE DRAWINGS. ALL DIMENSIONS SHOWN BY THESE DRAWINGS, SHOP DETAILS OF ADEQUATE SCALE MUST BE SUBMITTED TO THE OFFICE FOR APPROVAL BEFORE PROCEEDING WITH FABRICATION OR ITEMS SO NOTED.

NEST PLANS
ARCHITECTURE & INTERIOR DESIGN
2601 E Oakland Park Blvd. Ste 203
Fort Lauderdale | Florida 33306
954.529.9000 | nestplans.com

ALSABBAGH RESIDENCE
4625 ALTON ROAD
MIAMI BEACH, FL 33140

REVISIONS

Job No: NEST - 2025
Date: 01/04/2021
Drawn by: SAR
Checked by: GB

DESIGN REVIEW BOARD

Drawing No.
A-302