ALSABBAGH RESIDENCE

DESIGN REVIEW BOARD FINAL SUBMITTAL

JANUARY 4, 2021

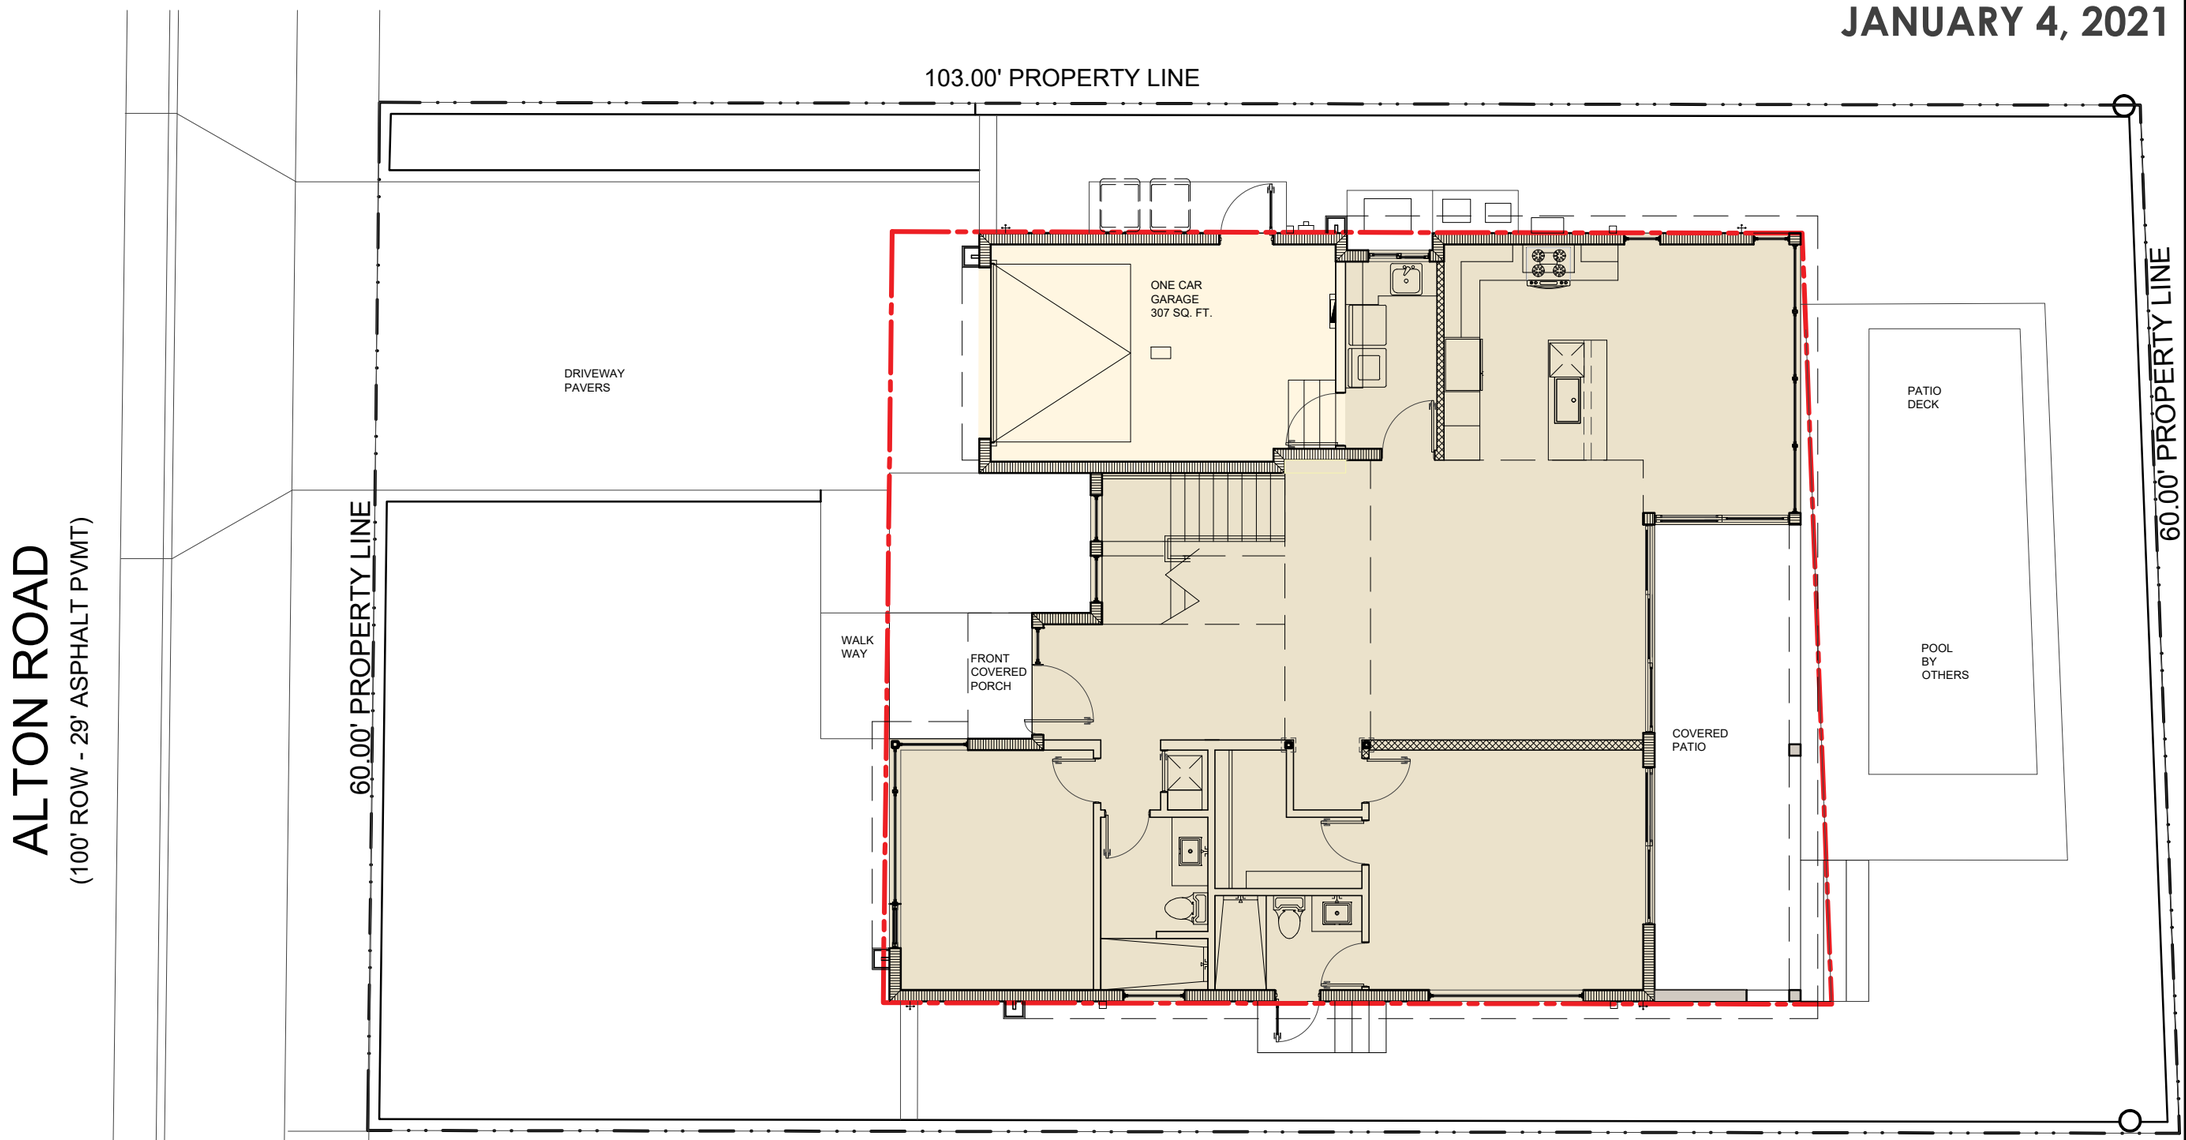

PROPOSED FIRST FLOOR FAR **1,605 SQ. FT.**

PROPOSED GARAGE FAR **307 SQ. FT.**

LOT SIZE	6,254 SQ. FT.	
	ALLOWED	PROPOSED
LOT COVERAGE	1,561.25 SF (0.25 MAX.)/ 1,873.5 SF (0.3)	1,605 SF (25.7%)
UNIT SIZE (FAR)	3,127 SF (0.5 MAX.)	2,862 SF (45.8%)
1ST LEVEL		1,605 SF
2ND LEVEL		950 SF
GARAGE		307 SF

1 A-021 **FIRST FLOOR FAR**

scale: 1/4" = 1'-0"

N

Gerald Belgrave AR0015085 Digitally signed by Gerald Belgrave AR0015085 Date: 2020.12.28 13:56:28 -05'00'

ALL IDEAS, ARRANGEMENT, AND PLANS INDICATED OR REPRESENTED BY THIS DRAWING ARE THE PROPERTY OF THE OFFICE AND WERE CREATED, EVOLVED, AND DEVELOPED FOR USE ON AND IN CONNECTION WITH THE SPECIFIED PROJECT AND PROJECT SITE. NONE OF SUCH IDEAS, ARRANGEMENT, AND PLANS SHALL BE USED BY OR DISCLOSED TO ANY PERSON FIRM OR CORPORATION FOR ANY PURPOSE WHATSOEVER WITHOUT THE PRIOR WRITTEN PERMISSION OF THE OFFICE. WRITTEN DIMENSIONS ON THESE DRAWINGS SHALL HAVE PRECEDENCE OVER SCALE DIMENSIONS. CONTRACTORS AND SUBCONTRACTORS SHALL VERIFY ALL DIMENSIONS, CONDITIONS, ON THE JOB AND THE OFFICE MUST BE NOTIFIED OF ANY VARIATION FROM THE DIMENSIONS AND CONDITIONS SHOWN BY THESE DRAWINGS. SHOP DETAILS OF ADEQUATE SCALE MUST BE SUBMITTED TO THE OFFICE FOR APPROVAL BEFORE PROCEEDING WITH FABRICATION ON ITEMS SO NOTED.

NEST PLANS
ARCHITECTURE & INTERIOR DESIGN
2601 E Oakland Park Blvd. Ste 203
Fort Lauderdale Florida 33306
954.529.9000 nestplans.com

ALSABBAGH RESIDENCE
4625 ALTON ROAD
MIAMI BEACH, FL 33140

REVISIONS

Job No: NEST - 2025
Date: 01/04/2021
Drawn by: SAR
Checked by: GB

DESIGN REVIEW BOARD

Drawing No.
A-021