ALSABBAGH RESIDENCE

DESIGN REVIEW BOARD FINAL SUBMITTAL

JANUARY 4, 2021

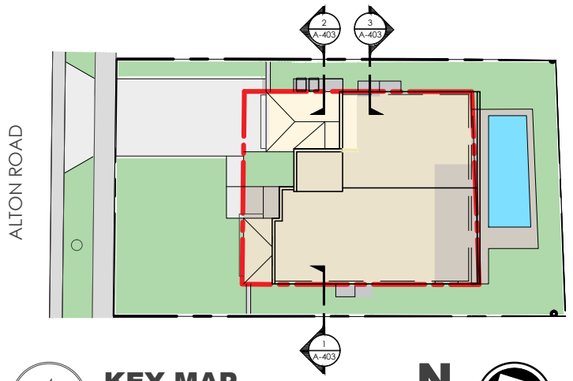

4 / A-403 **KEY MAP** scale: 1/16" = 1'-0"

N

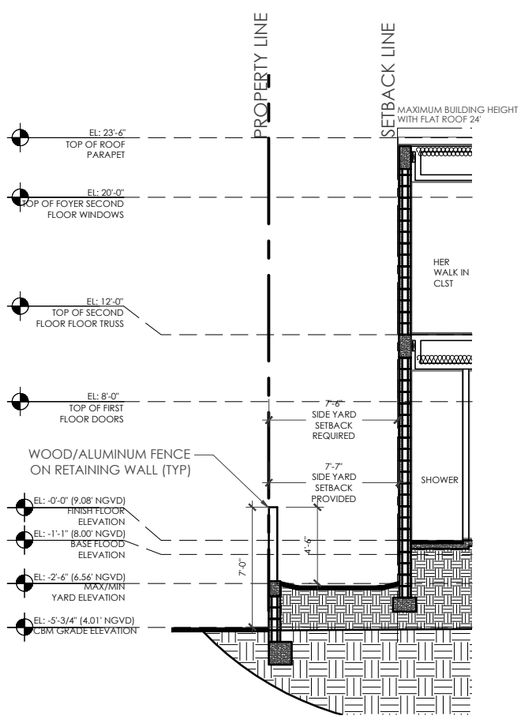

1 / A-403 **SIDE YARD SETBACK SECTION** scale: 1/4" = 1'-0"

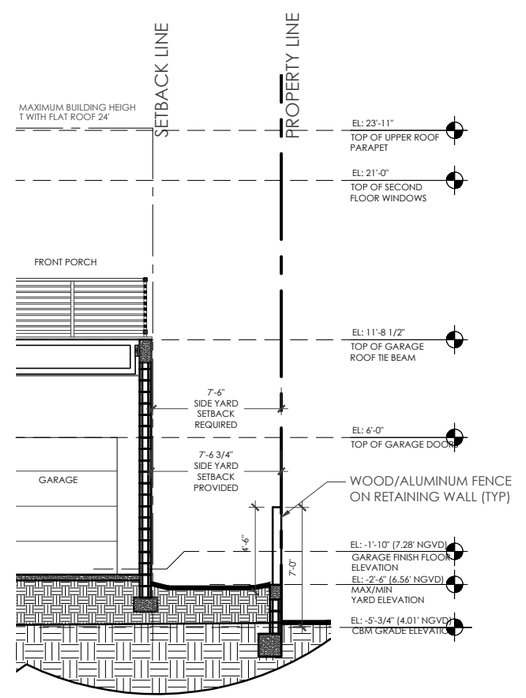

2 / A-403 **SIDE YARD SETBACK SECTION** scale: 1/4" = 1'-0"

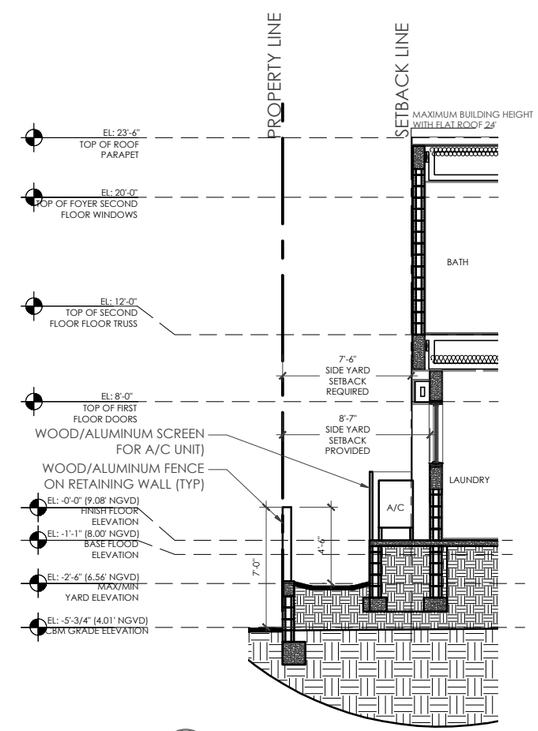

2 / A-403 **SIDE YARD SETBACK SECTION** scale: 1/4" = 1'-0"

Gerald Belgrave AR0015085

Digitally signed by Gerald Belgrave AR0015085
Date: 2020.12.28 13:50:22 -05'00'

ALL IDEAS, ARRANGEMENT AND PLANS INDICATED OR REPRESENTED BY THIS DRAWING ARE OWNED BY AND THE PROPERTY OF THE OFFICE AND WERE CREATED, EVOLVED AND DEVELOPED FOR USE ON AND IN CONNECTION WITH THE SPECIFIED PROJECT AND PROJECT SITE. NONE OF SUCH IDEAS, DESIGNS AND ARRANGEMENTS SHALL BE USED OR DISCLOSED TO ANY PERSON, FIRM OR CORPORATION FOR ANY PURPOSE WHATSOEVER WITHOUT THE PRIOR WRITTEN PERMISSION OF THE OFFICE. WRITTEN DIMENSIONS ON THESE DRAWINGS SHALL HAVE PRECEDENCE OVER SCALE DIMENSIONS. CONTRACTORS AND SUBCONTRACTORS SHALL VERIFY AND ACCEPT ALL DIMENSIONS, CONDITIONS, ON THE JOB AND THE OFFICE MUST BE NOTIFIED OF ANY VARIATIONS. DO NOT SCALE DRAWINGS. ALL DIMENSIONS SHOWN BY THESE DRAWINGS, SHOP DETAILS OF ADEQUATE SCALE MUST BE SUBMITTED TO THE OFFICE FOR APPROVAL BEFORE PROCEEDING WITH FABRICATION OR ITEMS SO NOTED.

NEST PLANS

ARCHITECTURE & INTERIOR DESIGN

2601 E Oakland Park Blvd. Ste 203
Fort Lauderdale Florida 33306
954.529.9000 nestplans.com

ALSABBAGH RESIDENCE
4625 ALTON ROAD
MIAMI BEACH, FL 33140

REVISIONS

Job No: NEST - 2025
Date: 01/04/2021
Drawn by: SAR
Checked by: GB

DESIGN REVIEW BOARD

Drawing No.
A-403