ALSABBAGH RESIDENCE

DESIGN REVIEW BOARD FINAL SUBMITTAL

JANUARY 4, 2021

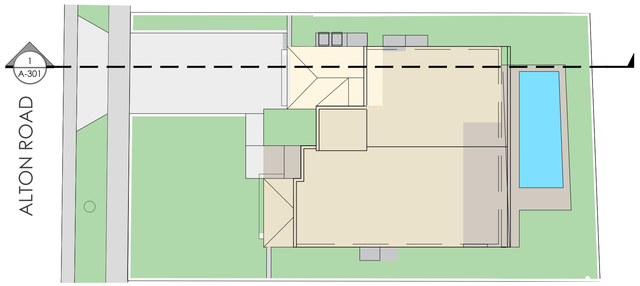

2 A-301 **KEY MAP** scale: 1/16" = 1'-0"

N

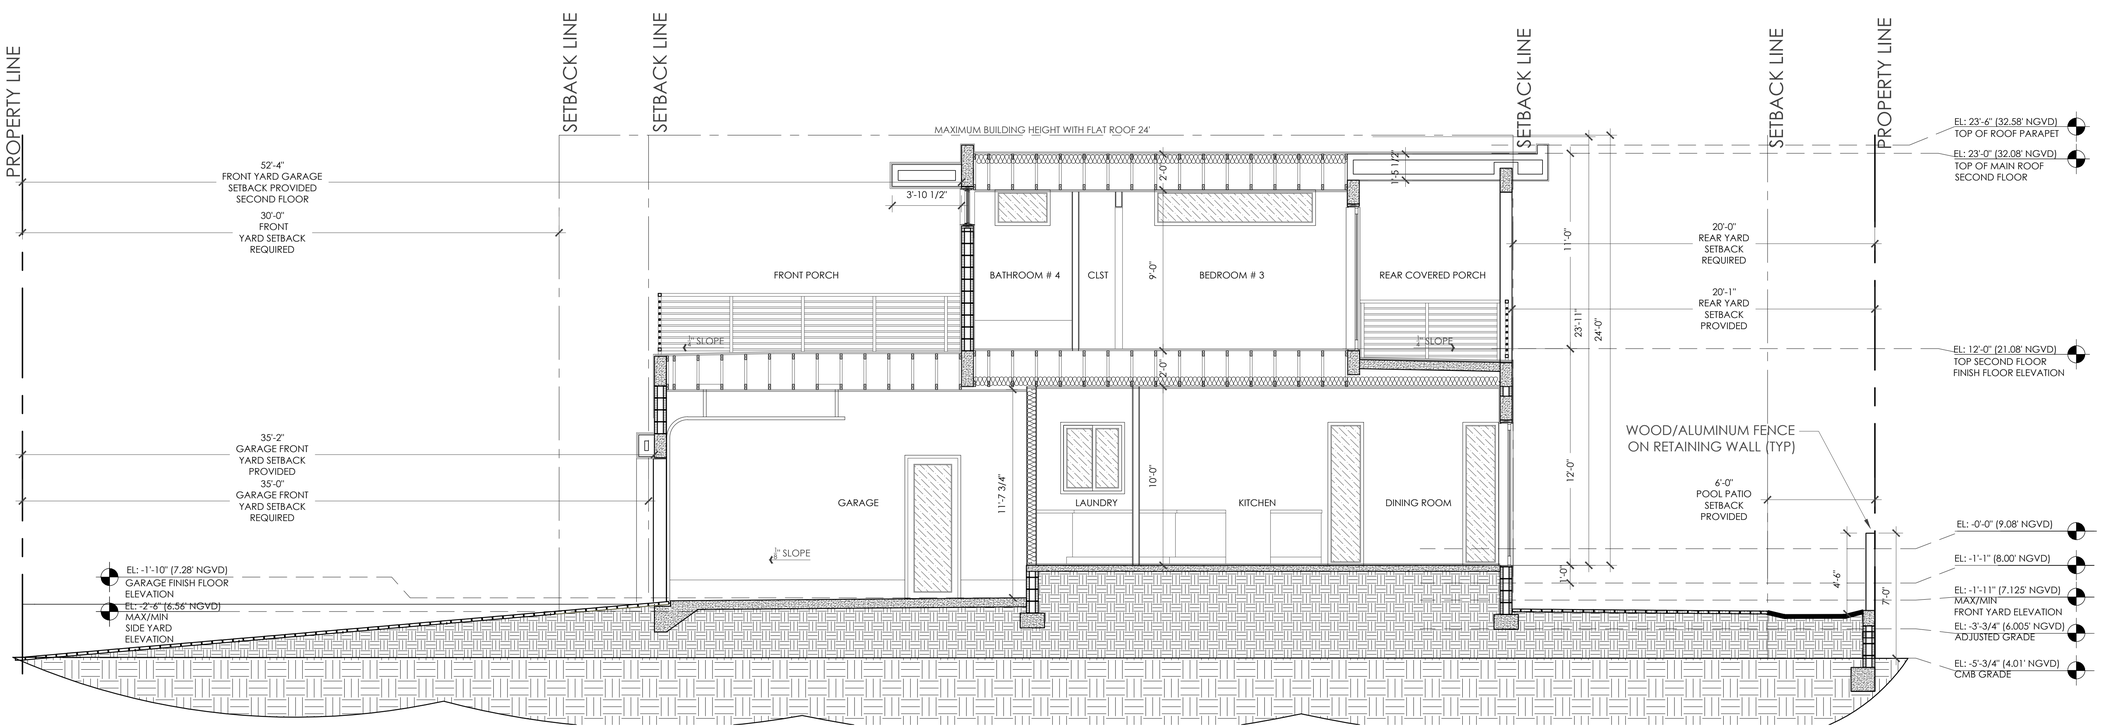

1 A-301 **BUILDING SECTION** scale: 1/4" = 1'-0"

Gerald Belgrave AR0015085 Digitally signed by Gerald Belgrave AR0015085 Date: 2020.12.28 13:51:56 -05'00'

ALL IDEAS, ARRANGEMENT AND PLANS INDICATED OR REPRESENTED BY THIS DRAWING ARE OWNED BY AND THE PROPERTY OF NEST ARCHITECTURE & INTERIOR DESIGN AND WERE DEVELOPED FOR USE ON AND IN CONNECTION WITH THE SPECIFIED PROJECT. NO OTHER USE OR DISTRIBUTION OF THESE DESIGNS ARRANGEMENTS OR PLANS SHALL BE USED BY OR DISCLOSED TO ANY PERSON OR ENTITY FOR ANY OTHER PURPOSE WHATSOEVER WITHOUT THE WRITTEN PERMISSION OF THE OFFICE. WRITTEN DIMENSIONS ON THESE DRAWINGS SHALL PREVAIL OVER SCALED DIMENSIONS. CONTRACTOR SHALL VERIFY AND BE RESPONSIBLE FOR ALL DIMENSIONS AND CONDITIONS ON THE JOB. THE ARCHITECT MUST BE NOTIFIED OF ANY VARIATION FROM THE DIMENSIONS AND CONDITIONS SHOWN ON THESE DRAWINGS. SHOP DRAWINGS OF ALL DISCIPLINES SCALE MUST BE SUBMITTED TO THE OFFICE FOR APPROVAL BEFORE PROCEEDING WITH FABRICATION ON ITEMS SO NOTED.

NEST PLANS
ARCHITECTURE & INTERIOR DESIGN
2601 E Oakland Park Blvd, Ste 203
Fort Lauderdale | Florida 33306
954.529.9000 | nestplans.com

ALSABBAGH RESIDENCE
4625 ALTON ROAD
MIAMI BEACH, FL 33140

REVISIONS

Job No: NEST - 2025
Date: 01/04/2021
Drawn by: SAR
Checked by: GB

DESIGN REVIEW BOARD

Drawing No.
A-301