ALSABBAGH RESIDENCE

DESIGN REVIEW BOARD FINAL SUBMITTAL

JANUARY 4, 2021

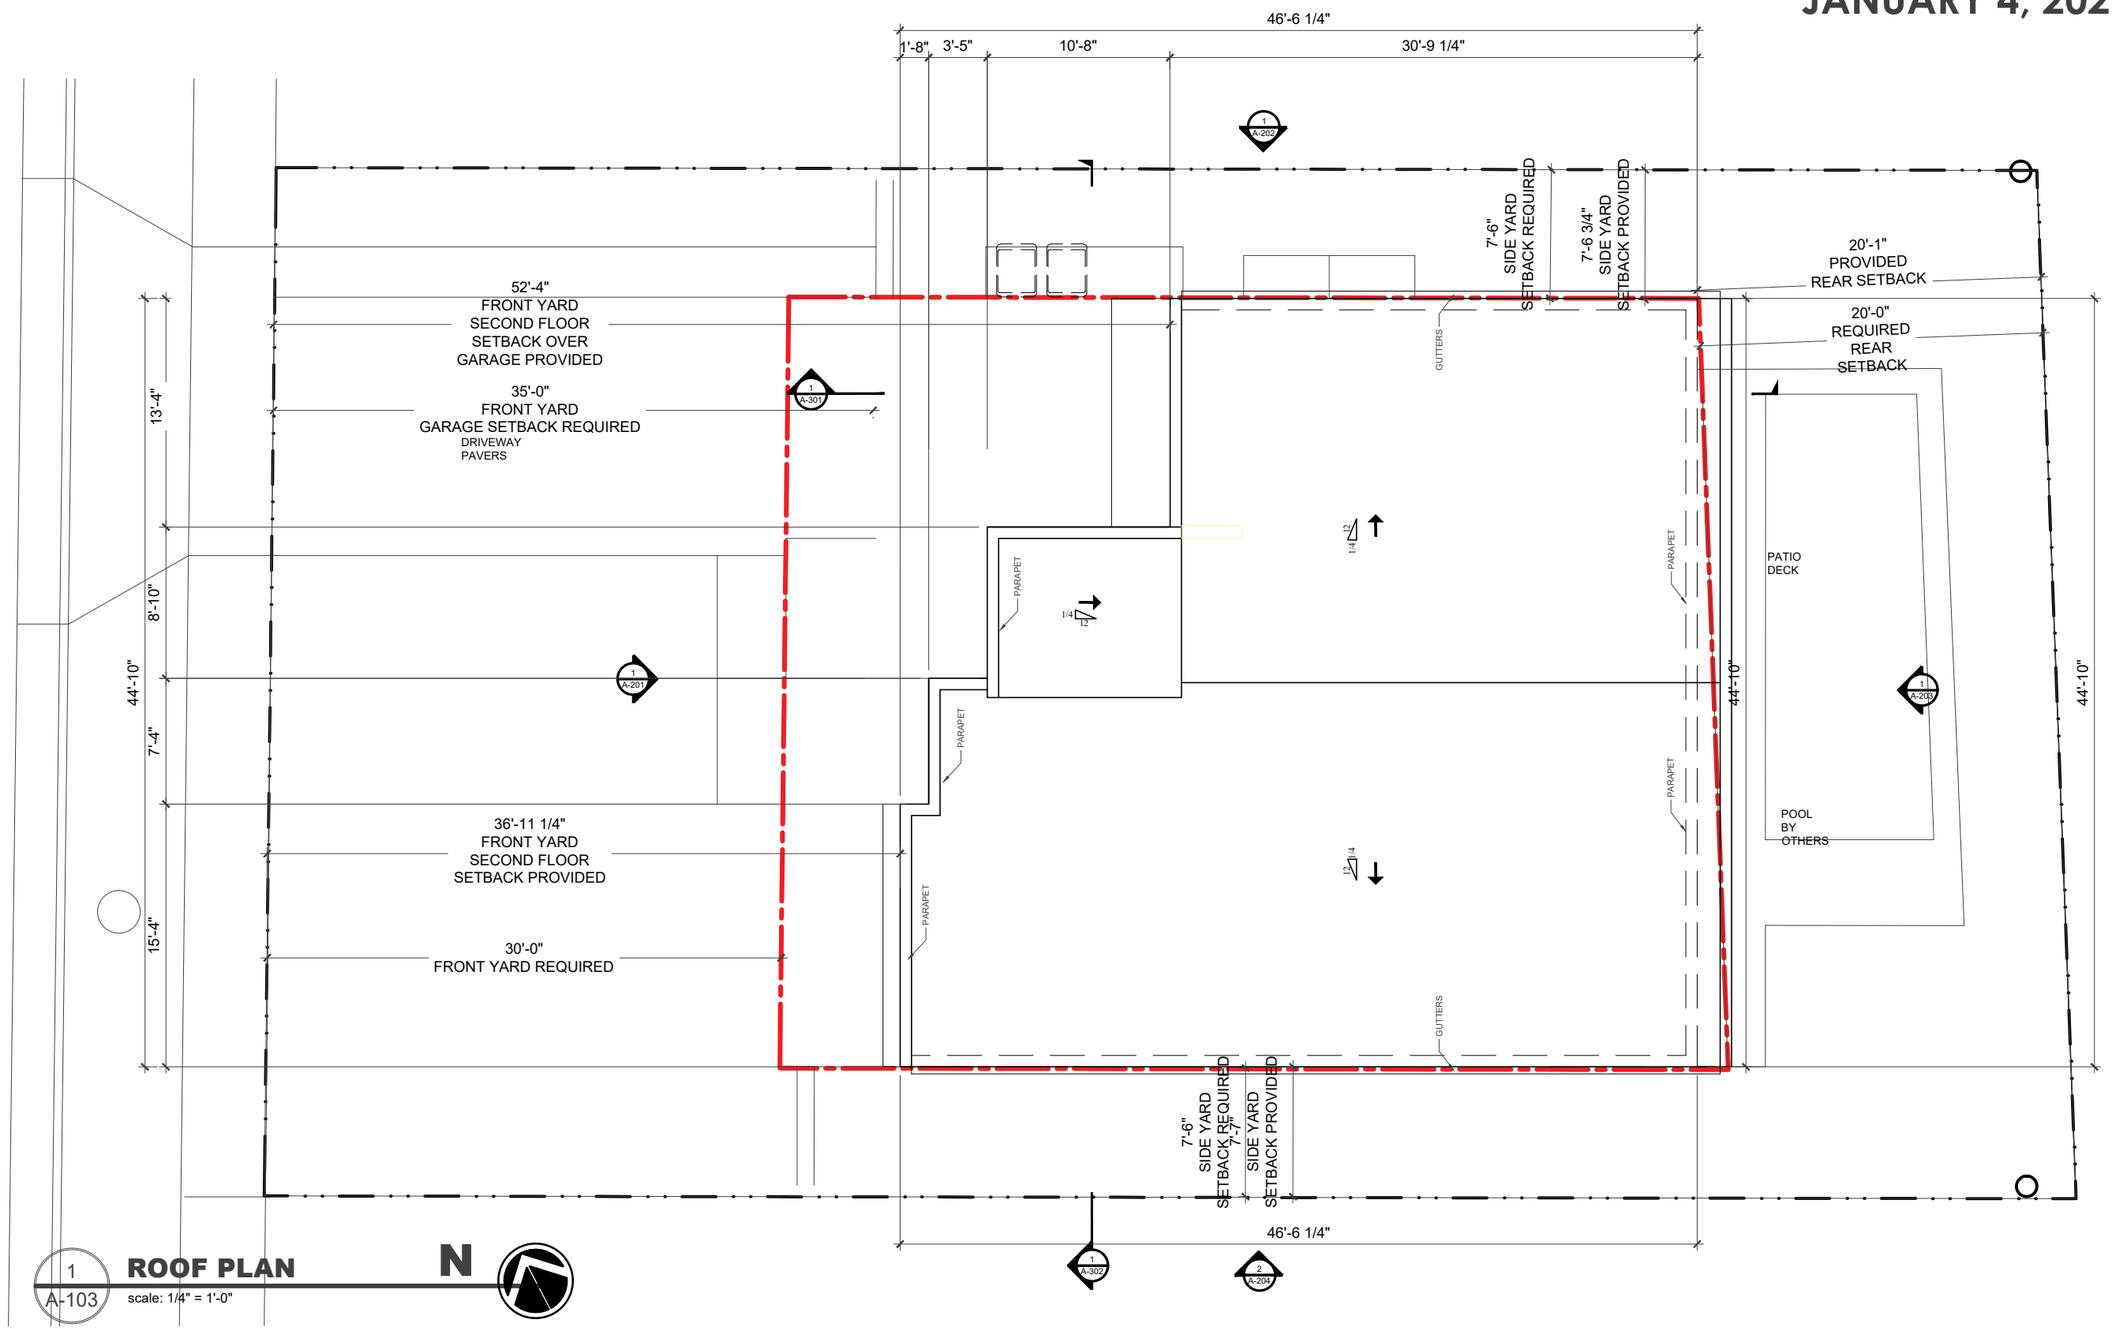

1 A-103 **ROOF PLAN**

scale: 1/4" = 1'-0"

Gerald Belgrave
AR0015085

Digitally signed by Gerald Belgrave
AR0015085
Date: 2020.12.28 13:53:59 -05'00'

GERALD BELGRAVE
AR 0015085

ALL IDEAS, ARRANGEMENT, AND PLANS INDICATED OR REPRESENTED BY THIS DRAWING ARE THE EXCLUSIVE PROPERTY OF THE OFFICE AND WERE CREATED, EVOLVED, AND DEVELOPED FOR USE ON AND BY THE SPECIFIED PROJECT AND PROJECT SITE. NONE OF SUCH IDEAS, ARRANGEMENT, AND PLANS MAY BE USED OR DISCLOSED TO ANY PERSON FIRM OR CORPORATION FOR ANY PURPOSE WHATSOEVER WITHOUT THE PRIOR WRITTEN PERMISSION OF THE OFFICE. WRITTEN DIMENSIONS ON THESE DRAWINGS SHALL HAVE PRECEDENCE OVER SCALE DIMENSIONS. CONTRACTORS AND SUBCONTRACTORS SHALL VERIFY ALL DIMENSIONS, CONDITIONS ON THE JOB AND THE OFFICE MUST BE NOTIFIED OF ANY VARIATION. DO NOT SCALE DRAWINGS. ALL DIMENSIONS SHOWN BY THESE DRAWINGS, SHOP DETAILS OF ADEQUATE SIZE SHALL BE SUBMITTED TO THE OFFICE FOR APPROVAL BEFORE PROCEEDING WITH FABRICATION OR ITEMS SO NOTED.

NEST PLANS
ARCHITECTURE & INTERIOR DESIGN
2601 E Oakland Park Blvd. Ste 203
Fort Lauderdale Florida 33306
954.529.9000 nestplans.com

ALSABBAGH RESIDENCE
4625 ALTON ROAD
MIAMI BEACH, FL 33140

REVISIONS

Job No: NEST - 2025
Date: 01/04/2021
Drawn by: SAR
Checked by: GB

DESIGN REVIEW BOARD

Drawing No.
A-103