ALSABBAGH RESIDENCE

DESIGN REVIEW BOARD FINAL SUBMITTAL

JANUARY 4, 2021

1- FRONT VIEW

2- WEST SIDE

3- SOUTH REAR VIEW

4- SOUTH REAR VIEW

5- EAST SIDE VIEW

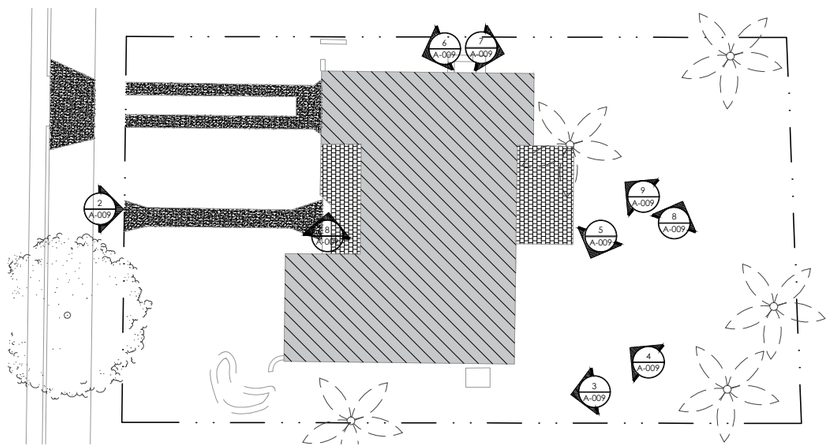

1 A-009 **KEY MAP**

scale: 3/32" = 1'-0"

N

6- EAST SIDE VIEW

7- FRONT ENTRANCE VIEW

9- SOUTH REAR VIEW

8- REAR YARD VIEW

Gerald Belgrave AR0015085

Digitally signed by Gerald Belgrave AR0015085
Date: 2020.12.28 14:03:22 -05'00'

ALL IDEAS, ARRANGEMENT, AND PLANS INDICATED OR REPRESENTED BY THIS DRAWING, CONTRACT, OR SPECIFICATION IS AN ORIGINAL PROPERTY OF THE OFFICE AND WERE CREATED, EVOLVED, AND DEVELOPED FOR USE ON AND WITH RESPECT TO THE SPECIFIED PROJECT AND PROJECT SITE. NONE OF SUCH IDEAS, ARRANGEMENTS OR PLANS SHALL BE USED BY OR DISCLOSED TO ANY PERSON FIRM OR CORPORATION FOR ANY PURPOSE WHATSOEVER WITHOUT THE PRIOR WRITTEN PERMISSION OF THE OFFICE. DRAWINGS SHALL HAVE PRECEDENCE OVER SCALE DIMENSIONS. CONTRACTORS SHALL VERIFY AND BE RESPONSIBLE FOR ALL DIMENSIONS AND CONDITIONS ON THE JOB AND THE OFFICE MUST BE NOTIFIED OF ANY VARIATION BETWEEN DRAWINGS AND CONDITIONS SHOWN BY THESE DRAWINGS. SHOP DETAILS OF ADEQUATE SCALE MUST BE SUBMITTED TO OFFICE FOR APPROVAL BEFORE PROCEEDING WITH FABRICATION ON ITEMS SO NOTED.

NEST PLANS
ARCHITECTURE & INTERIOR DESIGN
2601 E Oakland Park Blvd. Ste 203
Fort Lauderdale | Florida 33306
954.529.9000 | nestplans.com

ALSABBAGH RESIDENCE
4625 ALTON ROAD
MIAMI BEACH, FL 33140

REVISIONS

Job No: NEST - 2025
Date: 01/04/2021
Drawn by: SAR
Checked by: GB

DESIGN REVIEW BOARD

Drawing No.
A-009