ALSABBAGH RESIDENCE

DESIGN REVIEW BOARD FINAL SUBMITTAL

JANUARY 4, 2021

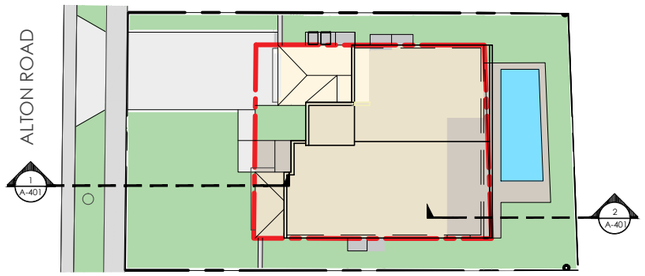

3 A-401 **KEY MAP**
scale: 1/16" = 1'-0"

N

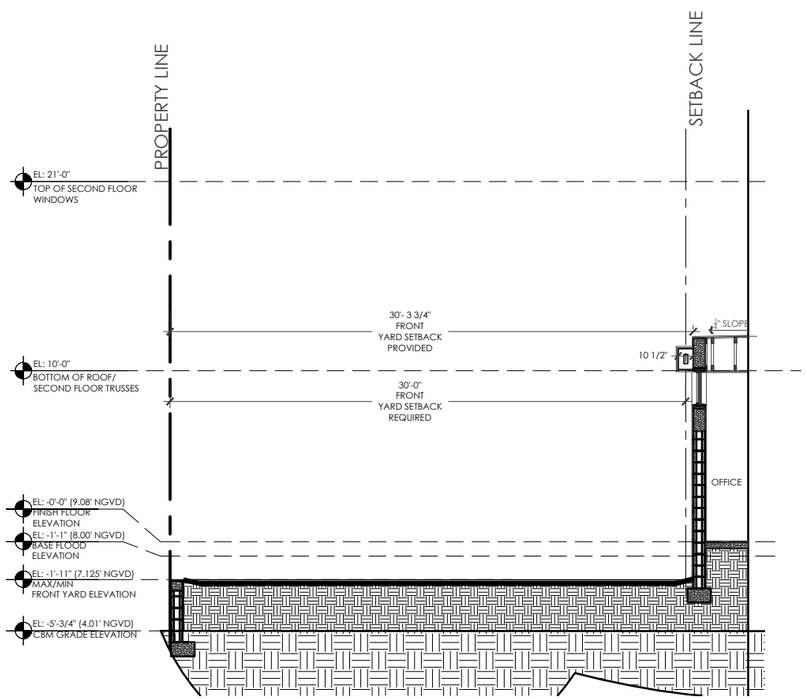

NOTE: AVERAGE GRADE 4.01' NGVD
ADJUSTED GRADE 6.005 NGVD

1 A-401 **FRONT YARD SETBACK SECTION**
scale: 1/4" = 1'-0"

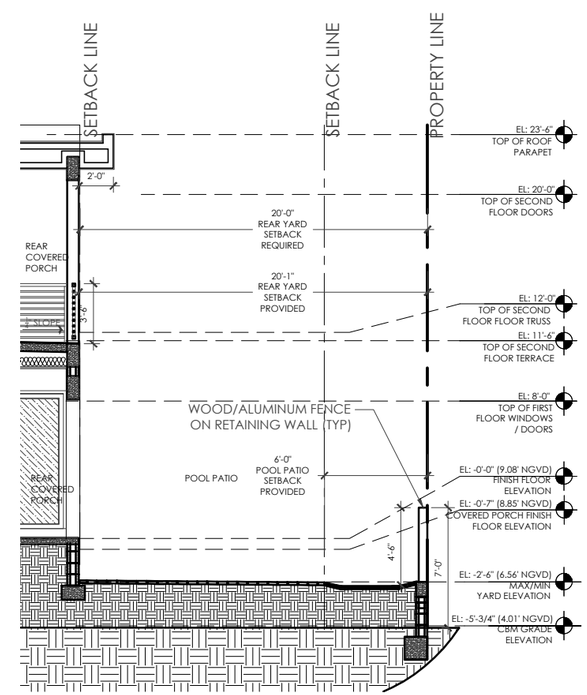

2 A-401 **REAR YARD SETBACK SECTION**
scale: 1/4" = 1'-0"

GERALD BELGRAVE
STATE OF FLORIDA
AR0015085

Gerald Belgrave AR0015085
Digitally signed by Gerald Belgrave AR0015085
Date: 2020.12.28 13:51:10 -05'00'

AS SUCH, HAVE/HAVE NOT PLANS INDICATED OR REPRESENTED BY THIS DRAWING ARE OWNED BY AND THE PROPERTY OF THE UNDERSIGNED ARCHITECT AND WERE DEVELOPED FOR USE ON AND IN CONNECTION WITH THE SPECIFIED PROJECT AND PROJECT SITE. NONE OF SUCH IDEAS, DESIGNS, ARRANGEMENTS OR PLANS MAY BE USED, REVISED OR DISCLOSED TO ANY PERSON, FIRM, OR CORPORATION FOR ANY PURPOSE WHATSOEVER WITHOUT WRITTEN CONSENT OF THE OFFICE. WRITTEN DIMENSIONS ON THESE DRAWINGS SHALL HAVE PRECEDENCE OVER SCALE DIMENSIONS. CONTRACTORS SHALL VERIFY AND BE RESPONSIBLE FOR ALL DIMENSIONS AND CONDITIONS ON THE JOB AND THE ARCHITECT MUST BE NOTIFIED OF ANY VARIATIONS FROM THE DIMENSIONS AND CONDITIONS SHOWN BY THESE DRAWINGS. SHOP DETAILS OF ASSOCIATE VENDORS MUST BE SUBMITTED TO THE ARCHITECT FOR REVIEW BEFORE PROCEEDING WITH FABRICATION ON ITEMS SO NOTED.

nest PLANS
ARCHITECTURE & INTERIOR DESIGN
2601 E Oakland Park Blvd, Ste 203
Fort Lauderdale | Florida 33306
954.529.9000 | nestplans.com

ALSABBAGH RESIDENCE
4625 ALTON ROAD
MIAMI BEACH, FL 33140

REVISIONS

Job No: NEST - 2025	Date: 01/04/2021
Drawn by: SAR	Checked by: GB

DESIGN REVIEW BOARD

Drawing No.
A-401