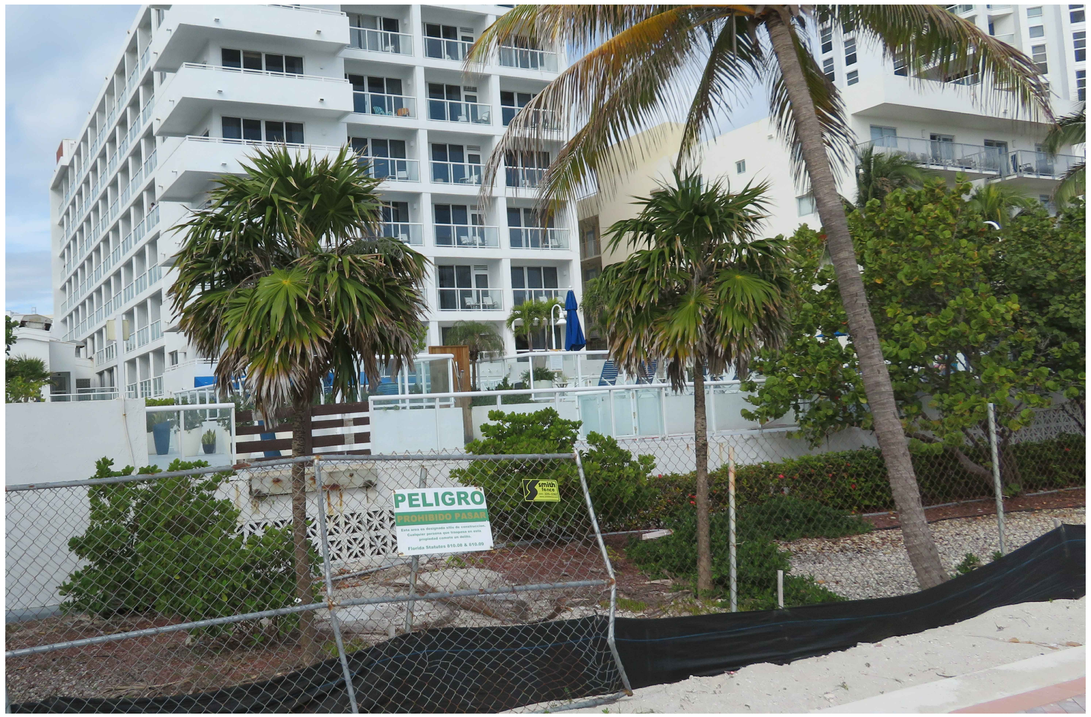

1 EXISTING EAST ELEVATION, CITY OF MIAMI BEACH RECREATIONAL CORRIDOR UNDER CONSTRUCTION
PHOTO, DATED 01.08.2021

2 EXISTING EAST ELEVATION, CITY OF MIAMI BEACH RECREATIONAL CORRIDOR UNDER CONSTRUCTION
PHOTO, DATED 01.08.2021

3 NORTH ELEVATION, CITY OF MIAMI BEACH RECREATIONAL CORRIDOR UNDER CONSTRUCTION
PHOTO, DATED 01.08.2021

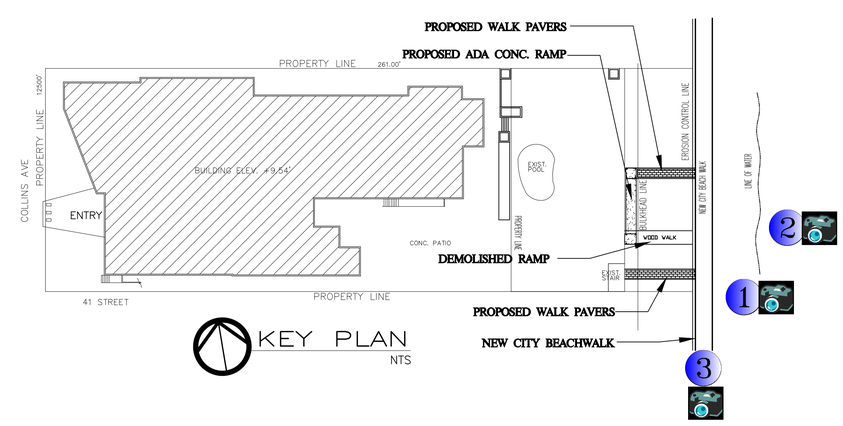

PHOTOGRAPHY CONTEXT EXHIBIT -2

4

DATE	SYM	REVISION/ RECORD	BY
	1		
	2		
	3		
	4		
	5		

PROJECT NAME: BEST WESTERN PLUS HOTEL
NEW ADA RAMP CONNECTION TO CITY BEACH WALK
OWNER: LUCERNE INVESTMENT LLC
ADDRESS: 4101 COLLINS AVE.
MIAMI BEACH, 33139
PHONE: 305 538 6301

IAA DESIGN ASSOCIATES PA
Ismael Allendes AR 94998
Architecture interior Design Planning
8280 sw 139 th terrace - miami, fl. 33158
phone:(305)322-9097e-mail:isma2000@aol.com

SEAL

AA-26001915

EXH-2

SHEET 2 OF 4

SCALE: AS SHOWN

DATE:010521 DRAWN: IA

Designs are subject to modification or change as required by actual measurements, standard industry practices in light of existing structural and other conditions, applicable bldg. codes, and the like. These plans are and shall remain the property of Mr.Allendes and shall not be sold or reproduced without its prior written consent. Mr.Allendes shall be notified of any changes req'd by actual measurements, etc. as aforesaid prior to submission of any phase for bid or construction.